


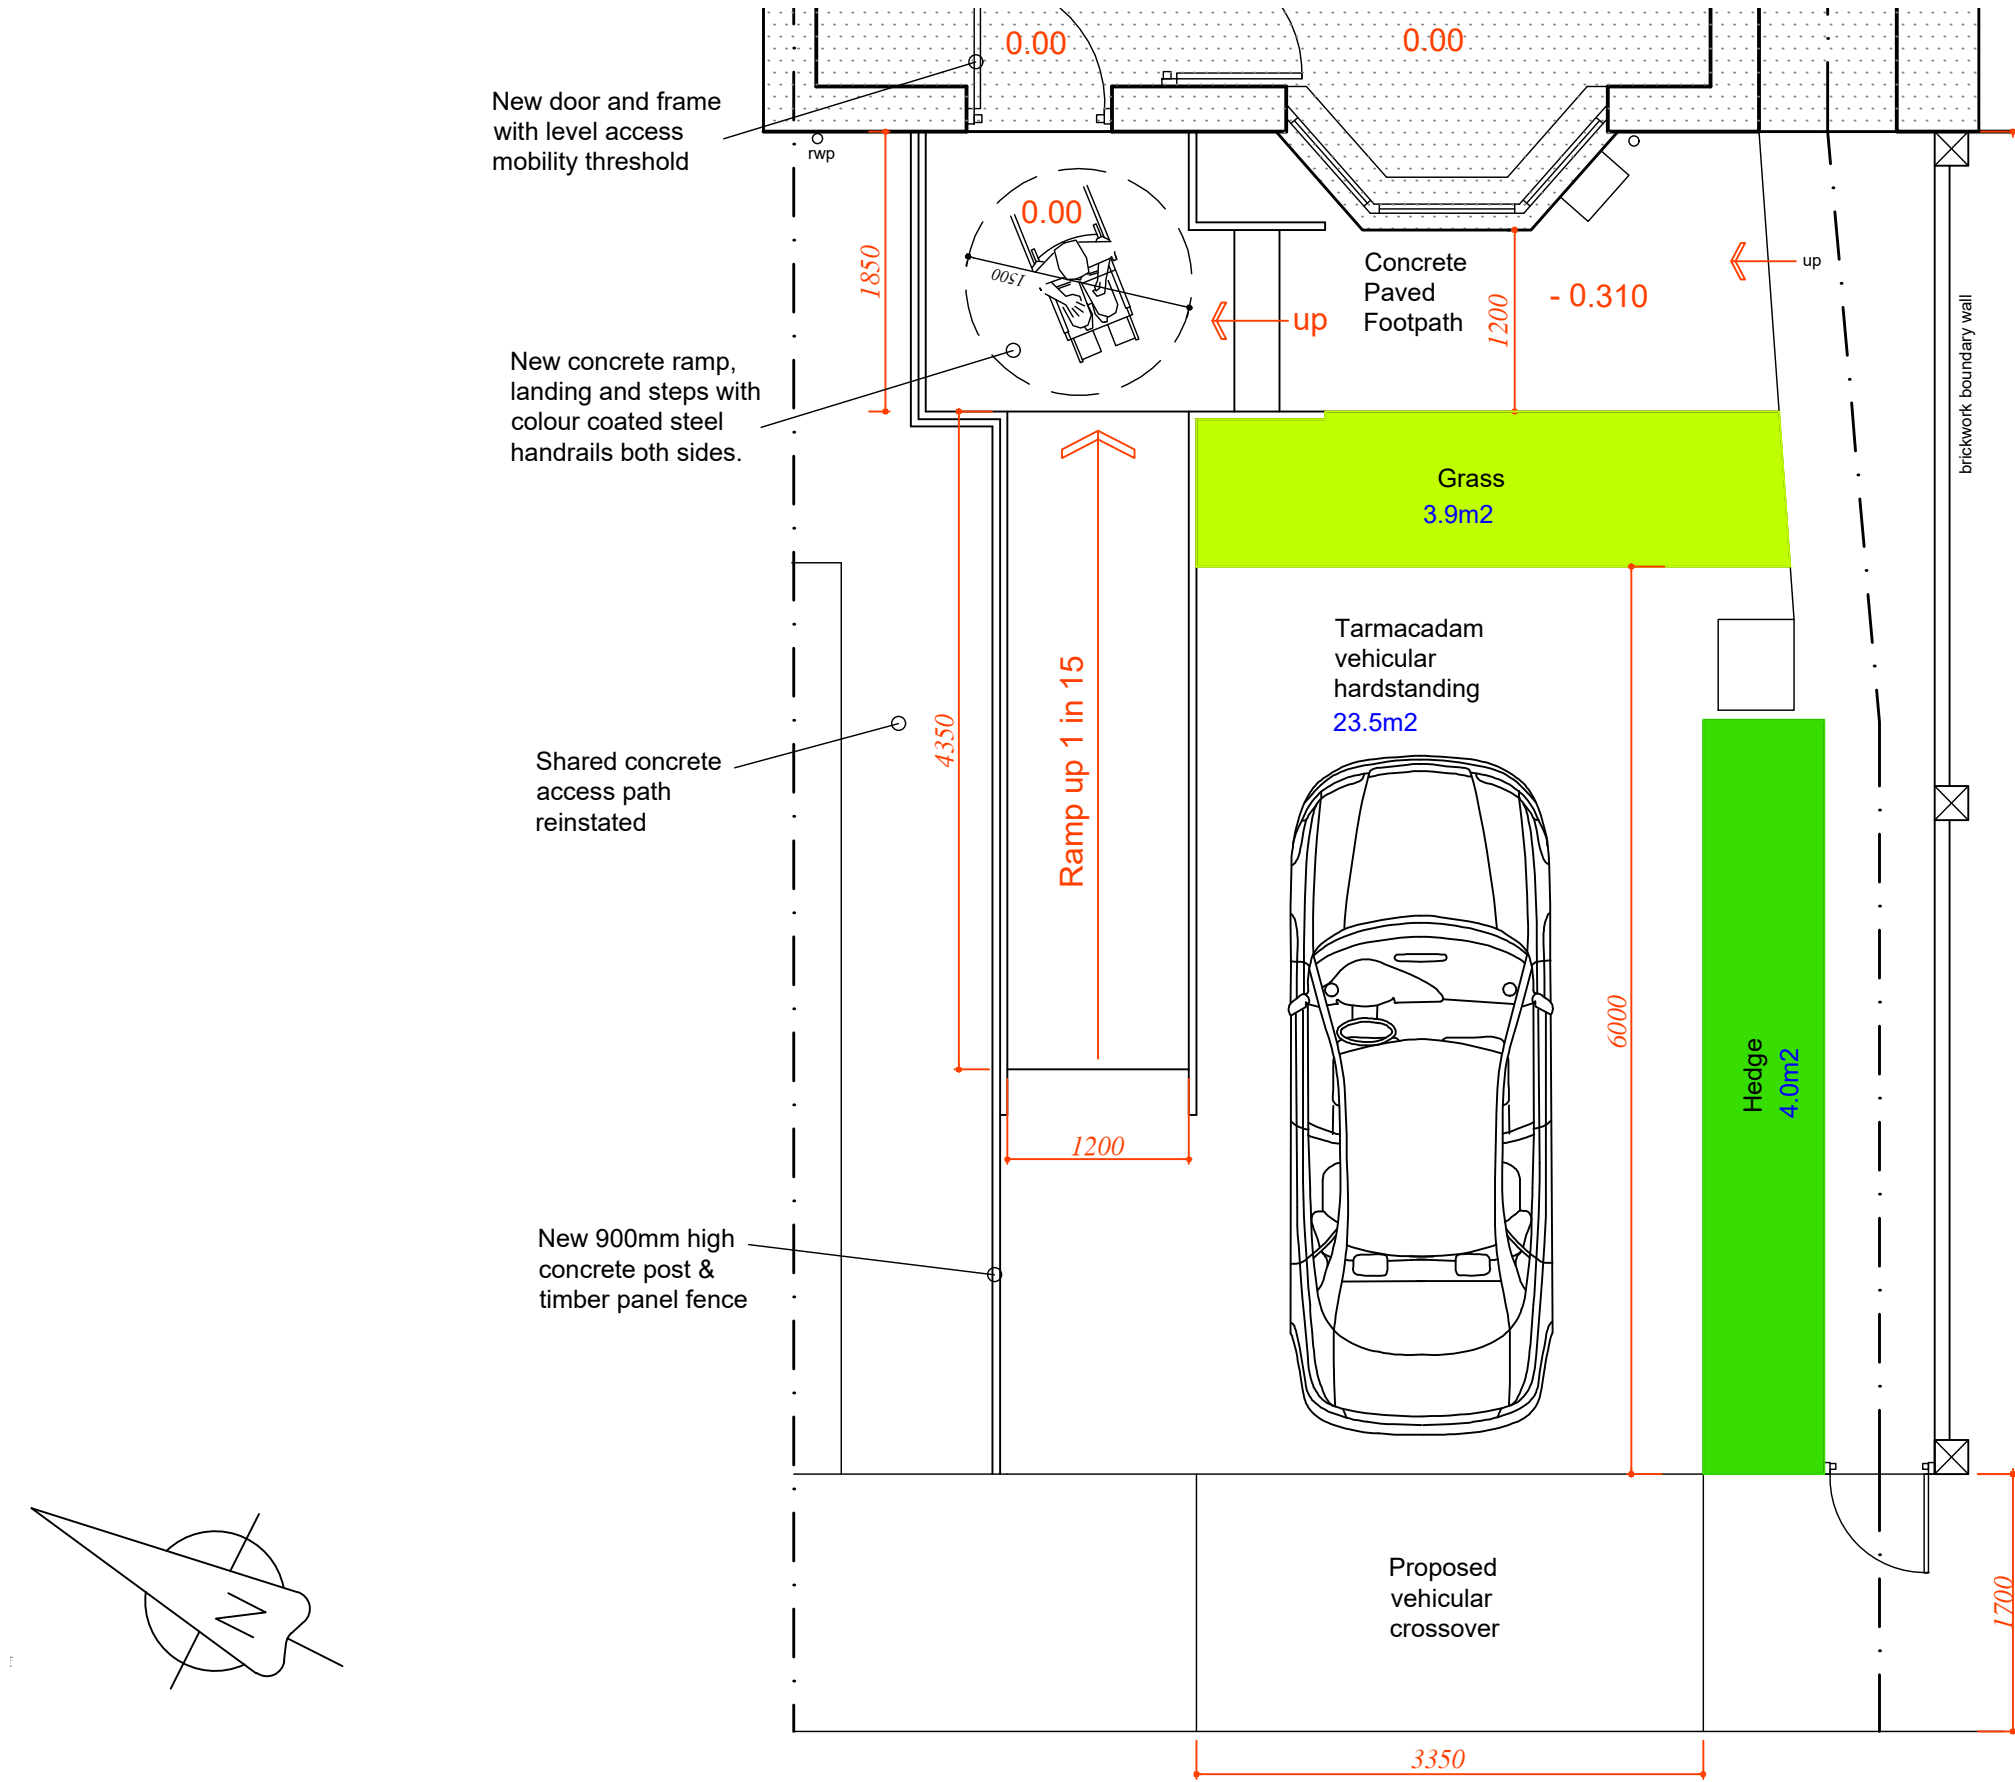

Revision A: 30.01.26 - Areas of soft landscaping to be retained to comply with Planning requirements

PROPOSED FRONT GARDEN SITE PLAN 1:50

Notes: It is the owners responsibility to ensure that all relevant notices are issued in accordance with the Party Wall Act 1996. The contractor is to take all necessary precautions to ensure the safety of the building and its stability during all stages of the proposed works. All designs, connections, workamnship, fixings or admixtures to comply with the current building Regulations, relevant British Standards, Codes of Practice and Manufacturers recommendations etc	Project Title: Adaptation Plans	Drawn By Francis Bird	 Aziza Slim (1761016)	
		Scale @ A3 1:50		
	Project Address: 20 Devonshire Gardens, Tottenham, London N17 7NB	Date 02/08/2024		
		Drwg No. 5		Rev: A