


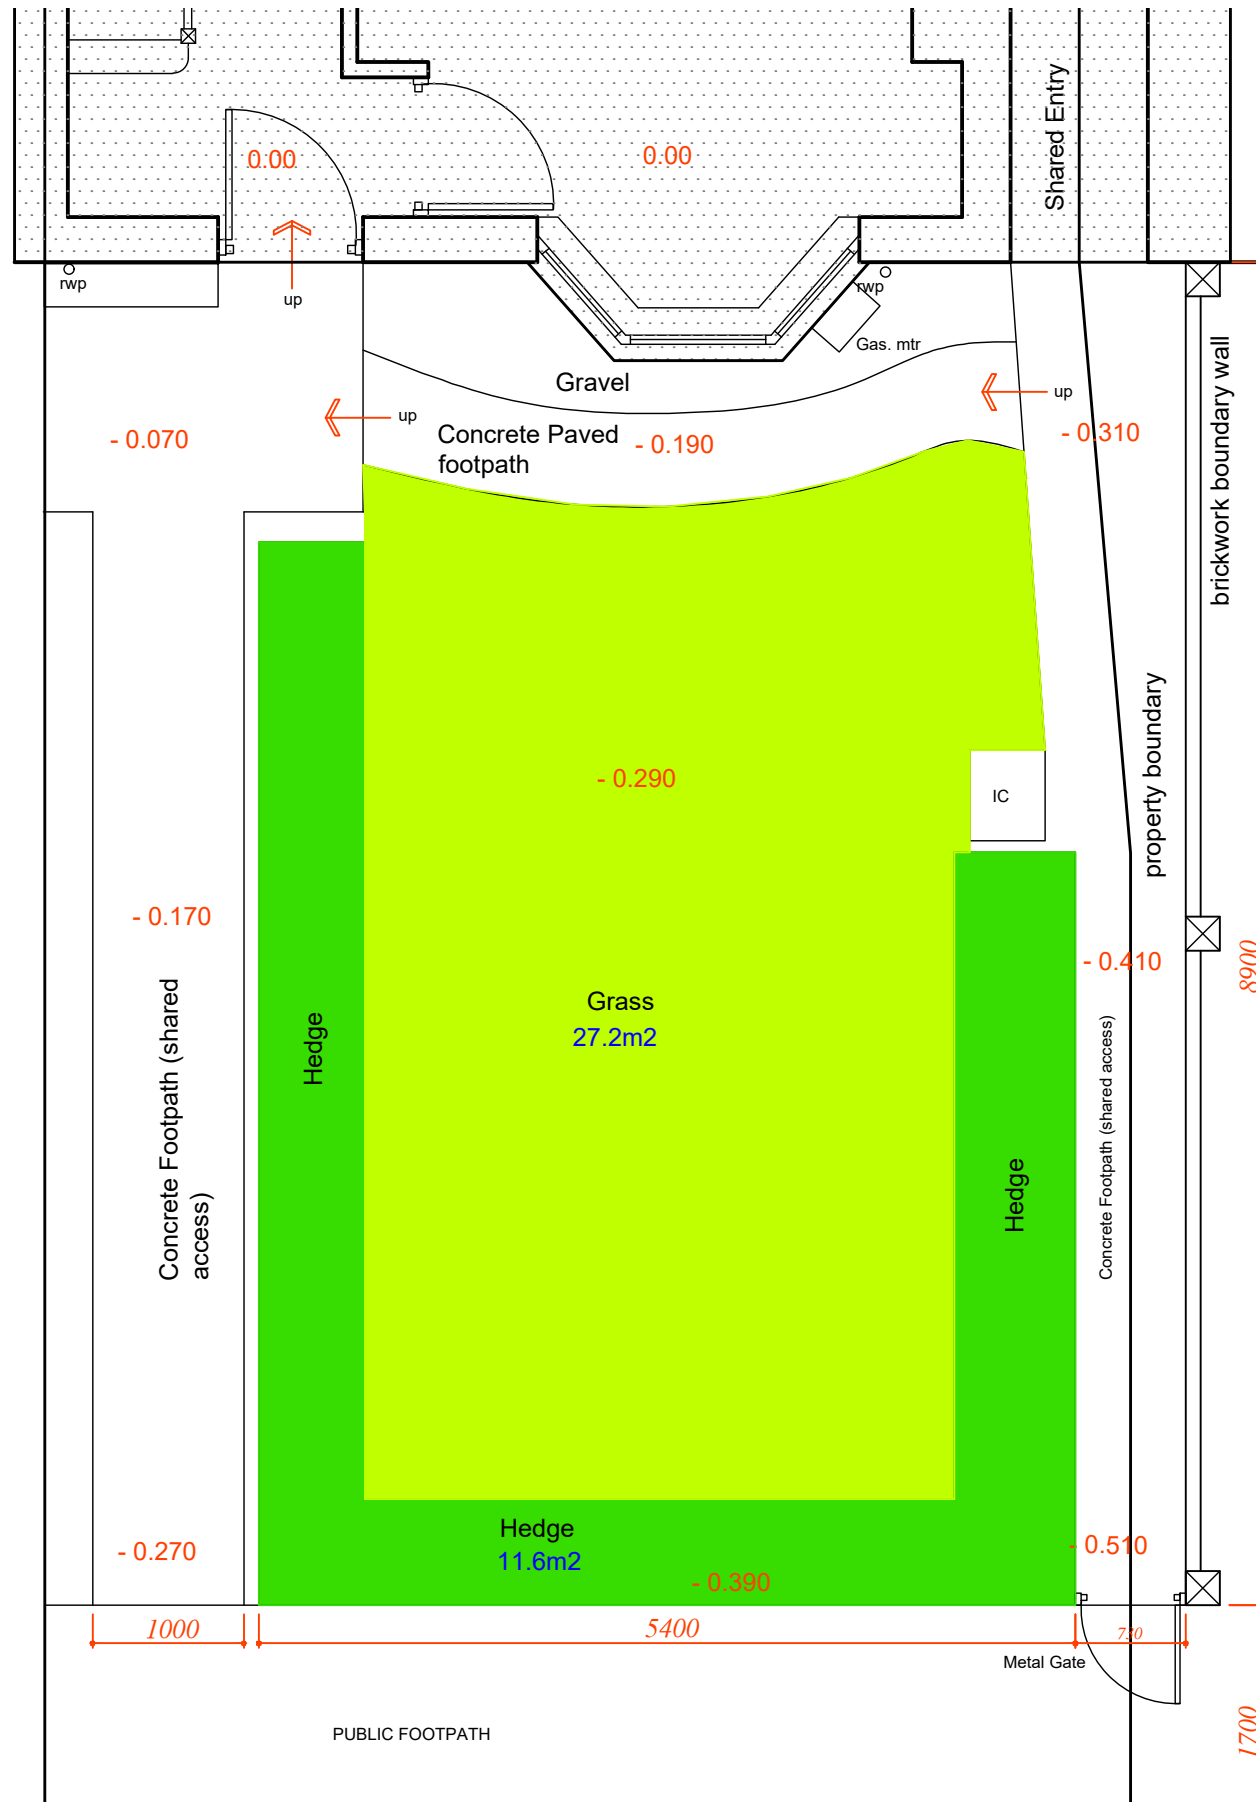

EXISTING FRONT GARDEN SITE PLAN 1:50

Notes:

It is the owners responsibility to ensure that all relevant notices are issued in accordance with the Party Wall Act 1996.

The contractor is to check all dimensions on site prior to the commencement of works.

The contractor is to take all necessary precautions to ensure the safety of the building and its stability during all stages of the proposed works.

All designs, connections, workmanship, fixings or admixtures to comply with the current building Regulations, relevant British Standards, Codes of Practice and Manufacturers recommendations etc

Project Title:

Adaptation Plans

Project Address:

20 Devonshire Gardens, Tottenham, London N17 7NB

Drawn By

Francis Bird

Scale @ A3

1:50

Date

02/08/2024

Drwg No.

4

Rev:

Haringey
LONDON

Aziza Slim (1761016)