
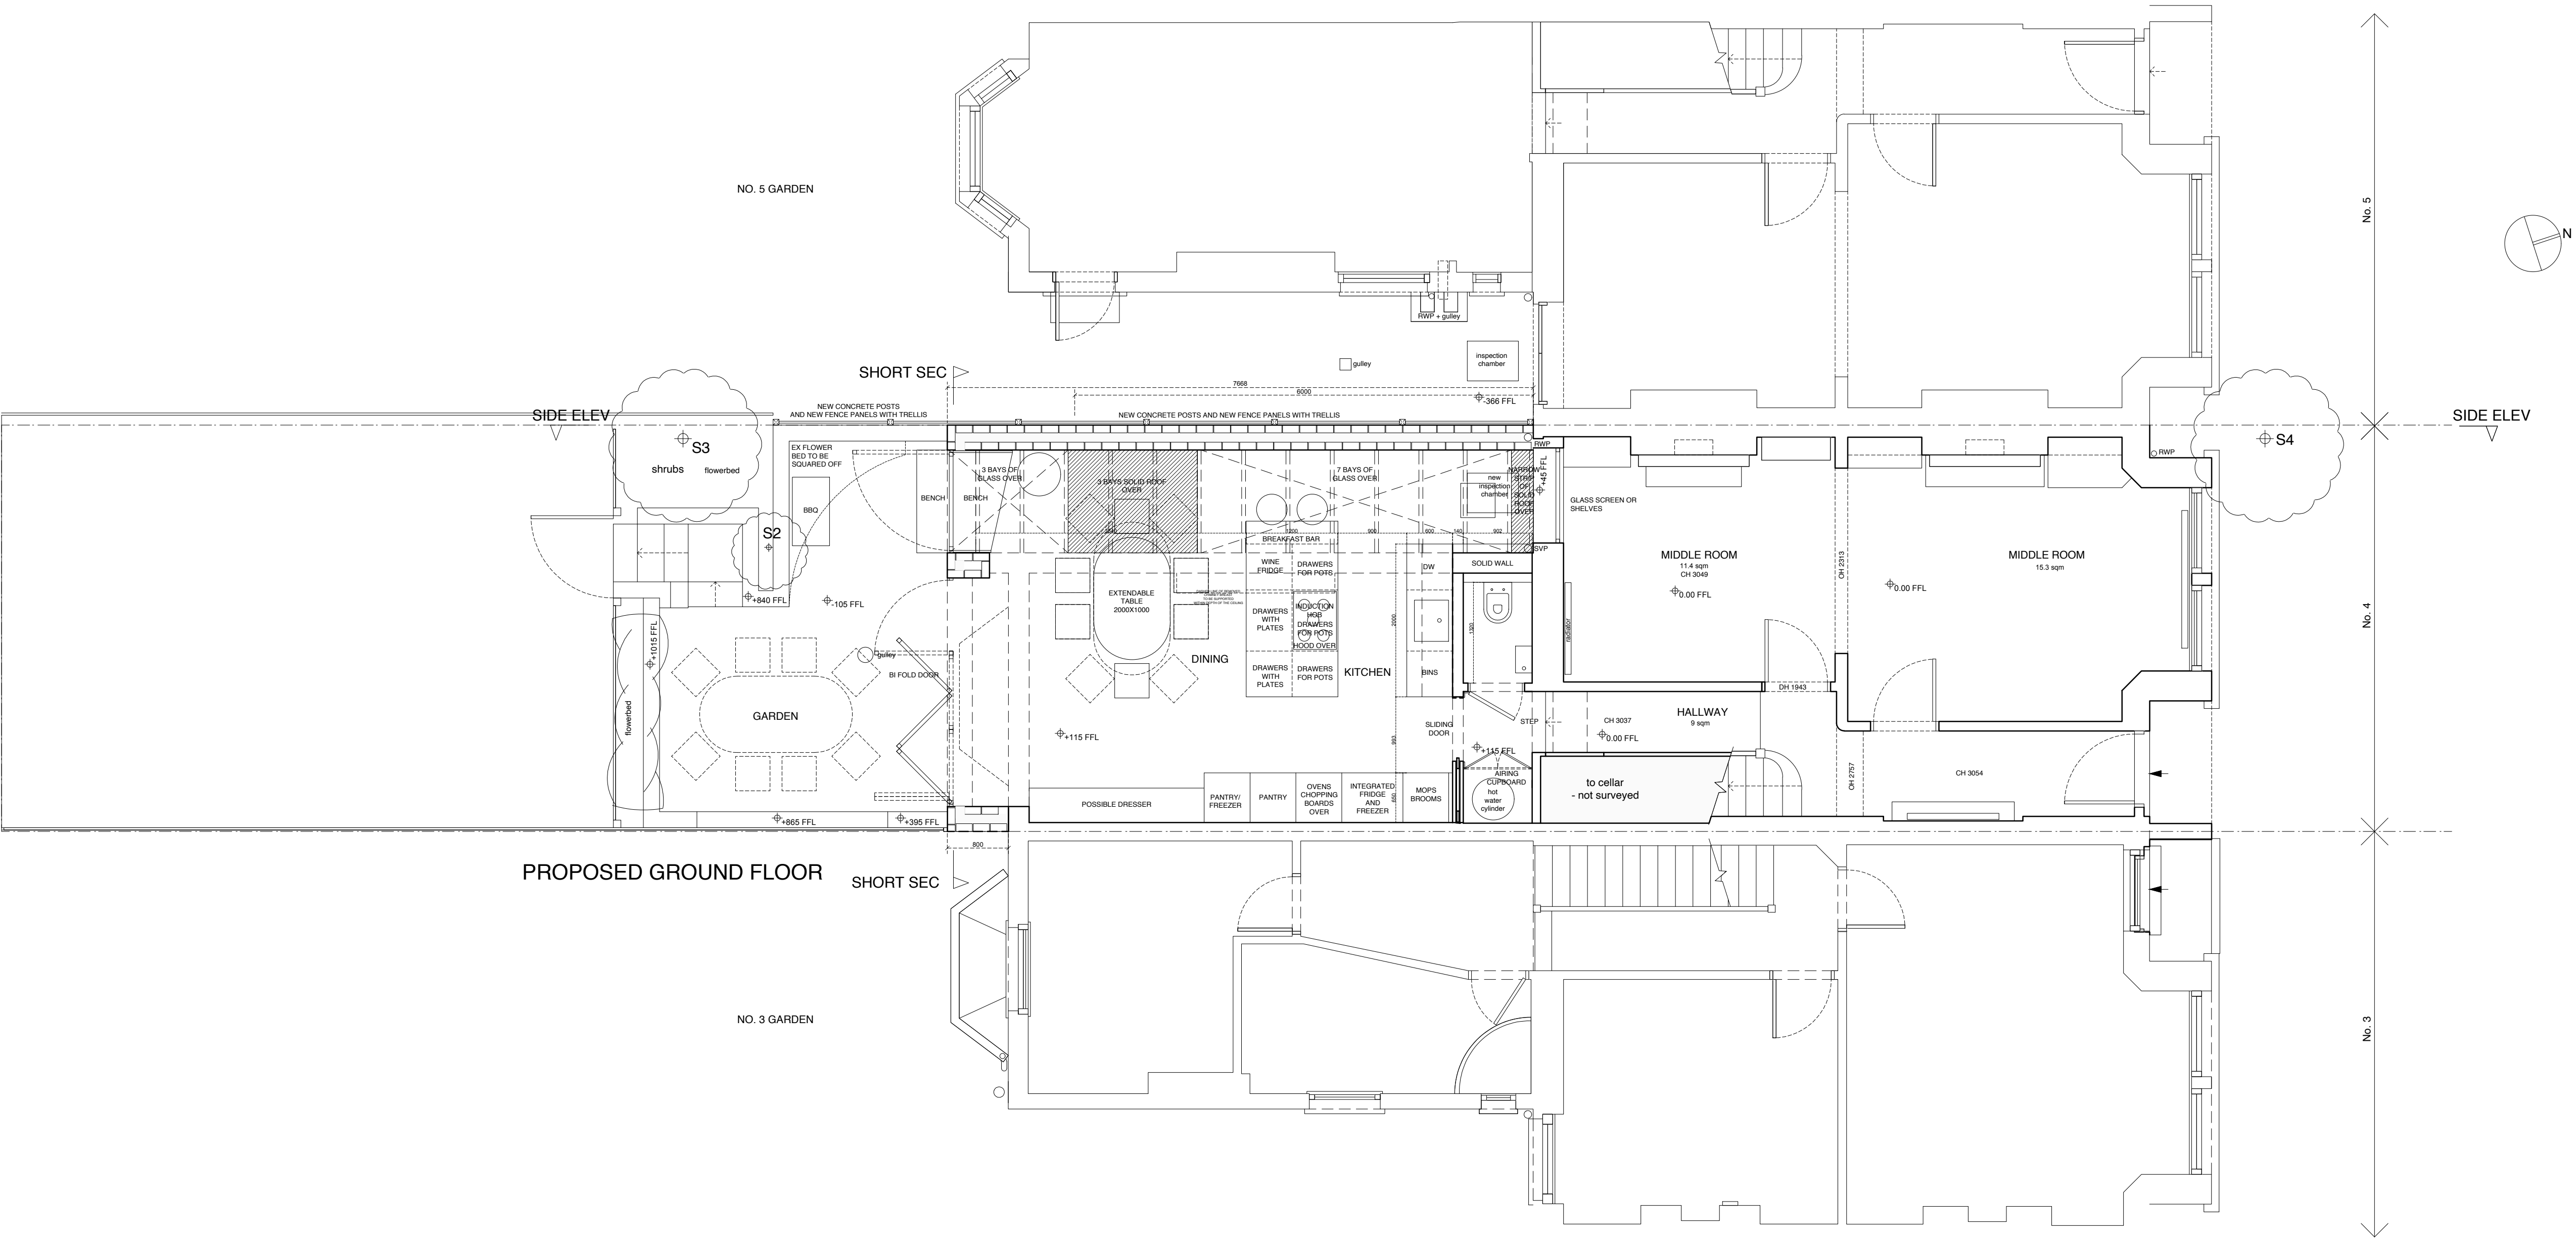


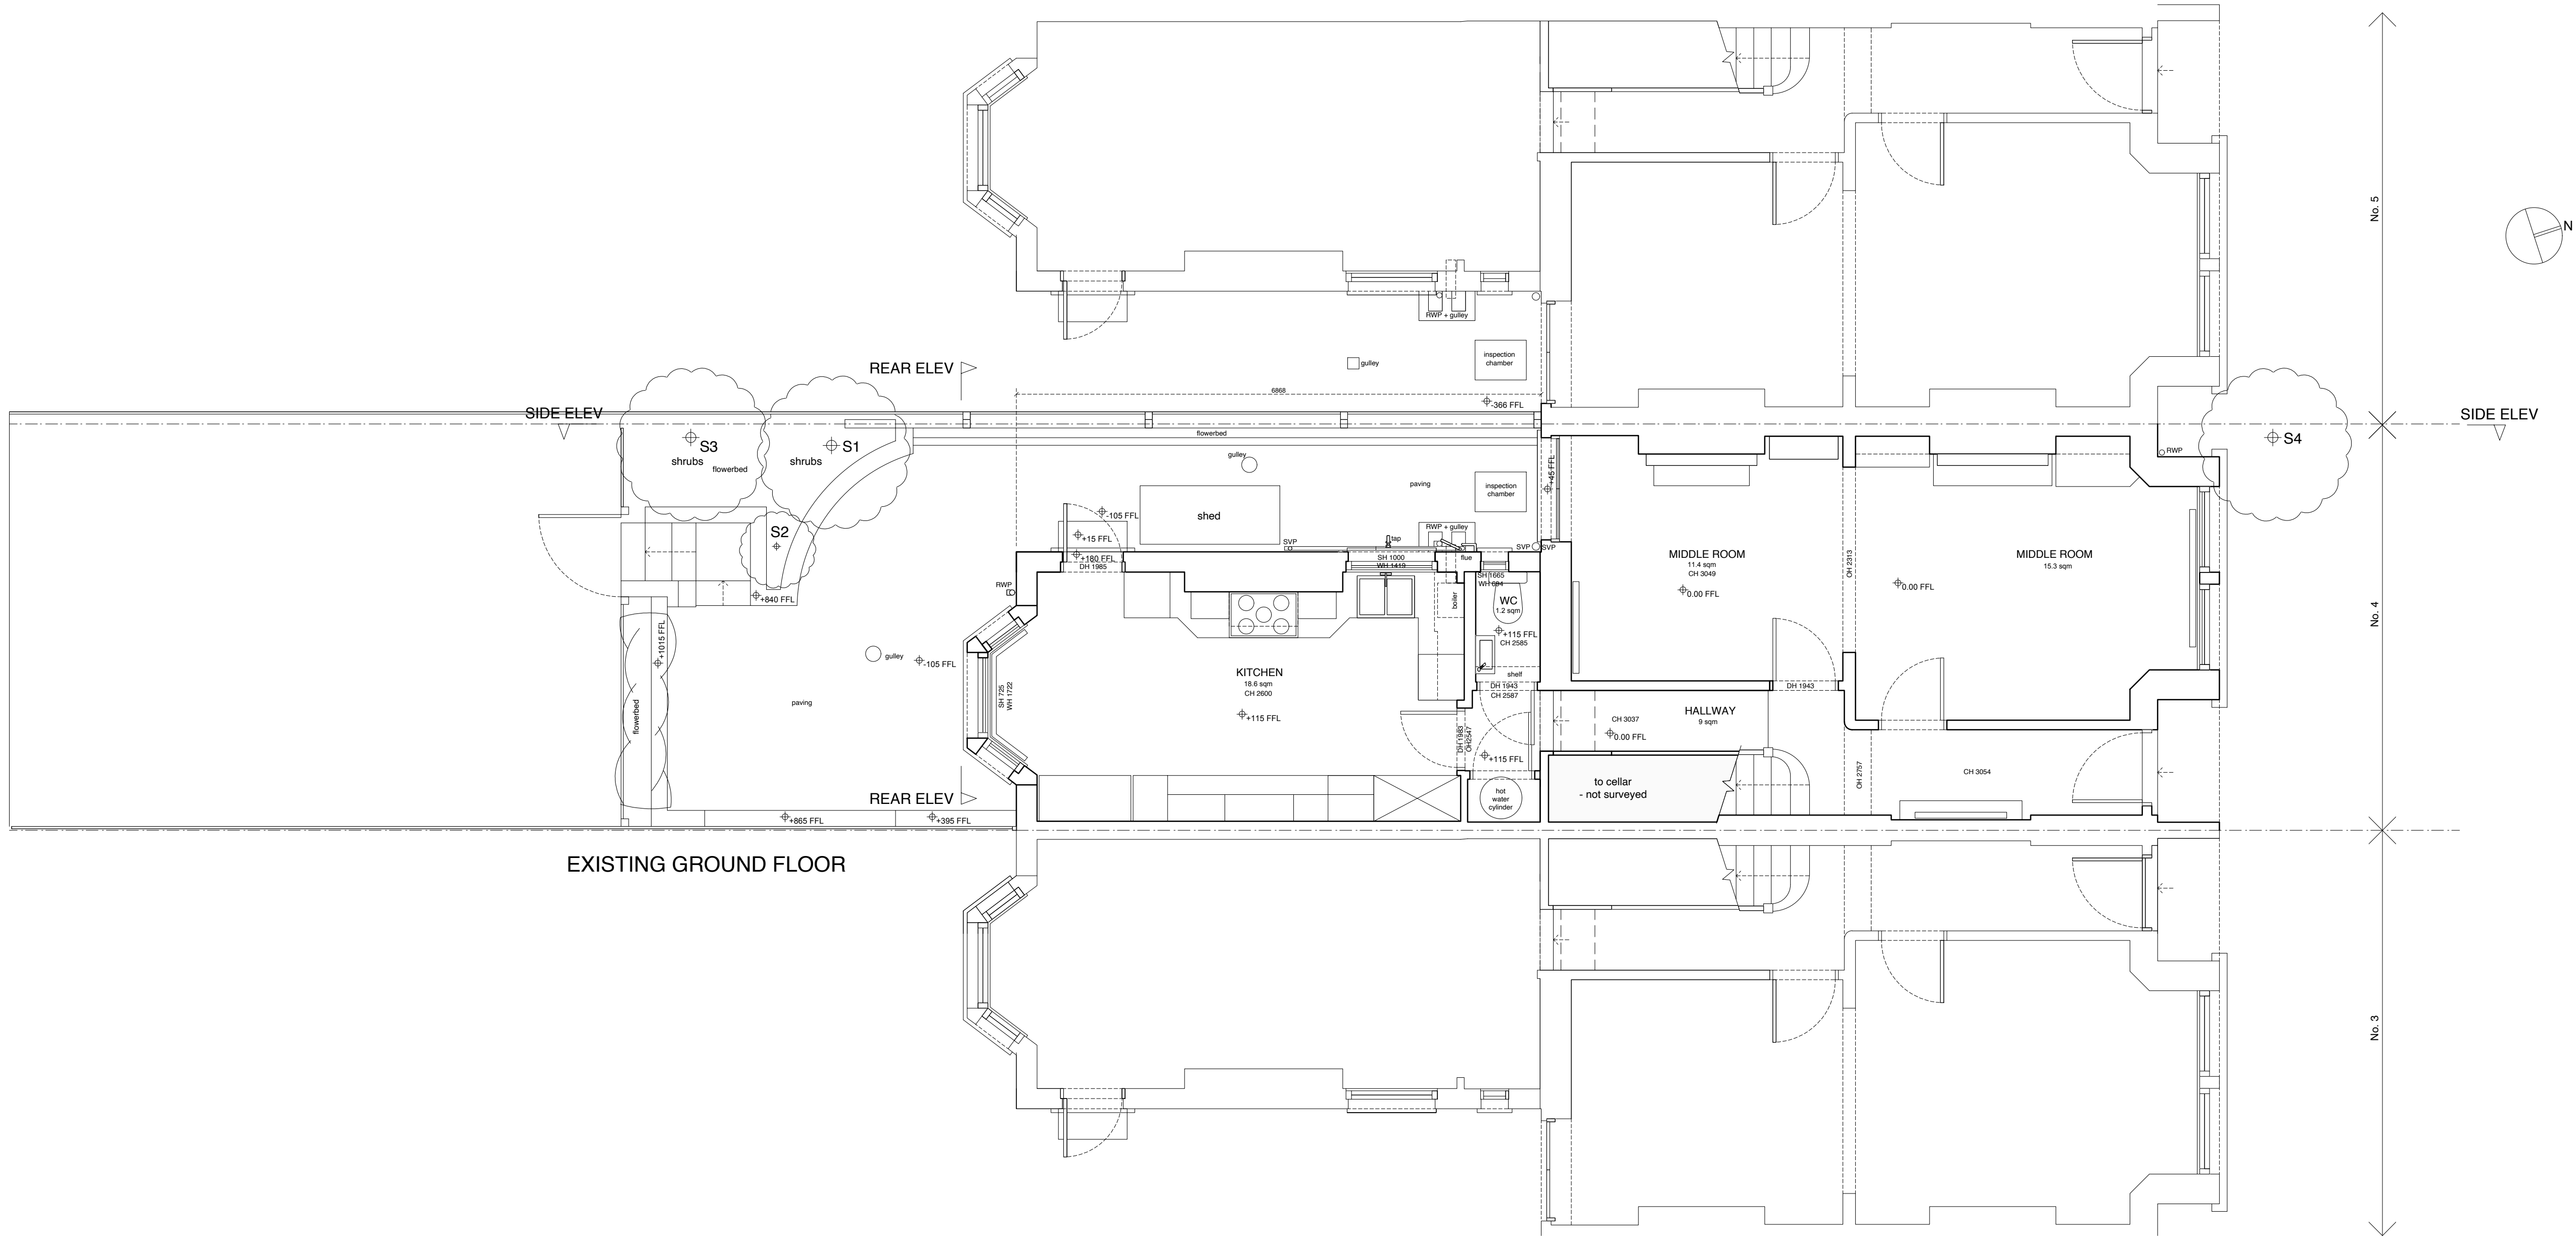

NOTES:
DO NOT SCALE FROM DRAWINGS. ALL DIMENSIONS ARE TO BE CHECKED ON SITE. INFORM ARCHITECT OF ANY DISCREPANCIES BETWEEN DRAWINGS AND SITE DIMENSIONS AS SOON AS POSSIBLE.

SCALE BAR (M)
0 1 2 3 4

ZMINKOWSKA DE BOISE ARCHITECTS	
PROJECT NAME:	4 FERRESTONE ROAD
DRAWING NAME:	EXISTING & PROPOSED GROUND FLOOR PLAN
DRAWING STATUS:	PLANNING
DRAWING NUMBER:	2504.102
DATE:	MARCH 2020
REVISION:	
SCALE:	1:50 @ A0