

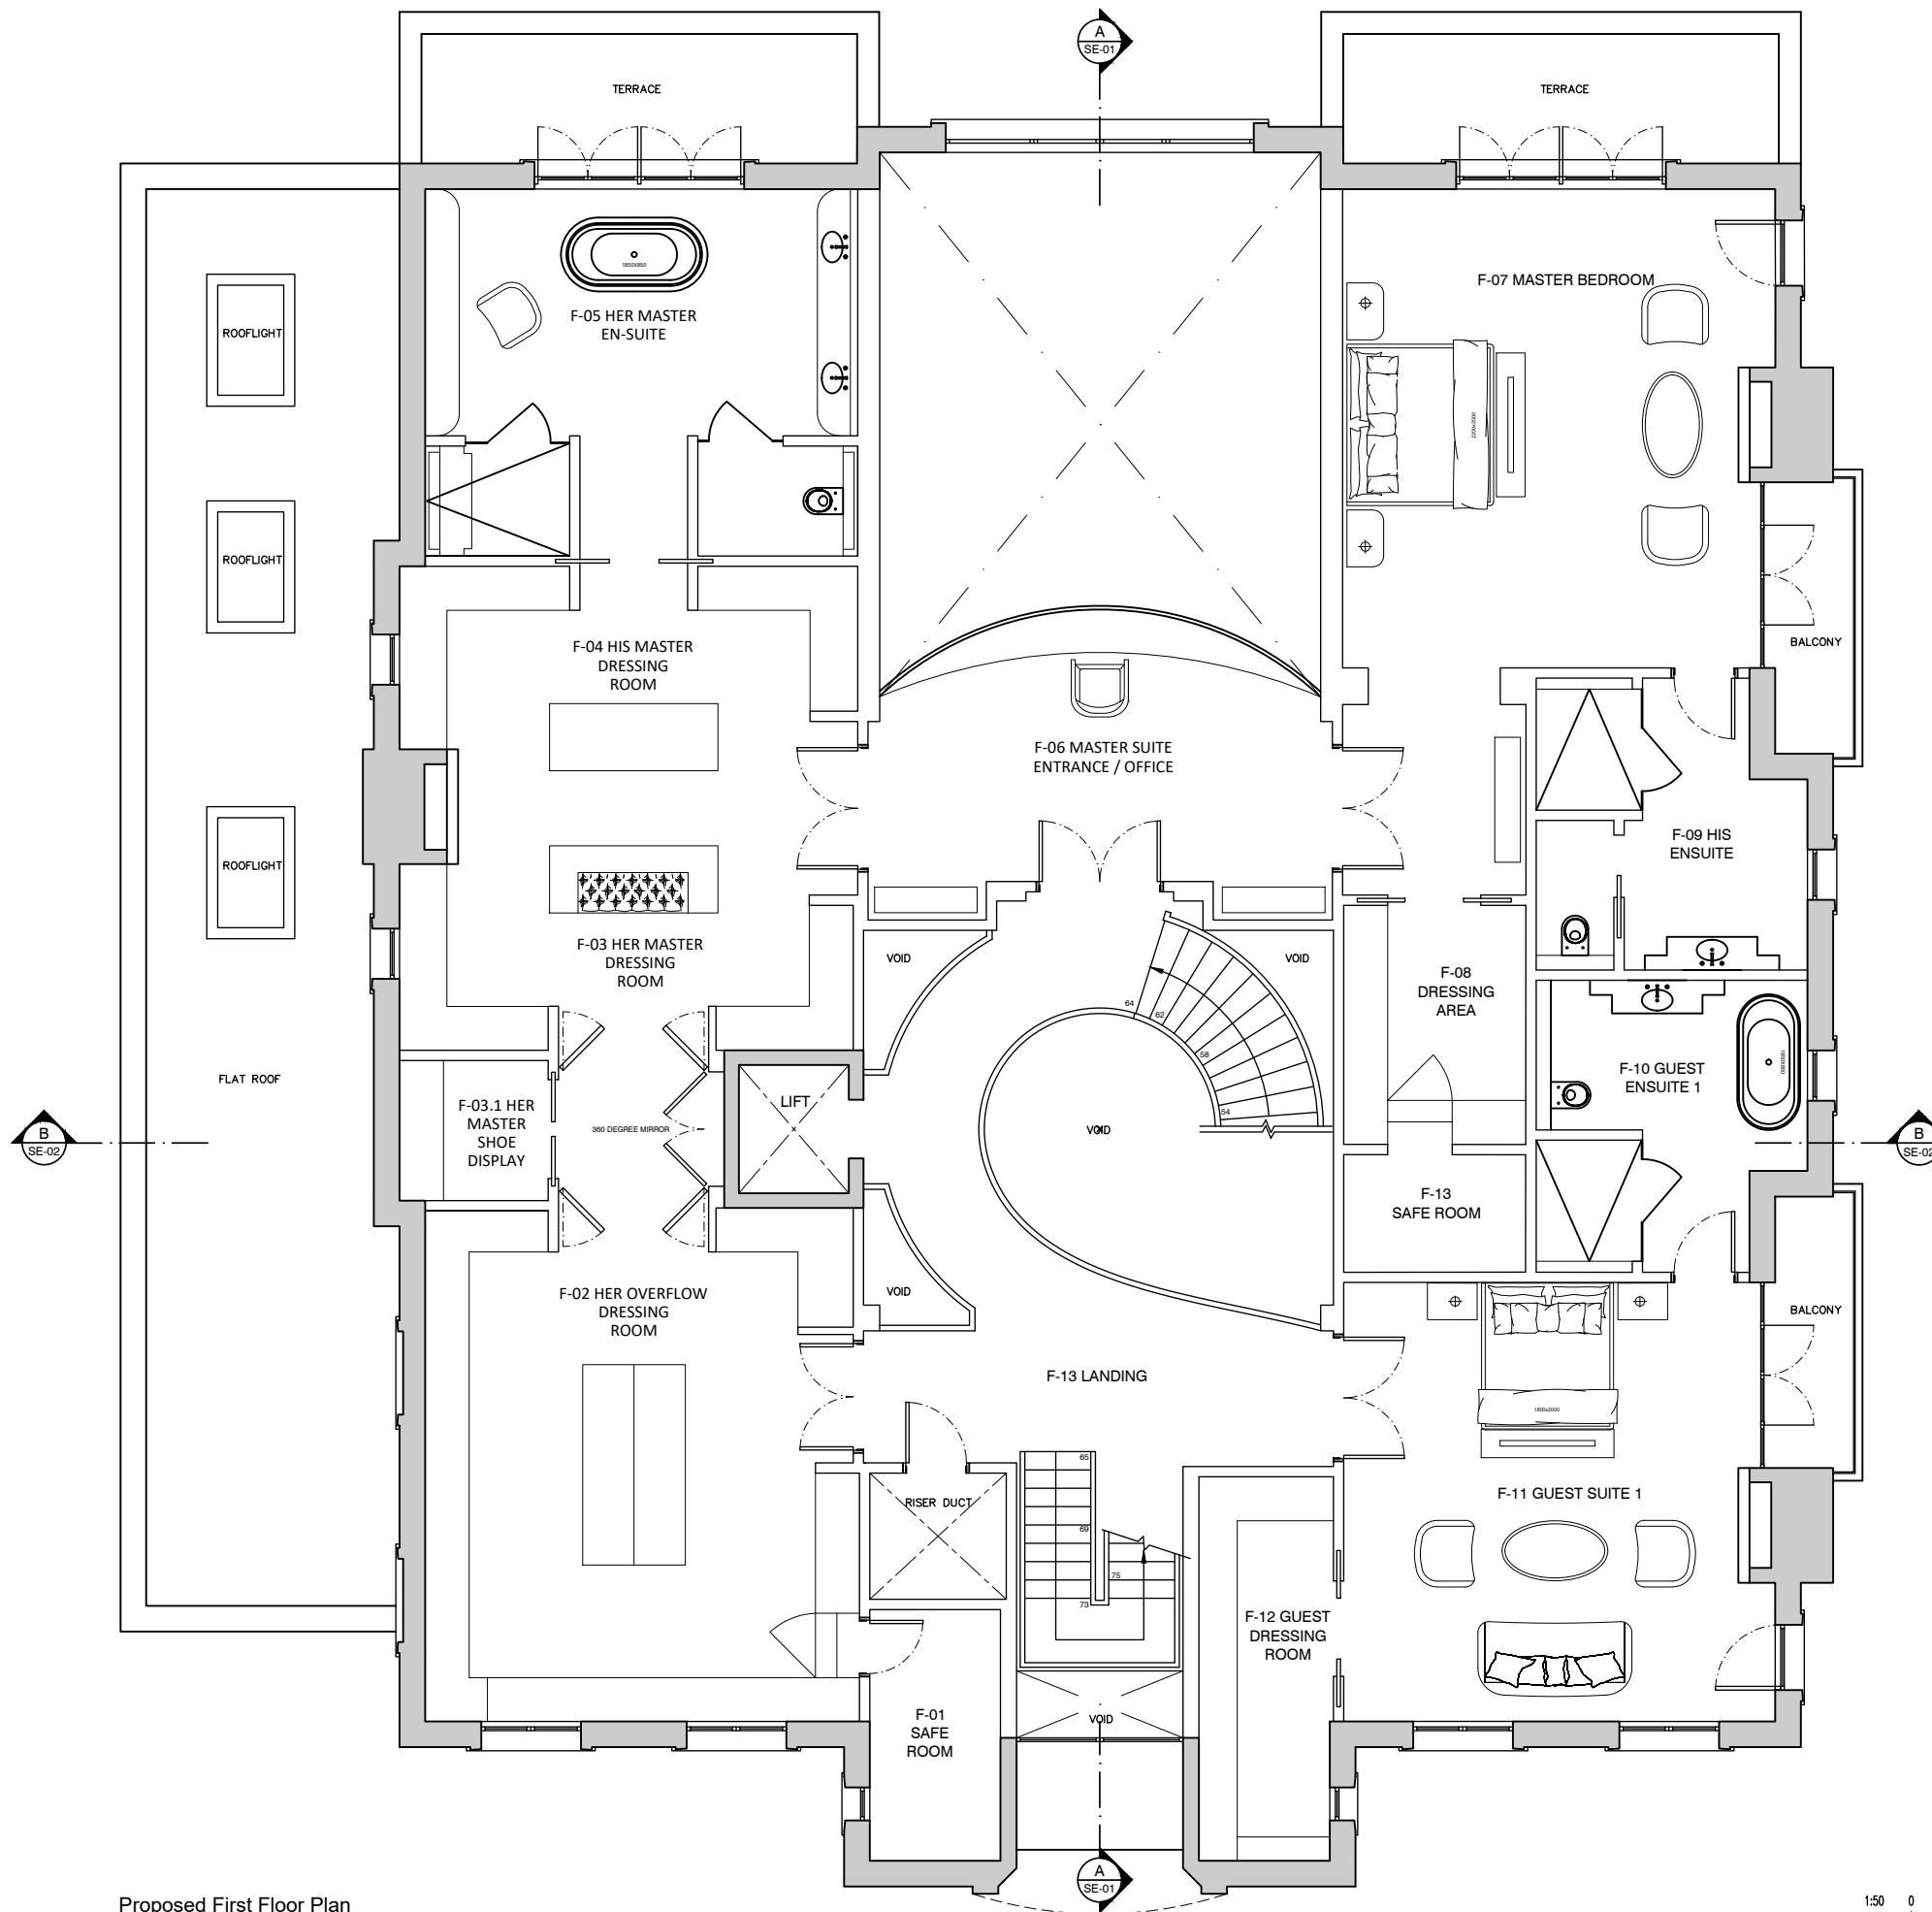


 

Proposed First Floor Plan
Scale 1:50

 

Notes :

- Dimensions are to be checked on site before fabrication and construction
- Any discrepancies are to be immediately notified to the architects
- Structural measurements are to be taken from the structural engineers drawings
- Do not scale
- Copyright reserved by GMA

Gross Internal Area - 350.3m²

P1	RESUBMISSION	02.03.26
	DESCRIPTION	DATE

DRAWING ISSUE STATUS

planning

GMA ARCHITECTURE
Architects and Designers

UK House 82 Heath Road Twickenham TW1 4BA
Telephone 020 8891 5959 Fax 020 8607 9933
Email enquiries@gmaarchitecture.co.uk

Client
UWH Developments

Project Nice Place
Compton Avenue
London
N6 4LH

Drawing
Proposed First Floor Plan

Scale	Date	Drawn	IL
1:50 @A1	August '22	SJS	IL
Type	Client	PL-06	P1
01	228-16		