




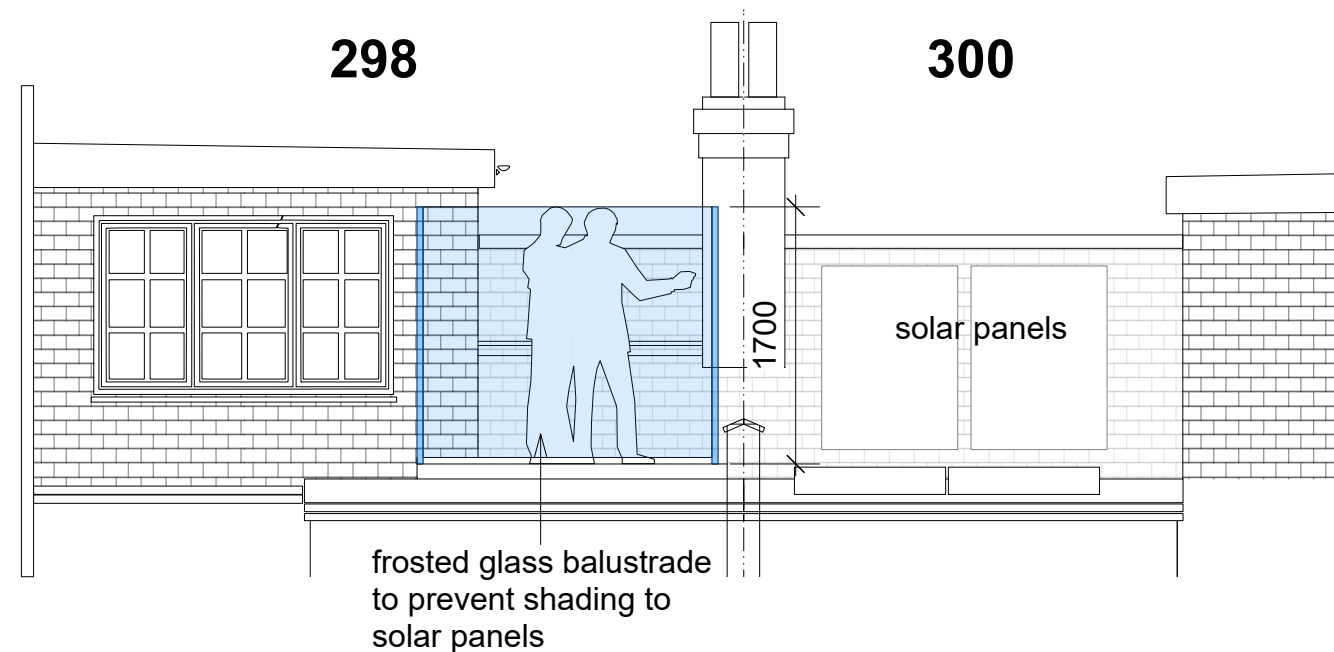

01 **Proposed rear elevation**
Scale: 1:50

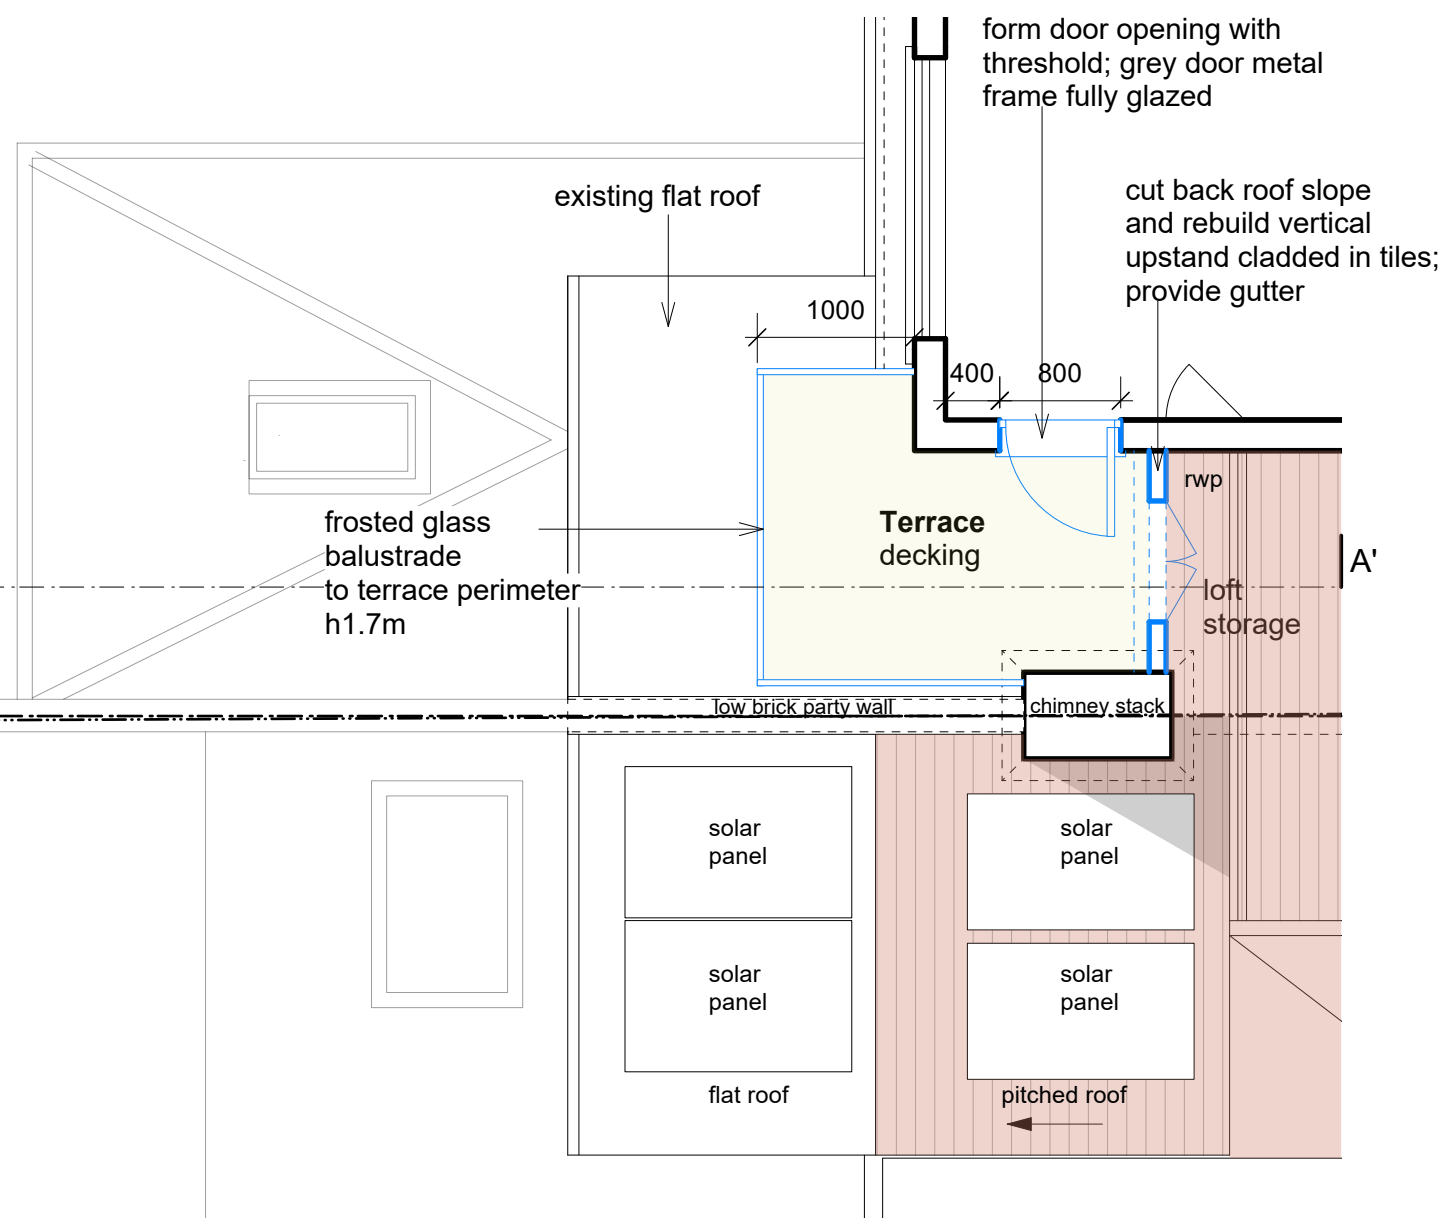

02 **Proposed loft plan**
Scale: 1:50

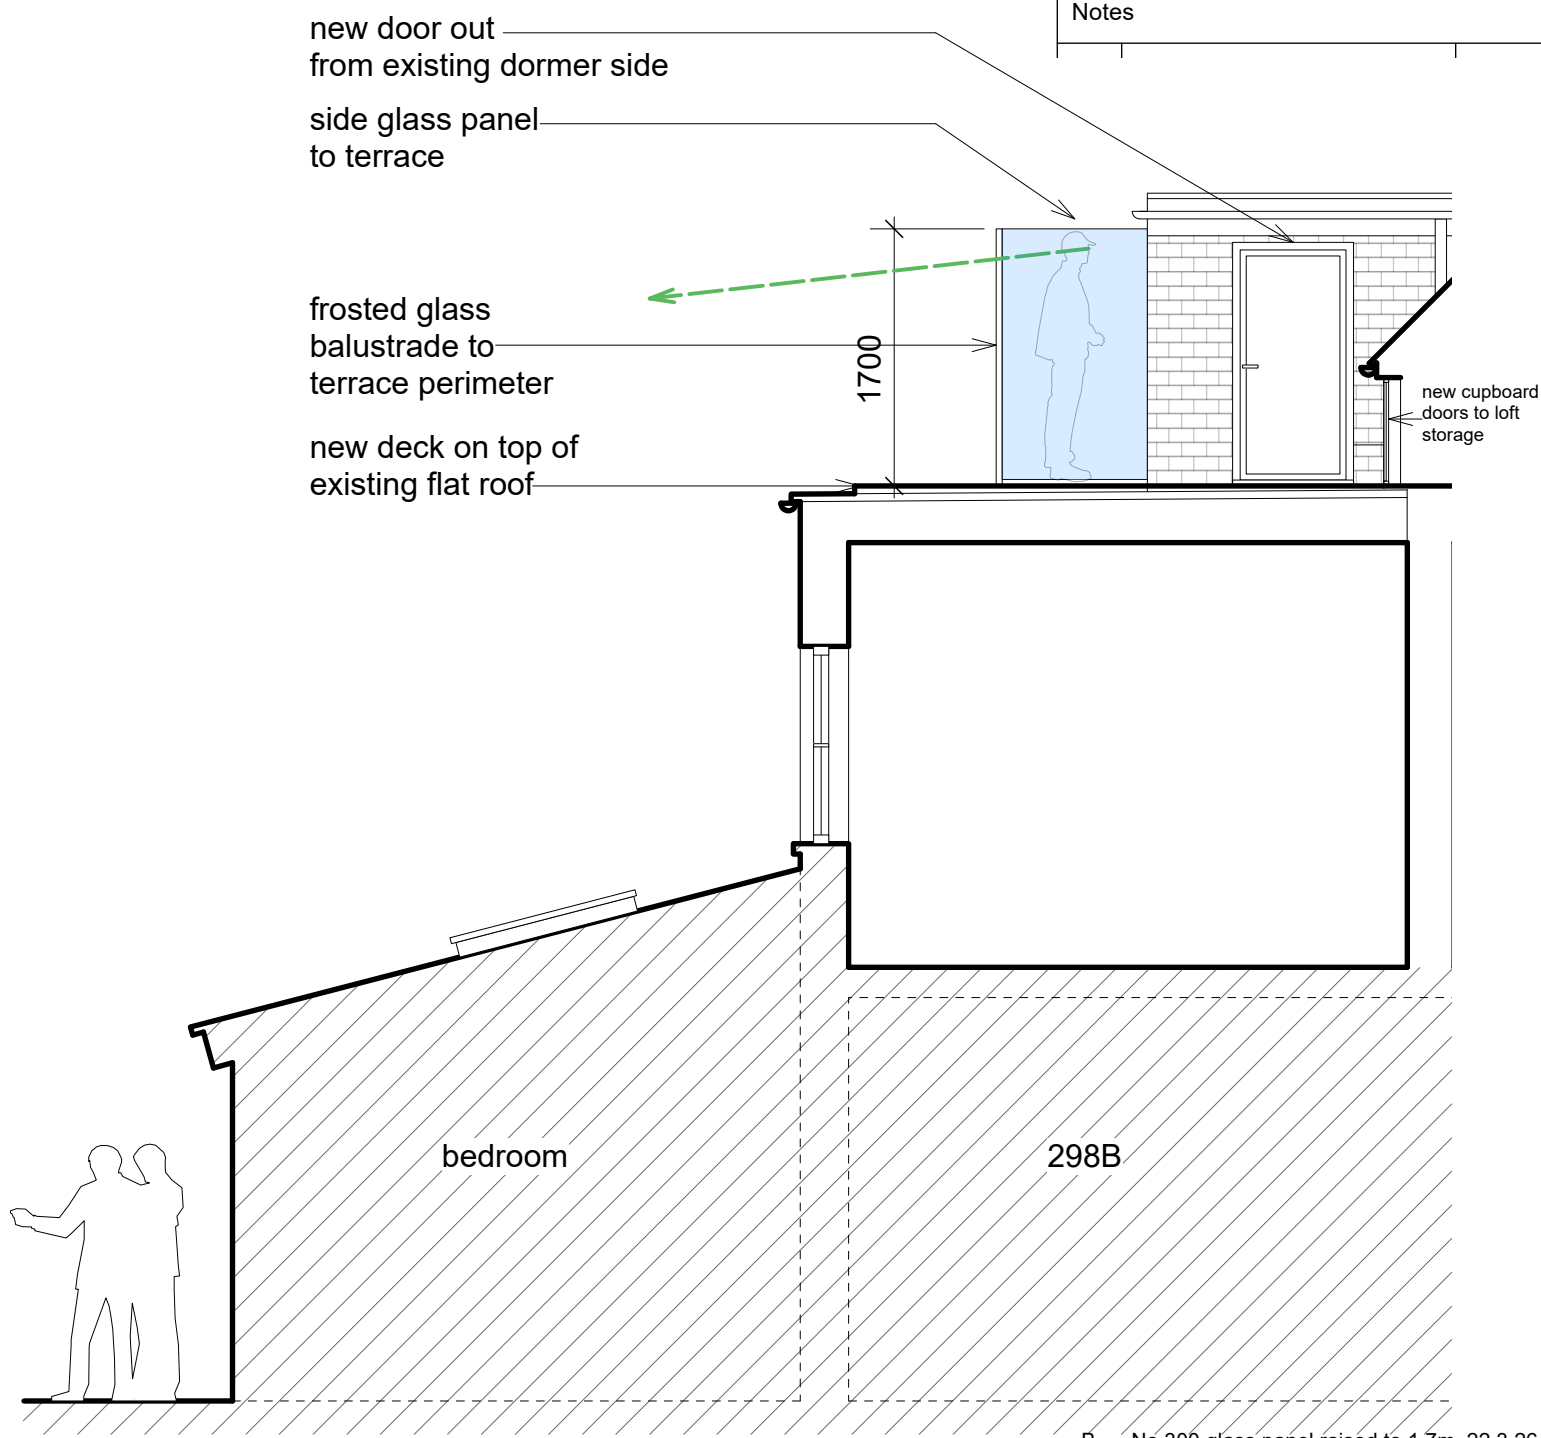

03 **Proposed section A-A'**
Scale: 1:50

EXISTING STRUCTURE
NEW STRUCTURE



Notes				
Revisions				
298A Alexandra park Road London N22 7BD				
Proposed terrace				
ROGER MEARS ARCHITECTS LLP Union Chapel, Compton Avenue London N1 2XD rma@rmears.co.uk tel 020 7359 8222 www.rmears.co.uk				
Date	Scale	Job No.	Code	Dwg No.
July 2025	1:50@A3	-	-	14 B