



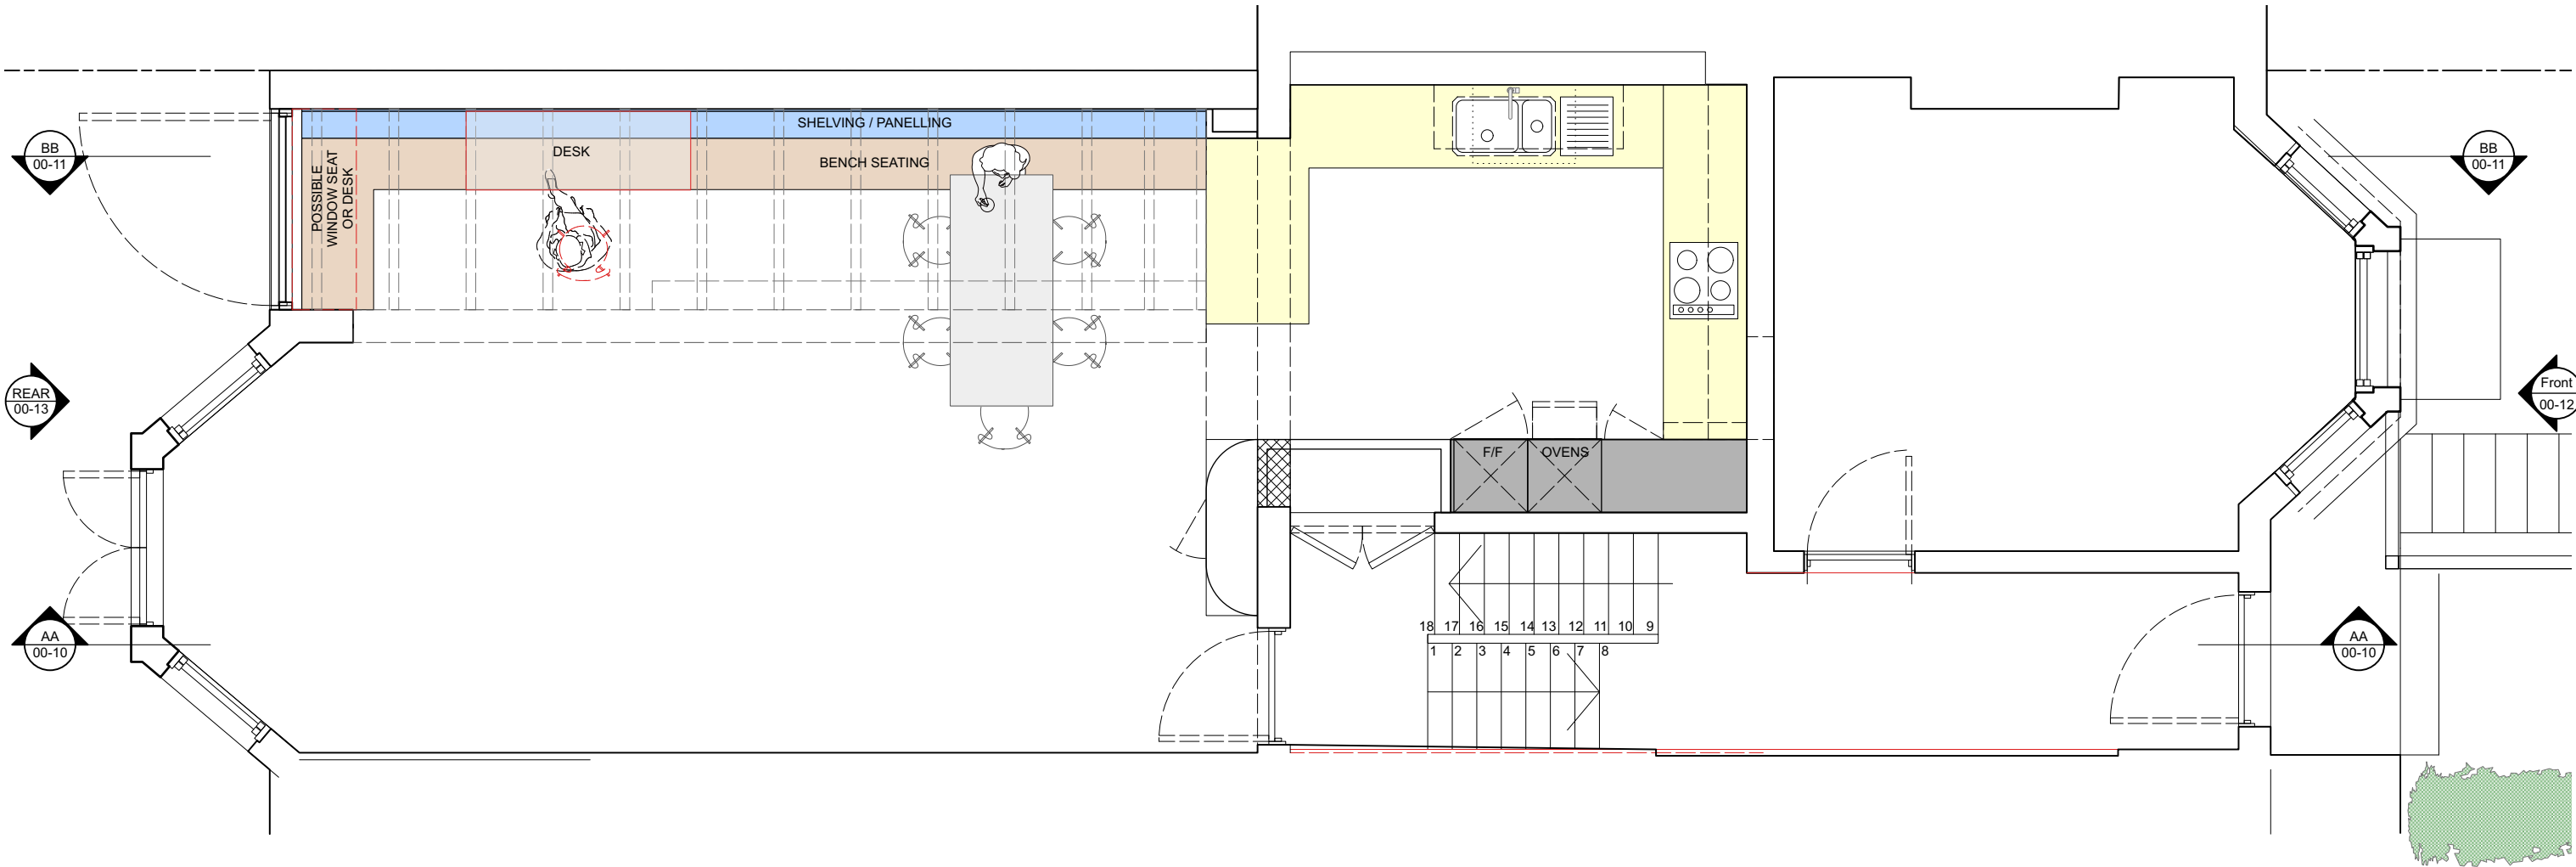

2 Proposed Ground Floor Plan
Scale: 1:50

 


Note:
Copyright Neu Architects Ltd. This drawing is issued on the condition that it is not copied, reproduced or disclosed to any unauthorised person, wholly or in part, without the written consent of Neu Architects Ltd.
This drawing is prepared solely for design and planning submission purposes. It is not intended or suitable for either Building Regulations or construction purposes and should not be used for such. All dimensions to be checked on site. This drawing must not be used for land transfer purposes or for construction purposes unless accompanied by an instruction from the contract administrator.
All dimensions to be verified and Rod drawings produced by manufacturer, for sign off by Neu Architects or Client prior to manufacture.
All discrepancies to be reported to Neu Architects Ltd immediately.

Rev: Date: Details:

Client:		
Bell		
Project:	Project ref No:	Date:
66 Barrington Road, London. N8 8QX	673	30.05.2025
Drawing Title:	Rev:	Scale:
Proposed Ground Floor Plan 3a	/	1:50 @ A3
Drawing Number:	Drawn By:	Checked By:
673-01-03-P	RN	BP

Neu Architects
6 Links Yard, Spelman Street, London E1 5LX
T +44 (0)20 7426 2166
info@neuarchitects.com www.neuarchitects.com



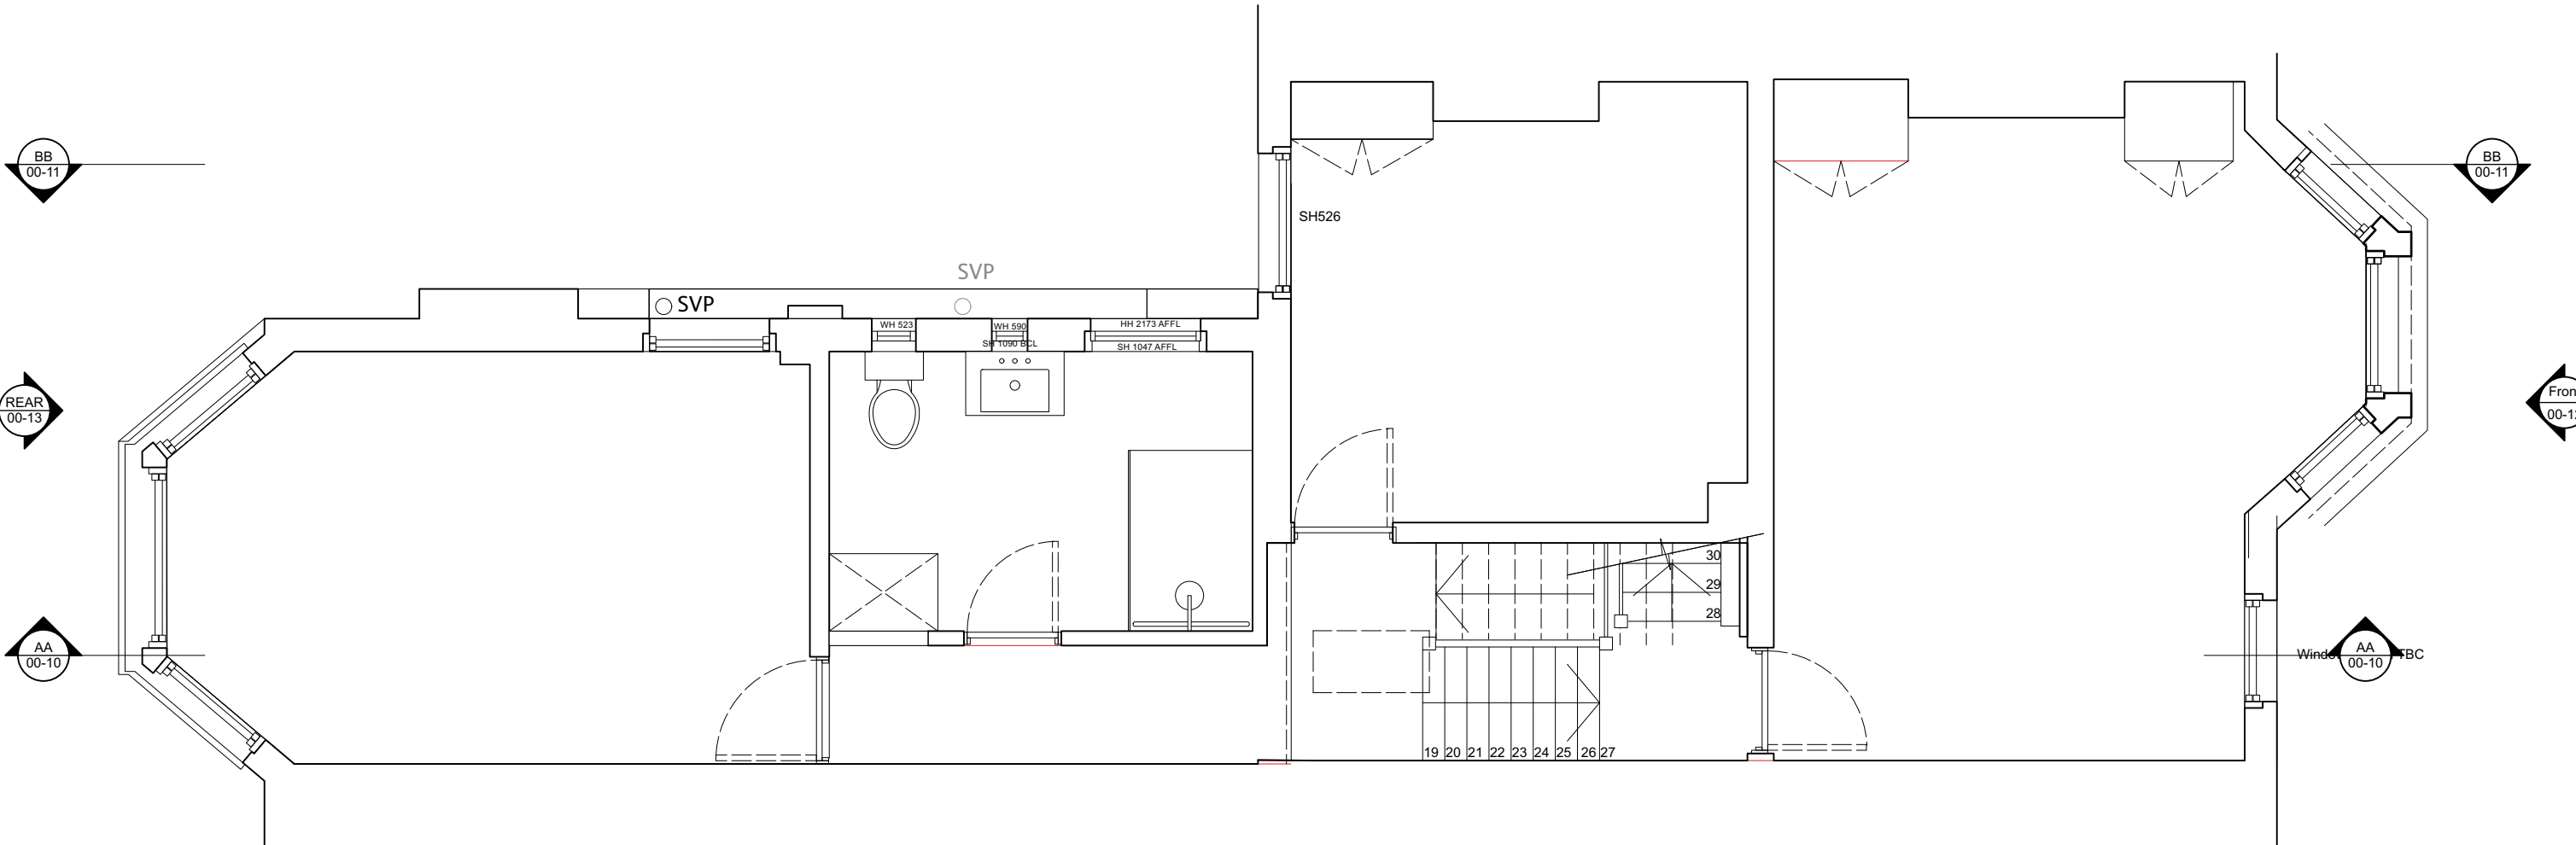

2

Proposed First Floor Plan

Scale: 1:50

0

1

2

3 M

N


Note:
Copyright Neu Architects Ltd. This drawing is issued on the condition that it is not copied, reproduced or disclosed to any unauthorised person, wholly or in part, without the written consent of Neu Architects Ltd.
This drawing is prepared solely for design and planning submission purposes. It is not intended or suitable for either Building Regulations or construction purposes and should not be used for such. All dimensions to be checked on site. This drawing must not be used for land transfer purposes or for construction purposes unless accompanied by an instruction from the contract administrator.
All dimensions to be verified and Rod drawings produced by manufacturer, for sign off by Neu Architects or Client prior to manufacture.
All discrepancies to be reported to Neu Architects Ltd immediately.

Rev:	Date:	Details:



Client:		
Bell		
Project:	Project ref No:	Date:
66 Barrington Road, London. N8 8QX	673	30.05.2025
Drawing Title:	Rev:	Scale:
Proposed First Floor Plan	/	1:50 @ A3
Drawing Number:	Drawn By:	Checked By:
673-01-04-P	RN	BP


Neu Architects
6 Links Yard, Spelman Street, London E1 5LX
T +44 (0)20 7426 2166
info@neuarchitects.com www.neuarchitects.com



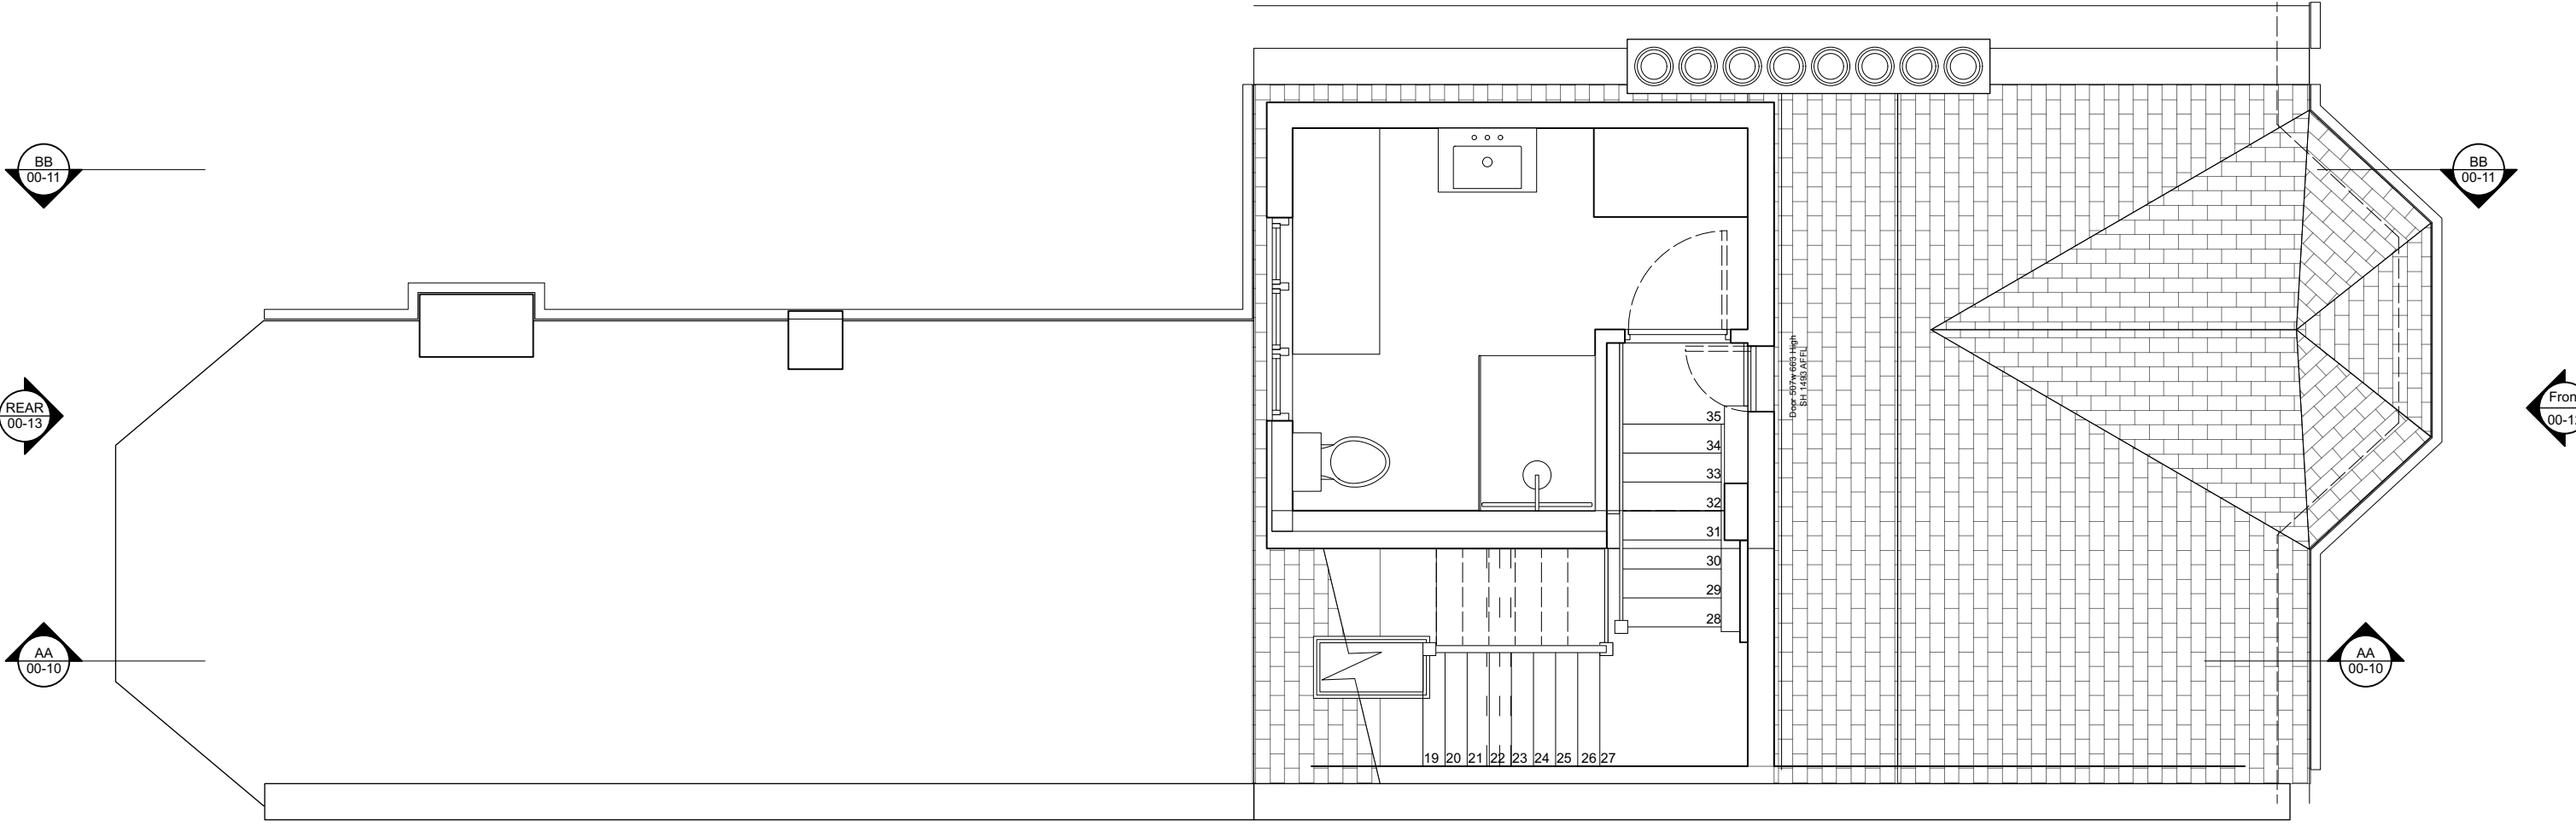

2 **Proposed Second Floor Plan**
Scale: 1:50

  

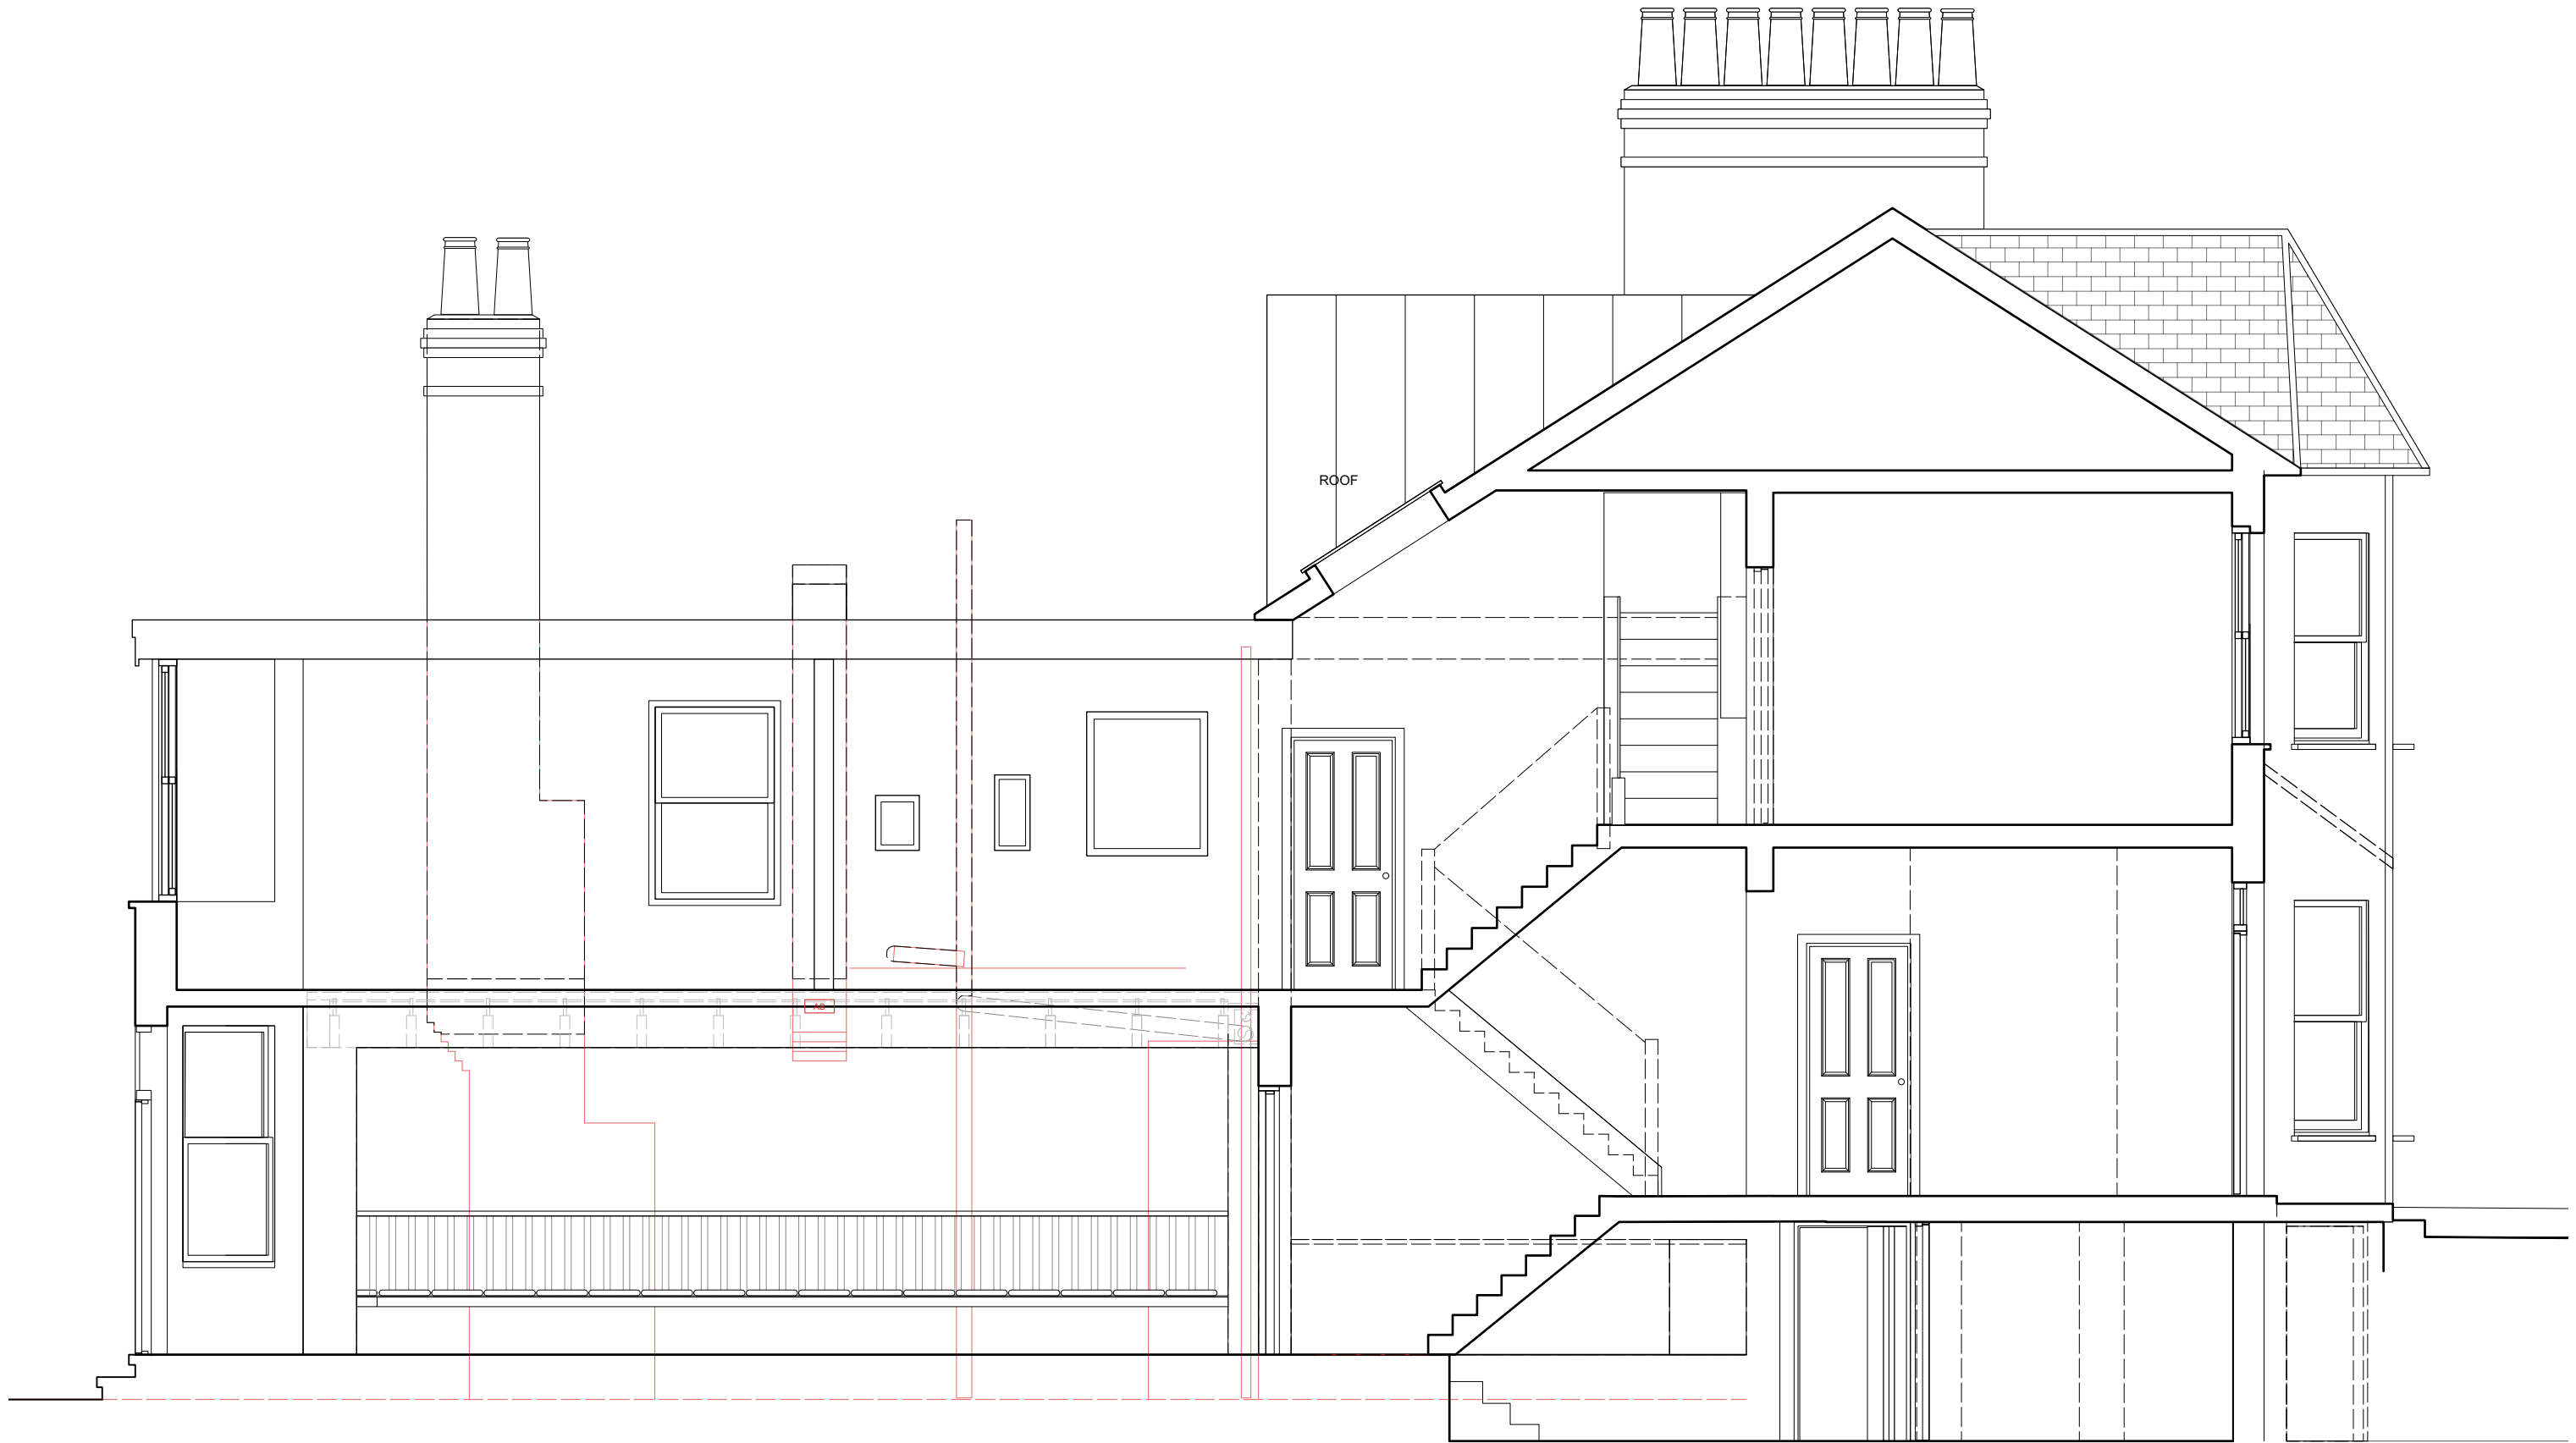

2 Proposed Section AA
Scale: 1:50




Note:
Copyright Neu Architects Ltd. This drawing is issued on the condition that it is not copied, reproduced or disclosed to any unauthorised person, wholly or in part, without the written consent of Neu Architects Ltd.
This drawing is prepared solely for design and planning submission purposes. It is not intended or suitable for either Building Regulations or construction purposes and should not be used for such. All dimensions to be checked on site. This drawing must not be used for land transfer purposes or for construction purposes unless accompanied by an instruction from the contract administrator.
All dimensions to be verified and Rod drawings produced by manufacturer, for sign off by Neu Architects or Client prior to manufacture.
All discrepancies to be reported to Neu Architects Ltd immediately.

Rev:	Date:	Details:

Client:		
Bell		
Project:	Project ref No:	Date:
66 Barrington Road, London. N8 8QX	673	30.05.2025
Drawing Title:	Rev:	Scale:
Proposed Section AA	/	1:50 @ A3
Drawing Number:	Drawn By:	Checked By:
673-02-01	RN	BP


Neu Architects
6 Links Yard, Spelman Street, London E1 5LX
T +44 (0)20 7426 2166
info@neuarchitects.com www.neuarchitects.com



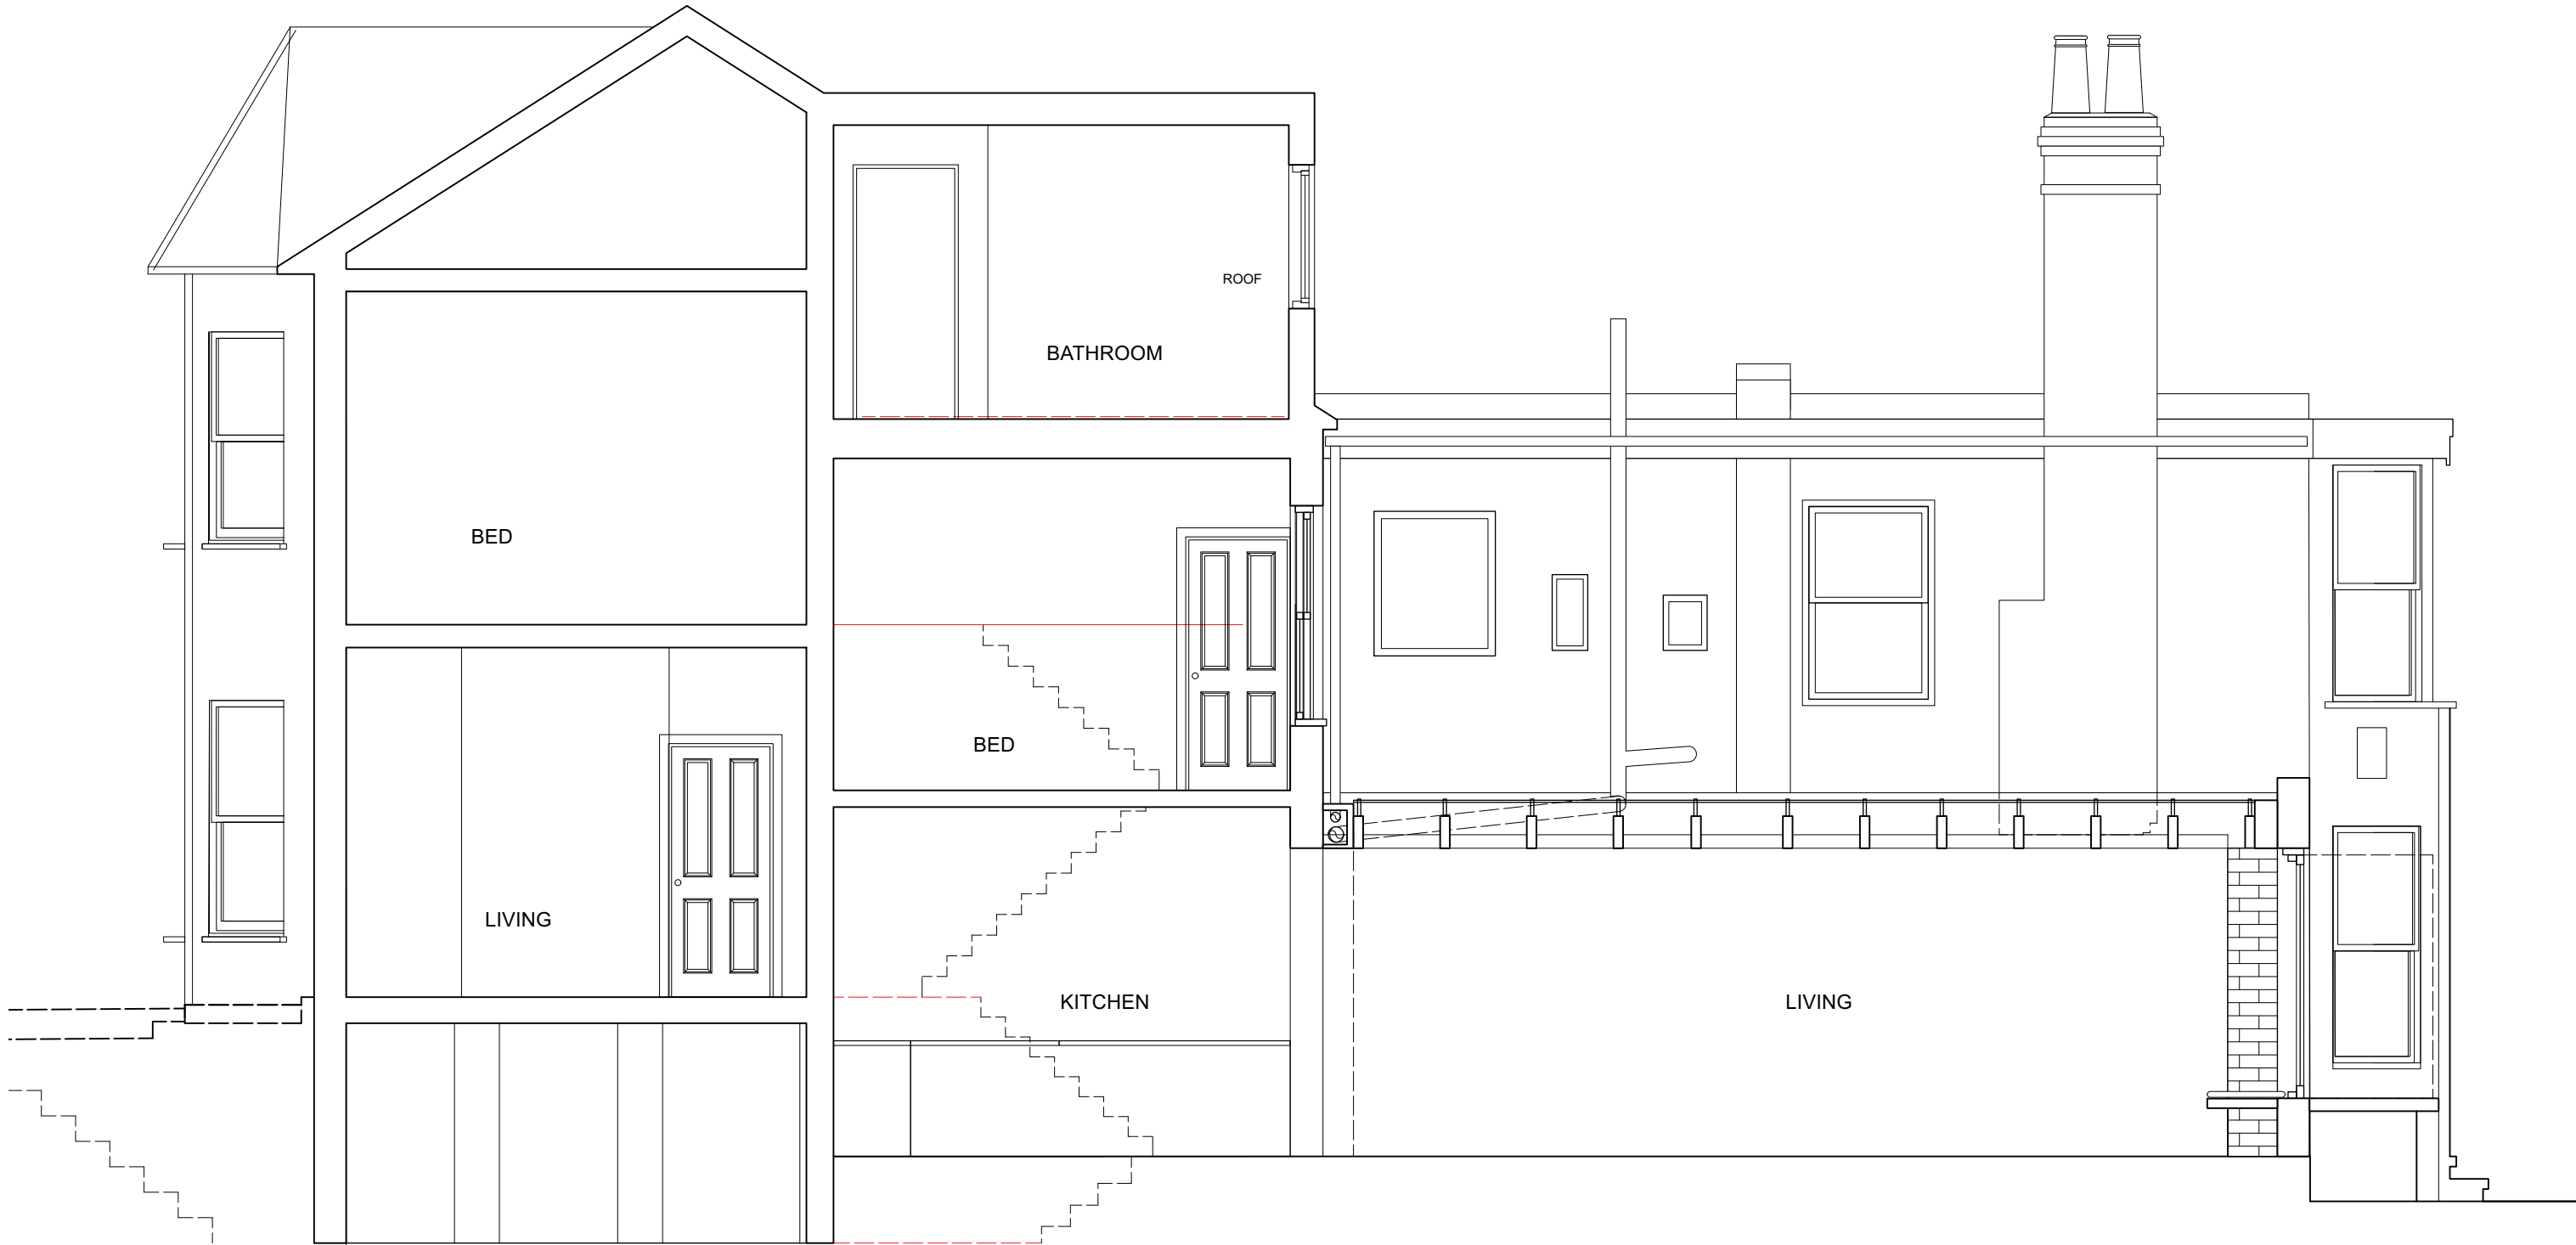

2

Proposed Section BB - Side elvation
Scale: 1:50

 


Note:
Copyright Neu Architects Ltd. This drawing is issued on the condition that it is not copied, reproduced or disclosed to any unauthorised person, wholly or in part, without the written consent of Neu Architects Ltd.
This drawing is prepared solely for design and planning submission purposes. It is not intended or suitable for either Building Regulations or construction purposes and should not be used for such. All dimensions to be checked on site. This drawing must not be used for land transfer purposes or for construction purposes unless accompanied by an instruction from the contract administrator.
All dimensions to be verified and Rod drawings produced by manufacturer, for sign off by Neu Architects or Client prior to manufacture.
All discrepancies to be reported to Neu Architects Ltd immediately.

Rev:	Date:	Details:

Client:		
Bell		
Project:	Project ref No:	Date:
66 Barrington Road, London. N8 8QX	673	30.05.2025
Drawing Title:	Rev:	Scale:
Proposed Section BB - Side Elevation	/	1:50 @ A3
Drawing Number:	Drawn By:	Checked By:
673-02-02	RN	BP

Neu Architects
6 Links Yard, Spelman Street, London E1 5LX
T +44 (0)20 7426 2166
info@neuarchitects.com www.neuarchitects.com



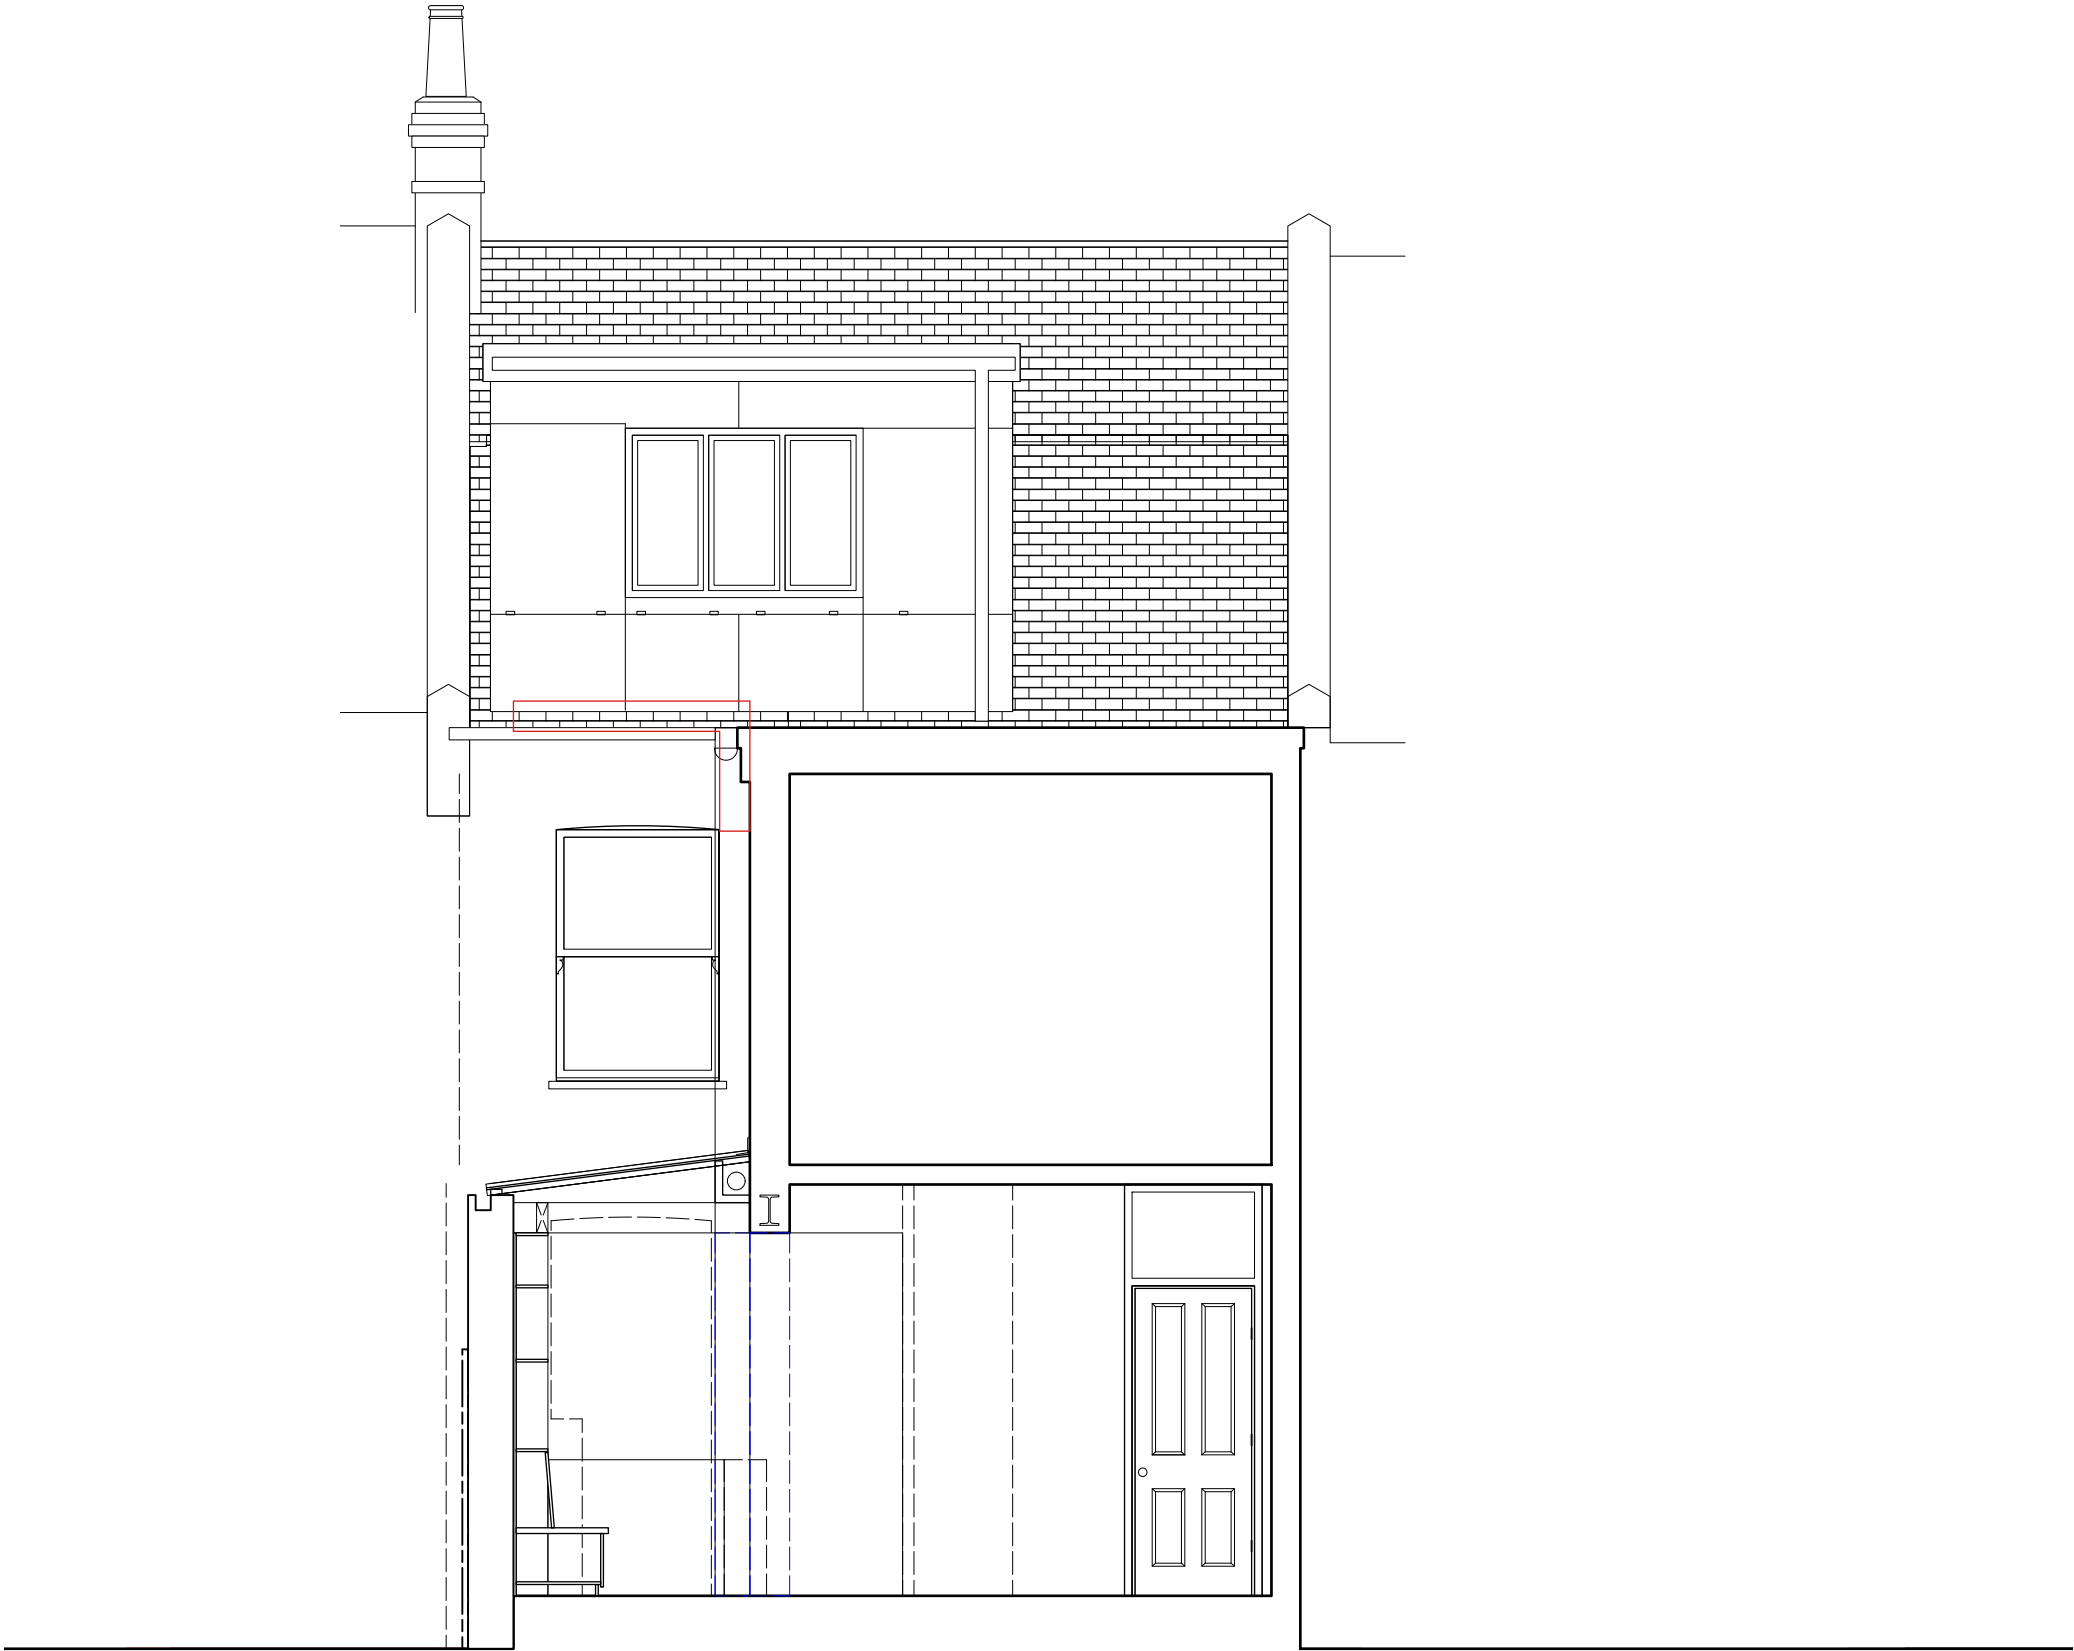

1 Proposed Rear Section CC
Scale: 1:50

0 1 2 3 M


Note:
Copyright Neu Architects Ltd. This drawing is issued on the condition that it is not copied, reproduced or disclosed to any unauthorised person, wholly or in part, without the written consent of Neu Architects Ltd.
This drawing is prepared solely for design and planning submission purposes. It is not intended or suitable for either Building Regulations or construction purposes and should not be used for such. All dimensions to be checked on site. This drawing must not be used for land transfer purposes or for construction purposes unless accompanied by an instruction from the contract administrator.
All dimensions to be verified and Rod drawings produced by manufacturer, for sign off by Neu Architects or Client prior to manufacture.
All discrepancies to be reported to Neu Architects Ltd immediately.

Rev: Date: Details:

Client:		
Bell		
Project:	Project ref No:	Date:
66 Barrington Road, London. N8 8QX	673	30.05.2025
Drawing Title:	Rev:	Scale:
Proposed Section CC	/	1:50 @ A3
Drawing Number:	Drawn By:	Checked By:
673-03-02	RN	BP

Neu Architects
6 Links Yard, Spelman Street, London E1 5LX
T +44 (0)20 7426 2166
info@neuarchitects.com www.neuarchitects.com



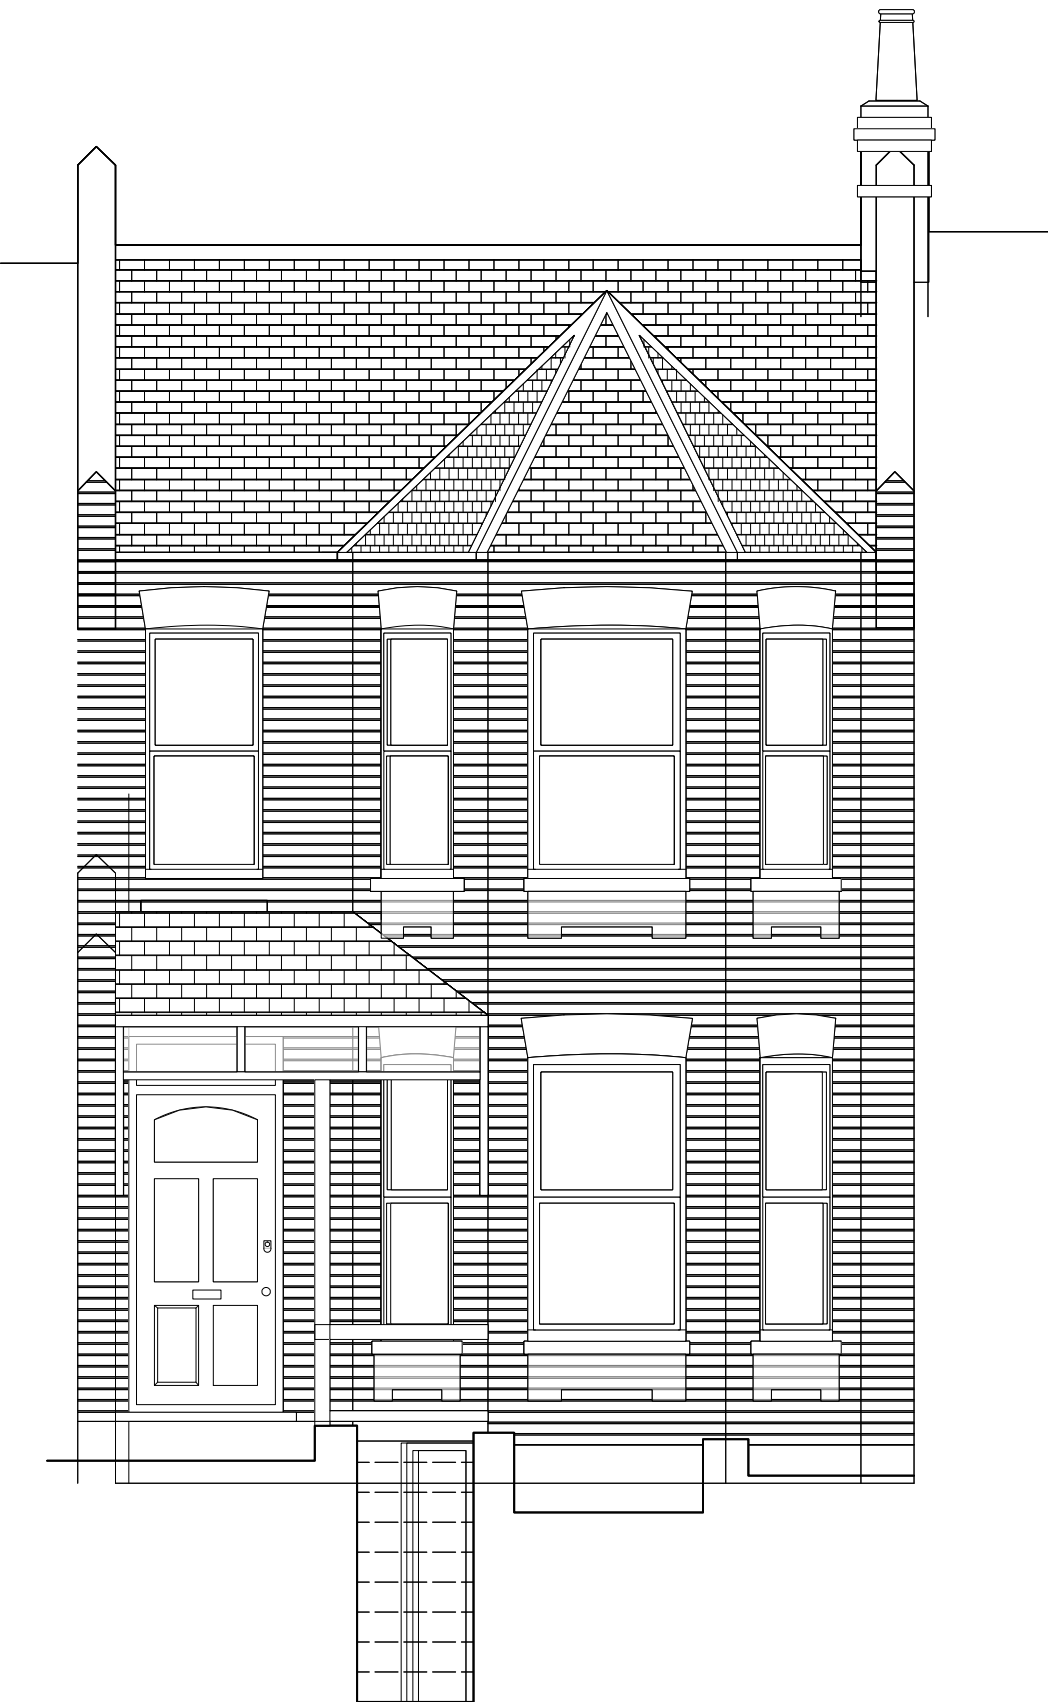

2 **Proposed Front Elevation**
Scale: 1:50

0 1 2 3 M

Note:
Copyright Neu Architects Ltd. This drawing is issued on the condition that it is not copied, reproduced or disclosed to any unauthorised person, wholly or in part, without the written consent of Neu Architects Ltd.
This drawing is prepared solely for design and planning submission purposes. It is not intended or suitable for either Building Regulations or construction purposes and should not be used for such. All dimensions to be checked on site. This drawing must not be used for land transfer purposes or for construction purposes unless accompanied by an instruction from the contract administrator.
All dimensions to be verified and Rod drawings produced by manufacturer, for sign off by Neu Architects or Client prior to manufacture.
All discrepancies to be reported to Neu Architects Ltd immediately.

Rev:	Date:	Details:

Client:		
Bell		
Project:	Project ref No:	Date:
66 Barrington Road, London. N8 8QX	673	30.05.2025
Drawing Title:	Rev:	Scale:
Proposed Front Elevation	/	1:50 @ A3
Drawing Number:	Drawn By:	Checked By:
673-03-01	RN	BP

Neu Architects
6 Links Yard, Spelman Street, London E1 5LX
T +44 (0)20 7426 2166
info@neuarchitects.com www.neuarchitects.com





2 Proposed Rear Section BB
Scale: 1:50

0 1 2 3 M

Note:

Copyright Neu Architects Ltd. This drawing is issued on the condition that it is not copied, reproduced or disclosed to any unauthorised person, wholly or in part, without the written consent of Neu Architects Ltd.
This drawing is prepared solely for design and planning submission purposes. It is not intended or suitable for either Building Regulations or construction purposes and should not be used for such. All dimensions to be checked on site. This drawing must not be used for land transfer purposes or for construction purposes unless accompanied by an instruction from the contract administrator.
All dimensions to be verified and Rod drawings produced by manufacturer, for sign off by Neu Architects or Client prior to manufacture.
All discrepancies to be reported to Neu Architects Ltd immediately.

Rev:

Date:

Details:

Client:

Bell

Project:

66 Barrington Road, London. N8 8QX

Drawing Title:

Proposed Rear Elevation

Drawing Number:

673-03-02

Project ref No:

673

Rev:

/

Drawn By:

RN

Date:

30.05.2025

Scale:

1:50 @ A3

Checked By:

BP

Neu Architects
6 Links Yard, Spelman Street, London E1 5LX

T +44 (0)20 7426 2166
info@neuarchitects.com www.neuarchitects.com