


NOTES:


1. Allow for internal lining of walls.
2. Block-up existing clerestory window.
3. Relocate boiler

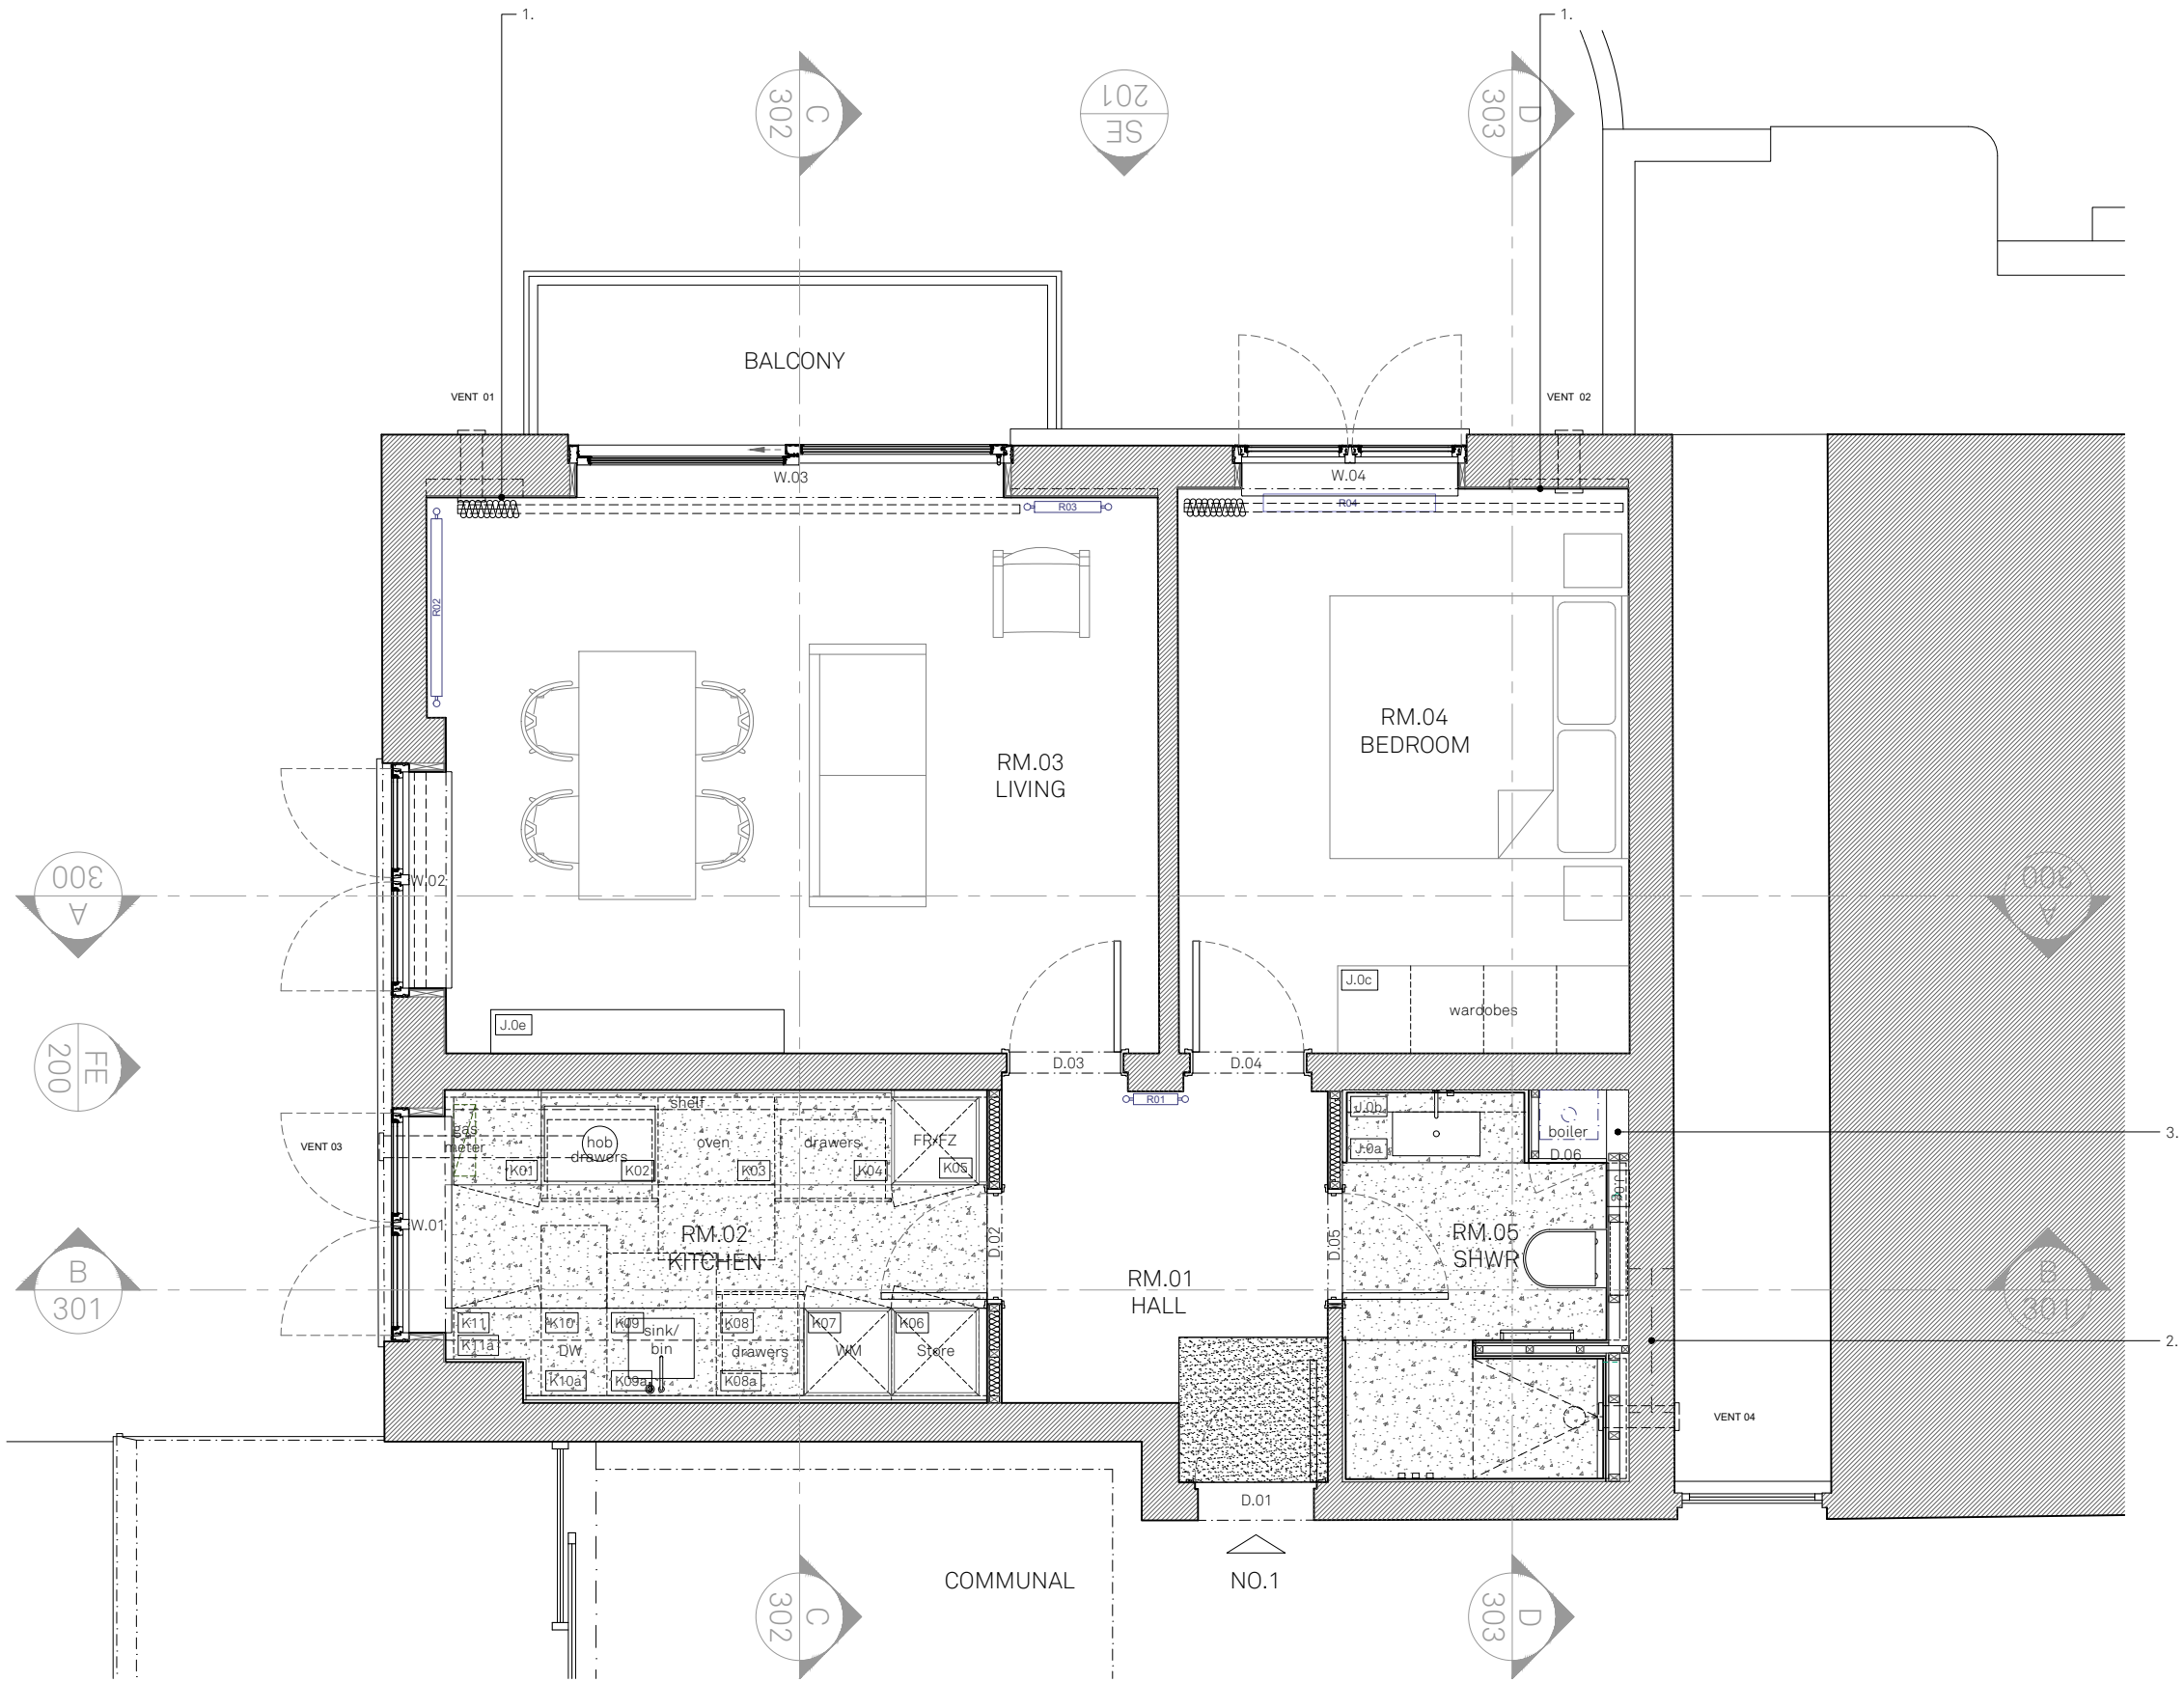

T3	30/03/26	EV	TITLE UPDATE
T2	24/10/25	EV	TENDER
T1	08/07/25	TG	PRELIMINARY
REV	DATE	DR/CH	DESCRIPTION

1 HIGHGATE HEIGHTS
03-100-T3 Proposed Ground Floor Plan

25025 _ TENDER _ Published 30/03/26

 

Scale 1:50 @ A3



North

Do not scale for construction. Use figured dimensions only. All discrepancies to be verified with architect prior to ordering or construction/execution. Confirm all setting out with architect prior to construction. Drawing to be read in conjunction with all other documents. Copyright Architecture for London.

Architecture for London
3-5 Bleeding Heart Yard
London EC1N 8SJ
020 3637 4236
architectureforlondon.com

Architecture
for London.