

1 Do not scale this drawing. 2 For structural dimensions and details see Structural Engineers' drawings. 3 All dimensions to be checked on site prior to commencement of any works or preparation of any shop drawing. 4 All errors in co-ordinates, levels and dimensions, are to be reported to architects. 5 All temporary works to be responsibility of the contractor. 6 This drawing to be read in conjunction with all relevant Architect's drawings and specifications and with other Consultant's Information.


Rev	Date	Description
-----	------	-------------



PROPOSED REAR ELEVATION



EXISTING NORTH ELEVATION

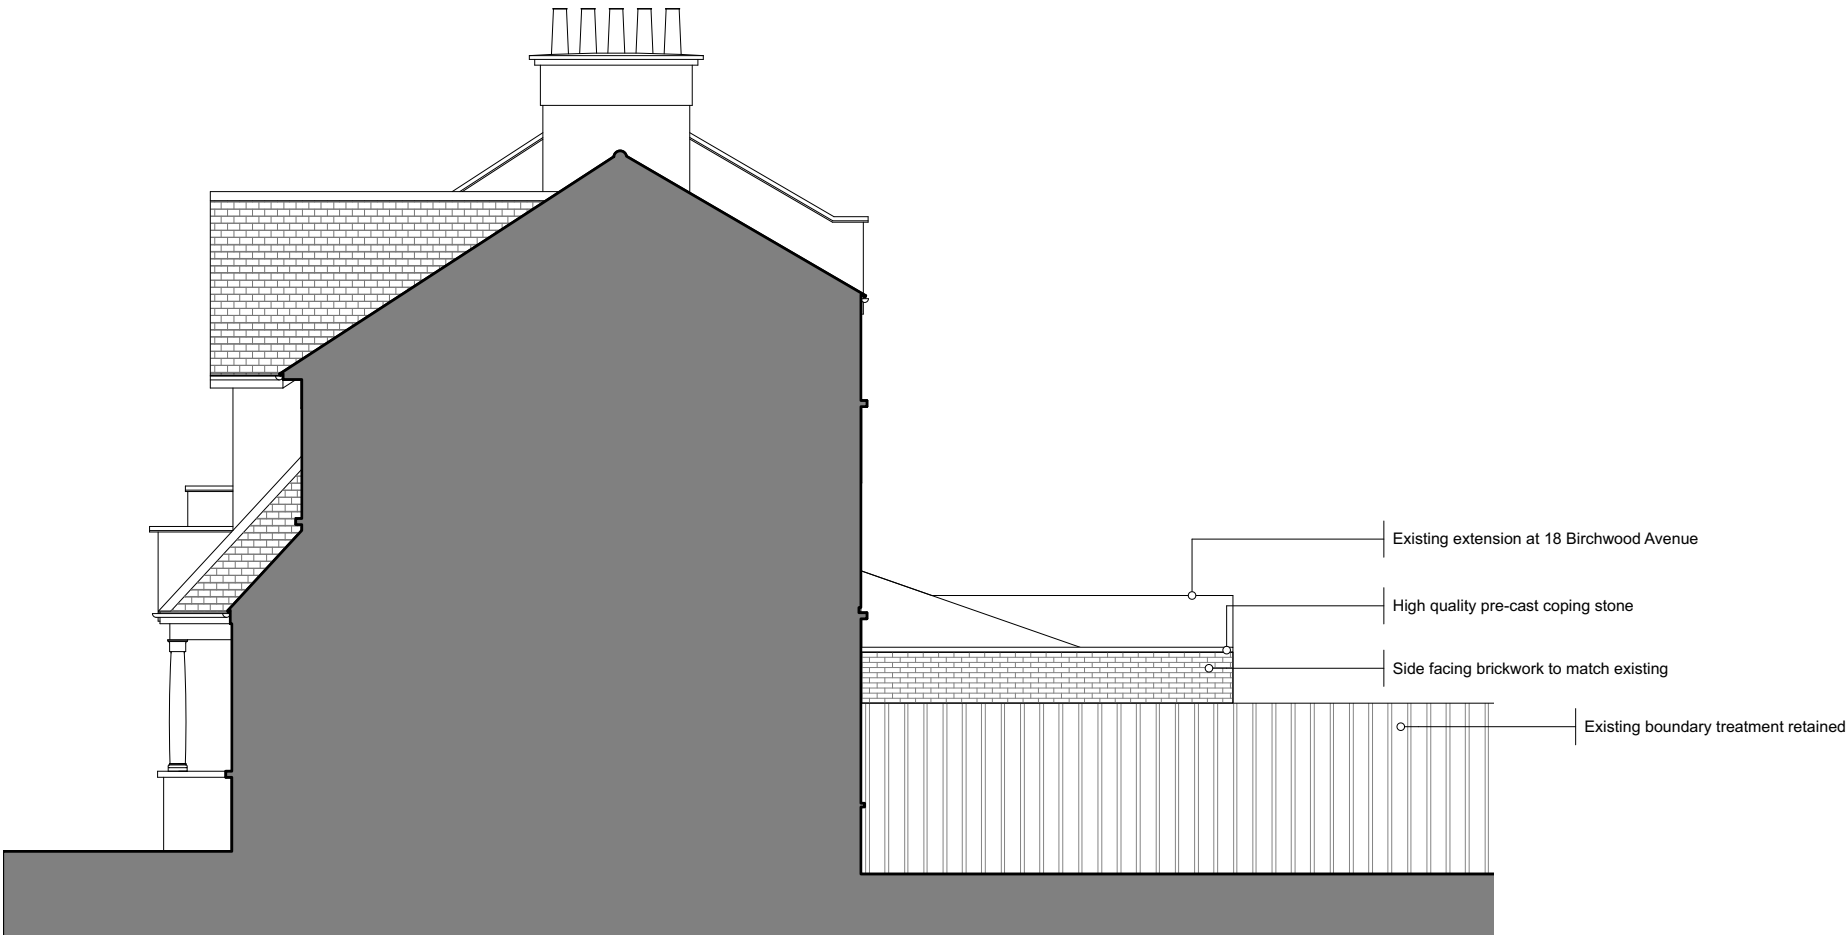

EXISTING SOUTH ELEVATION

Site Address 20, Birchwood Avenue N10 3BE

Project Single Storey Rear Extension

Drawing Title Proposed Elevations

Drawing No. D3_120

Status PLANNING

Date 26/03/2026

Rev Scale 1:100

0 1 2 3 4 5 M

OW•A

RIBA Chartered Practice
5 Blenheim St, London W1
info@ow-a.co.uk | www.ow-a.co.uk