



Note
All references to the specification of any product, material or system used in the proposed construction, repair, treatment and refurbishment of any building or structure detailed on this drawing, in respect of the performance of combustibility, fire resistance or fire protection shall be fully in accordance with manufacturer's or supplier's specifications and recommendations and in accordance with current applicable regulations. Where specified refer to fire engineer consultant's specific details where appointed.
No reliance shall be placed on such details on this drawing.

A1

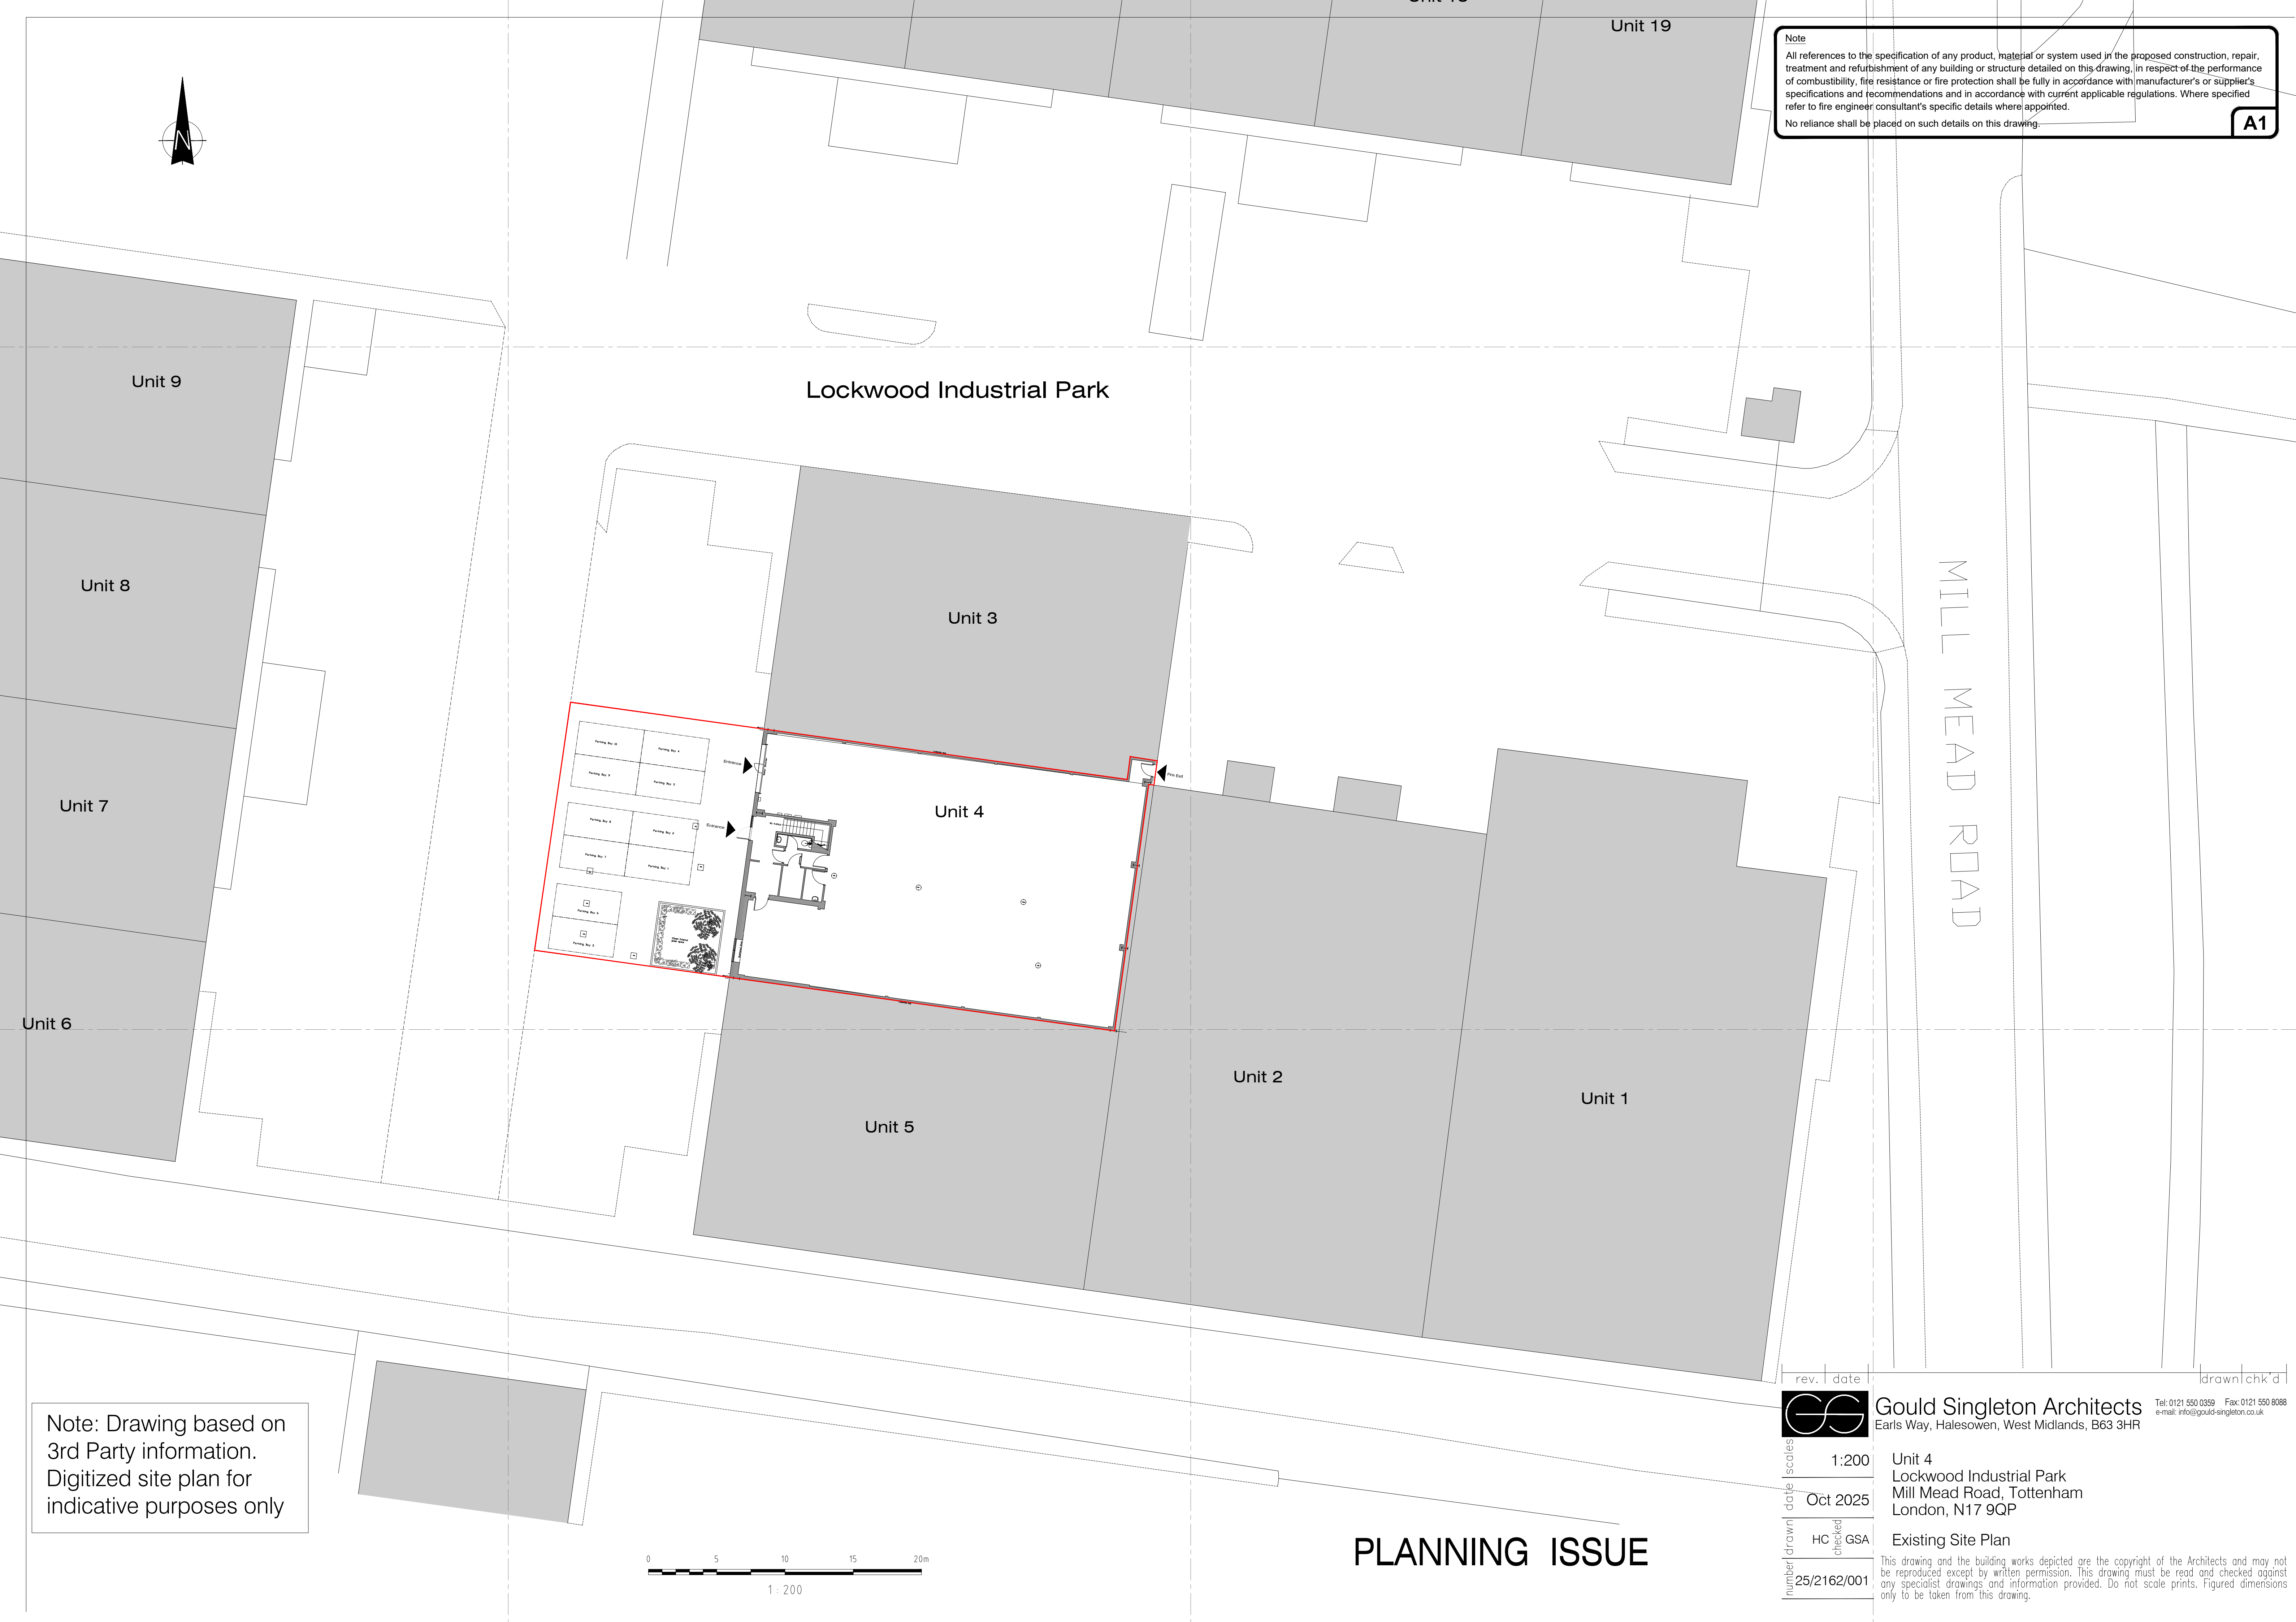

Note: Drawing based on 3rd Party information. Digitized site plan for indicative purposes only

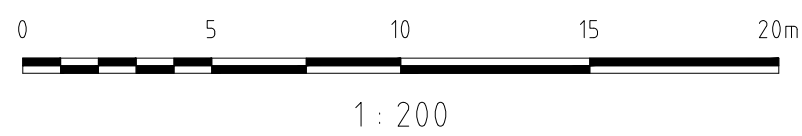

PLANNING ISSUE

rev.	date	drawn	chk'd



Gould Singleton Architects
Earls Way, Halesowen, West Midlands, B63 3HR

Unit 4
Lockwood Industrial Park
Mill Mead Road, Tottenham
London, N17 9QP

Existing Site Plan

This drawing and the building works depicted are the copyright of the Architects and may not be reproduced except by written permission. This drawing must be read and checked against any specialist drawings and information provided. Do not scale prints. Figured dimensions only to be taken from this drawing.

number	drawn	date	checked	scale
25/2162/001	HC	Oct 2025	GSA	1:200