


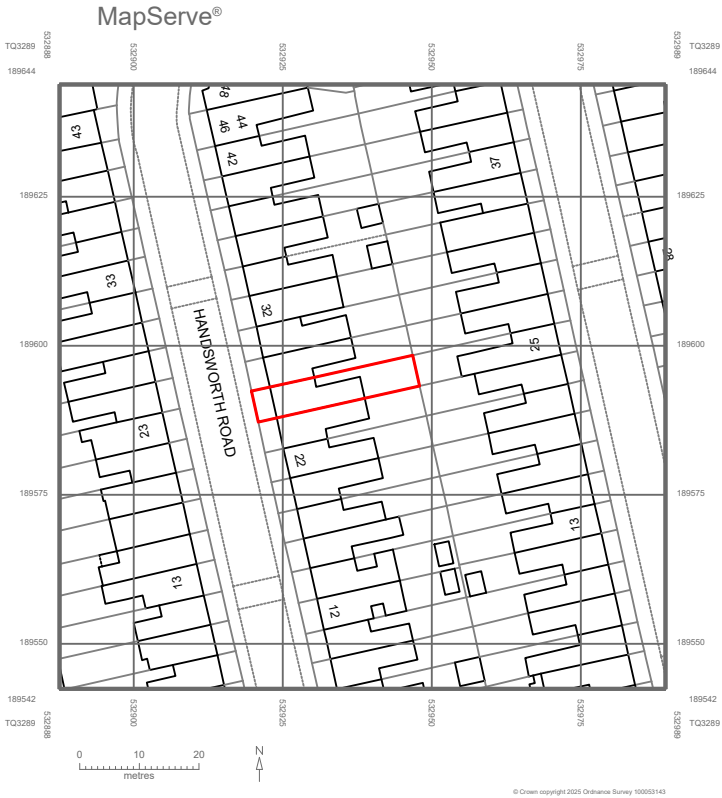

LOCATION PLAN
1:1250 @ A4



BLOCK PLAN
1:500 @ A4



Address - Unit 4, Grosvenor Way, London E5 9ND
Phone - 020 3781 8008
E-mail - office@redwoodsprojects.co.uk
Web - www.redwoodsprojects.co.uk

Any errors on Dimensions to be reported to the
Architect prior to commencement of Works.
Dimensions and areas are based on survey information.
This drawing is copyright © Redwoods Projects.
All dimensions to be checked on site Prior work.

REFERENCE: 26 HANDSWORTH ROAD, LONDON N17 6DE, UK

TITLE: LOCATION AND BLOCK
PLANS

PROJECT No 3728 DATE: 13-11-2025


SHEET No E 00




NOTES:

DRAWN BY JRL

EDITED BY

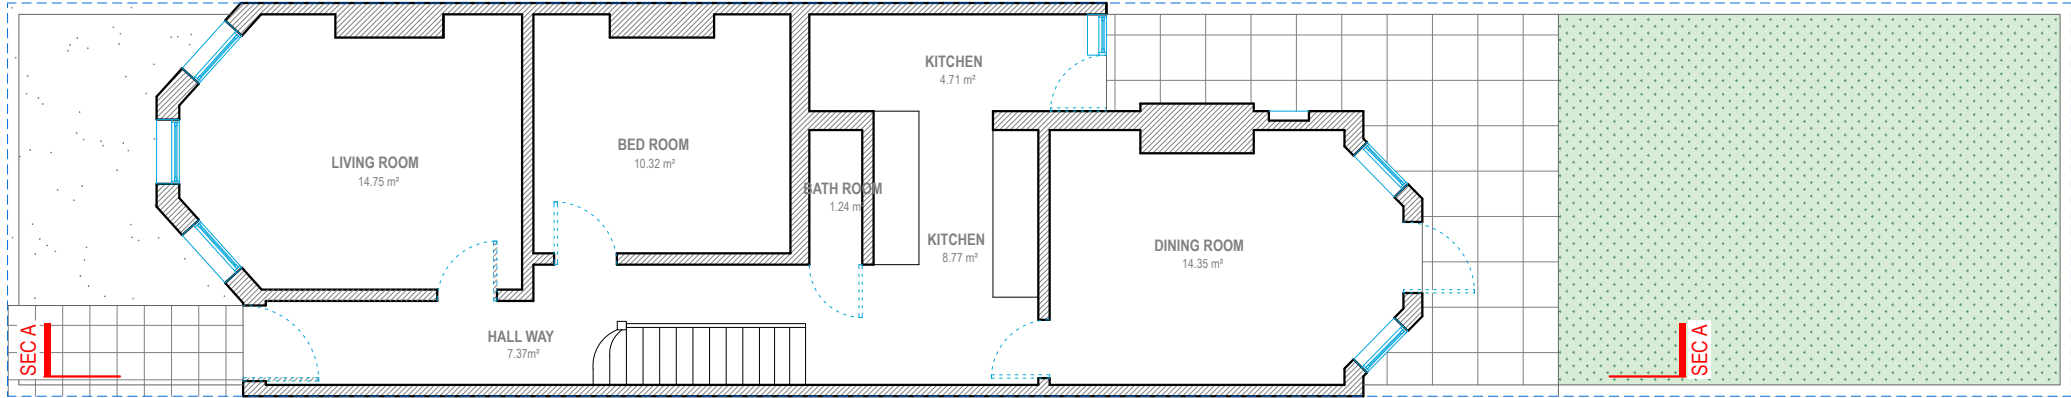

GROUND FLOOR
G.I.A = 67.92 SQM

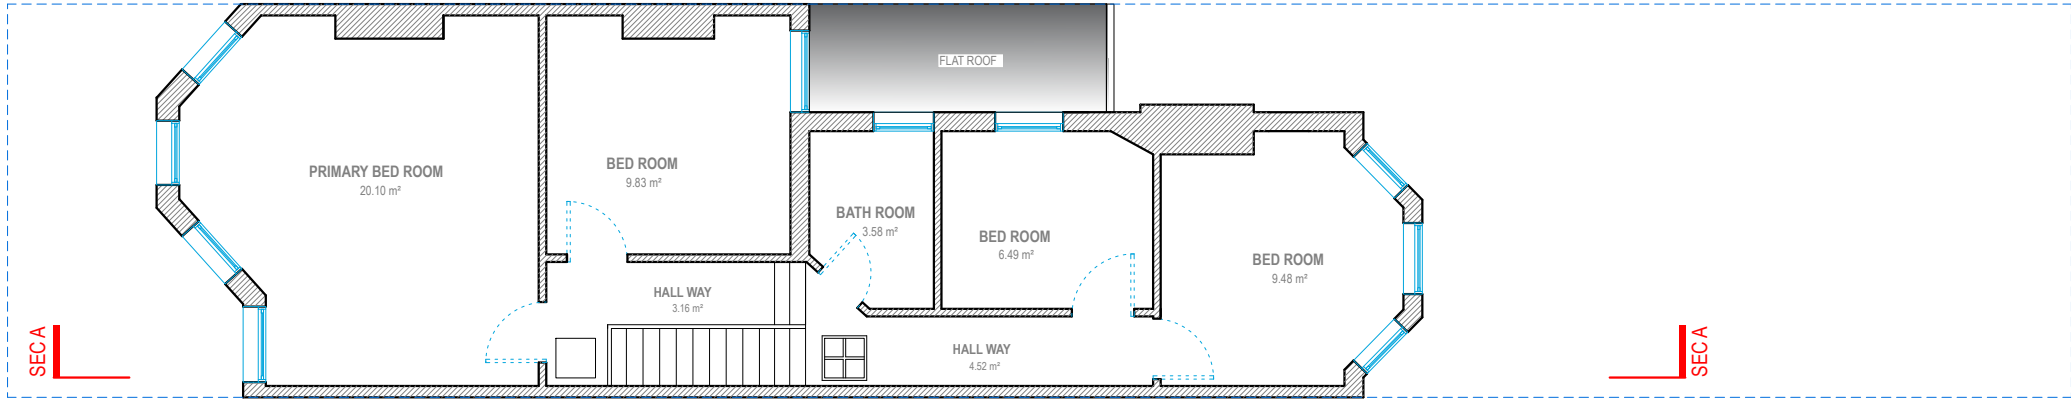

FIRST FLOOR
G.I.A = 61.91 SQM




Address - Unit 4, Grosvenor Way, London E5 9ND
Phone - 020 3781 8008
E-mail - office@redwoodsprojects.co.uk
Web - www.redwoodsprojects.co.uk
Any errors on Dimensions to be reported to the Architect prior to commencement of Works.
Dimensions and areas are based on survey information.
This drawing is copyright © Redwoods Projects.
All dimensions to be checked on site Prior work.

REFERENCE: 26 HANDSWORTH ROAD, LONDON N17 6DE, UK	
TITLE: EXISTING DRAWINGS FLOOR PLANS	
PROJECT No 3728	DATE: 13-11-2025
SHEET No E 01	




0 1 2 5m scale 1:100 @A3

NOTES:	
DRAWN BY AM / JRL	EDITED BY

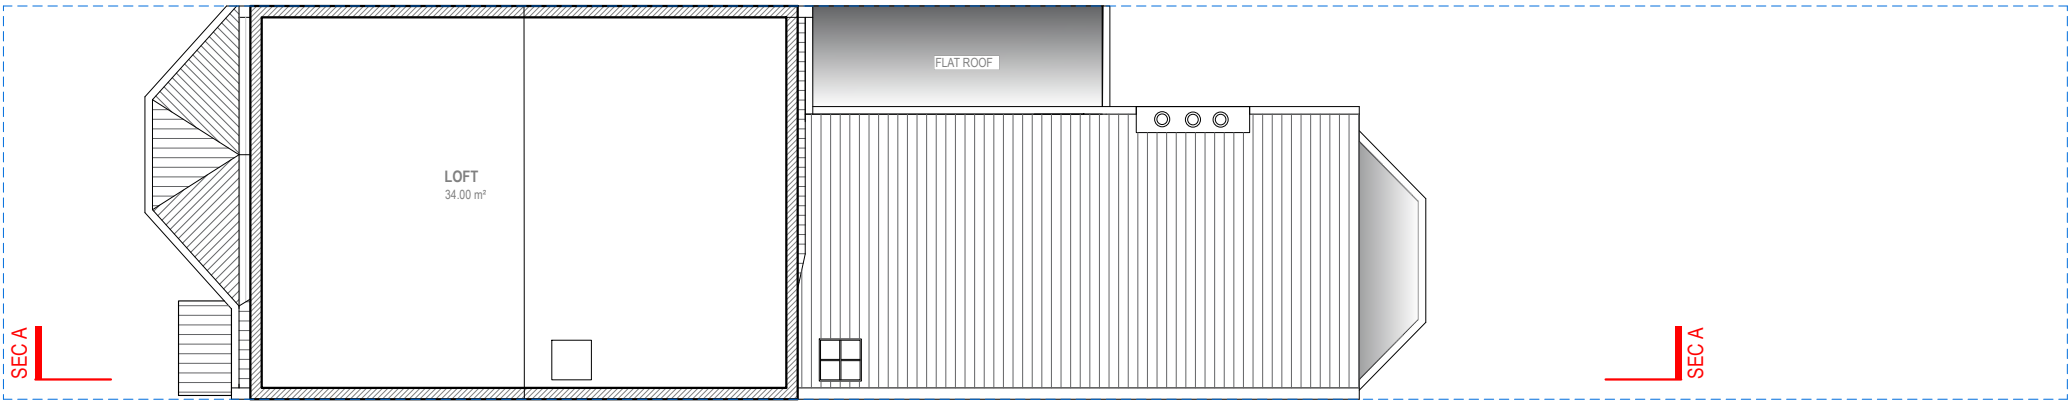

LOFT FLOOR
G.I.A = 34.00 SQM

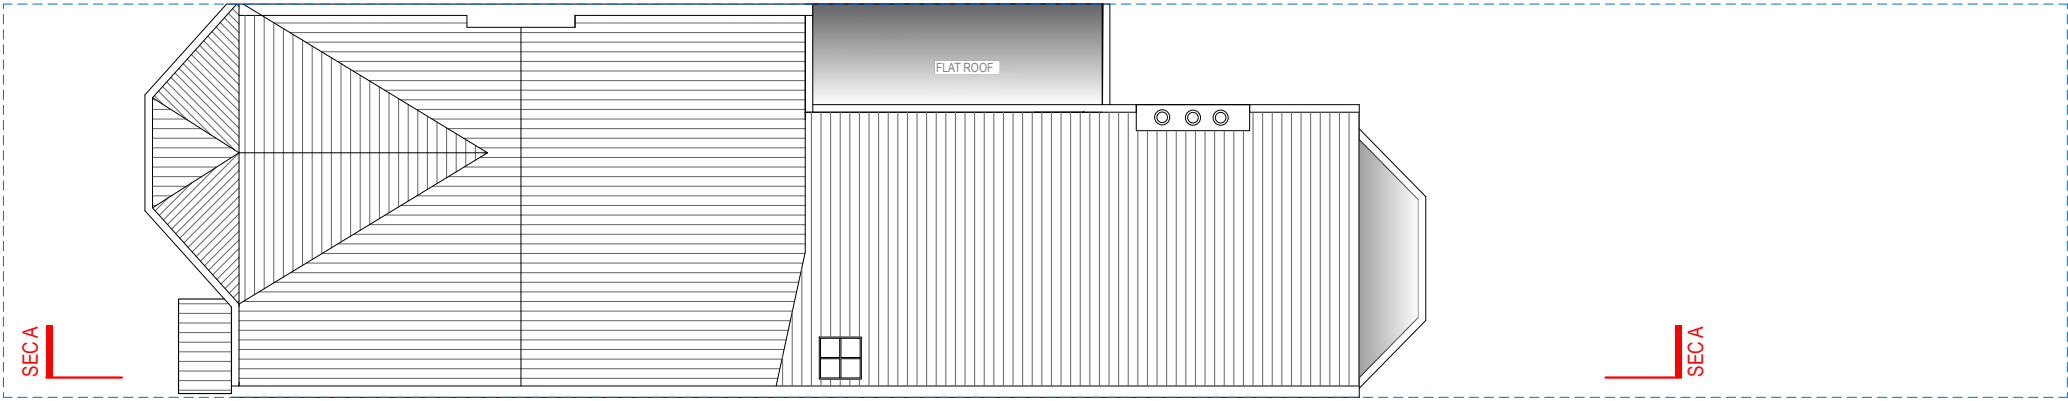


ROOF FLOOR



Address - Unit 4, Grosvenor Way, London E5 9ND
Phone - 020 3781 8008
E-mail - office@redwoodsprojects.co.uk
Web - www.redwoodsprojects.co.uk
Any errors on Dimensions to be reported to the Architect prior to commencement of Works.
Dimensions and areas are based on survey information.
This drawing is copyright © Redwoods Projects.
All dimensions to be checked on site Prior work.


REFERENCE: 26 HANDSWORTH ROAD, LONDON N17 6DE, UK	
TITLE: EXISTING DRAWINGS FLOOR PLANS	
PROJECT No 3728	DATE: 13-11-2025
SHEET No E 02	

 


NOTES:	
DRAWN BY AM / JRL	EDITED BY



FRONT ELEVATION

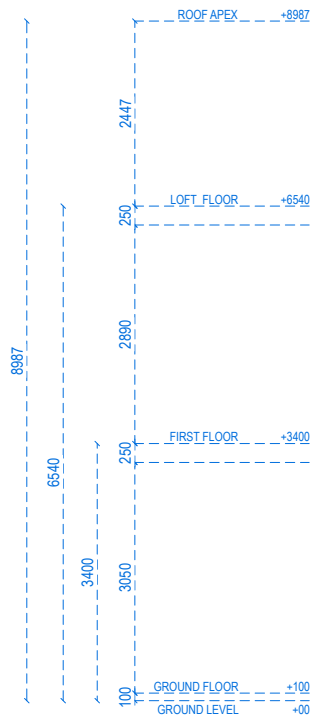

LEFT ELEVATION

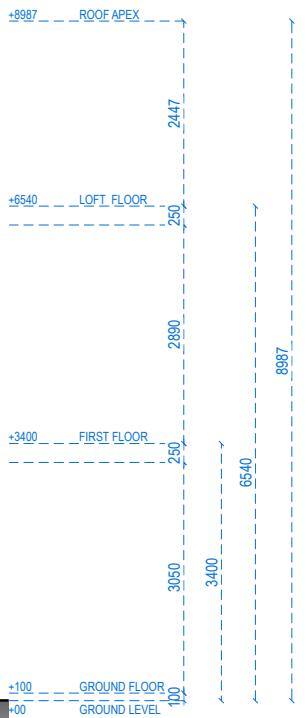

Address - Unit 4, Grosvenor Way, London E5 9ND
Phone - 020 3781 8008
E-mail - office@redwoodsprojects.co.uk
Web - www.redwoodsprojects.co.uk

Any errors on Dimensions to be reported to the Architect prior to commencement of Works.
Dimensions and areas are based on survey information.
This drawing is copyright © Redwoods Projects.
All dimensions to be checked on site Prior work.

REFERENCE: 26 HANDSWORTH ROAD, LONDON N17 6DE, UK

TITLE: EXISTING DRAWINGS
ELEVATIONS

PROJECT No 3728 DATE: 13-11-2025

SHEET No E 03

0 1 2 5m scale 1:100 @A3


NOTES:

DRAWN BY JRL


EDITED BY



REAR ELEVATION

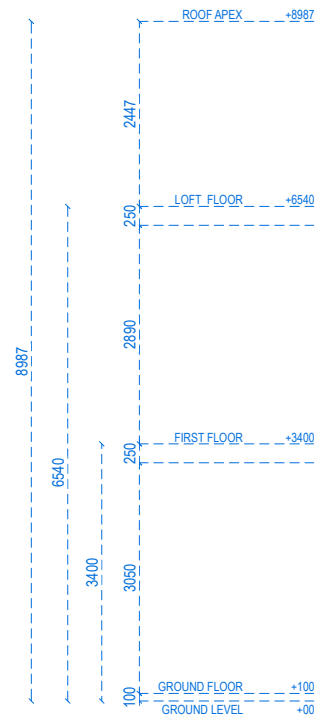

RIGHT ELEVATION

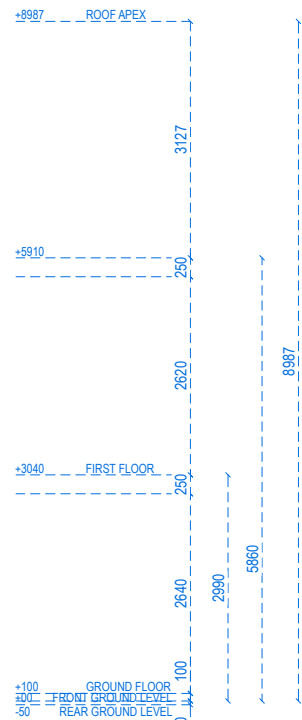

Address - Unit 4, Grosvenor Way, London E5 9ND
Phone - 020 3781 8008
E-mail - office@redwoodsprojects.co.uk
Web - www.redwoodsprojects.co.uk

Any errors on Dimensions to be reported to the Architect prior to commencement of Works.
Dimensions and areas are based on survey information.
This drawing is copyright © Redwoods Projects.
All dimensions to be checked on site Prior work.

REFERENCE: 26 HANDSWORTH ROAD, LONDON N17 6DE, UK

TITLE: EXISTING DRAWINGS
ELEVATIONS

PROJECT No 3728 DATE: 13-11-2025


SHEET No E 04

0 1 2 5m scale 1:100 @A3

NOTES:

DRAWN BY JRL

EDITED BY

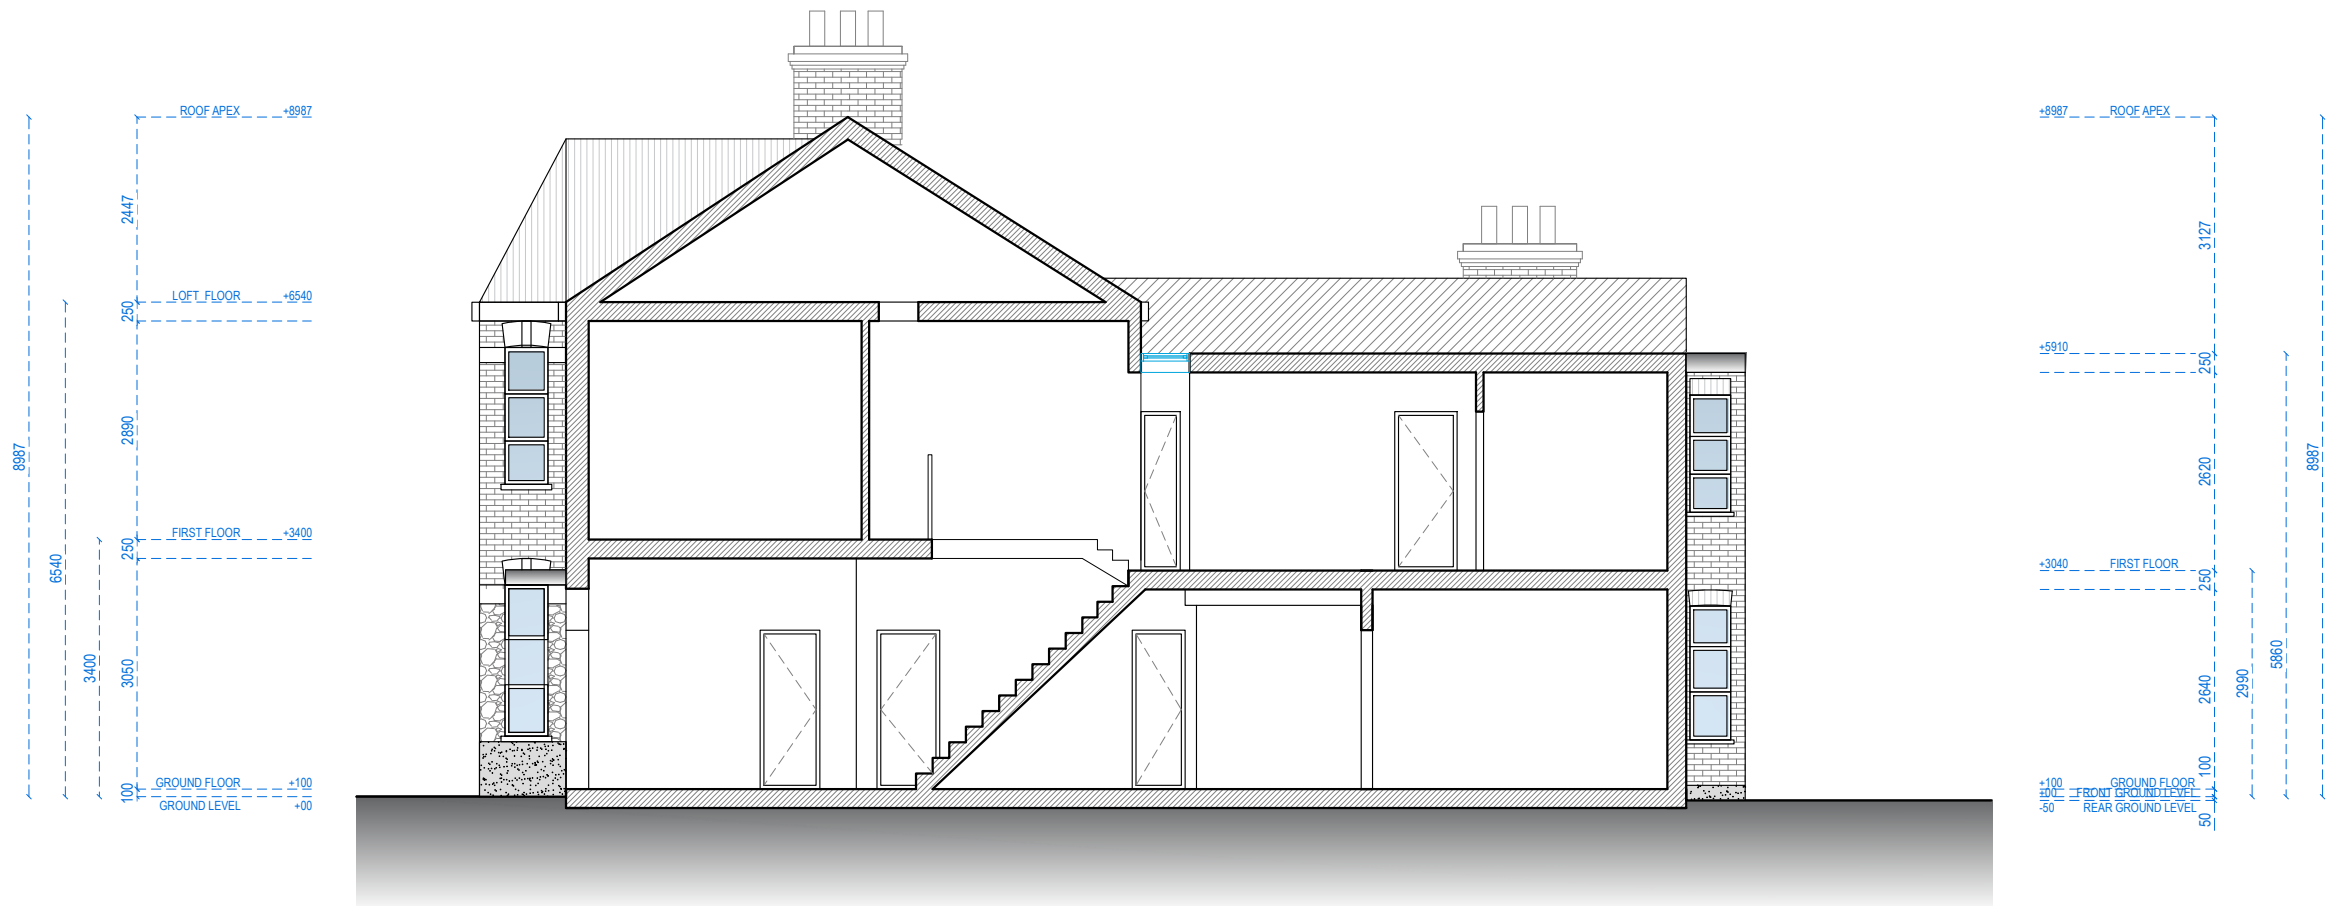

SECTION A-A



Address - Unit 4, Grosvenor Way, London E5 9ND
Phone - 020 3781 8008
E-mail - office@redwoodsprojects.co.uk
Web - www.redwoodsprojects.co.uk

Any errors on Dimensions to be reported to the Architect prior to commencement of Works.
Dimensions and areas are based on survey information.
This drawing is copyright © Redwoods Projects.
All dimensions to be checked on site Prior work.

REFERENCE: 26 HANDSWORTH ROAD, LONDON N17 6DE, UK

TITLE: EXISTING DRAWINGS
SECTIONS

PROJECT No 3728 DATE: 13-11-2025


SHEET No E 05

0 1 2 5m scale 1:100 @A3


NOTES:

DRAWN BY JRL

EDITED BY

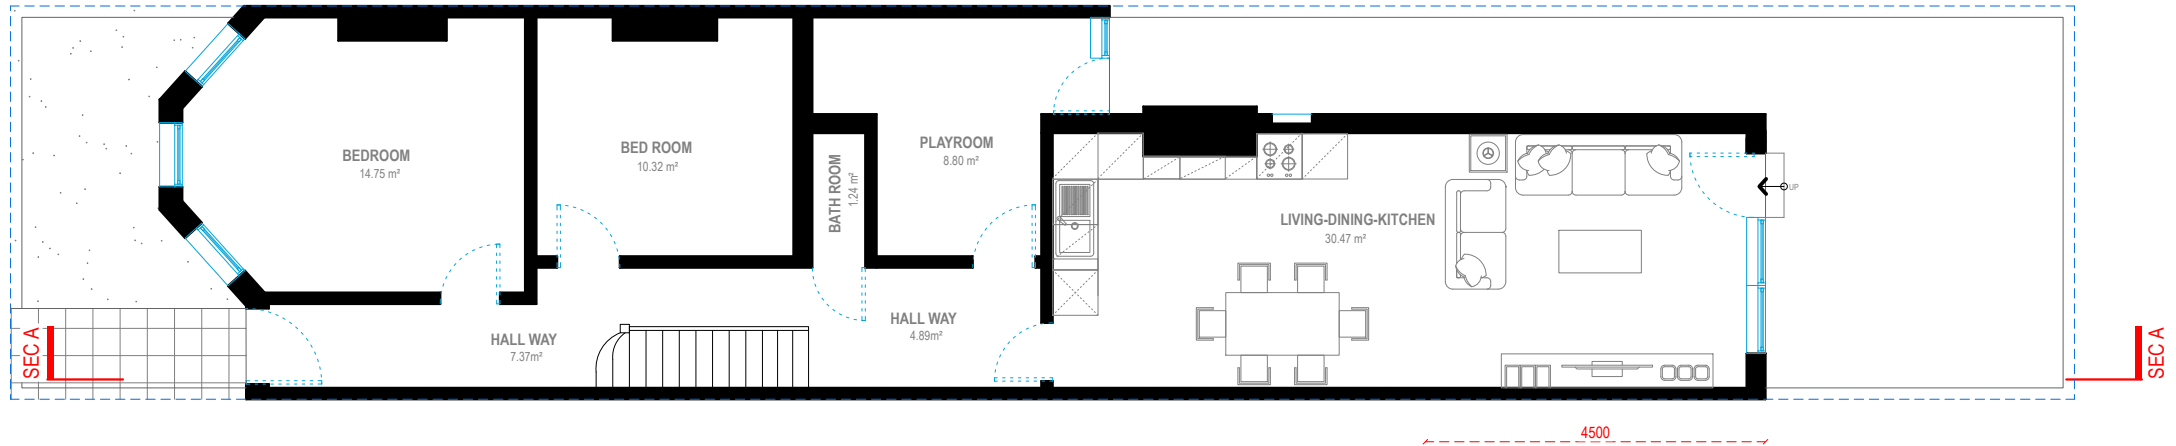

GROUND FLOOR
G.I.A = 85.44 SQM

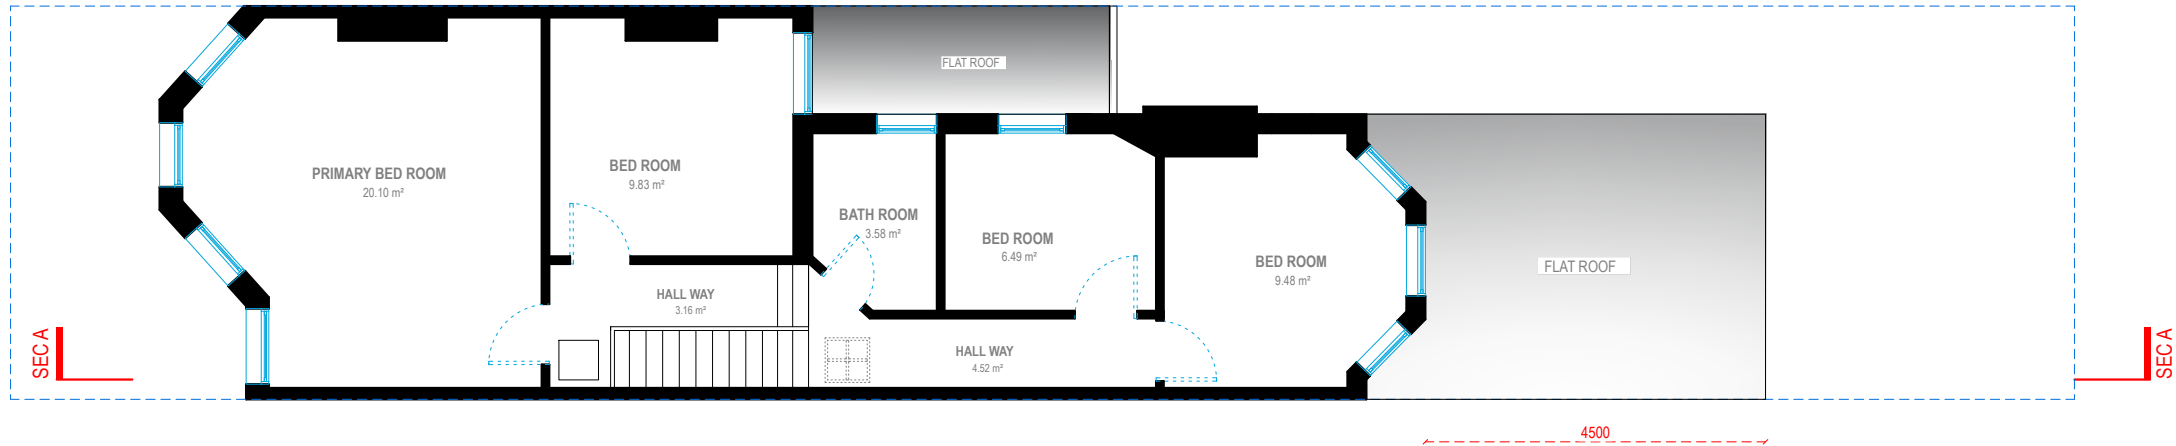

FIRST FLOOR
G.I.A = 61.91 SQM




Address - Unit 4, Grosvenor Way, London E5 9ND
Phone - 020 3781 8008
E-mail - office@redwoodsprojects.co.uk
Web - www.redwoodsprojects.co.uk
Any errors on Dimensions to be reported to the Architect prior to commencement of Works.
Dimensions and areas are based on survey information.
This drawing is copyright © Redwoods Projects.
All dimensions to be checked on site Prior work.


REFERENCE: 26 HANDSWORTH ROAD, LONDON N17 6DE, UK	
TITLE: PROOSED DRAWINGS FLOOR PLANS	
PROJECT No 3728	DATE: 17-02-2026
SHEET No P 01	



NOTES:	
DRAWN BY AM / JRL	EDITED BY

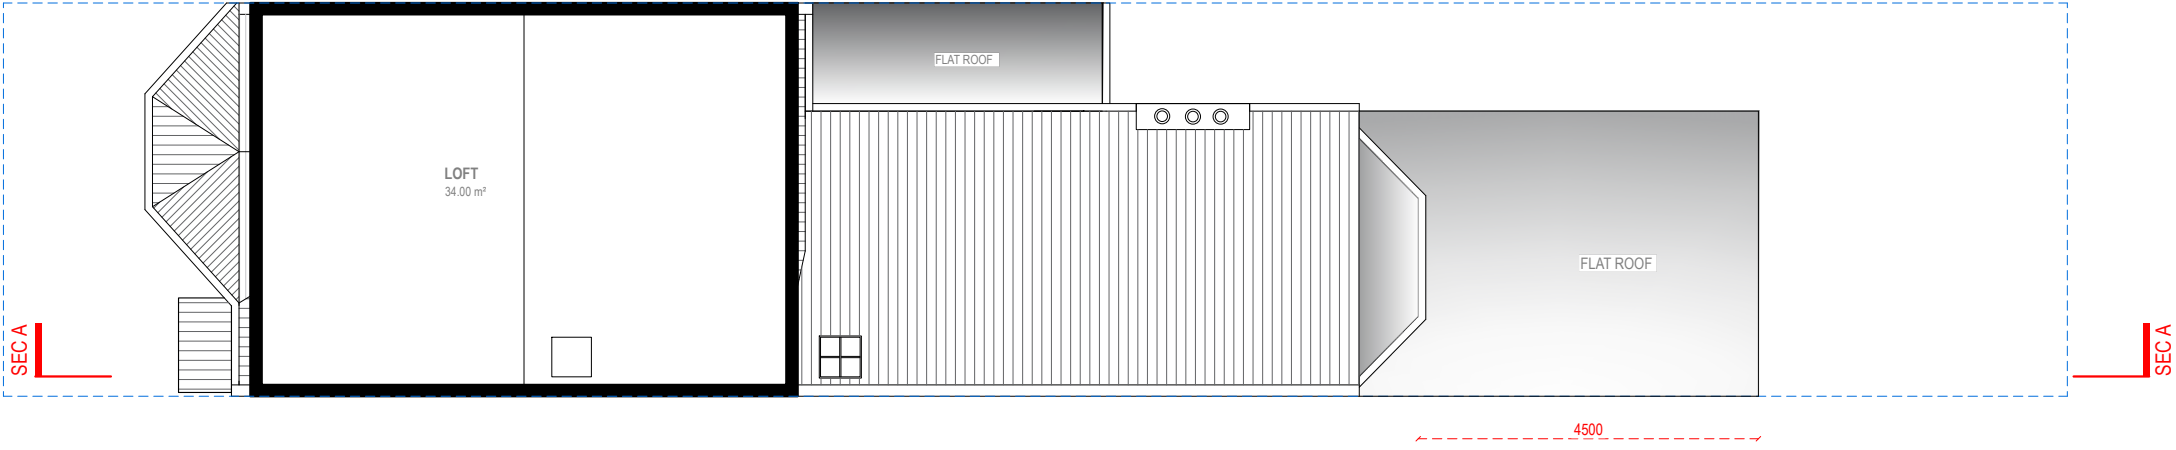

LOFT FLOOR
G.I.A = 34.00 SQM

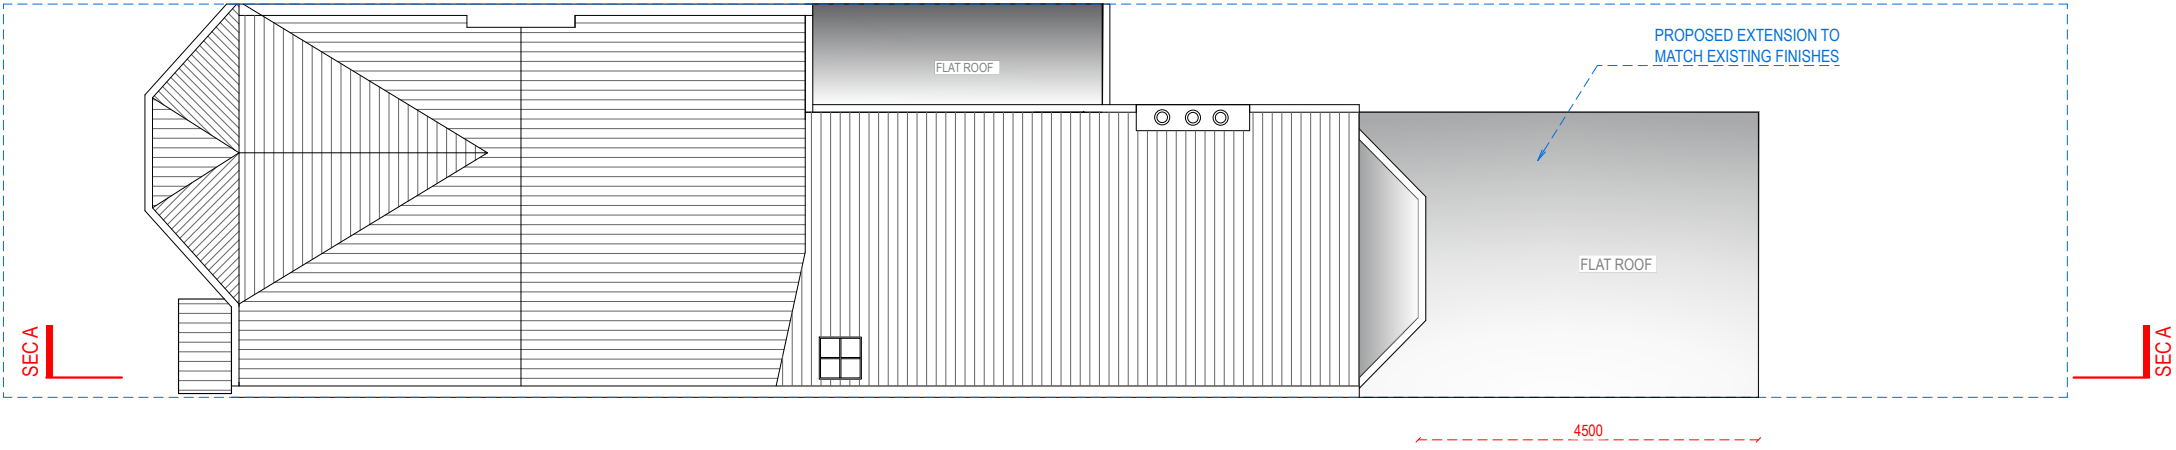

ROOF FLOOR



Address - Unit 4, Grosvenor Way, London E5 9ND
Phone - 020 3781 8008
E-mail - office@redwoodsprojects.co.uk
Web - www.redwoodsprojects.co.uk
Any errors on Dimensions to be reported to the Architect prior to commencement of Works.
Dimensions and areas are based on survey information.
This drawing is copyright © Redwoods Projects.
All dimensions to be checked on site Prior work.

REFERENCE: 26 HANDSWORTH ROAD, LONDON N17 6DE, UK	
TITLE: PROPOSED DRAWINGS FLOOR PLANS	
PROJECT No 3728	DATE: 17-02-2026
SHEET No P 02	




0 1 2 5m scale 1:100 @A3

NOTES:	
DRAWN BY AM / JRL	EDITED BY



FRONT ELEVATION

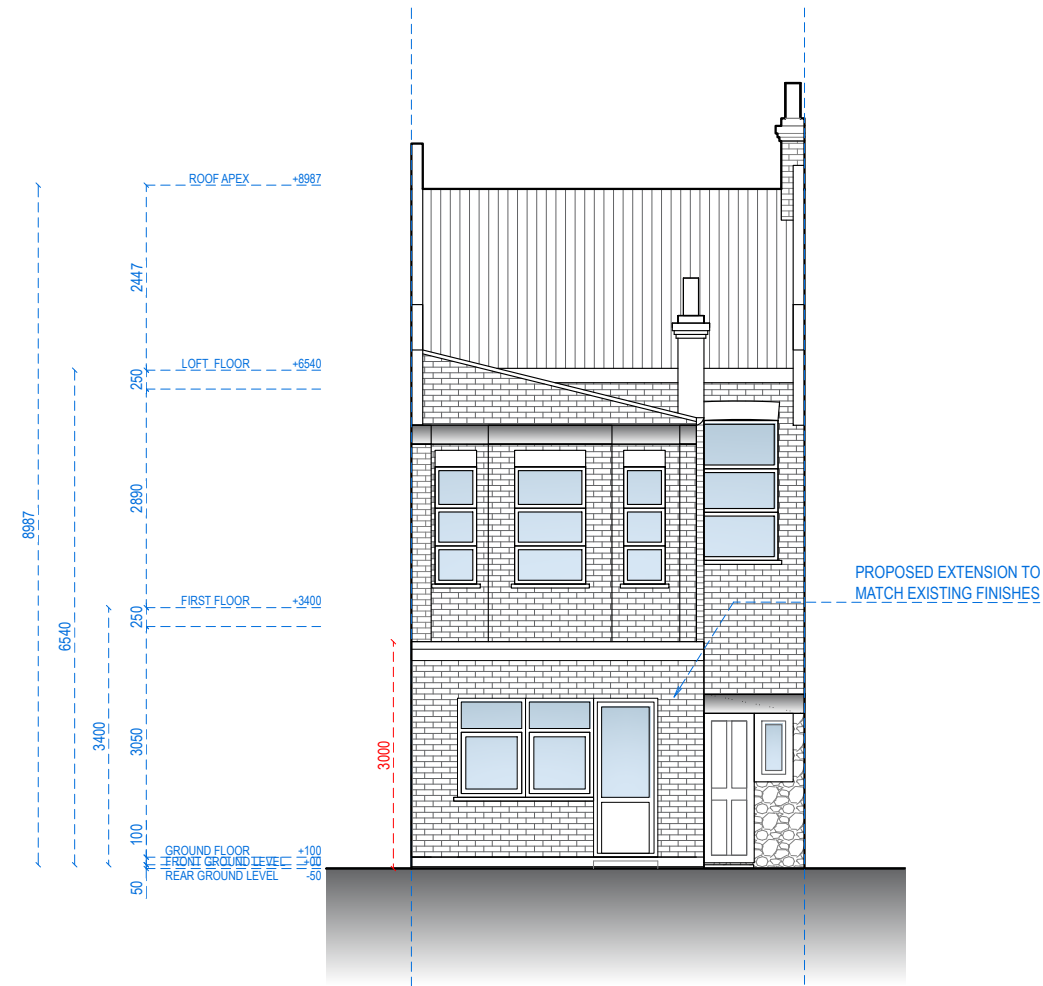

REAR ELEVATION



Address - Unit 4, Grosvenor Way, London E5 9ND
Phone - 020 3781 8008
E-mail - office@redwoodsprojects.co.uk
Web - www.redwoodsprojects.co.uk

Any errors on Dimensions to be reported to the Architect prior to commencement of Works.
Dimensions and areas are based on survey information.
This drawing is copyright © Redwoods Projects.
All dimensions to be checked on site Prior work.

REFERENCE: 26 HANDSWORTH ROAD, LONDON N17 6DE, UK

TITLE: PROPOSED DRAWINGS
ELEVATIONS

PROJECT No 3728 DATE: 16-02-2026


SHEET No P 03

0 1 2 5m scale 1:100 @A3

NOTES:

DRAWN BY JRL

EDITED BY

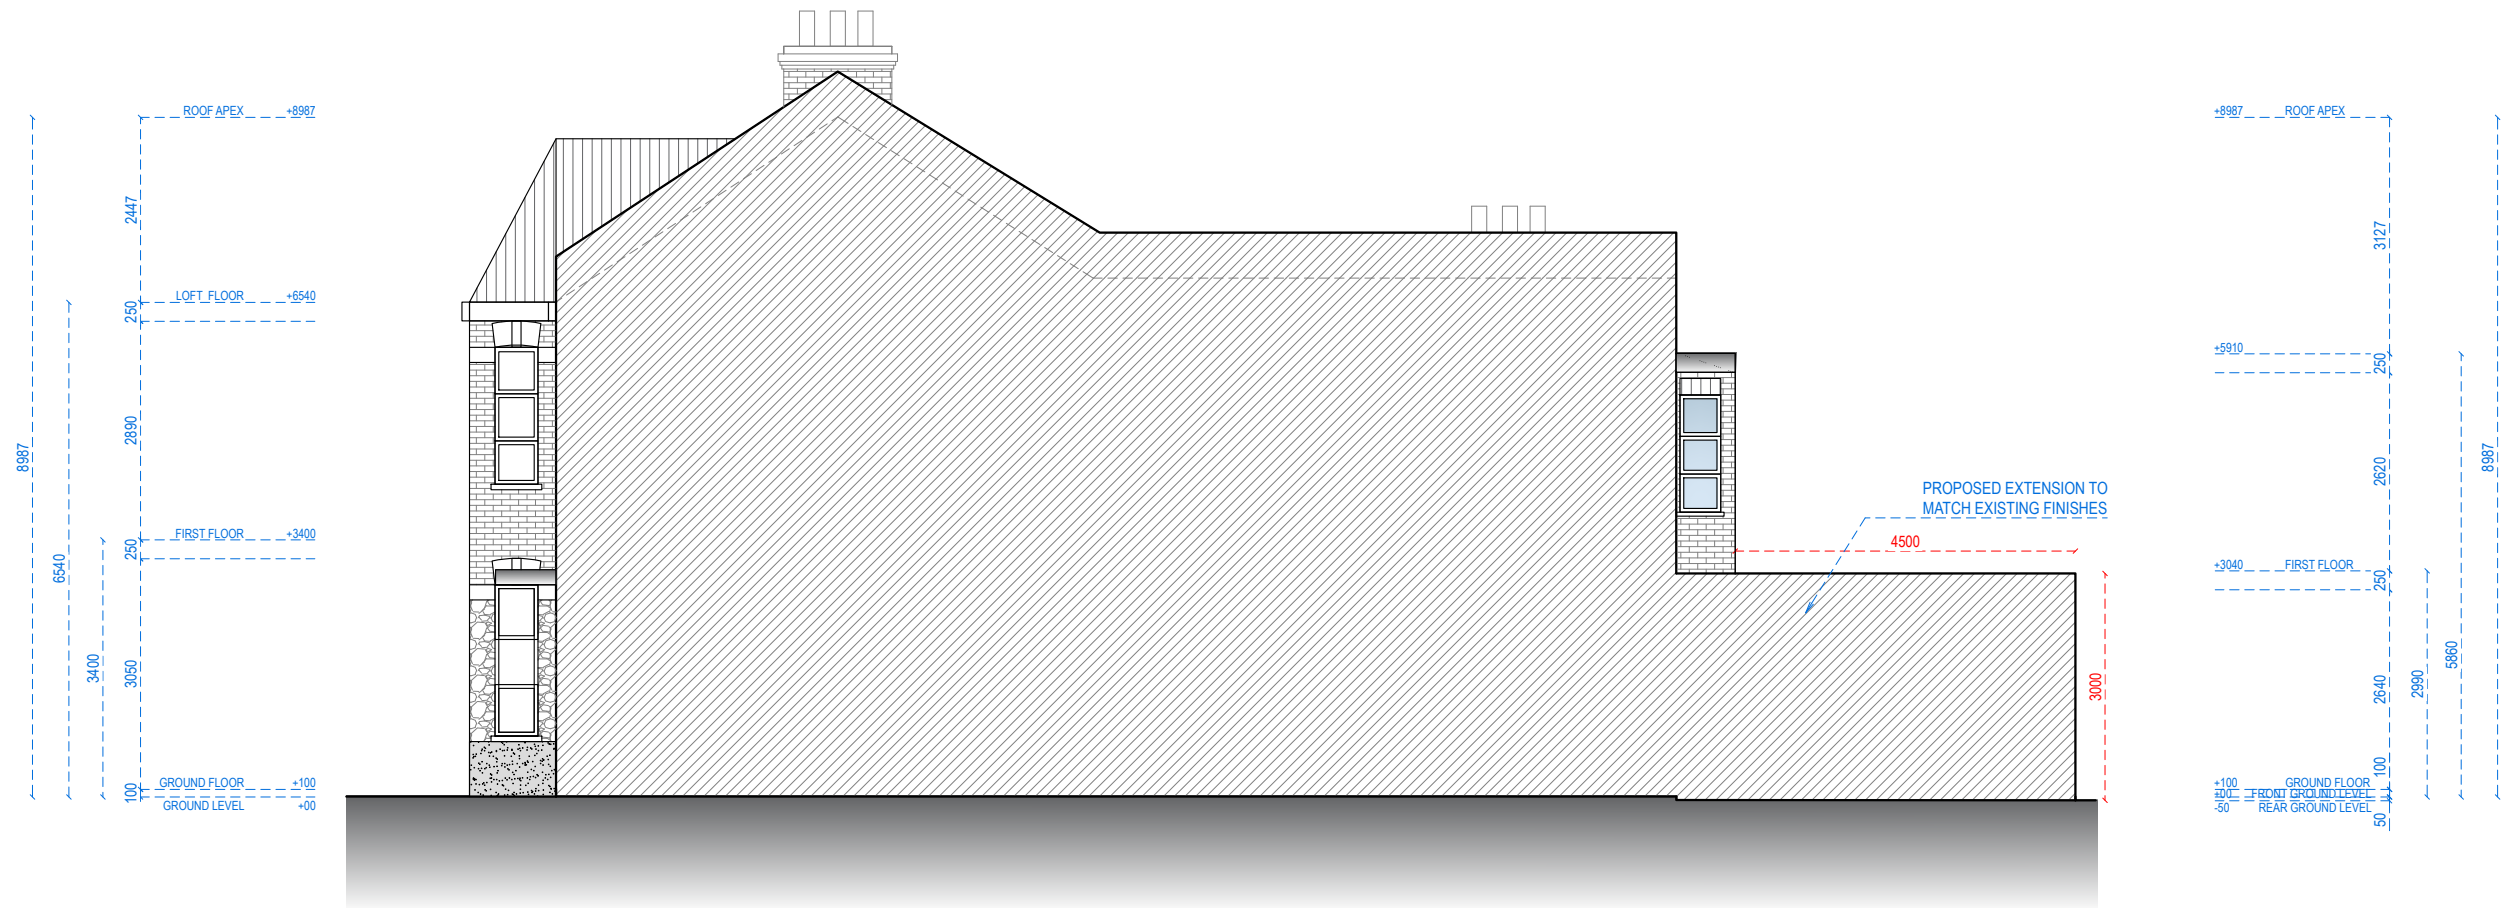


RIGHT ELEVATION



Address - Unit 4, Grosvenor Way, London E5 9ND
Phone - 020 3781 8008
E-mail - office@redwoodsprojects.co.uk
Web - www.redwoodsprojects.co.uk
Any errors on Dimensions to be reported to the Architect prior to commencement of Works.
Dimensions and areas are based on survey information.
This drawing is copyright © Redwoods Projects.
All dimensions to be checked on site Prior work.

REFERENCE: 26 HANDSWORTH ROAD, LONDON N17 6DE, UK	
TITLE: PROPOSED DRAWINGS ELEVATIONS	
PROJECT No 3728	DATE: 17-02-2026
SHEET No P 04	

 

NOTES:	
DRAWN BY JRL	EDITED BY



LEFT ELEVATION



Address - Unit 4, Grosvenor Way, London E5 9ND
Phone - 020 3781 8008
E-mail - office@redwoodsprojects.co.uk
Web - www.redwoodsprojects.co.uk

Any errors on Dimensions to be reported to the Architect prior to commencement of Works.
Dimensions and areas are based on survey information.
This drawing is copyright © Redwoods Projects.
All dimensions to be checked on site Prior work.

REFERENCE: 26 HANDSWORTH ROAD, LONDON N17 6DE, UK

TITLE: PROPOSED DRAWINGS
SECTIONS

PROJECT No 3728 DATE: 17-02-2026


SHEET No P 05

0 1 2 5m scale 1:100 @A3

NOTES:

DRAWN BY JRL

EDITED BY

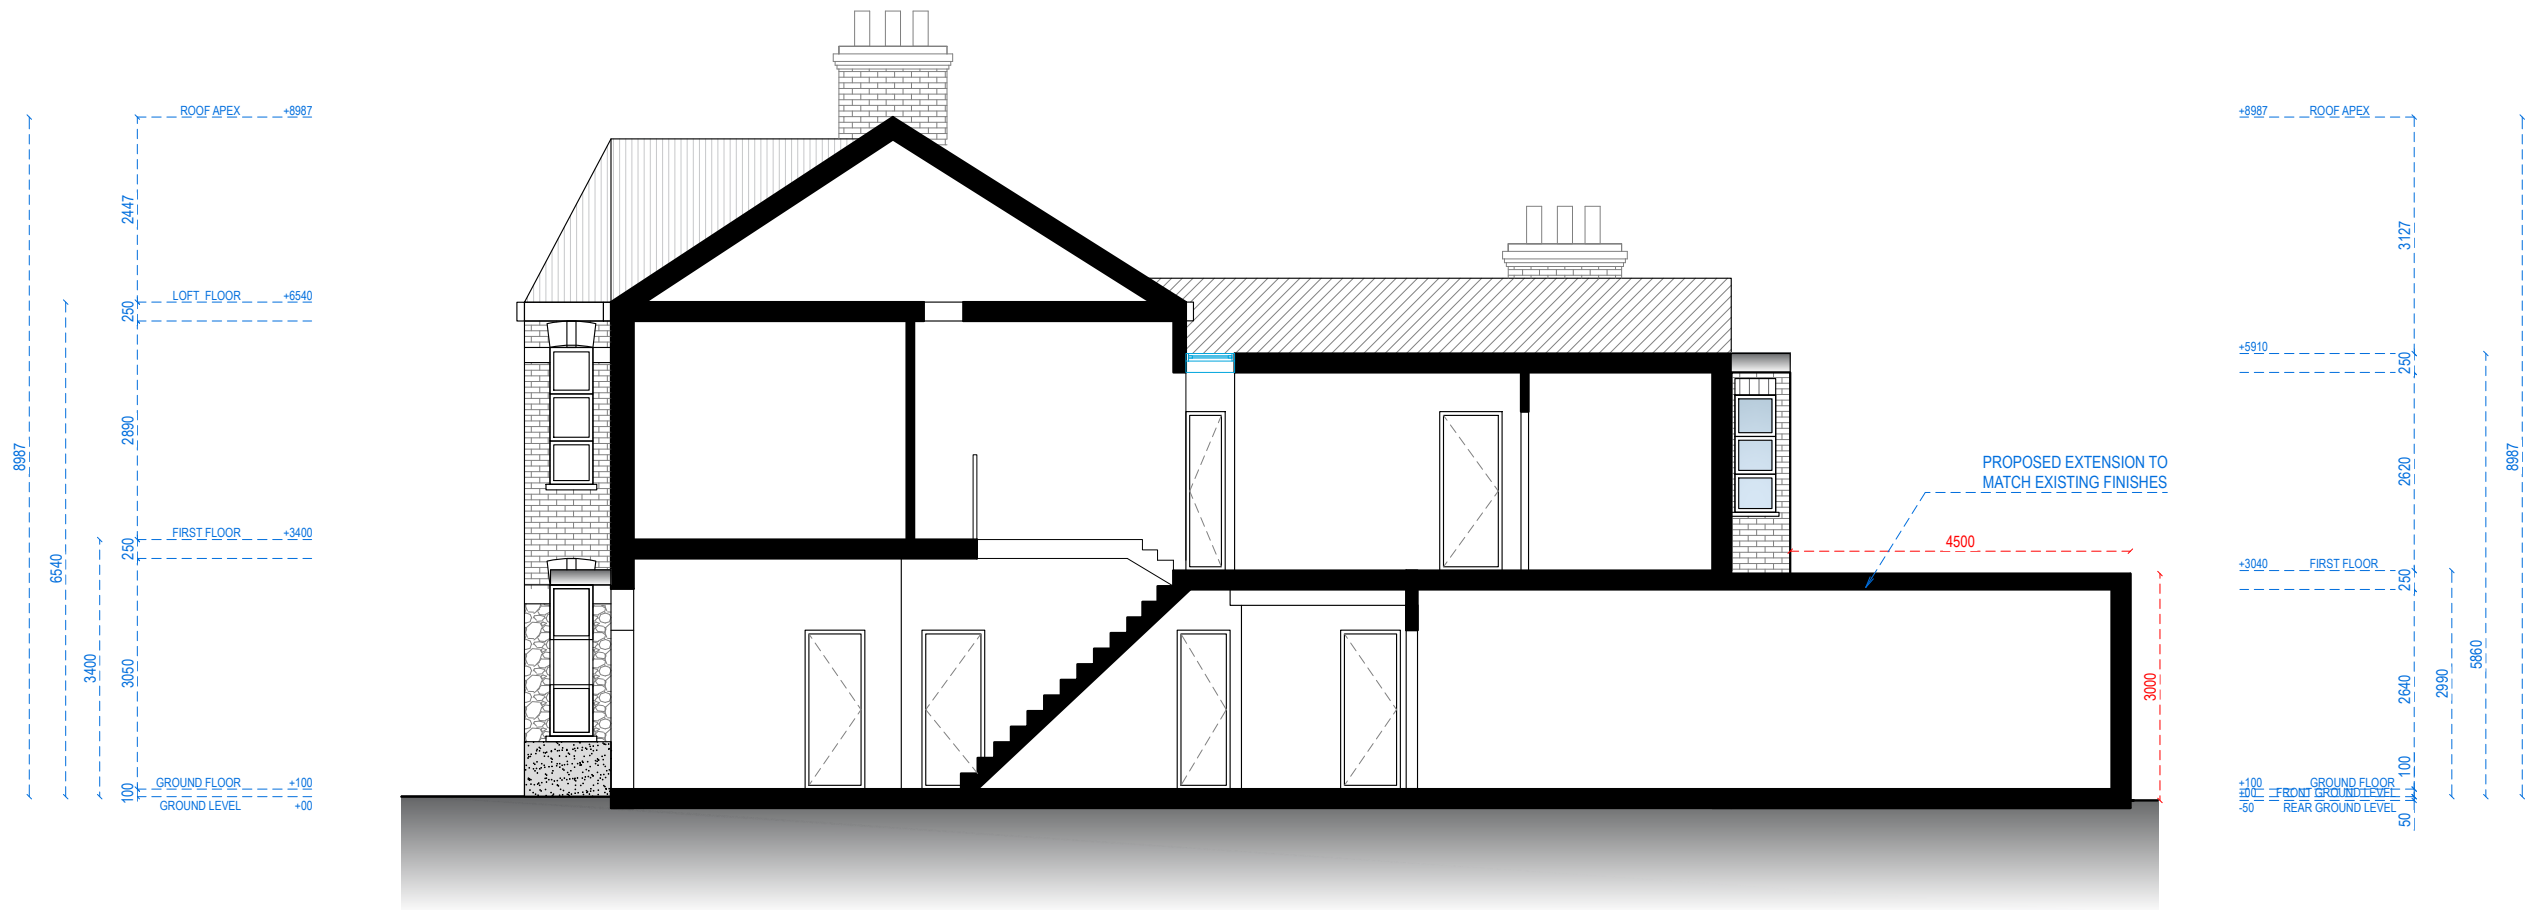

SECTION A-A



Address - Unit 4, Grosvenor Way, London E5 9ND
Phone - 020 3781 8008
E-mail - office@redwoodsprojects.co.uk
Web - www.redwoodsprojects.co.uk

Any errors on Dimensions to be reported to the Architect prior to commencement of Works.
Dimensions and areas are based on survey information.
This drawing is copyright © Redwoods Projects.
All dimensions to be checked on site Prior work.

REFERENCE: 26 HANDSWORTH ROAD, LONDON N17 6DE, UK

TITLE: PROPOSED DRAWINGS
SECTIONS

PROJECT No 3728 DATE: 17-02-2026

SHEET No P 06

0 1 2 5m scale 1:100 @A3

NOTES:

DRAWN BY JRL

EDITED BY