


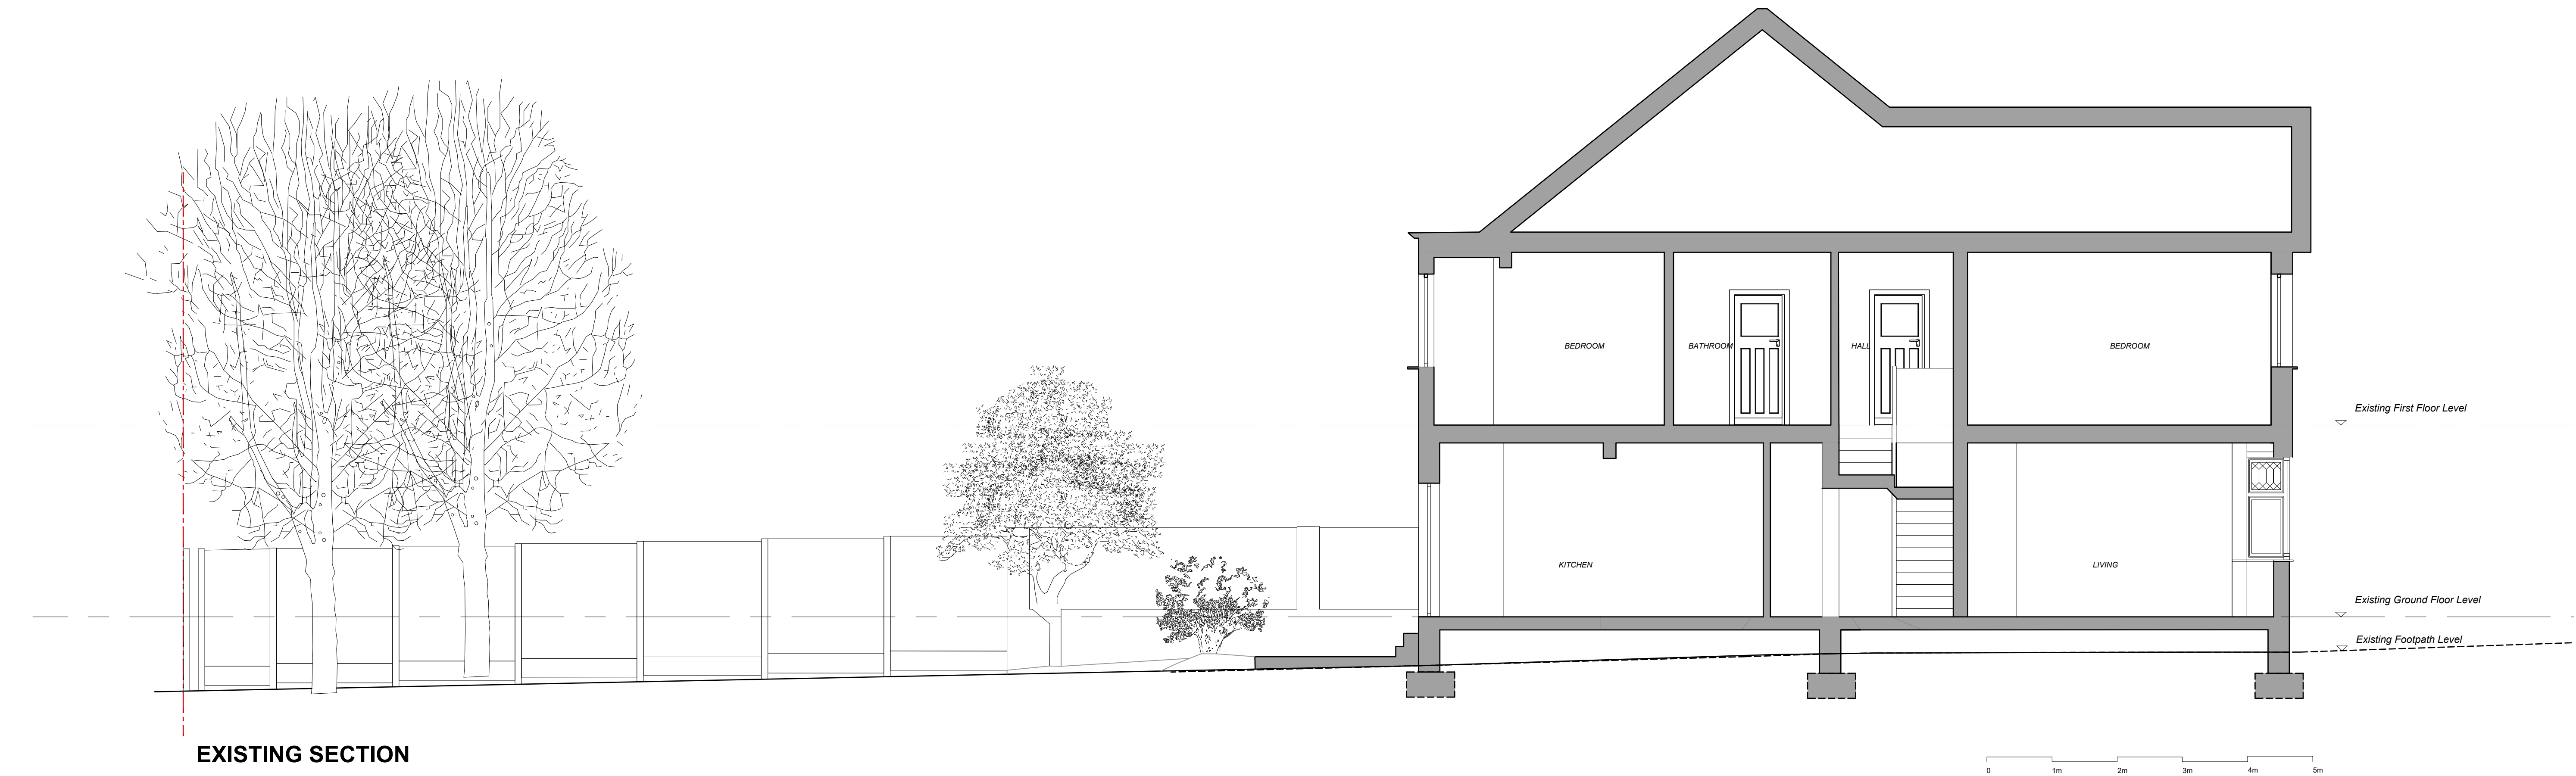

EXISTING SECTION



EXISTING SIDE - EAST ELEVATION

|                                |          |          |      |
|--------------------------------|----------|----------|------|
| PROJECT                        |          |          |      |
| 29 Crescent Rise               |          |          |      |
| DRAWING TITLE                  |          |          |      |
| Existing Elevation and Section |          |          |      |
| DATE                           |          |          |      |
| January 2024                   |          |          |      |
| SCALE                          |          |          |      |
| 1:100 @ A3 1:50 @ A1           |          |          |      |
| PROJECT No.                    | DRAWN BY | SEAL No. | REV. |
| 0023                           | PL       | 07       | -    |