



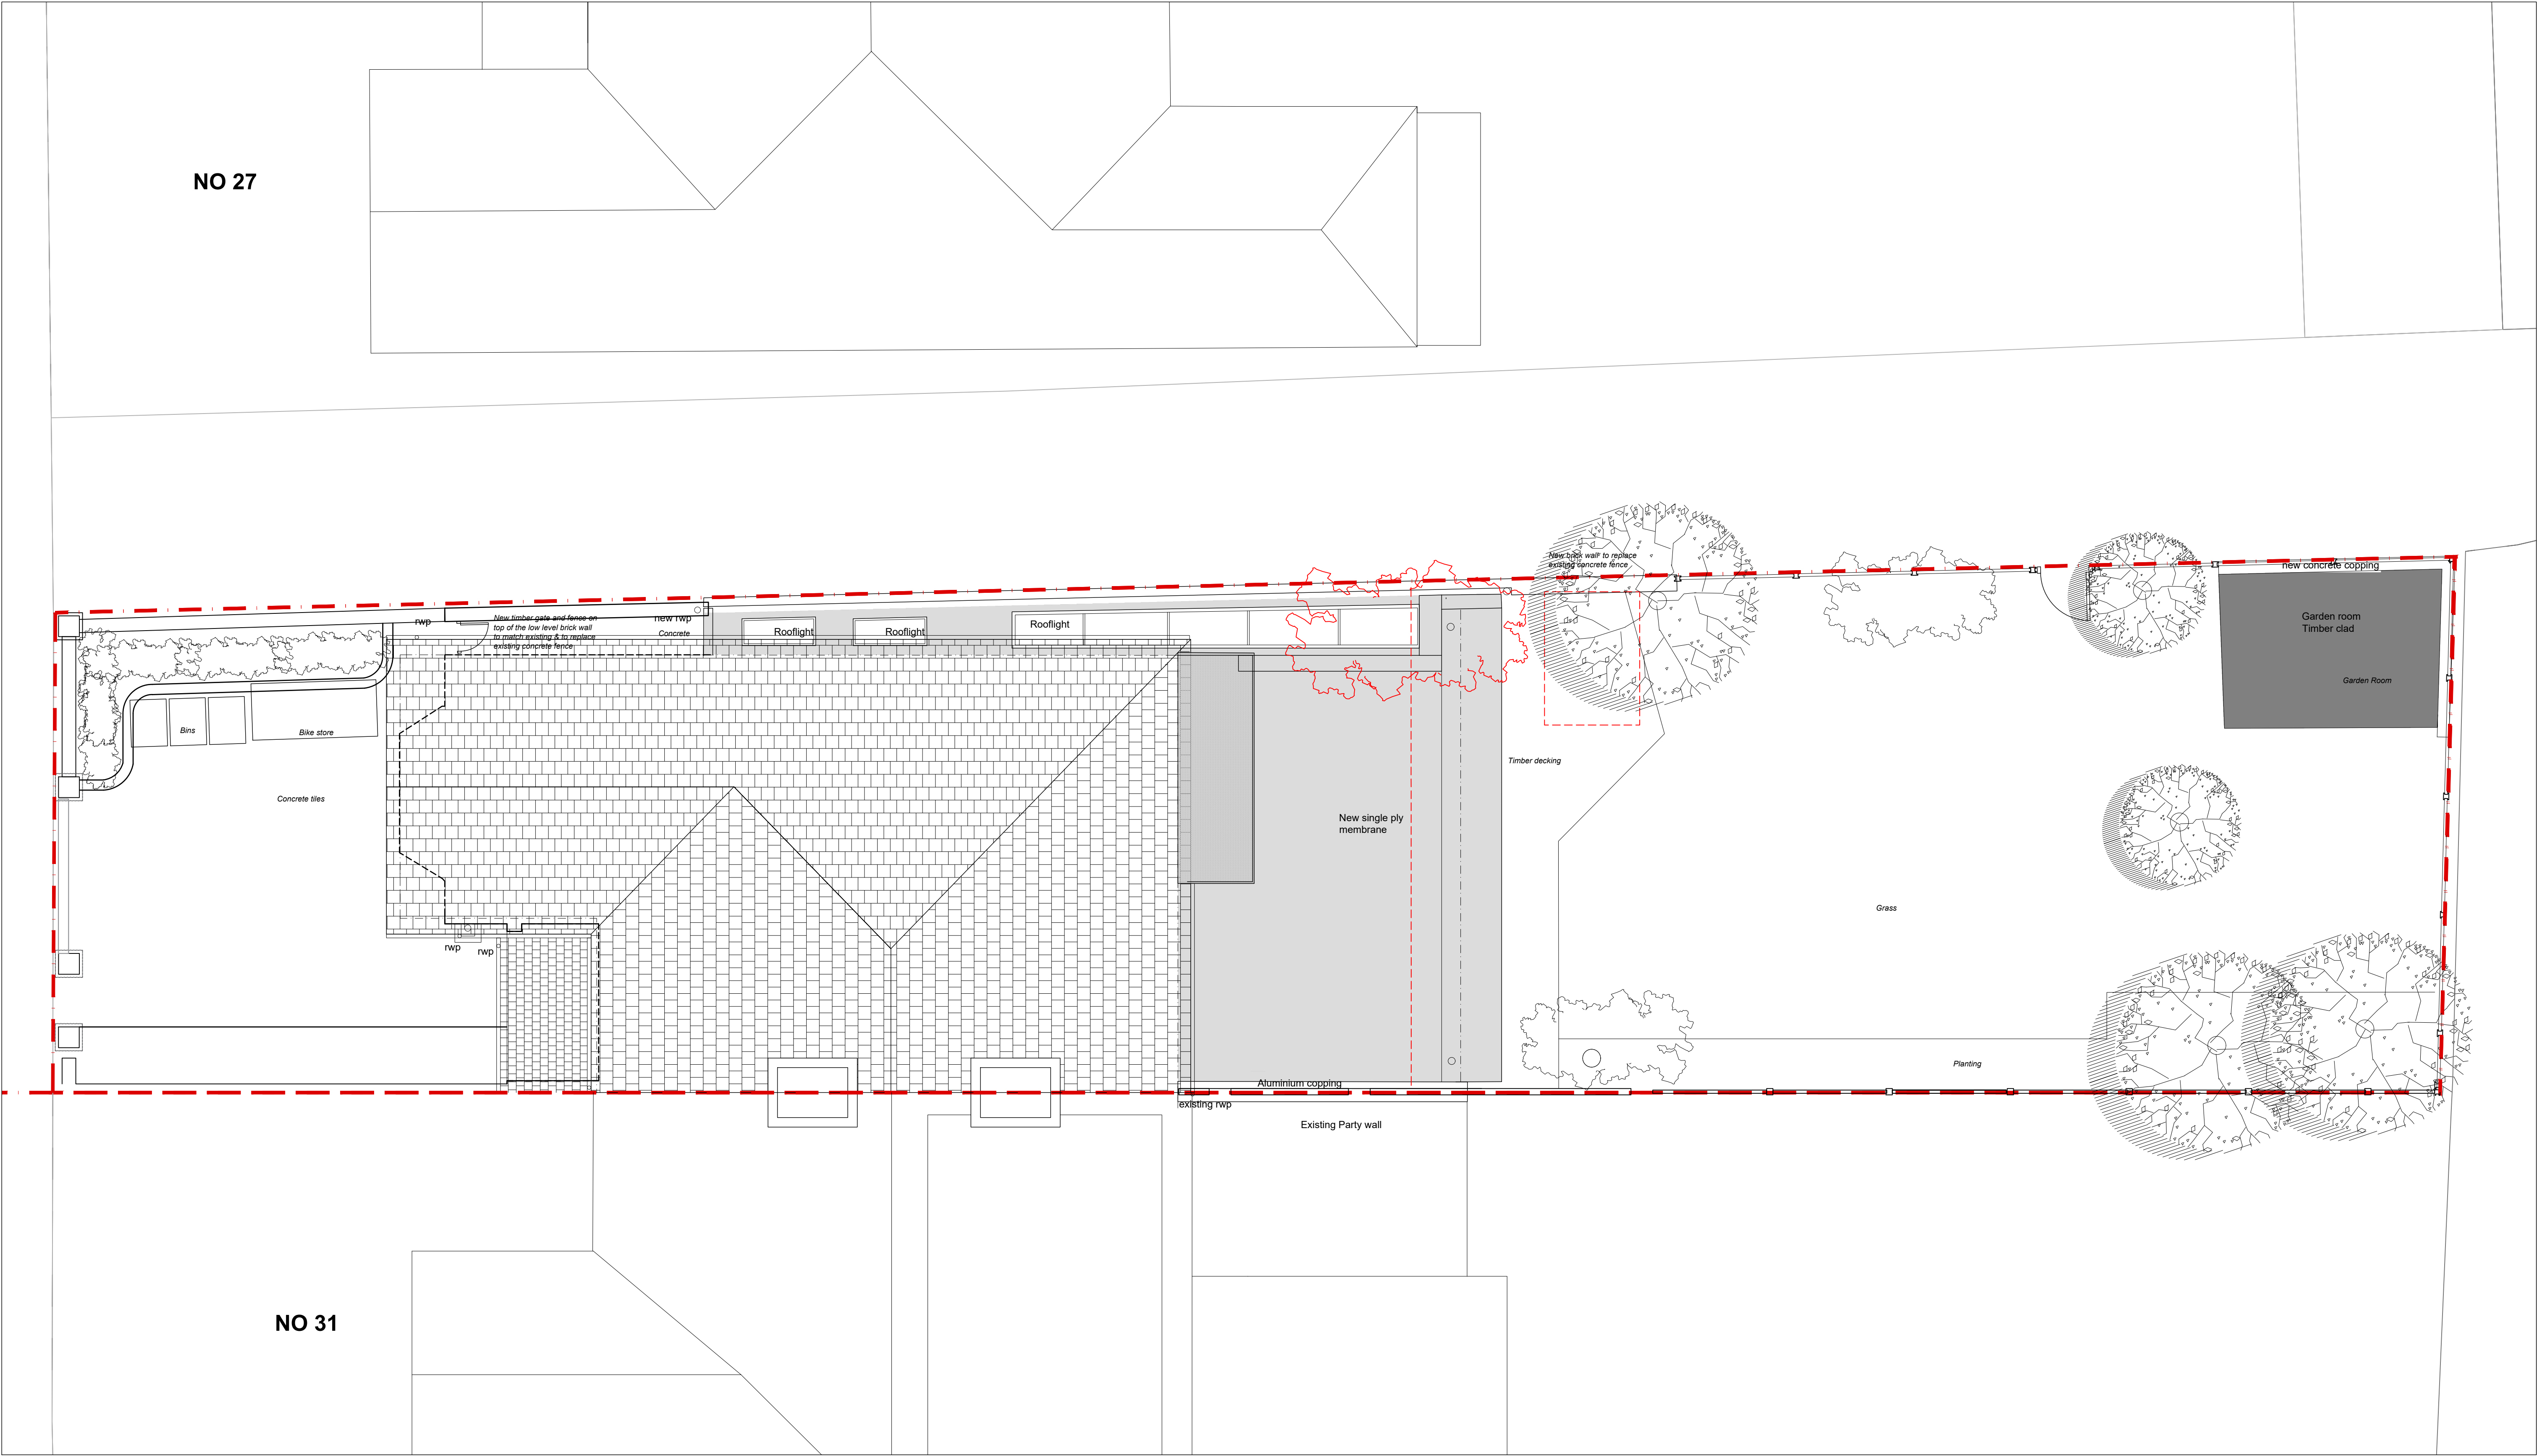

PROPOSED SITE PLAN

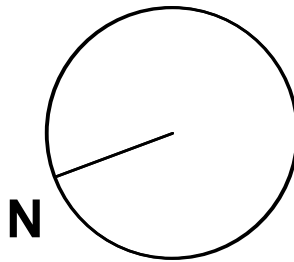

PROJECT			
29 Crescent Rise			
DRAWING TITLE			
Proposed Site Plan			
DATE			
March 2023			
SCALE			
1:100 @ A3 1:50 @ A1			
PROJECT No.	DRAWN BY	CHKD BY	REV.
0023	PL	003	A