


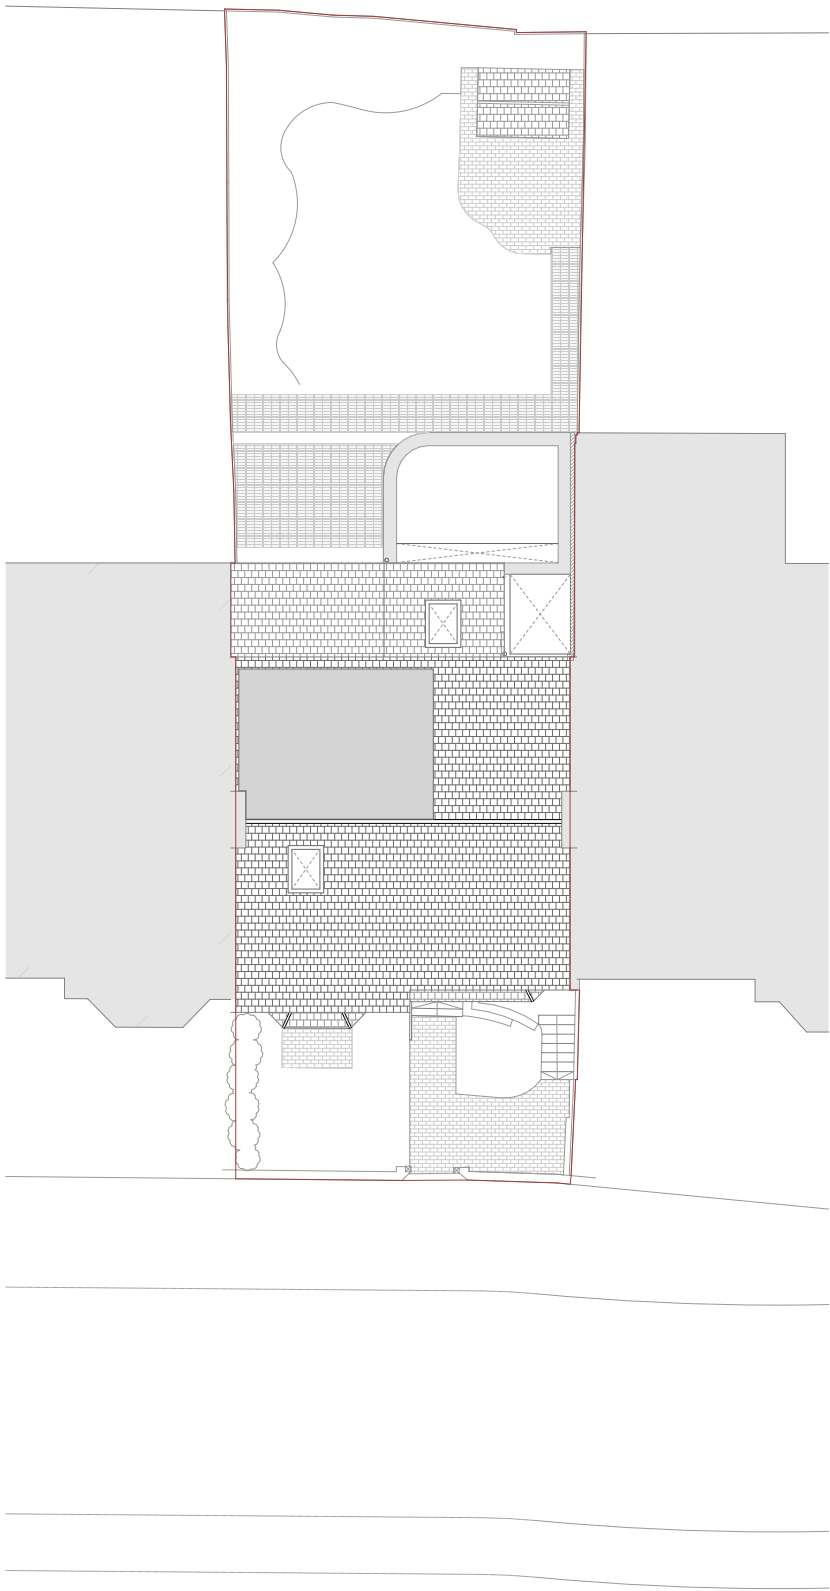


0m 2m 4m 6m 8m


ELL ARCHITECTS

ELLELLARCHITECTS.COM
5F CANONBURY YARD
LONDON N1 7BJ


REF: PROJECT:	FIR 5 Firs Avenue Muswell Hill, London, N10 3LY.	DRAWING: STATUS: SCALE: DATE: DRAWING NO.: REVISION:	Proposed Block Plan PLANNING 1:200@A3 24/03/2026 ELL-080-A-06-001	REV. DATE DESCRIPTION	1. Do not scale drawings for construction. 2. Neighbouring buildings are approximate. 3. All dimensions, levels and conditions shall be checked on site before proceeding with the work. 4. ELL Architects shall be notified of any discrepancies. 5. Spot levels are subjects to variation. 6. All drawings to be read in conjunction with all consultant information and specification. 7. Do not use for construction unless expressly permitted.
CLIENT:	Amy & Vince Cao				

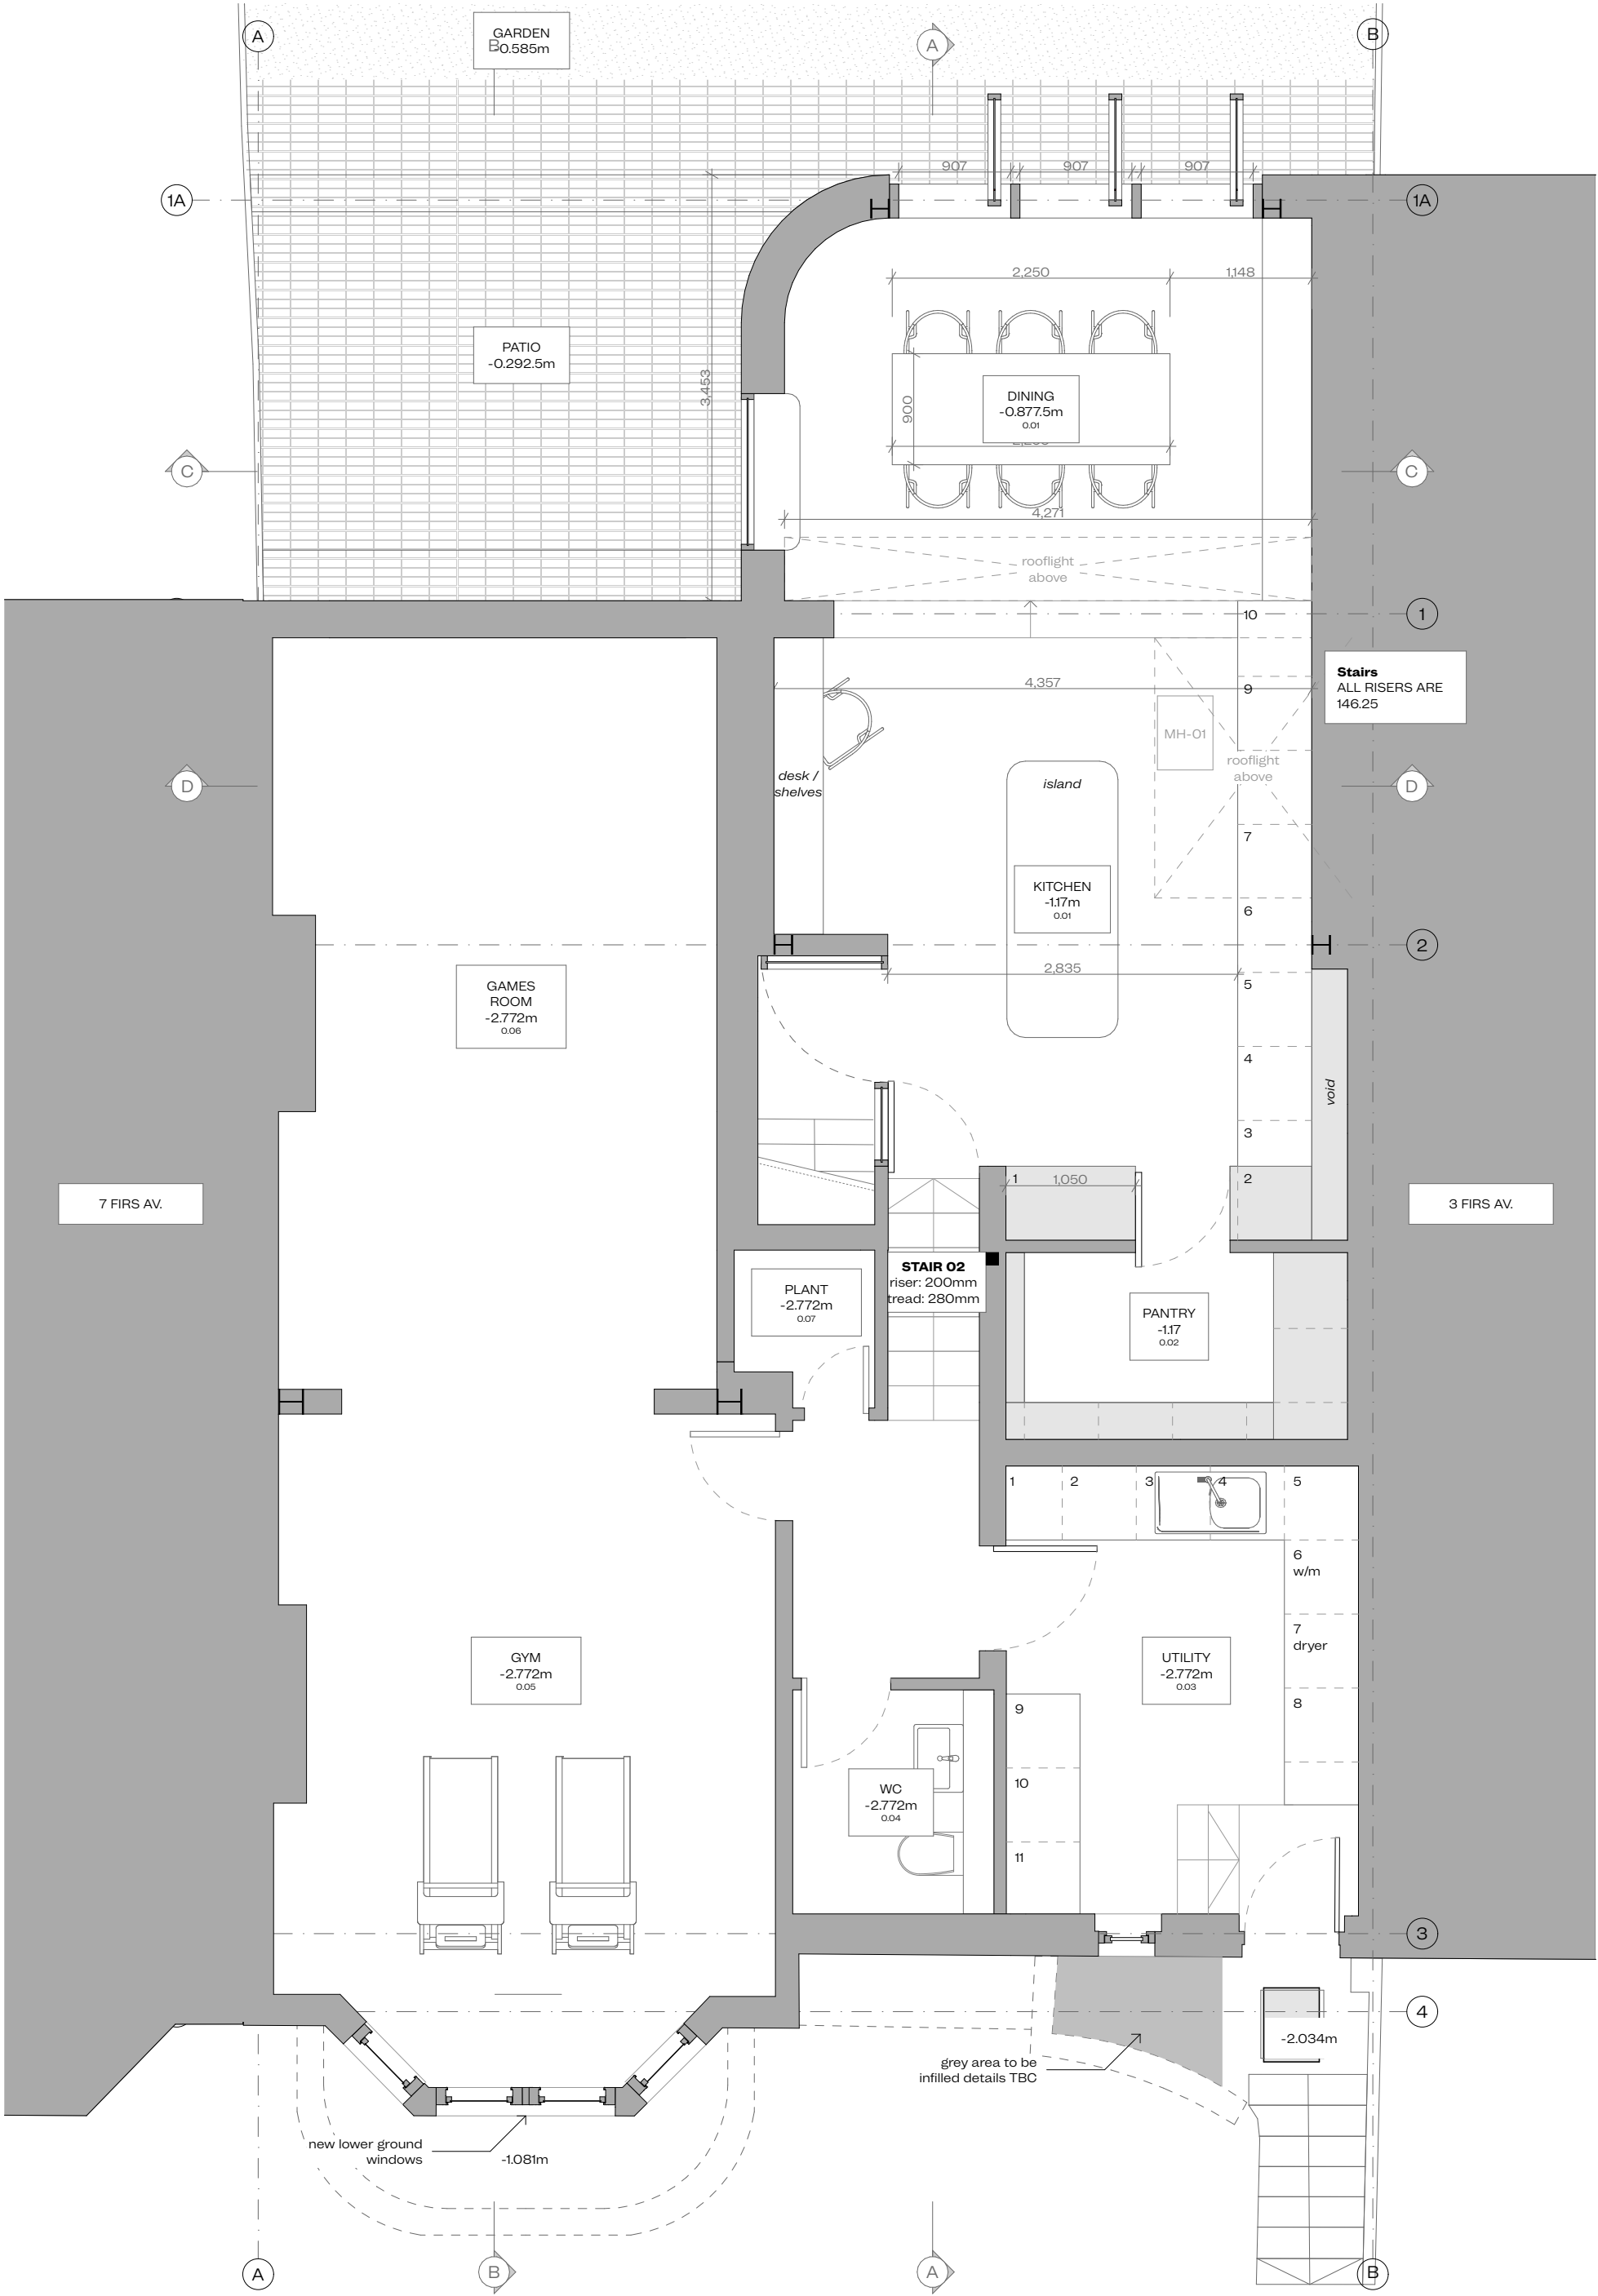

REF:	FIR	DRAWING:	Proposed Lower Ground Floor	REV.	DATE	DESCRIPTION	1. Do not scale drawings for construction.
PROJECT:	5 Firs Avenue	STATUS:	PLANNING				2. Neighbouring buildings are approximate.
	Muswell Hill,	SCALE:	1:50@A3				3. All dimensions, levels and conditions shall be checked on site before proceeding with the work.
	London, N10 3LY.	DATE:	24/03/2026				4. ELL Architects shall be notified of any discrepancies.
CLIENT:	Amy & Vince Cao	DRAWING NO.:	ELL-080-A-06-100				5. Spot levels are subjects to variation.
		REVISION:					6. All drawings to be read in conjunction with all consultant information and specification.
							7. Do not use for construction unless expressly permitted.

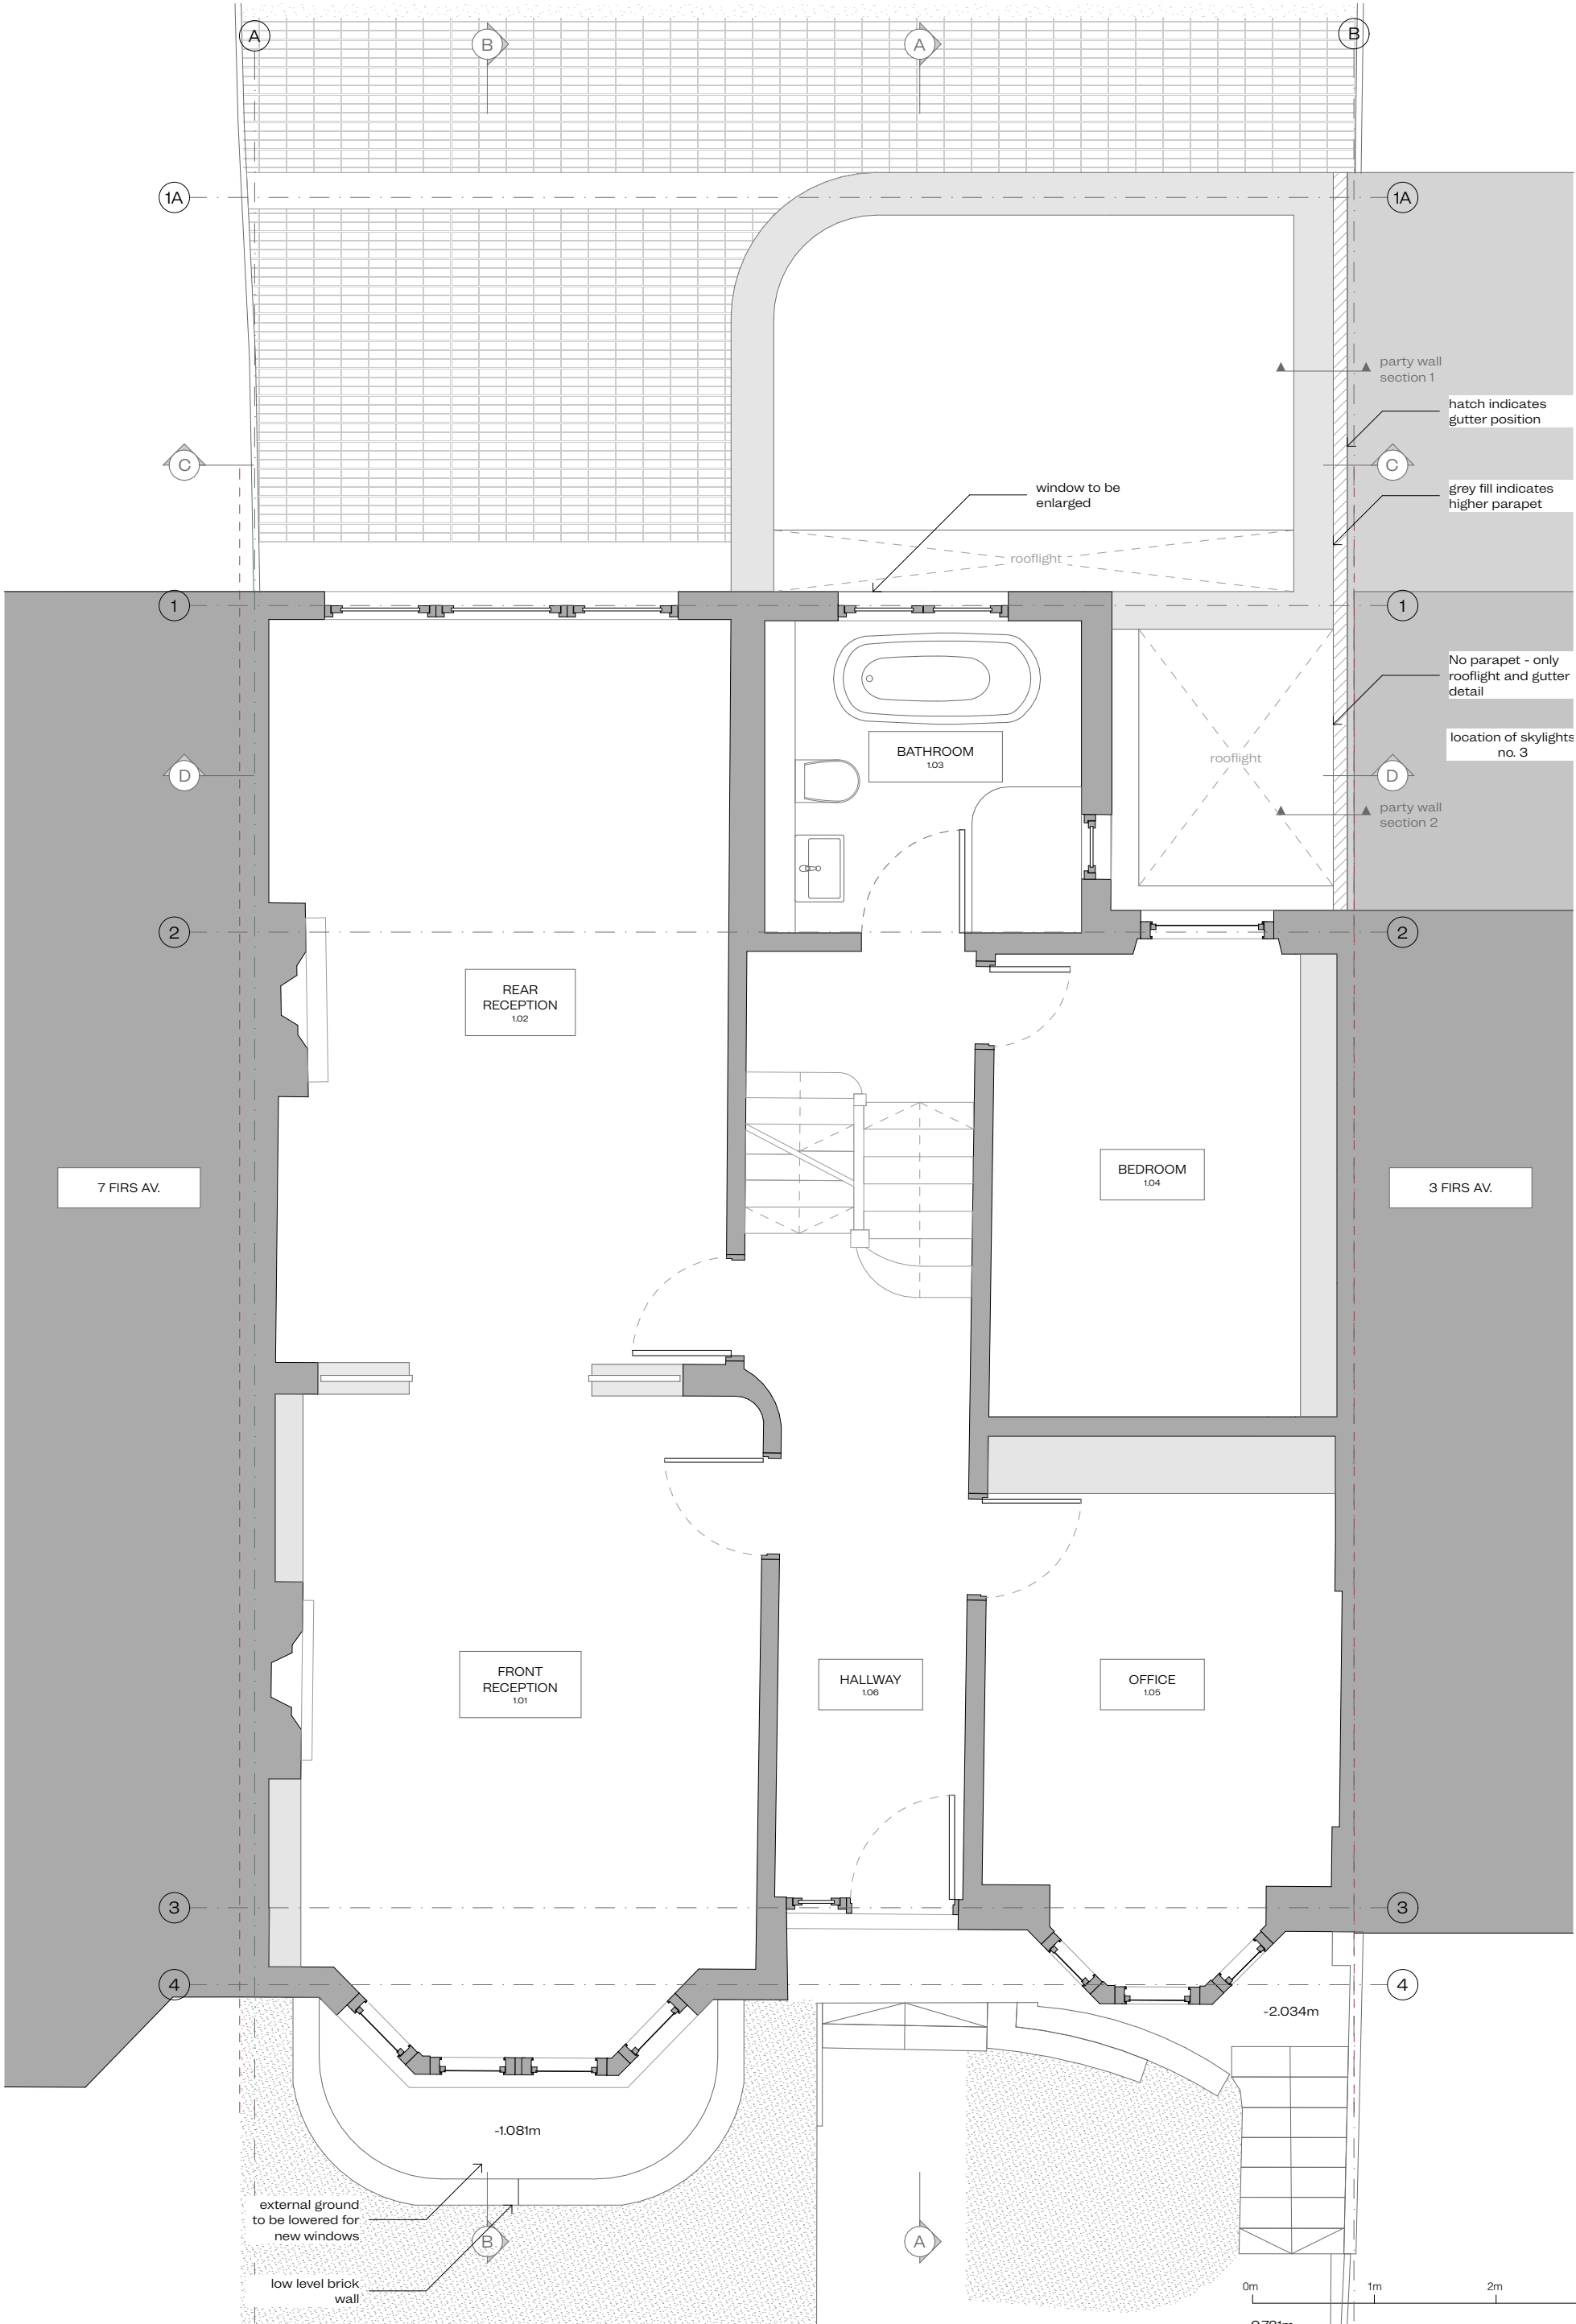

REF:	FIR	DRAWING:	Proposed Ground Floor Plan	REV.	DATE	DESCRIPTION	1. Do not scale drawings for construction.
PROJECT:	5 Firs Avenue	STATUS:	PLANNING				2. Neighbouring buildings are approximate.
	Muswell Hill,	SCALE:	1:50@A3				3. All dimensions, levels and conditions shall be checked on site before proceeding with the work.
	London, N10 3LY.	DATE:	24/03/2026				4. ELL Architects shall be notified of any discrepancies.
CLIENT:	Amy & Vince Cao	DRAWING NO.:	ELL-080-A-06-101				5. Spot levels are subjects to variation.
		REVISION:					6. All drawings to be read in conjunction with all consultant information and specification.
							7. Do not use for construction unless expressly permitted.

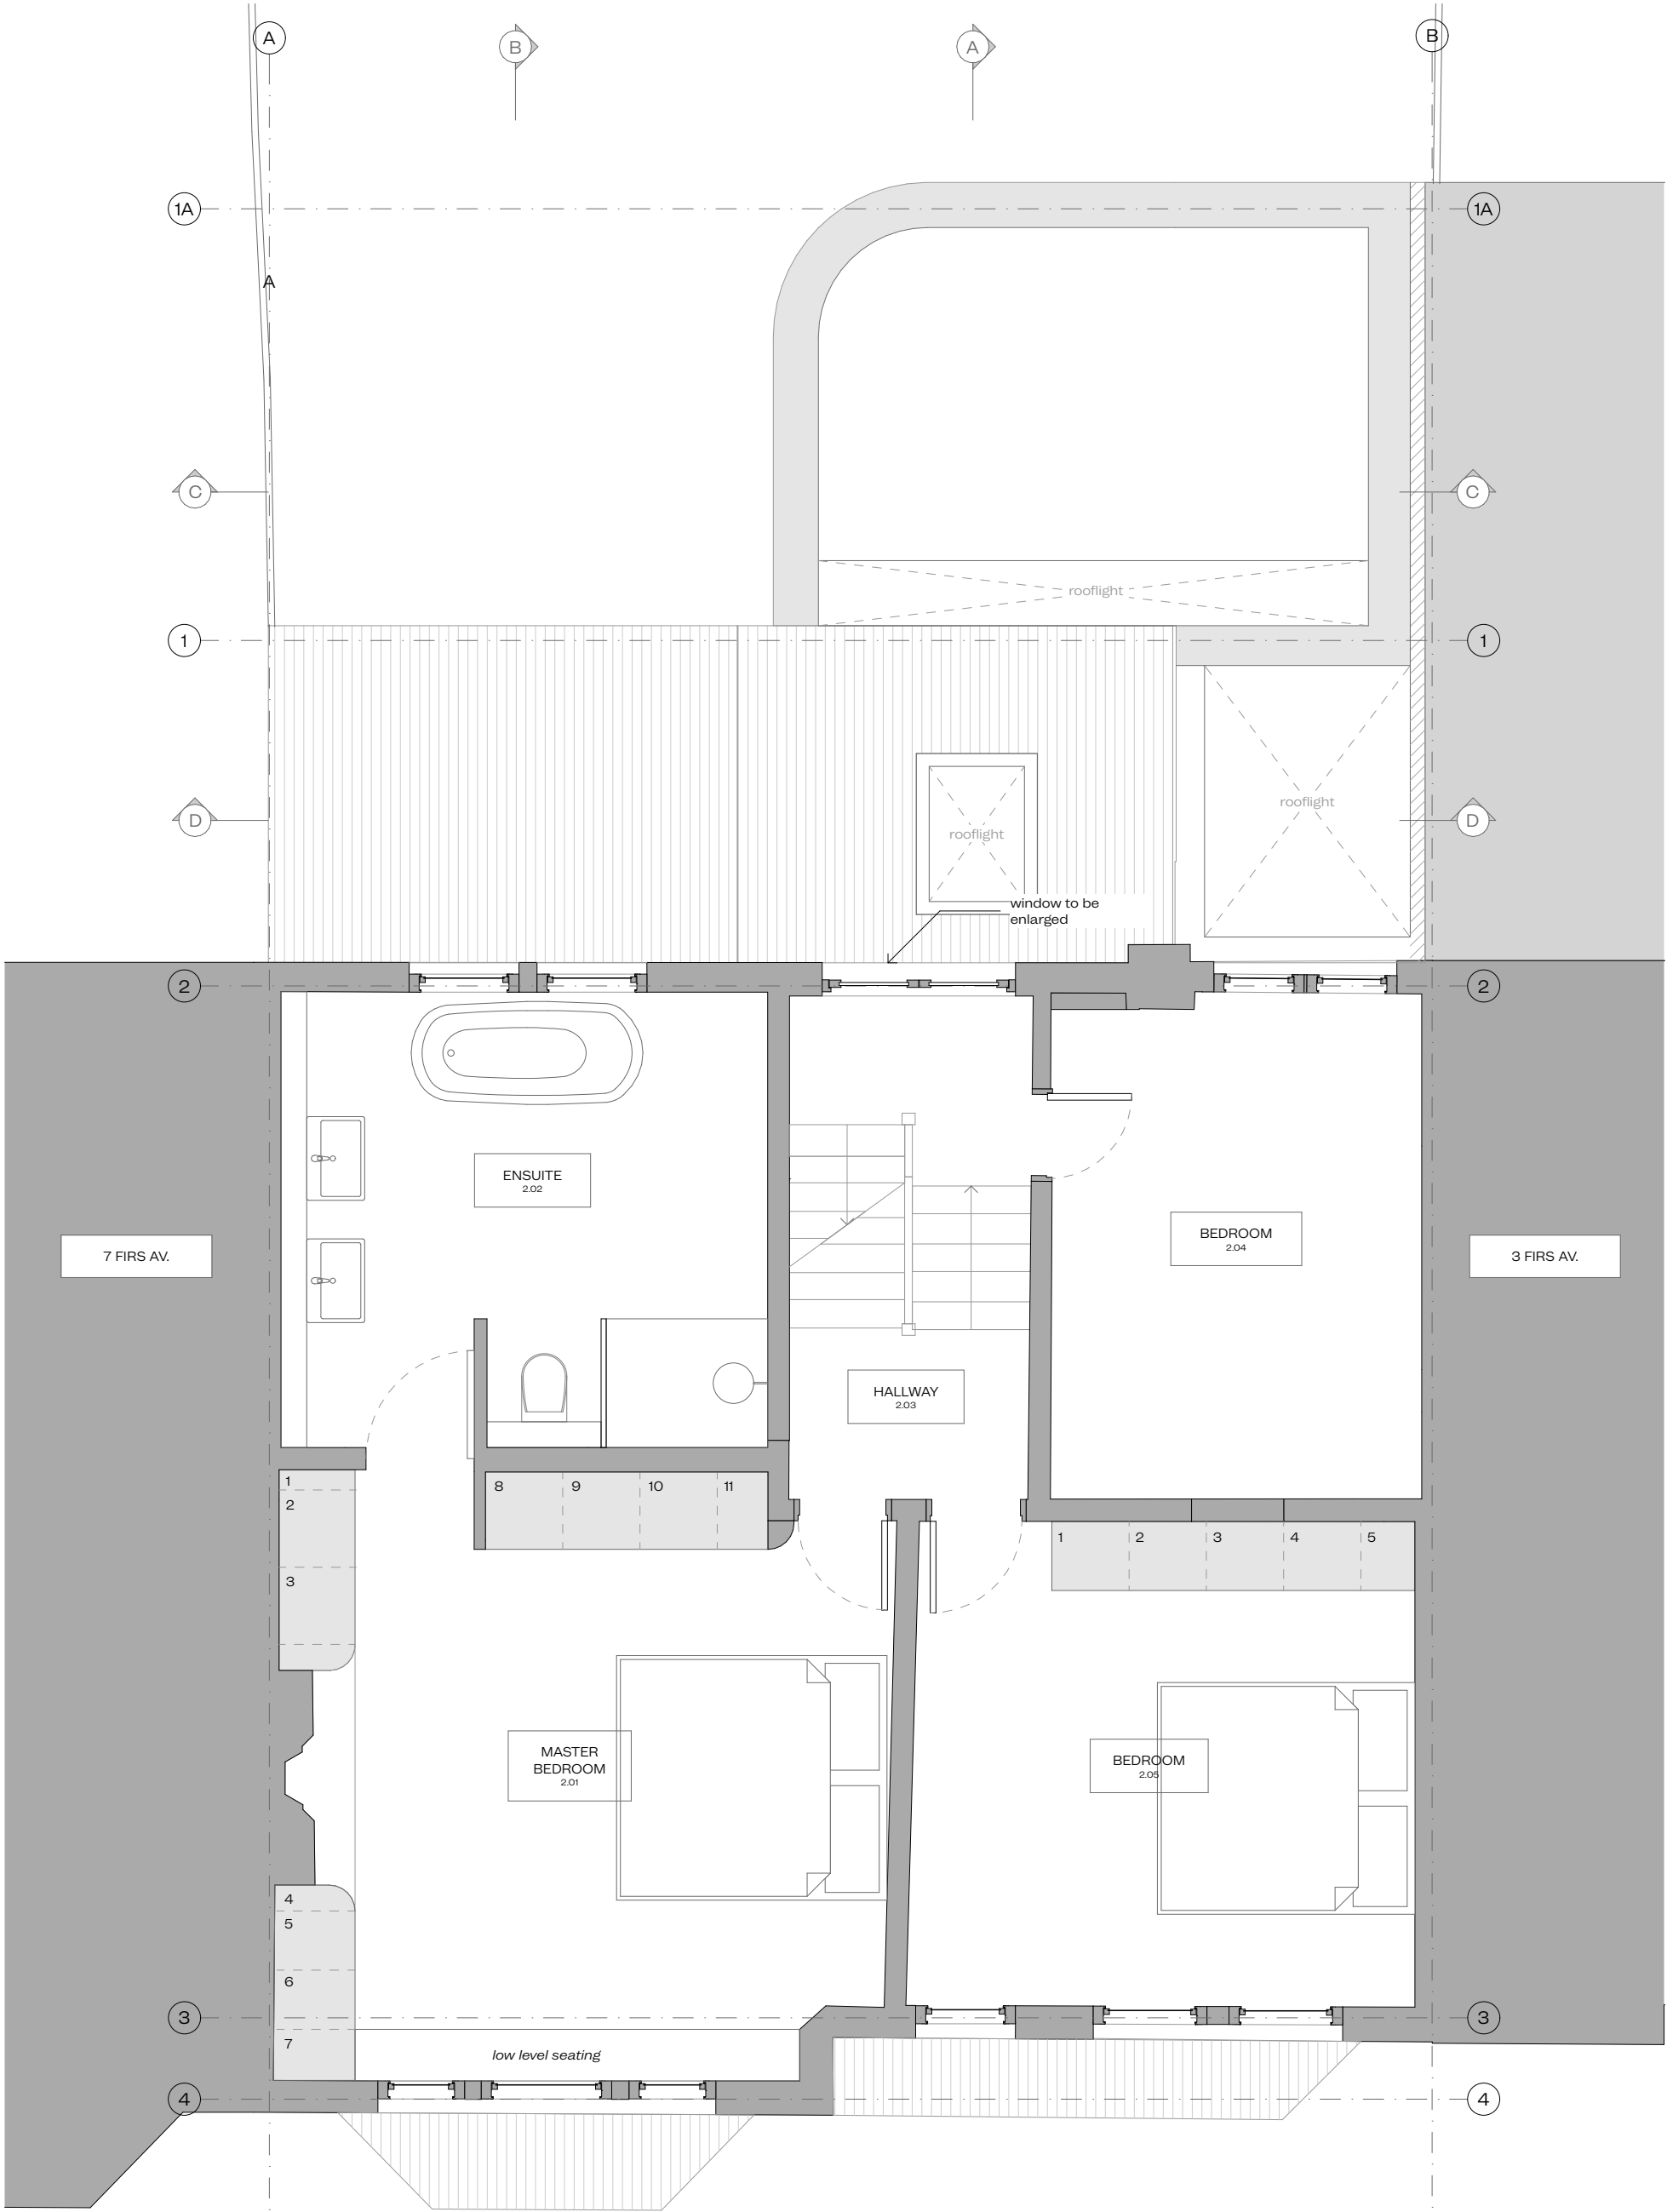


0m 1m 2m 3m


ELLE ARCHITECTS

ELLELLARCHITECTS.COM
5F CANONBURY YARD
LONDON N1 7BJ


REF: PROJECT:	FIR 5 Firs Avenue Muswell Hill, London, N10 3LY.	DRAWING: STATUS: SCALE: DATE: DRAWING NO.: REVISION:	Proposed First Floor Plan PLANNING 1:50@A3 24/03/2026 ELL-080-A-06-102	REV. DATE DESCRIPTION	1. Do not scale drawings for construction. 2. Neighbouring buildings are approximate. 3. All dimensions, levels and conditions shall be checked on site before proceeding with the work. 4. ELL Architects shall be notified of any discrepancies. 5. Spot levels are subjects to variation. 6. All drawings to be read in conjunction with all consultant information and specification. 7. Do not use for construction unless expressly permitted.
CLIENT:	Amy & Vince Cao				

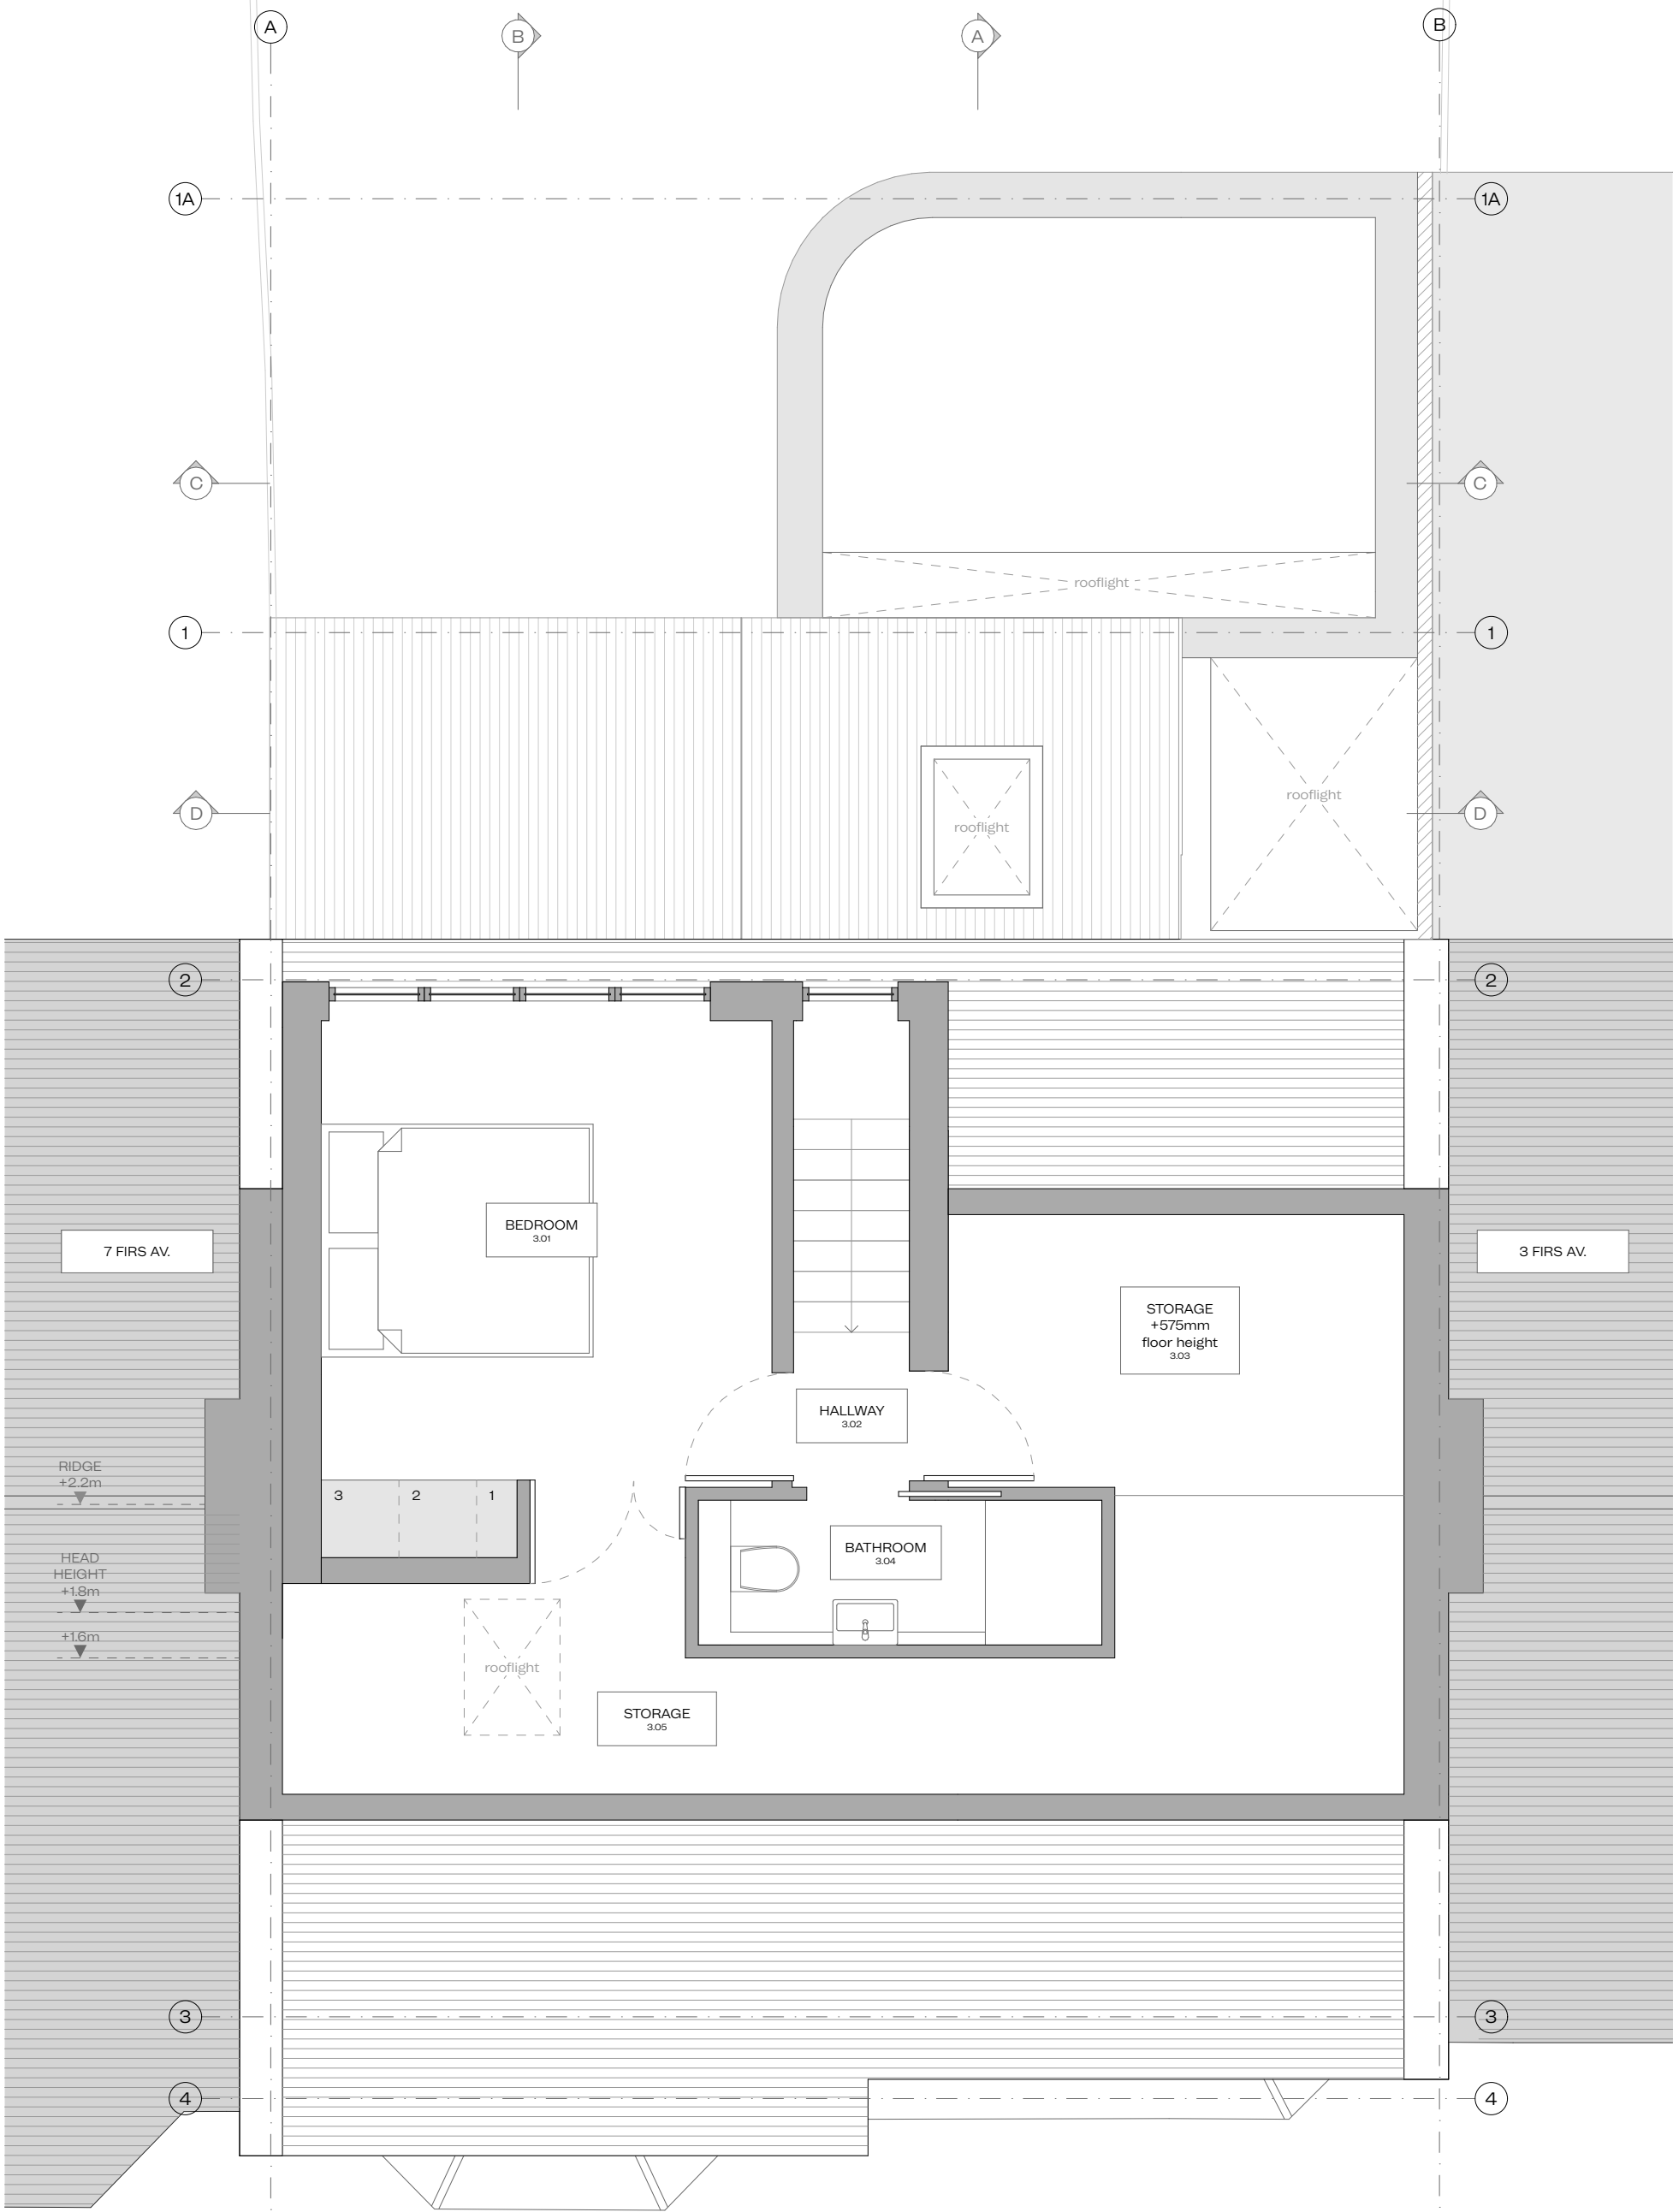

REF:	FIR	DRAWING:	Proposed Second Floor Plan	REV.	DATE	DESCRIPTION	1. Do not scale drawings for construction.
PROJECT:	5 Firs Avenue	STATUS:	PLANNING				2. Neighbouring buildings are approximate.
	Muswell Hill,	SCALE:	1:50@A3				3. All dimensions, levels and conditions shall be checked on site before proceeding with the work.
	London, N10 3LY.	DATE:	24/03/2026				4. ELL Architects shall be notified of any discrepancies.
CLIENT:	Amy & Vince Cao	DRAWING NO.:	ELL-080-A-06-103				5. Spot levels are subjects to variation.
		REVISION:					6. All drawings to be read in conjunction with all consultant information and specification.
							7. Do not use for construction unless expressly permitted.

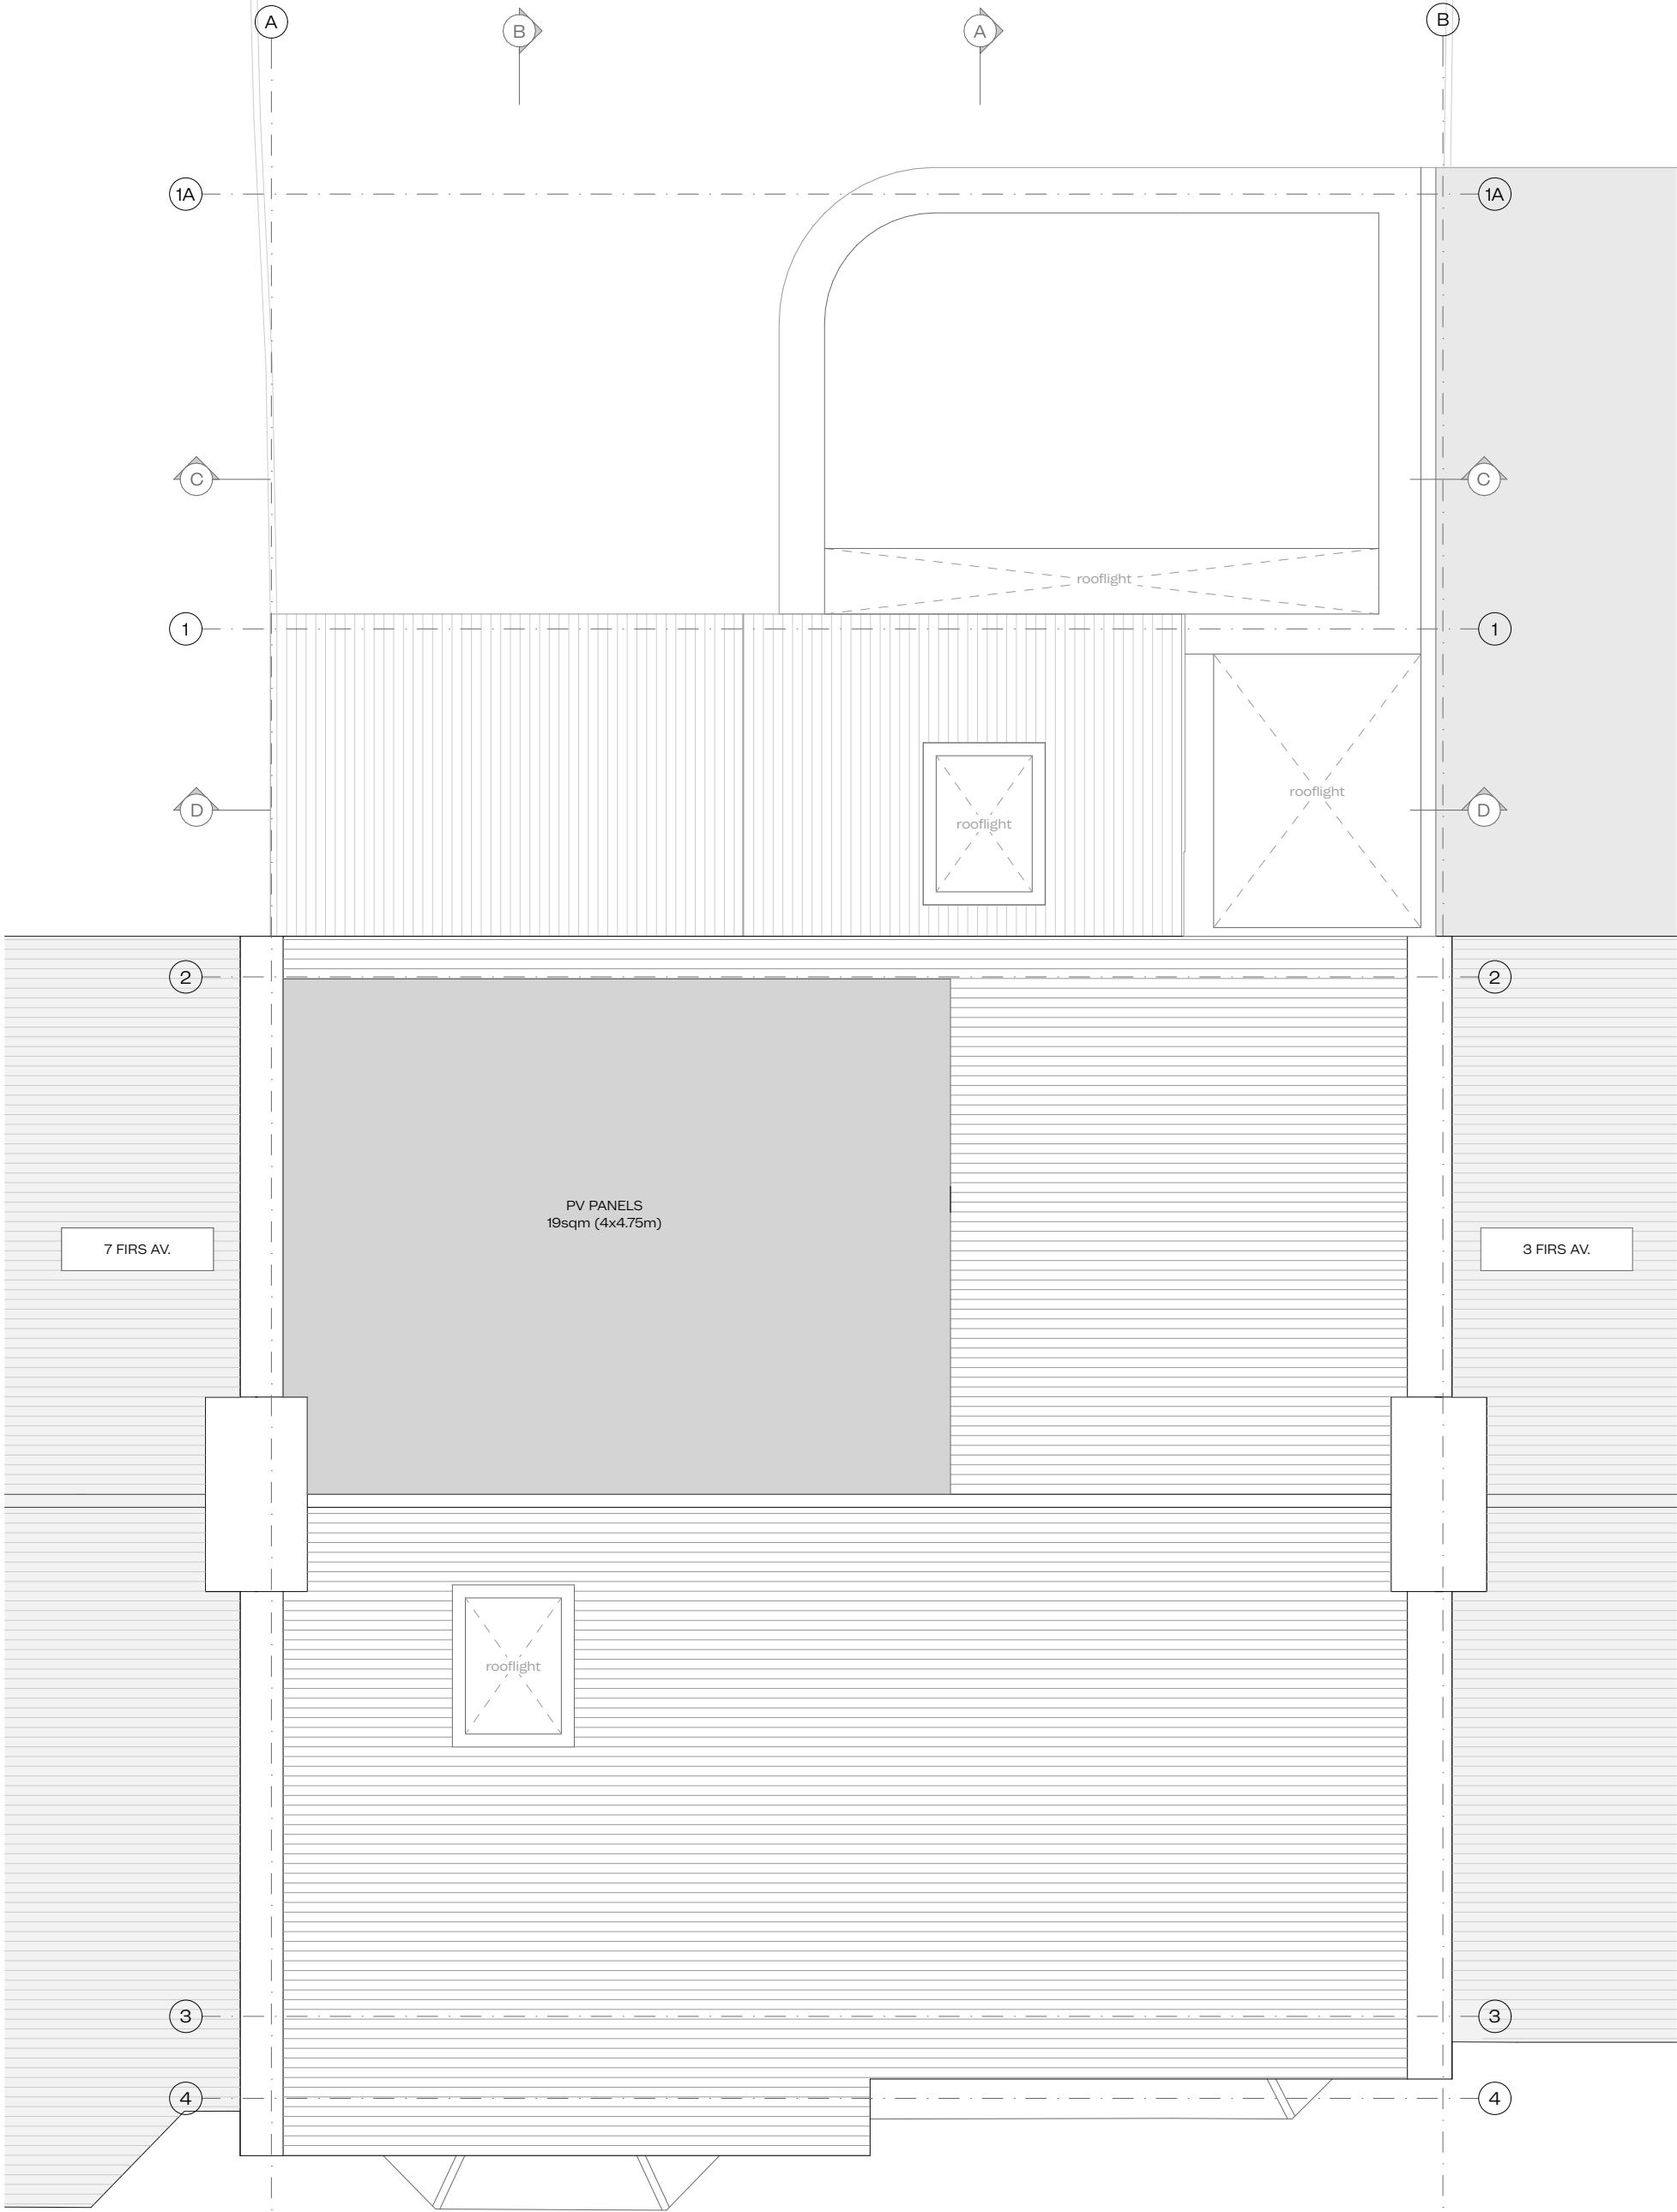

REF:	FIR	DRAWING:	Proposed Roof Plan	REV.	DATE	DESCRIPTION	1. Do not scale drawings for construction.
PROJECT:	5 Firs Avenue	STATUS:	PLANNING				2. Neighbouring buildings are approximate.
	Muswell Hill,	SCALE:	1:50@A3				3. All dimensions, levels and conditions shall be checked on site before proceeding with the work.
	London, N10 3LY.	DATE:	24/03/2026				4. ELL Architects shall be notified of any discrepancies.
CLIENT:	Amy & Vince Cao	DRAWING NO.:	ELL-080-A-06-104				5. Spot levels are subjects to variation.
		REVISION:					6. All drawings to be read in conjunction with all consultant information and specification.
							7. Do not use for construction unless expressly permitted.

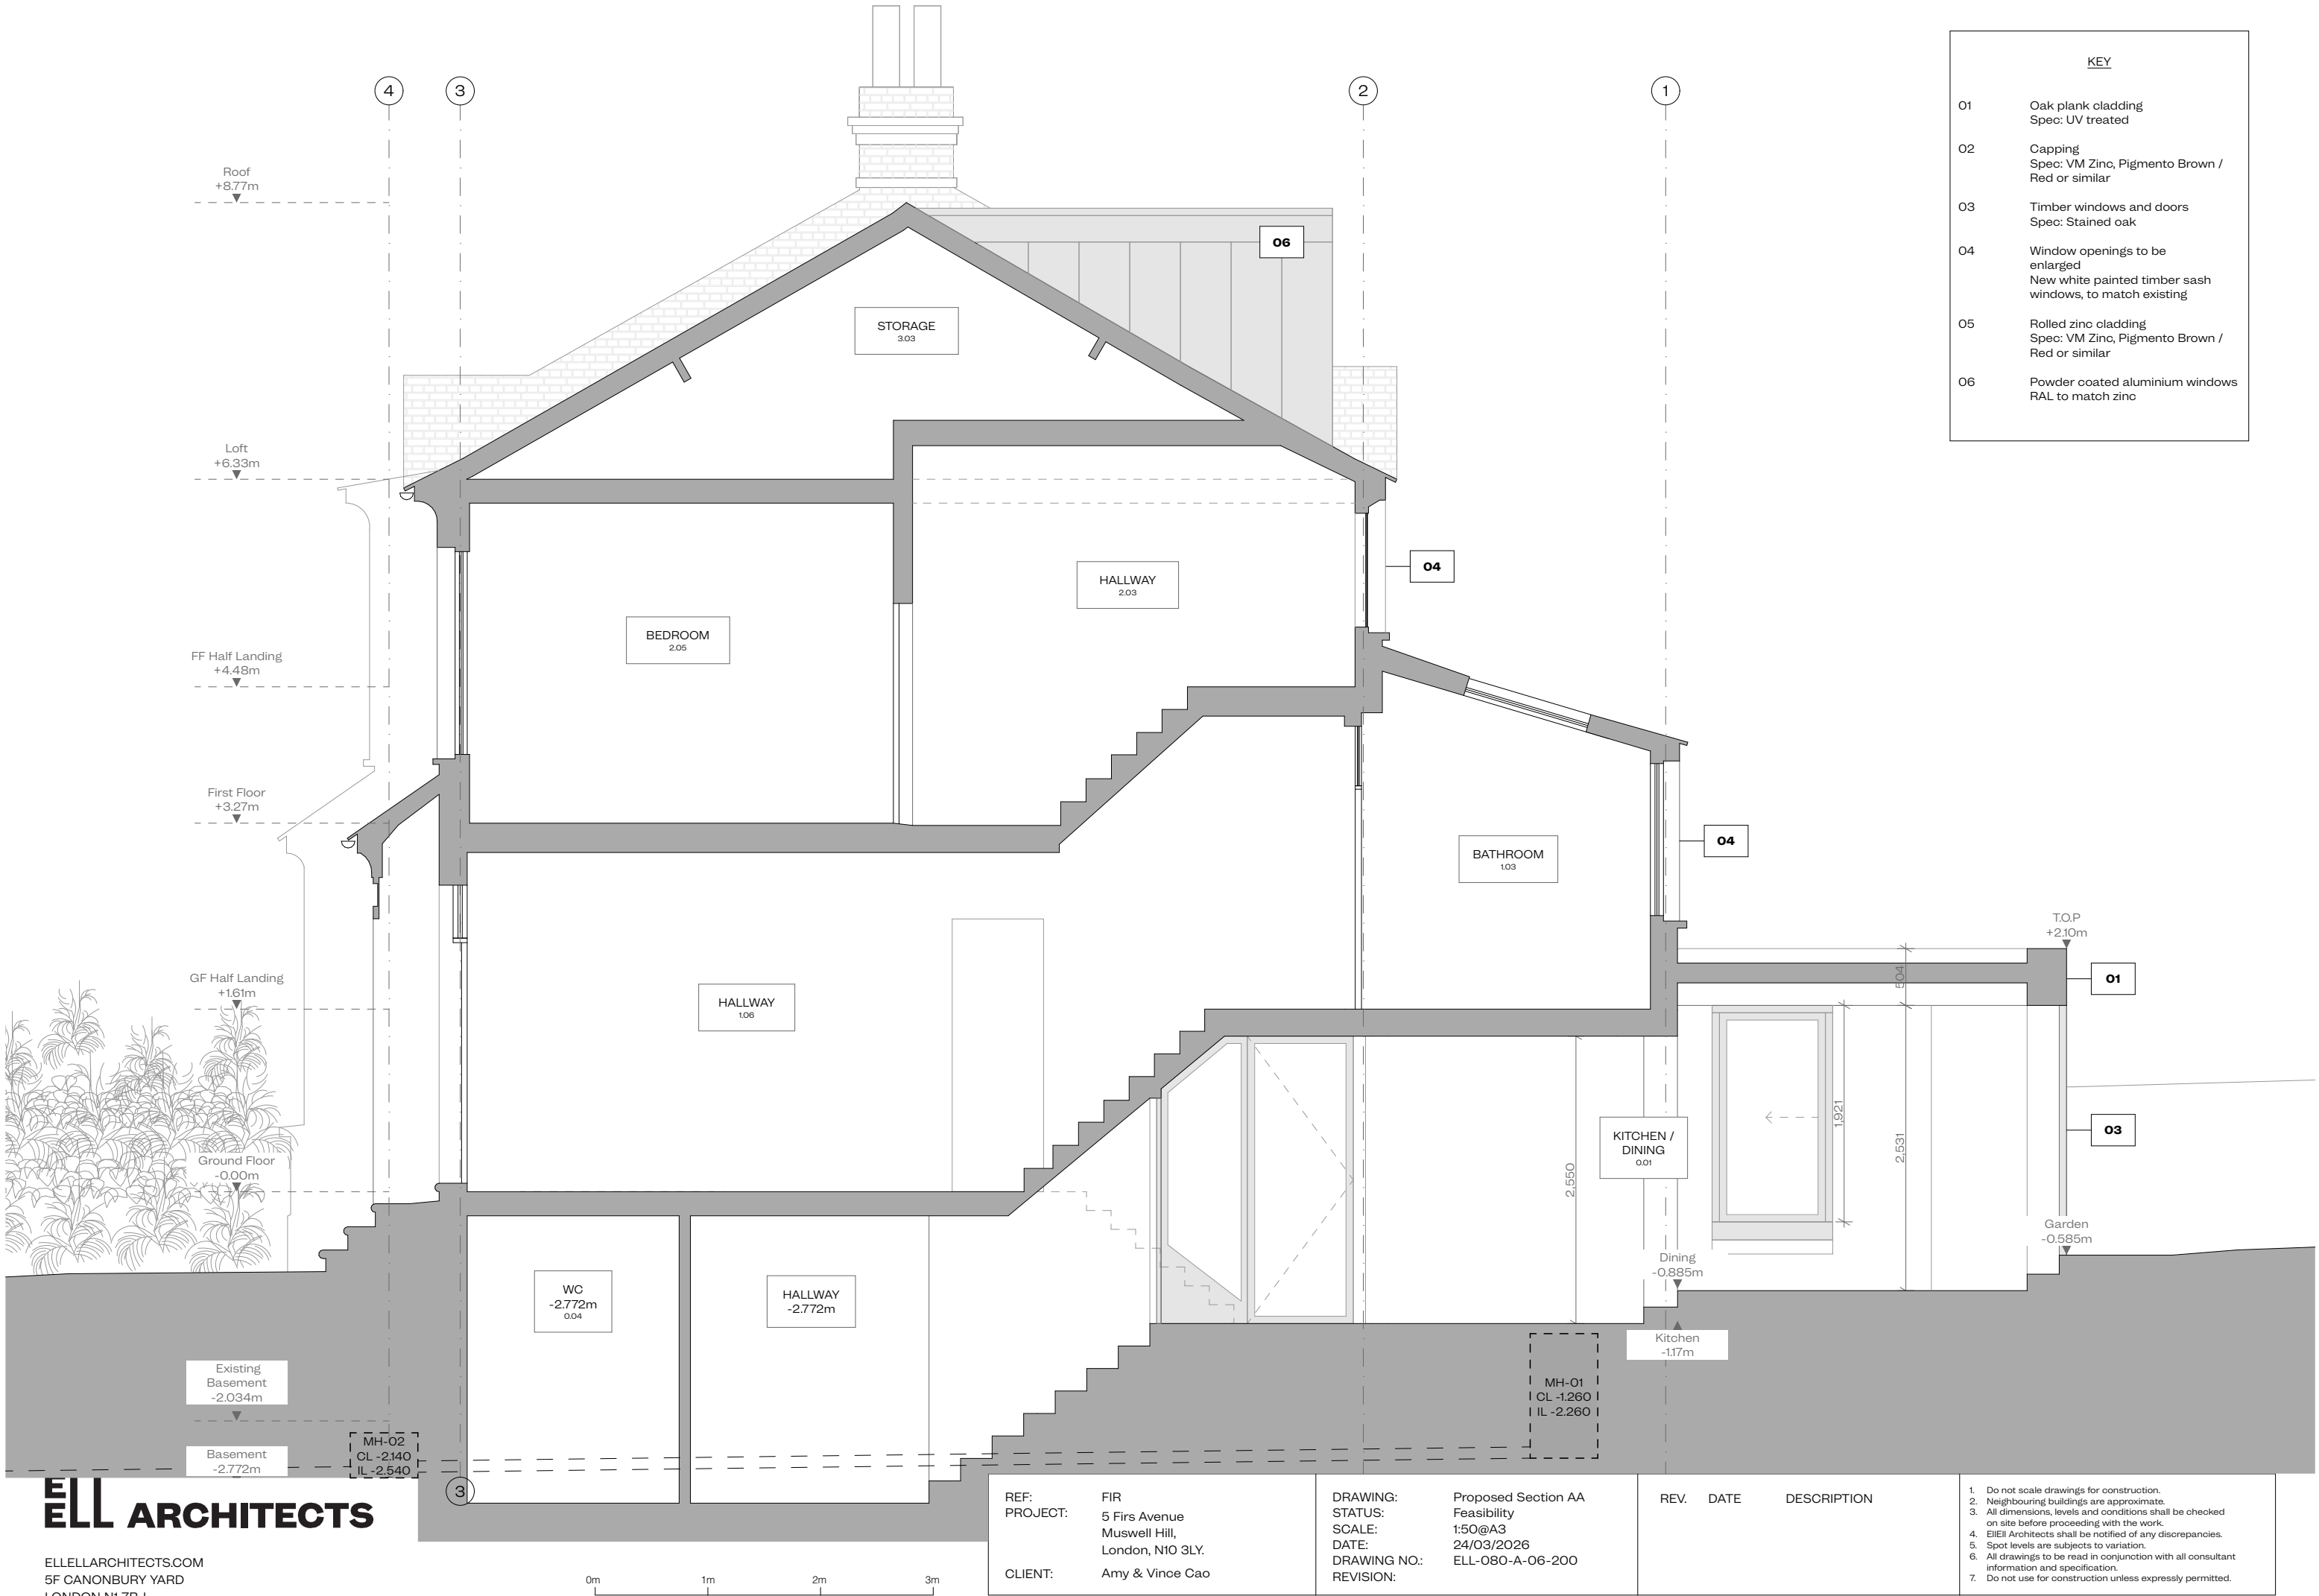

REF:	FIR	
PROJECT:	5 Firs Avenue Muswell Hill, London, N10 3LY.	
CLIENT:	Amy & Vince Cao	
DRAWING:	Proposed Section BB	
STATUS:	Feasibility	
SCALE:	1:50@A3	
DATE:	24/03/2026	
DRAWING NO.:	ELL-080-A-06-201	
REVISION:		
REV.	DATE	DESCRIPTION
1. Do not scale drawings for construction. 2. Neighbouring buildings are approximate. 3. All dimensions, levels and conditions shall be checked on site before proceeding with the work. 4. EllEiI Architects shall be notified of any discrepancies. 5. Spot levels are subjects to variation. 6. All drawings to be read in conjunction with all consultant information and specification. 7. Do not use for construction unless expressly permitted.		

no. 3's extension
in background
(grey fill)

T.O.P
+2.10m

1

2

3

4

Roof
+8.77m

Loft
+6.33m

FF Half Landing
+4.48m

First Floor
+3.27m

GF Half Landing
+1.61m

Ground Floor
-0.00m

Lower Ground
-1.17m

Basement
-2.772m

BEDROOM
3.01

ENSUITE
2.02

MASTER
BEDROOM
2.01

REAR
RECEPTION
+0.00
1.02

FRONT
RECEPTION
+0.00
1.01

GAMES
ROOM
-2.772
0.06

GYM
-2.772
0.05

1

2

3

4

0m 1m 2m 3m

REF: FIR

PROJECT: 5 Firs Avenue
Muswell Hill,
London, N10 3LY.

CLIENT: Amy & Vince Cao

DRAWING: Proposed Section CC

STATUS: Feasibility

SCALE: 1:50@A3

DATE: 24/03/2026

DRAWING NO.: ELL-080-A-06-202

REVISION:

REV.	DATE	DESCRIPTION
------	------	-------------

1. Do not scale drawings for construction.

2. Neighbouring buildings are approximate.

3. All dimensions, levels and conditions shall be checked on site before proceeding with the work.

4. EIELL Architects shall be notified of any discrepancies.

5. Spot levels are subjects to variation.

6. All drawings to be read in conjunction with all consultant information and specification.

7. Do not use for construction unless expressly permitted.



REF: FIR

PROJECT: 5 Firs Avenue
Muswell Hill,
London, N10 3LY.

CLIENT: Amy & Vince Cao

DRAWING: Proposed Section DD

STATUS: Feasibility

SCALE: 1:50@A3

DATE: 24/03/2026

DRAWING NO.: ELL-080-A-06-203

REVISION:

REV.	DATE	DESCRIPTION
------	------	-------------

1. Do not scale drawings for construction.

2. Neighbouring buildings are approximate.


3. All dimensions, levels and conditions shall be checked on site before proceeding with the work.

4. EIELL Architects shall be notified of any discrepancies.

5. Spot levels are subjects to variation.

6. All drawings to be read in conjunction with all consultant information and specification.

7. Do not use for construction unless expressly permitted.

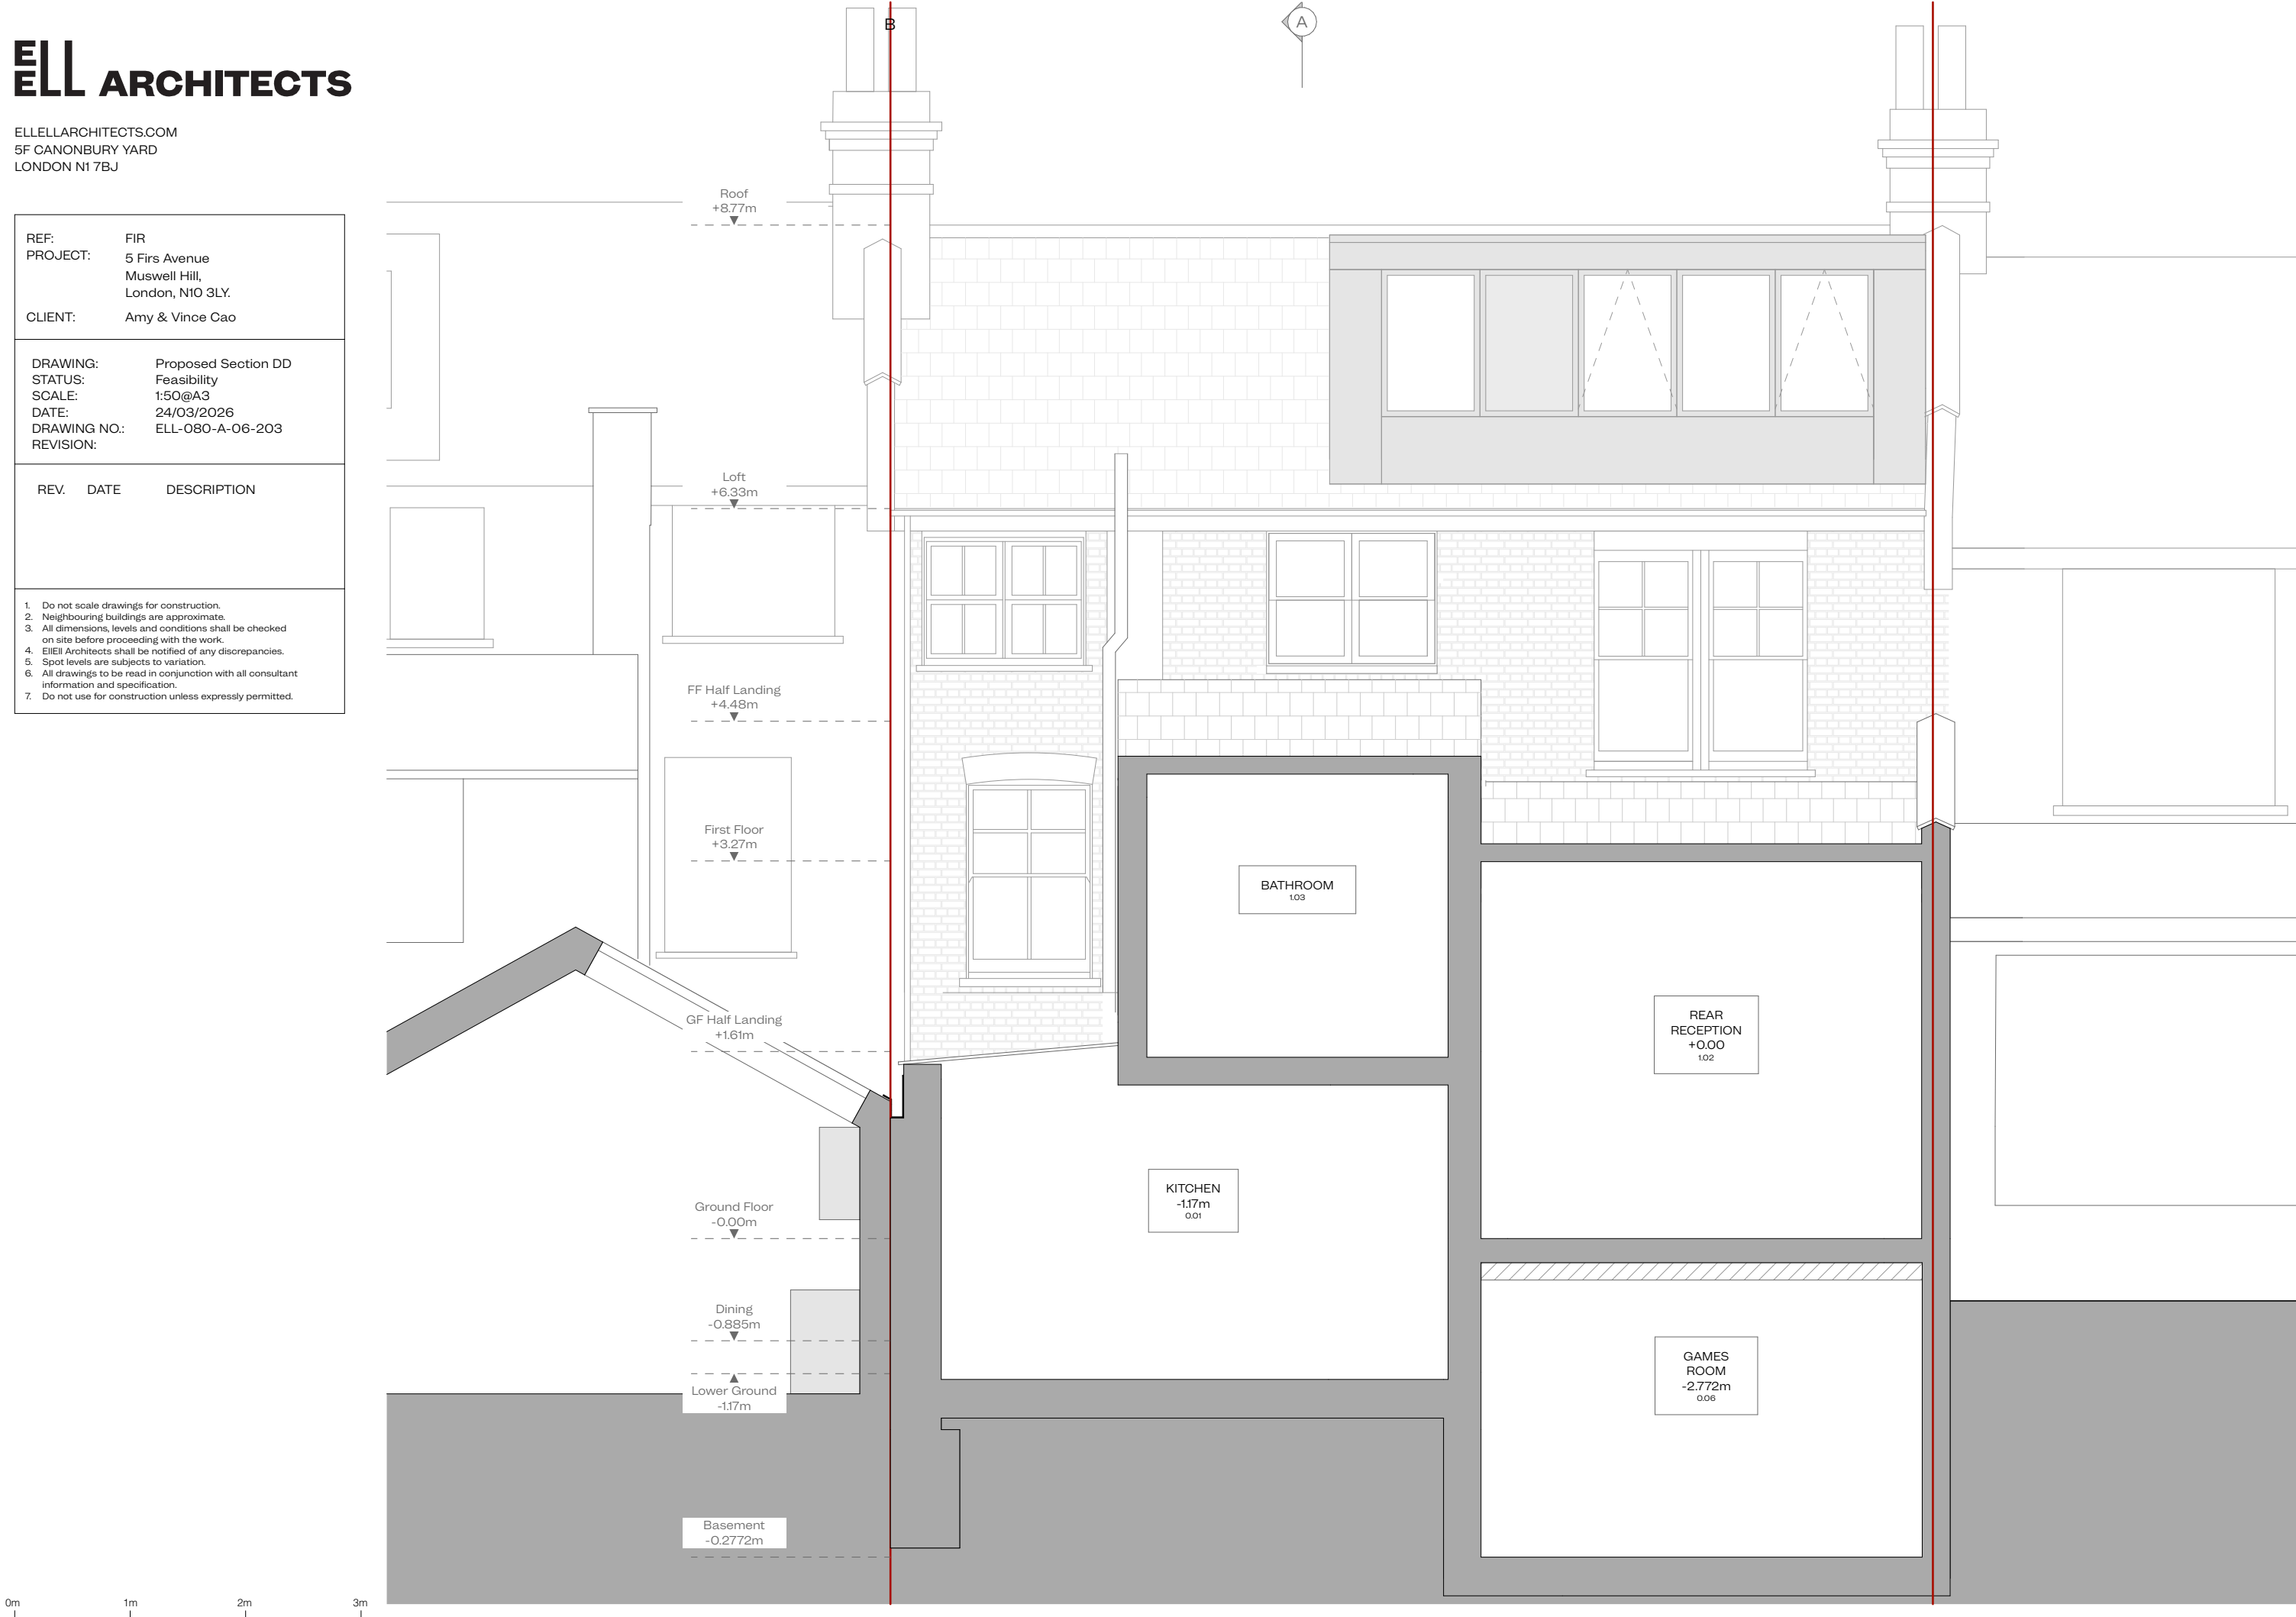




ELLE ARCHITECTS

ELLELLARCHITECTS.COM
5F CANONBURY YARD
LONDON N1 7BJ



REF:	FIR	DRAWING:	Proposed East Elevation	REV.	DATE	DESCRIPTION	1. Do not scale drawings for construction.
PROJECT:	5 Firs Avenue	STATUS:	Feasibility				2. Neighbouring buildings are approximate.
	Muswell Hill,	SCALE:	1:50@A3				3. All dimensions, levels and conditions shall be checked on site before proceeding with the work.
	London, N10 3LY.	DATE:	24/03/2026				4. Ellel Architects shall be notified of any discrepancies.
CLIENT:	Amy & Vince Cao	DRAWING NO.:	ELL-080-A-06-301				5. Spot levels are subjects to variation.
		REVISION:					6. All drawings to be read in conjunction with all consultant information and specification.
							7. Do not use for construction unless expressly permitted.

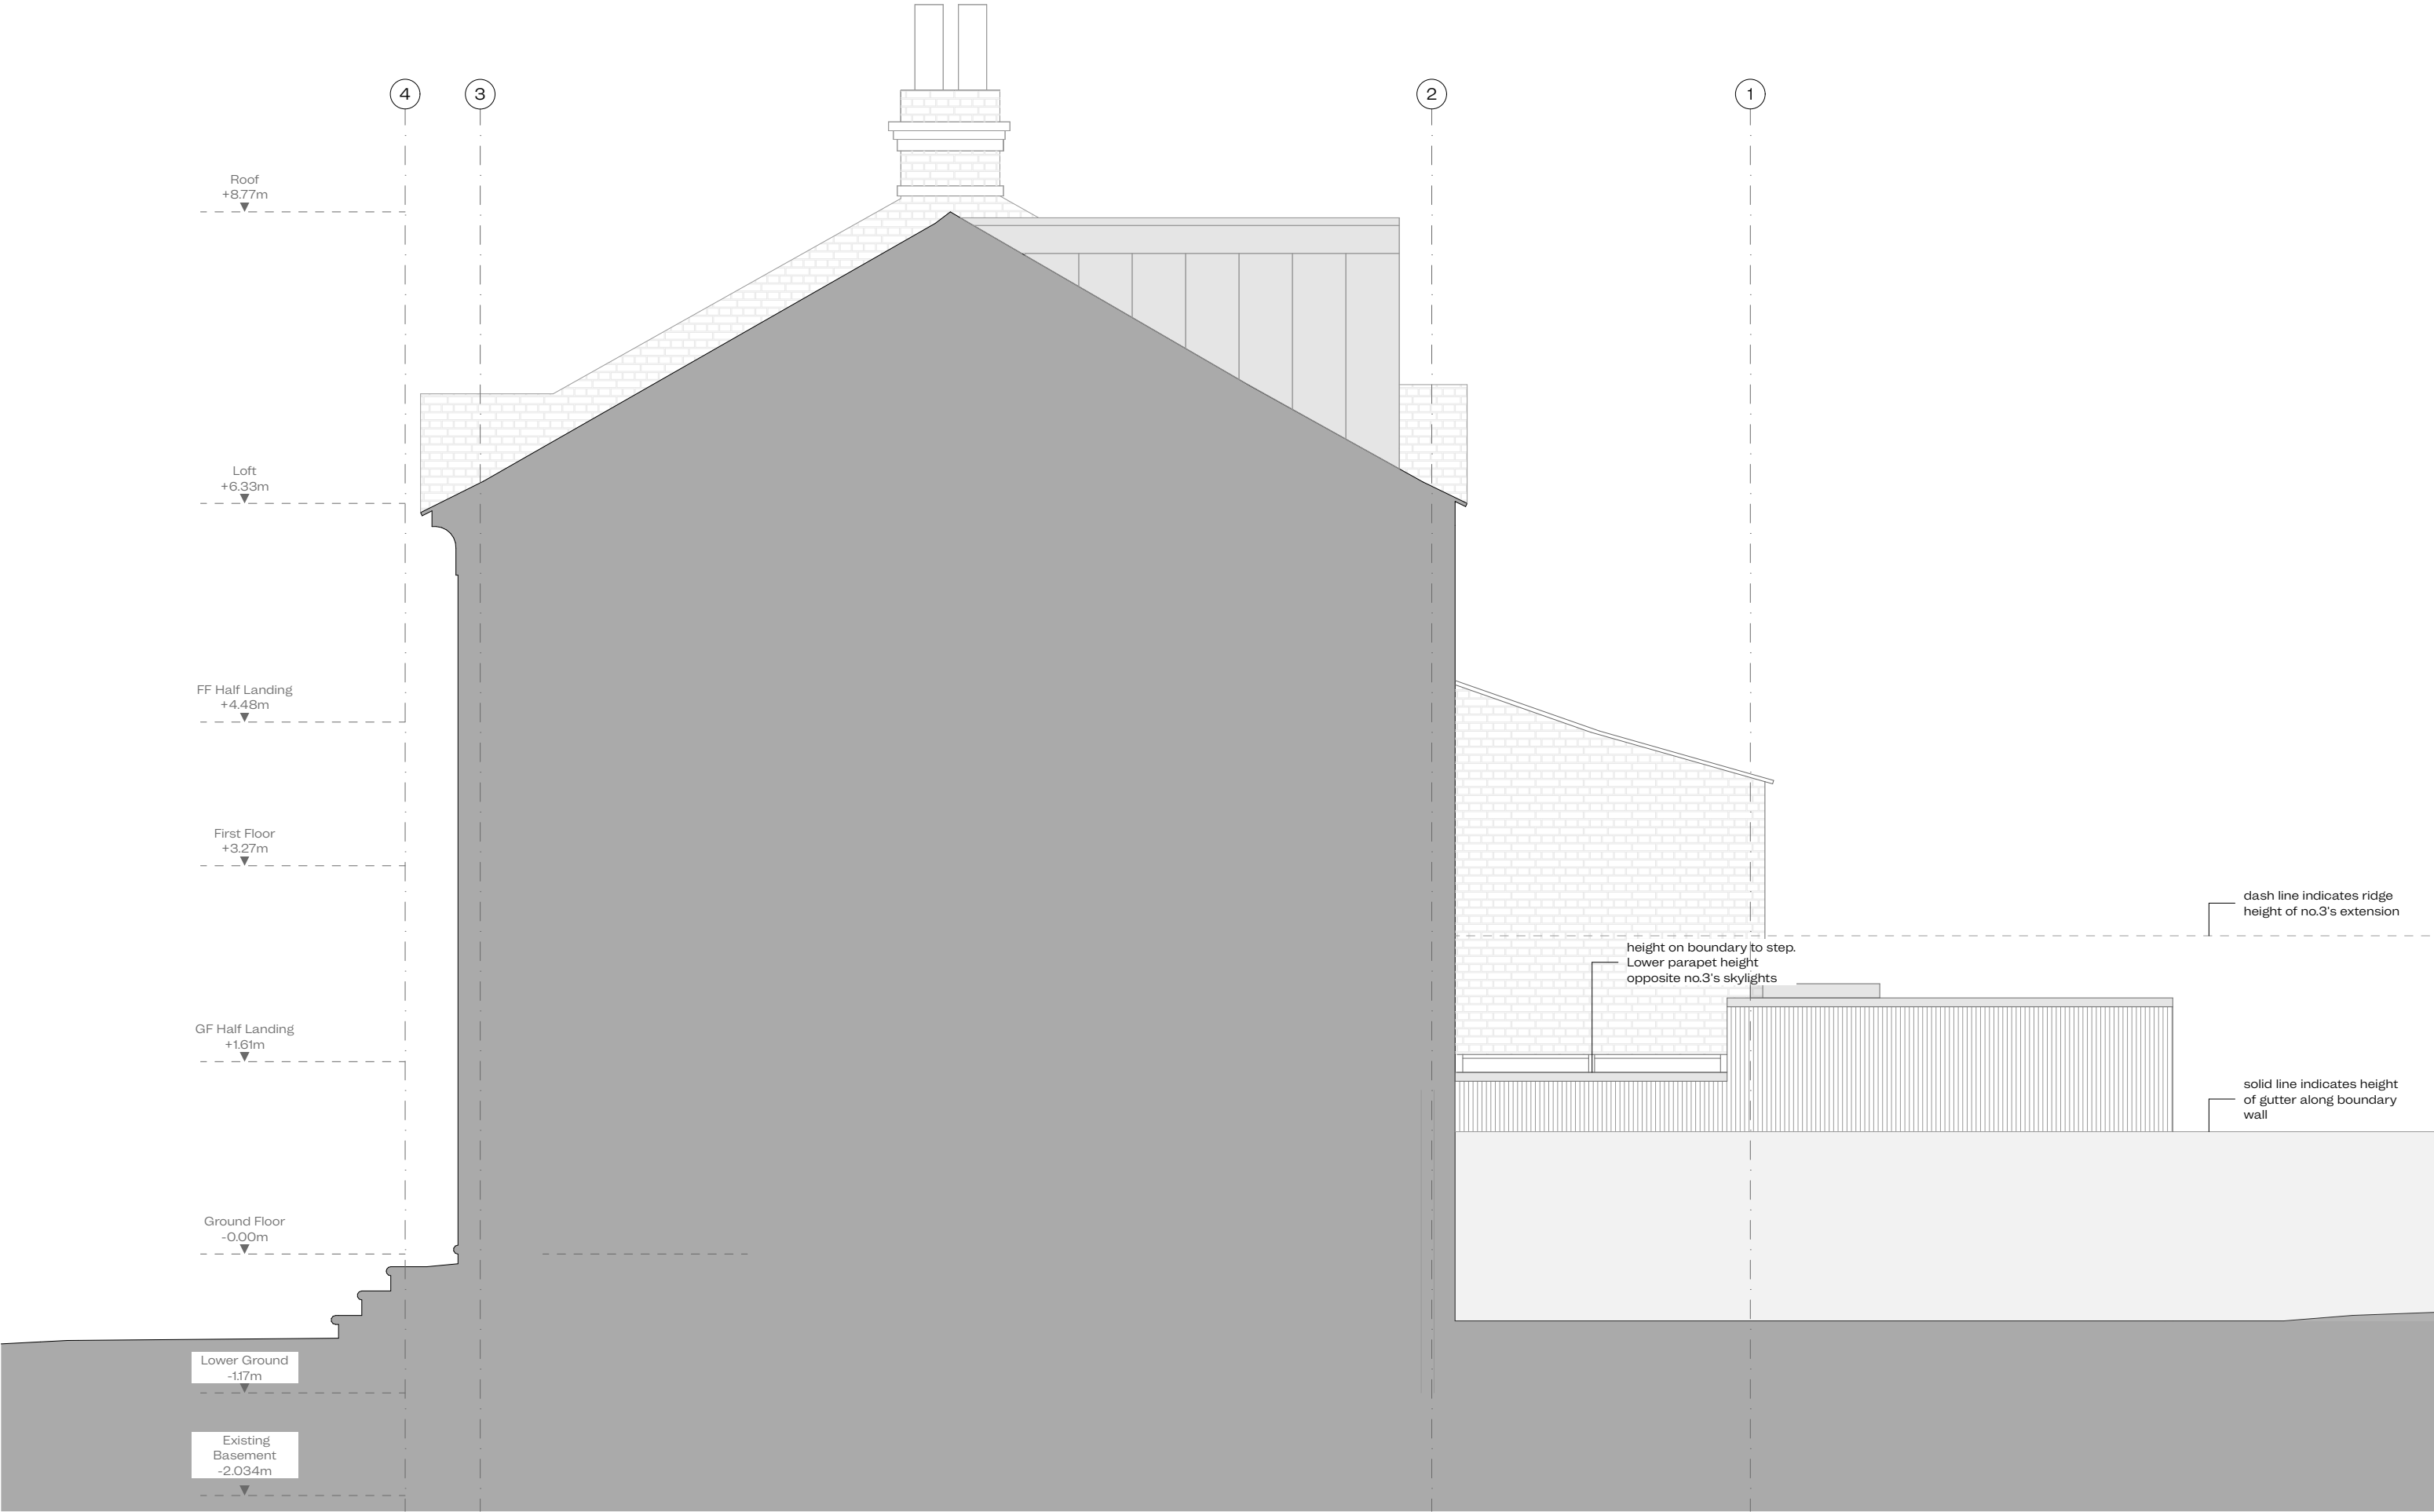

ELLE ARCHITECTS

ELLELLARCHITECTS.COM
5F CANONBURY YARD
LONDON N1 7BJ



REF:	FIR	DRAWING:	Proposed North Elevation	REV.	DATE	DESCRIPTION	1. Do not scale drawings for construction.
PROJECT:	5 Firs Avenue	STATUS:	Feasibility				2. Neighbouring buildings are approximate.
	Muswell Hill,	SCALE:	1:50@A3				3. All dimensions, levels and conditions shall be checked on site before proceeding with the work.
	London, N10 3LY.	DATE:	24/03/2026				4. Ellel Architects shall be notified of any discrepancies.
CLIENT:	Amy & Vince Cao	DRAWING NO.:	ELL-080-A-06-302				5. Spot levels are subjects to variation.
		REVISION:					6. All drawings to be read in conjunction with all consultant information and specification.
							7. Do not use for construction unless expressly permitted.



KEY		
01	Oak plank cladding	Spec: UV treated
02	Capping	Spec: VM Zinc, Pigmento Brown / Red or similar
03	Timber windows and doors	Spec: Stained oak
04	Window openings to be enlarged	New white painted timber sash windows, to match existing
05	Rolled zinc cladding	Spec: VM Zinc, Pigmento Brown / Red or similar
06	Powder coated aluminium windows	RAL to match zinc



REF: FIR
PROJECT: 5 Firs Avenue
Muswell Hill,
London, N10 3LY.
CLIENT: Amy & Vince Cao

DRAWING: Proposed West Elevation
STATUS: Feasibility
SCALE: 1:50@A3
DATE: 24/03/2026
DRAWING NO: ELL-080-A-06-303
REVISION:

REV. DATE DESCRIPTION

- Do not scale drawings for construction.
- Neighbouring buildings are approximate.
- All dimensions, levels and conditions shall be checked on site before proceeding with the work.
- ELLE Architects shall be notified of any discrepancies.
- Spot levels are subjects to variation.
- All drawings to be read in conjunction with all consultant information and specification.
- Do not use for construction unless expressly permitted.