



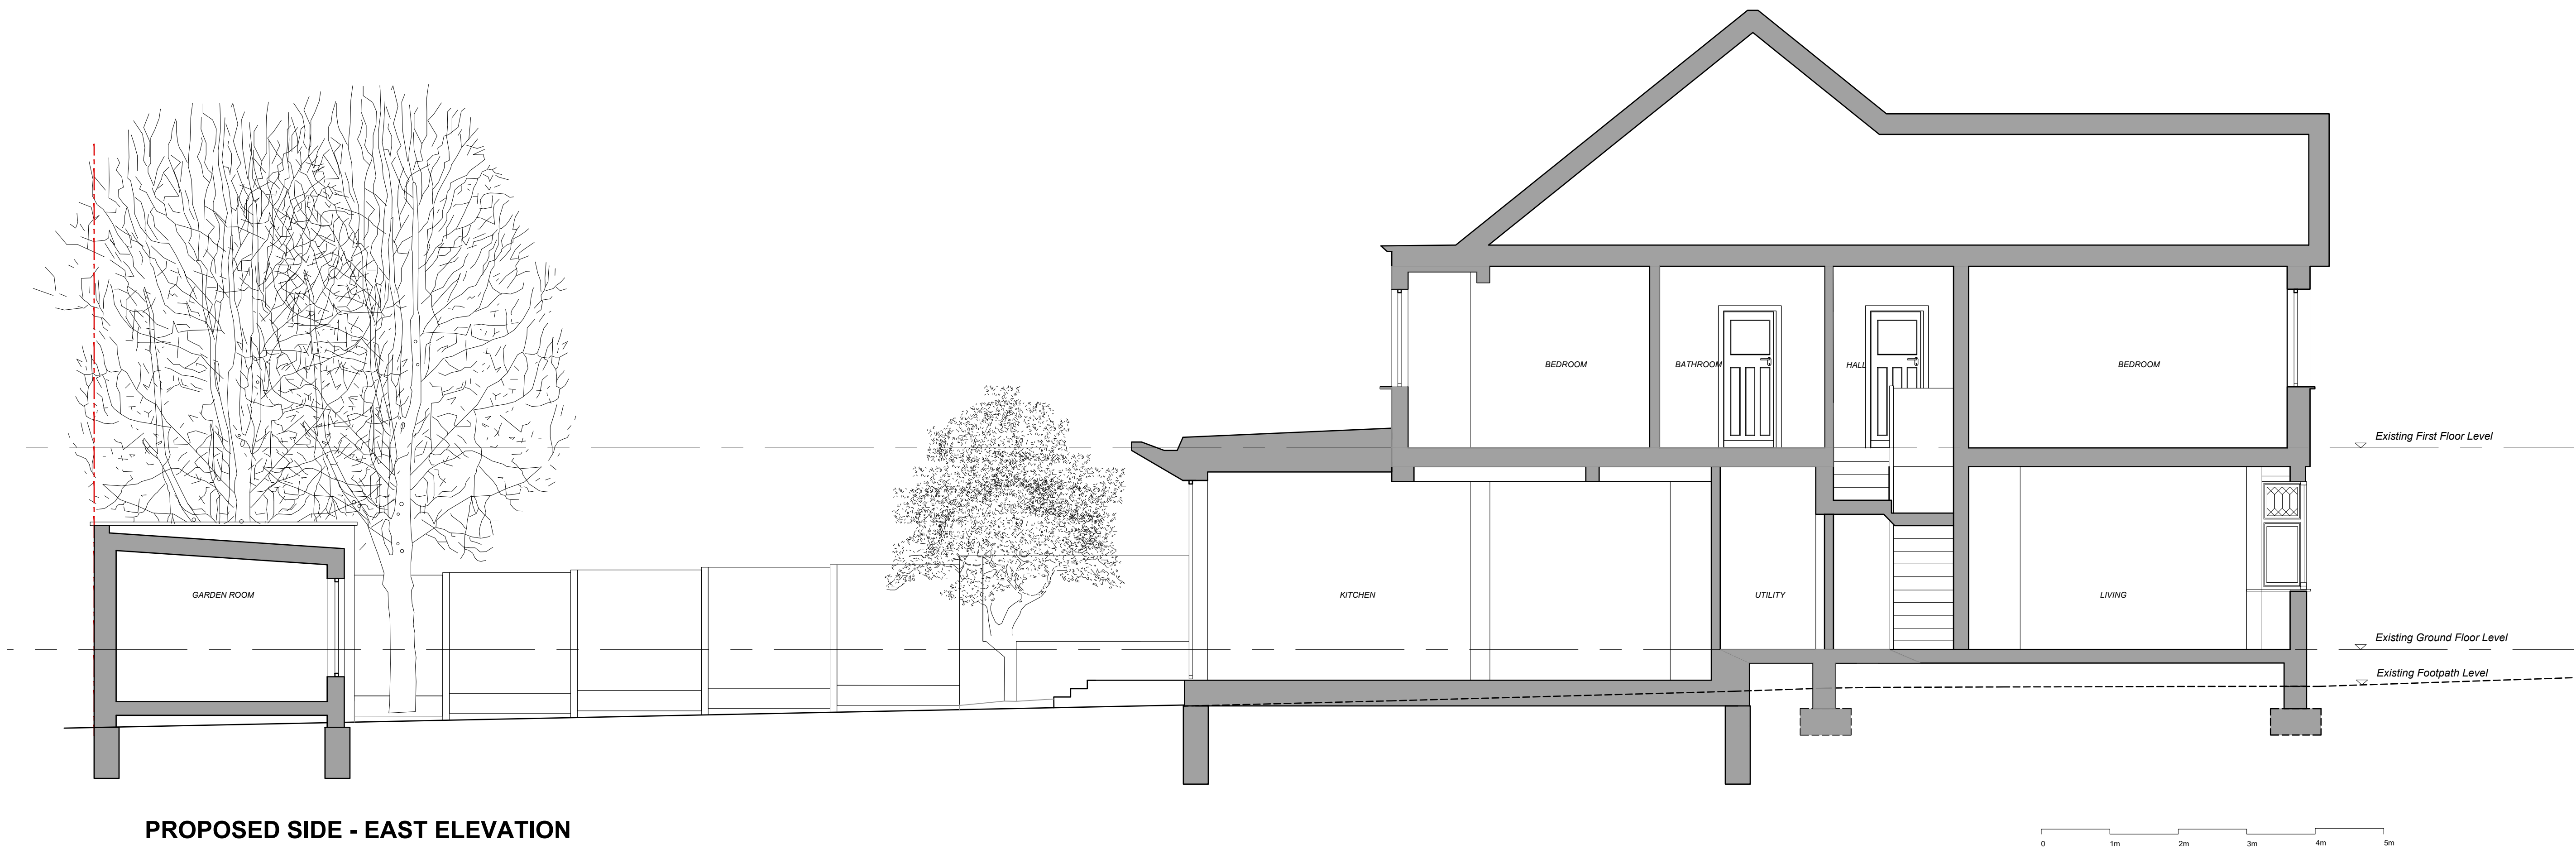

PROPOSED SIDE - EAST ELEVATION

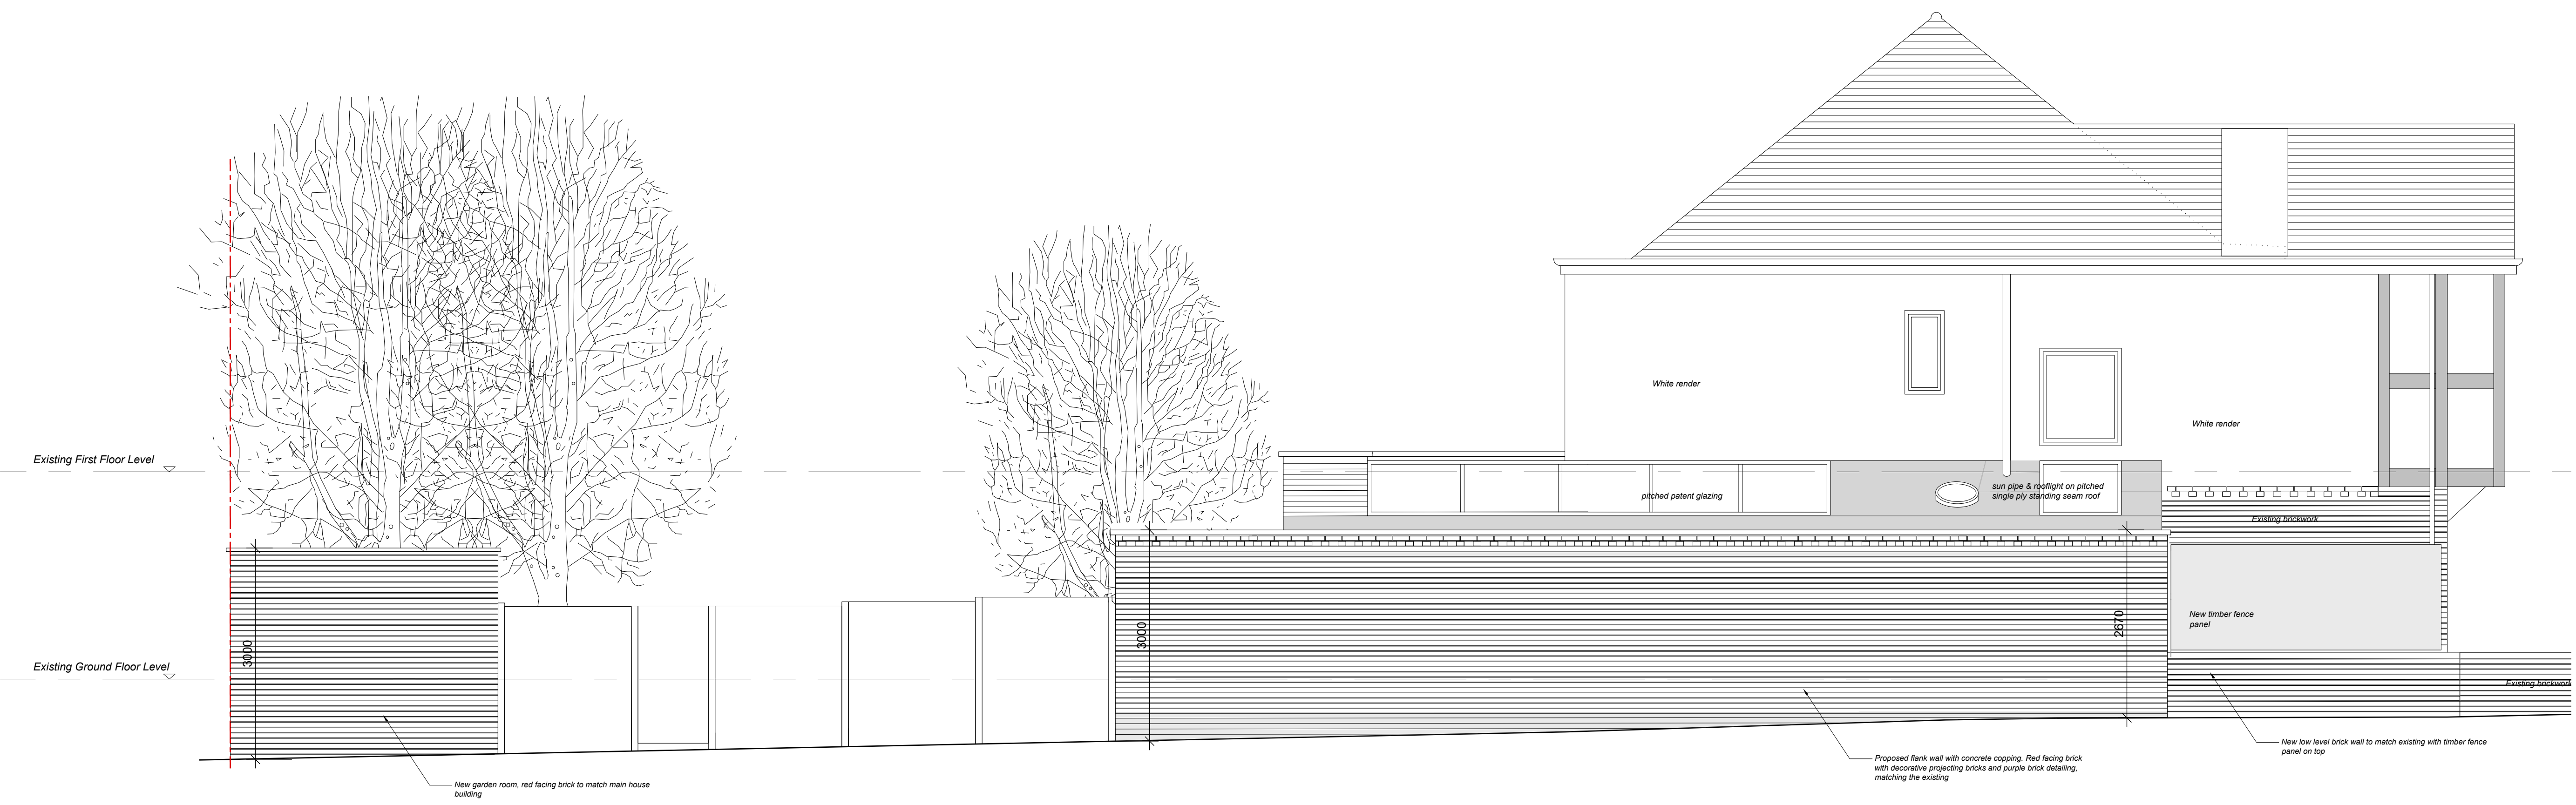

PROPOSED SECTION

PROJECT			
29 Crescent Rise			
DRAWING TITLE			
Proposed Elevation and Section			
DATE			
January 2024			
SCALE			
1:100 @ A3 1:50 @ A1			
PROJECT No.	DRAWN BY	SEAL No.	REV.
0023	PL	09	-