

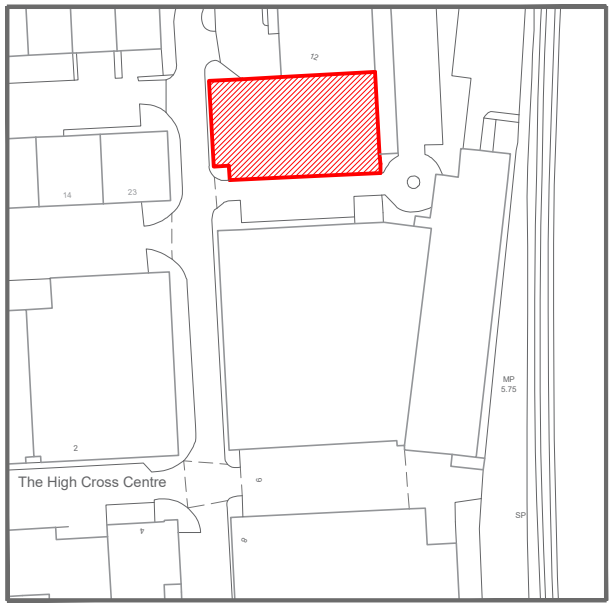


— PROPERTY LINE
— EXISTING BUILDING FOOTPRINT

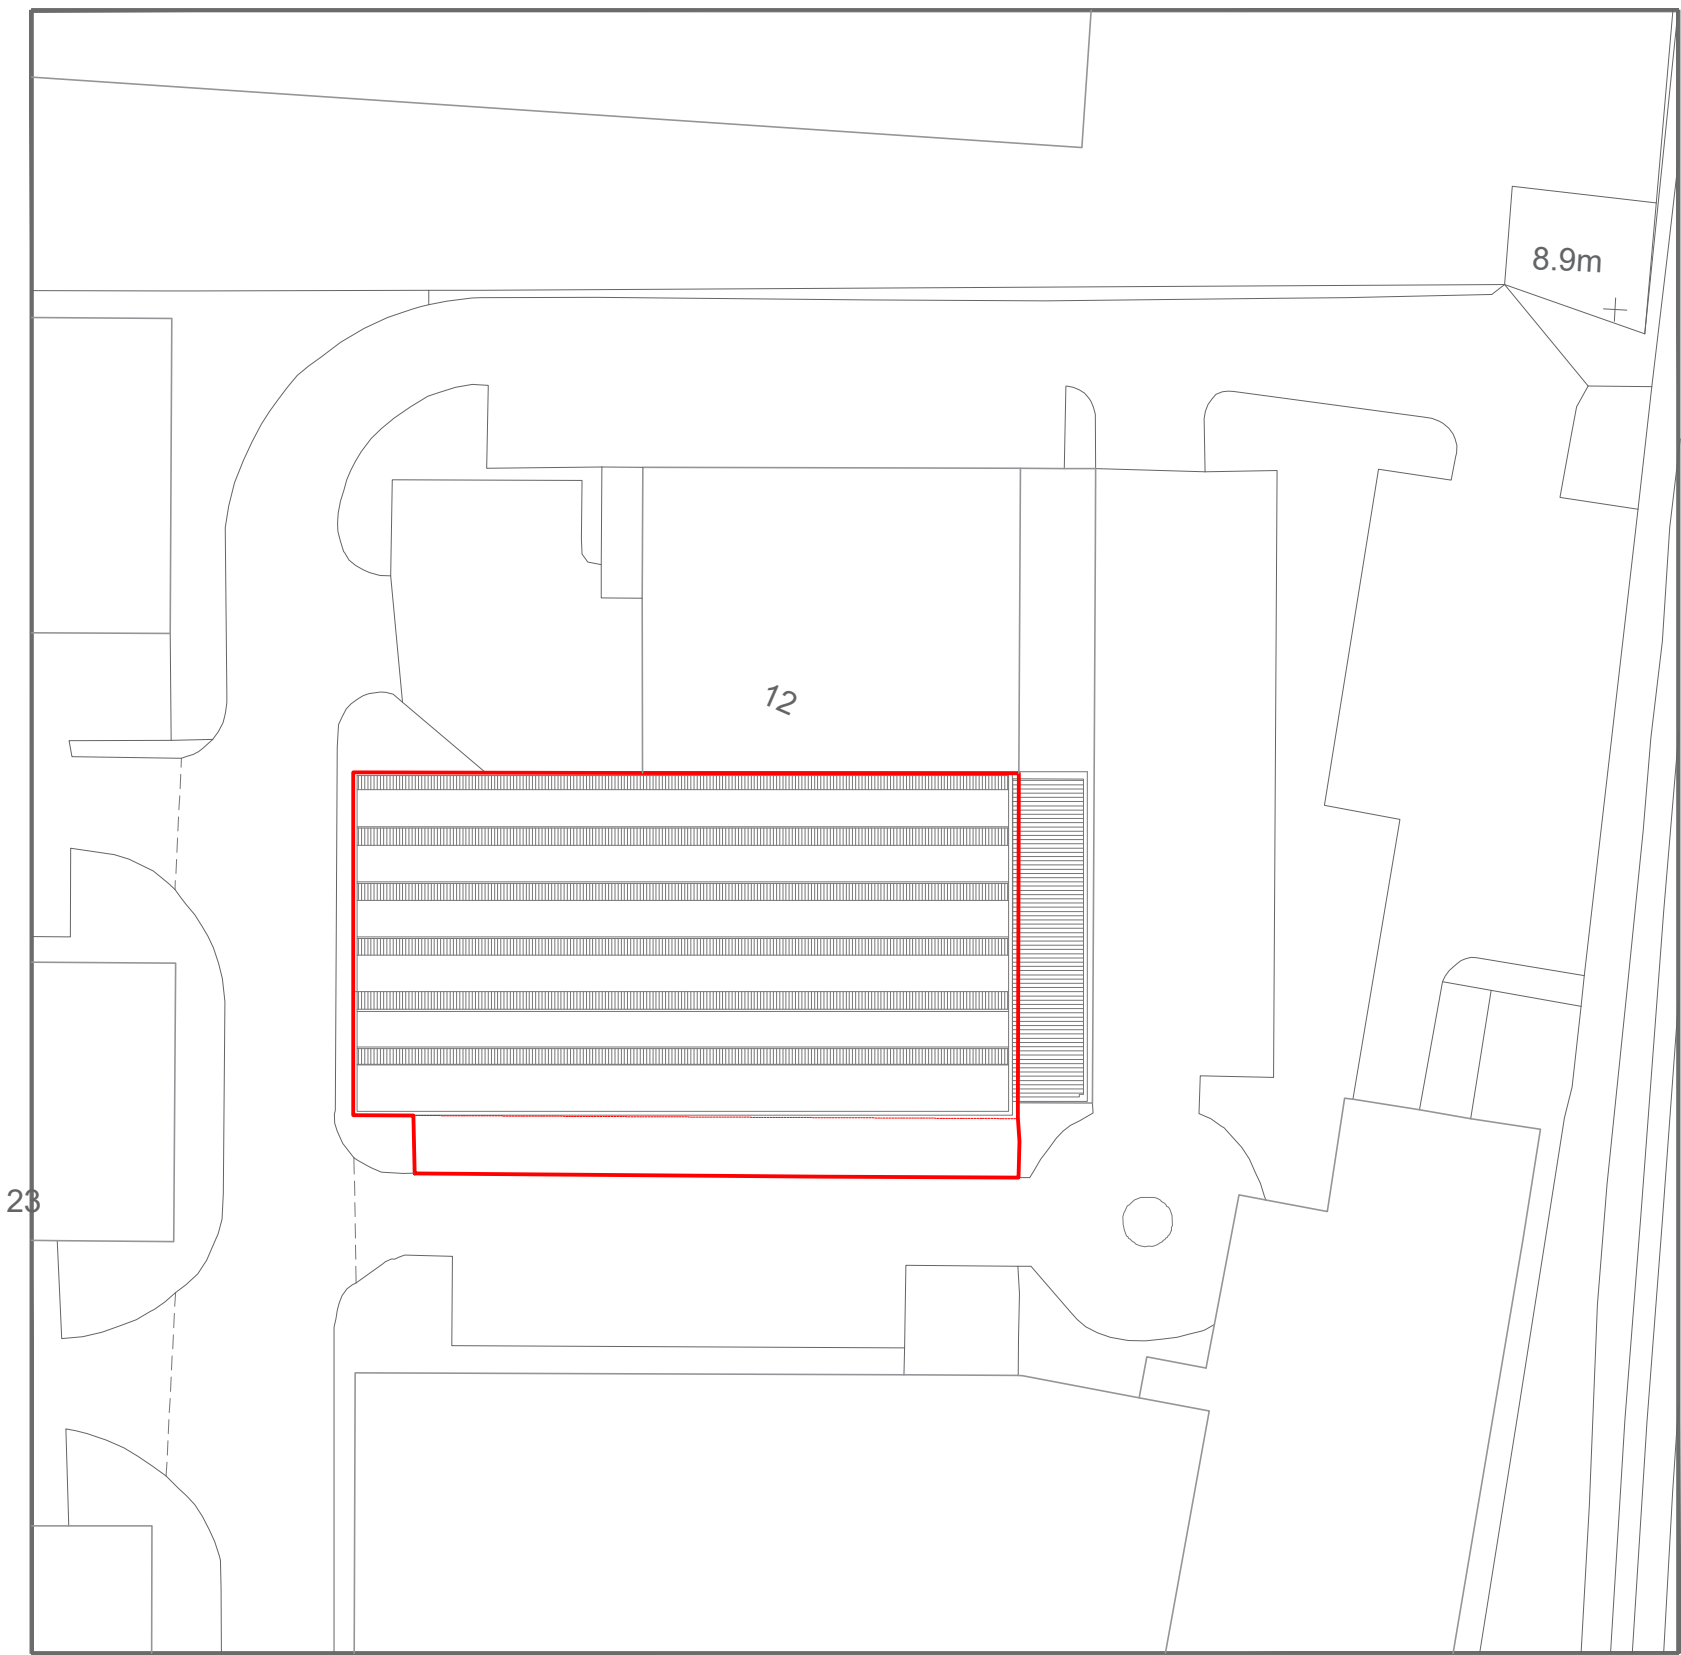

LOCATION PLAN
1:2000 @ A3

 

BLOCK SITE PLAN
1:500 @ A3



PRESTIGE
PLANNING & BUILDING SERVICES

Prestige Planning Ltd.
Unit 6 Grosvenor Way
London
E5 9ND

T: 0203 935 3434
M: 07824628403
E: davidmotzen@gmail.com

PROJECT DETAILS

To extend first floor height
and additional second floor

PROPERTY ADDRESS

Unit 11 The High Cross Centre,
Fountainay Road
N15 4QN

DRAWING TITLE


Existing OS Maps and Block Plan



REVISION	DRAWING NO.
RV00	EX00

SCALE

1:100

[@ A3]

 

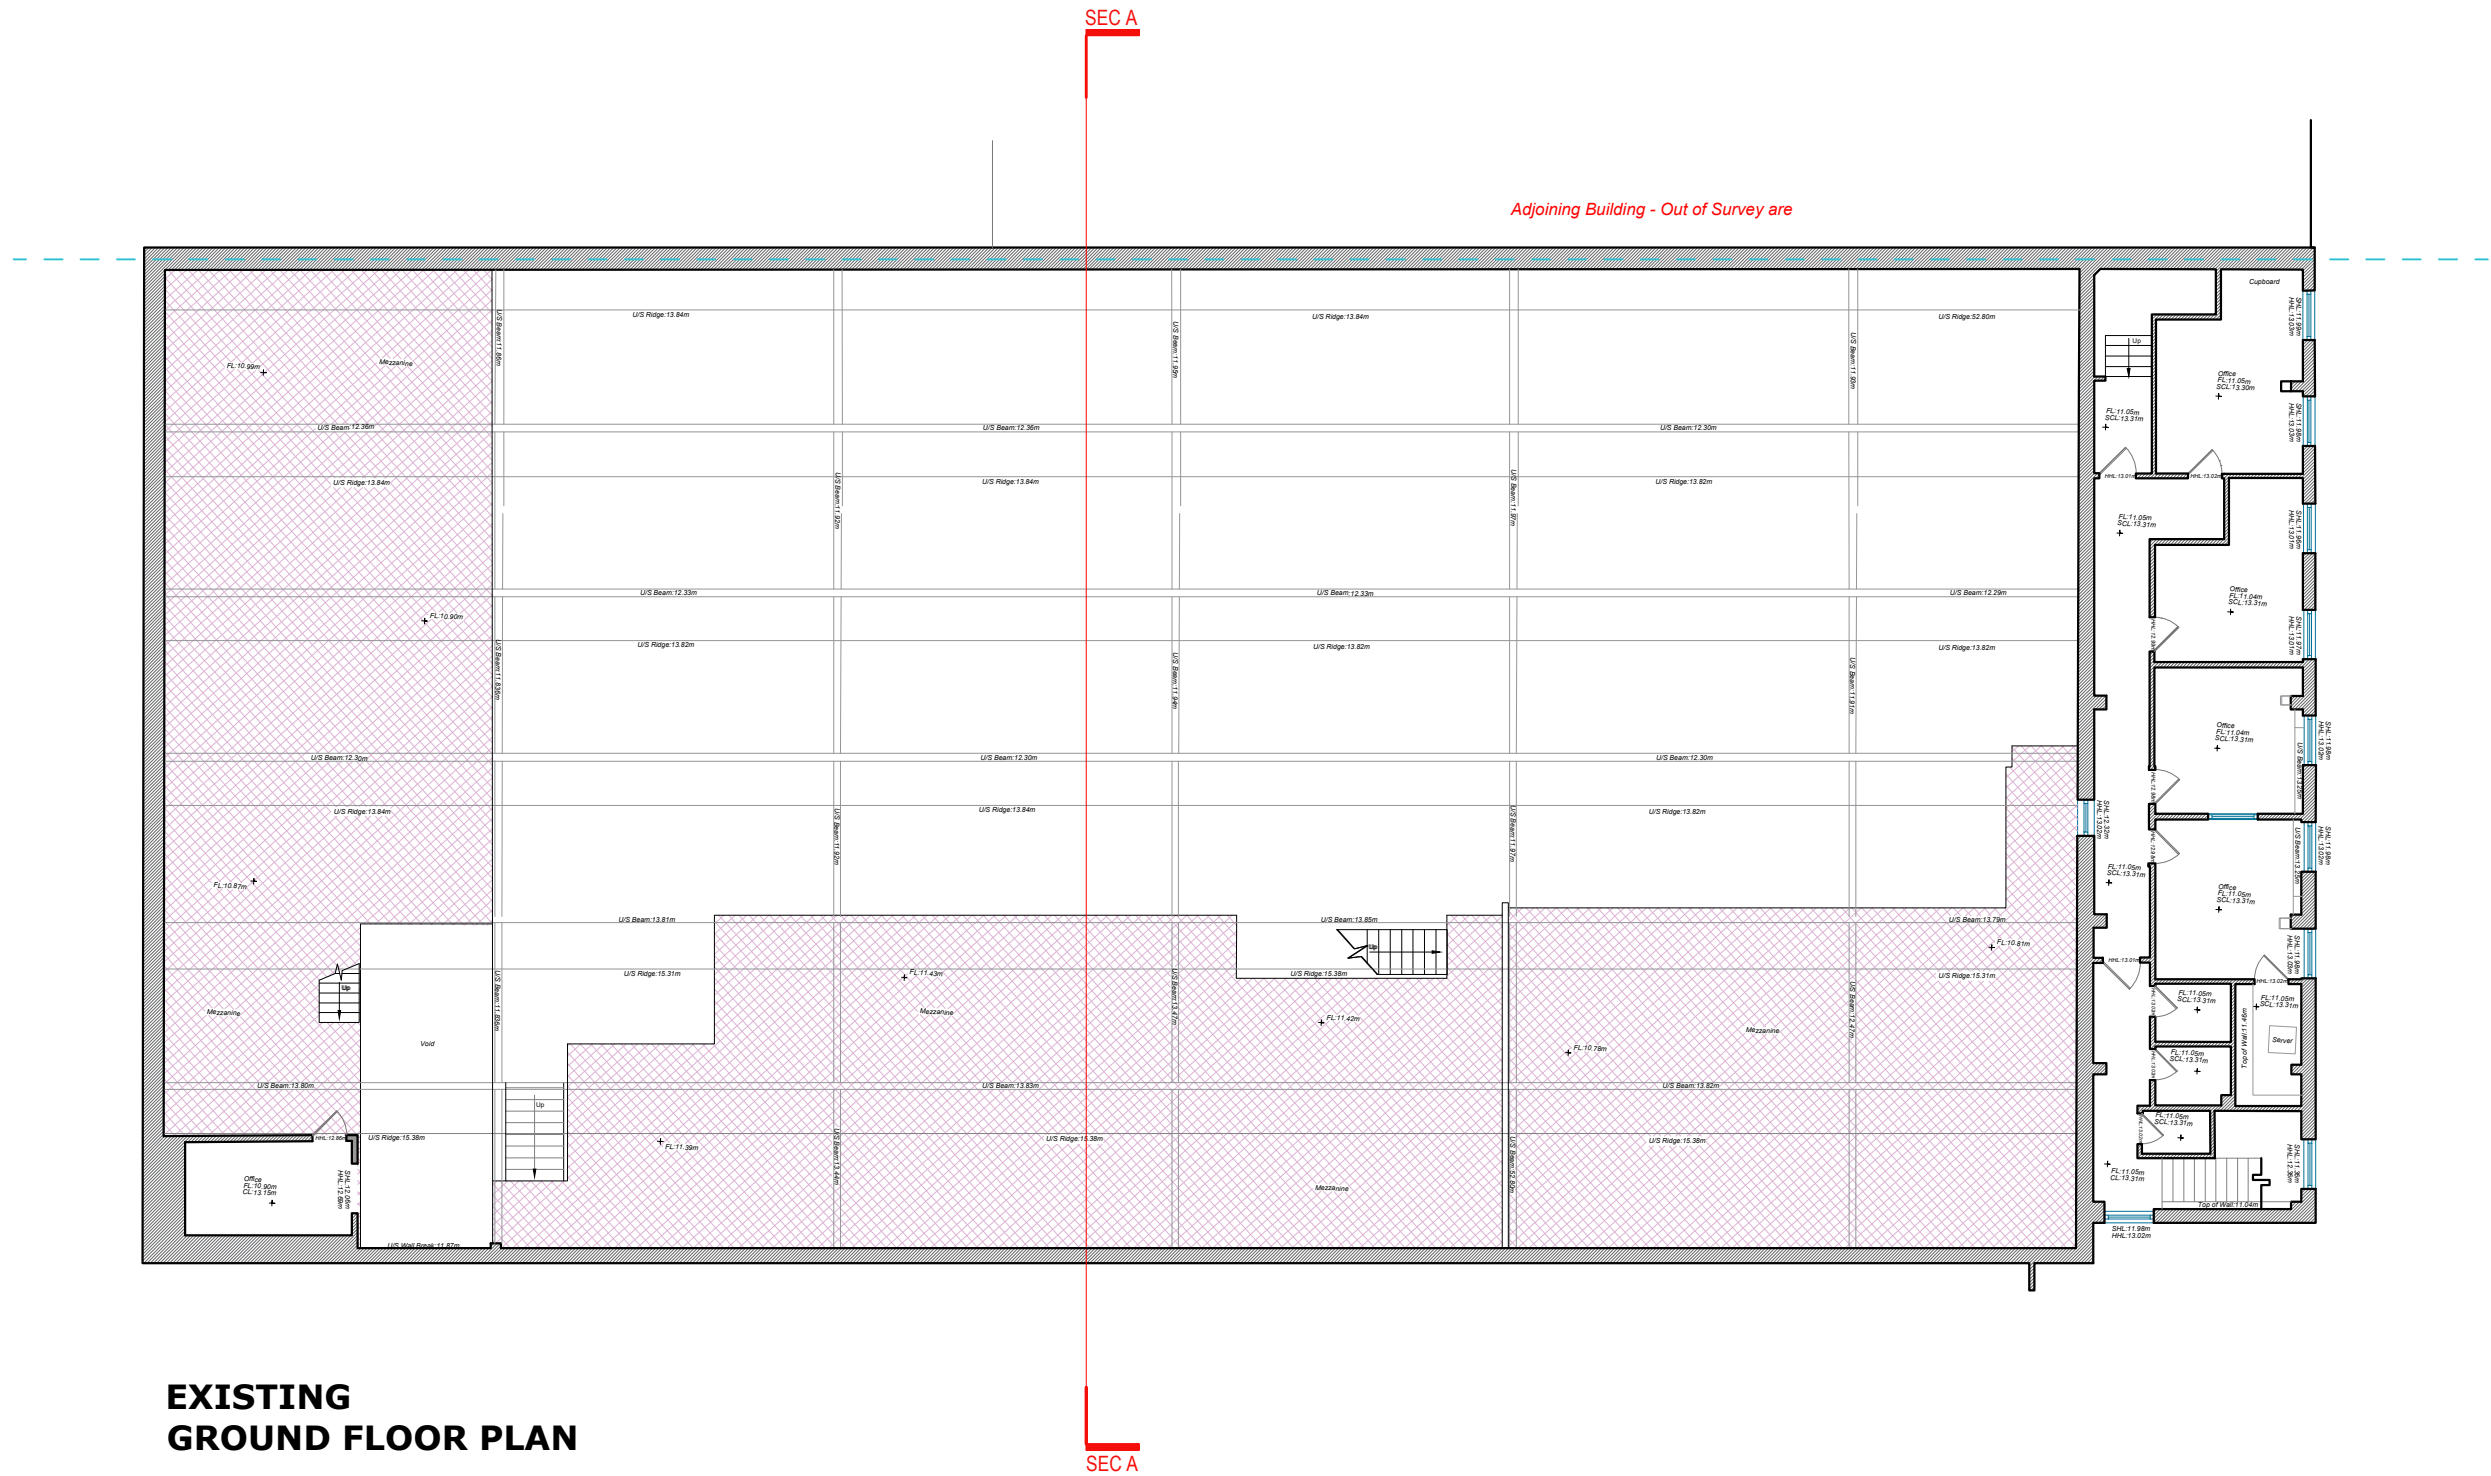 

PRESTIGE
PLANNING & BUILDING SERVICES

Prestige Planning Ltd.
Unit 6 Grosvenor Way
London
E5 9ND

T: 0203 935 3434
M: 07824628403
E: davidmotzen@gmail.com

PROJECT DETAILS

To extend first floor height
and additional second floor

PROPERTY ADDRESS

Unit 11 The High Cross Centre,
Fountainy Road
N15 4QN

DRAWING TITLE


Existing Ground Floor Plan


REVISION	DRAWING NO.
RV00	EX01

SCALE

1:200

[@ A3]

 

 

Adjoining Building - Out of Survey are

SEC A

SEC A



PRESTIGE
PLANNING & BUILDING SERVICES

Prestige Planning Ltd.
Unit 6 Grosvenor Way
London
E5 9ND

T: 0203 935 3434
M: 07824628403
E: davidmotzen@gmail.com

PROJECT DETAILS

To extend first floor height
and additional second floor

PROPERTY ADDRESS

Unit 11 The High Cross Centre,
Fountainey Road
N15 4QN

DRAWING TITLE

Existing First Floor Plan

REVISION	DRAWING NO.
RV00	EX02


SCALE


1:200

[@ A3]

0 1 2 3 4 5 6 Metres


EXISTING FIRST FLOOR PLAN

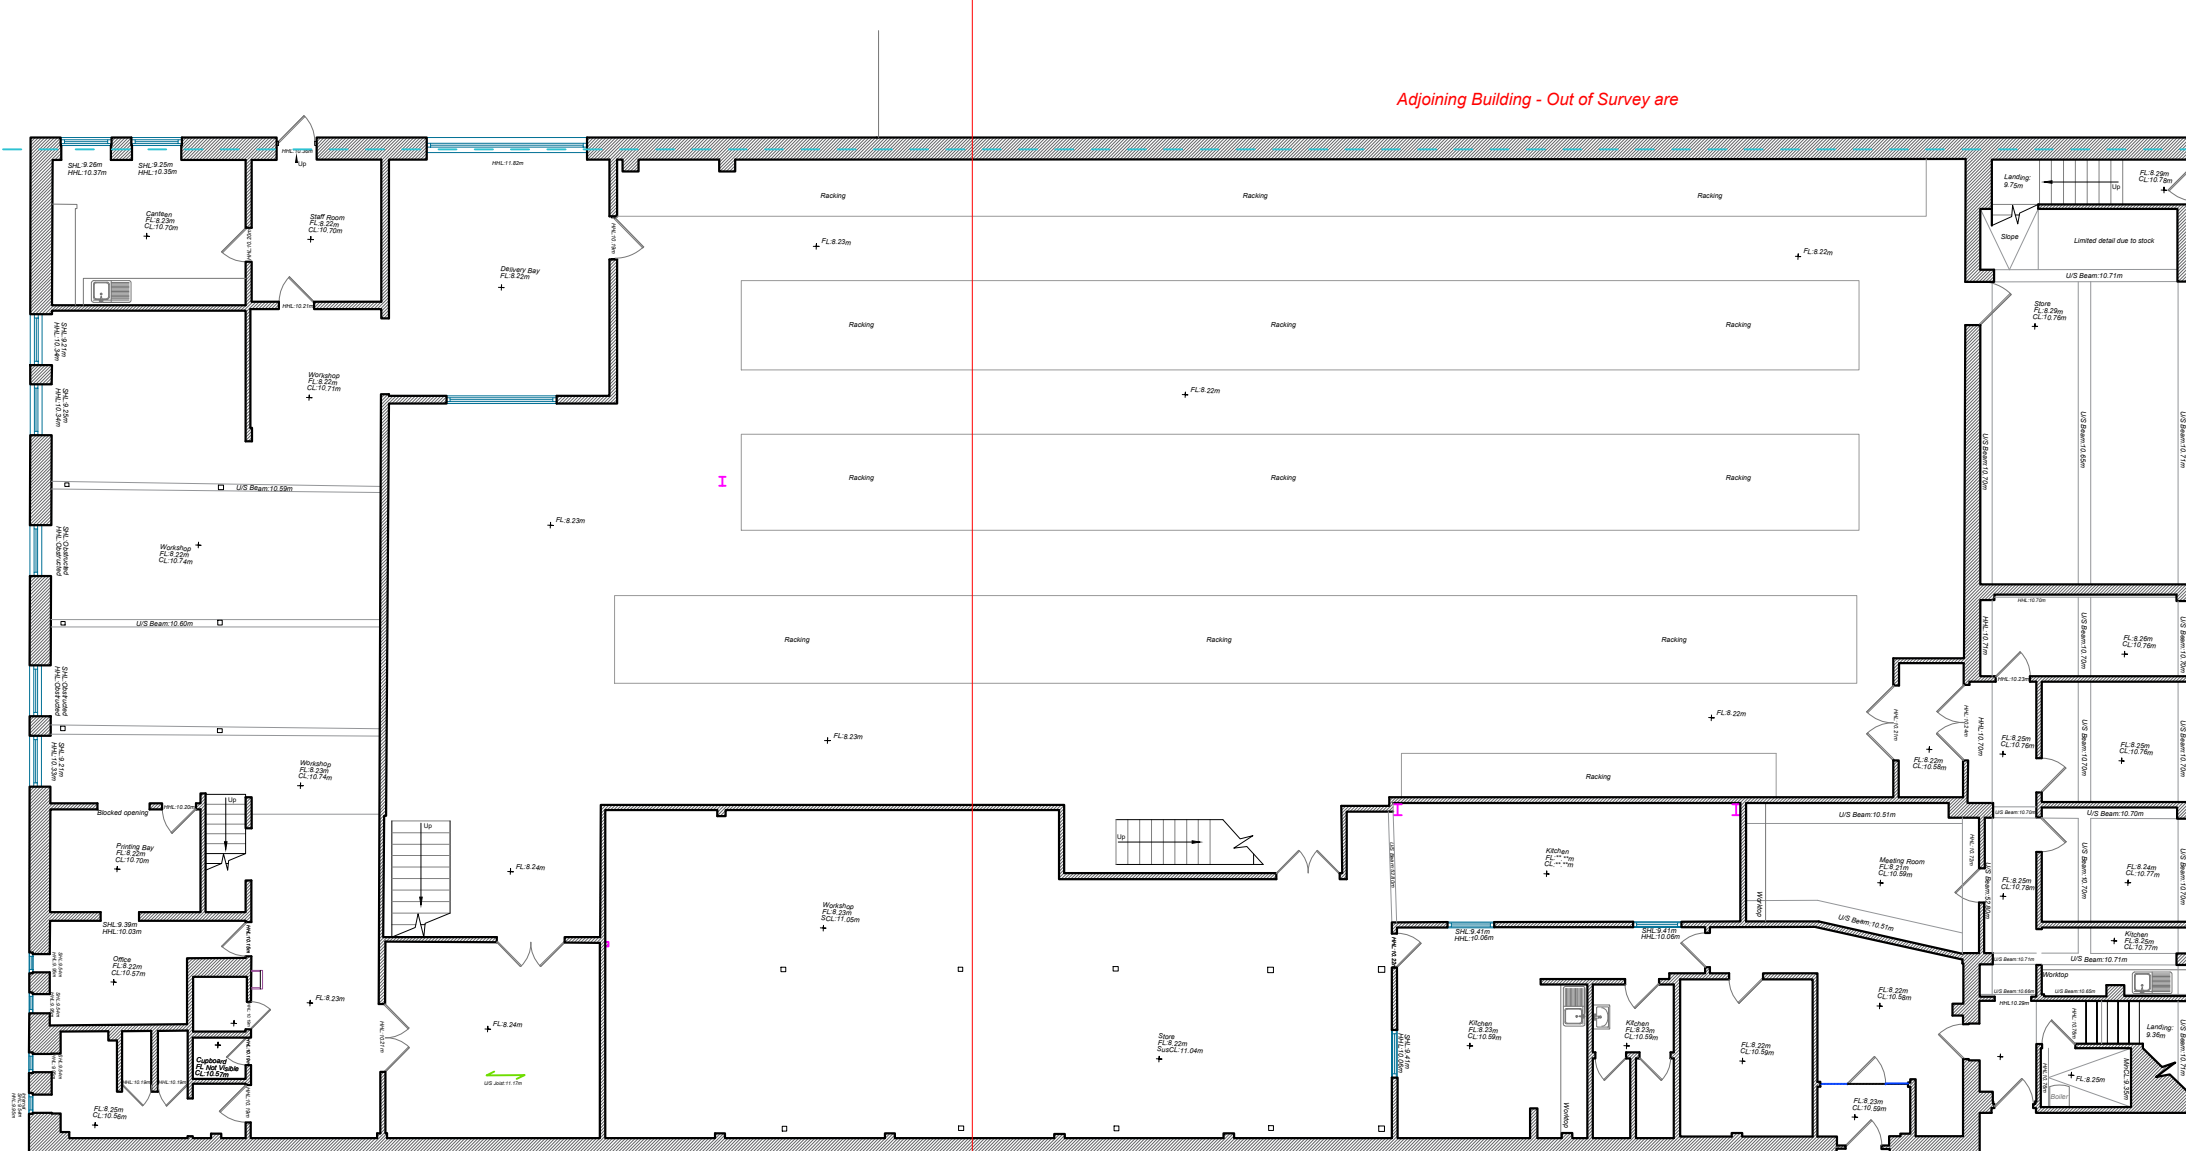

 

SEC A

Adjoining Building - Out of Survey are

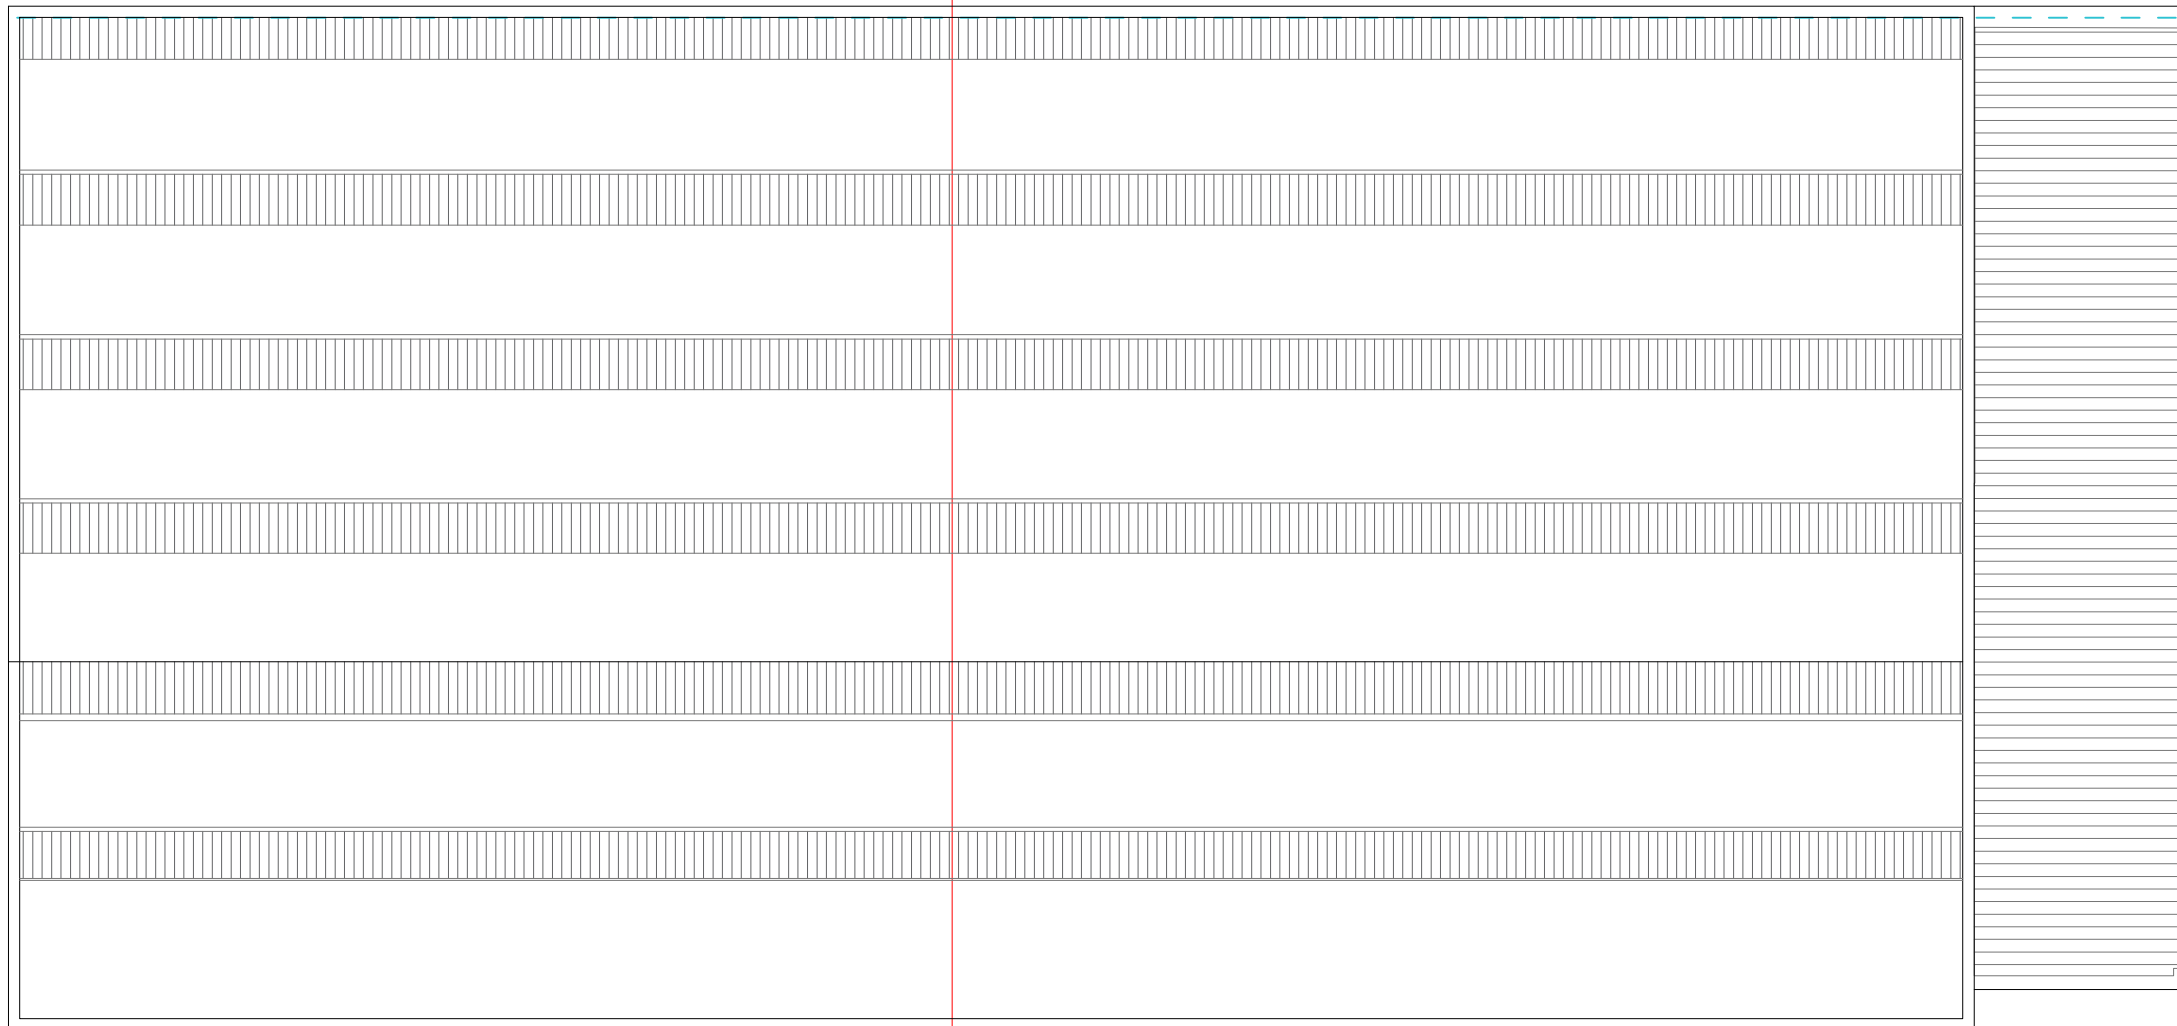

EXISTING ROOF PLAN

SEC A



PRESTIGE
PLANNING & BUILDING SERVICES

Prestige Planning Ltd.
Unit 6 Grosvenor Way
London
E5 9ND

T: 0203 935 3434
M: 07824628403
E: davidmotzen@gmail.com

PROJECT DETAILS

To extend first floor height
and additional second floor

PROPERTY ADDRESS

Unit 11 The High Cross Centre,
Fountainne Road
N15 4QN

DRAWING TITLE

Existing First Floor Plan


<u>REVISION</u>	<u>DRAWING NO.</u>
RV00	EX02

SCALE


1:200

[@ A3]


0 1 2 3 4 5 6 Metres

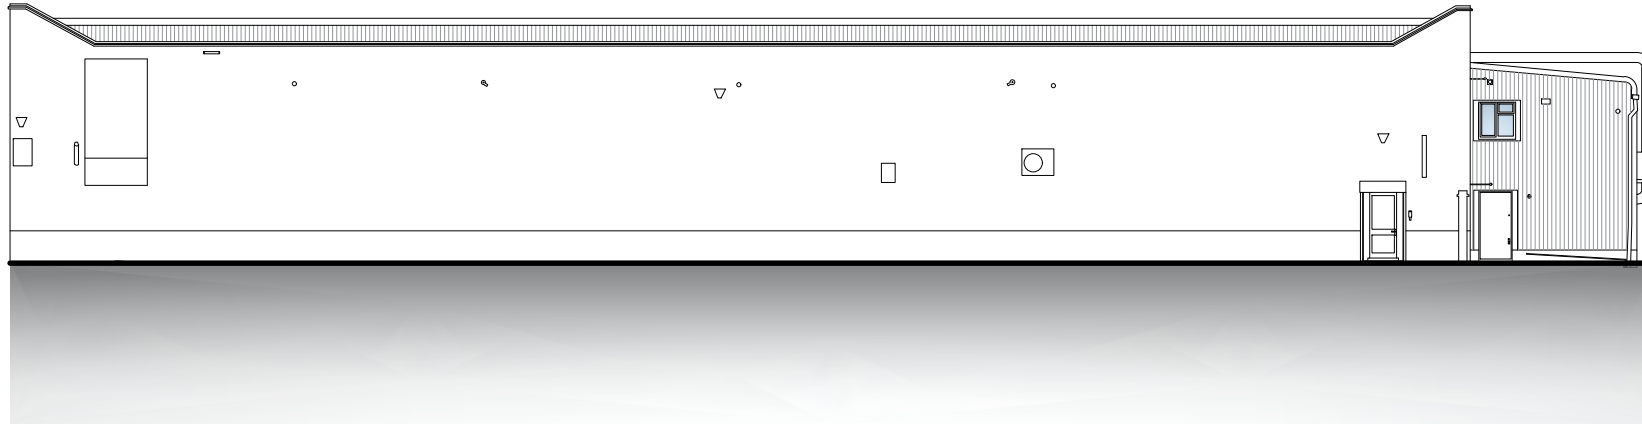

EXISTING SOUTH SIDE ELEVATION

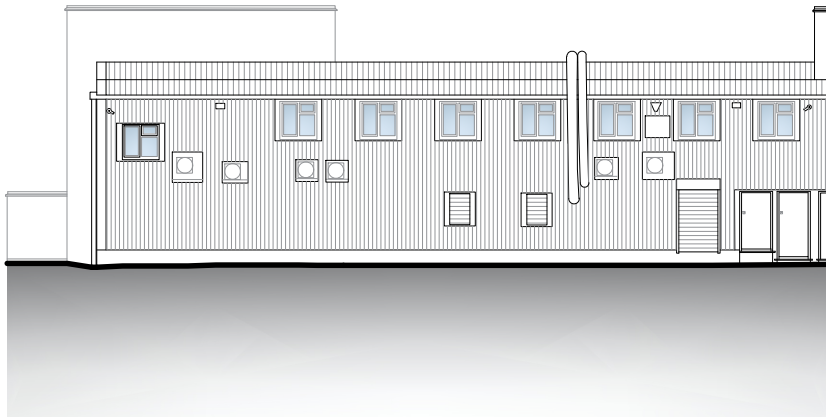

EXISTING EAST SIDE ELEVATION

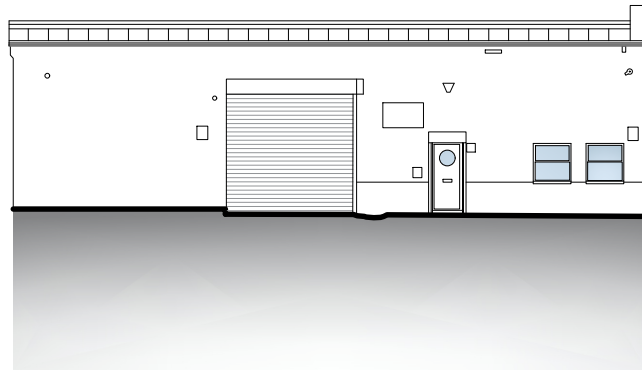

EXISTING NORTH SIDE ELEVATION



PRESTIGE
PLANNING & BUILDING SERVICES

Prestige Planning Ltd.
Unit 6 Grosvenor Way
London
E5 9ND

T: 0203 935 3434
M: 07824628403
E: davidmotzen@gmail.com

PROJECT DETAILS

To extend first floor height
and additional second floor

PROPERTY ADDRESS

Unit 11 The High Cross Centre,
Fountainyne Road
N15 4QN


DRAWING TITLE

Existing South Side Elevation
Existing East Side Elevation
Existing North Side Elevation

REVISION	DRAWING NO.
RV00	EX03

SCALE
1:200

[@ A3]

 



EXISTING
WEST SIDE ELEVATION



EXISTING SECTION AA



PRESTIGE
PLANNING & BUILDING SERVICES

Prestige Planning Ltd.
Unit 6 Grosvenor Way
London
E5 9ND

T: 0203 935 3434
M: 07824628403
E: davidmotzen@gmail.com

PROJECT DETAILS

To extend first floor height
and additional second floor

PROPERTY ADDRESS

Unit 11 The High Cross Centre,
Fountainyne Road
N15 4QN

DRAWING TITLE

Existing West Side Elevation
Section A-A

REVISION	DRAWING NO.
RV00	EX04

SCALE

1:200

[@ A3]

