



PROPERTY LINE
EXISTING BUILDING FOOTPRINT

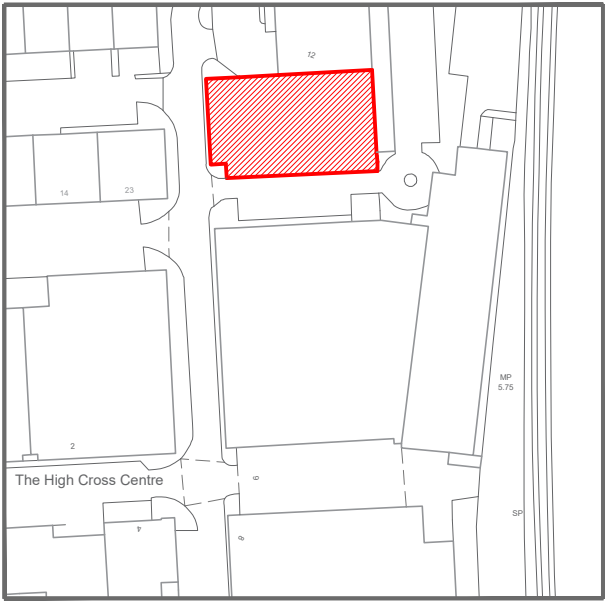

LOCATION PLAN
1:2000 @ A3

 

BLOCK SITE PLAN
1:500 @ A3



PRESTIGE
PLANNING & BUILDING SERVICES

Prestige Planning Ltd.
Unit 6 Grosvenor Way
London
E5 9ND

T: 0203 935 3434
M: 07824628403
E: davidmotzen@gmail.com

PROJECT DETAILS

To extend first floor height
and additional second floor

PROPERTY ADDRESS


Unit 11 The High Cross Centre,
Fountainy Road
N15 4QN



DRAWING TITLE

Proposed OS Maps and Block Plan

REVISION	DRAWING NO.
RV00	PR00

SCALE
1:100
[@ A3]

 

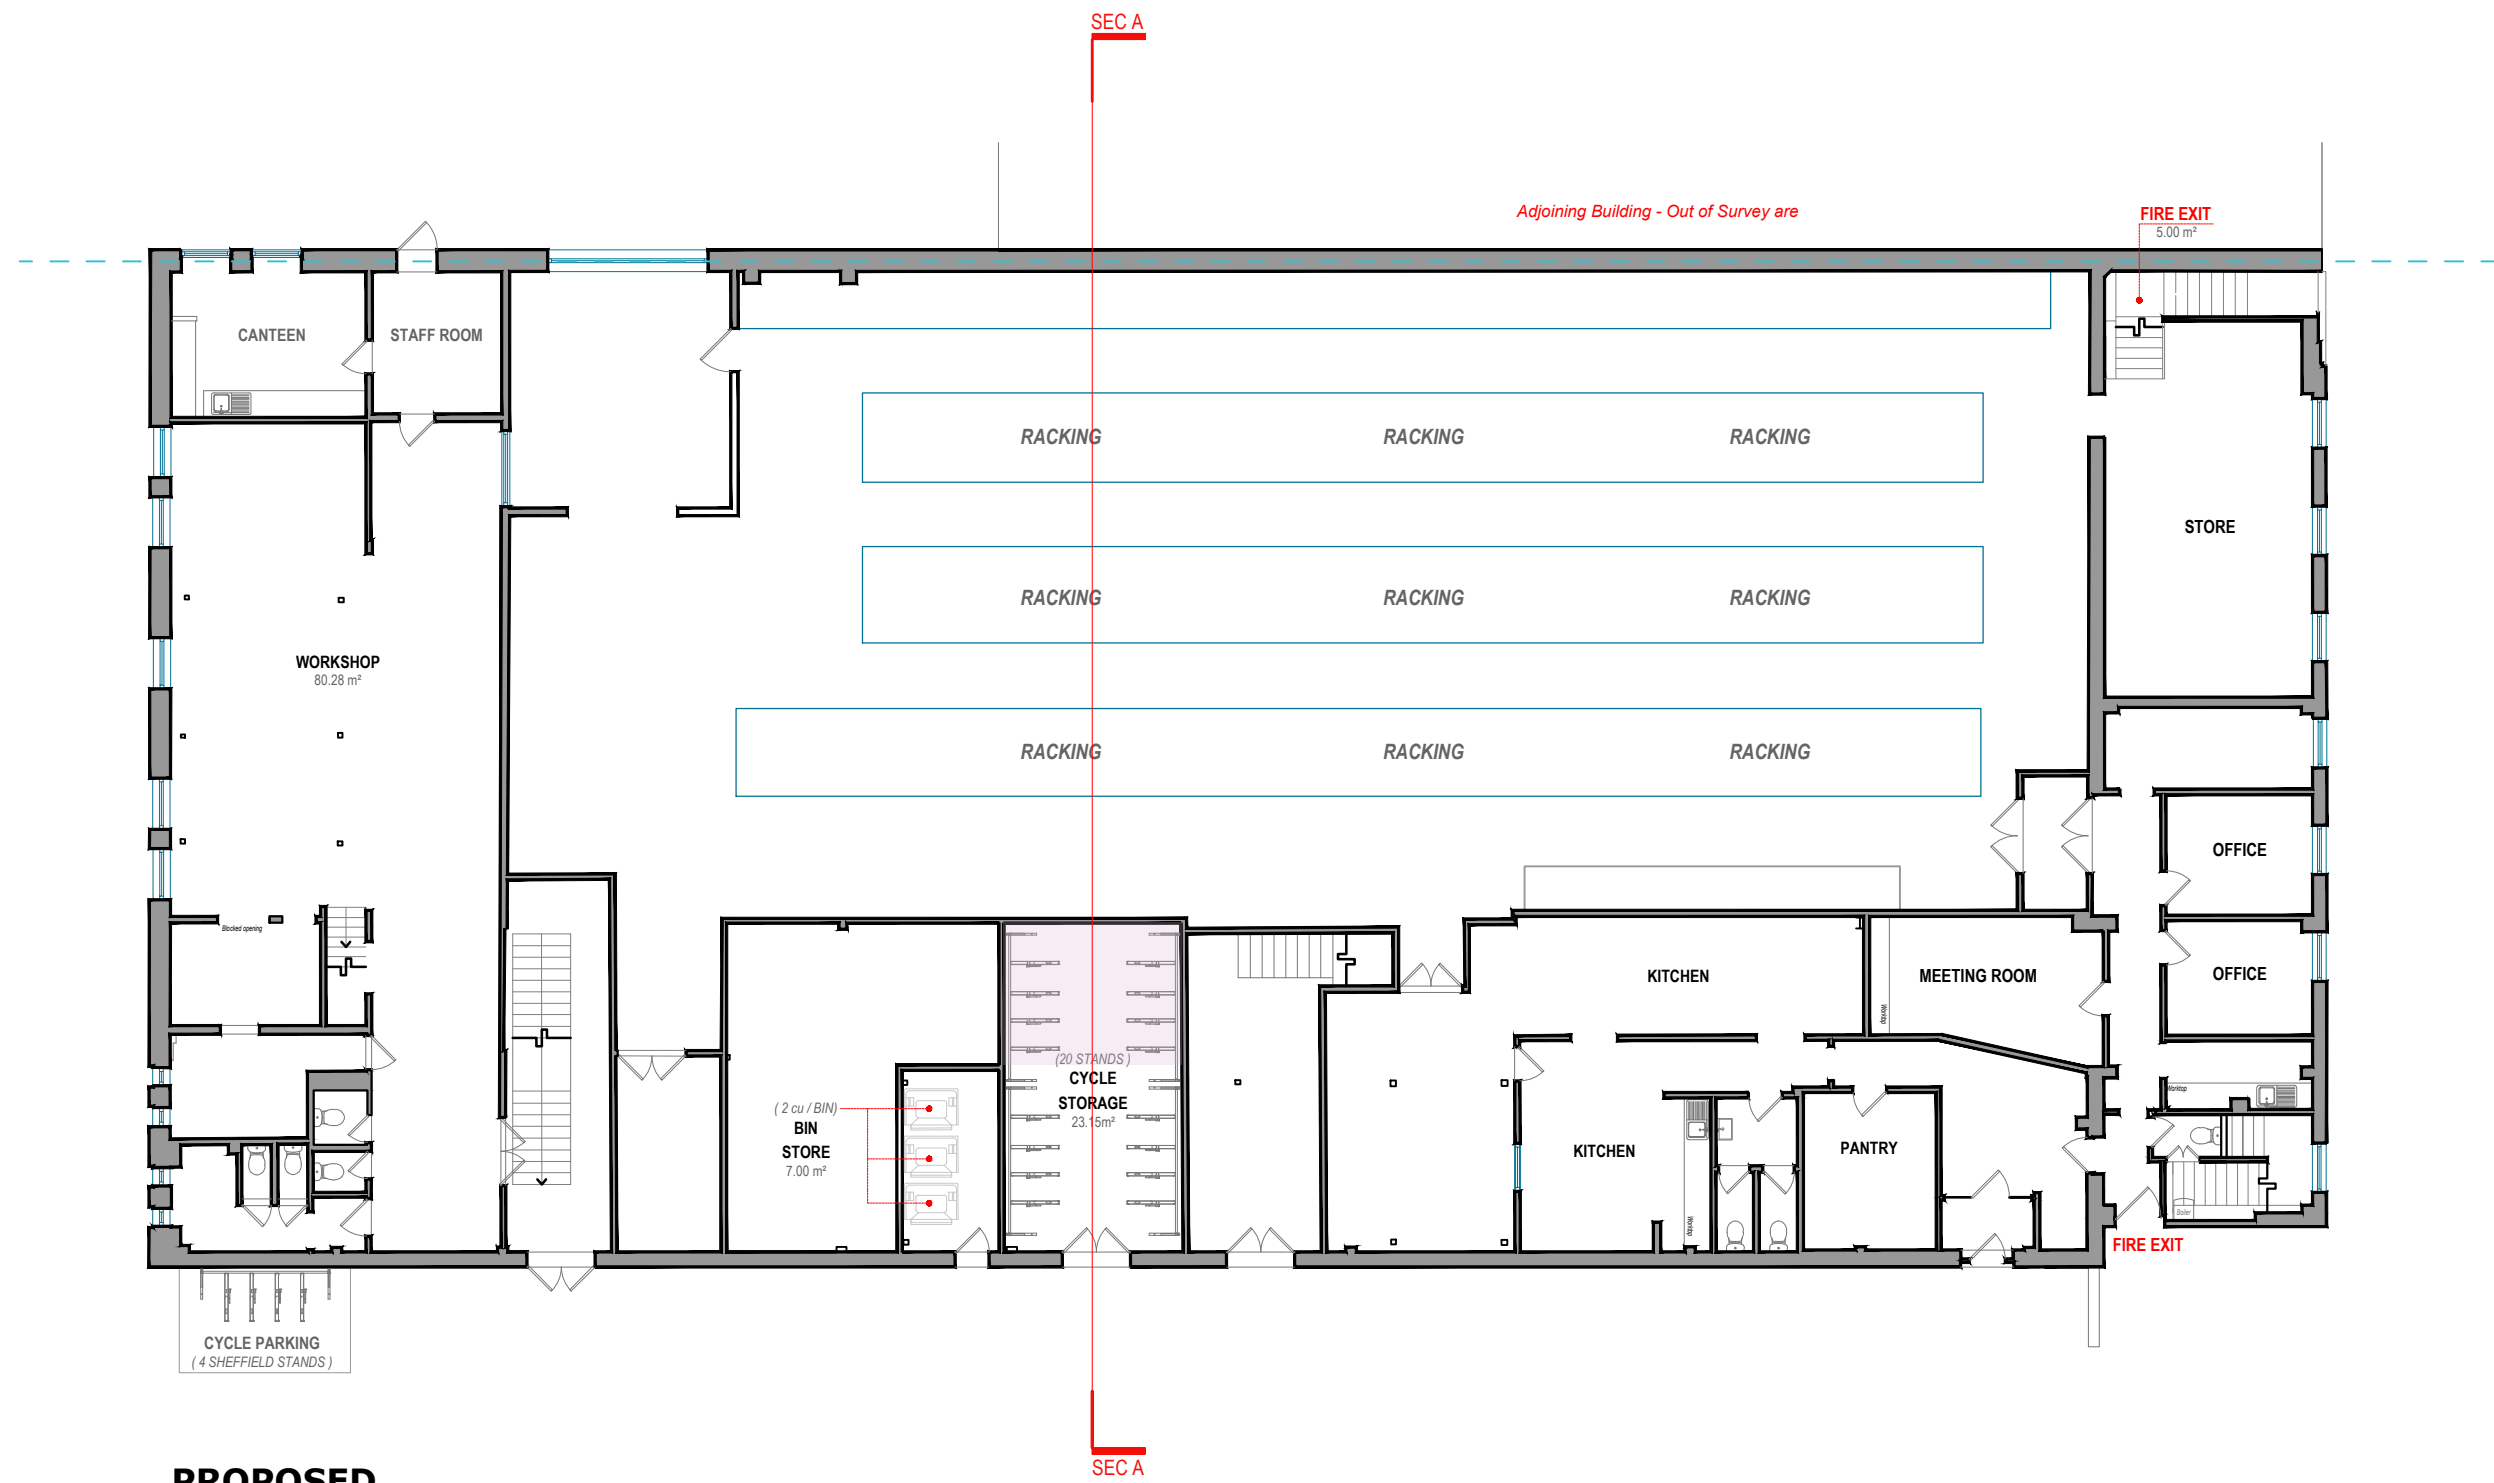 

**PROPOSED
GROUND FLOOR PLAN**



Prestige Planning Ltd.
Unit 6 Grosvenor Way
London
E5 9ND

T: 0203 935 3434
M: 07824628403
E: davidmotzen@gmail.com


PROJECT DETAILS
To extend first floor height
and additional second floor


PROPERTY ADDRESS
Unit 11 The High Cross Centre,
Fountainy Road
N15 4QN

DRAWING TITLE
Proposed Ground Floor Plan

REVISION	DRAWING NO.
RV00	PR01

SCALE
1:150
[@ A3]

 

 

**PROPOSED
FIRST FLOOR PLAN**



Prestige Planning Ltd.
Unit 6 Grosvenor Way
London
E5 9ND

T: 0203 935 3434
M: 07824628403
E: davidmotzen@gmail.com

PROJECT DETAILS

To extend first floor height
and additional second floor

PROPERTY ADDRESS

Unit 11 The High Cross Centre,
Fountainne Road
N15 4QN

DRAWING TITLE

Proposed First Floor Plan

REVISION	DRAWING NO.
RV00	PR02

SCALE

1:150

[@ A3]

0 1 2 3 4 5 6 Metres



SEC A



T: 0203 935 3434
M: 07824628403
E: davidmotzen@gmail.com


To extend first floor height
and additional second floor



Unit 11 The High Cross Centre,
Fountayne Road
N15 4QN

Proposed Second Floor Plan

SCALE

[@ A3]

 

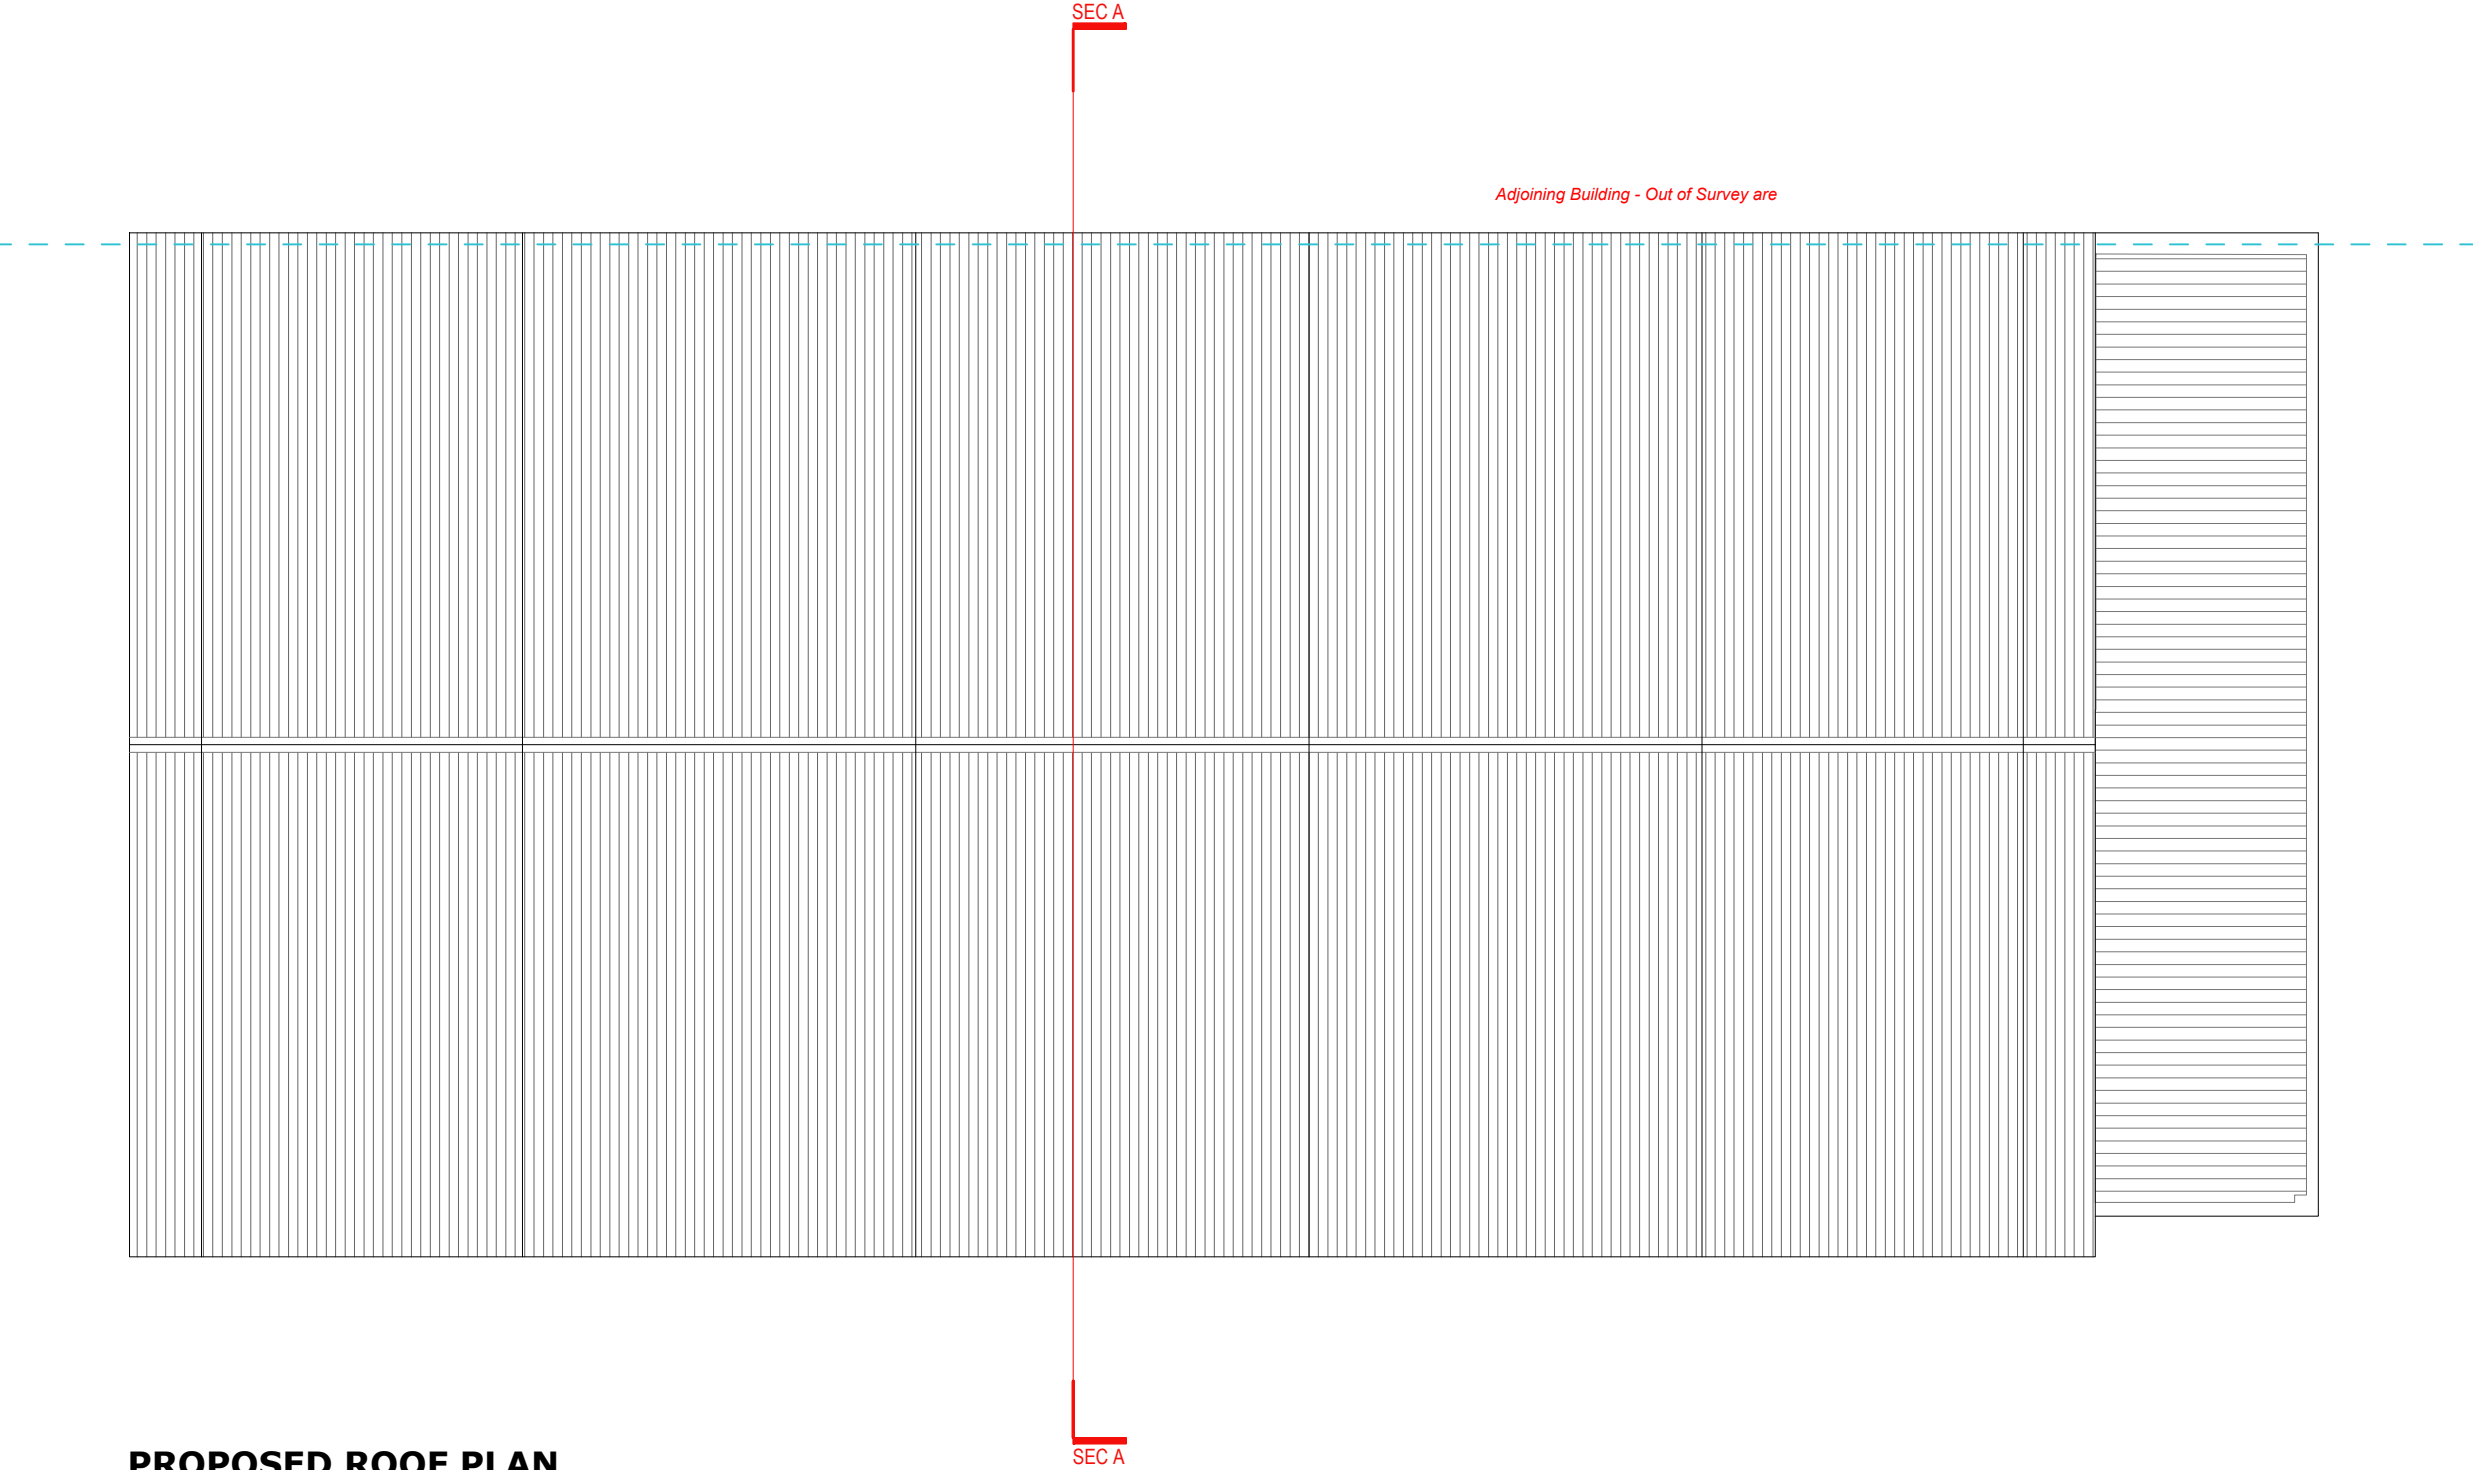 

PROPOSED ROOF PLAN



PRESTIGE
PLANNING & BUILDING SERVICES

Prestige Planning Ltd.
Unit 6 Grosvenor Way
London
E5 9ND

T: 0203 935 3434
M: 07824628403
E: davidmotzen@gmail.com

PROJECT DETAILS

To extend first floor height
and additional second floor

PROPERTY ADDRESS

Unit 11 The High Cross Centre,
Fountainne Road
N15 4QN

DRAWING TITLE


Proposed Rood Plan


<u>REVISION</u>	<u>DRAWING NO.</u>
RV00	PR04

SCALE


1:150

[@ A3]

 

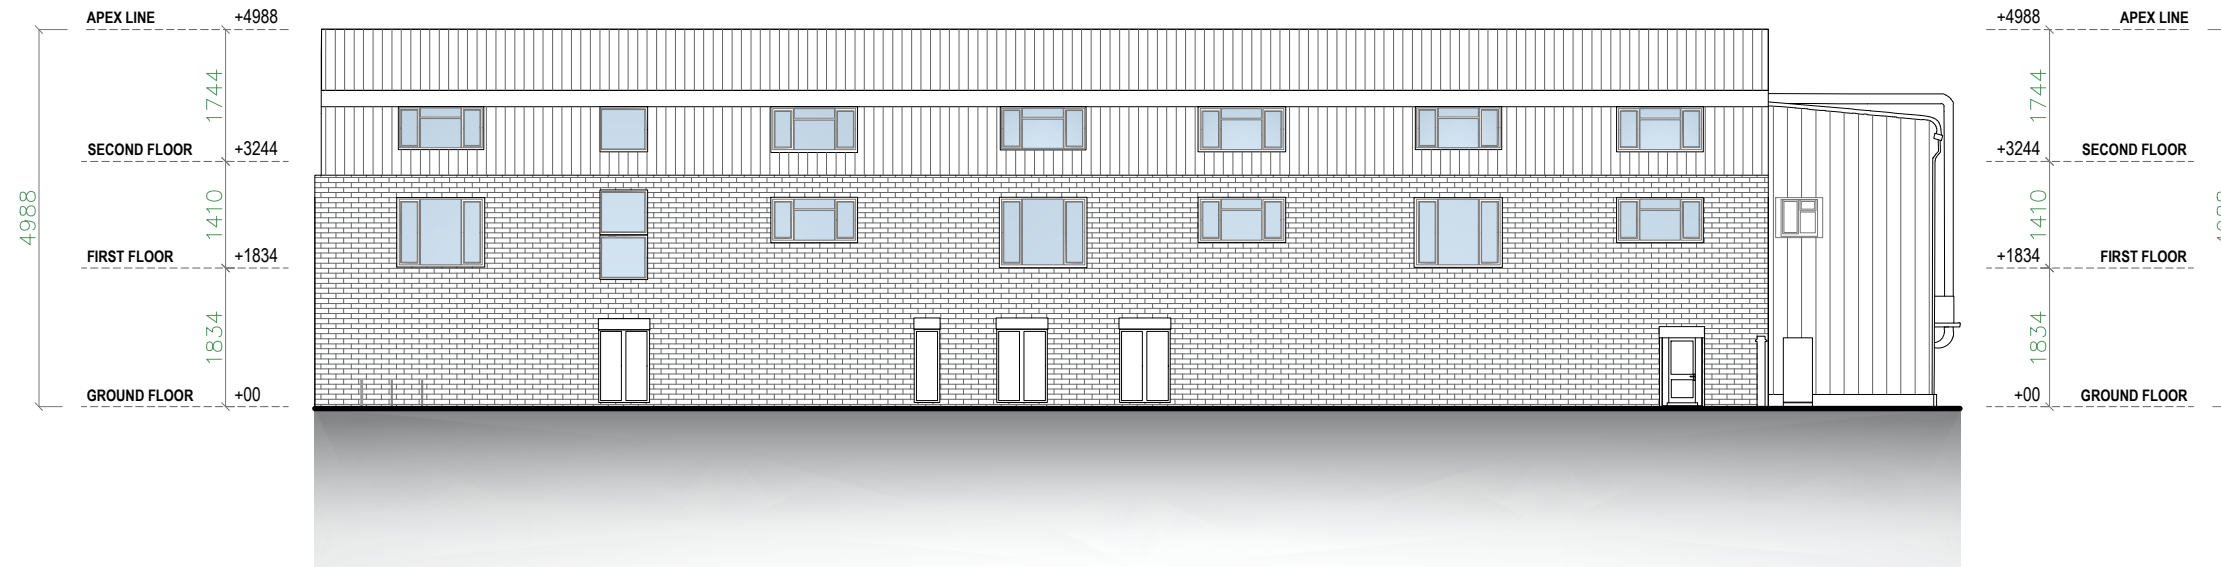

SOUTH SIDE ELEVATION

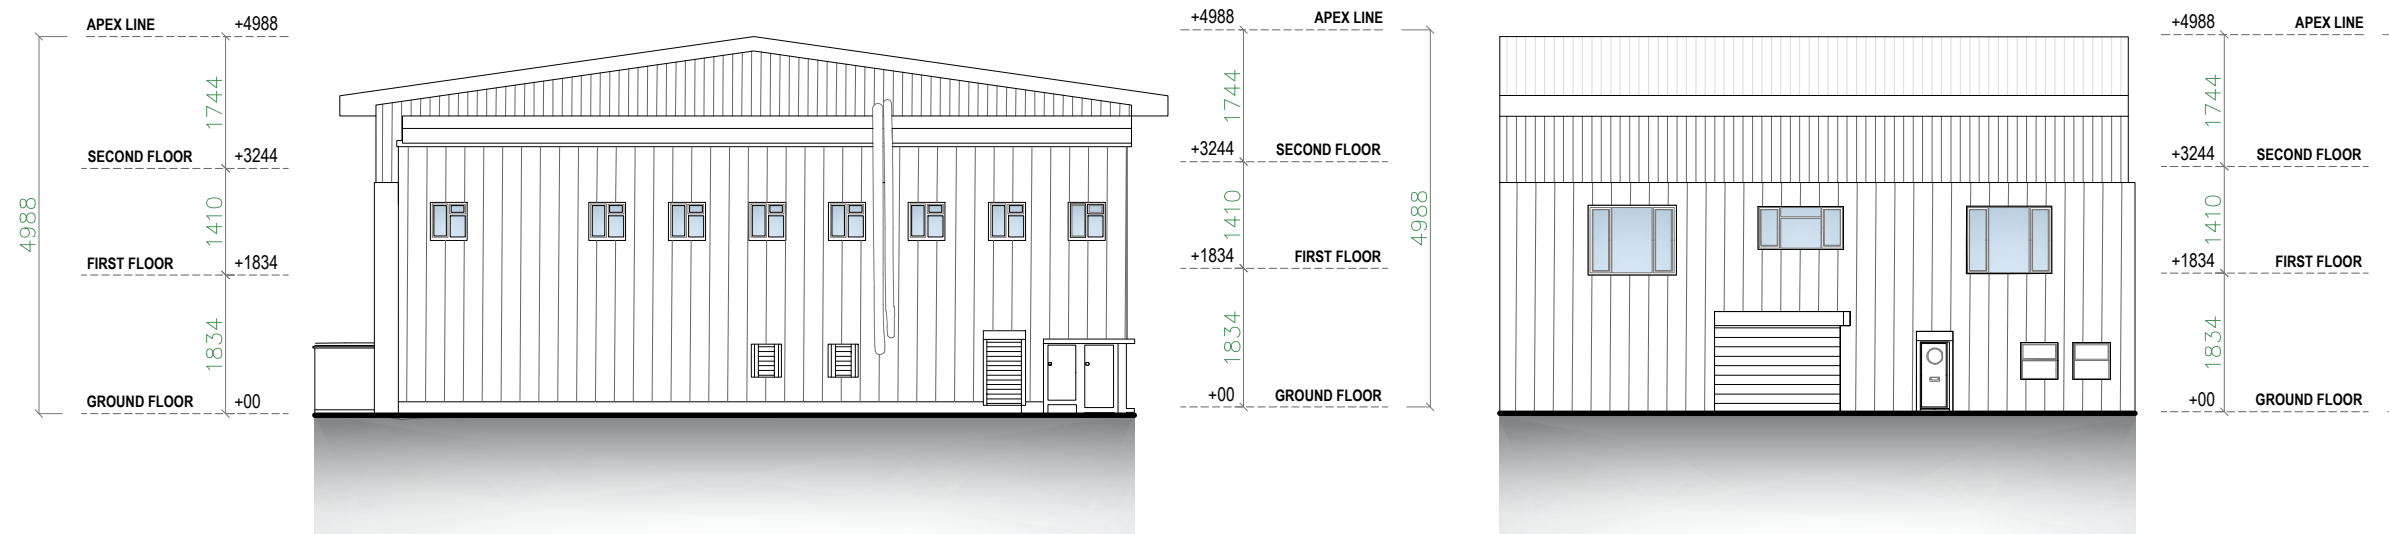

EAST SIDE ELEVATION

NORTH SIDE ELEVATION



PRESTIGE
PLANNING & BUILDING SERVICES

Prestige Planning Ltd.
Unit 6 Grosvenor Way
London
E5 9ND

T: 0203 935 3434
M: 07824628403
E: davidmotzen@gmail.com

PROJECT DETAILS

To extend first floor height
and additional second floor

PROPERTY ADDRESS

Unit 11 The High Cross Centre,
Fountainayne Road
N15 4QN

DRAWING TITLE


Proposed Elevation


REVISION	DRAWING NO.
RV00	PR05

SCALE


1:200

[@ A3]

 

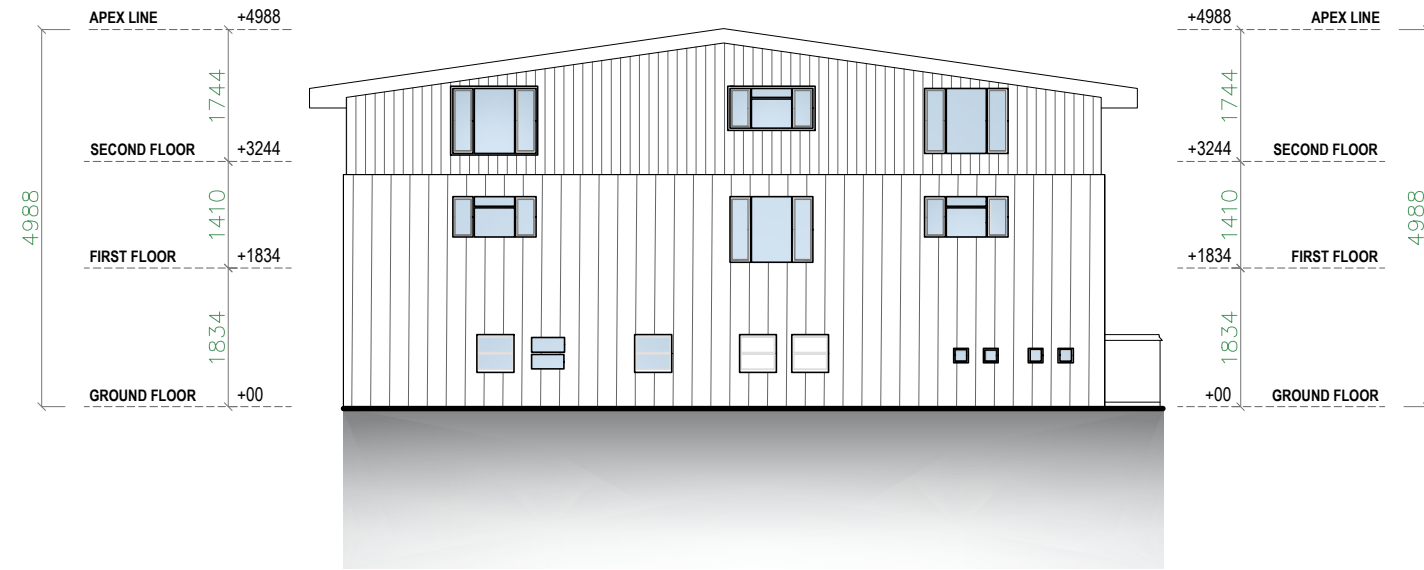

WEST SIDE ELEVATION

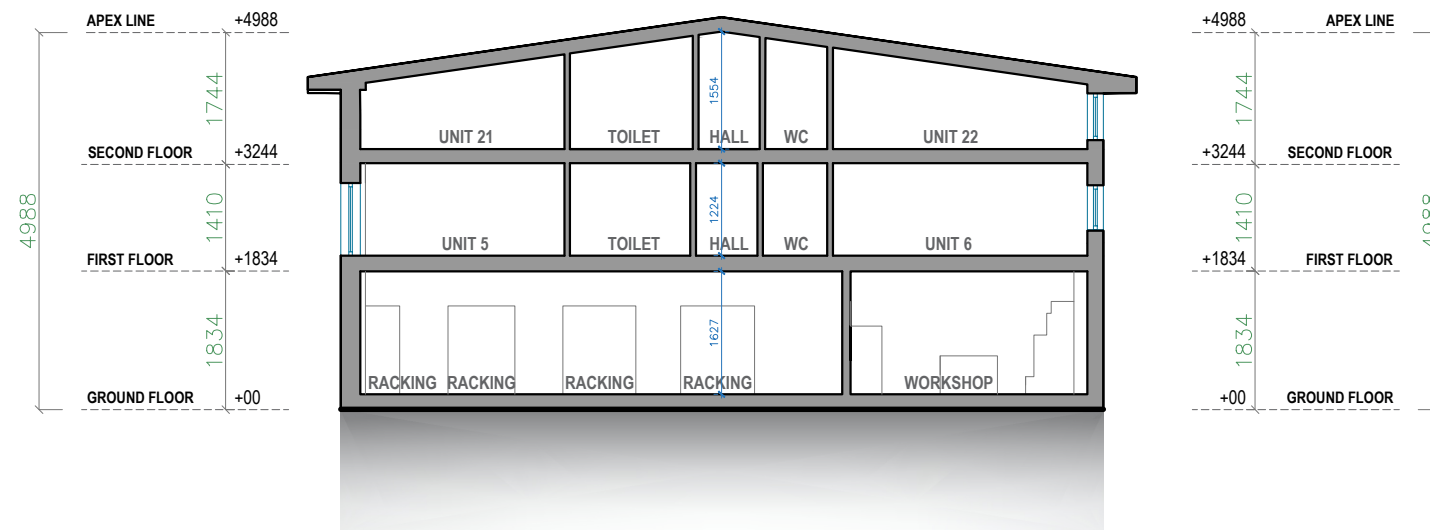

SECTION A-A



PRESTIGE
PLANNING & BUILDING SERVICES

Prestige Planning Ltd.
Unit 6 Grosvenor Way
London
E5 9ND

T: 0203 935 3434
M: 07824628403
E: davidmotzen@gmail.com

PROJECT DETAILS

To extend first floor height
and additional second floor

PROPERTY ADDRESS

Unit 11 The High Cross Centre,
Fountainne Road
N15 4QN

DRAWING TITLE

Proposed Elevation and Section AA

REVISION	DRAWING NO.
RV00	PR06

SCALE

1:200

[@ A3]

