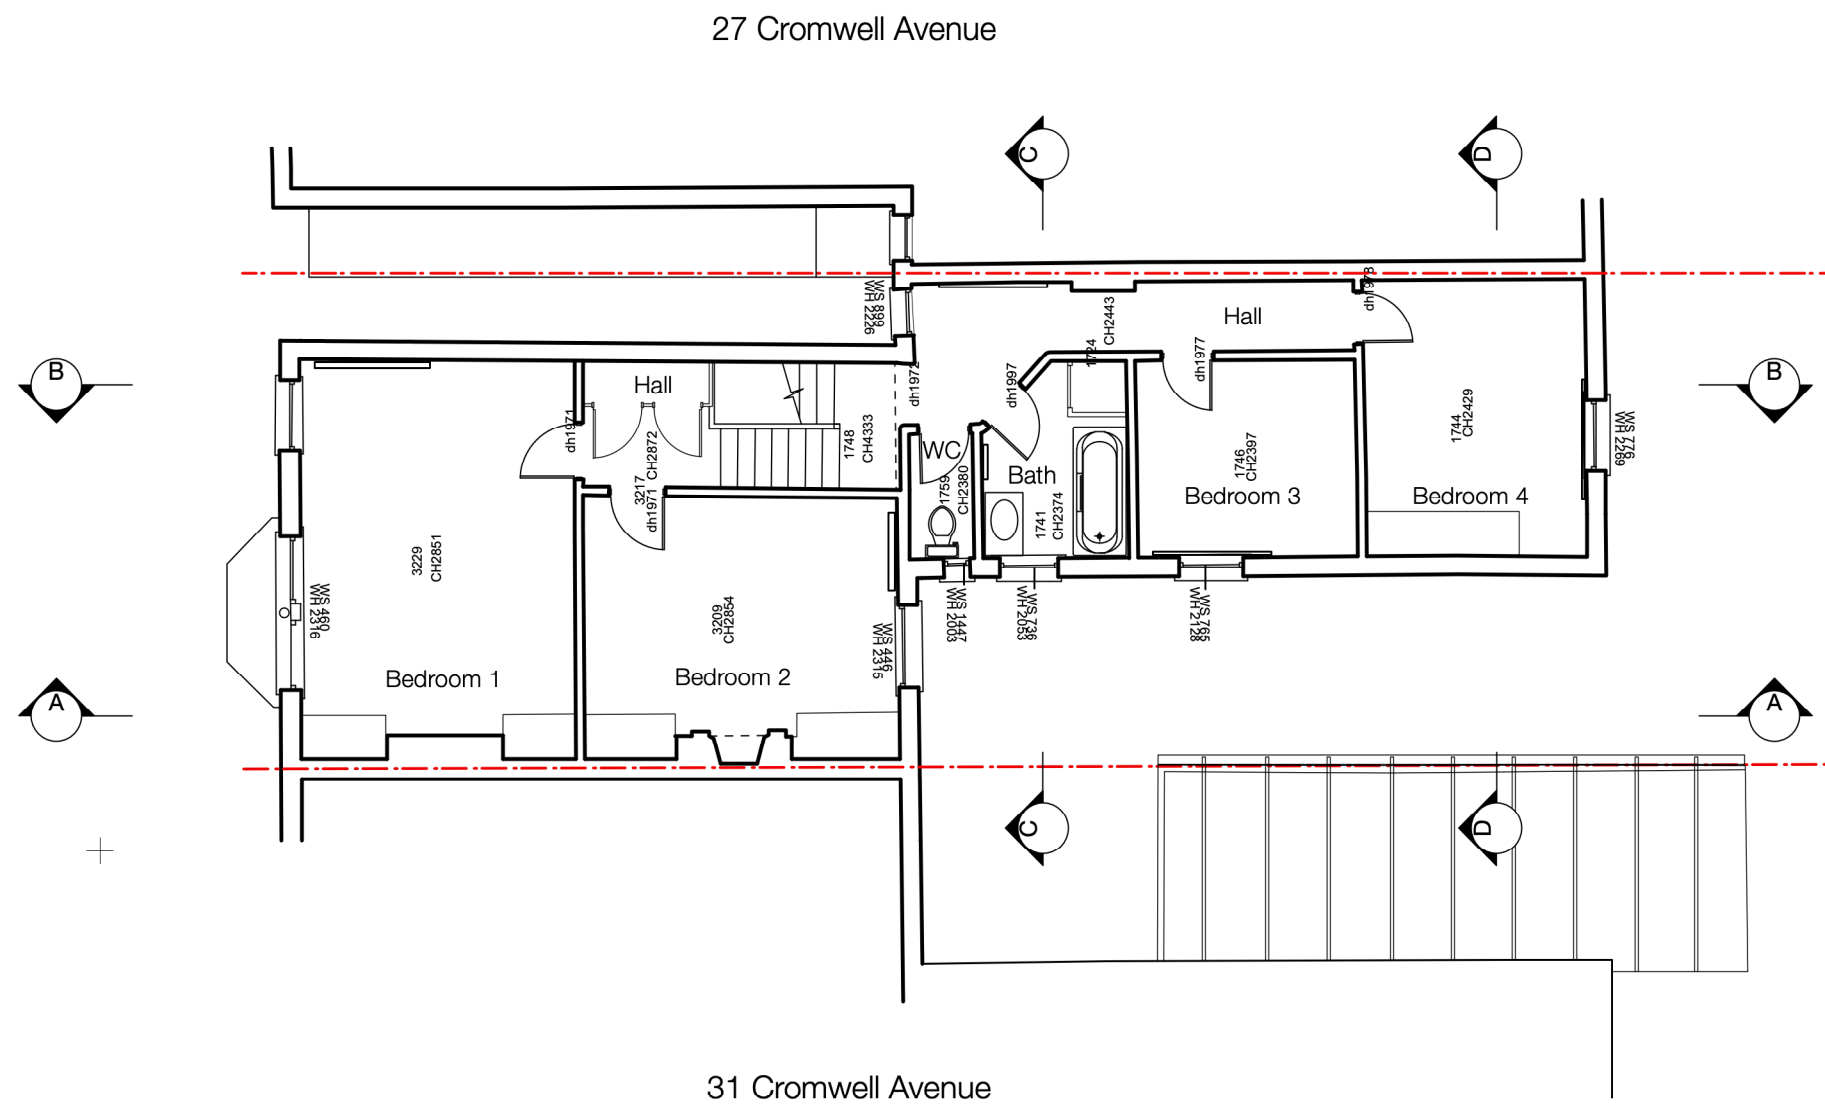


0 1 2 3 4 5 M

1

First Floor Plan - Existing

Scale: 1:100

GENERAL NOTES

1. This drawing is the copyright of Haines Phillips Architects.
2. Do not scale from this drawing. Use figured dimensions only.
3. This drawing must not be used for land transfer purposes, or for construction purposes unless accompanied by an Architect's Instruction.

DRAWING ISSUE STATUS

ISSUE	STATUS	COMMENT
P PL	PRELIMINARY PLANNING	For comment and review Planning/Listed Building Application
BR T C	BUILDING REGS TENDER CONSTRUCTION	Building Regs Application For pricing purposes only For procurement & construction
FC L	FINAL CONSTRUCTION LEGAL	Record drawings on completion Conveyancing or other legal purposes

REVISIONS

REV	DATE	NOTES
1	06/03/26	Draft Planning Issue
2	25/03/26	Planning Application Issue

**HAINES
PHILLIPS**
ARCHITECTS

Tankerton Works
12 Argyle Walk
London WC1H 8HA

t 020 7833 9324
f 020 7837 2864
e office@hainesphillips.co.uk

JOB TITLE

**29 Cromwell Avenue,
N6 5HN, London**

DRAWING TITLE

First Floor Plan As Existing

DRAWN

PC

JOB NR

4435

DATE _____

Feb 2026

DRAWING NO.

101

SCALE


1:100@A3

ISSUE


PL

REVISION

2

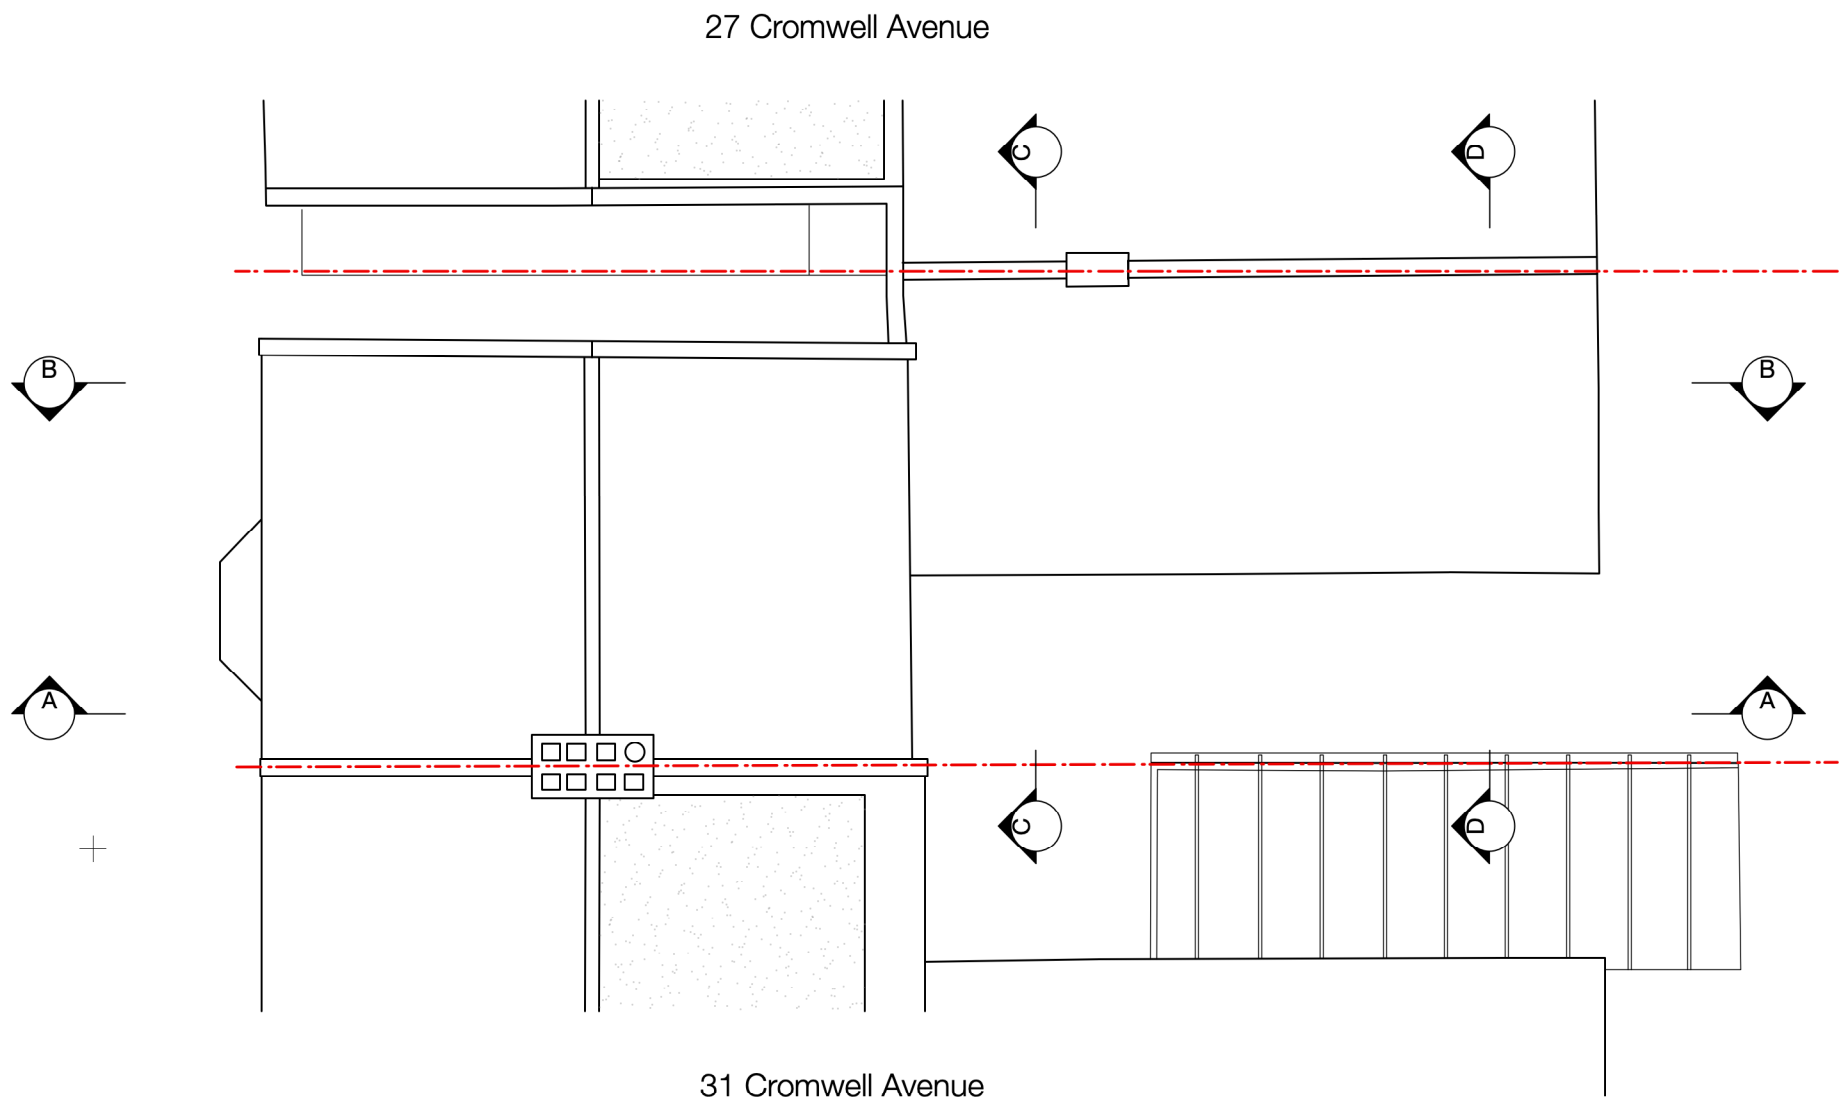

1 Roof Plan - Existing
Scale: 1:100

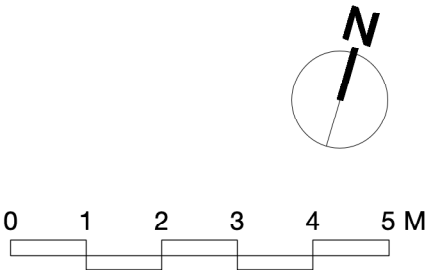

GENERAL NOTES

1. This drawing is the copyright of Haines Phillips Architects.
2. Do not scale from this drawing. Use figured dimensions only.
3. This drawing must not be used for land transfer purposes, or for construction purposes unless accompanied by an Architect's Instruction.

DRAWING ISSUE STATUS

ISSUE	STATUS	COMMENT
P	PRELIMINARY	For comment and review
PL	PLANNING	Planning/Listed Building Application
BR	BUILDING REGS	Building Regs Application
T	TENDER	For pricing purposes only
C	CONSTRUCTION	For procurement & construction
FC	FINAL CONSTRUCTION	Record drawings on completion
L	LEGAL	Conveyancing or other legal purposes

REVISIONS

REV	DATE	NOTES
1	06/03/26	Draft Planning Issue
2	25/03/26	Planning Application Issue

HAINES
PHILLIPS
ARCHITECTS


Tankerton Works
12 Argyle Walk
London WC1H 8HA
t 020 7833 9324
f 020 7837 2864
e office@hainesphillips.co.uk

JOB TITLE


29 Cromwell Avenue,
N6 5HN, London

Roof Plan
As Existing


DRAWN	DATE	SCALE	
PC	Feb 2026	1:100@A3	
JOB NR	DRAWING NO.	ISSUE	REVISION
4435	102	PL	2

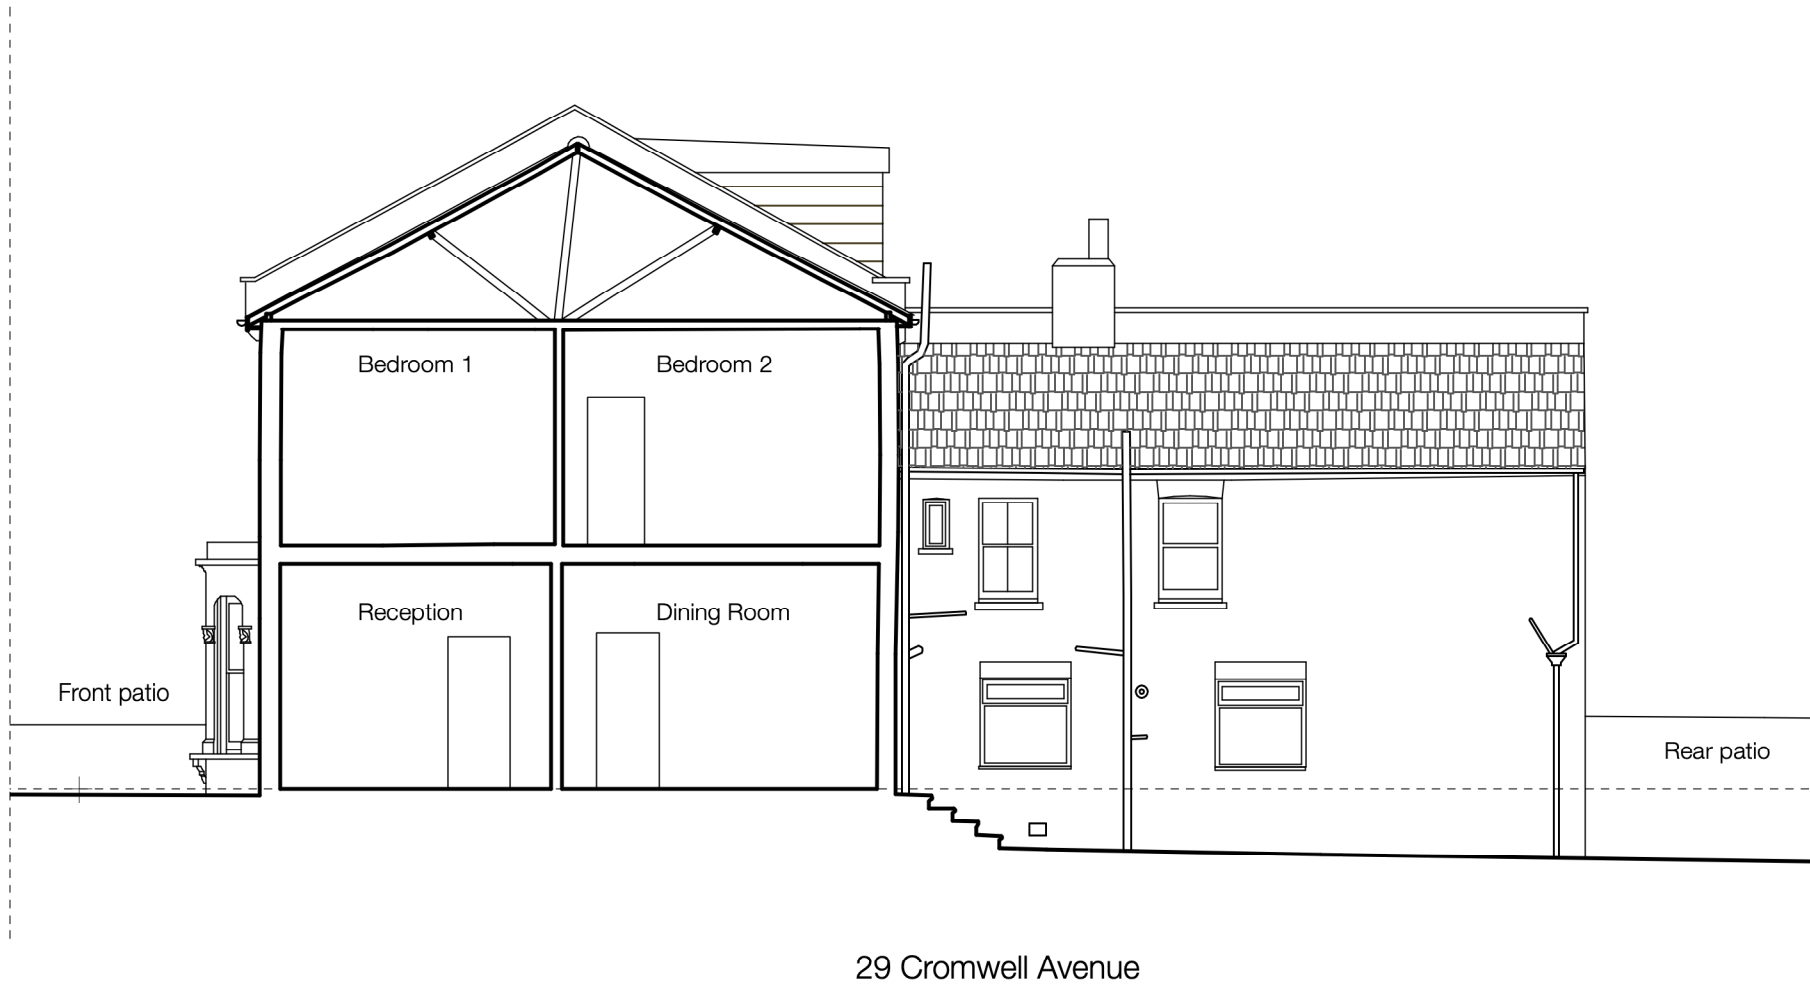

1 Section AA - Existing
Scale: 1:100

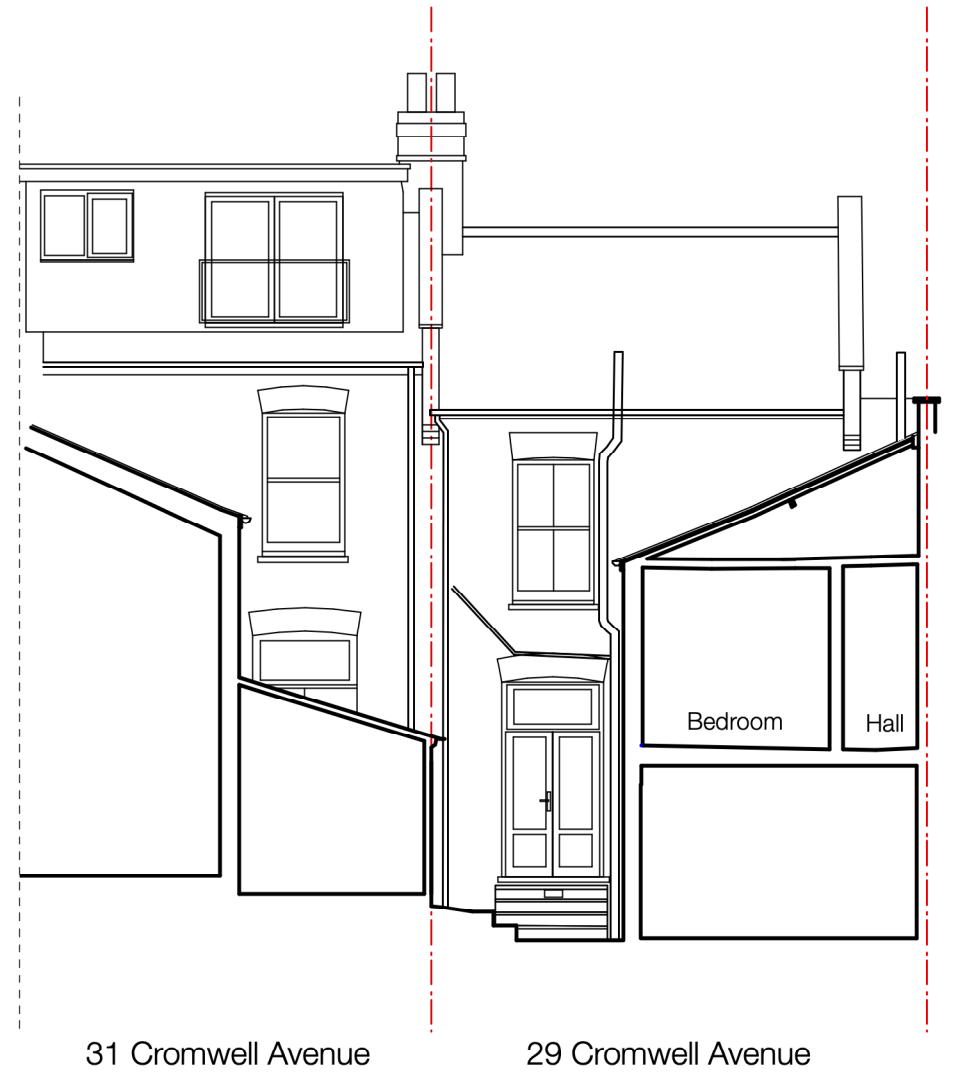

2 Section DD - Existing
Scale: 1:100

 

GENERAL NOTES

1. This drawing is the copyright of Haines Phillips Architects.
2. Do not scale from this drawing. Use figured dimensions only.
3. This drawing must not be used for land transfer purposes, or for construction purposes unless accompanied by an Architect's Instruction.

DRAWING ISSUE STATUS

ISSUE	STATUS	COMMENT
P	PRELIMINARY	
PL	PLANNING	For comment and review Planning/Listed Building Application
BR	BUILDING REGS	Building Regs Application
T	TENDER	For pricing purposes only
C	CONSTRUCTION	For procurement & construction
FC	FINAL CONSTRUCTION	Record drawings on completion
L	LEGAL	Conveyancing or other legal purposes

REVISIONS

REV	DATE	NOTES
1	06/03/26	Draft Planning Issue
2	25/03/26	Planning Application Issue


HAINES
PHILLIPS
ARCHITECTS

Tankerton Works
12 Argyle Walk
London WC1H 8HA
t 020 7833 9324
f 020 7837 2864
e office@hainesphillips.co.uk


JOB TITLE

29 Cromwell Avenue,
N6 5HN, London
DRAWING TITLE
Section AA, DD
As Existing


DRAWN	DATE	SCALE	ISSUE	REVISION
PC	Feb 2026	1:100@A3		
JOB NR	DRAWING NO.			
4435	140		PL	2

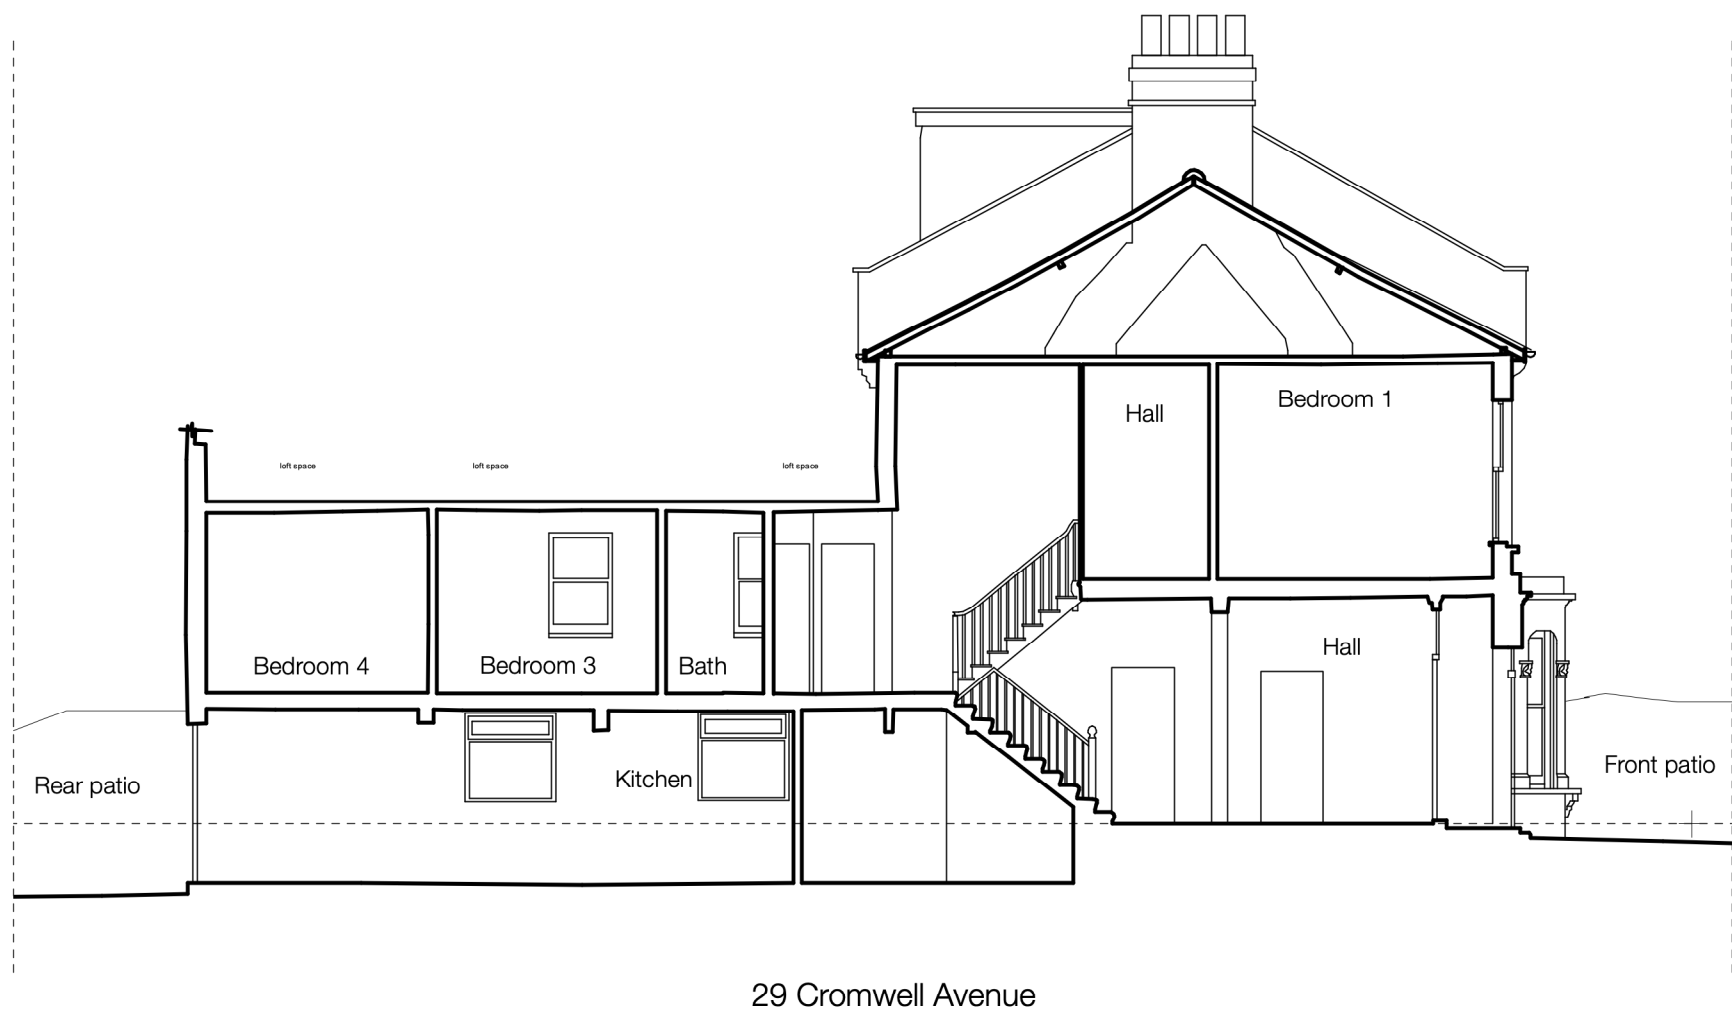

1 Section BB - Existing
Scale: 1:100

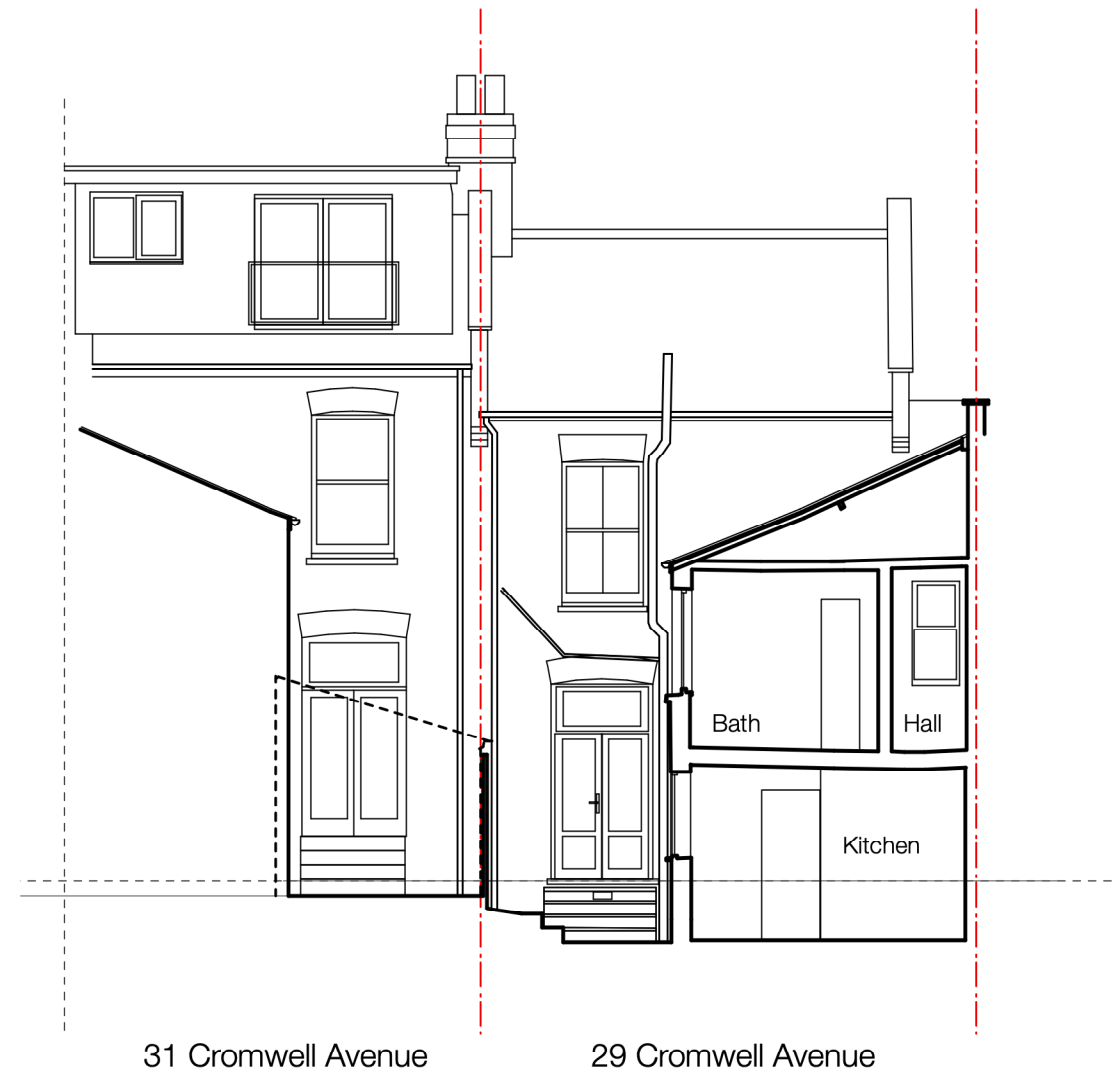

2 Section CC - Existing
Scale: 1:100

 

- GENERAL NOTES
1. This drawing is the copyright of Haines Phillips Architects.
 2. Do not scale from this drawing. Use figured dimensions only.
 3. This drawing must not be used for land transfer purposes, or for construction purposes unless accompanied by an Architect's Instruction.

DRAWING ISSUE STATUS		
ISSUE	STATUS	COMMENT
P	PRELIMINARY	For comment and review
PL	PLANNING	Planning/Listed Building Application
BR	BUILDING REGS	Building Regs Application
T	TENDER	For pricing purposes only
C	CONSTRUCTION	For procurement & construction
FC	FINAL CONSTRUCTION	Record drawings on completion
L	LEGAL	Conveyancing or other legal purposes

REVISIONS		
REV	DATE	NOTES
1	06/03/26	Draft Planning Issue
2	25/03/26	Planning Application Issue

HAINES PHILLIPS ARCHITECTS


Tankerton Works
12 Argyle Walk
London WC1H 8HA

t 020 7833 9324
f 020 7837 2864
e office@hainesphillips.co.uk

JOB TITLE
29 Cromwell Avenue, N6 5HN, London

DRAWING TITLE
Section BB, CC As Existing

DRAWN	DATE	SCALE
PC	Feb 2026	1:100@A3
JOB NR	DRAWING NO.	ISSUE REVISION
4435	141	PL 2

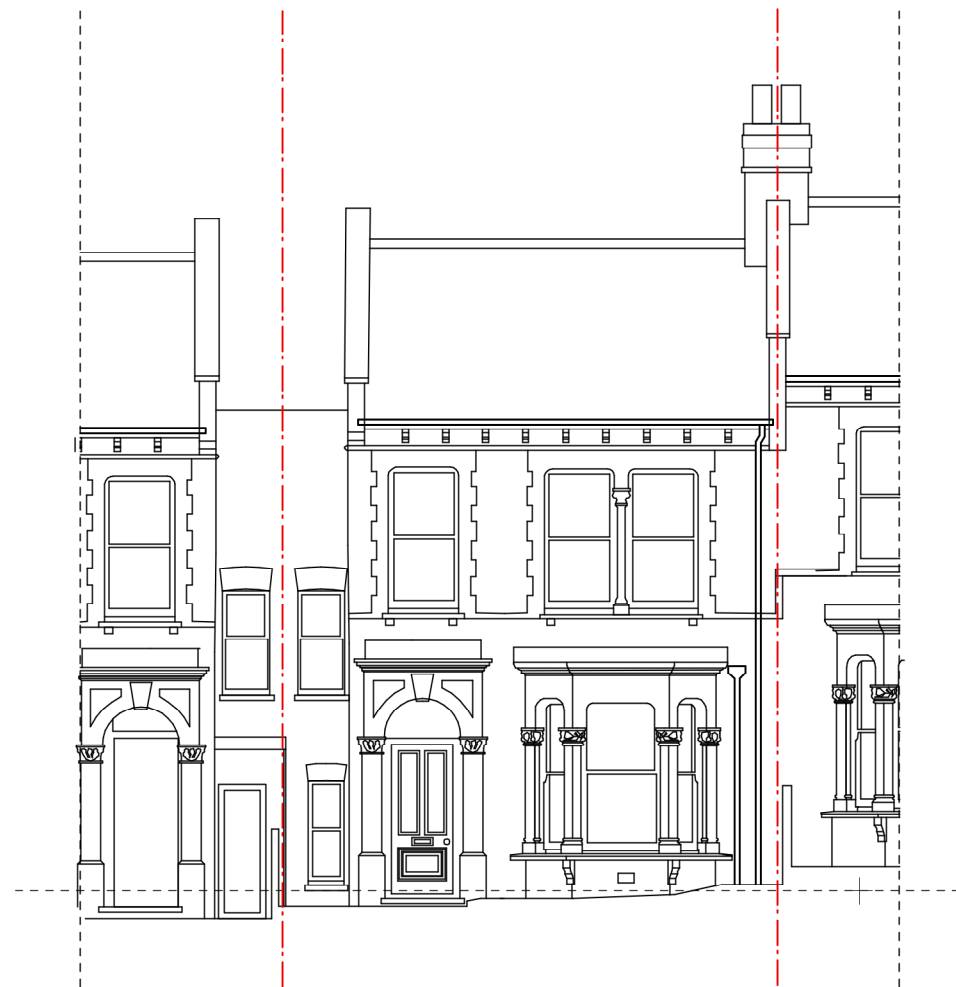

27 Cromwell Avenue

29 Cromwell Avenue

31 Cromwell Avenue



31 Cromwell Avenue

29 Cromwell Avenue

27 Cromwell Avenue

1

Front Elevation - Existing
Scale: 1:100

2

Rear Elevation - Existing
Scale: 1:100

0 1 2 3 4 5 M

GENERAL NOTES

1. This drawing is the copyright of Haines Phillips Architects.
2. Do not scale from this drawing. Use figured dimensions only.
3. This drawing must not be used for land transfer purposes, or for construction purposes unless accompanied by an Architect's Instruction.

DRAWING ISSUE STATUS

ISSUE	STATUS	COMMENT
P	PRELIMINARY	For comment and review
PL	PLANNING	Planning/Listed Building Application
BR	BUILDING REGS	Building Regs Application
T	TENDER	For pricing purposes only
C	CONSTRUCTION	For procurement & construction
FC	FINAL CONSTRUCTION	Record drawings on completion
L	LEGAL	Conveyancing or other legal purposes

REVISIONS

REV	DATE	NOTES
1	06/03/26	Draft Planning Issue
2	25/03/26	Planning Application Issue

**HAINES
PHILLIPS**
ARCHITECTS

Tankerton Works
12 Argyle Walk
London WC1H 8HA
t 020 7833 9324
f 020 7837 2864
e office@hainesphillips.co.uk

JOB TITLE

**29 Cromwell Avenue,
N6 5HN, London**

DRAWING TITLE

**Elevations
As Existing**

DRAWN	DATE	SCALE	
PC	Feb 2026	1:100@A3	
JOB NR	DRAWING NO.	ISSUE	REVISION
4435	150	PL	2