



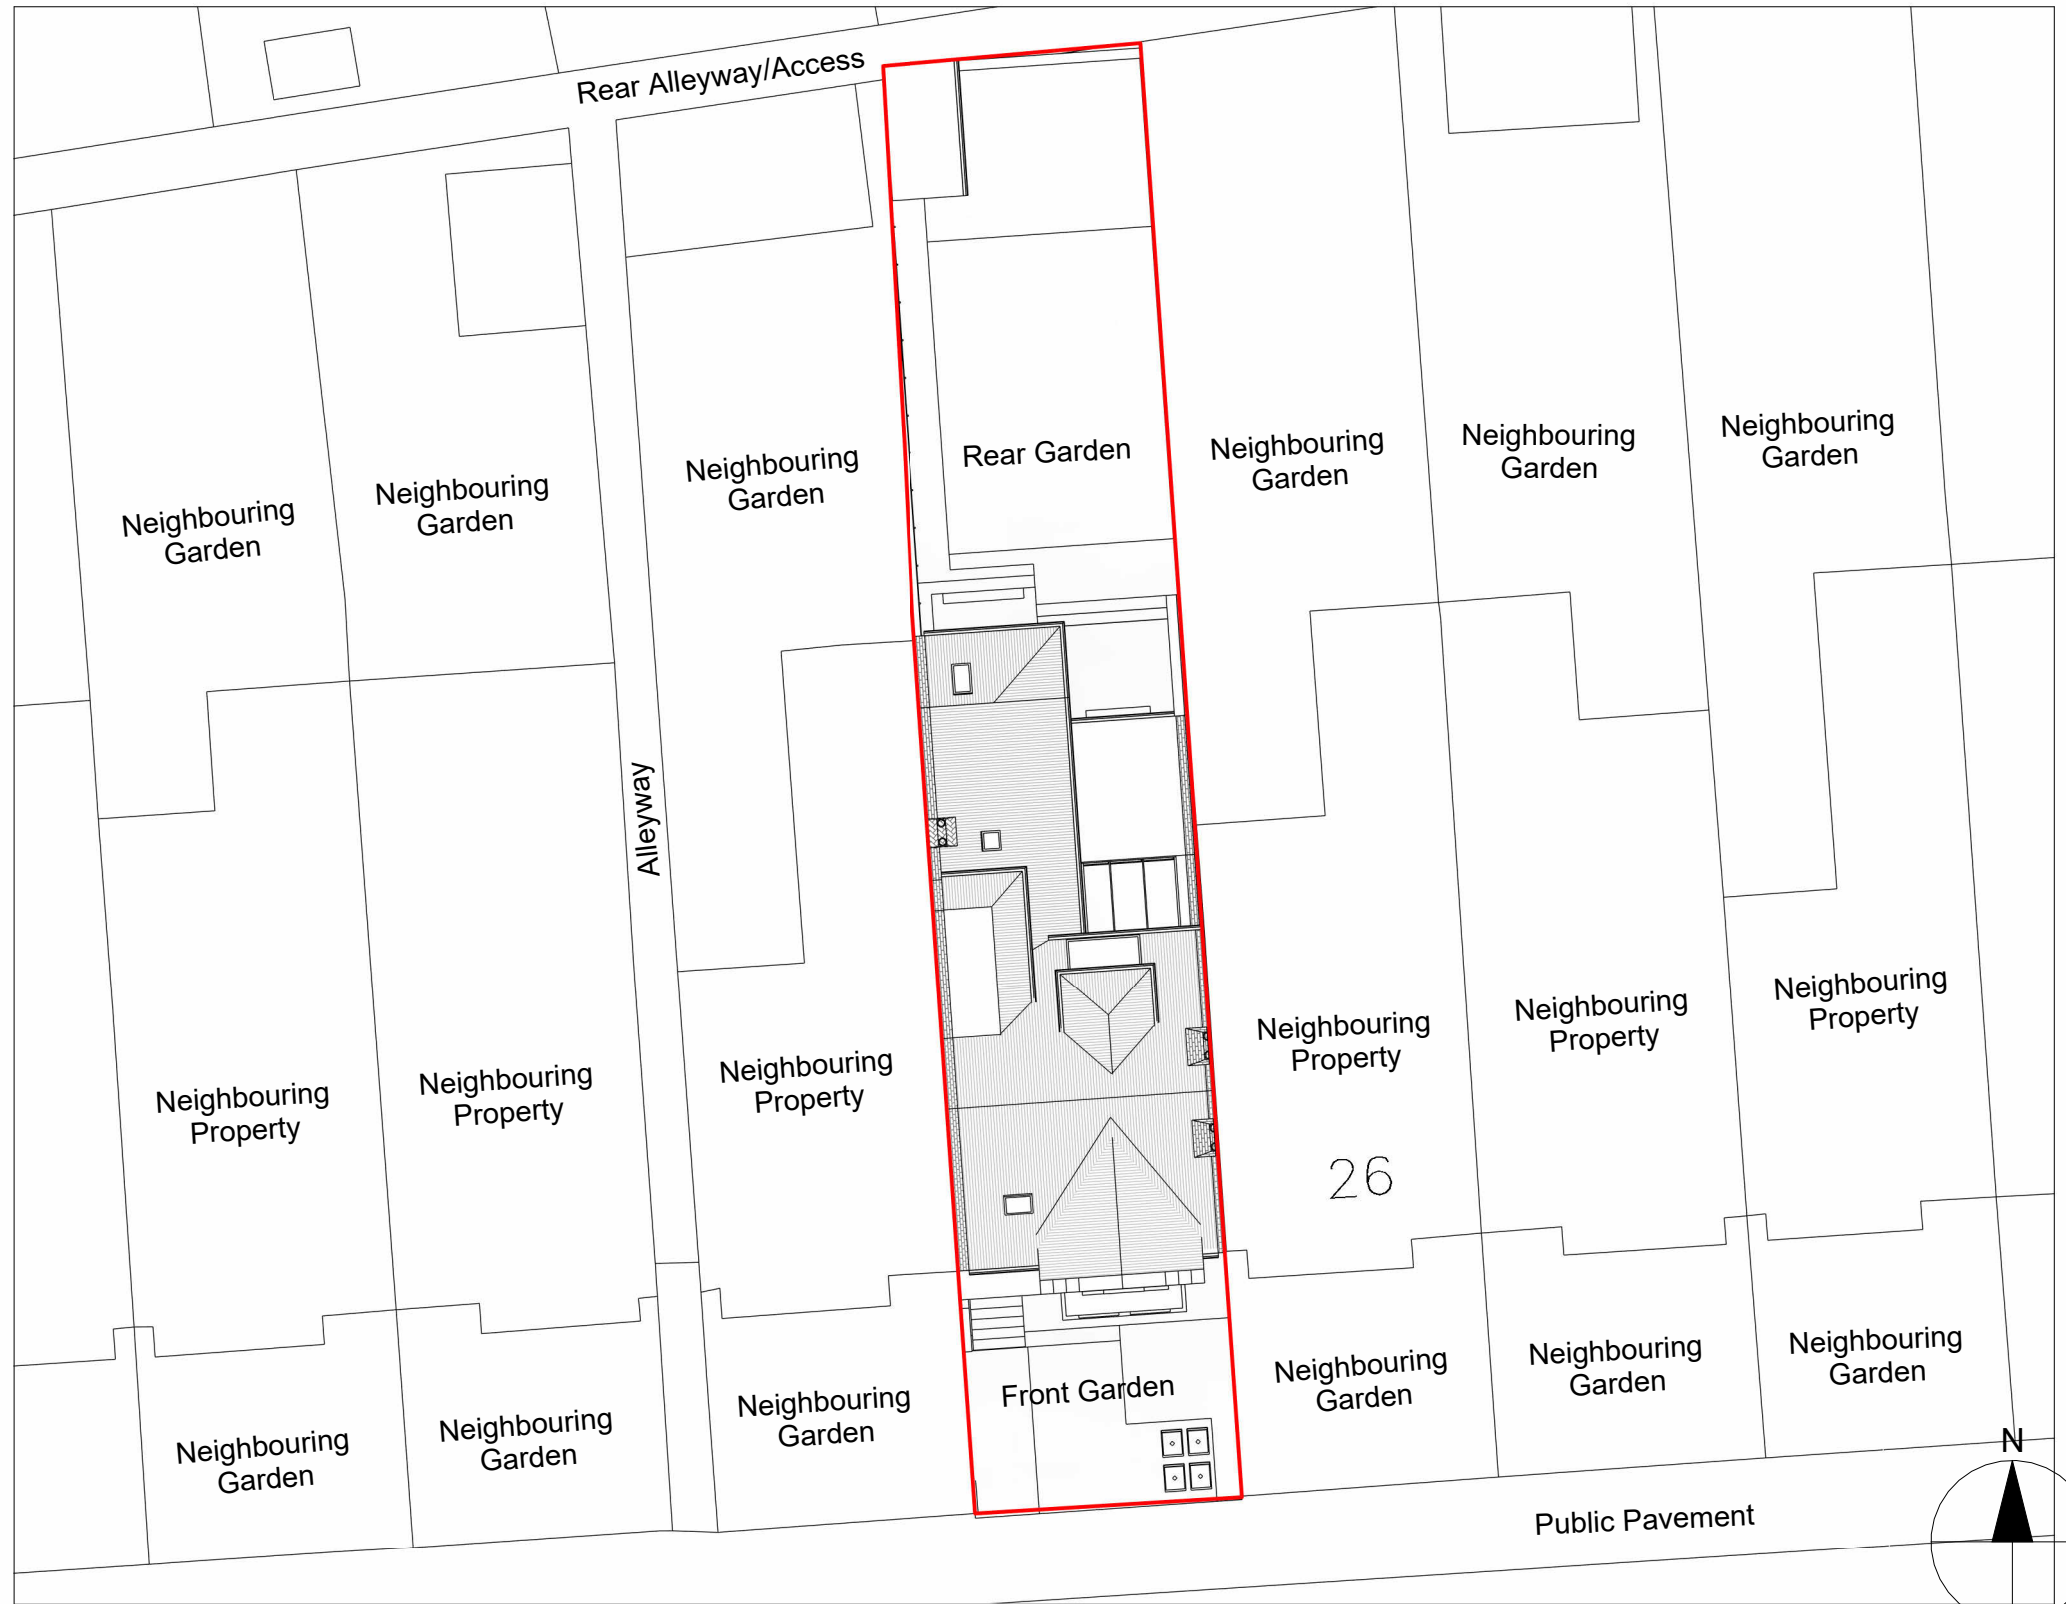

1 OS Map
1 : 1250

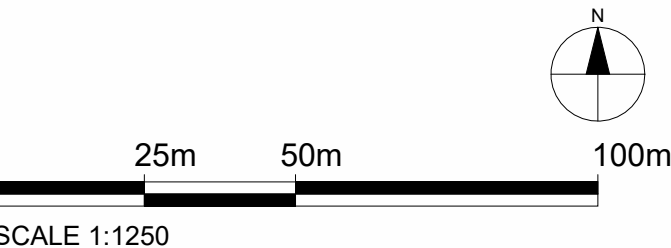


Property Boundary

Property Boundary Area= 268.88 sqm

Property G.I.A= 238.31 sqm

2 Location Plan
1 : 200

 


Notes.
Contractors must verify all dimensions at the site before commencing any work.
No construction work before Building Control approval and structural engineer confirmation.
Any discrepancies to be reported to Gridline.
All drawings are to be read in conjunction with all relevant drawings and specifications.


Project No.S				
REV	DATE	DESCRIPTION	BY	CH

PROJECT TITLE	
24 Onslow Gardens, Muswell Hill N10 3JU	
DATE	Project No.
February 2026	5420

DRAWING TITLE		
Existing OS Map and Location Plan		
DRAWING No.	SCALE @ A3	Drawn by:
EX - L001	As Indicated	AS

 

PLANNING SERVICES
Unit 9b, The High Cross Centre,
Fountainy Rd,
N154BE
TEL: 020 8802 3480
www.sampling.co.uk

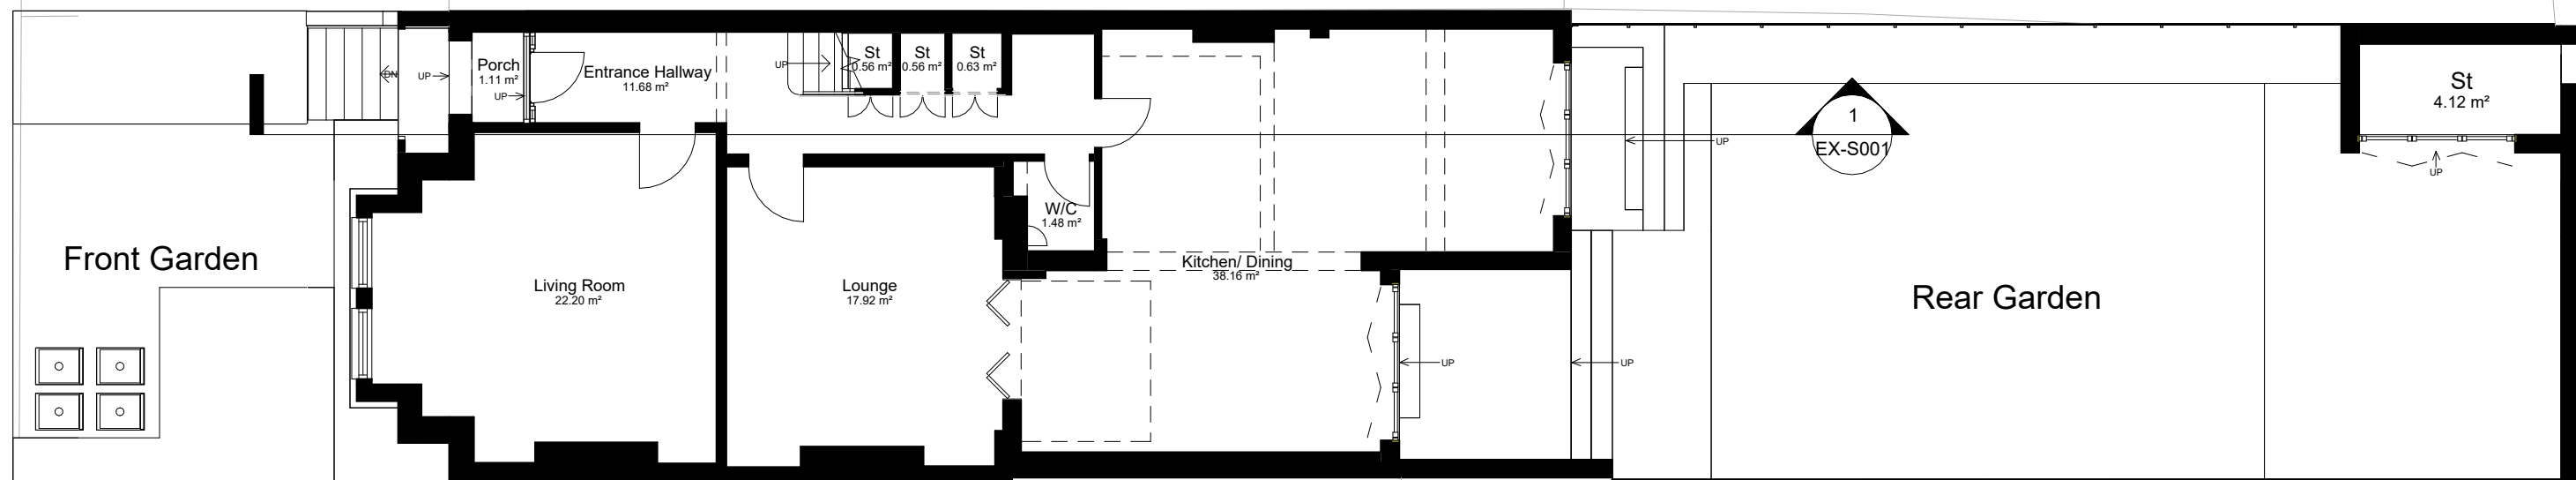


Notes.
Contractors must verify all dimensions at the site before comencing any work.
No construction work before Building Control approval and structural engineer confirmation.
Any discrepancies to be reported to Gridline.
All drawings are to be read in conjunction with all relevant drawings and specifications.


Project No.S				
REV	DATE	DESCRIPTION	BY	CH

PROJECT TITLE	
24 Onslow Gardens, Muswell Hill N10 3JU	
DATE	Project No.
February 2026	5420

DRAWING TITLE		
Existing Ground Floor Plan		
DRAWING No.	SCALE @ A3	Drawn by:
EX-P001	1 : 100	AS

 

PLANNING SERVICES
Unit 9b, The High Cross Centre,
Fountainy Rd,
N154BE
TEL: 020 8802 3480
www.sampling.co.uk

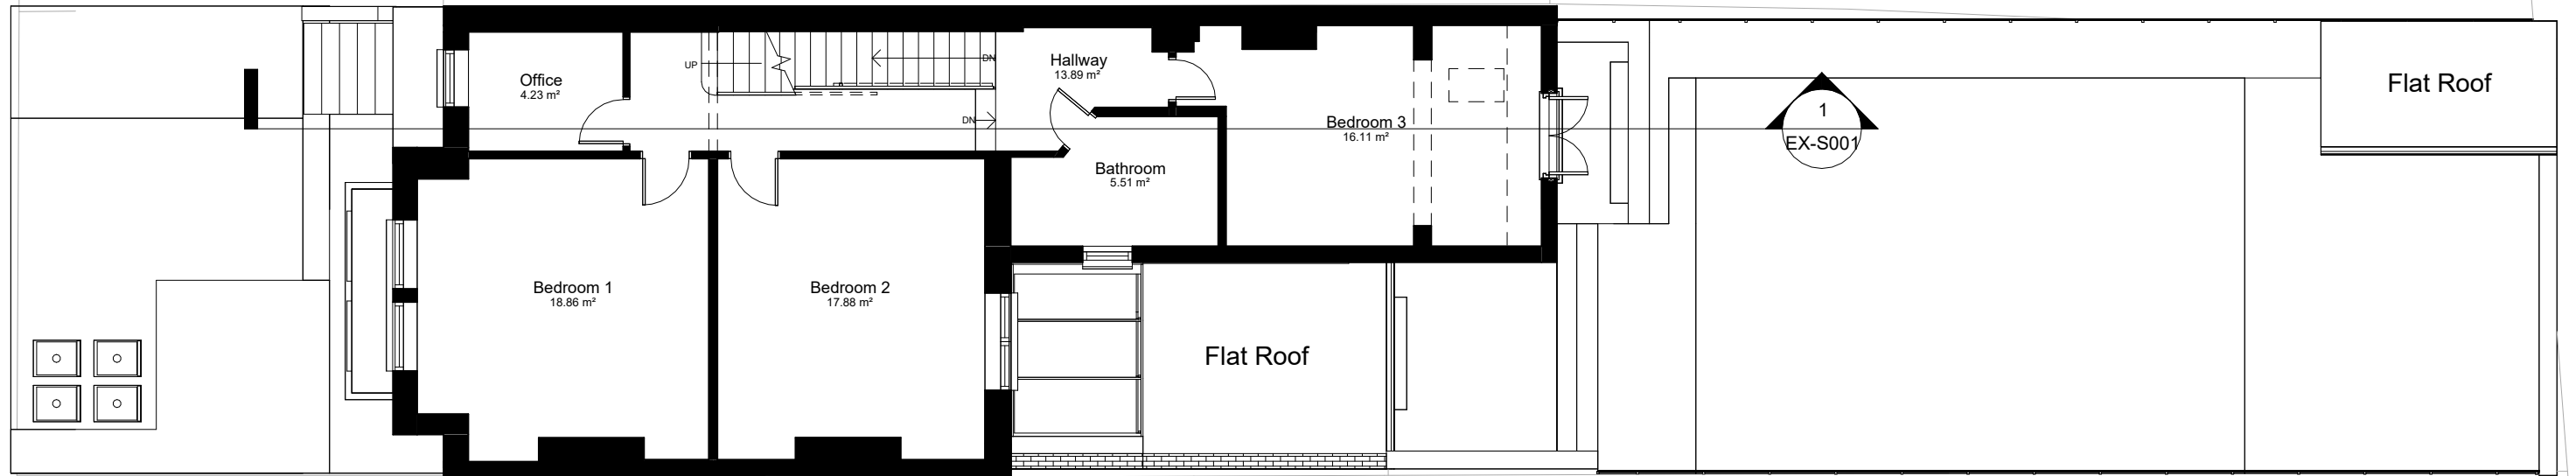


26

Notes.
Contractors must verify all dimensions at the site before comencing any work.
No construction work before Building Control approval and structural engineer confirmation.
Any discrepancies to be reported to Gridline.
All drawings are to be read in conjunction with all relevant drawings and specifications.


Project No.S				
REV	DATE	DESCRIPTION	BY	CH

PROJECT TITLE	
24 Onslow Gardens, Muswell Hill N10 3JU	
DATE	Project No.
February 2026	5420

DRAWING TITLE		
Existing First Floor Plan		
DRAWING No.	SCALE @ A3	Drawn by:
EX-P002	1 : 100	AS

 

PLANNING SERVICES
Unit 9b, The High Cross Centre,
Fountainy Rd,
N154BE
TEL: 020 8802 3480
www.sampling.co.uk

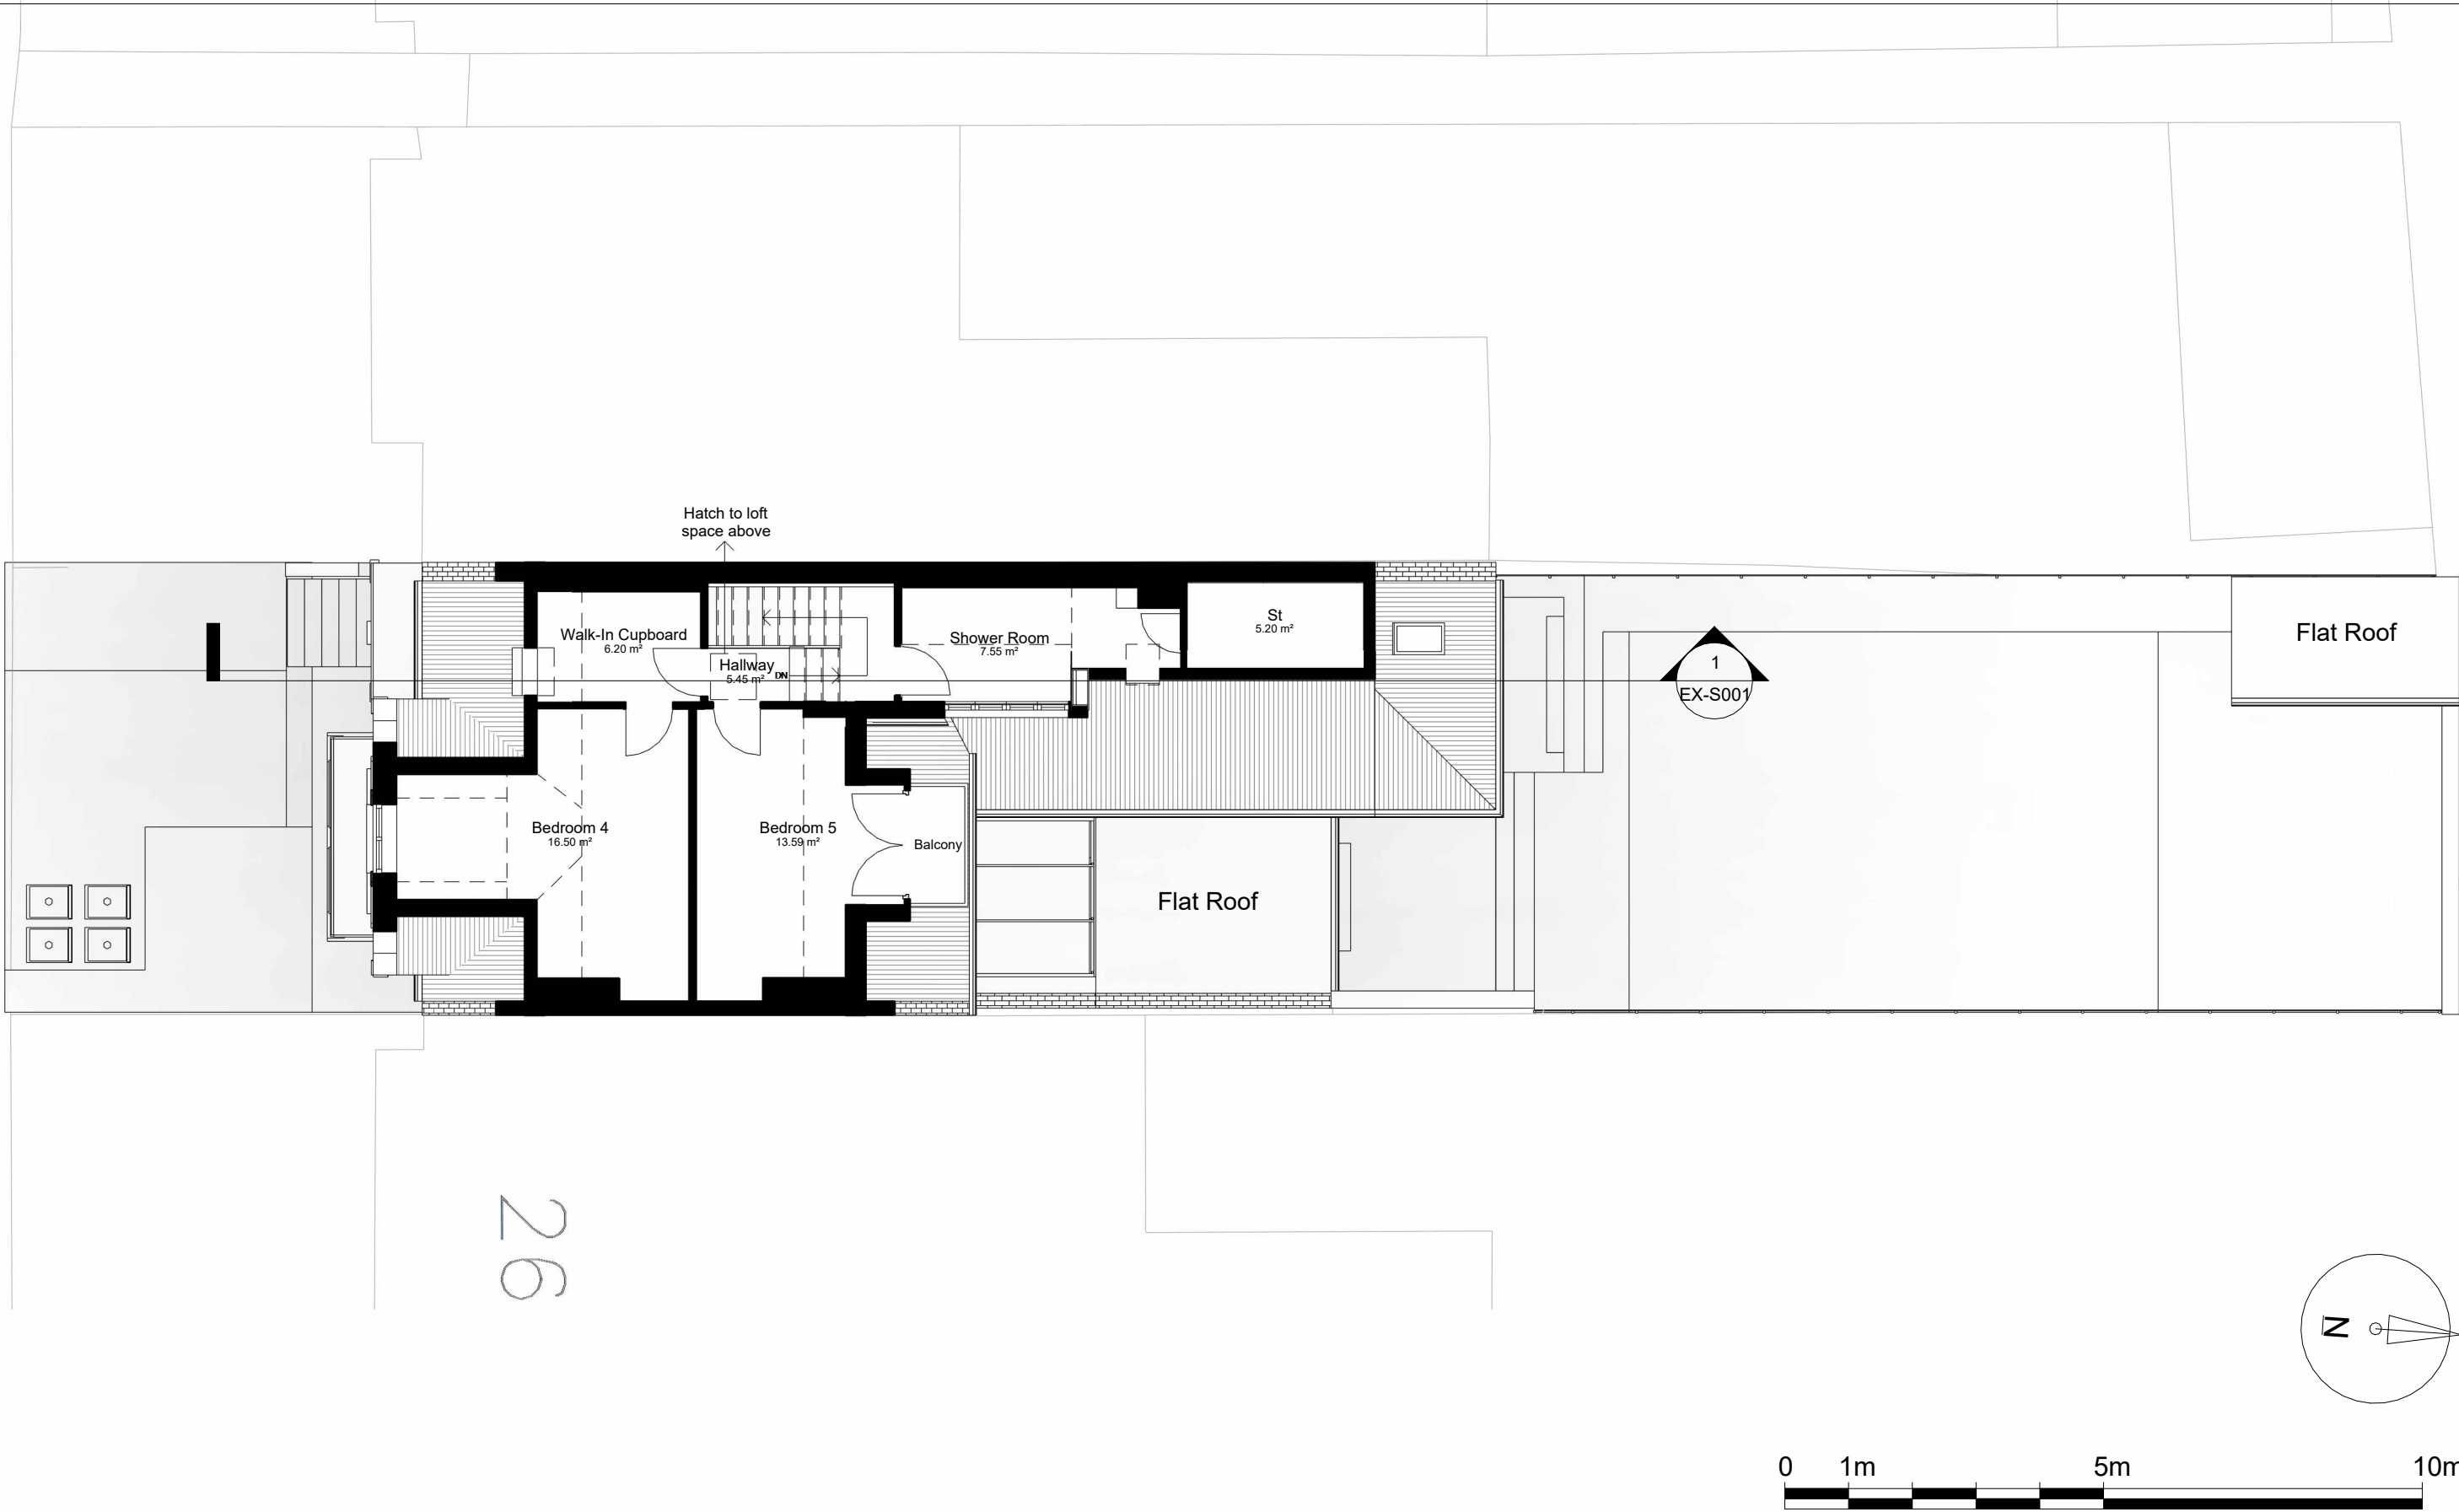


Notes.
Contractors must verify all dimensions at the site before comencing any work.
No construction work before Building Control approval and structural engineer confirmation.
Any discrepancies to be reported to Gridline.
All drawings are to be read in conjunction with all relevant drawings and specifications.


Project No.S				
REV	DATE	DESCRIPTION	BY	CH

PROJECT TITLE	
24 Onslow Gardens, Muswell Hill N10 3JU	
DATE	Project No.
February 2026	5420

DRAWING TITLE		
Existing Second Floor Plan		
DRAWING No.	SCALE @ A3	Drawn by:
EX-P003	1 : 100	AS

 

PLANNING SERVICES
Unit 9b, The High Cross Centre,
Fountainy Rd,
N154BE
TEL: 020 8802 3480
www.sampling.co.uk

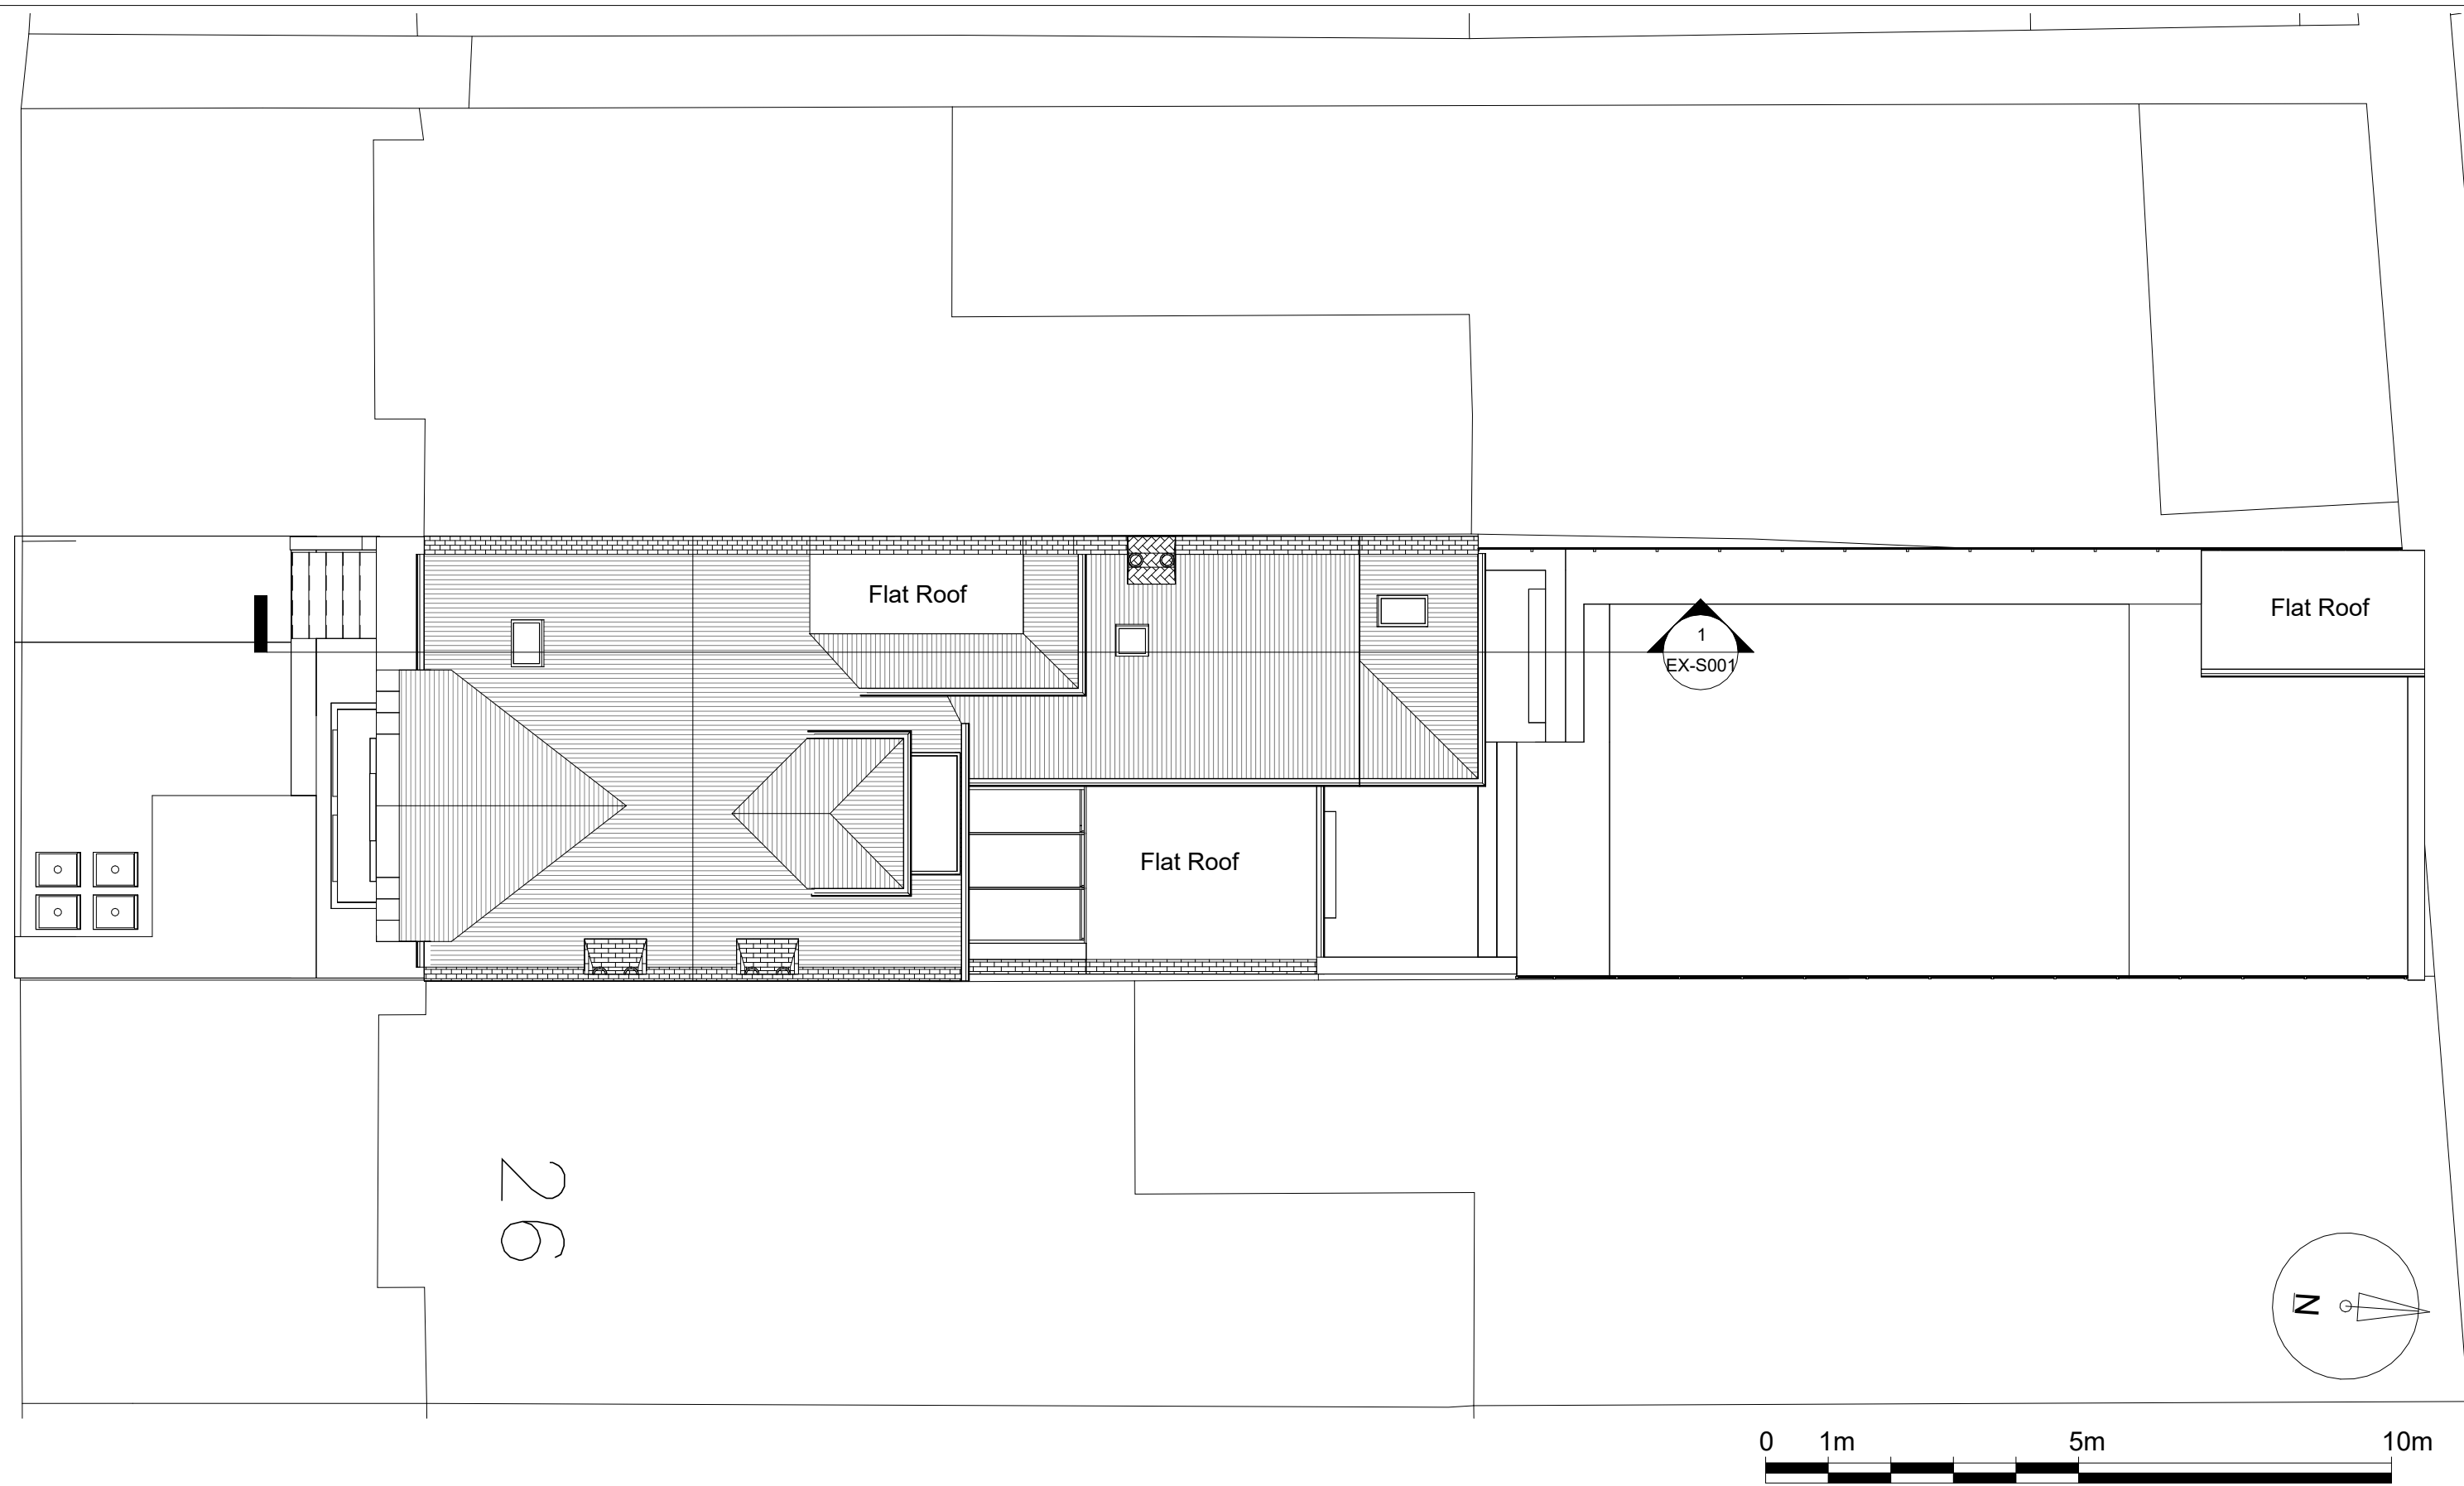


Notes.
Contractors must verify all dimensions at the site before comencing any work.
No construction work before Building Control approval and structural engineer confirmation.
Any discrepancies to be reported to Gridline.
All drawings are to be read in conjunction with all relevant drawings and specifications.


Project No.S				
REV	DATE	DESCRIPTION	BY	CH

PROJECT TITLE	
24 Onslow Gardens, Muswell Hill N10 3JU	
DATE	Project No.
February 2026	5420

DRAWING TITLE		
Existing Roof Plan		
DRAWING No.	SCALE @ A3	Drawn by:
EX-P004	1 : 100	AS

 

PLANNING SERVICES
Unit 9b, The High Cross Centre,
Fountainy Rd,
N154BE
TEL: 020 8802 3480
www.samplanning.co.uk

 

Notes.
Contractors must verify all dimensions at the site before commencing any work.
No construction work before Building Control approval and structural engineer confirmation.
Any discrepancies to be reported to Gridline.
All drawings are to be read in conjunction with all relevant drawings and specifications.
The Drawings Are For Planning Purposes only

Project No.S

REV	DATE	DESCRIPTION	BY	CH

PROJECT TITLE

24 Onslow Gardens, Muswell Hill
N10 3JU

DATE
February 2026

Project No.
5420

DRAWING TITLE


Existing Front and Rear Elevations

DRAWING No.
EX-E001

SCALE @ A3
1 : 100

Drawn by:
AS



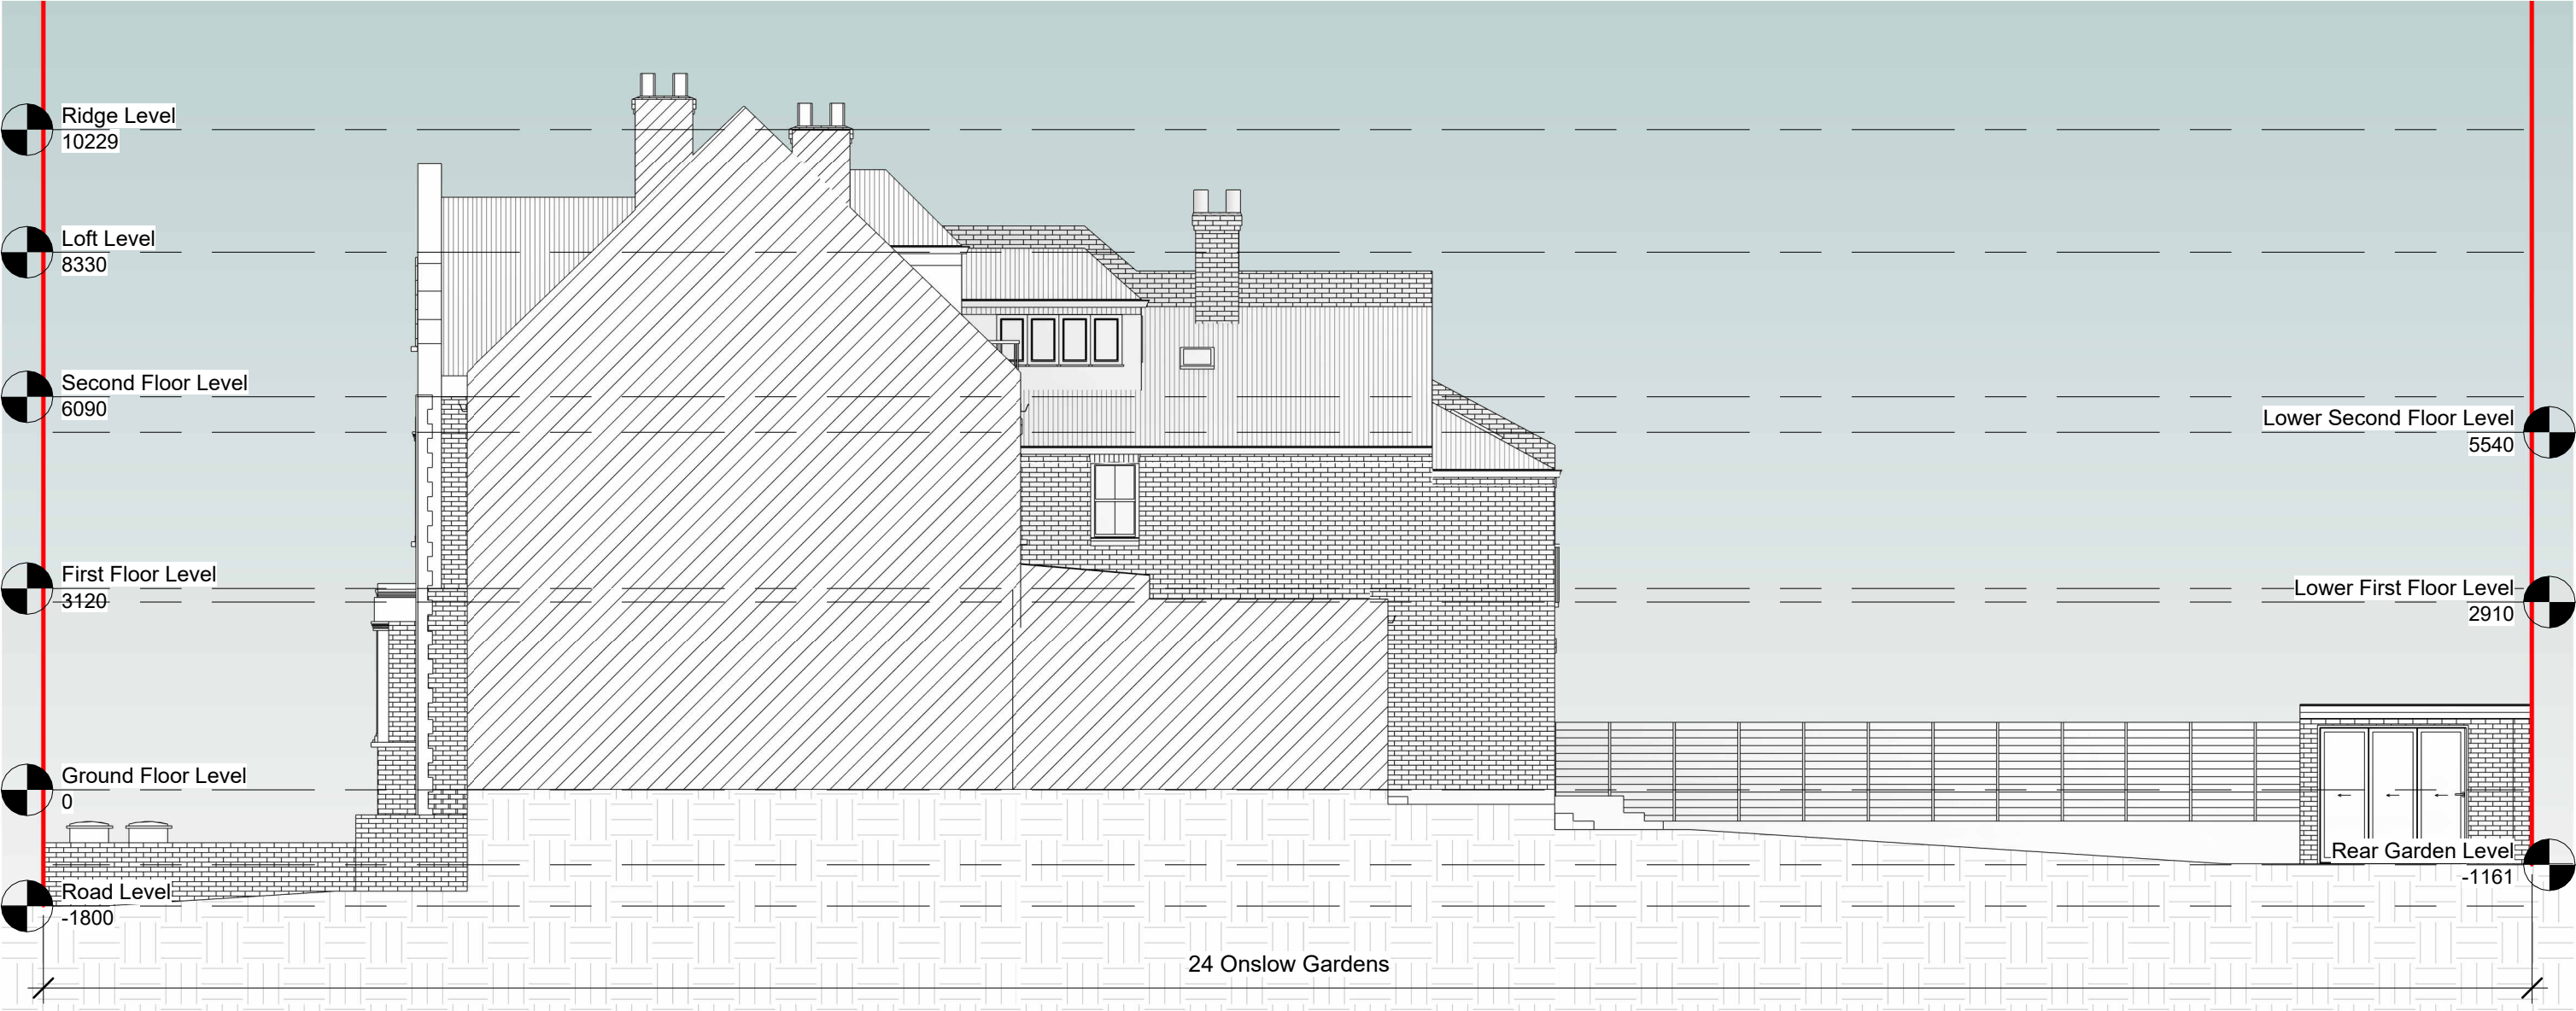


Notes.
Contractors must verify all dimensions at the site before commencing any work.
No construction work before Building Control approval and structural engineer confirmation.
Any discrepancies to be reported to Gridline.
All drawings are to be read in conjunction with all relevant drawings and specifications.
The Drawings Are For Planning Purposes only


Project No.S				
REV	DATE	DESCRIPTION	BY	CH

PROJECT TITLE	
24 Onslow Gardens, Muswell Hill N10 3JU	
DATE	Project No.
February 2026	5420

DRAWING TITLE		
Existing Side Elevation 1		
DRAWING No.	SCALE @ A3	Drawn by:
EX-E002	1 : 100	AS

 

PLANNING SERVICES
Unit 9b, The High Cross Centre,
Fountainay Rd,
N154BE
TEL: 020 8802 3480
www.samplanning.co.uk

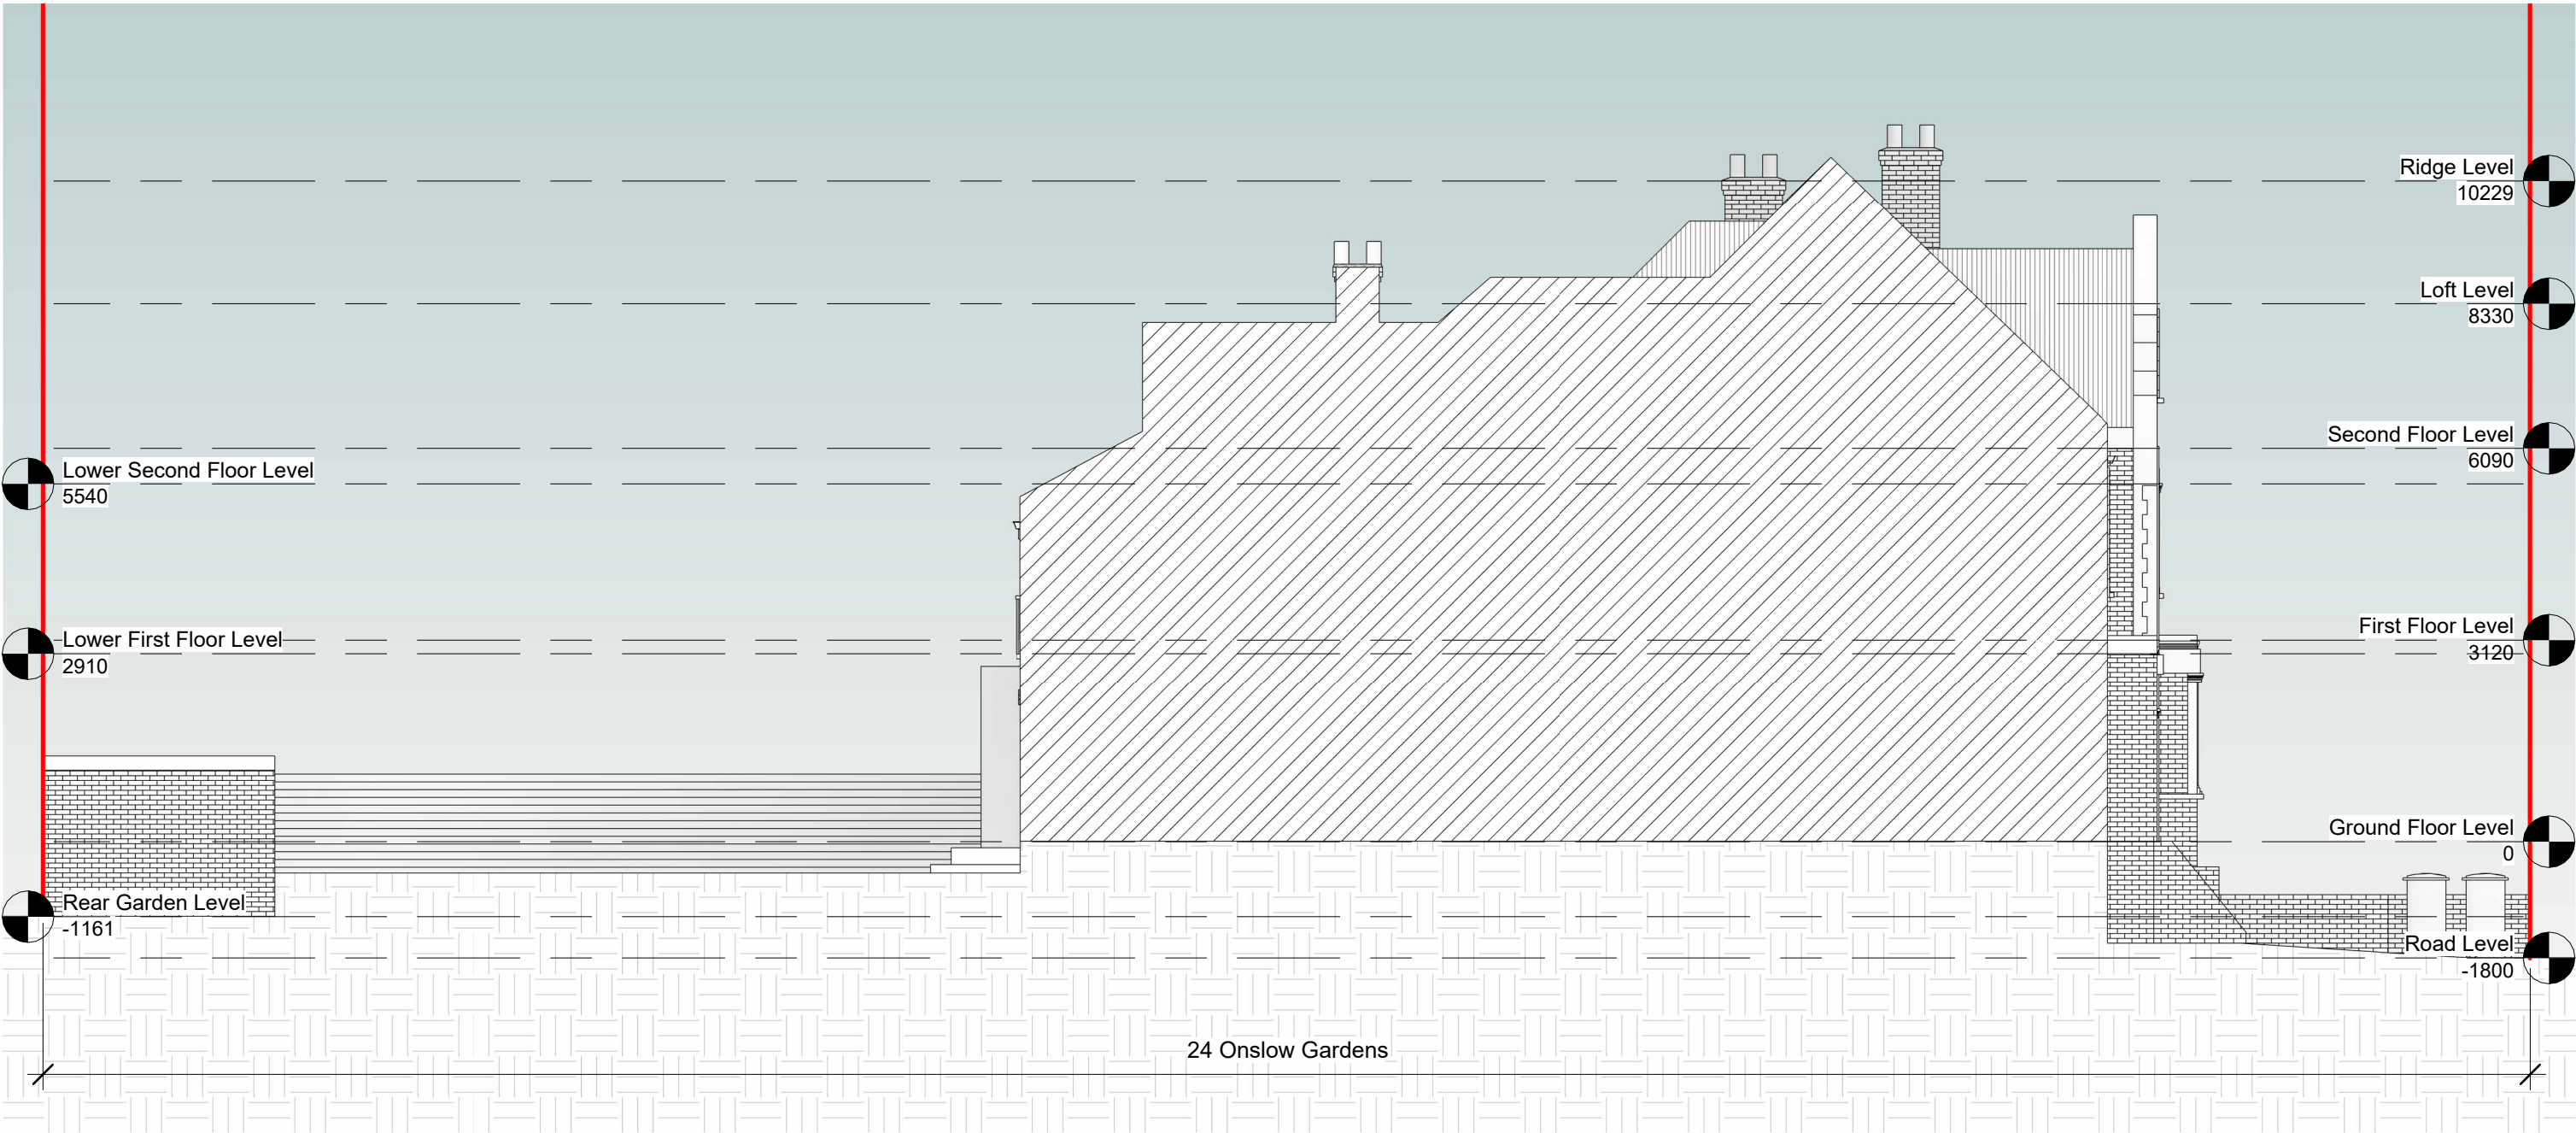


Notes.
Contractors must verify all dimensions at the site before commencing any work.
No construction work before Building Control approval and structural engineer confirmation.
Any discrepancies to be reported to Gridline.
All drawings are to be read in conjunction with all relevant drawings and specifications.
The Drawings Are For Planning Purposes only


Project No.S				
REV	DATE	DESCRIPTION	BY	CH

PROJECT TITLE	
24 Onslow Gardens, Muswell Hill N10 3JU	
DATE	Project No.
February 2026	5420

DRAWING TITLE		
Existing Side Elevation 2		
DRAWING No.	SCALE @ A3	Drawn by:
EX-E003	1 : 100	AS

 

PLANNING SERVICES
Unit 9b, The High Cross Centre,
Fountainy Rd,
N154BE
TEL: 020 8802 3480
www.samplanning.co.uk

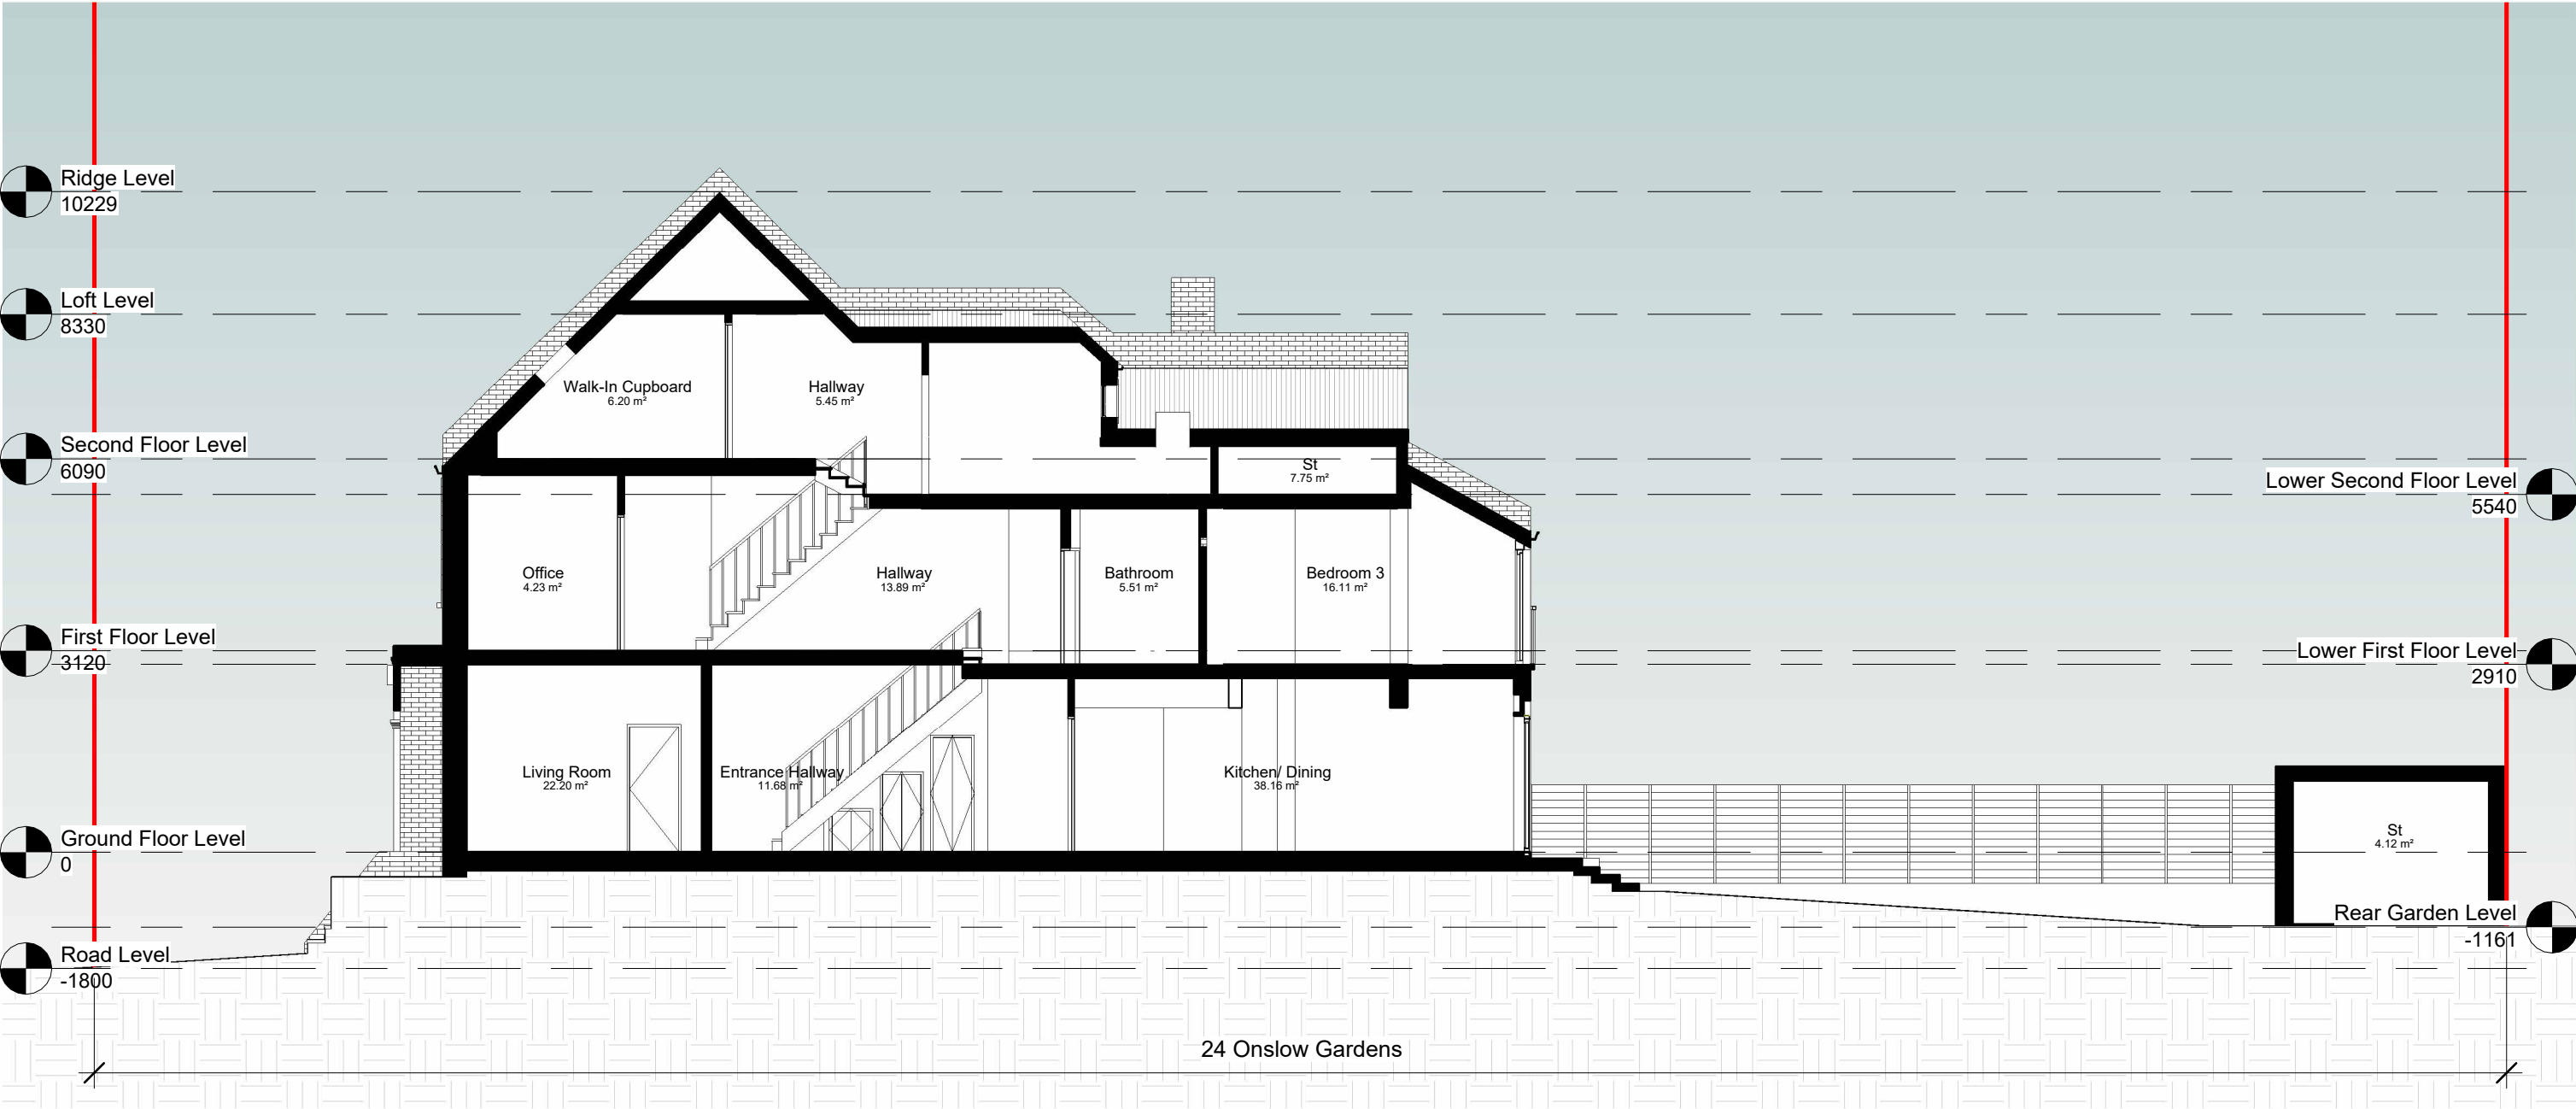



Notes.
Contractors must verify all dimensions at the site before commencing any work.
No construction work before Building Control approval and structural engineer confirmation.
Any discrepancies to be reported to Gridline.
All drawings are to be read in conjunction with all relevant drawings and specifications.
The Drawings Are For Planning Purposes only

Project No.S				
REV	DATE	DESCRIPTION	BY	CH


PROJECT TITLE	
24 Onslow Gardens, Muswell Hill N10 3JU	
DATE	Project No.
February 2026	5420

DRAWING TITLE		
Existing Section AA		
DRAWING No.	SCALE @ A3	Drawn by:
EX-S001	1 : 100	AS

 
PLANNING SERVICES
Unit 9b, The High Cross Centre,
Fountainy Rd,
N154BE
TEL: 020 8802 3480
www.samplanning.co.uk

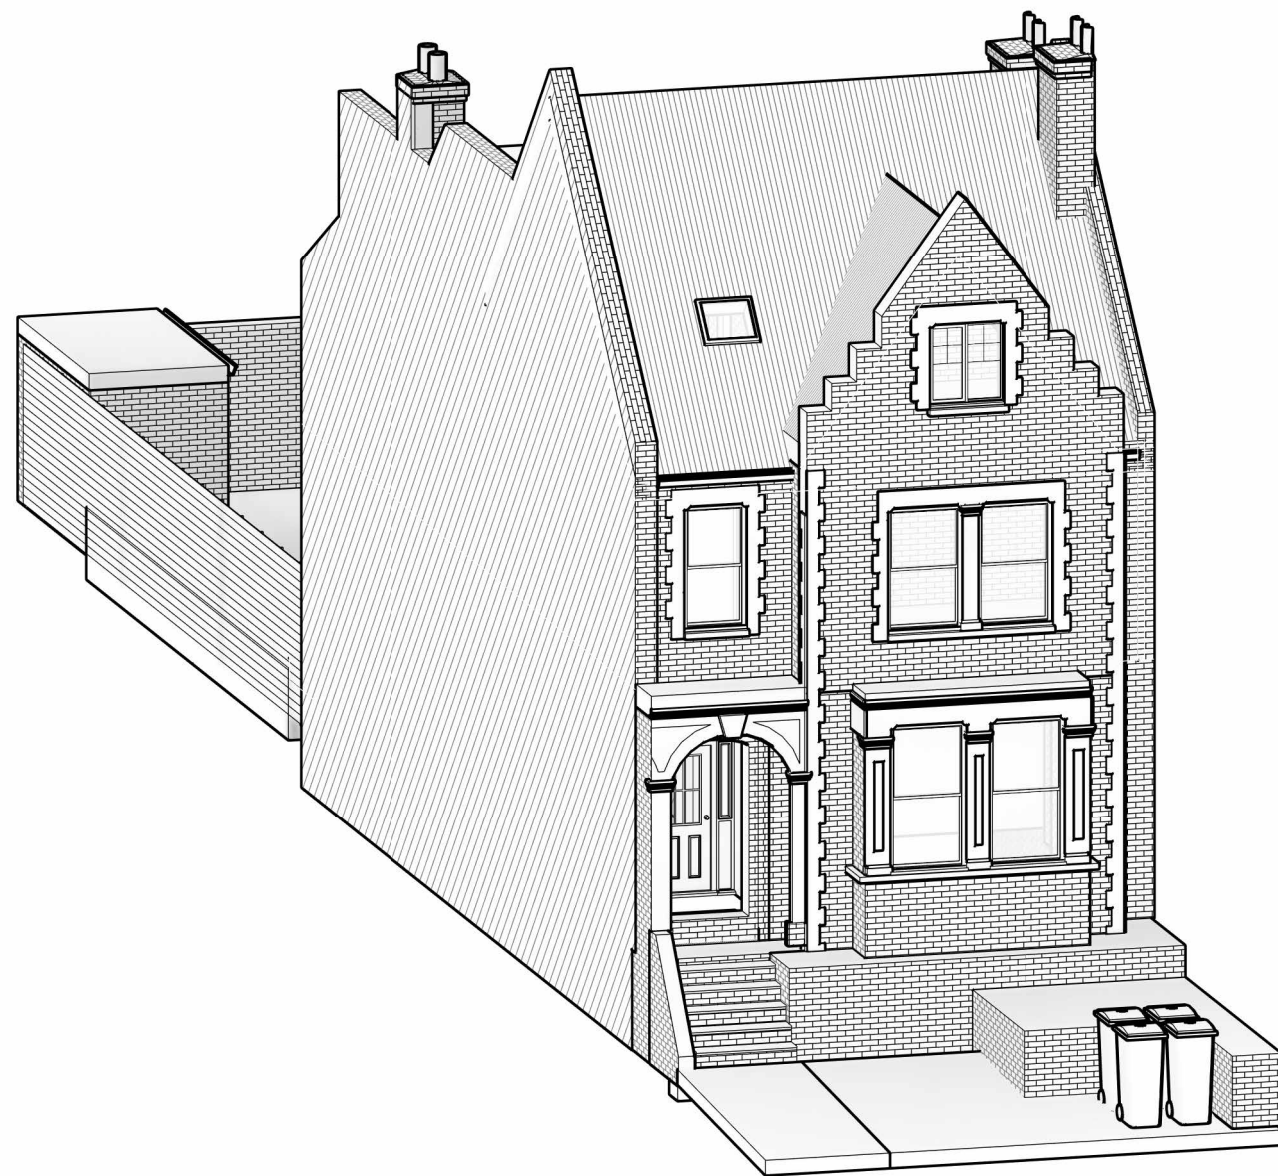

1 Front

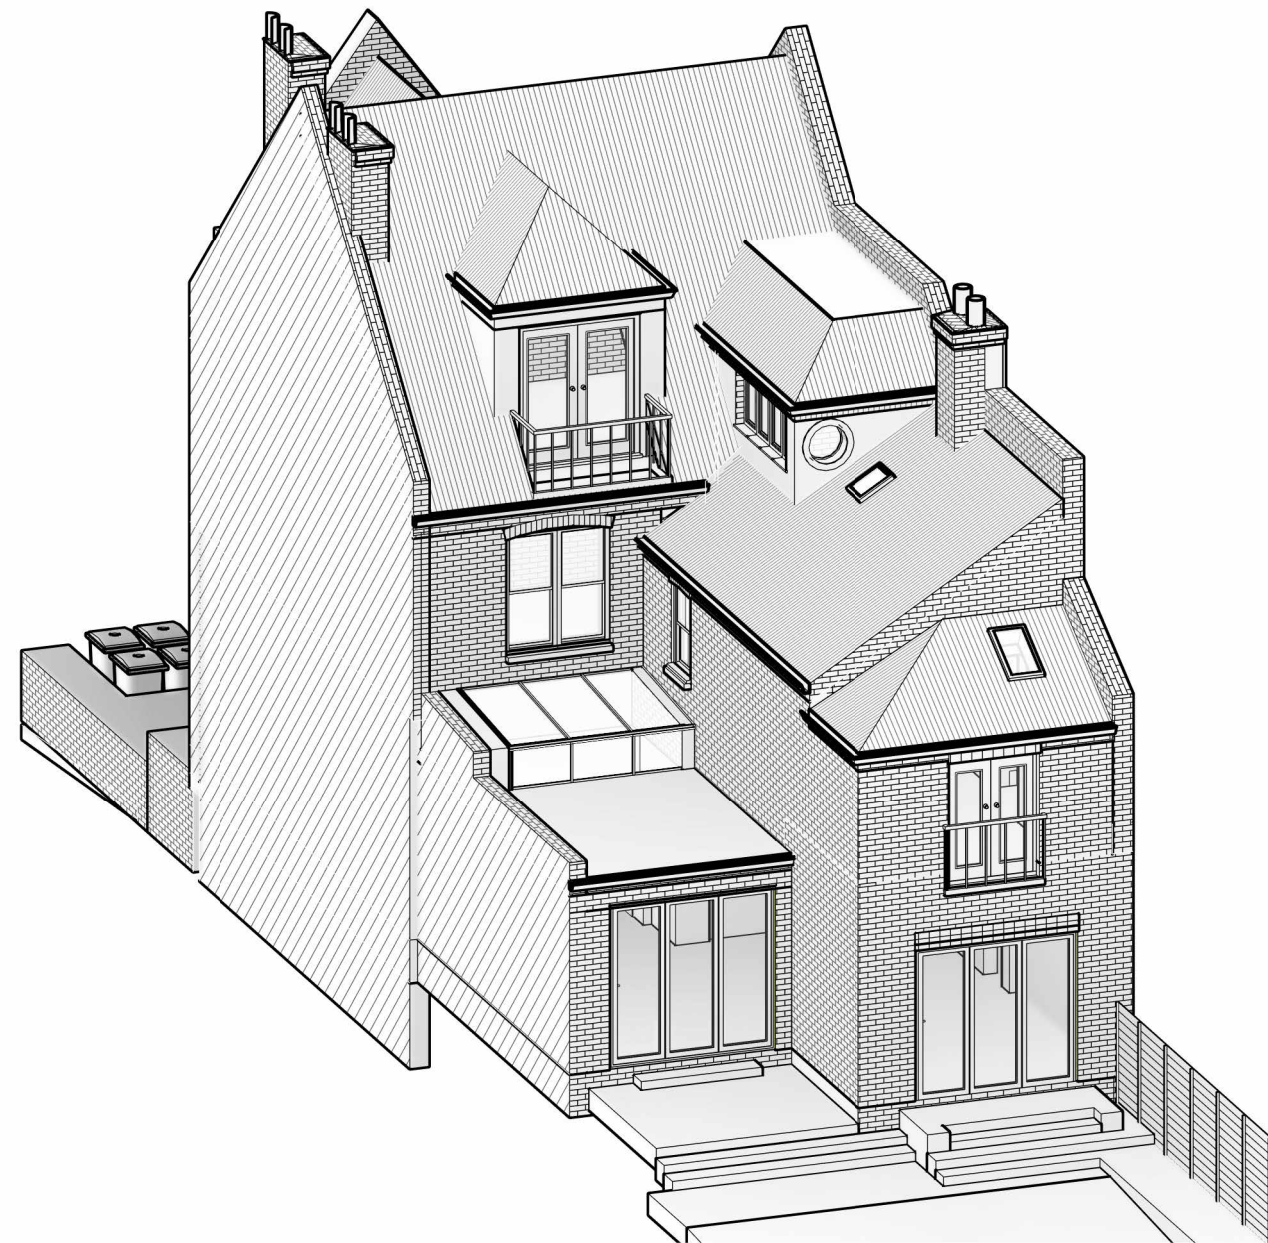


2 Rear

Notes.
Contractors must verify all dimensions at the site before commencing any work.
No construction work before Building Control approval and structural engineer confirmation.
Any discrepancies to be reported to Gridline.
All drawings are to be read in conjunction with all relevant drawings and specifications.

Project No.S				
REV	DATE	DESCRIPTION	BY	CH

PROJECT TITLE	
24 Onslow Gardens, Muswell Hill N10 3JU	
DATE	Project No.
February 2026	5420

DRAWING TITLE			
Existing Perspective Views			
DRAWING No.	SCALE @ A3	Drawn by:	
EX-PE001		AS	

 
 PLANNING SERVICES
 Unit 9b, The High Cross Centre,
 Fountayne Rd,
 N154BE
 TEL: 020 8802 3480
www.samplanning.co.uk