


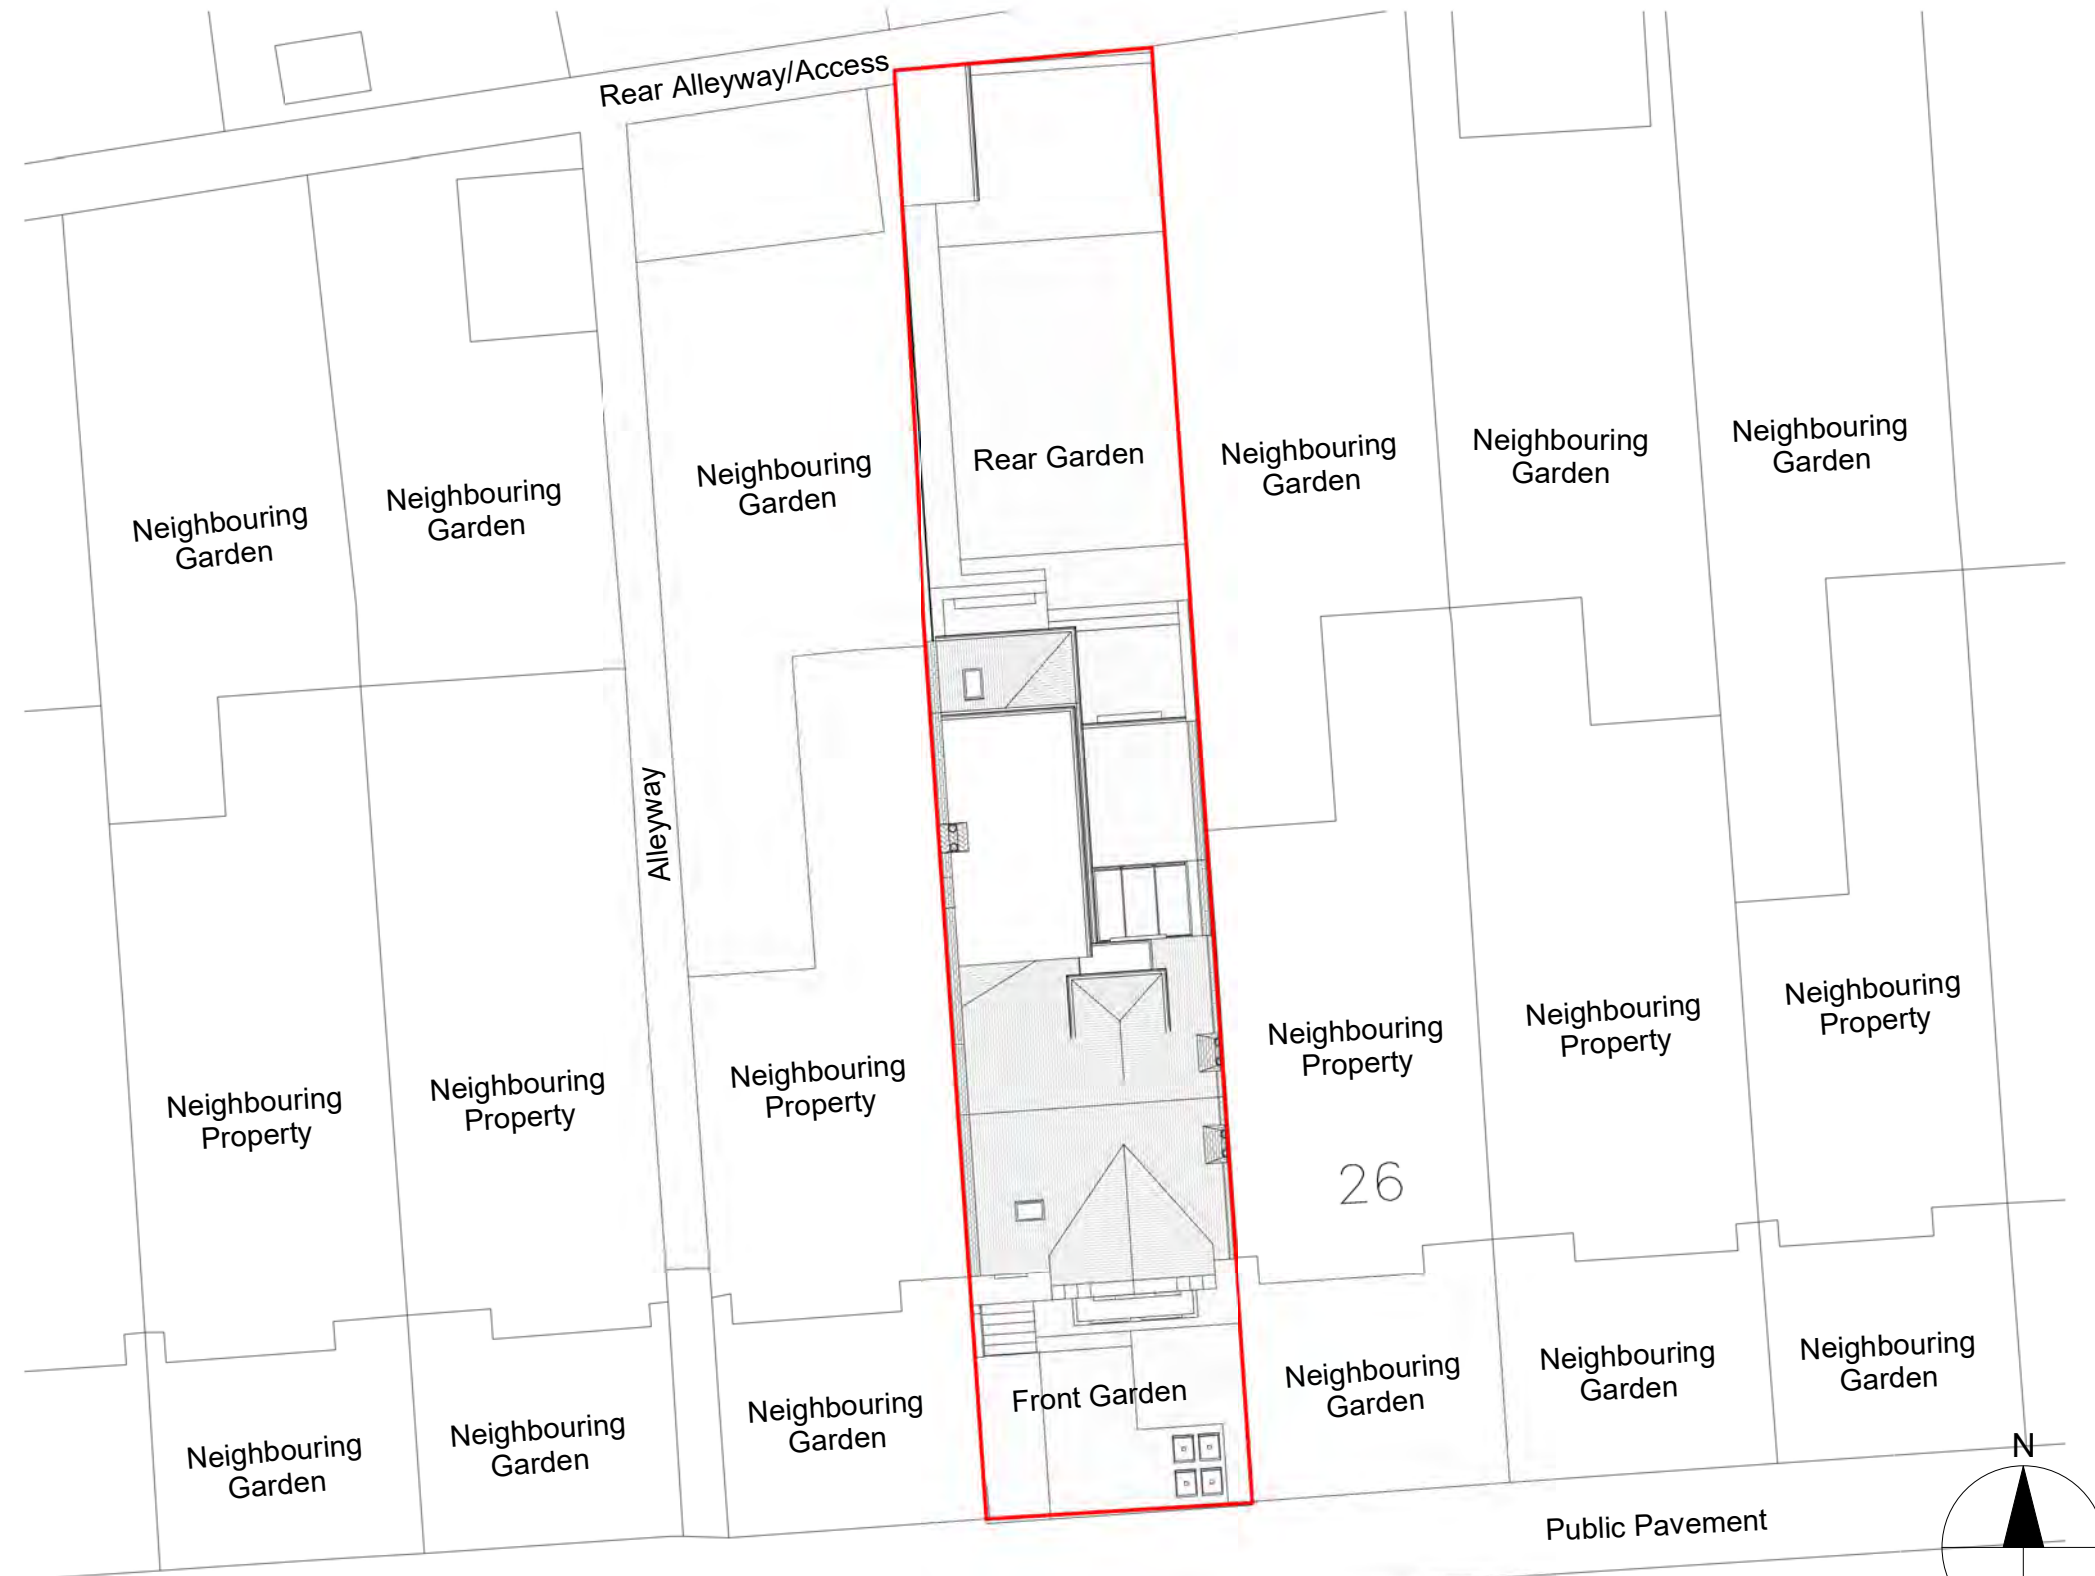

1 OS Map
1 : 1250

0 25m 50m 100m

SCALE 1:1250

Property Boundary

Property Boundary Area= 268.88 sqm

Property G.I.A= 243.00 sqm

2 Location Plan
1 : 200


Notes.
Contractors must verify all dimensions at the site before commencing any work.
No construction work before Building Control approval and structural engineer confirmation.
Any discrepancies to be reported to Gridline.
All drawings are to be read in conjunction with all relevant drawings and specifications.

Project No.S				
REV	DATE	DESCRIPTION	BY	CH

PROJECT TITLE	
24 Onslow Gardens, Muswell Hill N10 3JU	
DATE	Project No.
March 2026	5420

DRAWING TITLE		
Proposed OS Map and Location Plan		
DRAWING No.	SCALE @ A3	Drawn by:
PR - L001	As Indicated	Sara


PLANNING SERVICES
Unit 9b, The High Cross Centre,
Fountainay Rd,
N15 4BE
TEL: 020 8802 3480
www.samplanning.co.uk

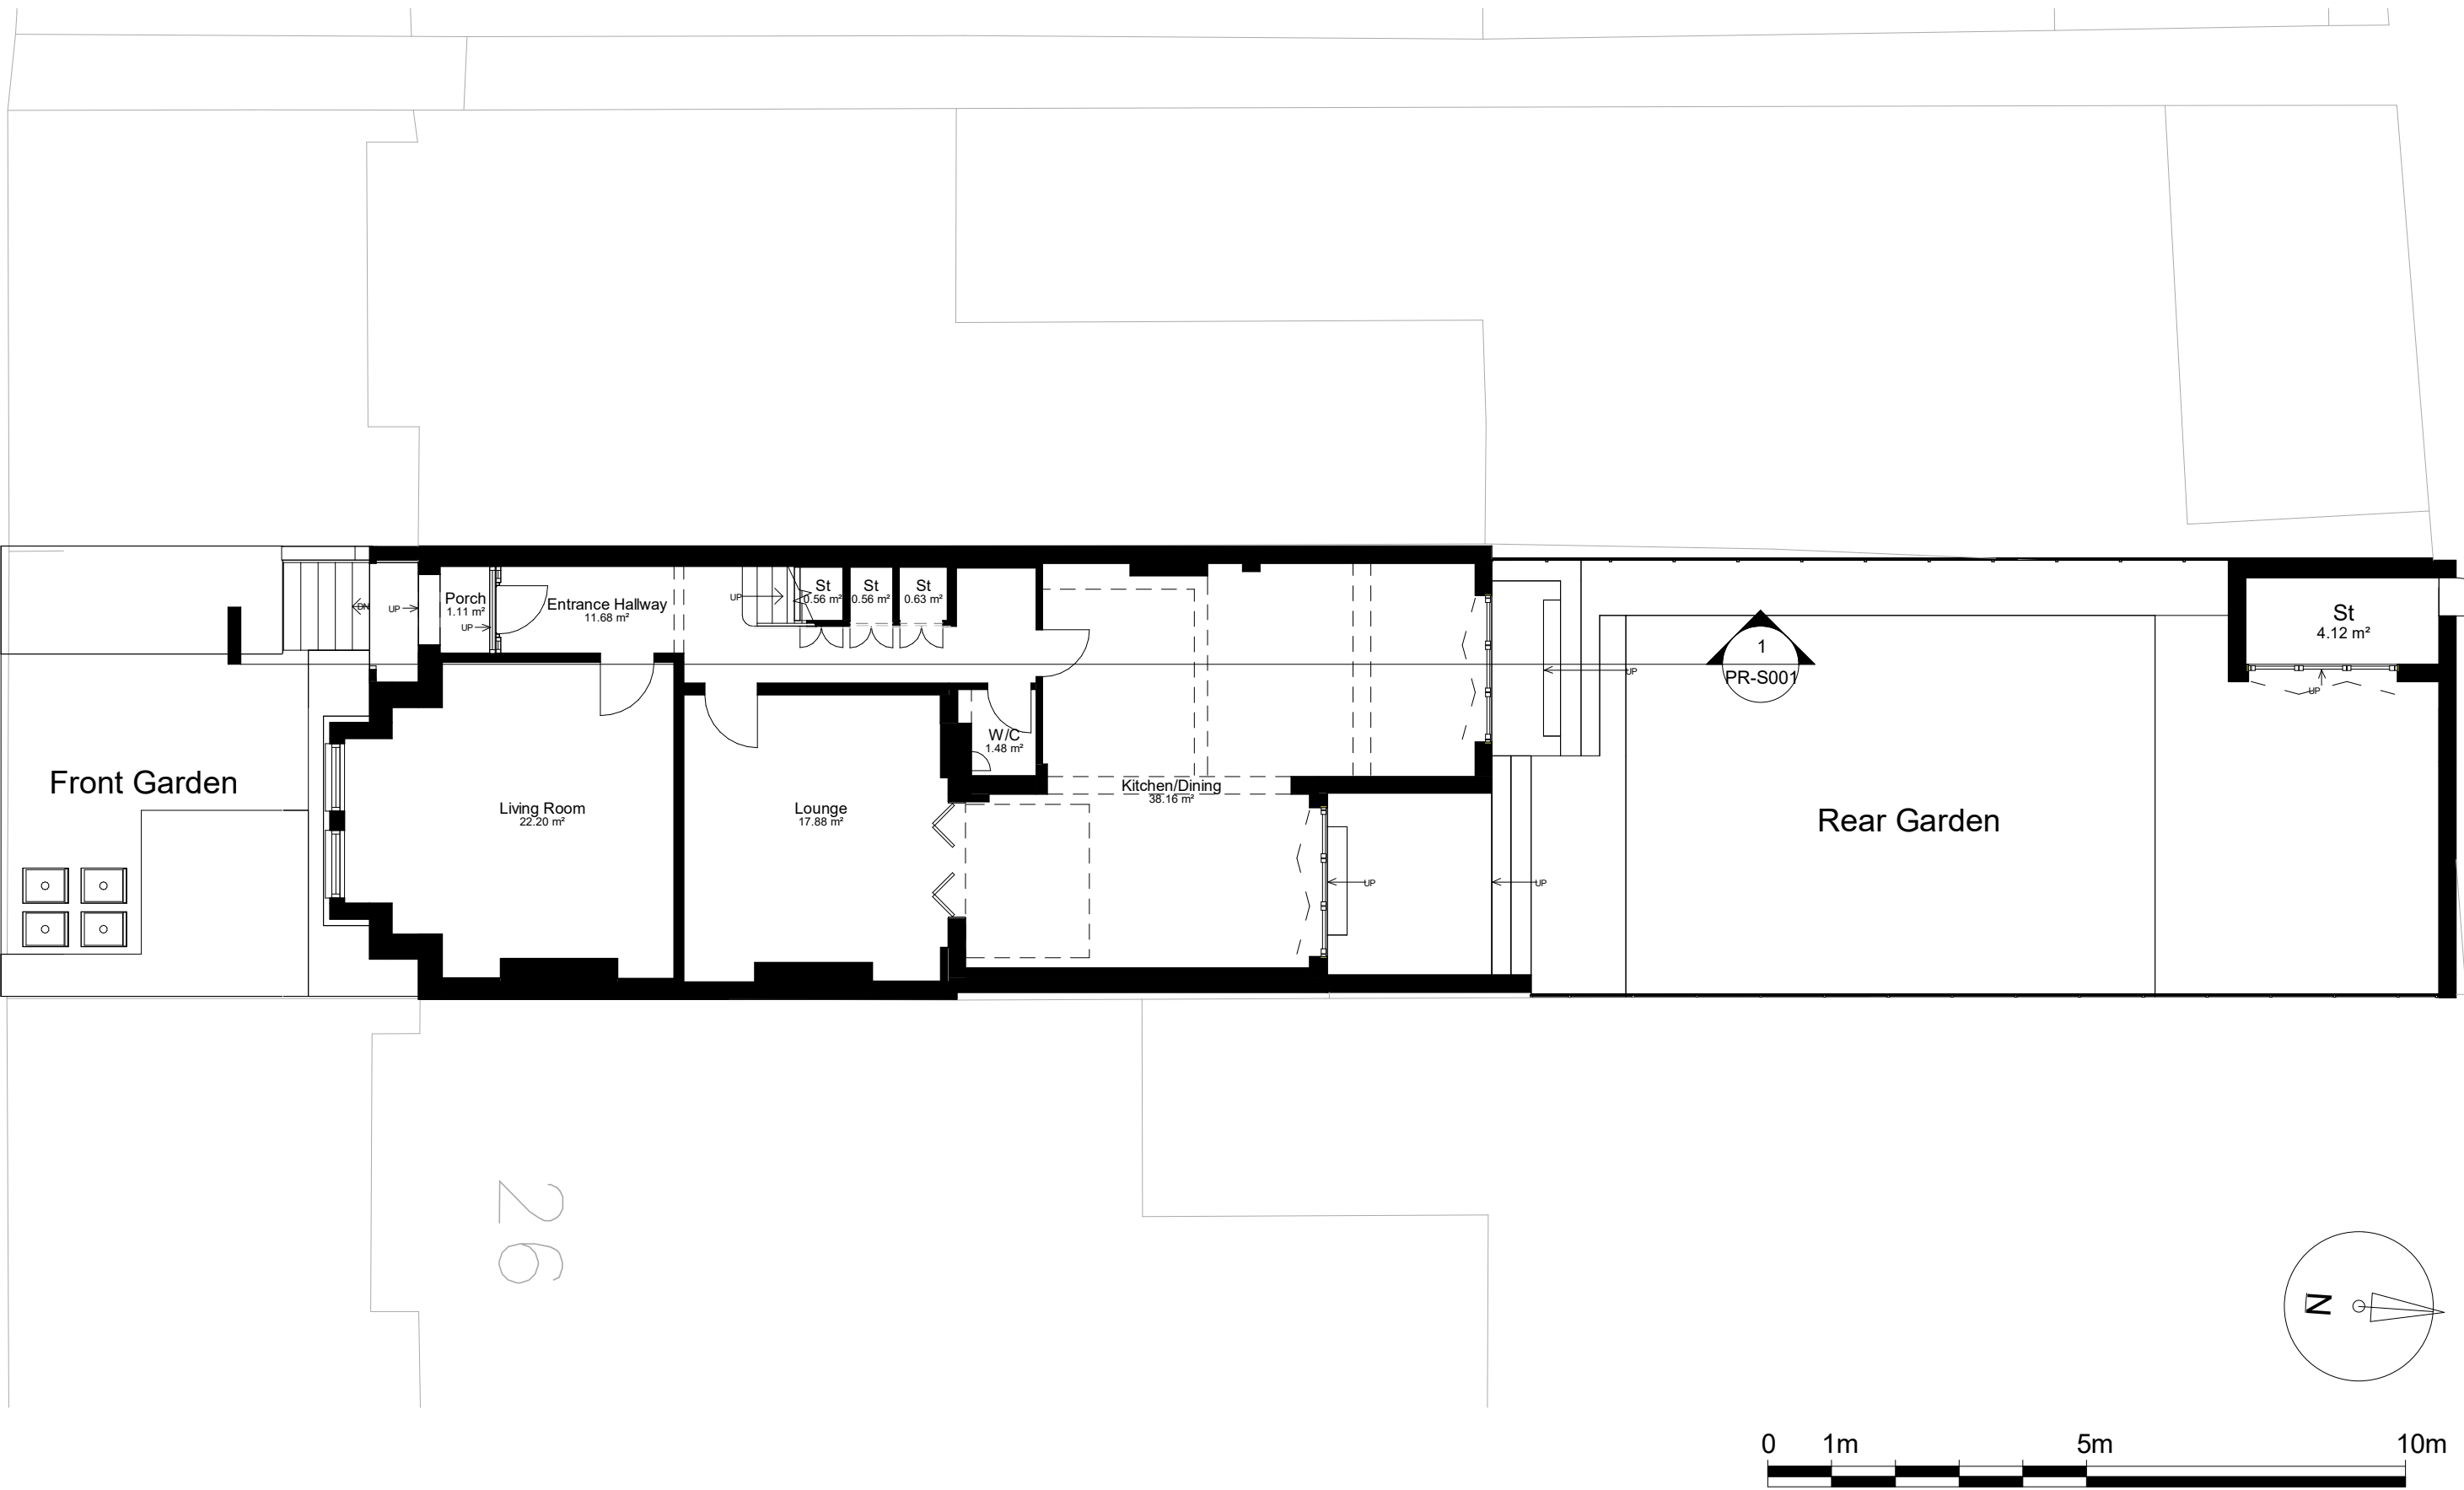

Notes.
Contractors must verify all dimensions at the site before comencing any work.
No construction work before Building Control approval and structural engineer confirmation.
Any discrepancies to be reported to Gridline.
All drawings are to be read in conjunction with all relevant drawings and specifications.


Project No.S				
REV	DATE	DESCRIPTION	BY	CH

PROJECT TITLE	
24 Onslow Gardens, Muswell Hill N10 3JU	
DATE	Project No.
March 2026	5420

DRAWING TITLE		
Proposed Ground Floor Plan		
DRAWING No.	SCALE @ A3	Drawn by:
PR-P001	1 : 100	Sara



PLANNING SERVICES
Unit 9b, The High Cross Centre,
Fountainy Rd,
N15 4BE
TEL: 020 8802 3480
www.samplanning.co.uk

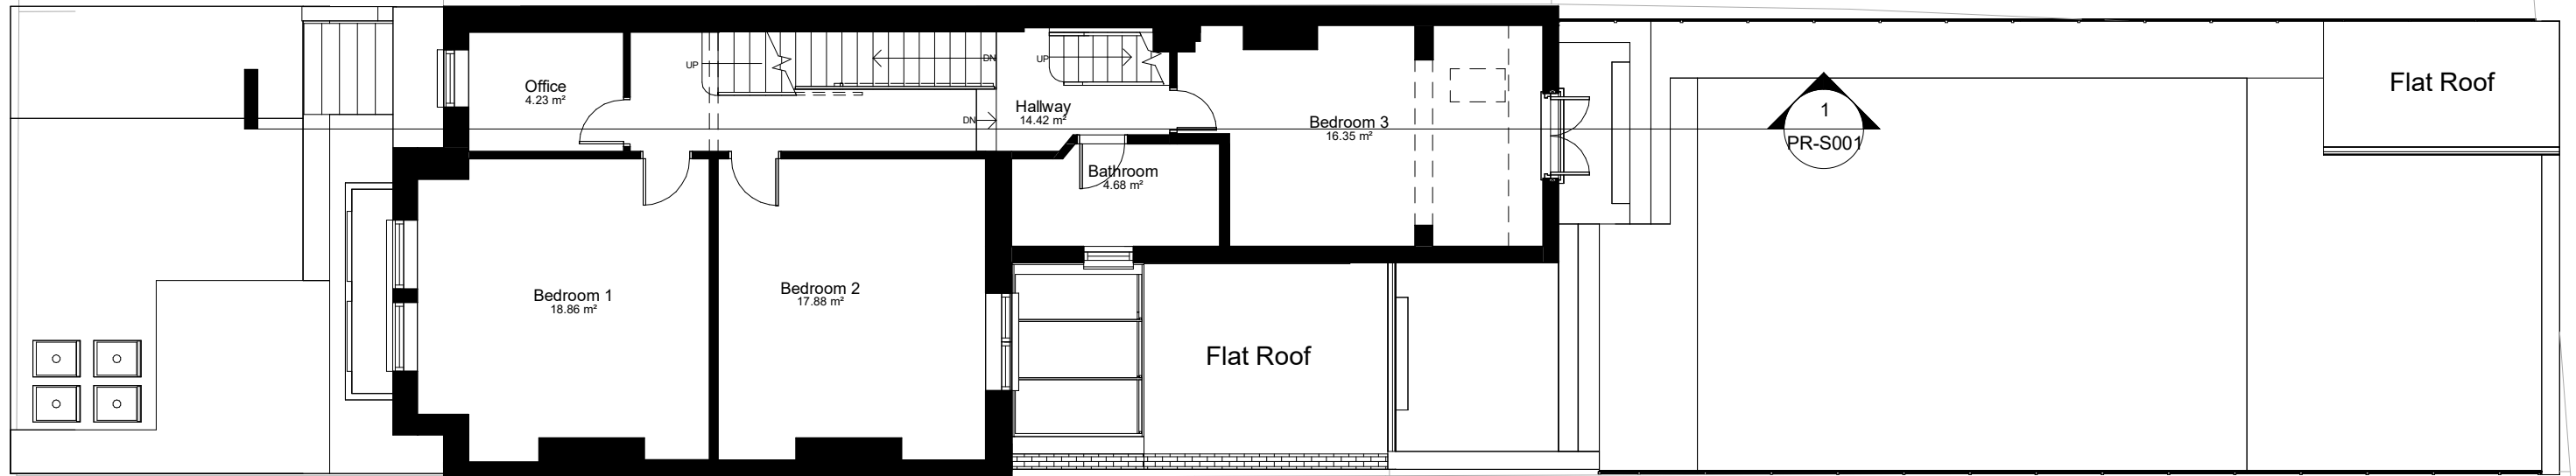

Notes.
Contractors must verify all dimensions at the site before comencing any work.
No construction work before Building Control approval and structural engineer confirmation.
Any discrepancies to be reported to Gridline.
All drawings are to be read in conjunction with all relevant drawings and specifications.

Project No.S				
REV	DATE	DESCRIPTION	BY	CH

PROJECT TITLE	
24 Onslow Gardens, Muswell Hill N10 3JU	
DATE	Project No.
March 2026	5420

DRAWING TITLE		
Proposed First Floor Plan		
DRAWING No.	SCALE @ A3	Drawn by:
PR-P002	1 : 100	Sara


PLANNING SERVICES
Unit 9b, The High Cross Centre,
Fountayne Rd,
N154BE
TEL: 020 8802 3480
www.samplanning.co.uk



Notes.
Contractors must verify all dimensions at the site before comencing any work.
No construction work before Building Control approval and structural engineer confirmation.
Any discrepancies to be reported to Gridline.
All drawings are to be read in conjunction with all relevant drawings and specifications.


Project No.S				
REV	DATE	DESCRIPTION	BY	CH

PROJECT TITLE	
24 Onslow Gardens, Muswell Hill N10 3JU	
DATE	Project No.
March 2026	5420

DRAWING TITLE		
Proposed Second Floor Plan		
DRAWING No.	SCALE @ A3	Drawn by:
PR-P003	1 : 100	Sara



PLANNING SERVICES
Unit 9b, The High Cross Centre,
Fountainy Rd,
N15 4BE
TEL: 020 8802 3480
www.samplanning.co.uk

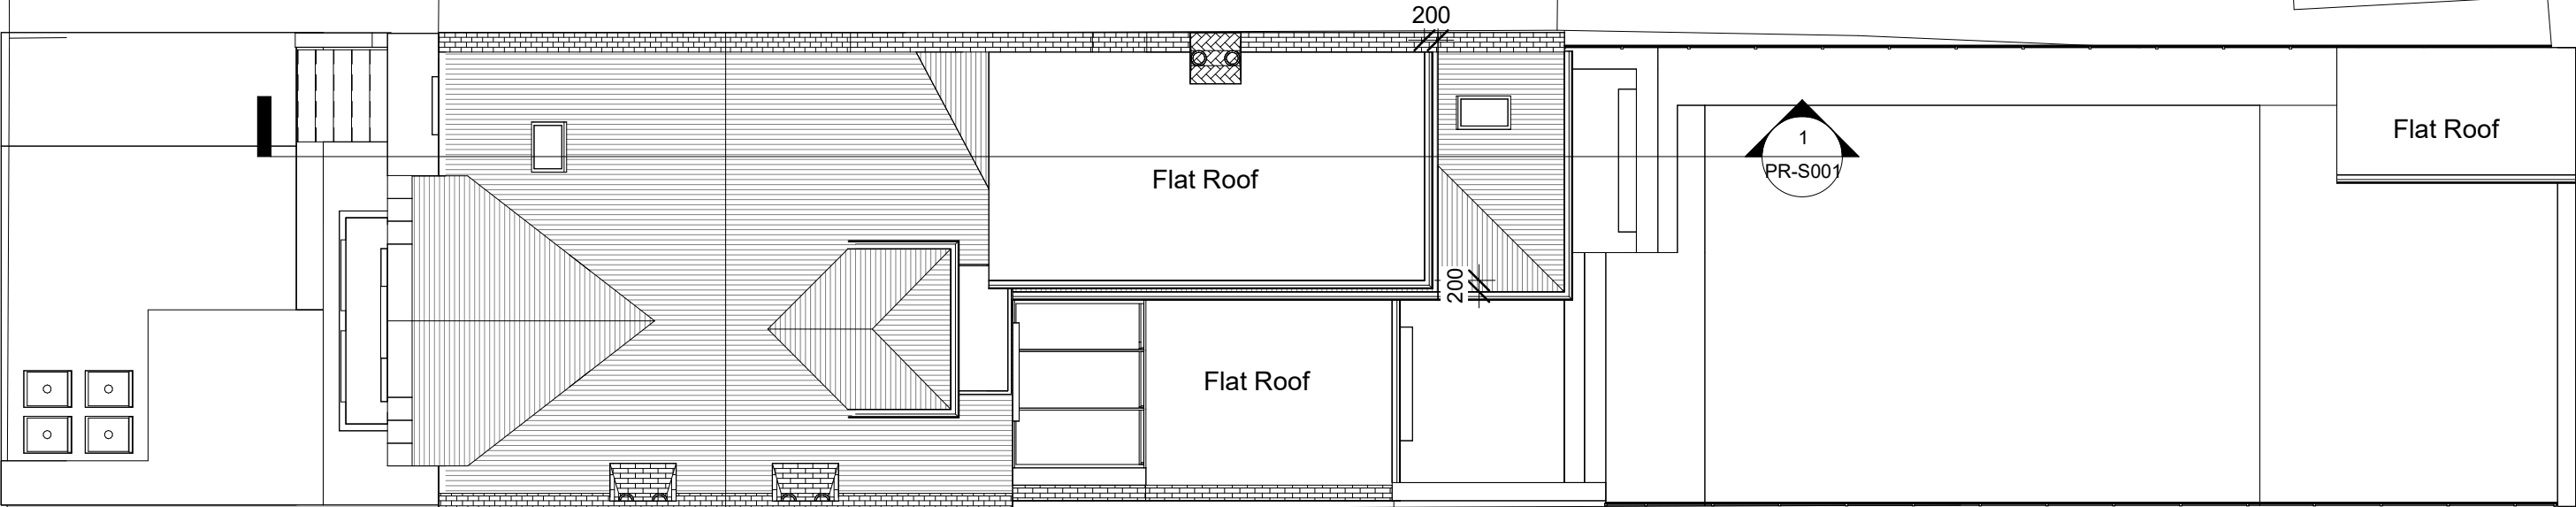

Notes.
Contractors must verify all dimensions at the site before comencing any work.
No construction work before Building Control approval and structural engineer confirmation.
Any discrepancies to be reported to Gridline.
All drawings are to be read in conjunction with all relevant drawings and specifications.

Project No.S				
REV	DATE	DESCRIPTION	BY	CH

PROJECT TITLE	
24 Onslow Gardens, Muswell Hill N10 3JU	
DATE	Project No.
March 2026	5420

DRAWING TITLE		
Proposed Roof Plan		
DRAWING No.	SCALE @ A3	Drawn by:
PR-P004	1 : 100	Sara




PLANNING SERVICES
Unit 9b, The High Cross Centre,
Fountainy Rd,
N154BE
TEL: 020 8802 3480
www.samplanning.co.uk



1 Front
1 : 100



2 Rear
1 : 100

 


Notes:
Contractors must verify all dimensions at the site before commencing any work.
No construction work before Building Control approval and structural engineer confirmation.
Any discrepancies to be reported to Gridline.
All drawings are to be read in conjunction with all relevant drawings and specifications.
The Drawings Are For Planning Purposes only

Project No.S				
REV	DATE	DESCRIPTION	BY	CH

PROJECT TITLE	
24 Onslow Gardens, Muswell Hill N10 3JU	
DATE	Project No.
March 2026	5420

DRAWING TITLE		
Proposed Front and Rear Elevations		
DRAWING No.	SCALE @ A3	Drawn by:
PR-E001	1 : 100	Sara


PLANNING SERVICES
Unit 9b, The High Cross Centre,
Fountainy Rd,
N154BE
TEL: 020 8802 3480
www.samplanning.co.uk

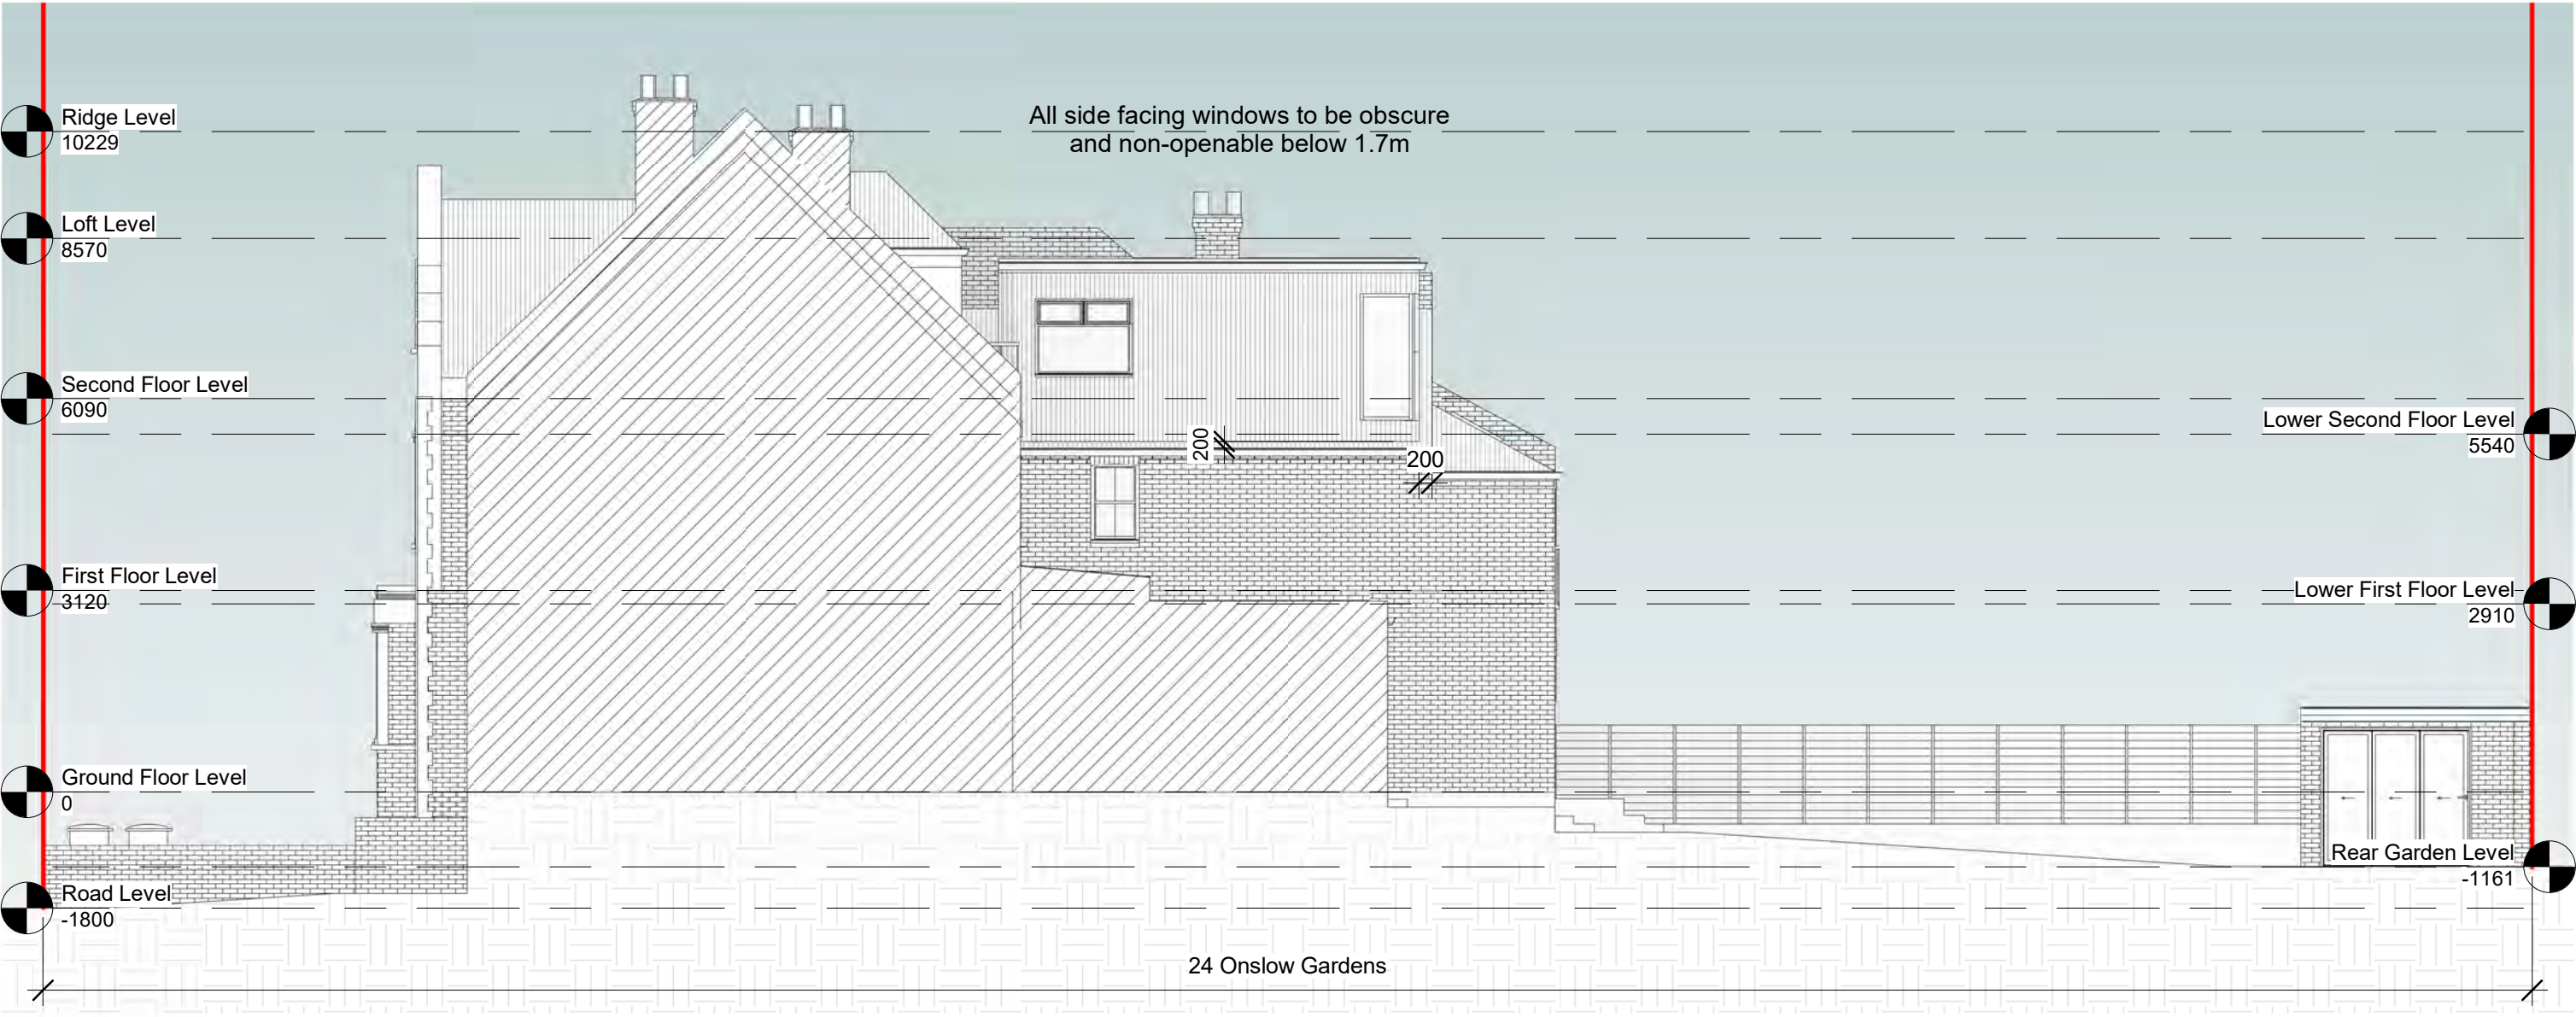

Notes:
Contractors must verify all dimensions at the site before commencing any work.
No construction work before Building Control approval and structural engineer confirmation.
Any discrepancies to be reported to Gridline.
All drawings are to be read in conjunction with all relevant drawings and specifications.
The Drawings Are For Planning Purposes only


Project No.S				
REV	DATE	DESCRIPTION	BY	CH

PROJECT TITLE	
24 Onslow Gardens, Muswell Hill N10 3JU	
DATE	Project No.
March 2026	5420

DRAWING TITLE		
Proposed Side Elevation 1		
DRAWING No.	SCALE @ A3	Drawn by:
PR-E002	1 : 100	Sara



PLANNING SERVICES
Unit 9b, The High Cross Centre,
Fountainne Rd,
N15 4BE
TEL: 020 8802 3480
www.samplanning.co.uk

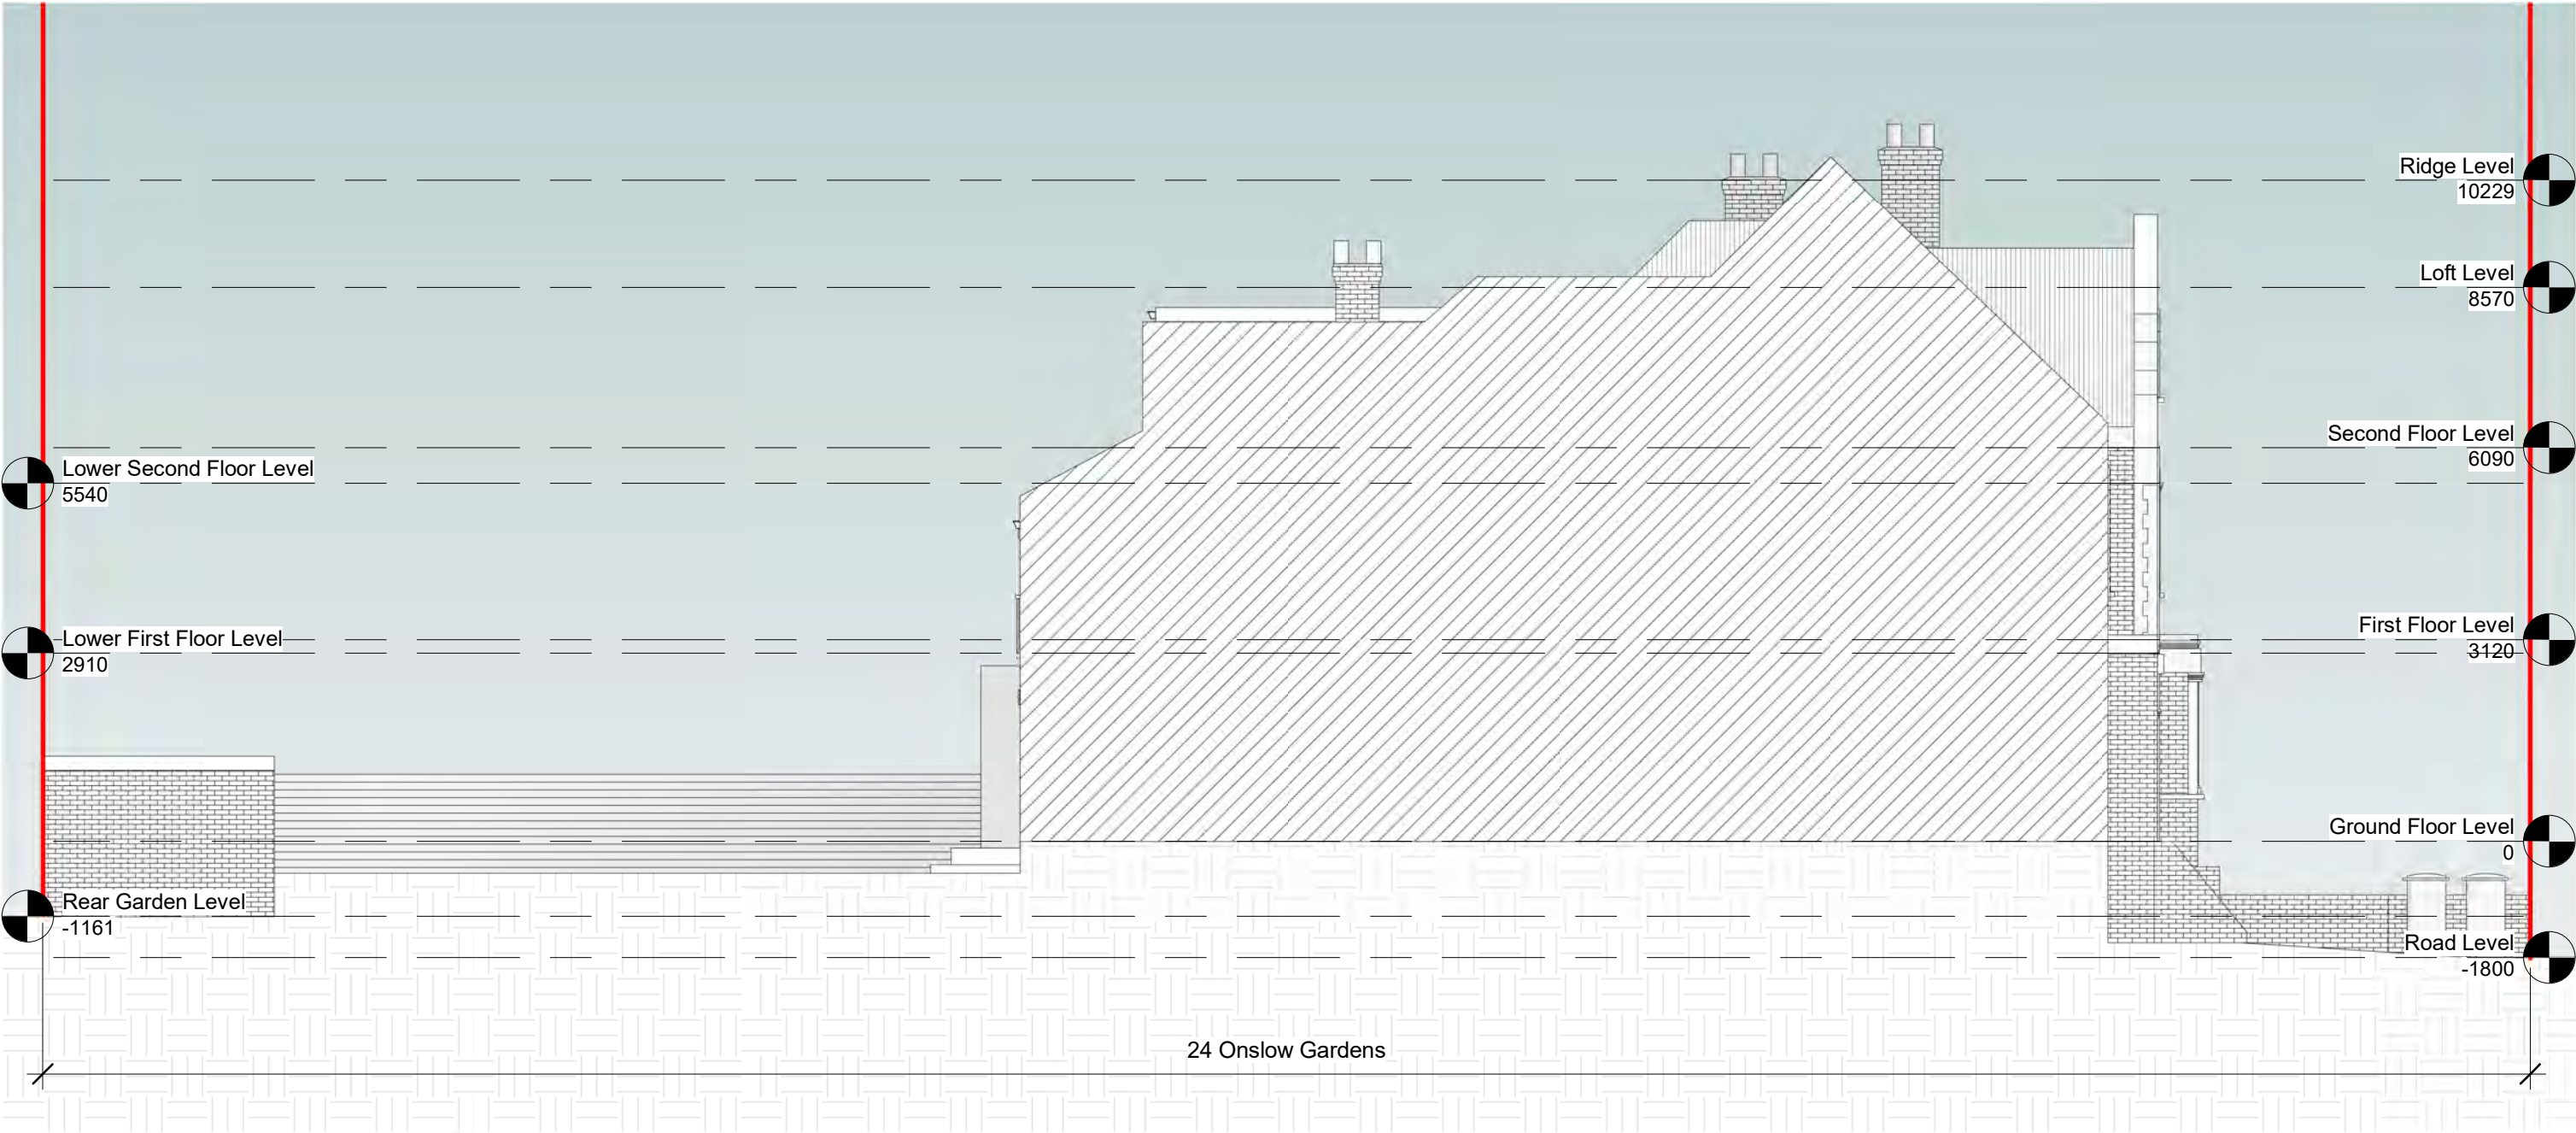

Notes.
Contractors must verify all dimensions at the site before commencing any work.
No construction work before Building Control approval and structural engineer confirmation.
Any discrepancies to be reported to Gridline.
All drawings are to be read in conjunction with all relevant drawings and specifications.
The Drawings Are For Planning Purposes only


Project No.S				
REV	DATE	DESCRIPTION	BY	CH

PROJECT TITLE	
24 Onslow Gardens, Muswell Hill N10 3JU	
DATE	Project No.
March 2026	5420

DRAWING TITLE		
Proposed Side Elevation 2		
DRAWING No.	SCALE @ A3	Drawn by:
PR-E003	1 : 100	Sara



PLANNING SERVICES
Unit 9b, The High Cross Centre,
Fountainy Rd,
N154BE
TEL: 020 8802 3480
www.samplanning.co.uk

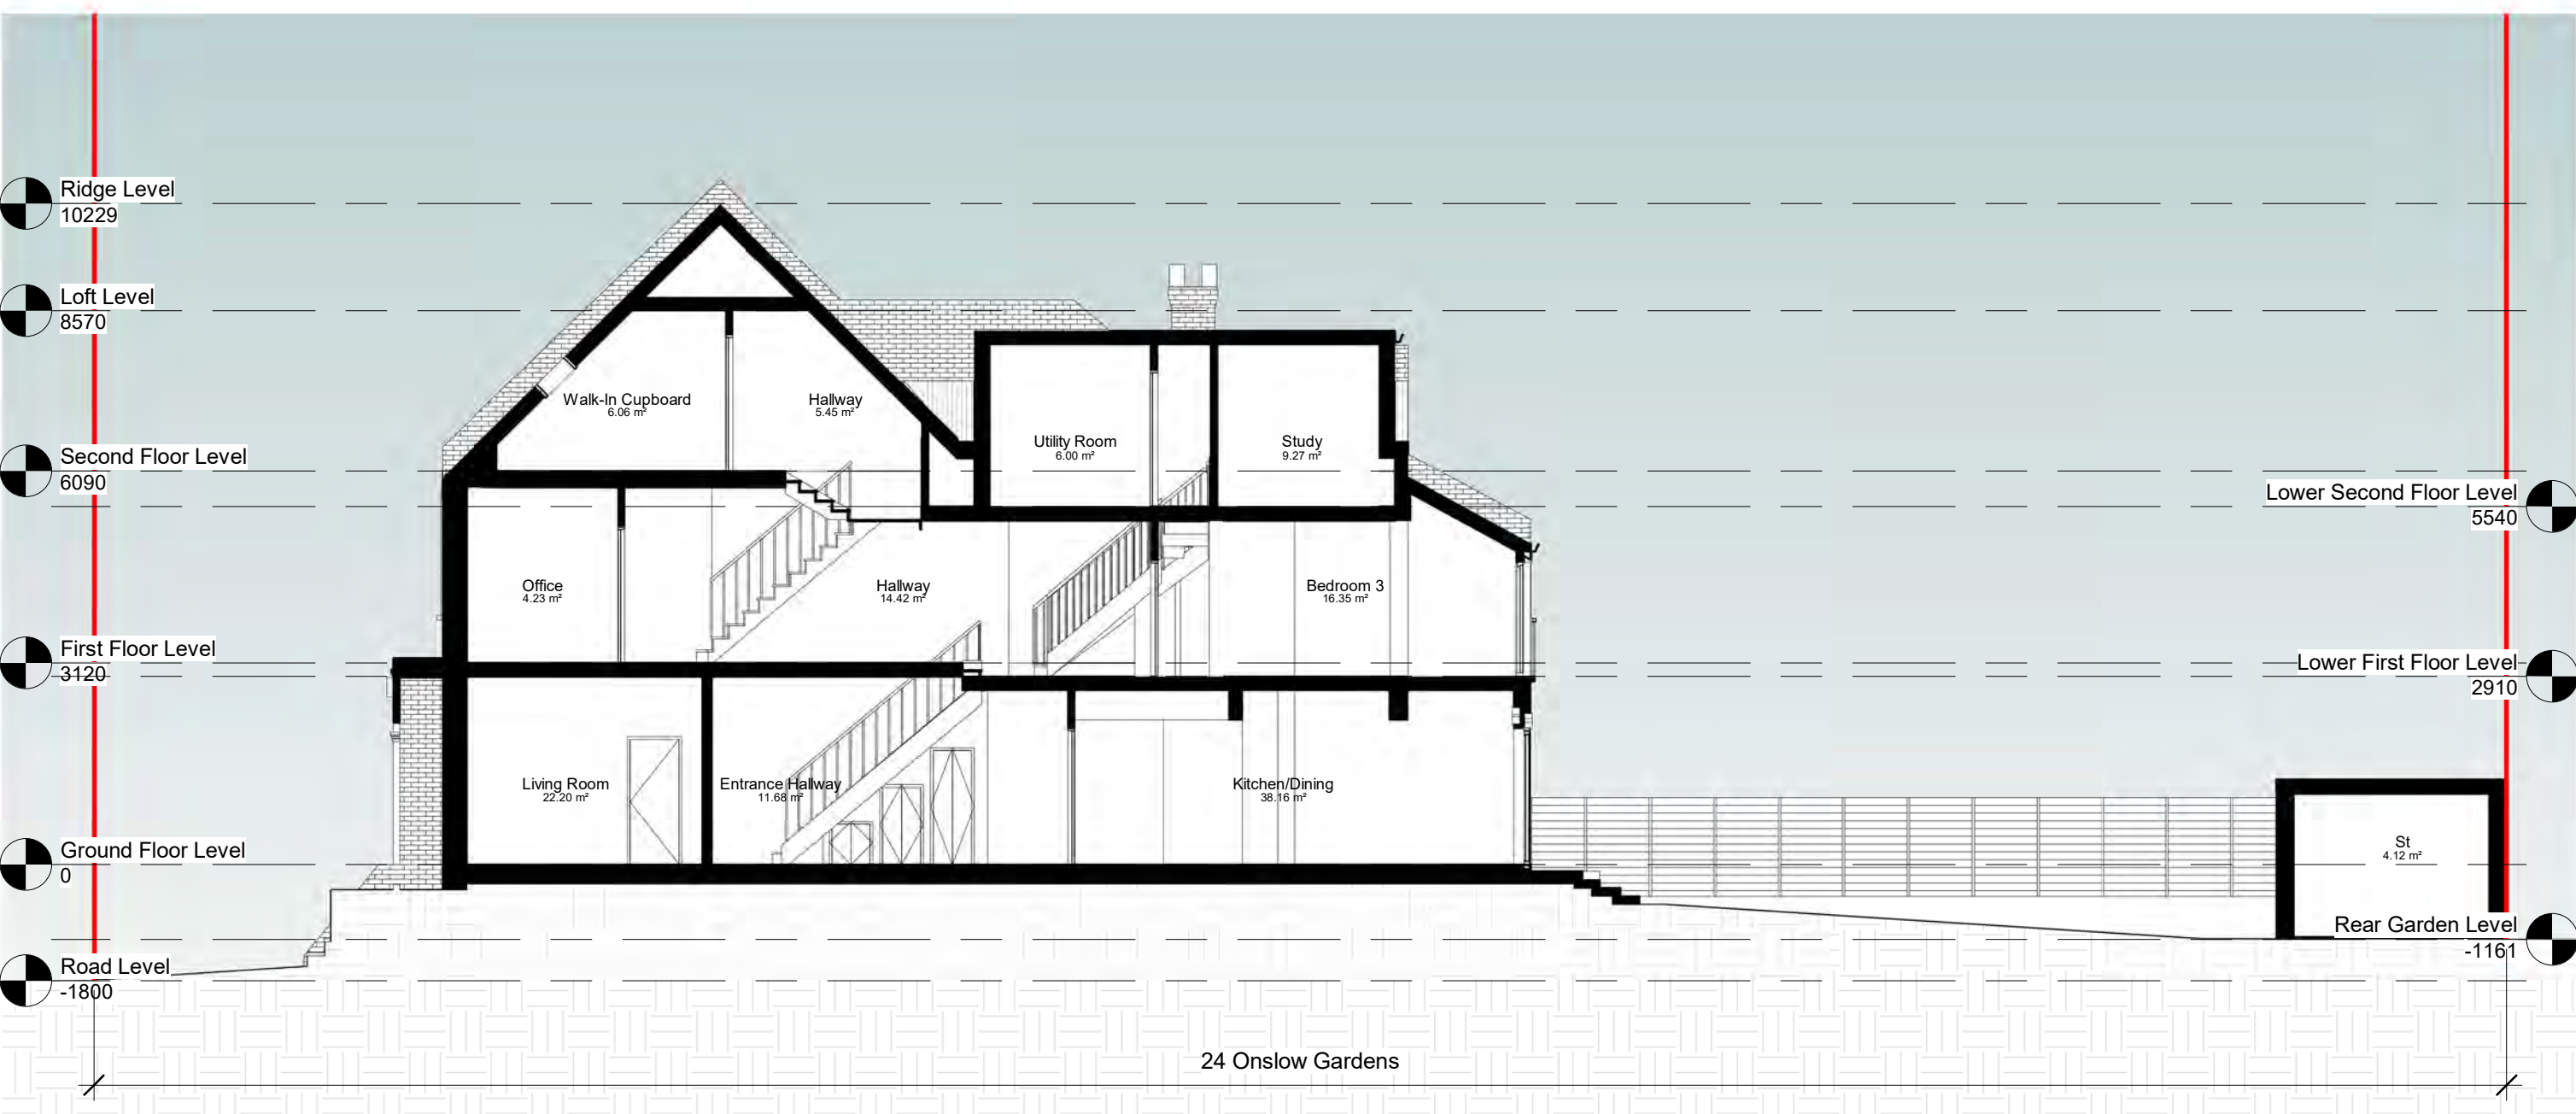


Notes:
Contractors must verify all dimensions at the site before commencing any work.
No construction work before Building Control approval and structural engineer confirmation.
Any discrepancies to be reported to Gridline.
All drawings are to be read in conjunction with all relevant drawings and specifications.
The Drawings Are For Planning Purposes only


Project No.S				
REV	DATE	DESCRIPTION	BY	CH

PROJECT TITLE	
24 Onslow Gardens, Muswell Hill N10 3JU	
DATE	Project No.
March 2026	5420


DRAWING TITLE		
Proposed Section AA		
DRAWING No.	SCALE @ A3	Drawn by:
PR-S001	1 : 100	Sara

 

PLANNING SERVICES
Unit 9b, The High Cross Centre,
Fountainy Rd,
N154BE
TEL: 020 8802 3480
www.sampling.co.uk

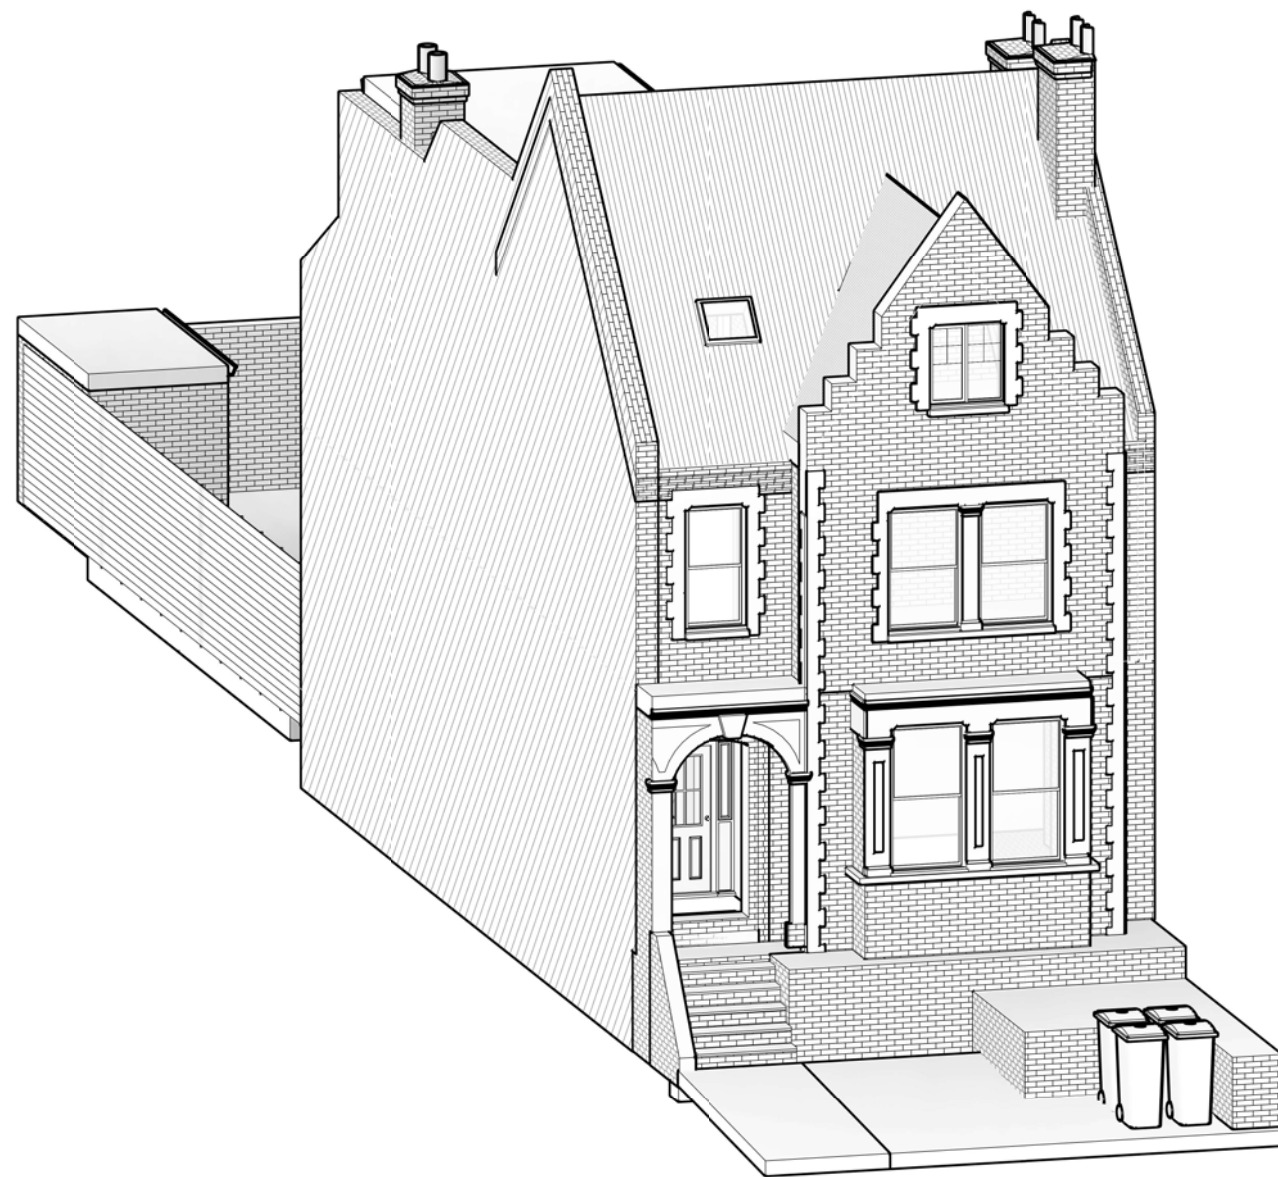

1 Front

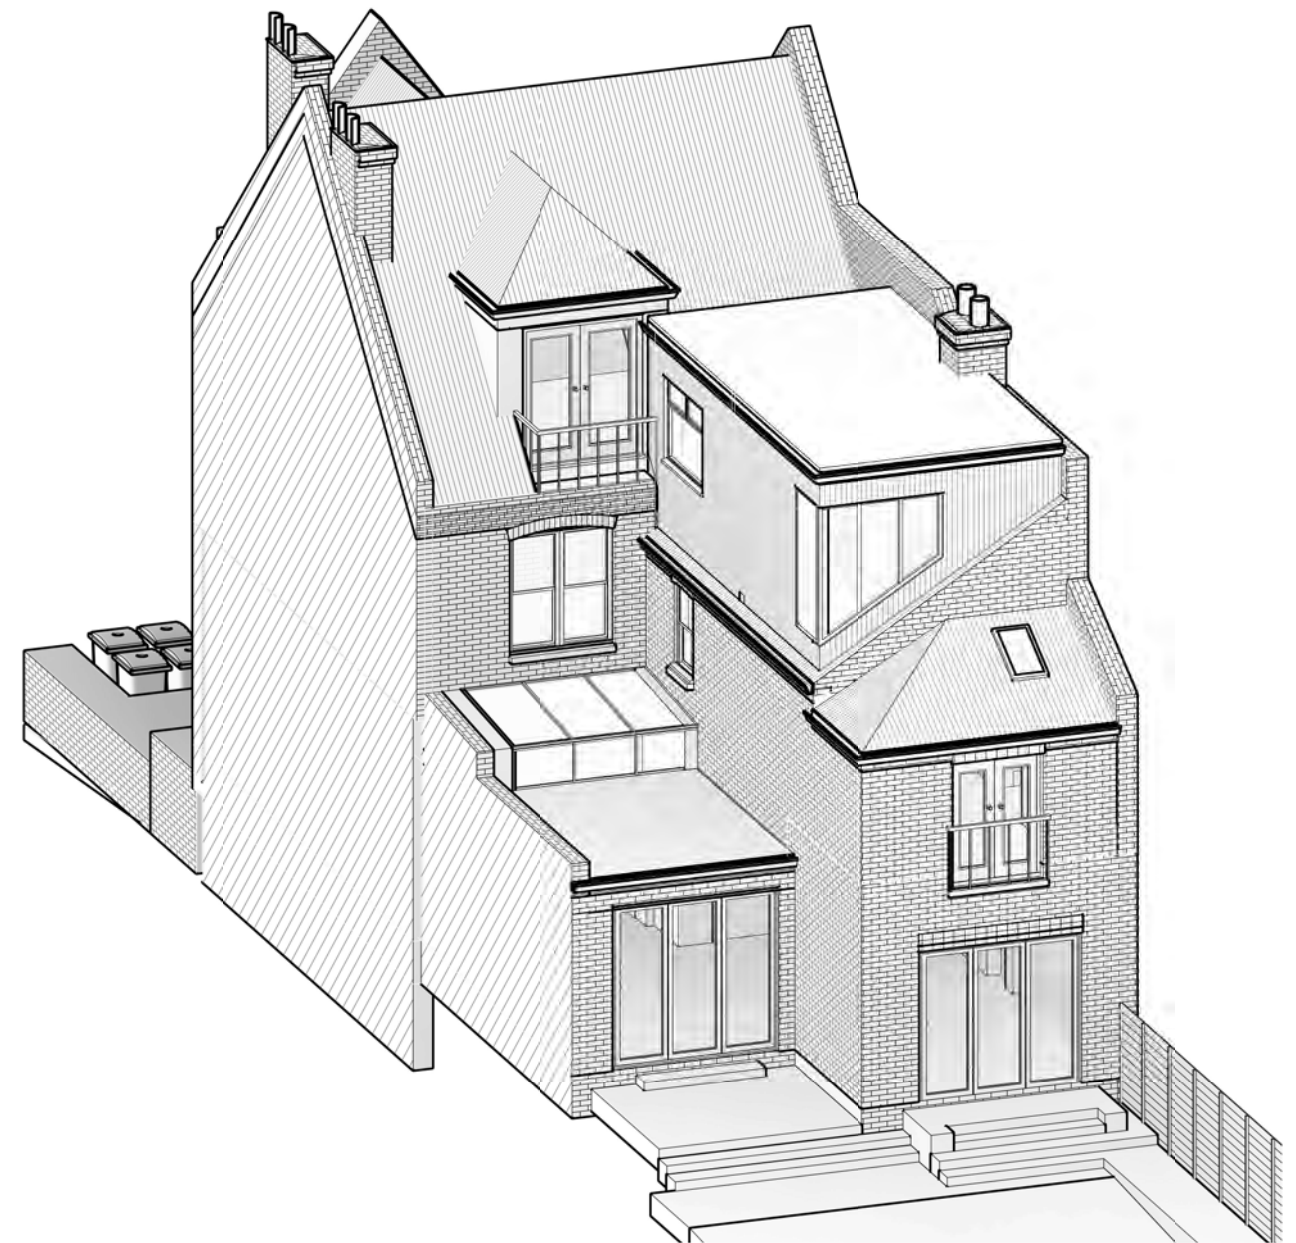

2 Rear

Notes.
Contractors must verify all dimensions at the site before commencing any work.
No construction work before Building Control approval and structural engineer confirmation.
Any discrepancies to be reported to Gridline.
All drawings are to be read in conjunction with all relevant drawings and specifications.


Project No.S				
REV	DATE	DESCRIPTION	BY	CH

PROJECT TITLE	
24 Onslow Gardens, Muswell Hill N10 3JU	
DATE	Project No.
March 2026	5420


DRAWING TITLE		
Proposed Perspective Views		
DRAWING No.	SCALE @ A3	Drawn by:
PR-PE001		Sara


 PLANNING SERVICES
 Unit 9b, The High Cross Centre,
 Fountayne Rd,
 N154BE
 TEL: 020 8802 3480
www.samplanning.co.uk

Existing

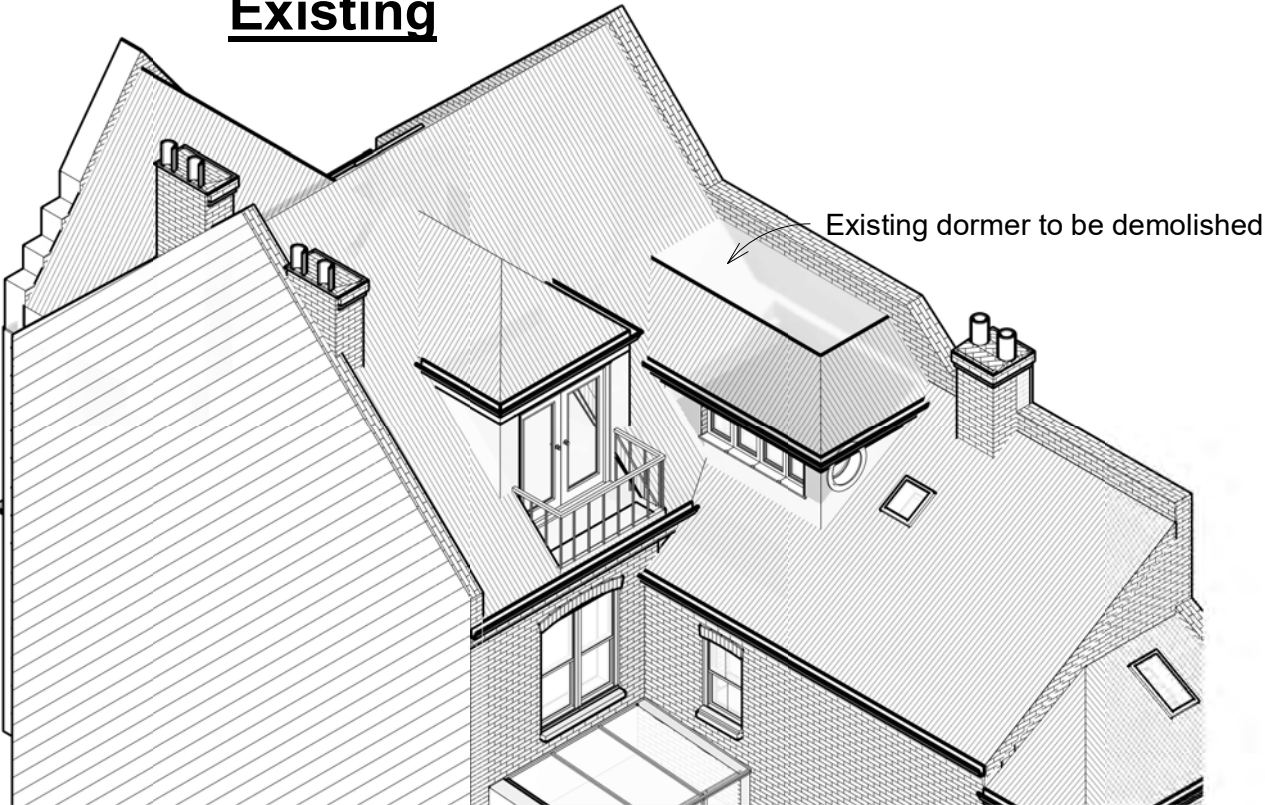

Proposed

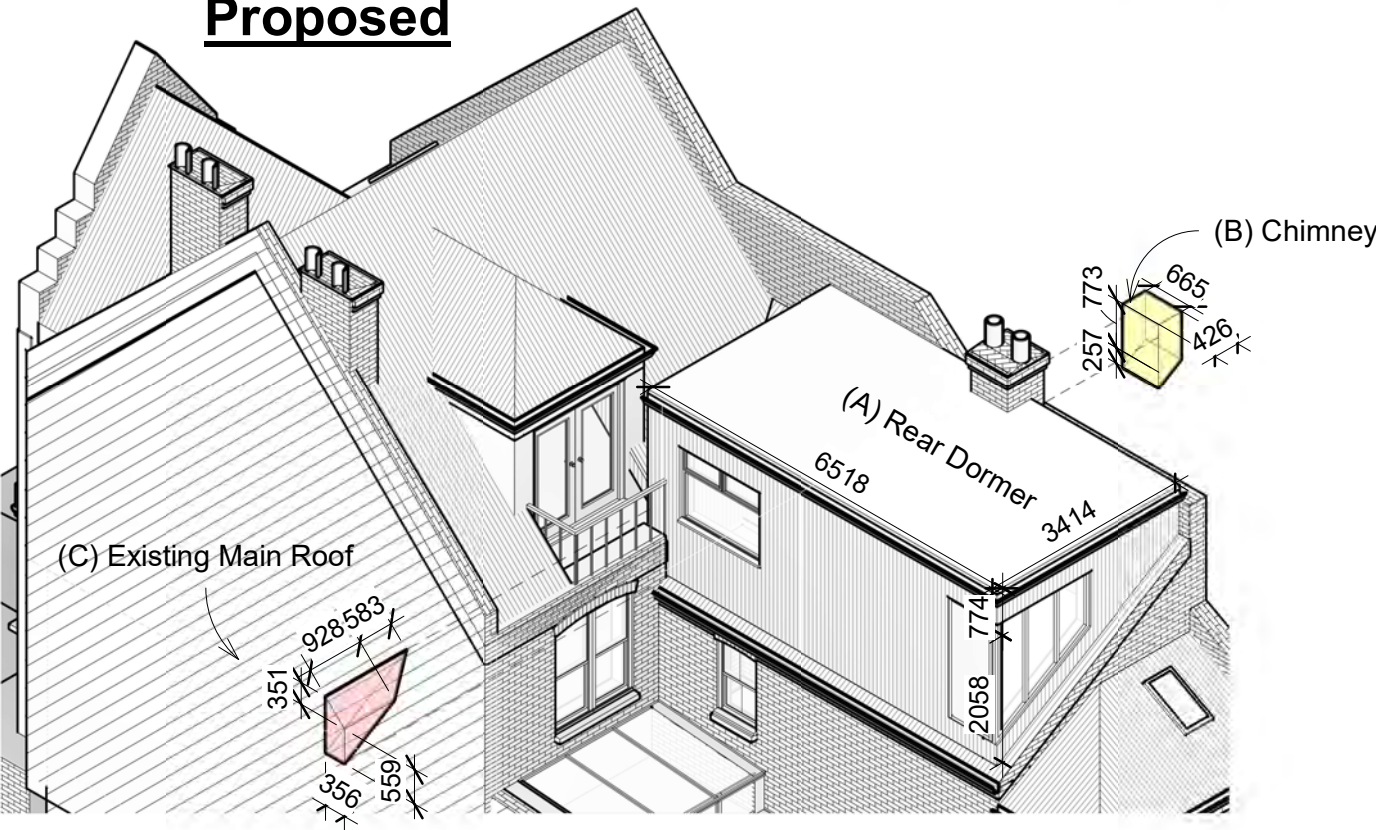

Volume Calculation

(A) Rear Dormer Volume

$((3.414 \times 2.058 / 2) + (3.414 \times 0.774)) \times 6.518 =$
 $(3.513 + 2.642) \times 6.518 =$
 $6.155 \times 5.518 = \mathbf{40.118}$

(B) Chimney Volume

$((0.426 \times 0.257 / 2) + (0.773 \times 0.426)) \times 0.665 =$
 $(0.055 + 0.329) \times 0.665 =$
 $0.384 \times 0.665 = \mathbf{0.255}$

(C) Existing Main Roof

$(0.356 \times 0.559 \times 0.928 / 2) + (0.351 \times 0.356 \times 0.928 / 2) + (0.351 \times 0.356 \times 0.583 / 4) =$
 $0.092 + 0.058 + 0.018 = \mathbf{0.168}$

Total Volume = A - (B + C)

 $= 40.118 - (0.225 + 0.168)$
 $= 40.118 - 0.393$

= 39.95 m³


Total Proposed Dormer Volume < 40 m³

Notes.
Contractors must verify all dimensions at the site before comencing any work.
No construction work before Building Control approval and structural engineer confirmation.
Any discrepancies to be reported to Gridline.
All drawings are to be read in conjunction with all relevant drawings and specifications.

Project No.S				
REV	DATE	DESCRIPTION	BY	CH

PROJECT TITLE	
24 Onslow Gardens, Muswell Hill N10 3JU	
DATE	Project No.
March 2026	5420

DRAWING TITLE			
Proposed Volume			
DRAWING No.	SCALE @ A3	Drawn by:	
PR-V001		Sara	

 

PLANNING SERVICES
Unit 9b, The High Cross Centre,
Fountainy Rd,
N15 4BE
TEL: 020 8802 3480
www.samplanning.co.uk