



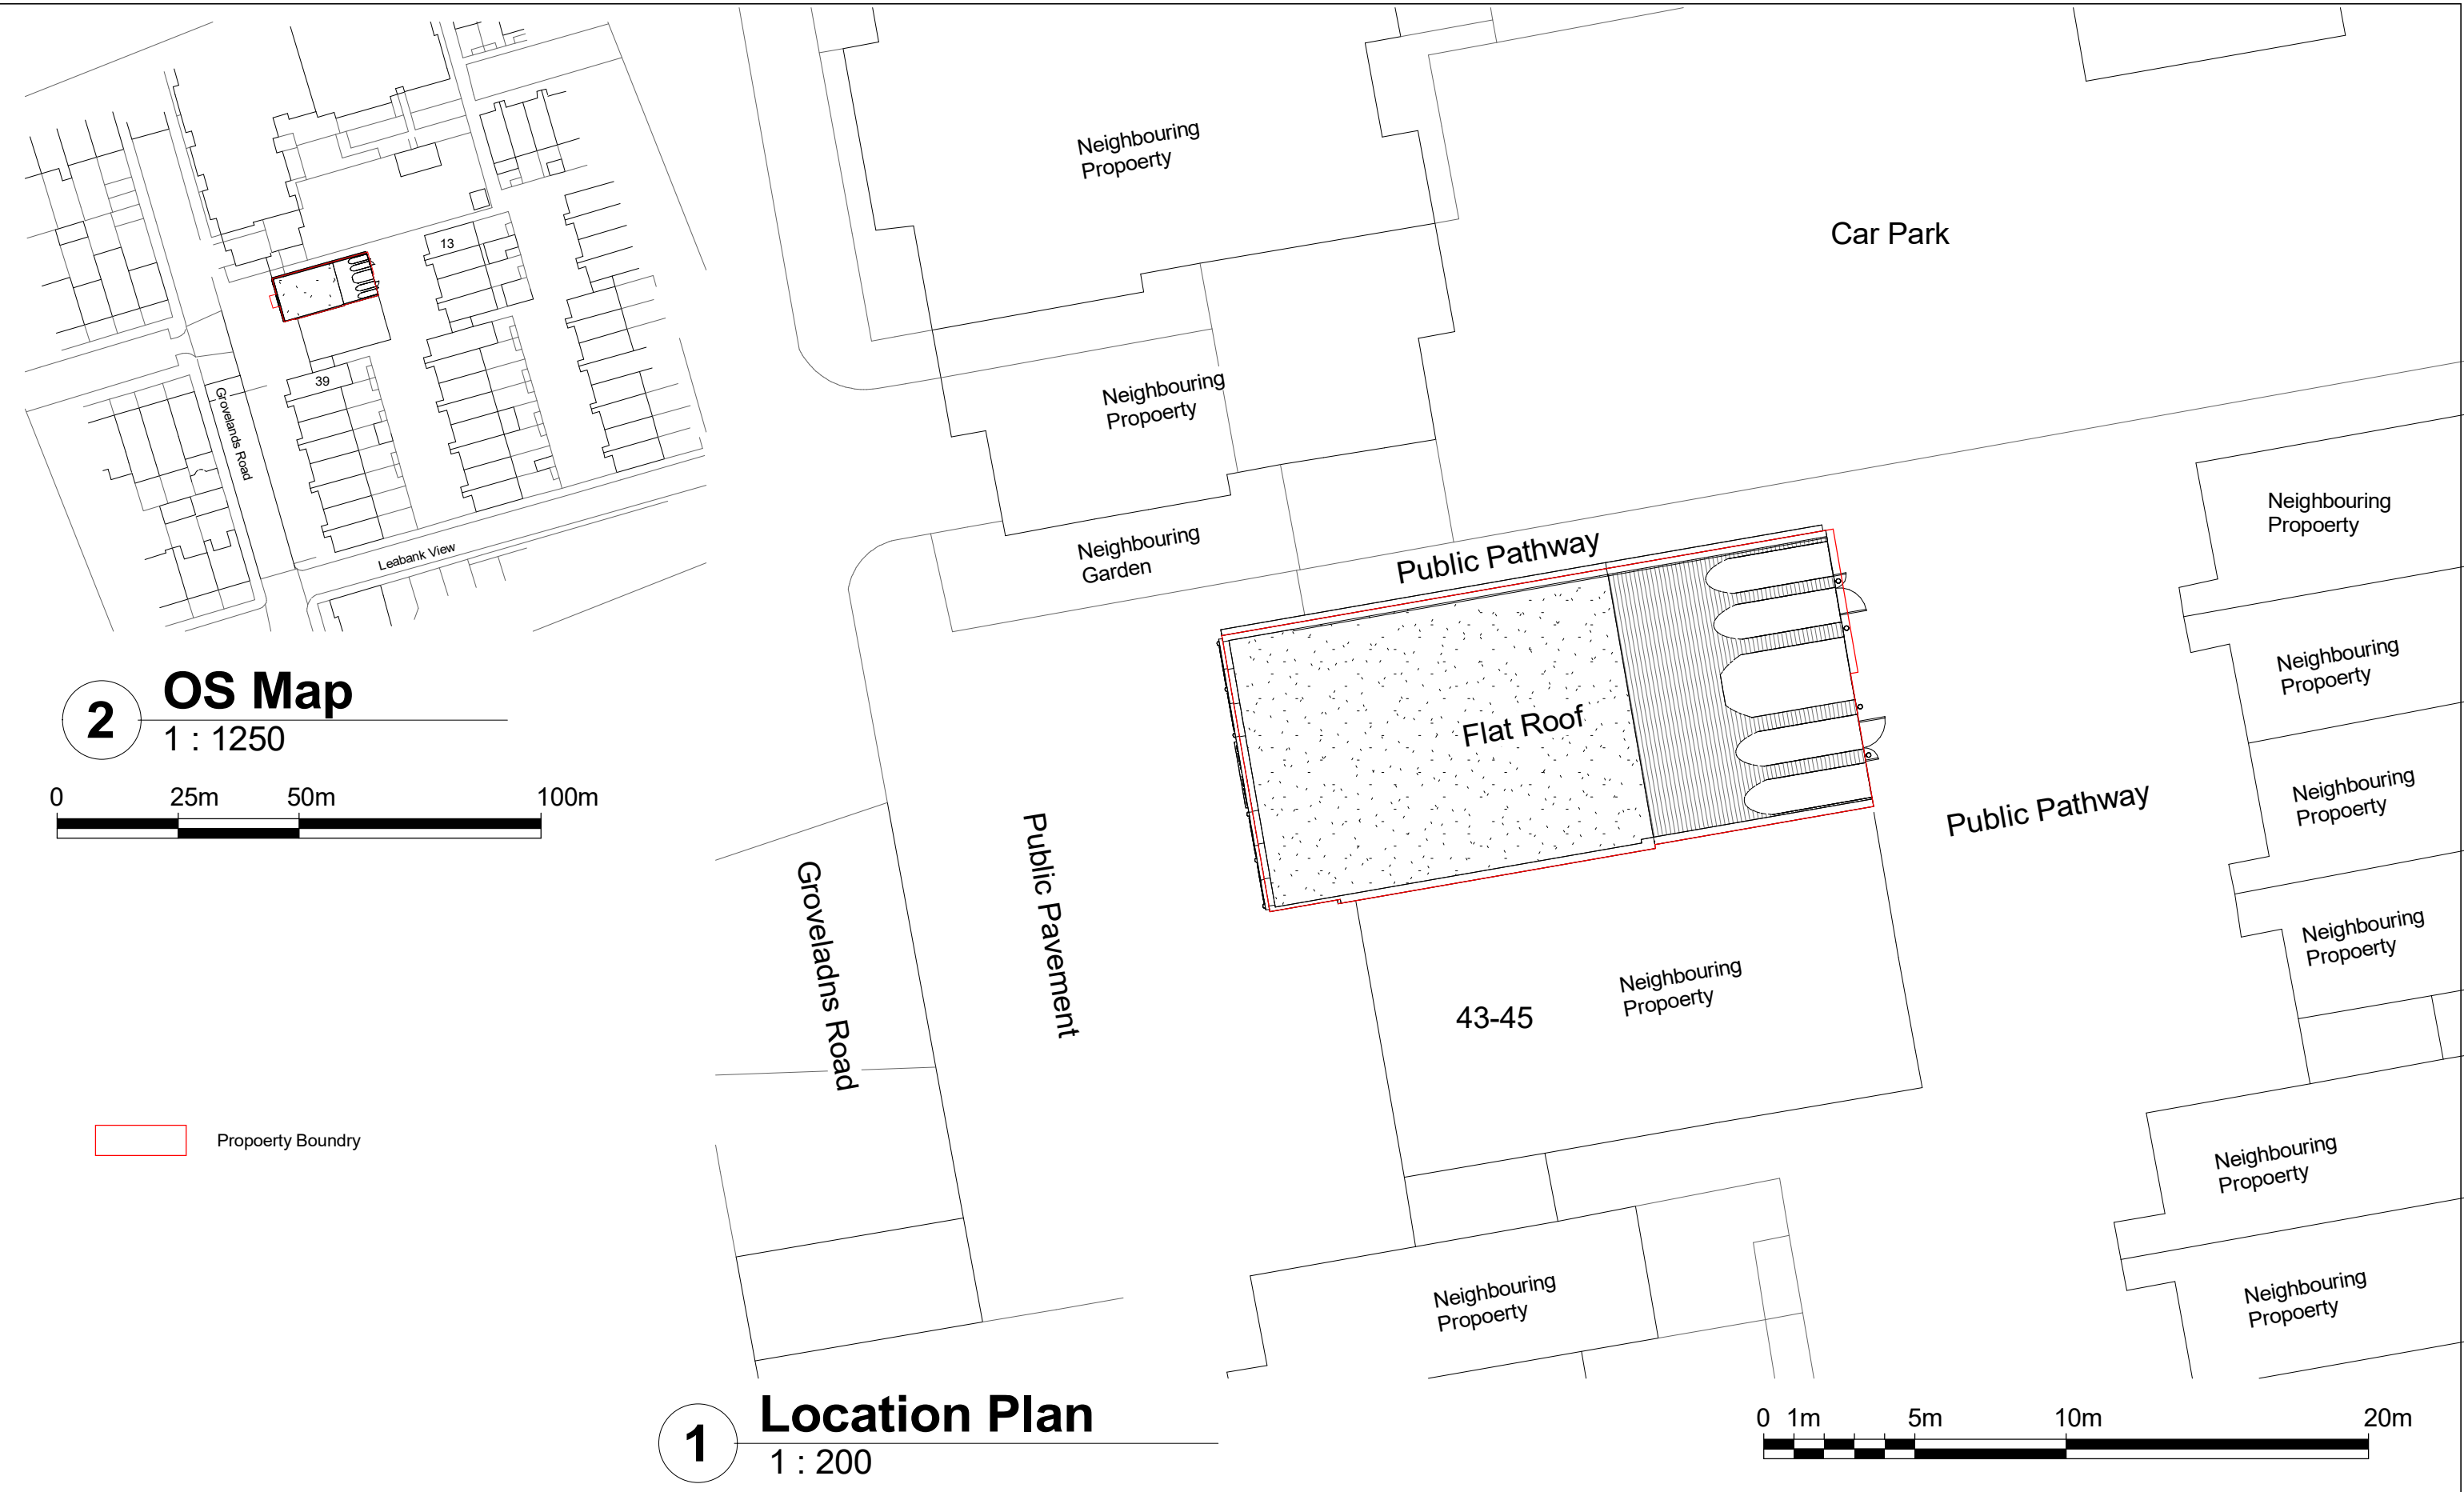

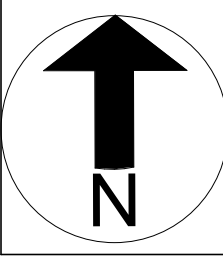

NOTES:
CONTRACTORS MUST VERIFY ALL DIMENSIONS AT THE SITE BEFORE COMENCING ANY WORK.


NO CONSTRUCTION WORK BEFORE BUILDING CONTROL APPROVAL AND STRUCTURAL ENGINEER CONFIRMATION.

ANY DISCREPANCIES TO BE REPORTED TO GRIDKUNE.
ALL DRAWINGS ARE TO BE READ IN CONJUNCTION WITH ALL RELEVANT DRAWINGS AND SPECIFICATIONS.

Rev	Description	Date
A	Proposed shutter for bin storage	05/12/2022
B	Removing the front pillars	07/02/2023
C	Amendments to windows	16/03/2023

PROJECT TITLE			DRAWING TITLE	
47, Grovelands Road, Haringay, London, N15 6BT			Proposed Location Plan & OS Map	
			CLIENT	
Date 07/02/23			Mr Hailbroun	
Project number 4764			Scale (@ A3) As indicated	Drawn by Shai
DRWAING NUMBER PR - L001				



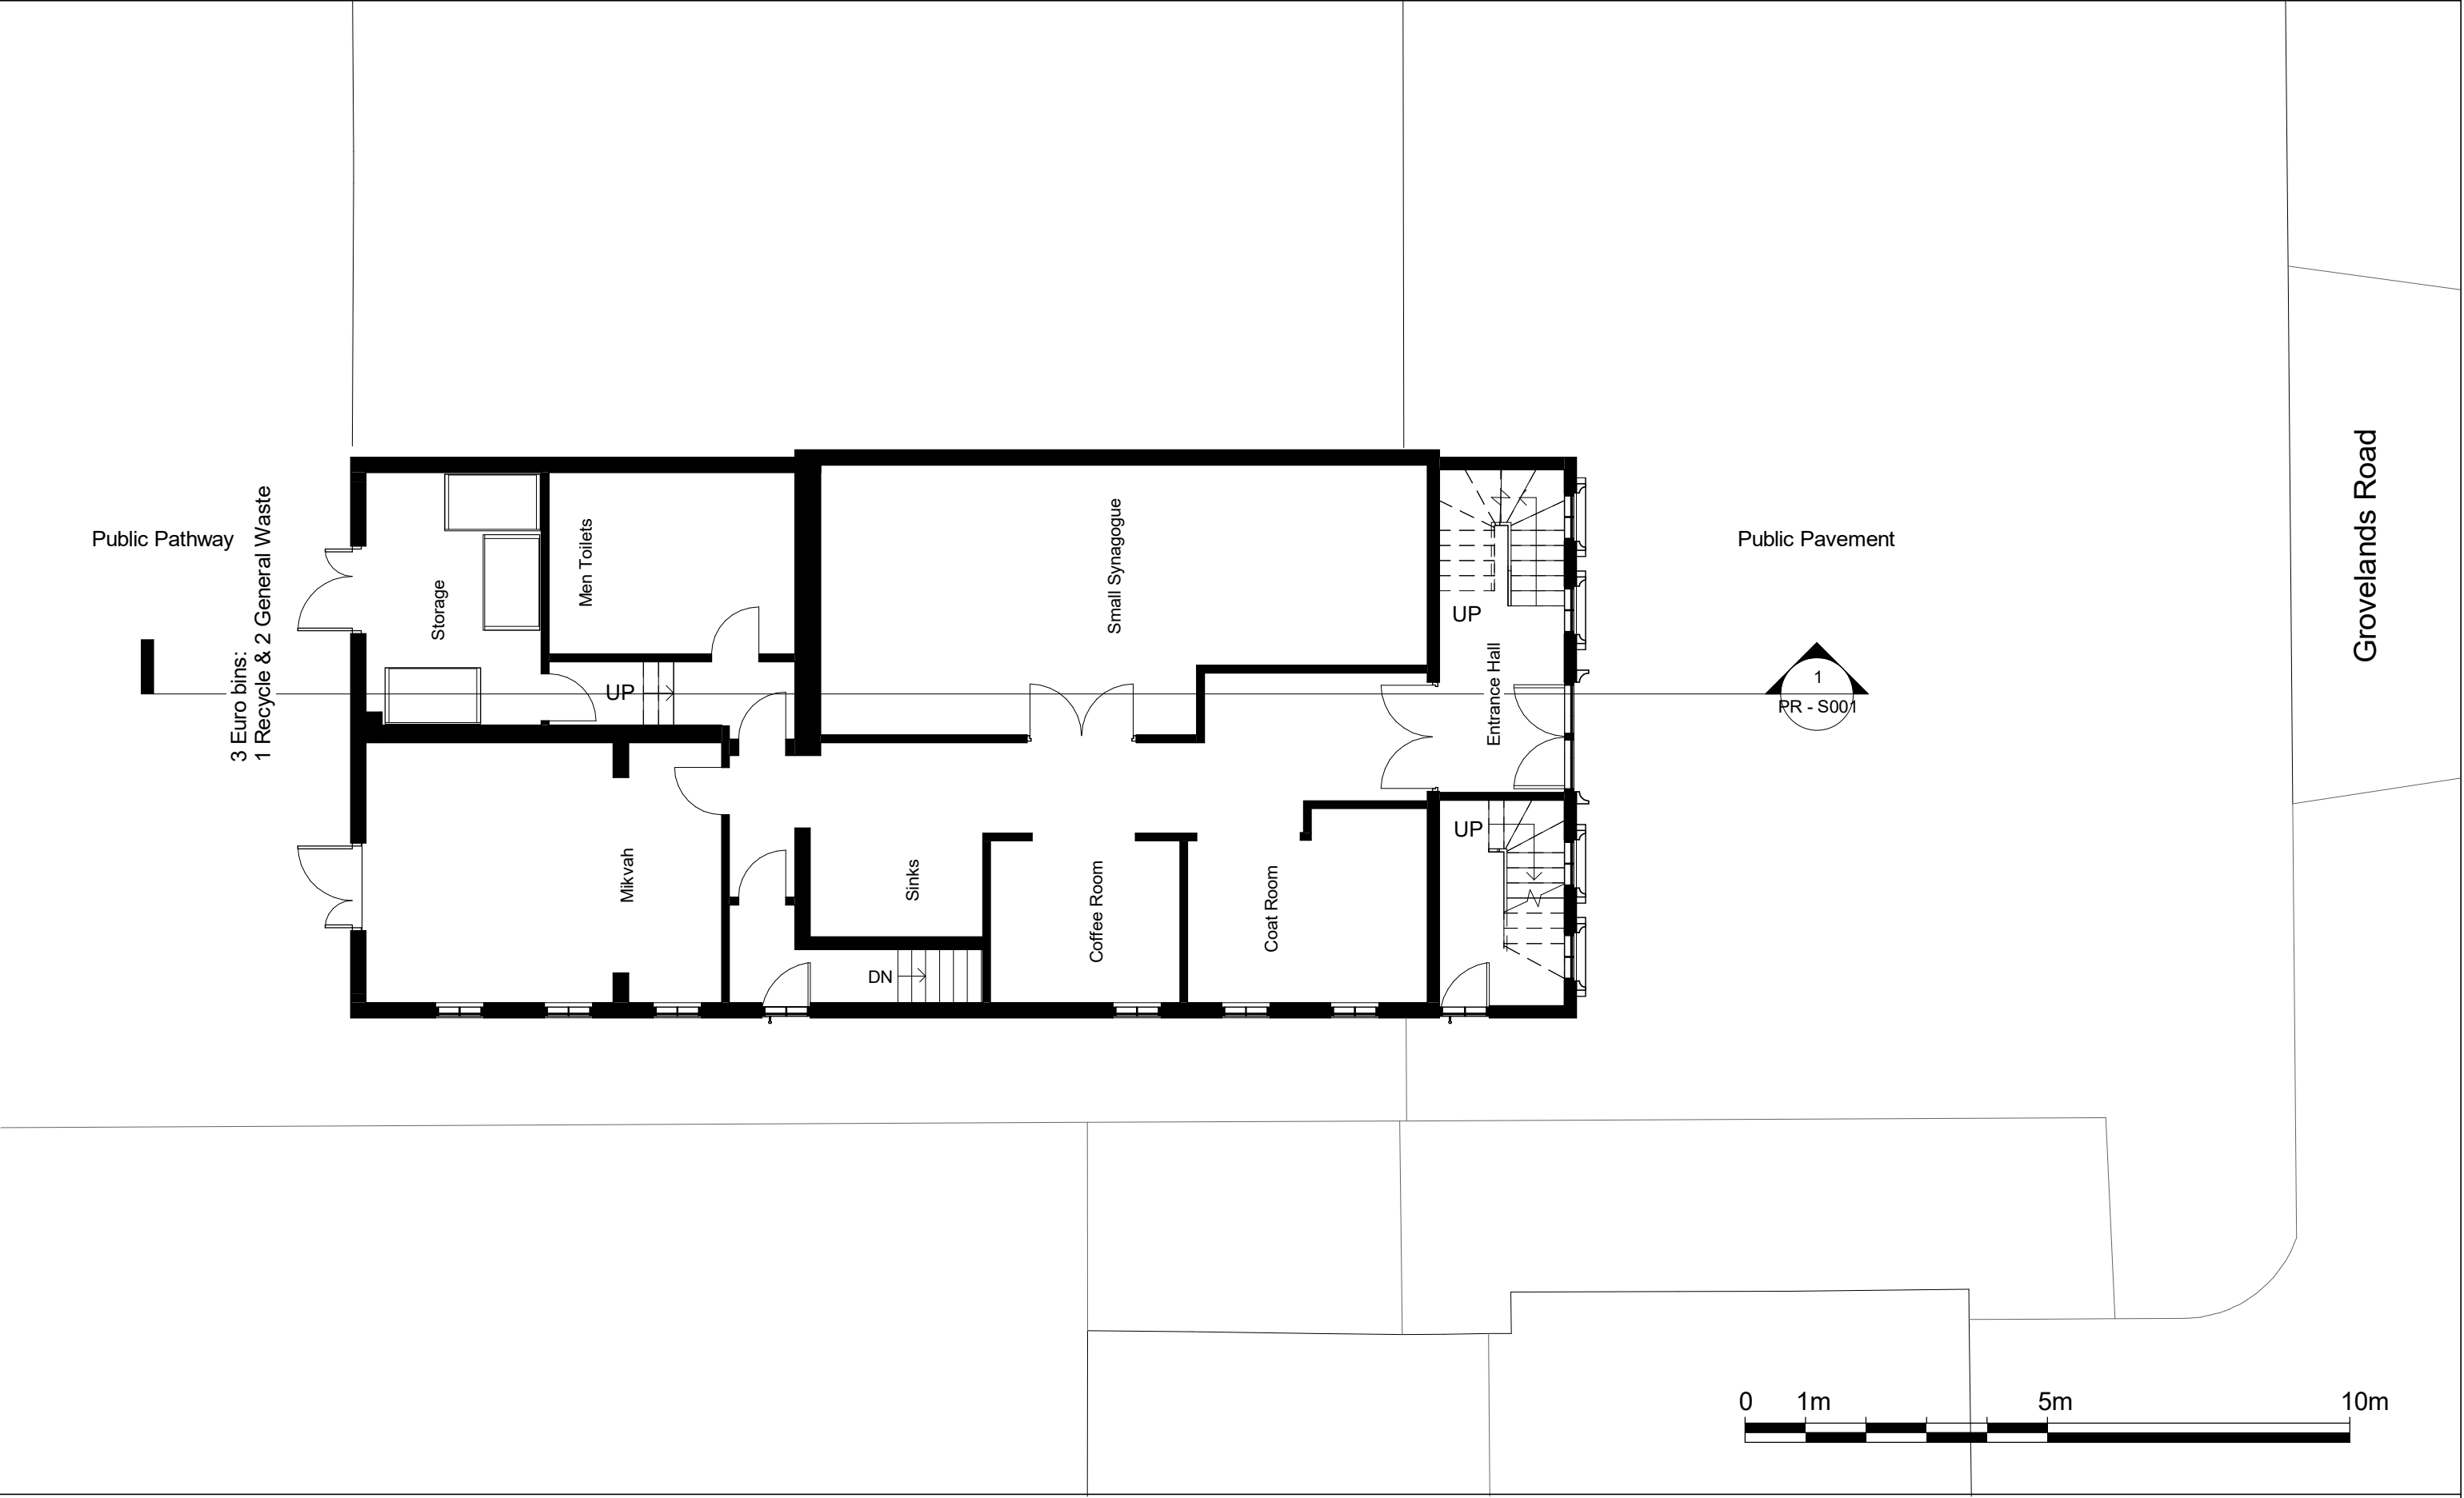

NOTES:
CONTRACTORS MUST VERIFY ALL DIMENSIONS AT THE SITE BEFORE COMENCING ANY WORK.

NO CONSTRUCTION WORK BEFORE BUILDING CONTROL APPROVAL AND STRUCTURAL ENGINEER CONFIRMATION.

ANY DISCREPANCIES TO BE REPORTED TO GRIDKUNE.
ALL DRAWINGS ARE TO BE READ IN CONJUNCTION WITH ALL RELEVANT DRAWINGS AND SPECIFICATIONS.

Rev	Description	Date
A	Proposed shutter for bin storage	05/12/2022
B	Removing the front pillars	07/02/2023
C	Amendments to windows	16/03/2023

PROJECT TITLE

47, Grovelands Road, Haringay, London, N15 6BT

Date

07/02/23

Project number

4764

DRWAING NUMBER

PR - P001

DRAWING TITLE

Proposed Ground Floor

CLIENT


Mr Hailbroun


Scale (@ A3)

1 : 100

Drawn by

Shai

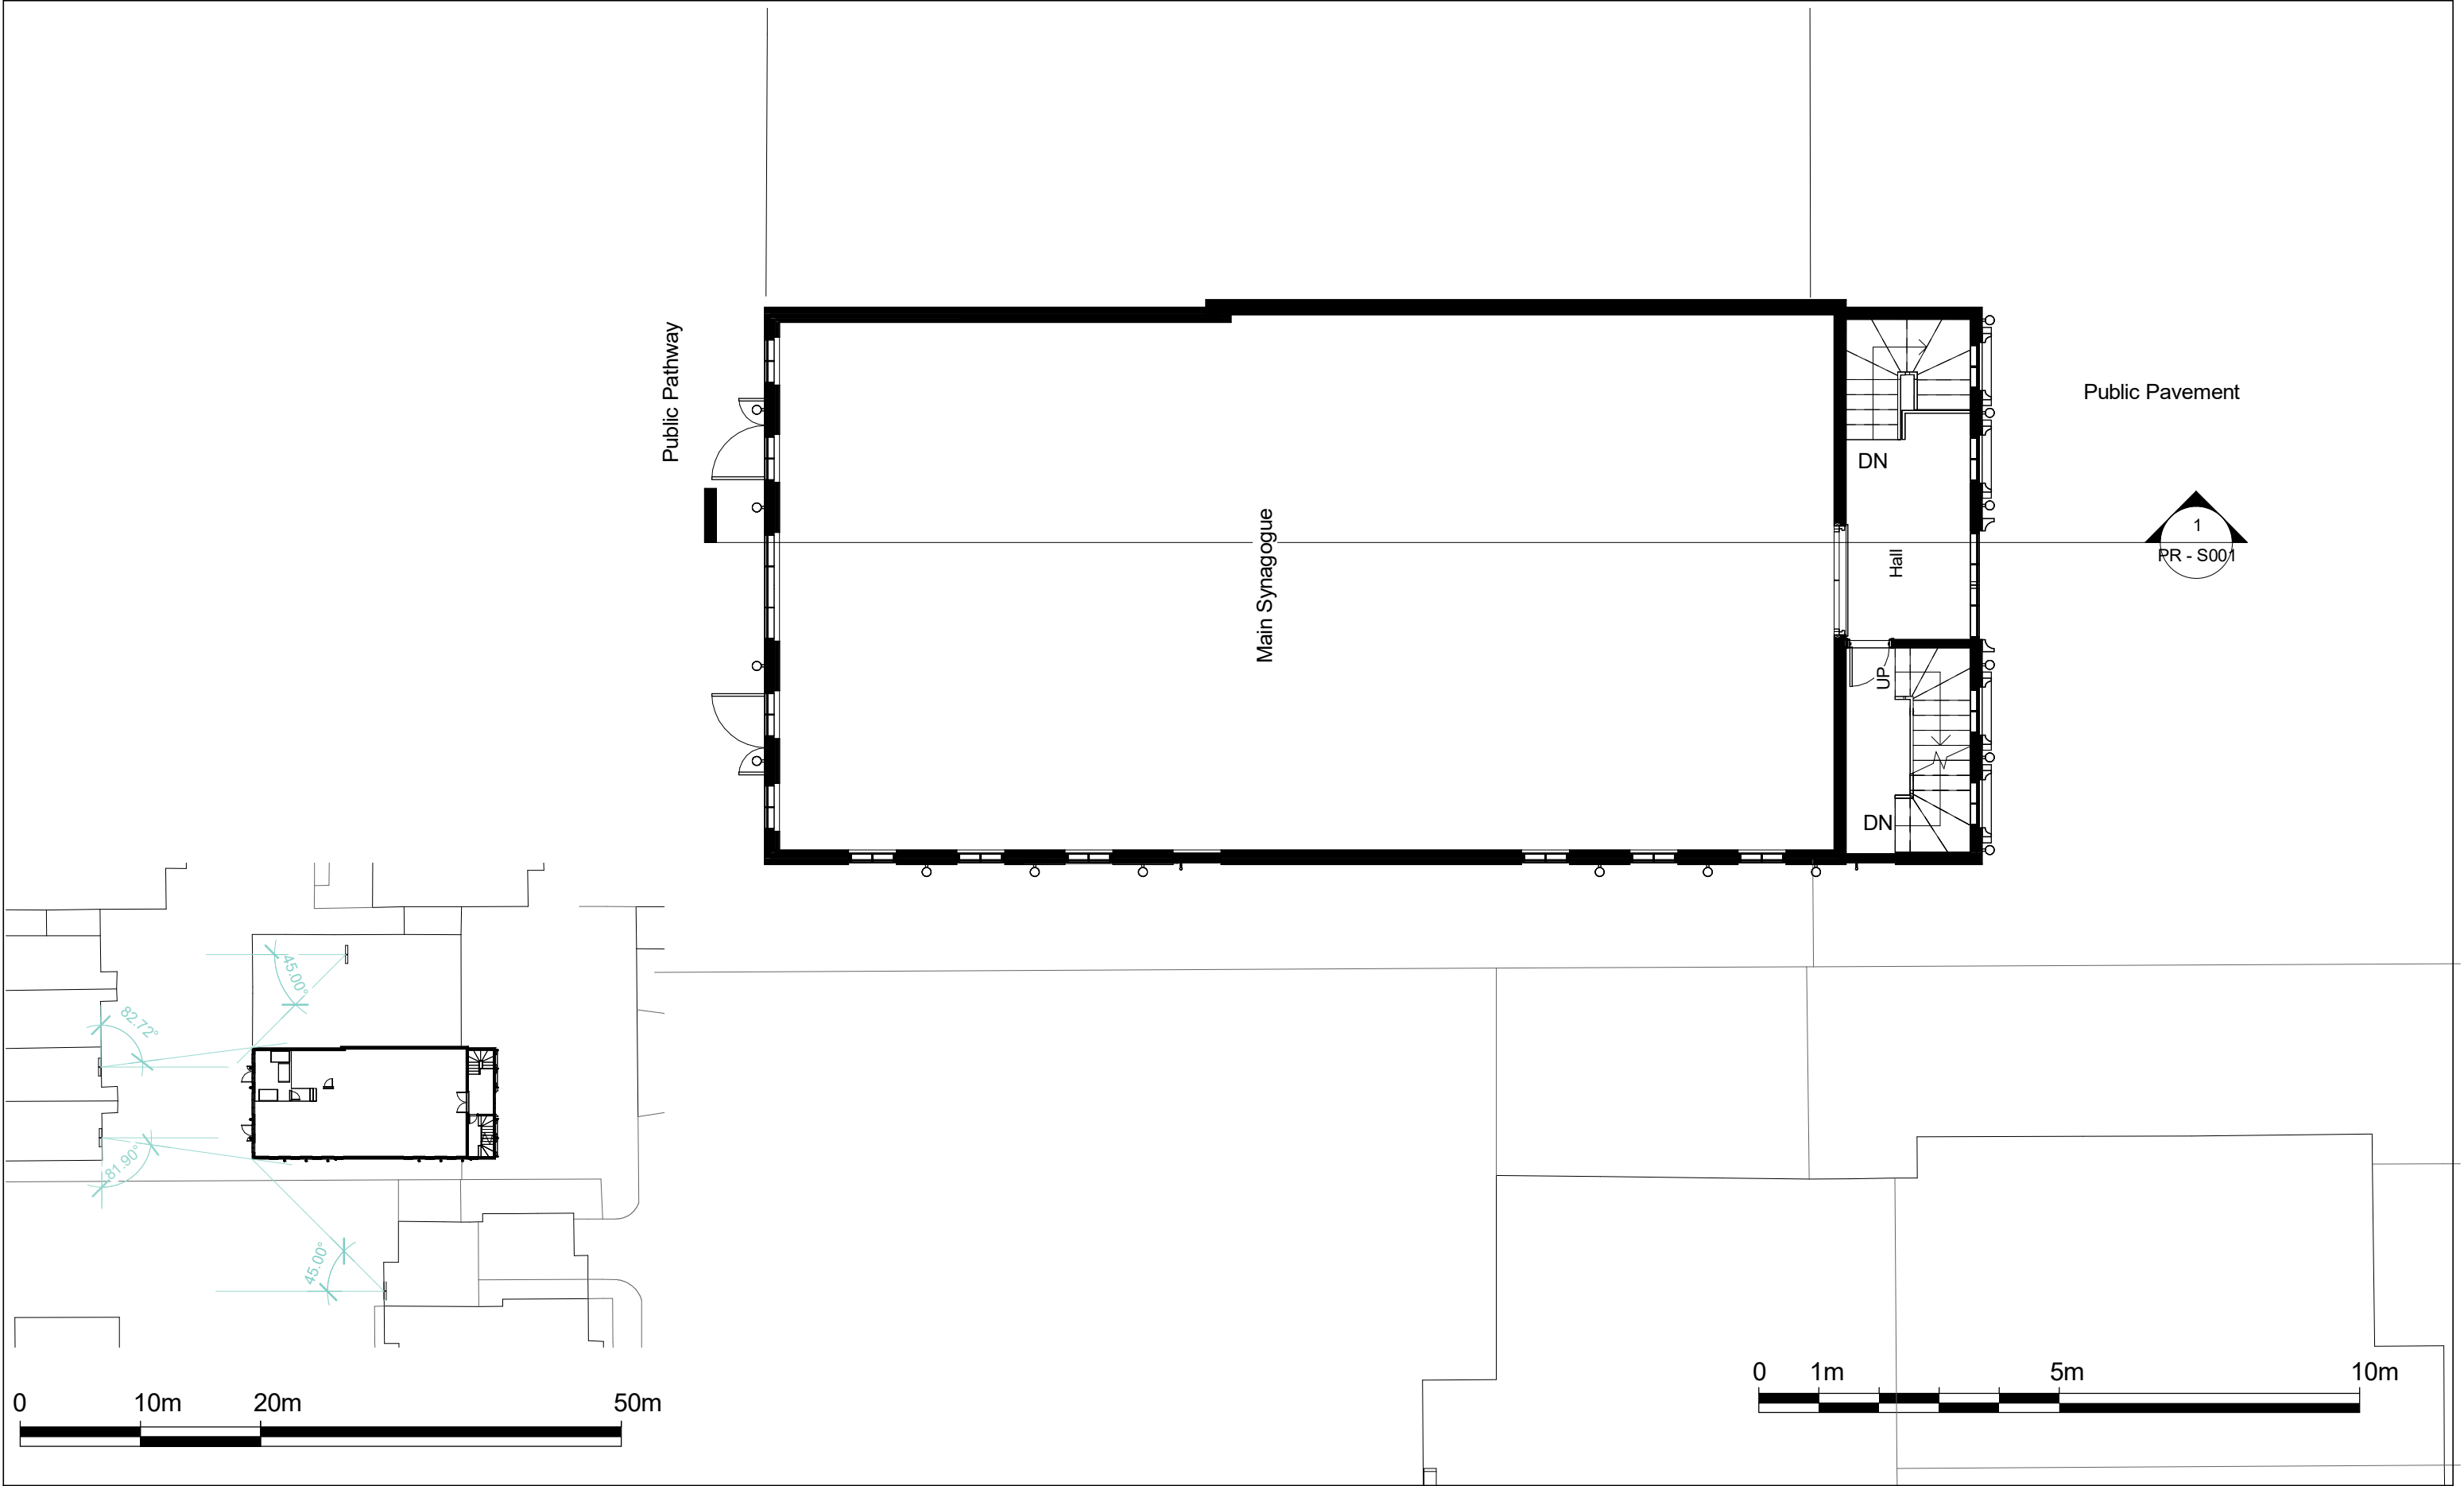

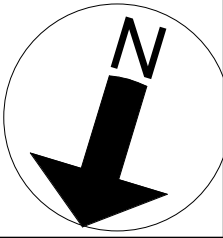

NOTES:
CONTRACTORS MUST VERIFY ALL DIMENSIONS AT THE SITE BEFORE COMENCING ANY WORK.



NO CONSTRUCTION WORK BEFORE BUILDING CONTROL APPROVAL AND STRUCTURAL ENGINEER CONFIRMATION.

ANY DISCREPANCIES TO BE REPORTED TO GRIDKUNE.
ALL DRAWINGS ARE TO BE READ IN CONJUNCTION WITH ALL RELEVANT DRAWINGS AND SPECIFICATIONS.

Rev	Description	Date
A	Proposed shutter for bin storage	05/12/2022
B	Removing the front pillars	07/02/2023
C	Amendments to windows	16/03/2023

PROJECT TITLE			DRAWING TITLE	
47, Grovelands Road, Haringay, London, N15 6BT			Proposed First Floor	
			CLIENT Mr Hailbroun	
Date 07/02/23	Project number 4764	DRWAING NUMBER PR - P002	Scale (@ A3) As indicated	Drawn by Shai



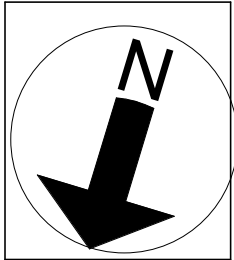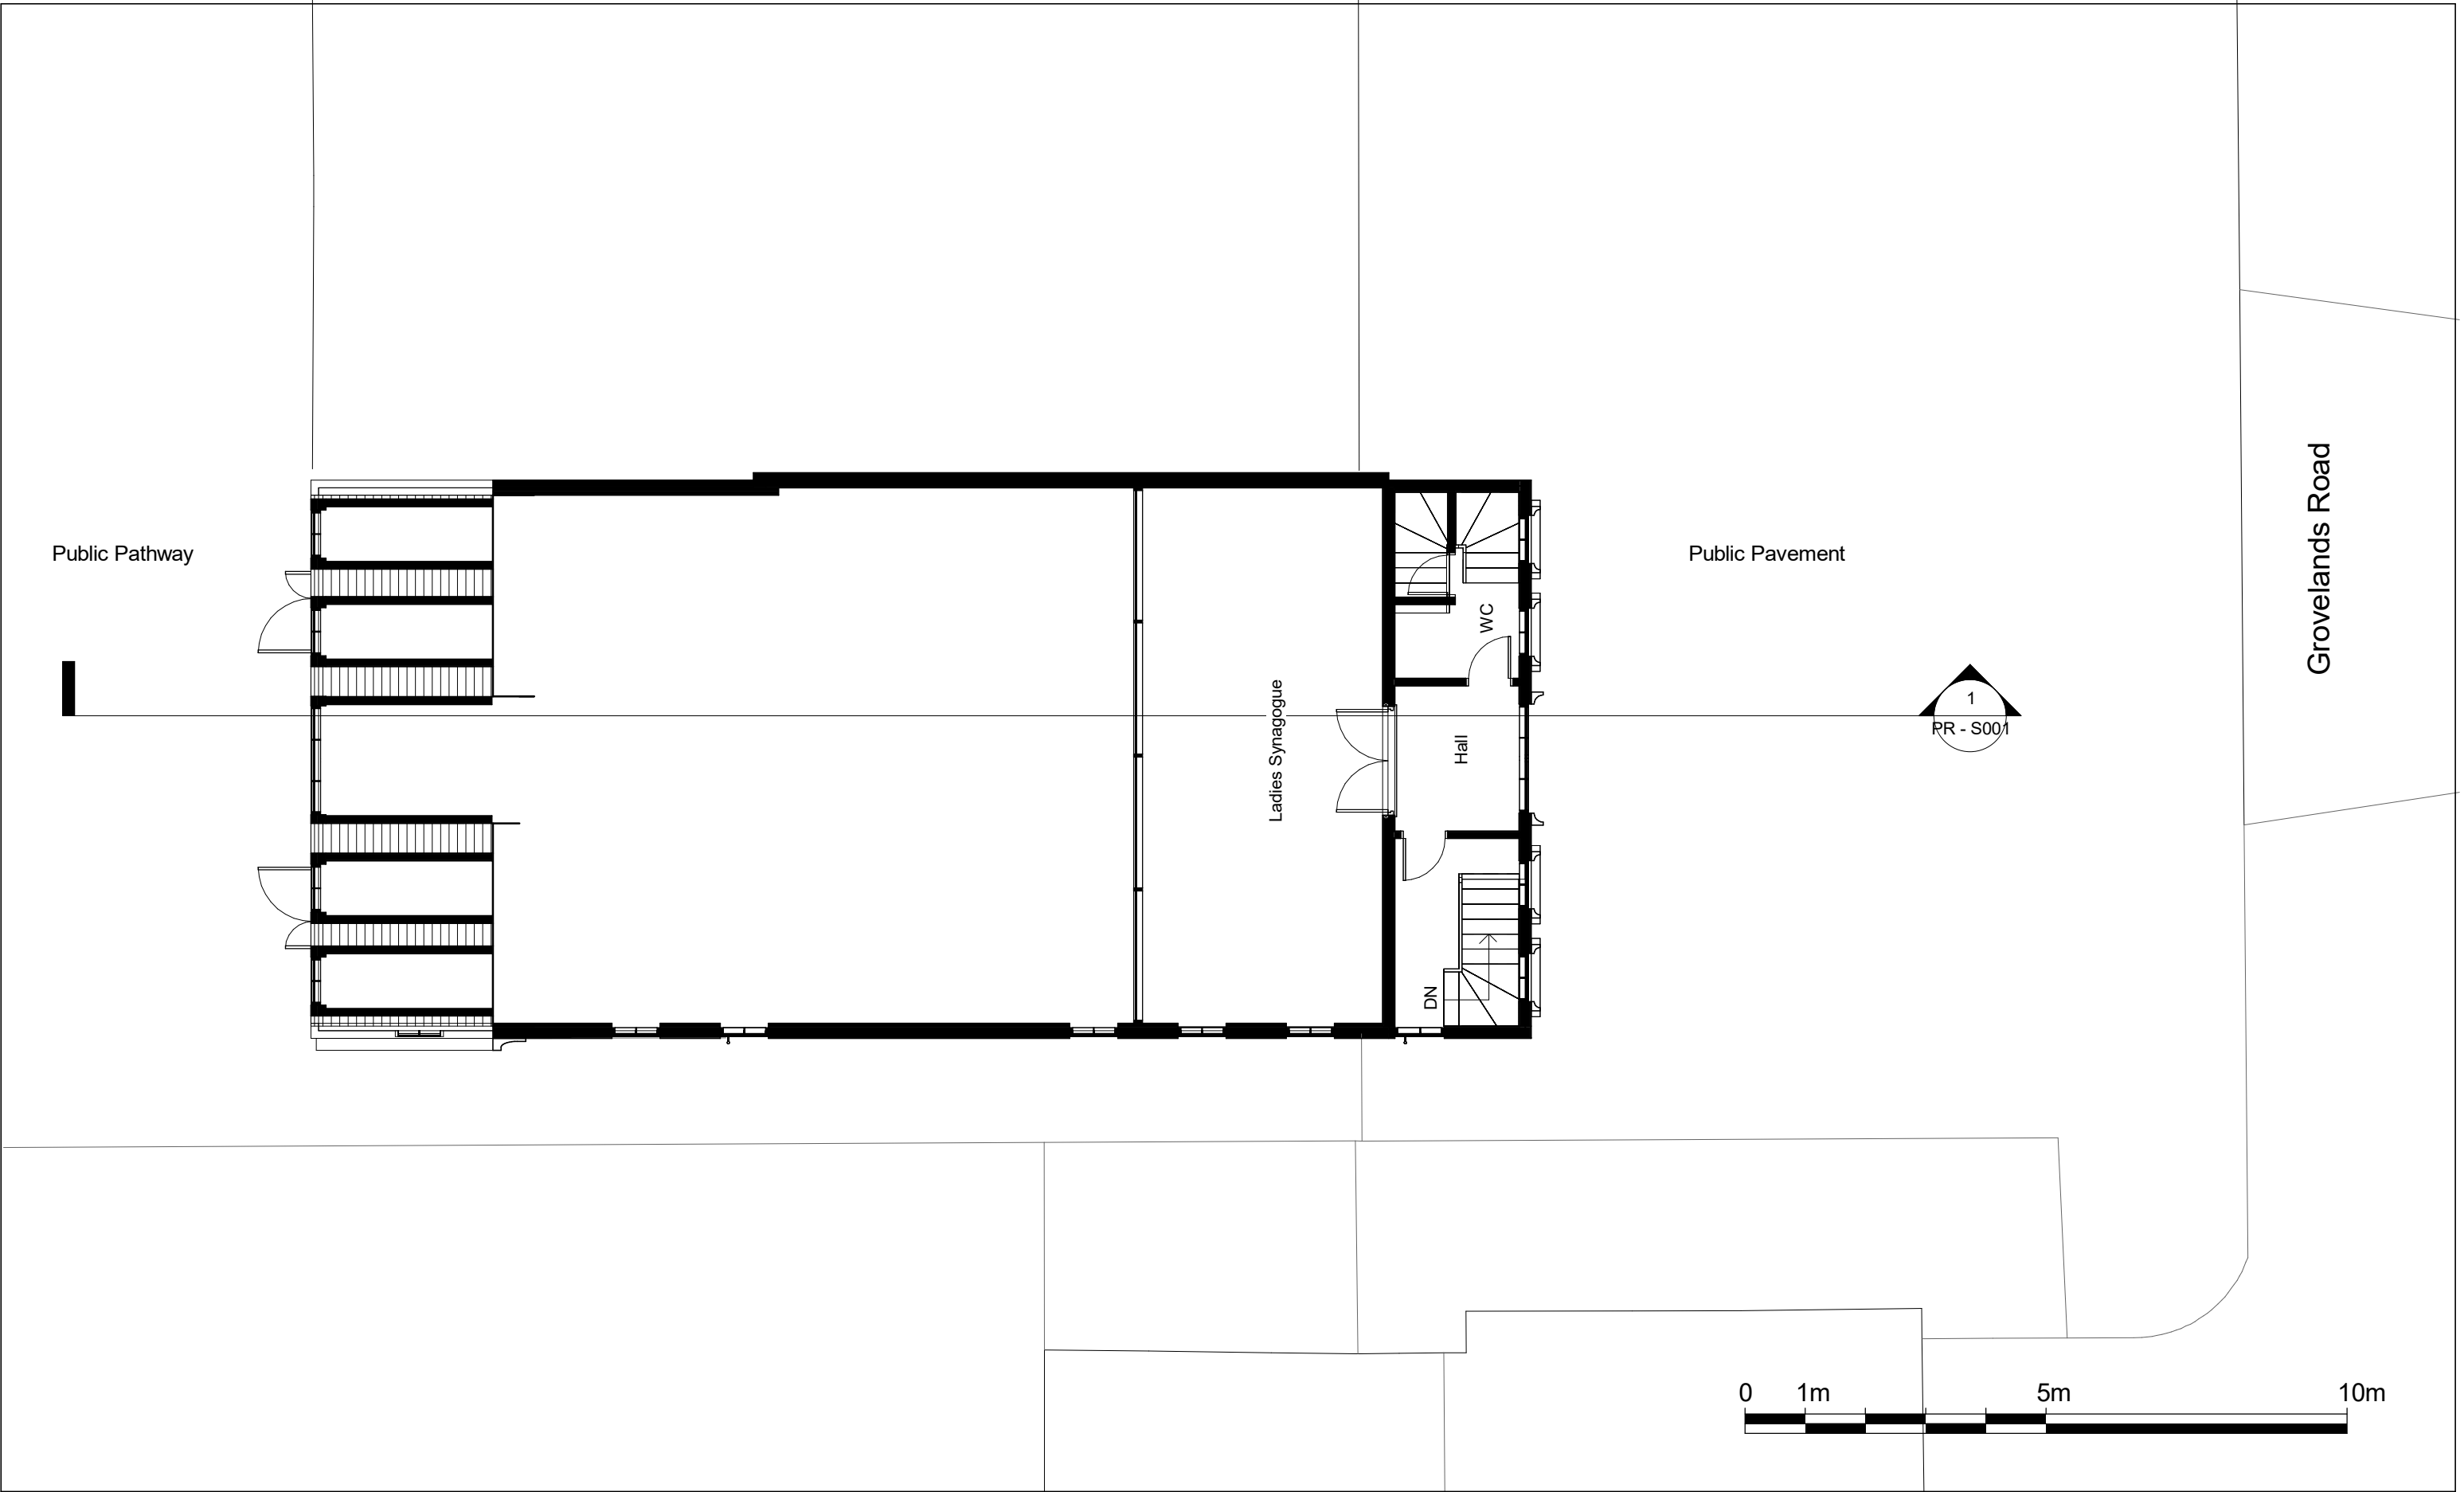

NOTES:
CONTRACTORS MUST VERIFY ALL DIMENSIONS
AT THE
SITE BEFORE COMENCING ANY WORK.

NO CONSTRUCTION WORK BEFORE BUILDING
CONTROL APPROVAL AND STRUCTURAL ENGINEER
CONFIRMATION.

ANY DISCREPANCIES TO BE REPORTED TO
GRIDKUNE.
ALL DRAWINGS ARE TO BE READ IN
CONJUNCTION WITH
ALL RELEVANT DRAWINGS AND
SPECIFICATIONS.

Rev	Description	Date
A	Proposed shutter for bin storage	05/12/2022
B	Removing the front pillars	07/02/2023
C	Amendments to windows	16/03/2023

PROJECT TITLE
47, Grovelands Road, Haringay, London, N15 6BT

Date
07/02/23

Project number
4764

DRWAING NUMBER
PR - P003


DRAWING TITLE
Proposed Second Floor


CLIENT
Mr Hailbroun

Scale (@ A3)
1 : 100

Drawn by
Shai



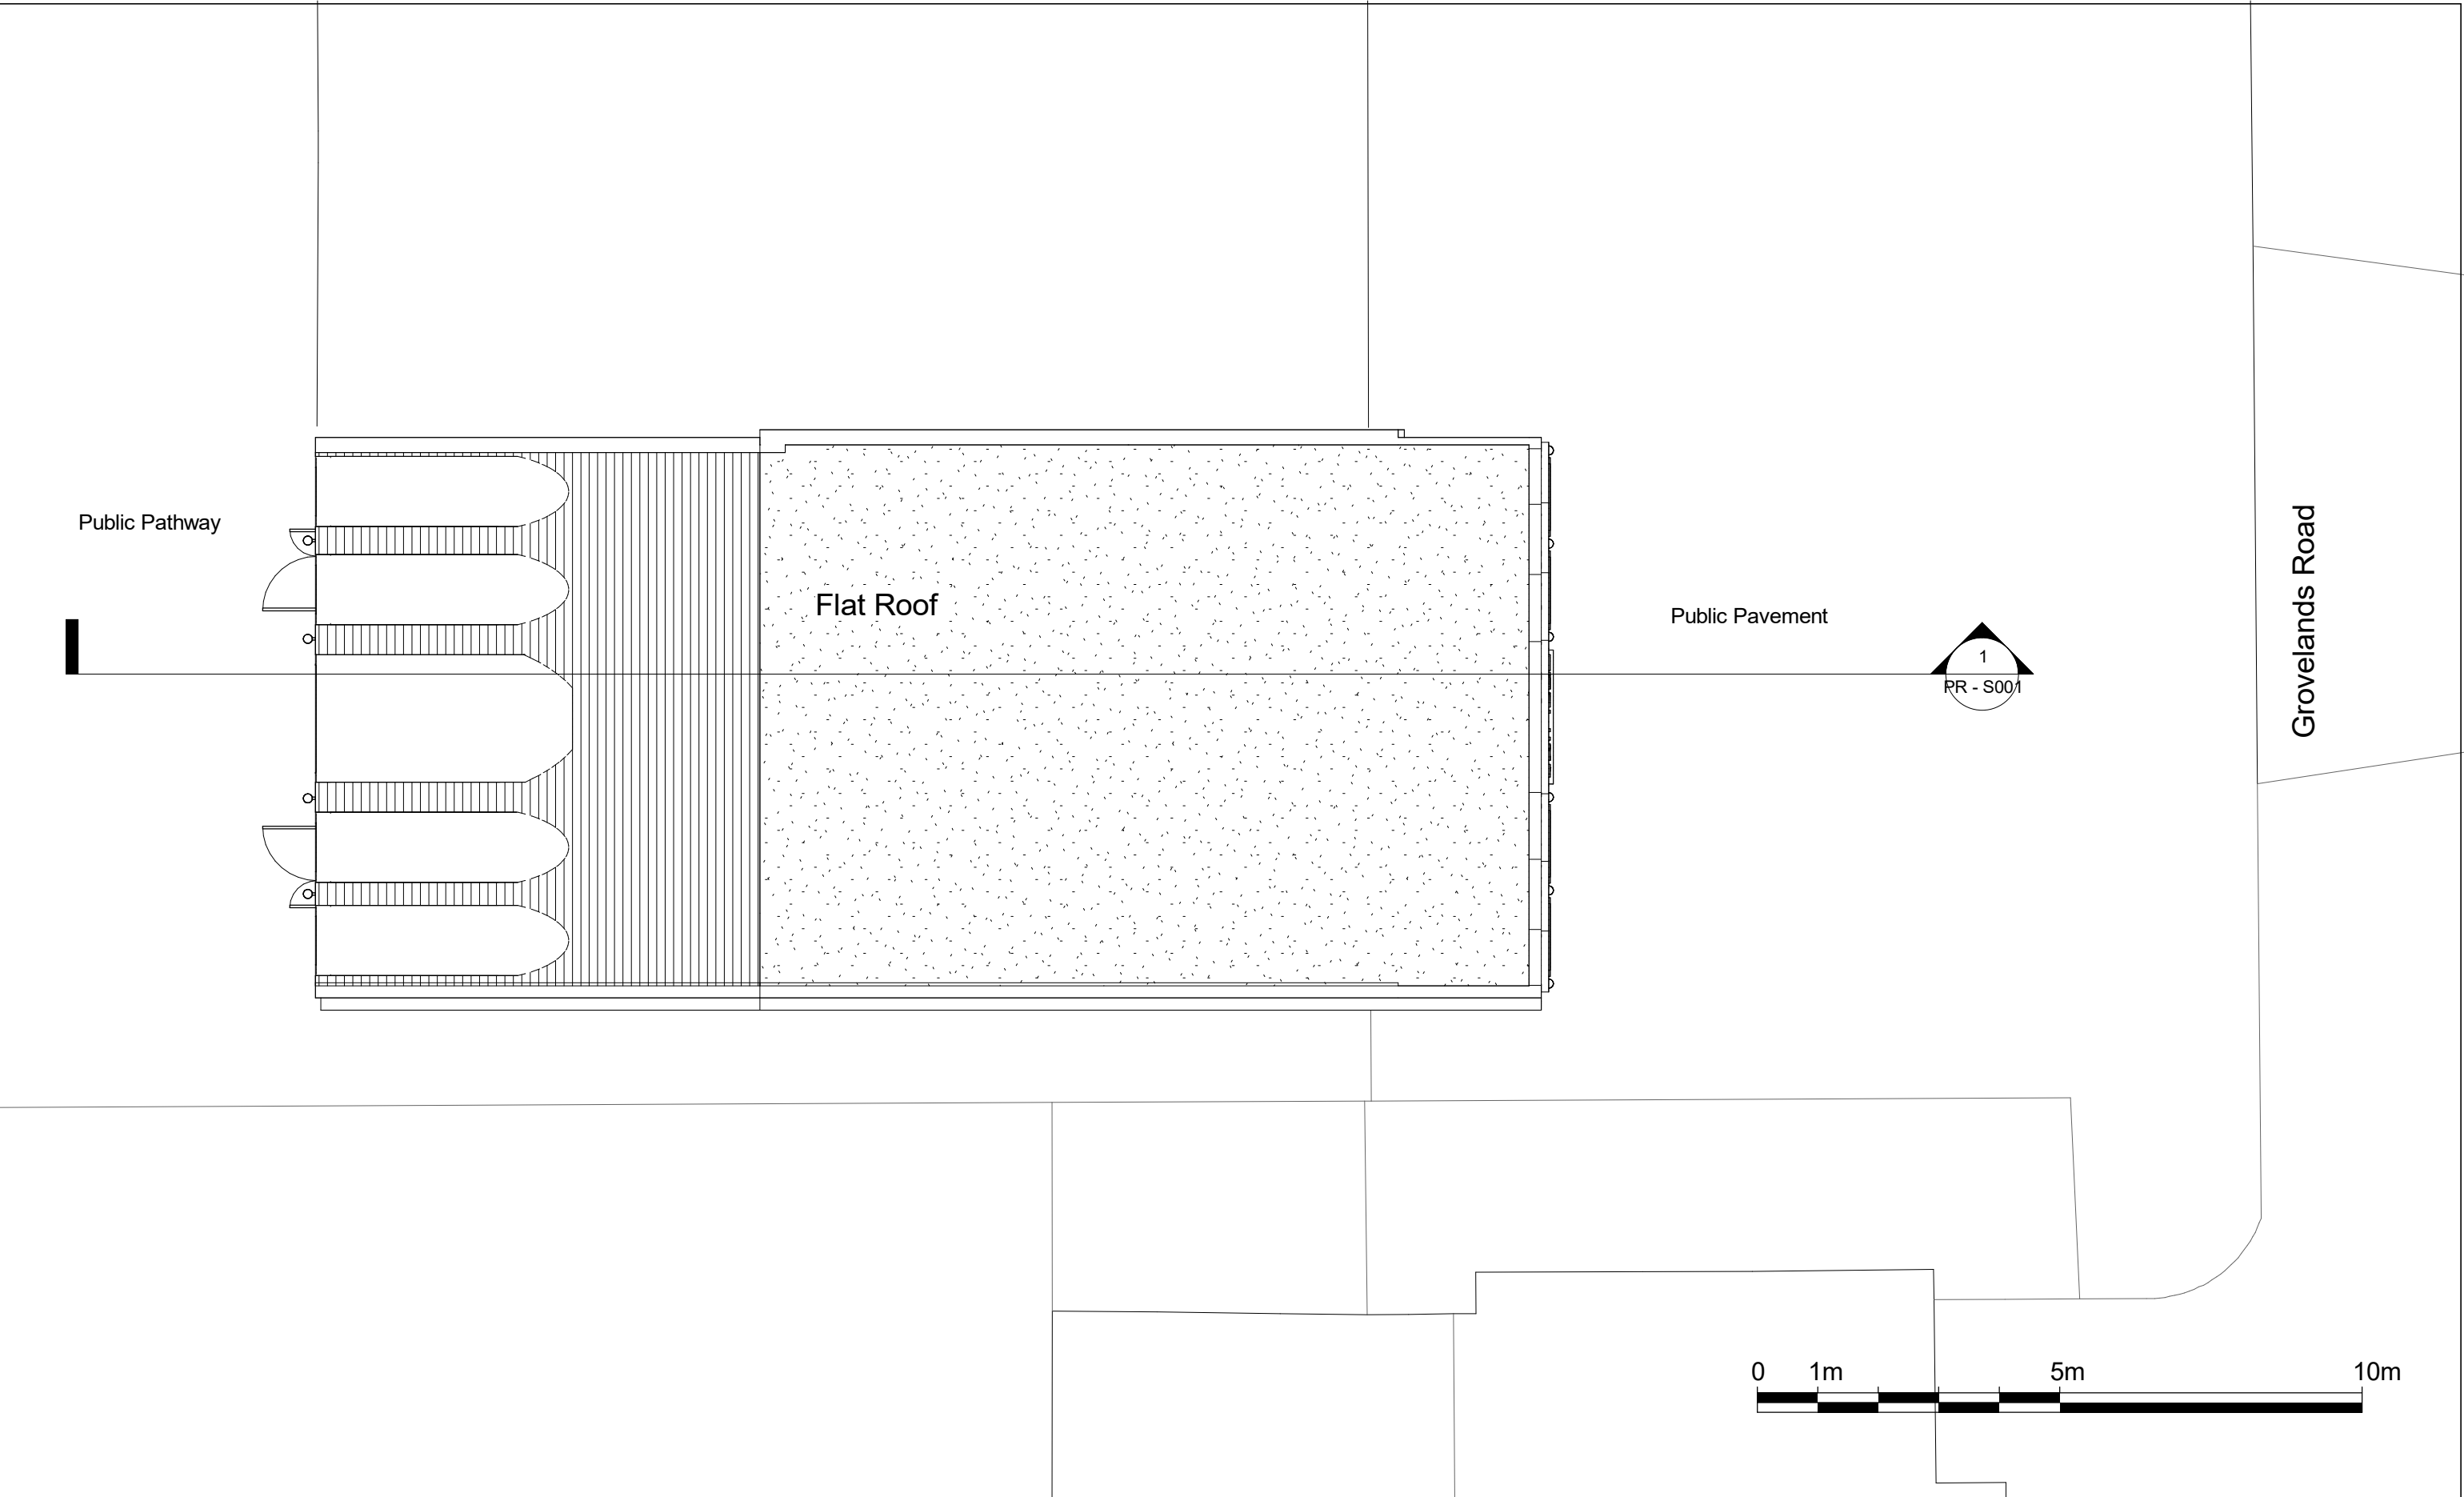

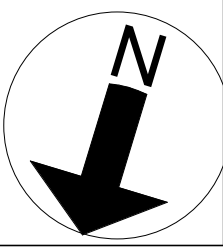

NOTES:
CONTRACTORS MUST VERIFY ALL DIMENSIONS AT THE SITE BEFORE COMENCING ANY WORK.

NO CONSTRUCTION WORK BEFORE BUILDING CONTROL APPROVAL AND STRUCTURAL ENGINEER CONFIRMATION.

ANY DISCREPANCIES TO BE REPORTED TO GRIDKUNE.
ALL DRAWINGS ARE TO BE READ IN CONJUNCTION WITH ALL RELEVANT DRAWINGS AND SPECIFICATIONS.

Rev	Description	Date
A	Proposed shutter for bin storage	05/12/2022
B	Removing the front pillars	07/02/2023
C	Amendments to windows	16/03/2023

PROJECT TITLE

47, Grovelands Road, Haringay, London, N15 6BT

Date

07/02/23

Project number

4764

DRWAING NUMBER

PR - P004

DRAWING TITLE

Proposed Roof Plan

CLIENT

Mr Hailbroun

Scale (@ A3)

1 : 100

Drawn by

Shai




- Roof

8068
- Second Floor

5163
- First Floor

2613
- Ground Floor


0

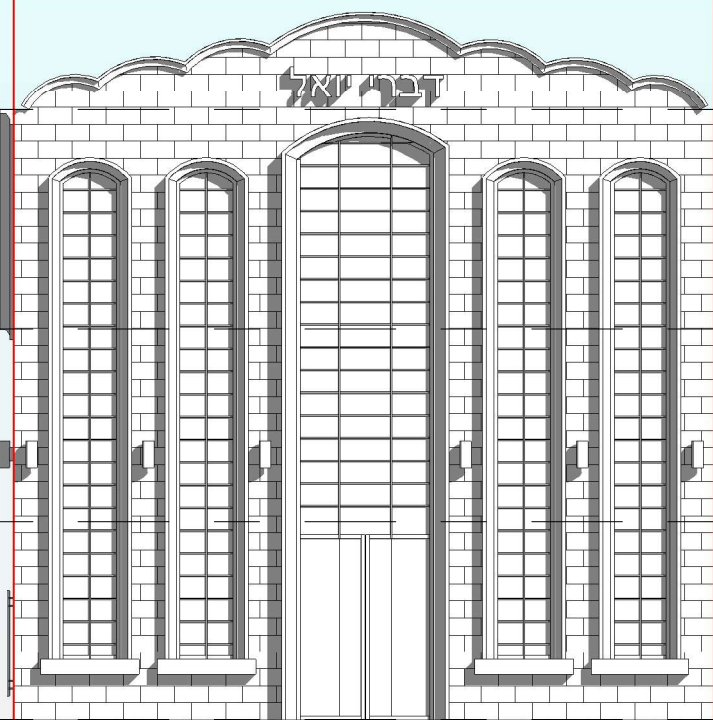

1

Front

1 : 100

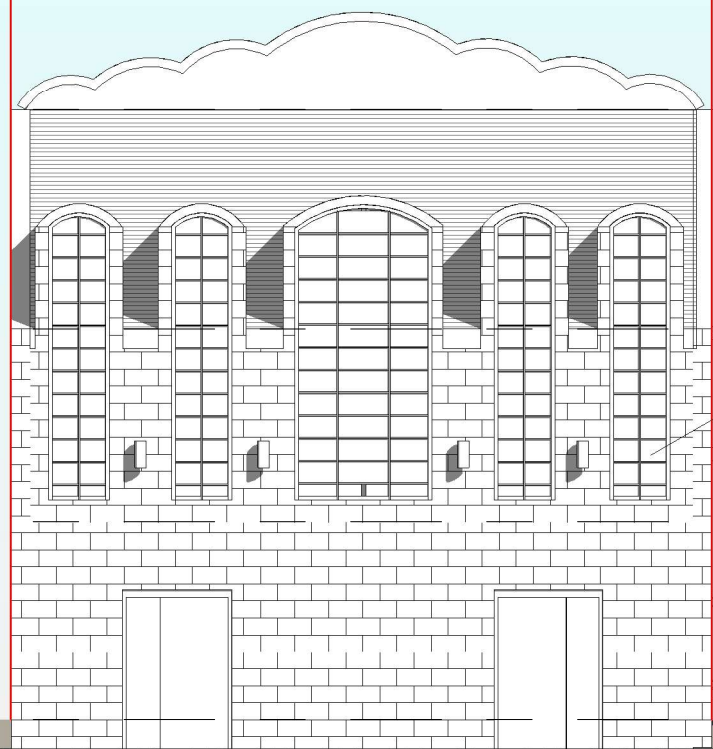

2

Rear

1 : 100



NOTES:
CONTRACTORS MUST VERIFY ALL DIMENSIONS AT THE SITE BEFORE COMENCING ANY WORK.

NO CONSTRUCTION WORK BEFORE BUILDING CONTROL APPROVAL AND STRUCTURAL ENGINEER CONFIRMATION.



ANY DISCREPANCIES TO BE REPORTED TO GRIDKUNE.
ALL DRAWINGS ARE TO BE READ IN CONJUNCTION WITH ALL RELEVANT DRAWINGS AND SPECIFICATIONS.

Rev	Description	Date
A	Proposed shutter for bin storage	05/12/2022
B	Removing the front pillars	07/02/2023
C	Amendments to windows	16/03/2023

PROJECT TITLE		
47, Grovelands Road, Haringay, London, N15 6BT		
Date	Project number	DRWAING NUMBER
07/02/23	4764	PR - E001

DRAWING TITLE	
Proposed Front & Rear Elevations	
CLIENT	
Mr Hailbroun	
Scale (@ A3)	Drawn by
1 : 100	Shai



 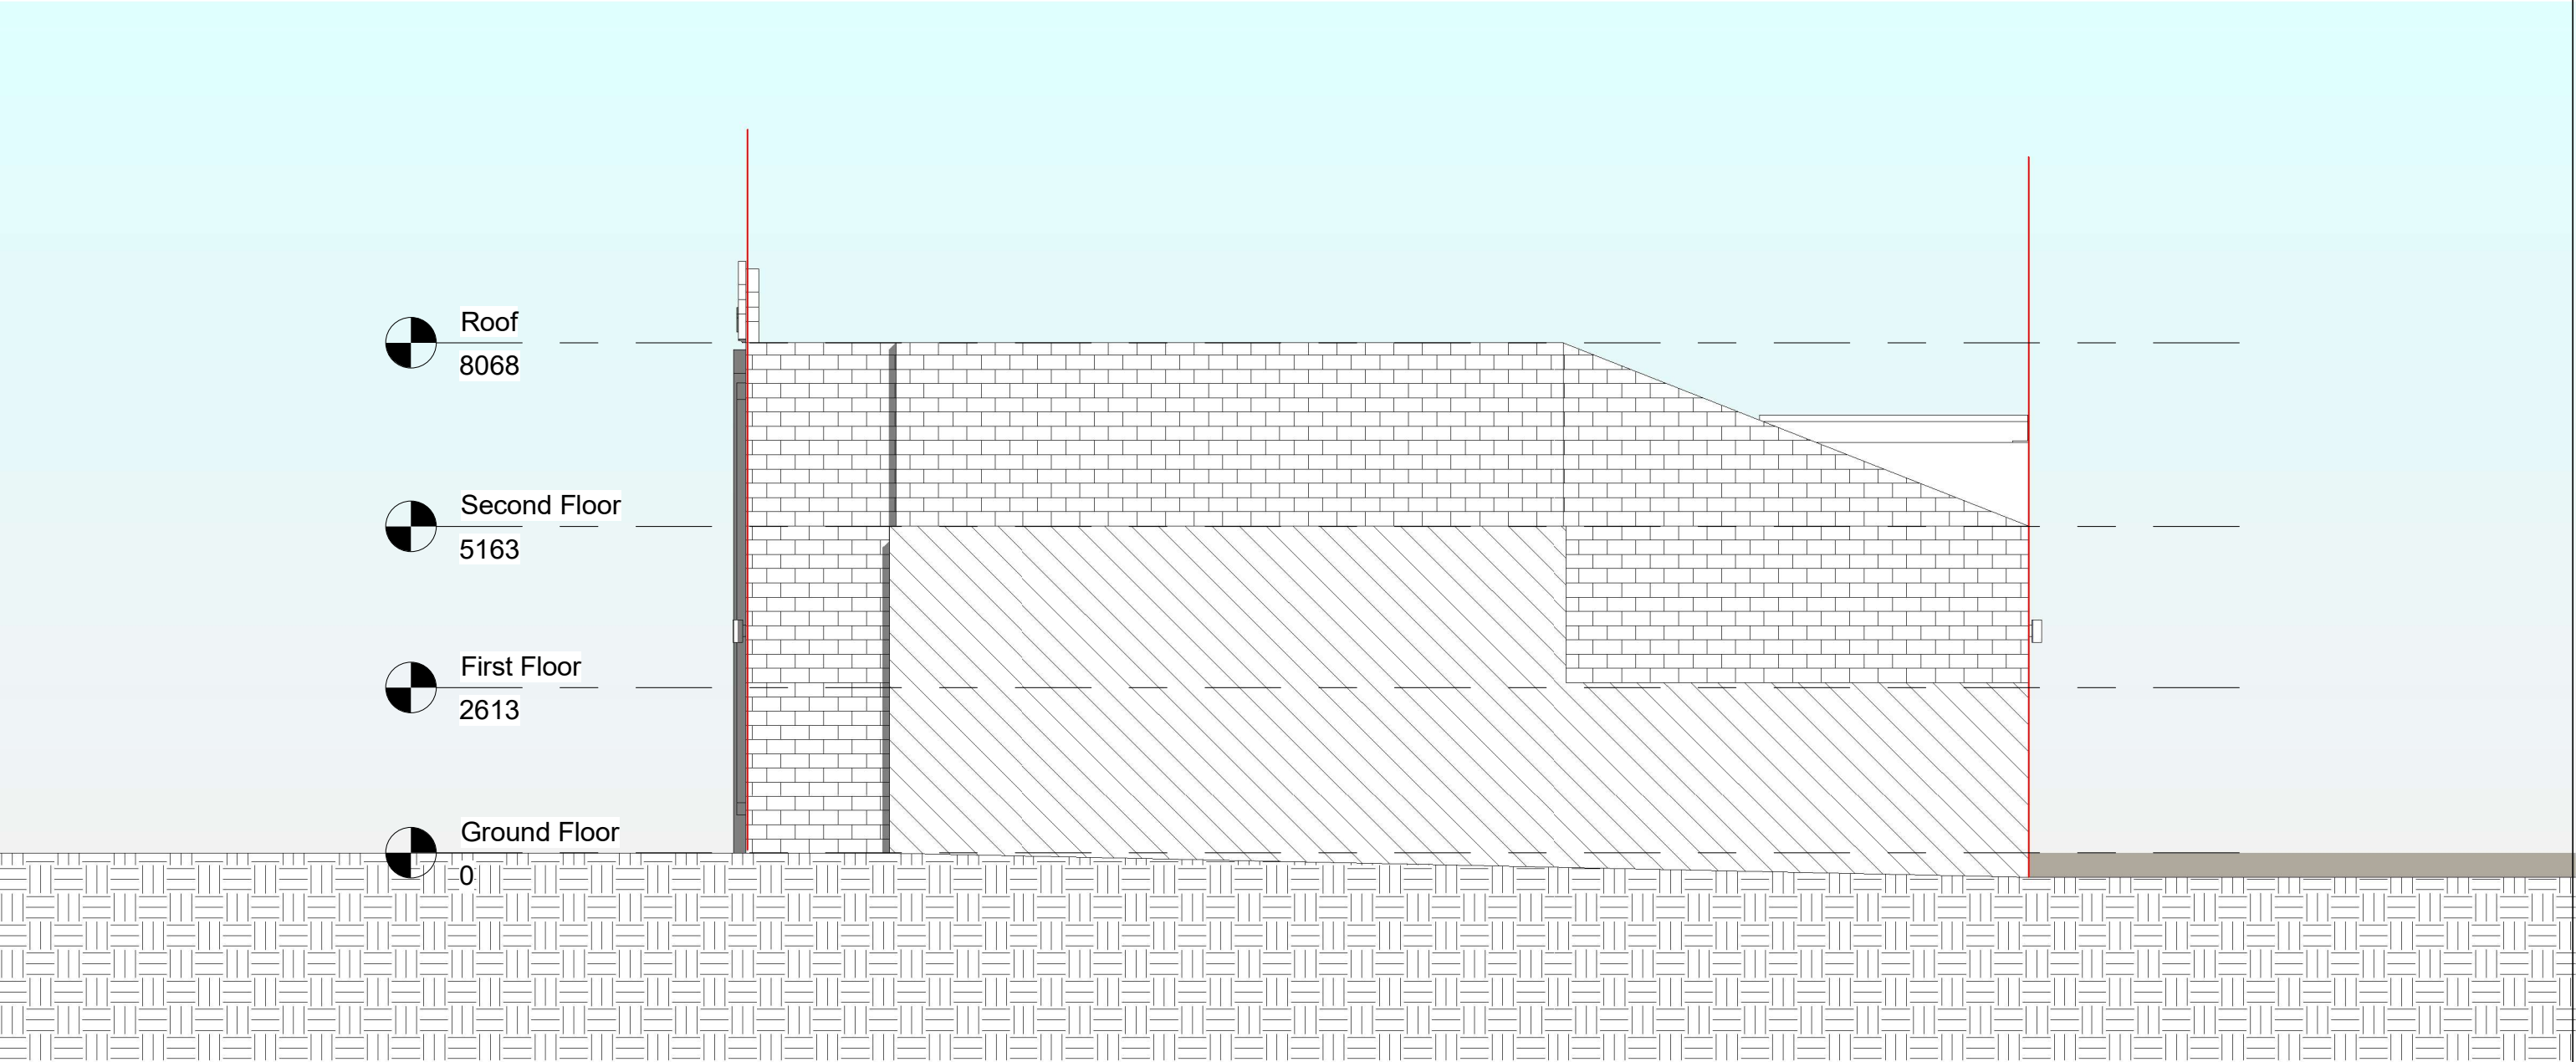

NOTES:
CONTRACTORS MUST VERIFY ALL DIMENSIONS
AT THE
SITE BEFORE COMENCING ANY WORK.

NO CONSTRUCTION WORK BEFORE BUILDING
CONTROL APPROVAL AND STRUCTURAL ENGINEER
CONFIRMATION.


ANY DISCREPANCIES TO BE REPORTED TO
GRIDKUNE.
ALL DRAWINGS ARE TO BE READ IN
CONJUNCTION WITH
ALL RELEVANT DRAWINGS AND
SPECIFICATIONS.

Rev	Description	Date
A	Proposed shutter for bin storage	05/12/2022
B	Removing the front pillars	07/02/2023
C	Amendments to windows	16/03/2023




PROJECT TITLE		
47, Grovelands Road, Haringay, London, N15 6BT		
Date	Project number	DRWAING NUMBER
07/02/23	4764	PR - E002

DRAWING TITLE	
Proposed Side Elevation 1	
CLIENT	
Mr Hailbroun	
Scale (@ A3)	Drawn by
1 : 100	Shai



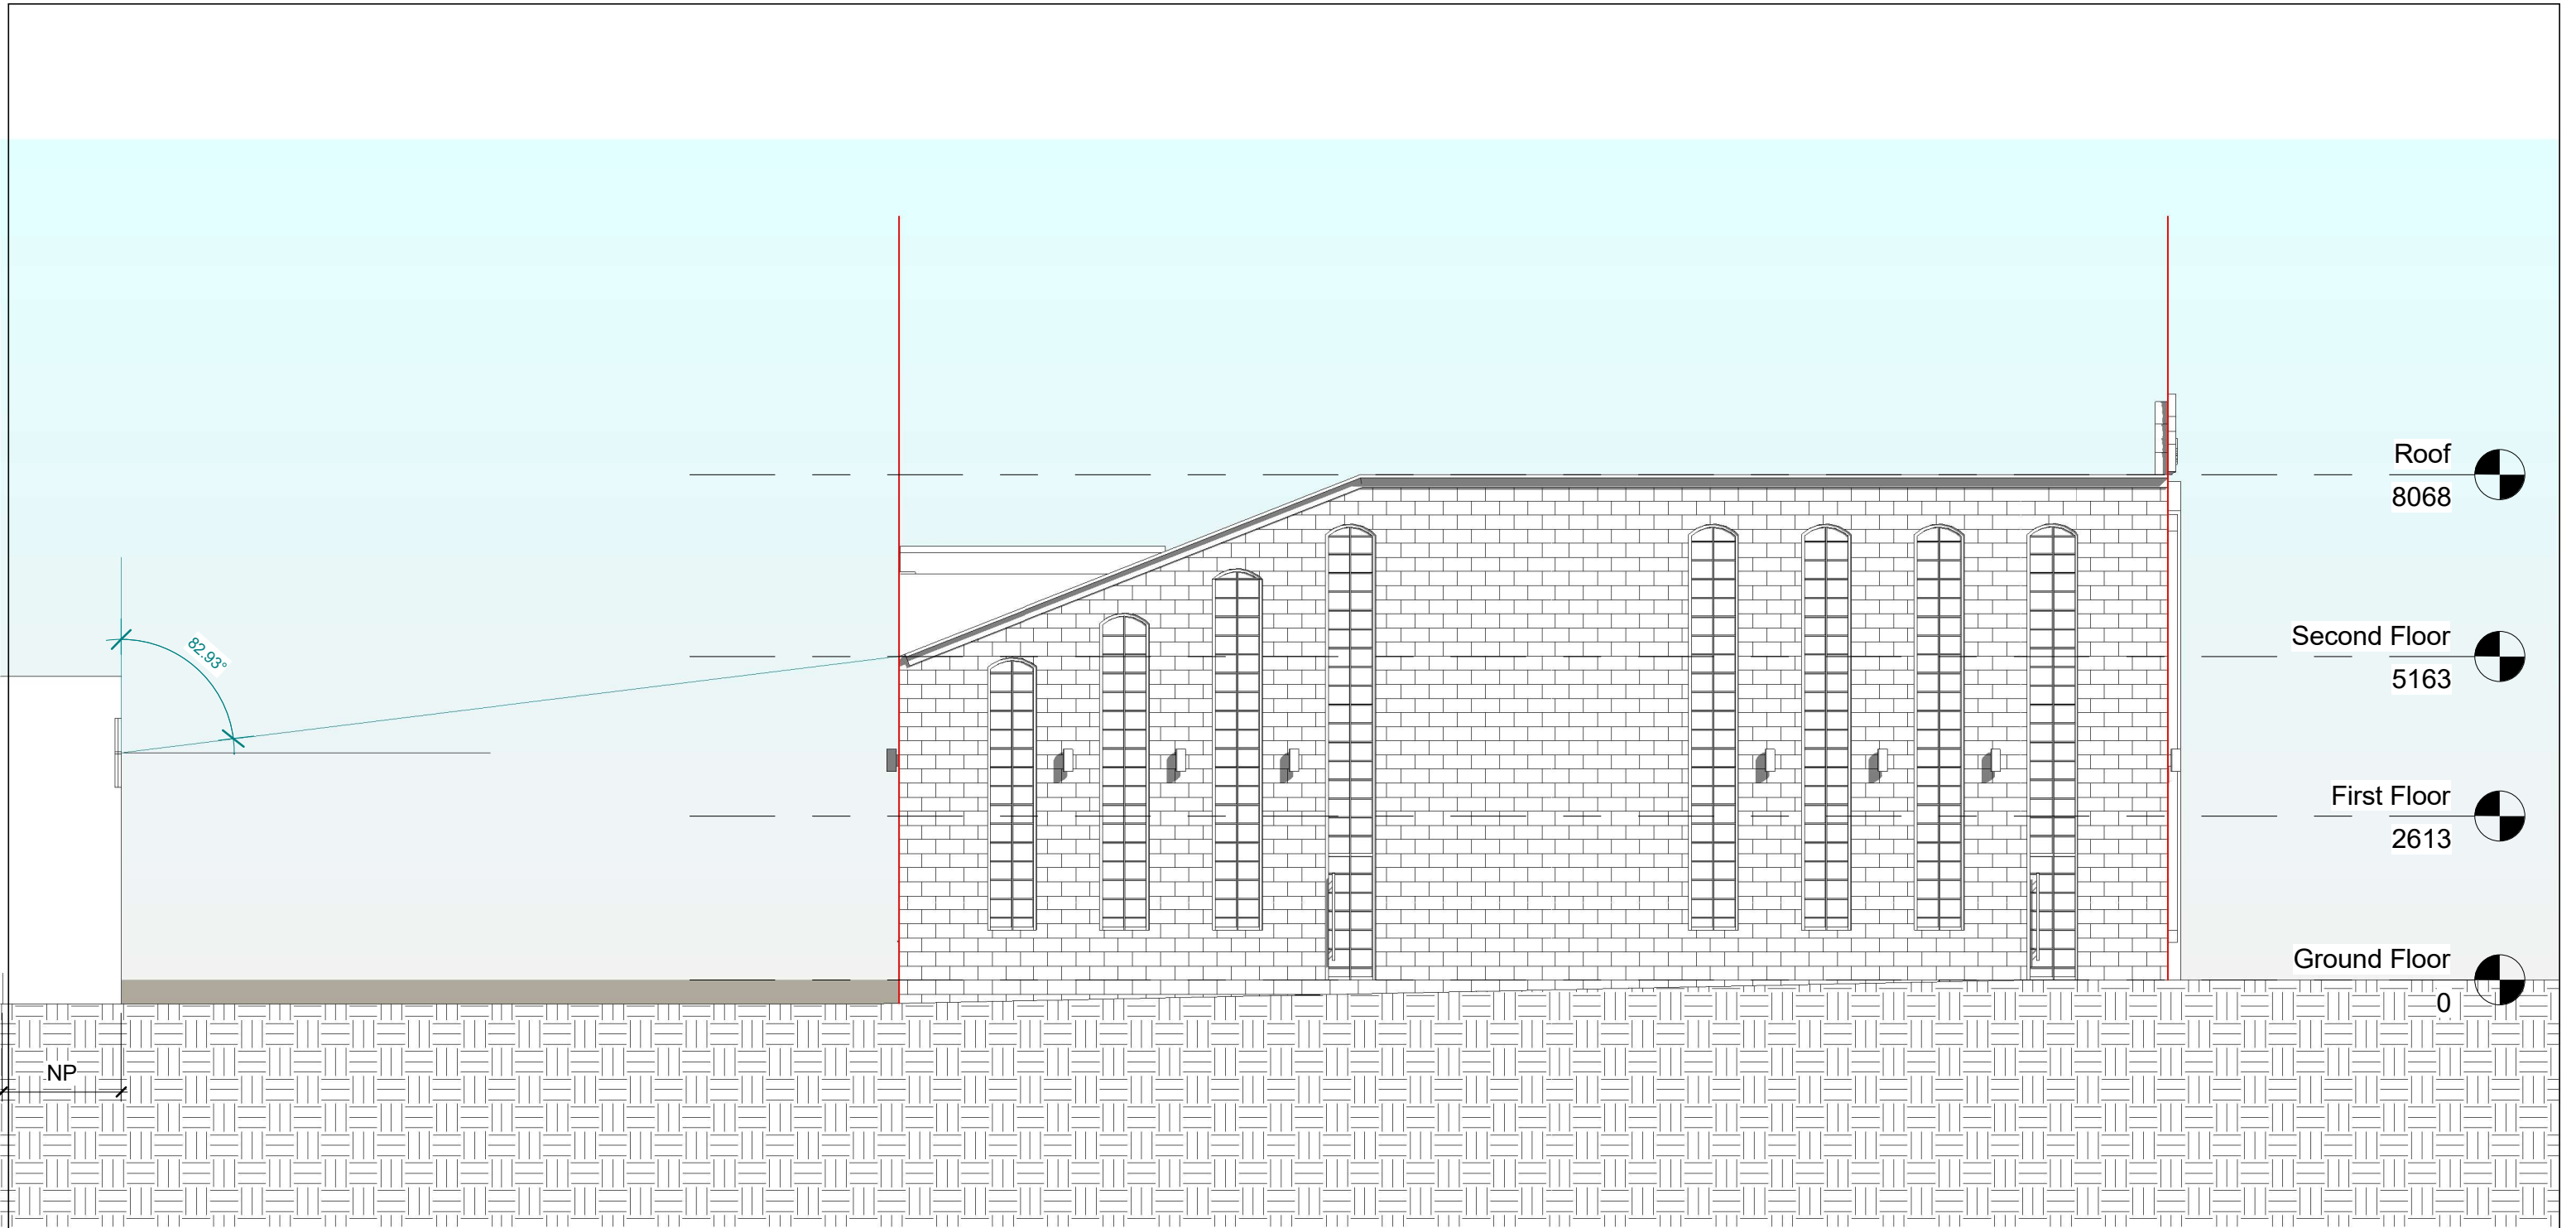

NOTES: CONTRACTORS MUST VERIFY ALL DIMENSIONS AT THE SITE BEFORE COMENCING ANY WORK. NO CONSTRUCTION WORK BEFORE BUILDING CONTROL APPROVEL AND STRUCTURAL ENGINEER CONFIRMATION. ANY DISCREPANCIES TO BE REPORTED TO GRIDKUNE. ALL DRAWINGS ARE TO BE READ IN CONJUNCTION WITH ALL RELEVANT DRAWINGS AND SPECIFICATIONS.	Rev	Description	Date	PROJECT TITLE			DRAWING TITLE		 PLANNING SERVICES
	A	Proposed shutter for bin storage	05/12/2022	47, Grovelands Road, Haringay, London, N15 6BT			Proposed Side Elevation 2		
	B	Removing the front pillars	07/02/2023				CLIENT		
	C	Amendments to windows	16/03/2023	Mr Hailbroun					
				Date	Project number	DRWAING NUMBER	Scale (@ A3)	Drawn by	
				07/02/23	4764	PR - E003	1 : 100	Shai	

  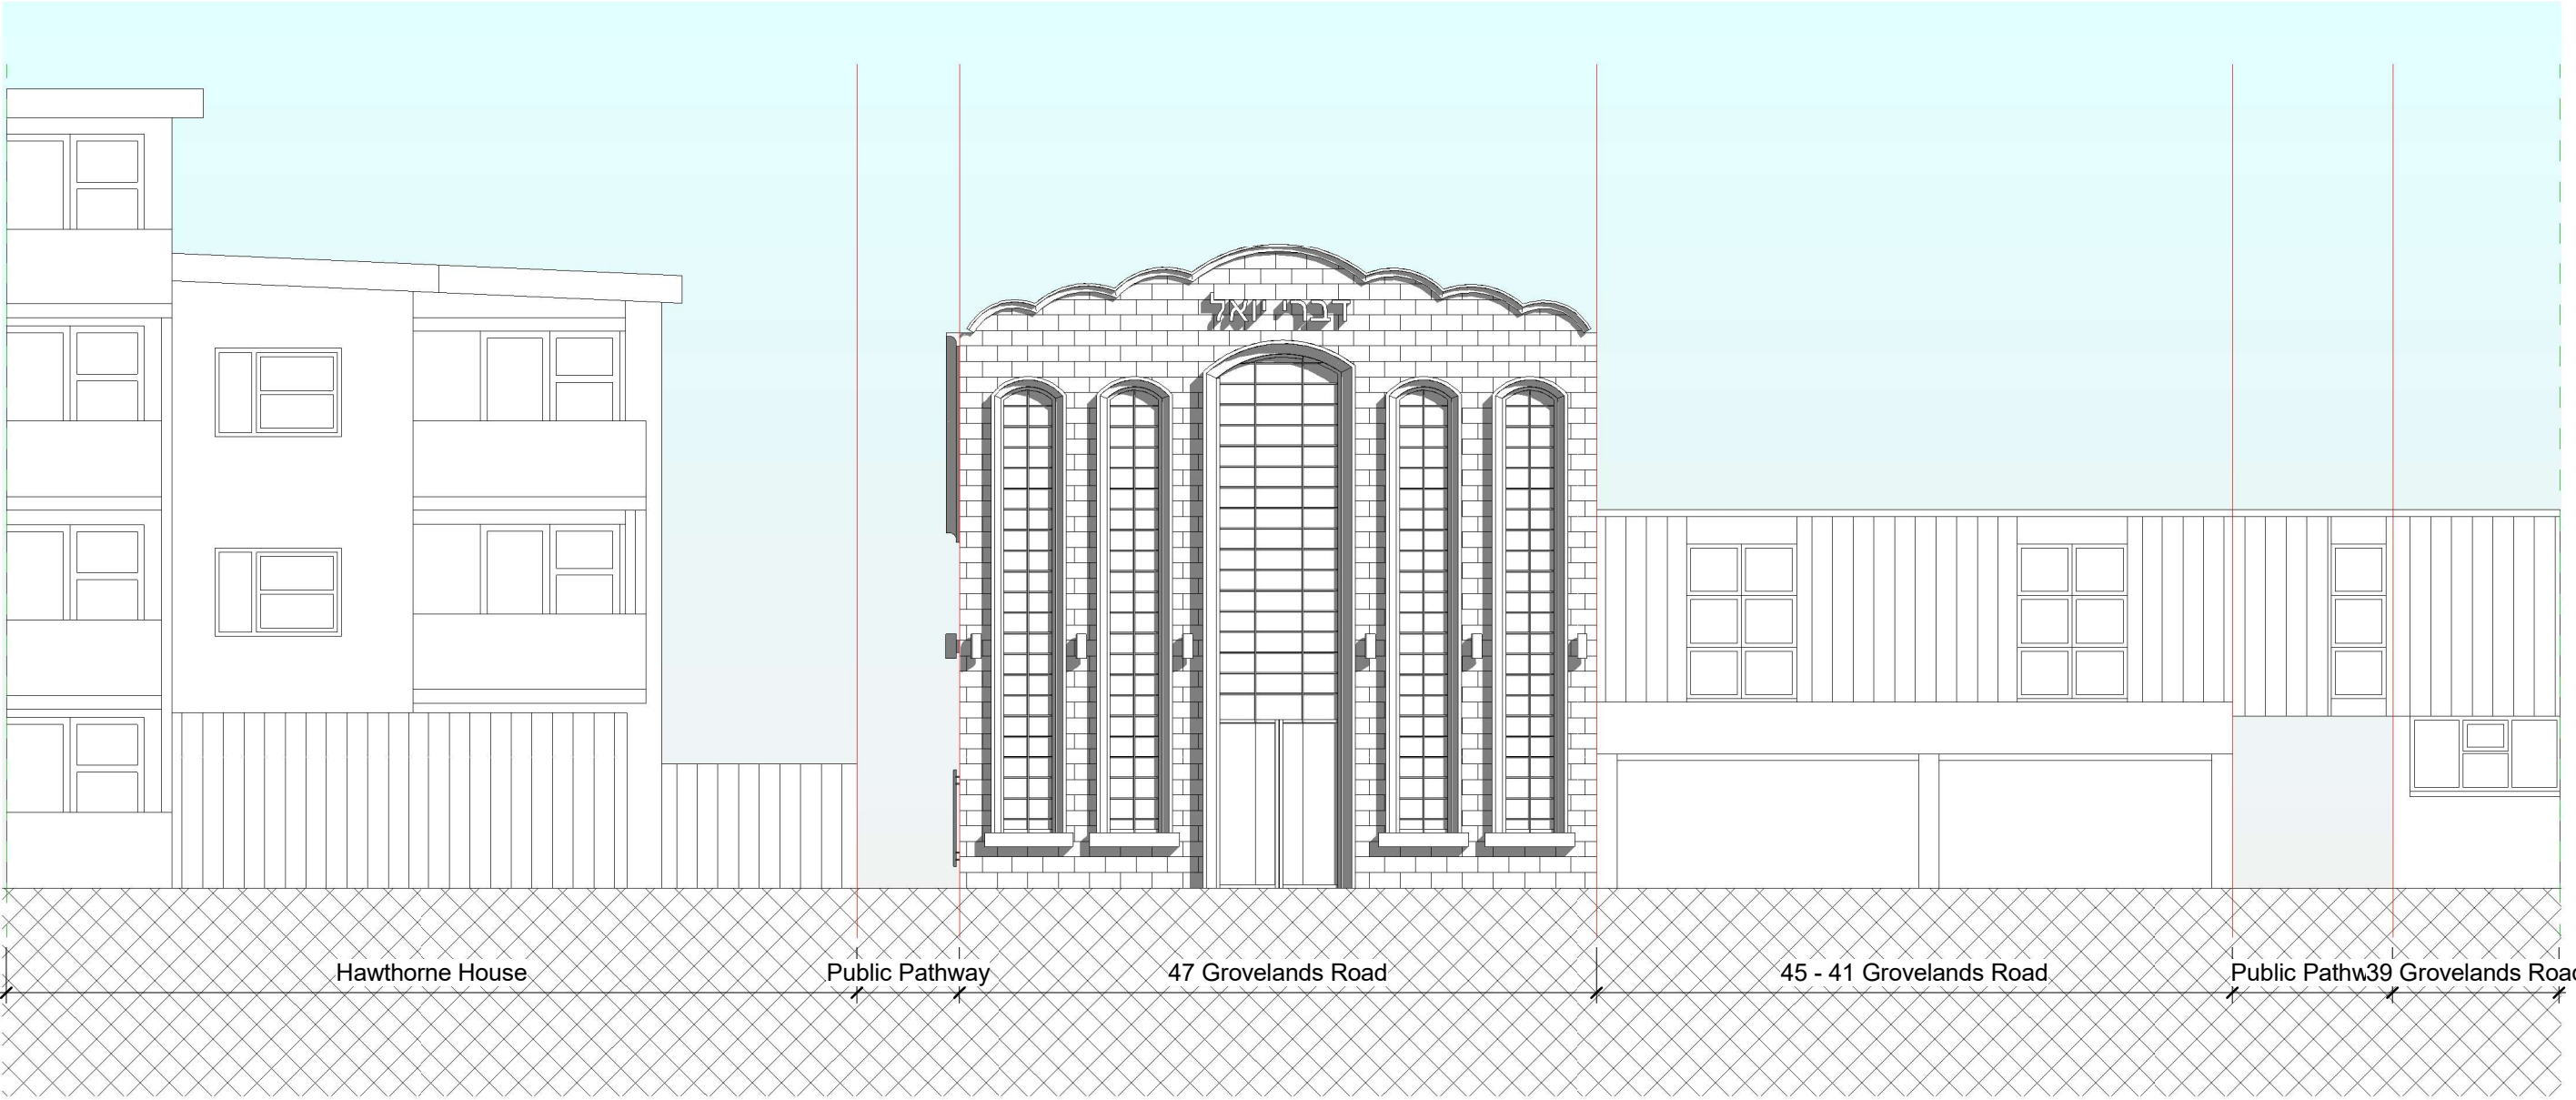

NOTES:
CONTRACTORS MUST VERIFY ALL DIMENSIONS AT THE SITE BEFORE COMENCING ANY WORK.

NO CONSTRUCTION WORK BEFORE BUILDING CONTROL APPROVAL AND STRUCTURAL ENGINEER CONFIRMATION.



ANY DISCREPANCIES TO BE REPORTED TO GRIDKUNE.
ALL DRAWINGS ARE TO BE READ IN CONJUNCTION WITH ALL RELEVANT DRAWINGS AND SPECIFICATIONS.

Rev	Description	Date
A	Proposed shutter for bin storage	05/12/2022
B	Removing the front pillars	07/02/2023
C	Amendments to windows	16/03/2023

PROJECT TITLE		
47, Grovelands Road, Haringay, London, N15 6BT		
Date	Project number	DRWAING NUMBER
07/02/23	4764	PR - E004


DRAWING TITLE	
Proposed Streetscene	
CLIENT	
Mr Hailbroun	
Scale (@ A3)	Drawn by
1 : 100	Sara



 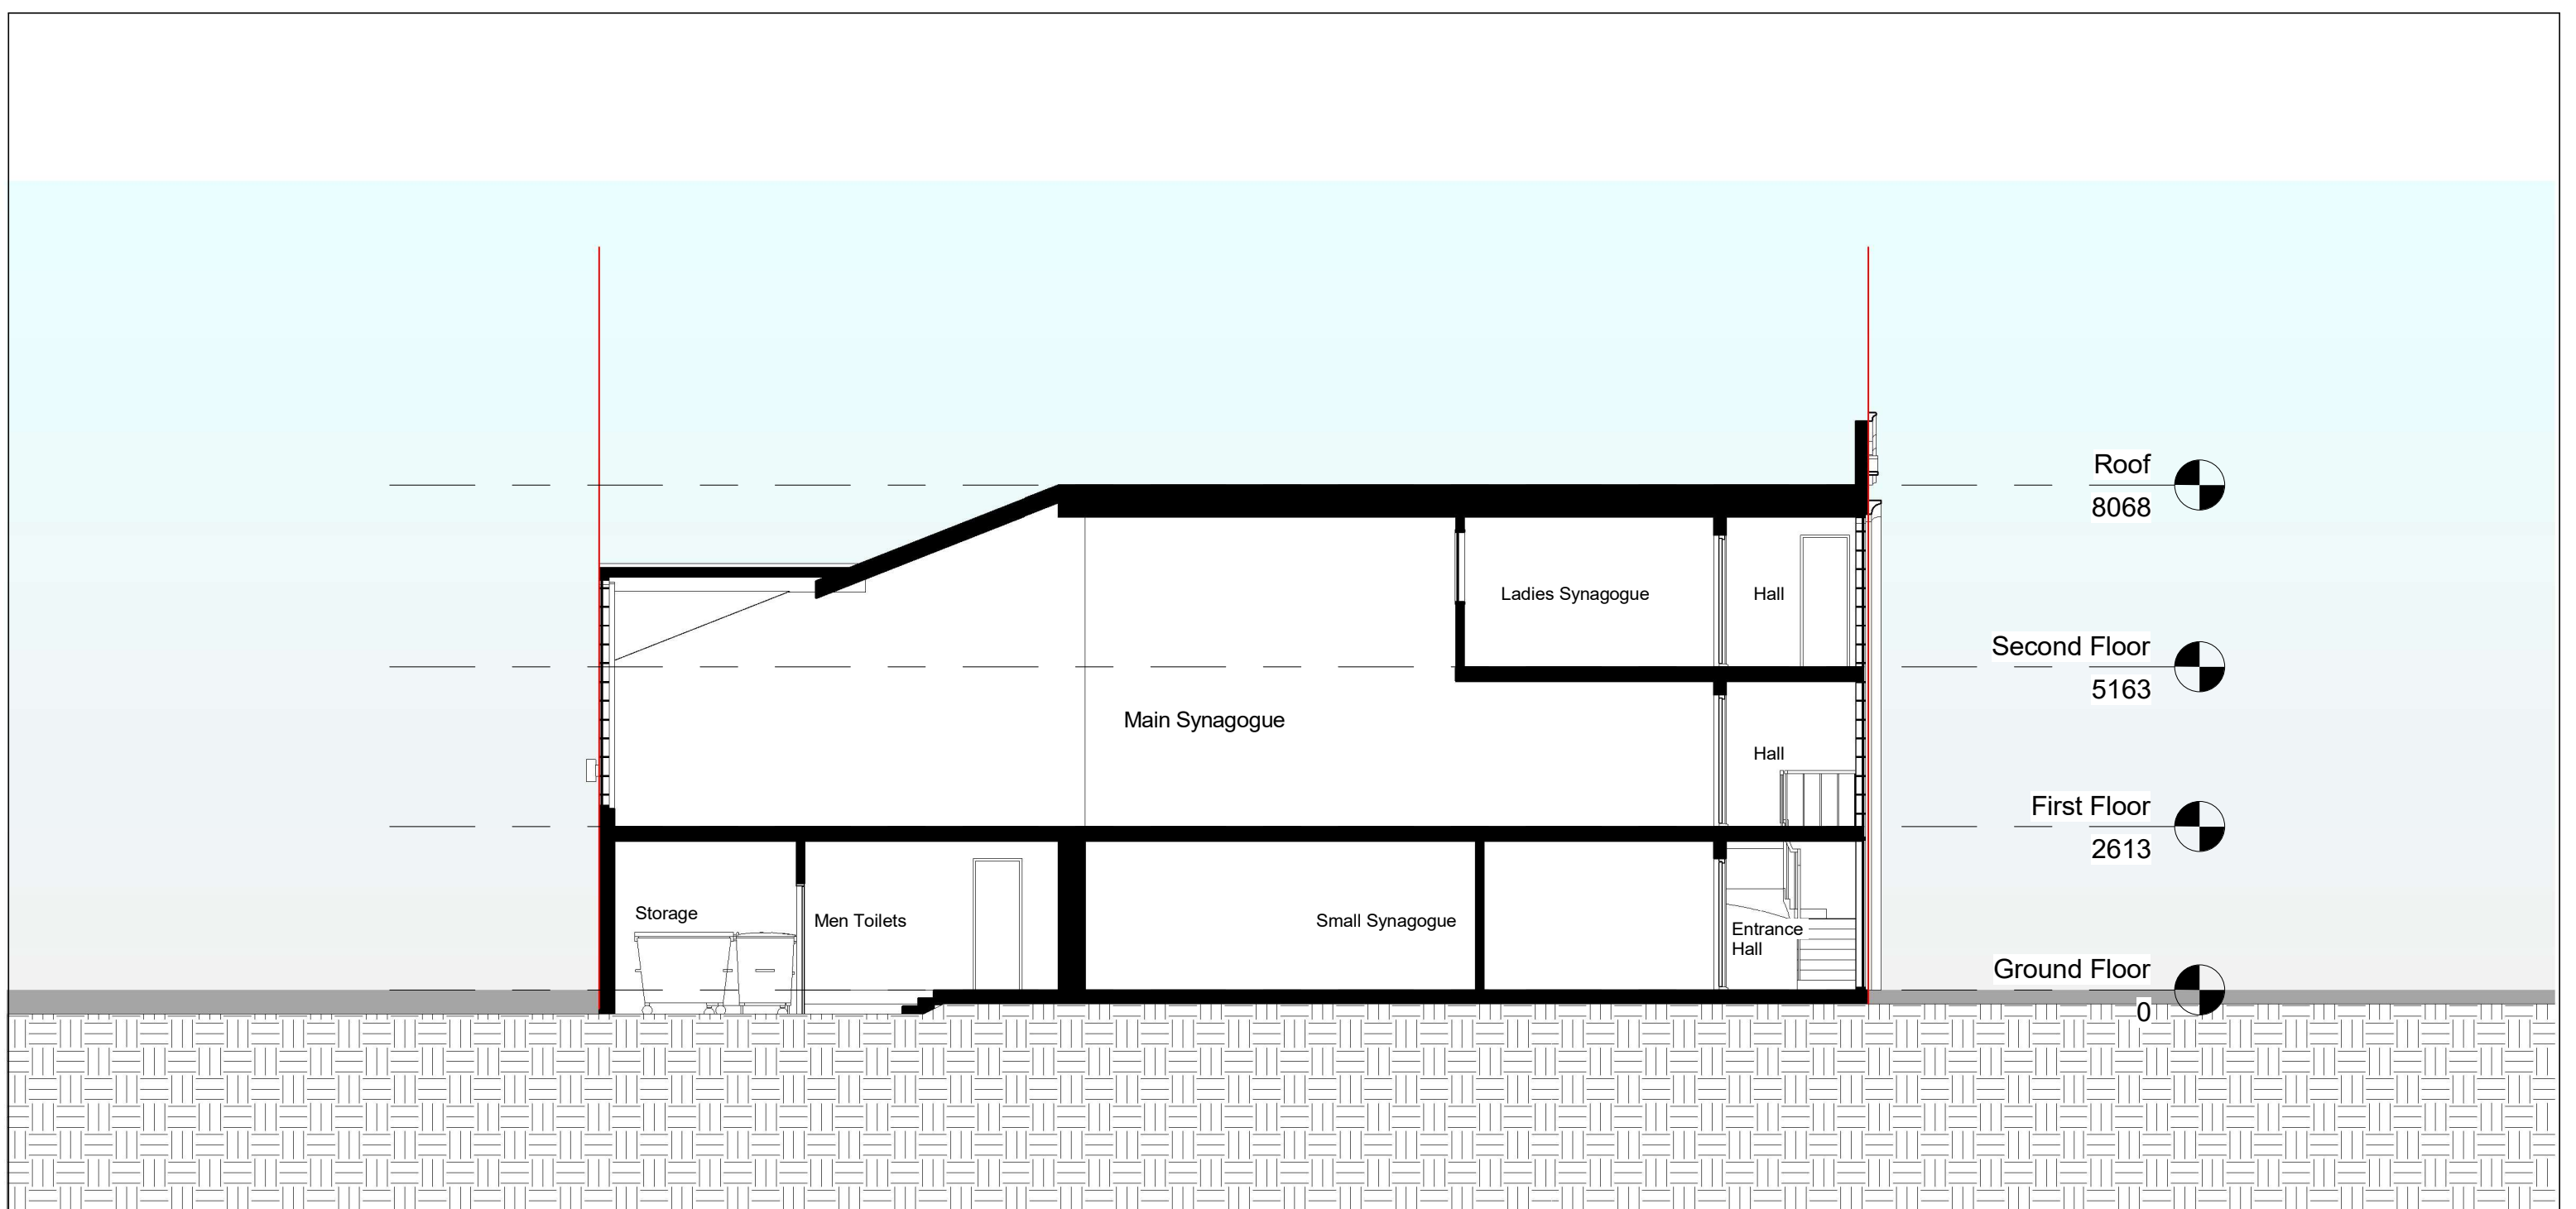

NOTES: CONTRACTORS MUST VERIFY ALL DIMENSIONS AT THE SITE BEFORE COMENCING ANY WORK. NO CONSTRUCTION WORK BEFORE BUILDING CONTROL APPROVEL AND STRUCTURAL ENGINEER CONFIRMATION. ANY DISCREPANCIES TO BE REPORTED TO GRIDKUNE. ALL DRAWINGS ARE TO BE READ IN CONJUNCTION WITH ALL RELEVANT DRAWINGS AND SPECIFICATIONS.	Rev	Description	Date	PROJECT TITLE			DRAWING TITLE		
	A	Proposed shutter for bin storage	05/12/2022	47, Grovelands Road, Haringay, London, N15 6BT			Proposed Section AA		
	B	Removing the front pillars	07/02/2023				CLIENT		
	C	Amendments to windows	16/03/2023	Mr Hailbroun					
				Date	Project number	DRWAING NUMBER	Scale (@ A3)	Drawn by	
				07/02/23	4764	PR - S001	1 : 100	Shai	

Windows

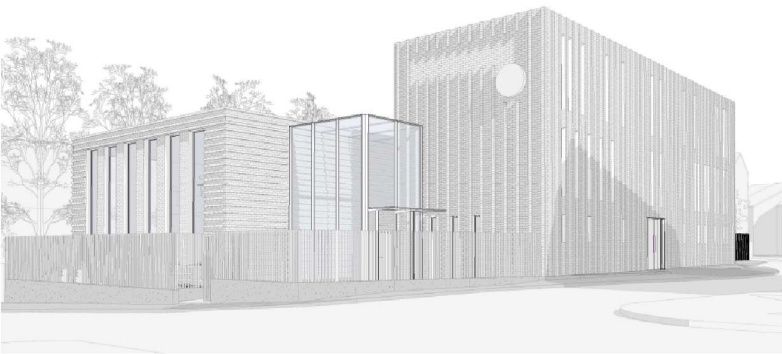

4 Brent Green London NW4 2HA



269 Golders Green Road




Bricks

Jerusalem Stone



187 Golders Green Road

 

NOTES:
CONTRACTORS MUST VERIFY ALL DIMENSIONS AT THE SITE BEFORE COMMENCING ANY WORK.
NO CONSTRUCTION WORK BEFORE BUILDING CONTROL APPROVAL AND STRUCTURAL ENGINEER CONFIRMATION.
ANY DISCREPANCIES TO BE REPORTED TO GRIDKUNE.
ALL DRAWINGS ARE TO BE READ IN CONJUNCTION WITH ALL RELEVANT DRAWINGS AND SPECIFICATIONS.

Rev	Description	Date
A	Proposed shutter for bin storage	05/12/2022
B	Removing the front pillars	07/02/2023
C	Amendments to windows	16/03/2023

PROJECT TITLE		
47, Grovelands Road, Haringay, London, N15 6BT		
Date	Project number	DRWAING NUMBER
07/02/23	4764	PR - 3E

DRAWING TITLE	
Inspiration	
CLIENT	
Mr Hailbroun	
Scale (@ A3)	Drawn by
	Shai

