




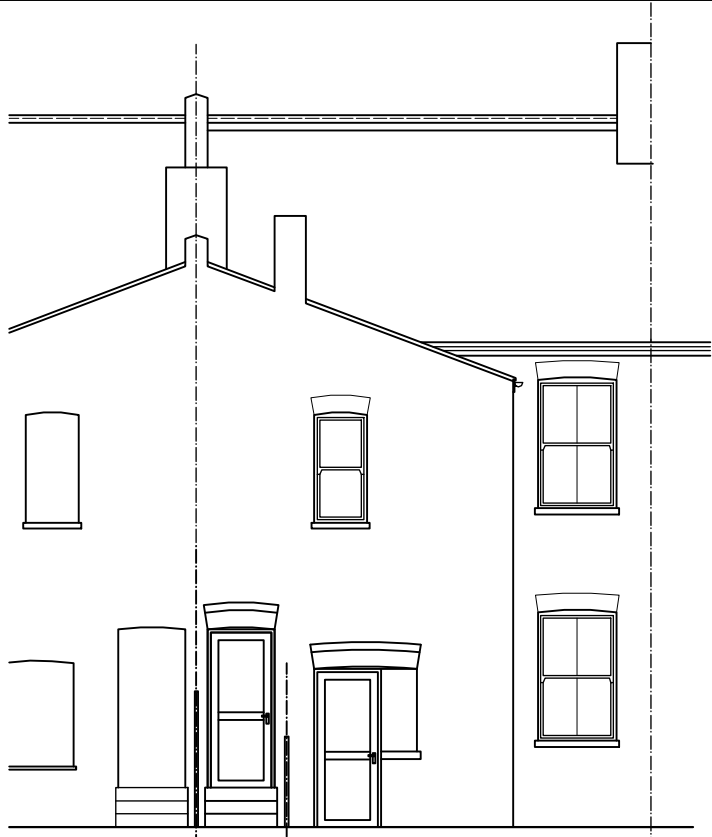


1 REAR ELEVATION
1:100

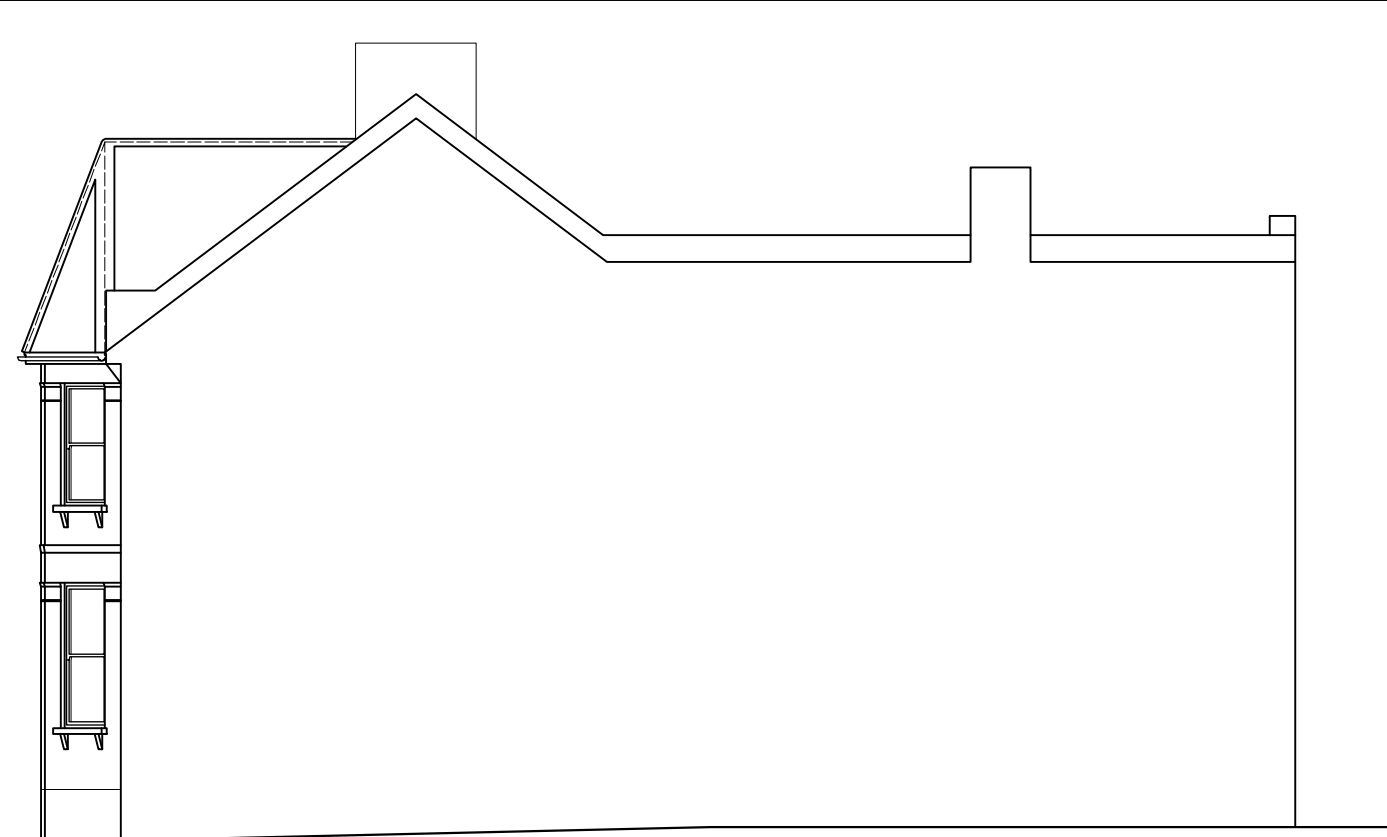


2 SIDE ELEVATION
1:100

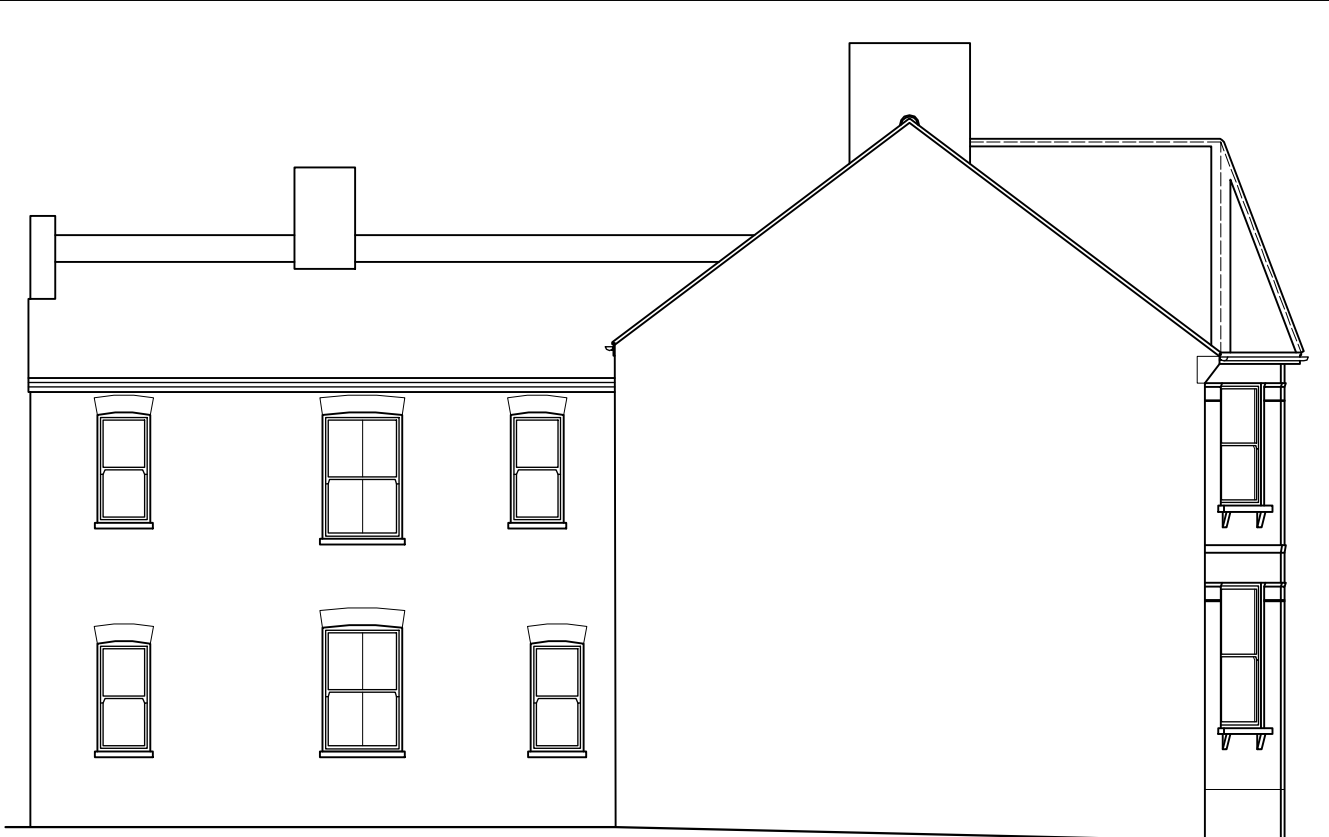


3 SIDE ELEVATION
1:100

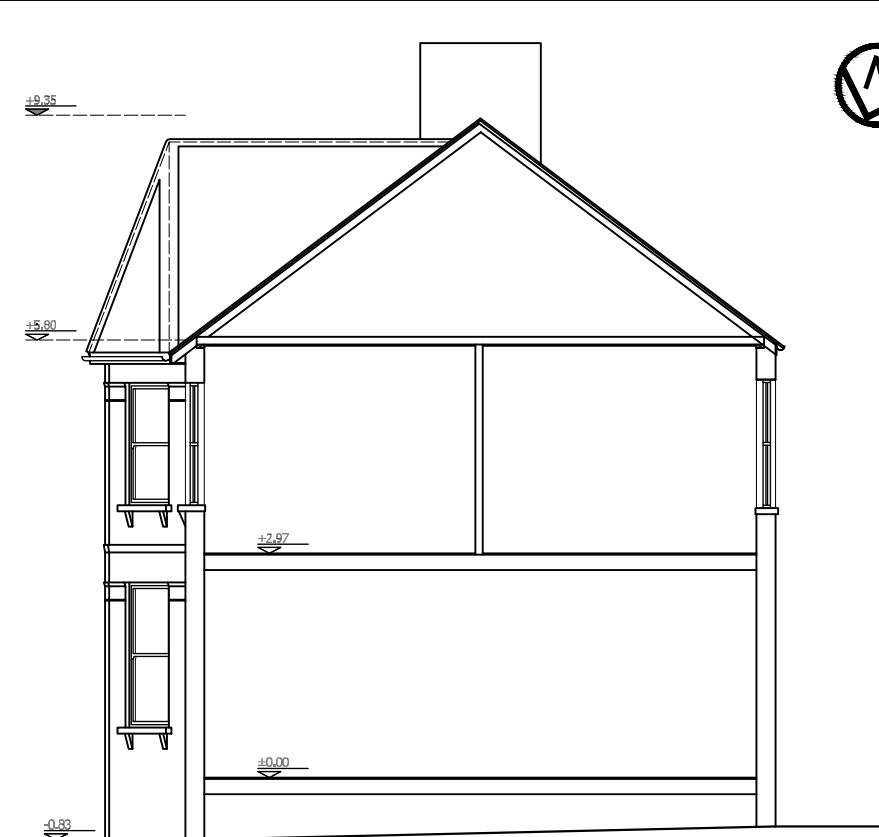

4 SECTION A-A
1:100

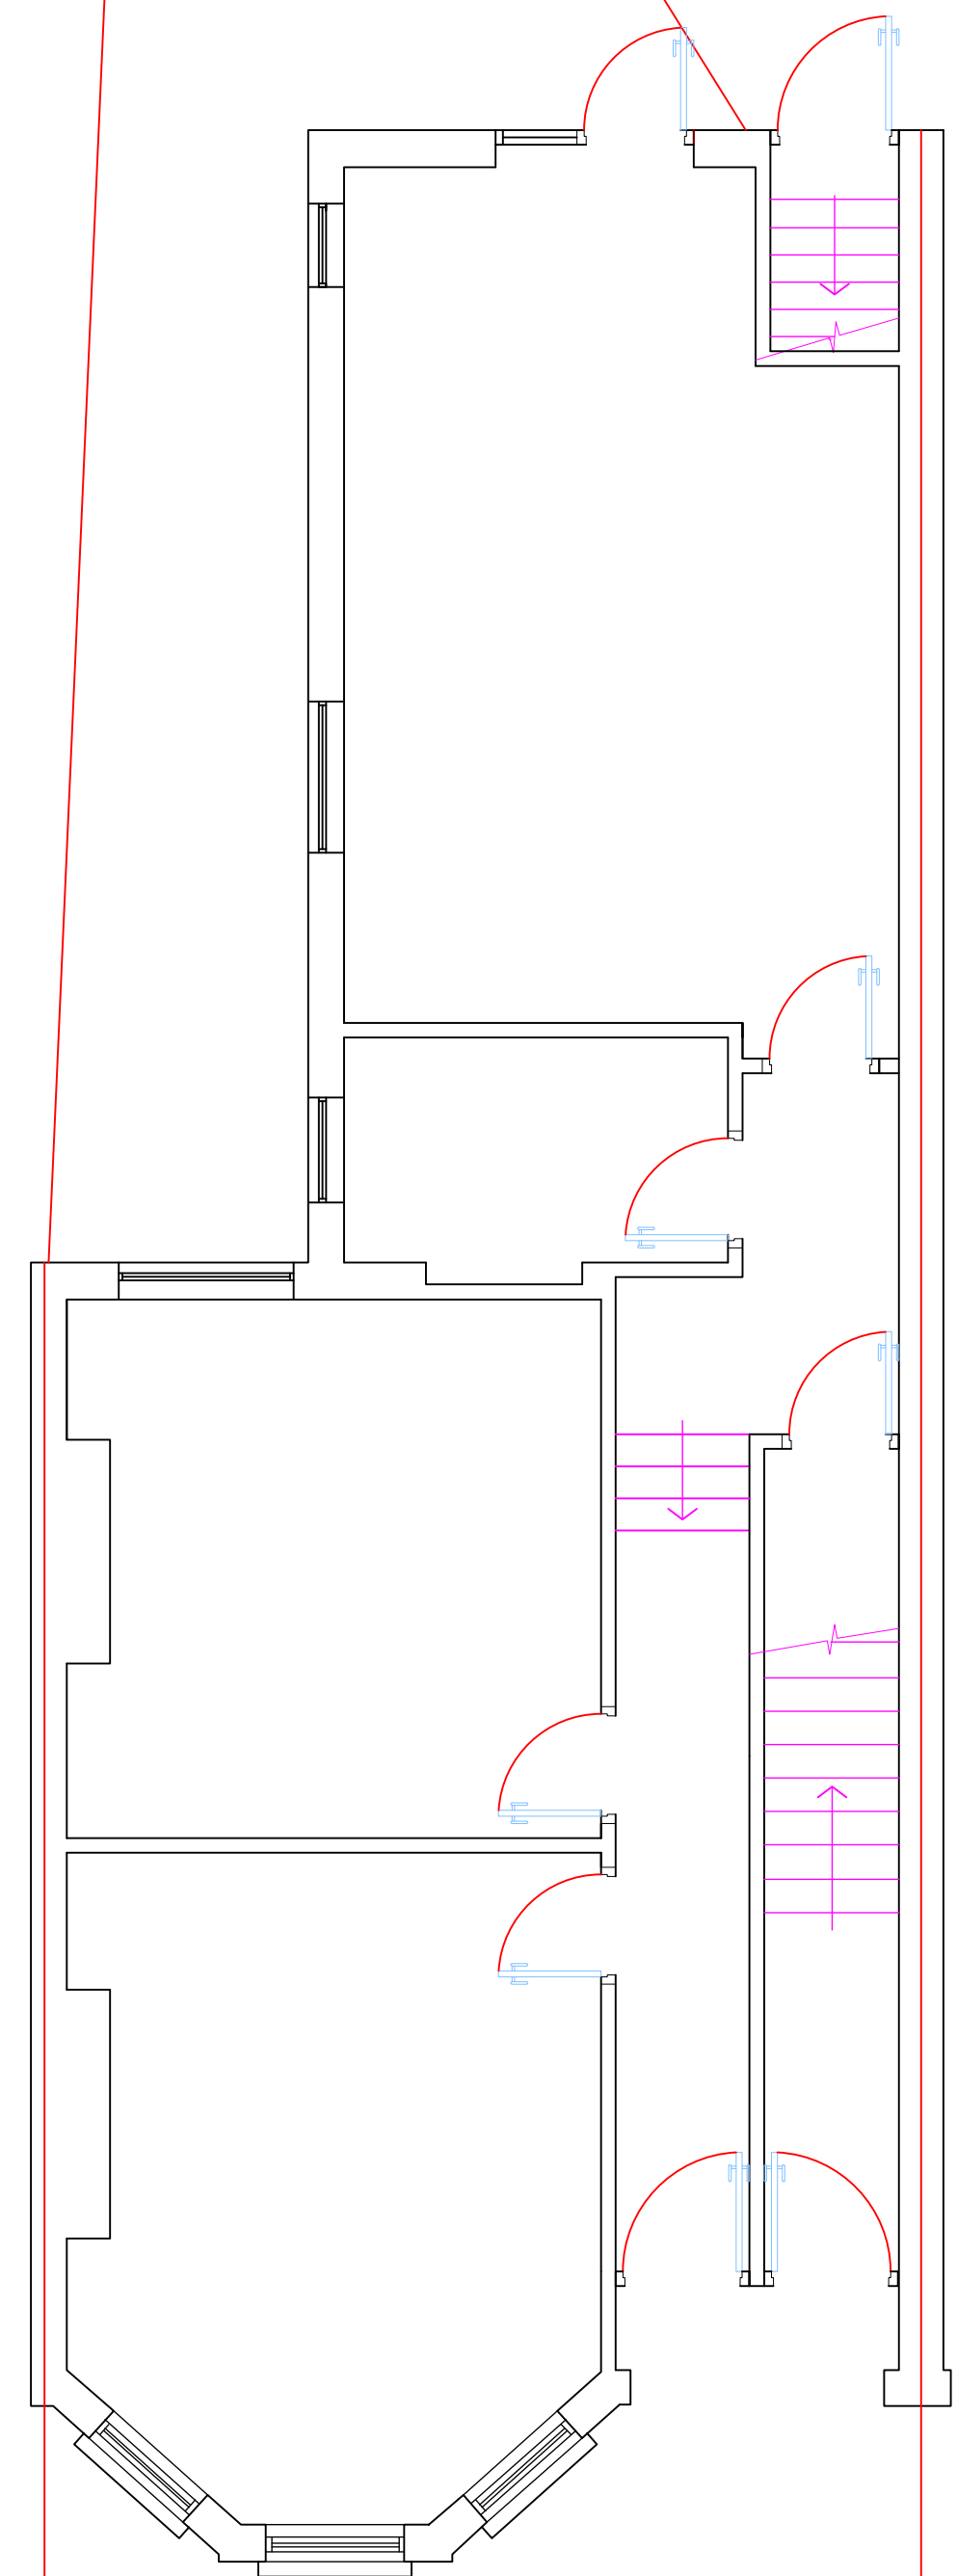


5 GROUND FLOOR PLAN
1:50

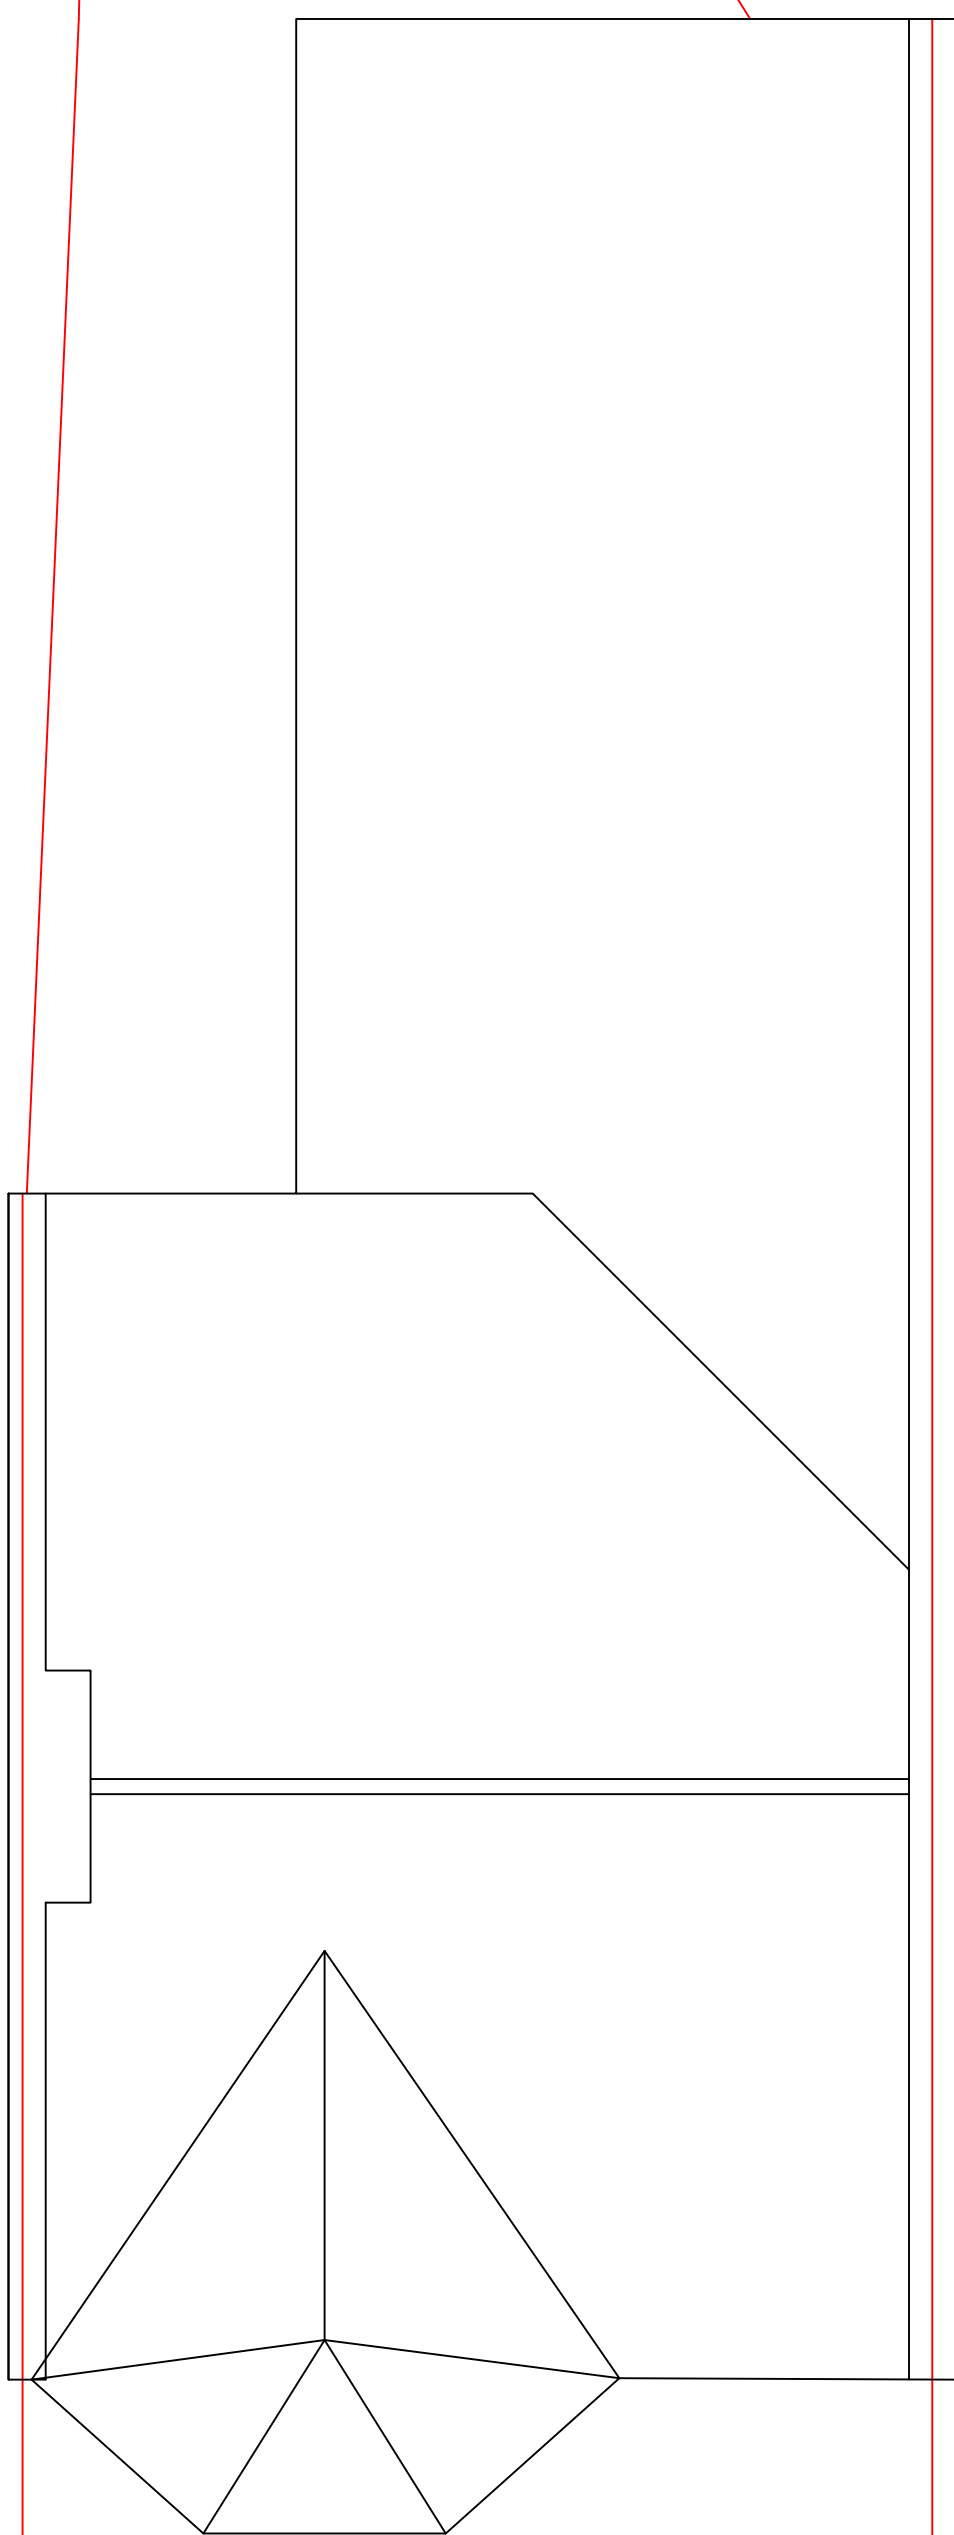

6 ROOF PLAN
1:50



7 SITE LOCATION PLAN
1:1250

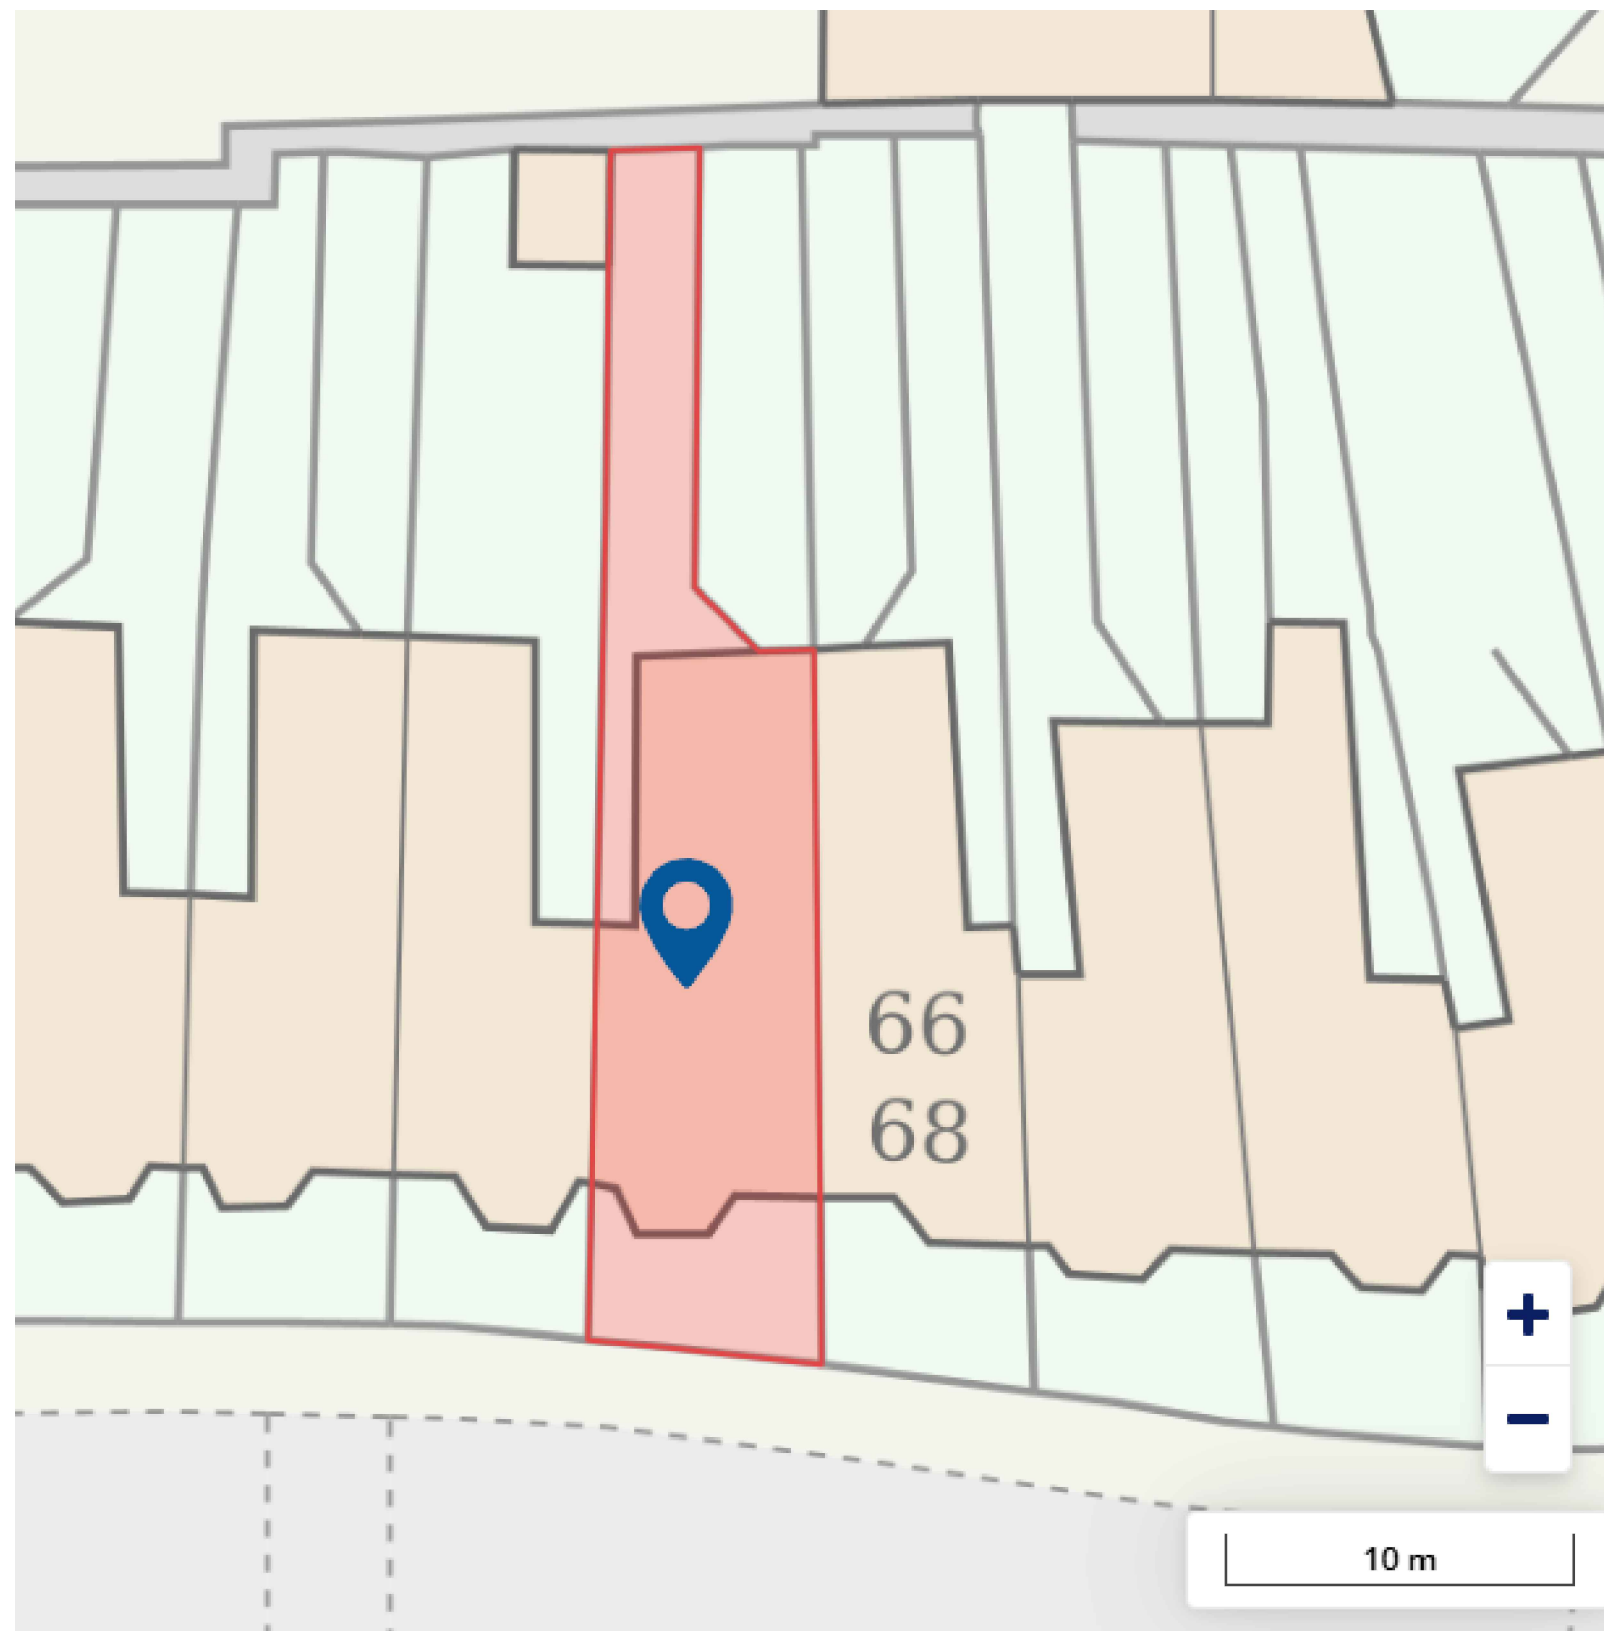

8 BLOCK PLAN
1:200



P A D

PAD ARCHITECTURAL CONSULTANTS Ltd

71 St Marks Road, Enfield, London EN1 1BJ
pad.architects@gmail.com www.padarchitects.co.uk

TOWN PLANNING CONSULTANTS • BUILDING ENGINEERS • INTERIOR DESIGNERS • PARTY WALL SURVEYORS

0 1:50 1 2 3 4 5M

0 1:100 2 4 6 8 10M

Project

SINGLE STOREY SIDE
AND REAR EXTENSION

Client

72 ALBERT ROAD
LONDON
N22 7AY

Drawing Title

EXISTING PLANS and ELEVATIONS

Scale 1:50 / 1:100 @ A1 SDS	Drawn MARCH 2026	Checked --	Authorised --
-----------------------------------	---------------------	---------------	------------------

Drawing Number MARCH26_72AR_01	Rev -
-----------------------------------	----------