



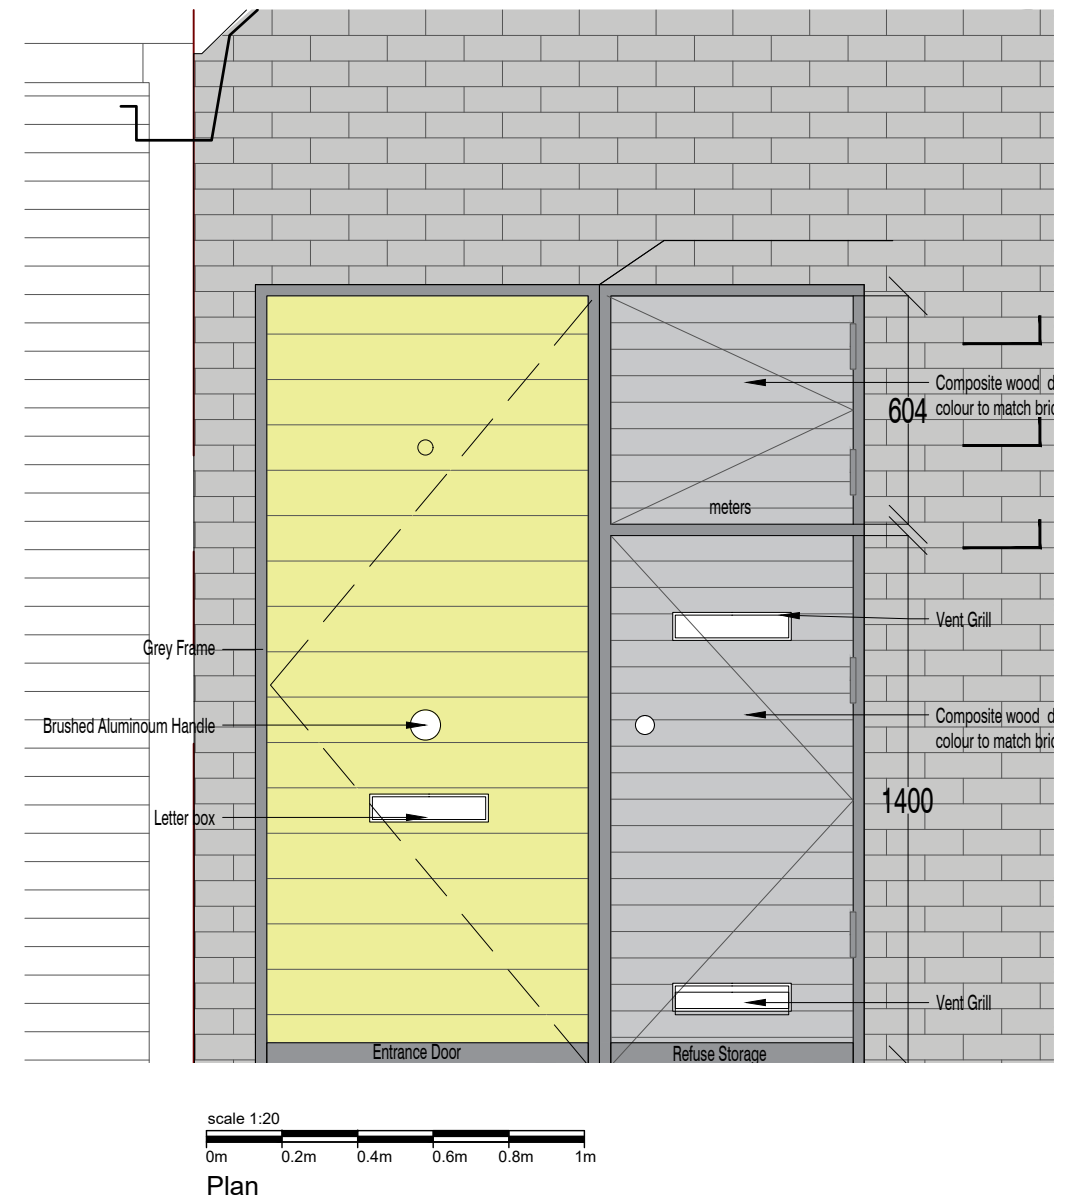

CLIENT:
Nick Endelman
98 High Street
LONDON
N8 7NT

PROJECT:
98 HIGH ST
LONDON
N8 7NT

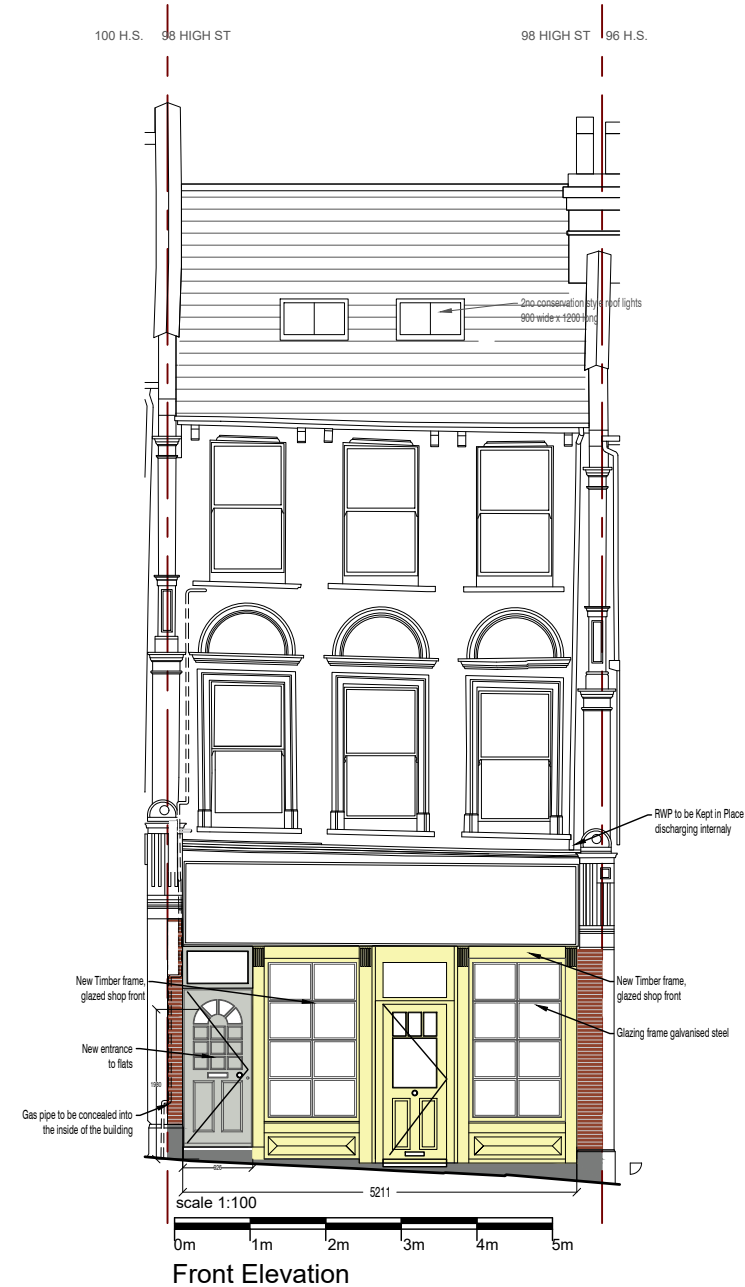

CONSTRUCT ATELIER LTD
5 Rudloe Road, LONDON,
SW12 0DR
T: 07771537027
e: hello@construct-atelier.com

TITLE:
Front and Rear Elevations - Proposed

DRAWING No:
2090-310

SCALE:
1:100 @A3

DATE:
08/02/2026

CONSTRUCT ATELIER
IN COLLABORATION WITH

RJF ARCHITECTURE



CLIENT:
Nick Endelman
98 High Street
LONDON
N8 7NT

PROJECT:
98 HIGH ST
LONDON
N8 7NT



CONSTRUCT ATELIER LTD
5 Rudloe Road, LONDON,
SW12 0DR
T: 07771537027
e: hello@construct-atelier.com

TITLE:
Shop Front



DRAWING No:
2090-311

SCALE:
1:100 and 1/20 @A3


DATE:
08/02/2026

CONSTRUCT ATELIER
IN COLLABORATION WITH

RJF ARCHITECTURE

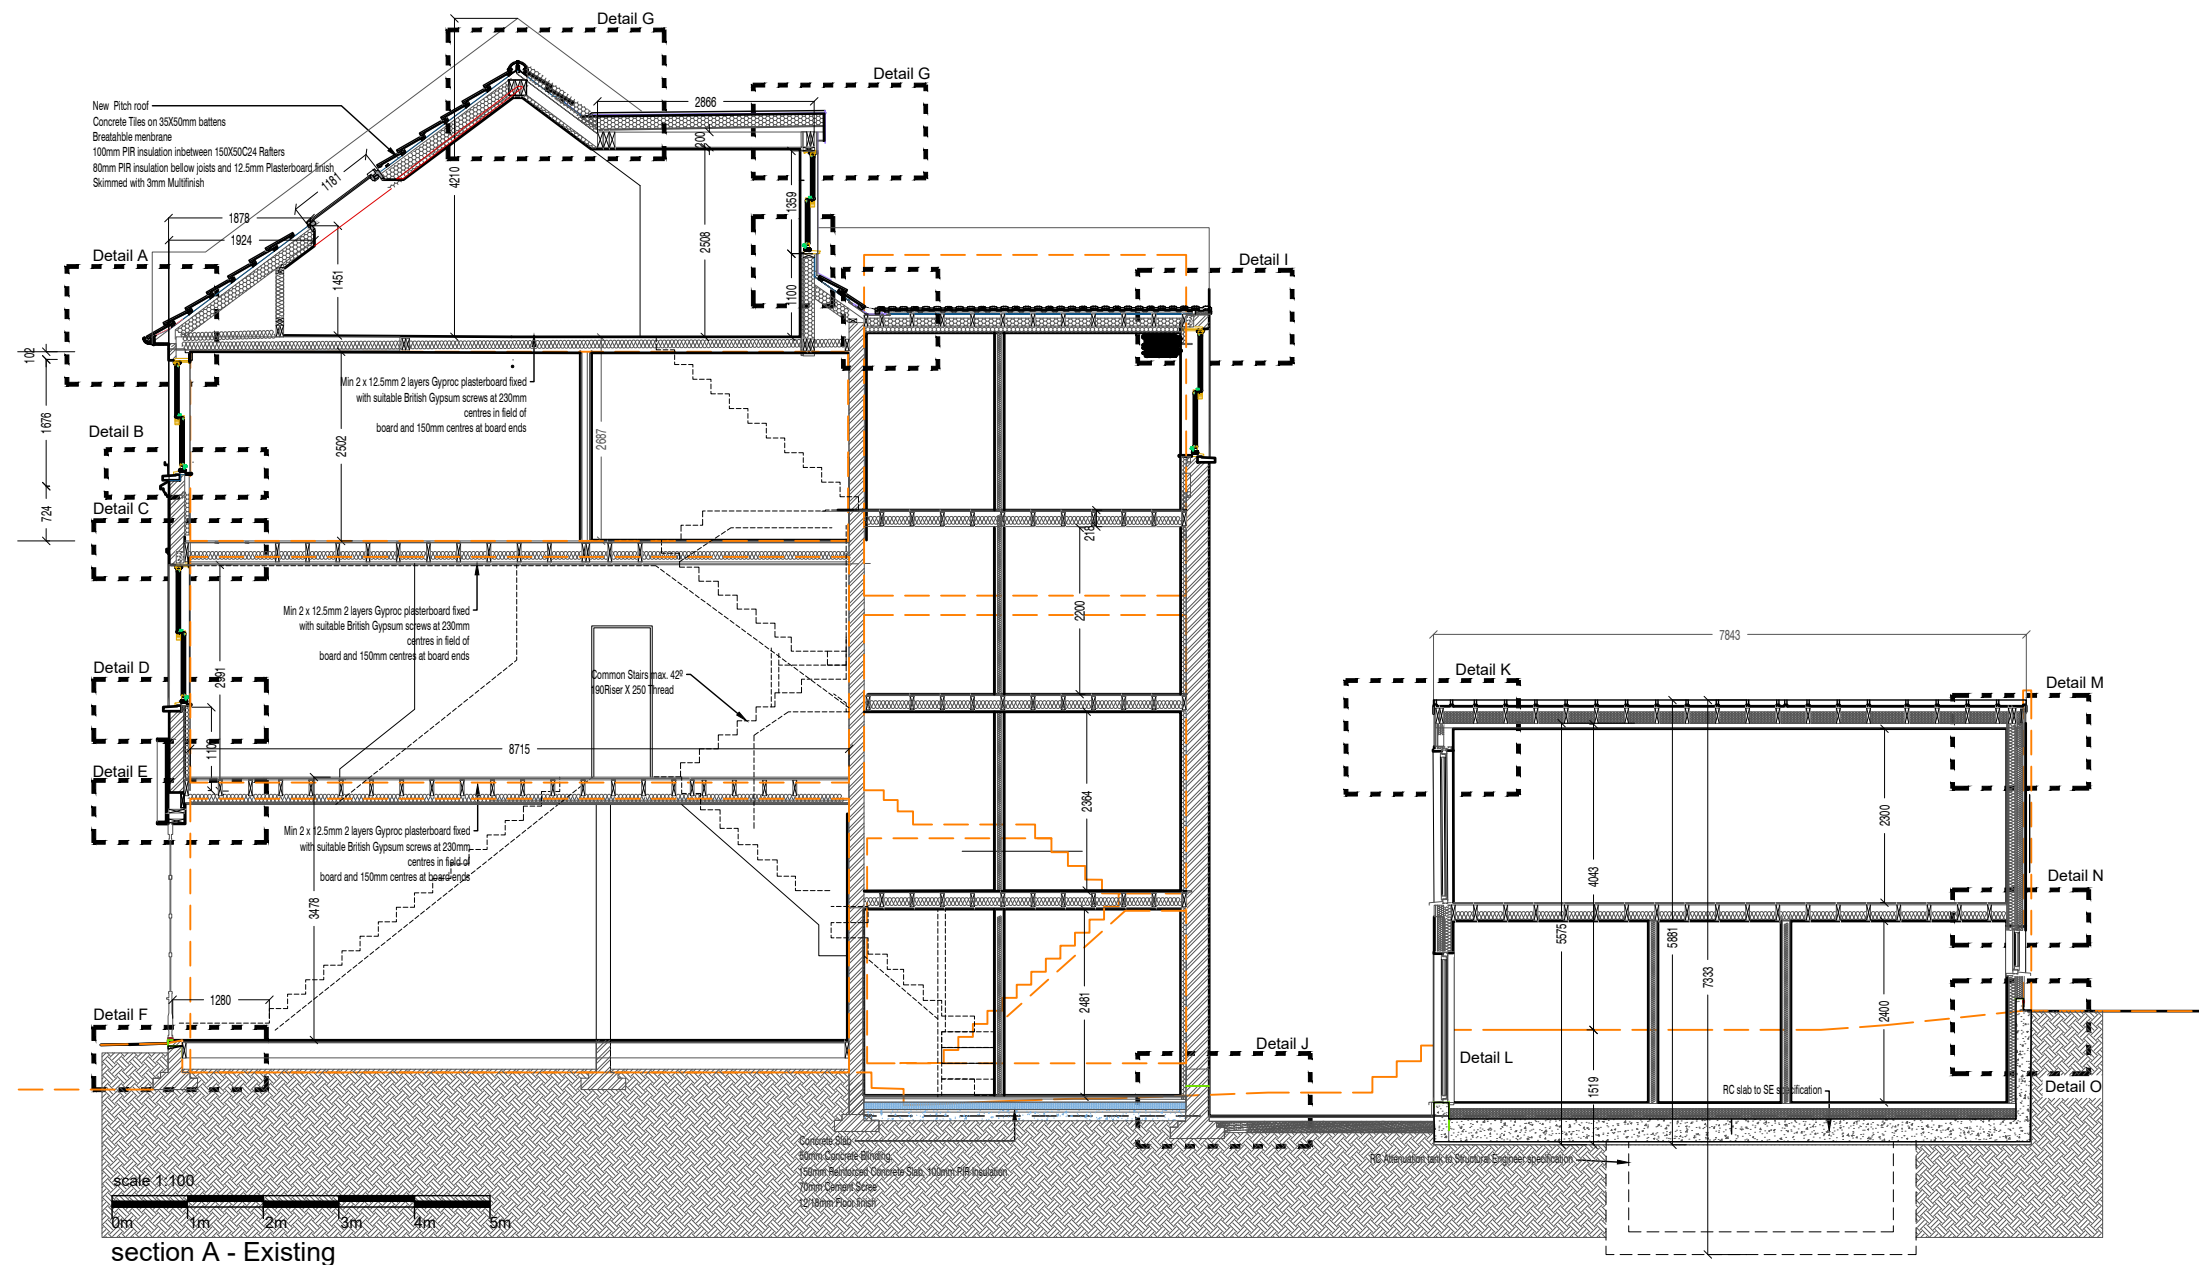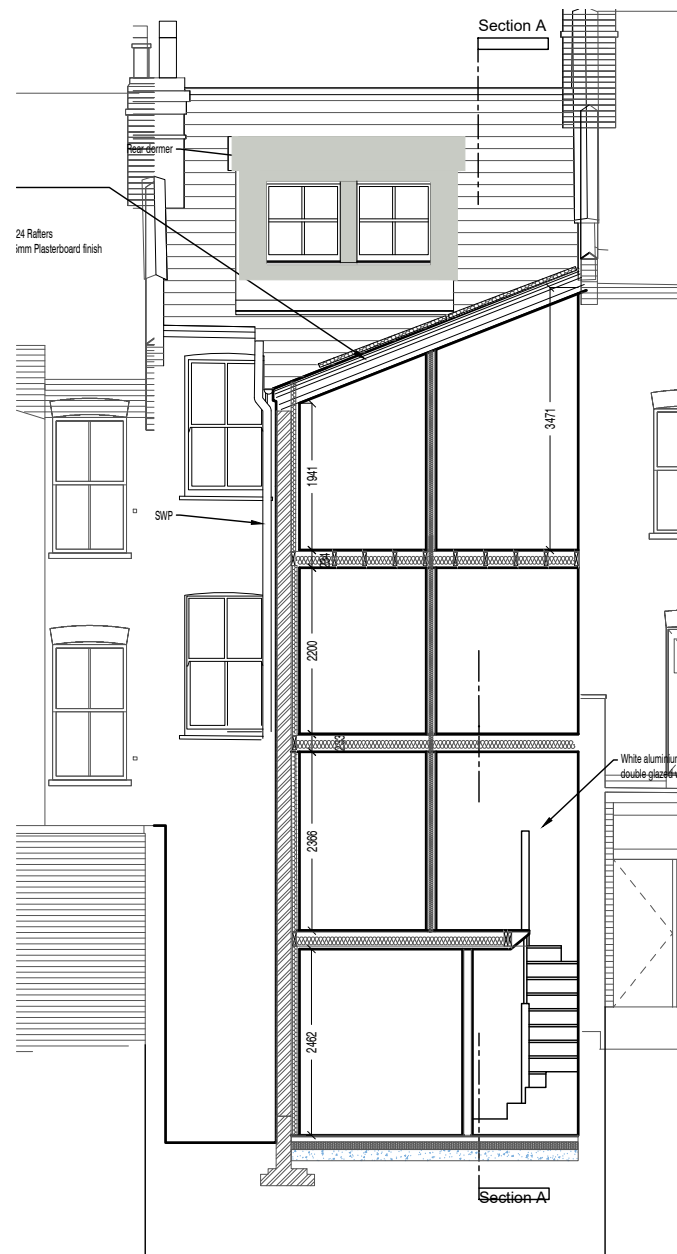

section A - Existing

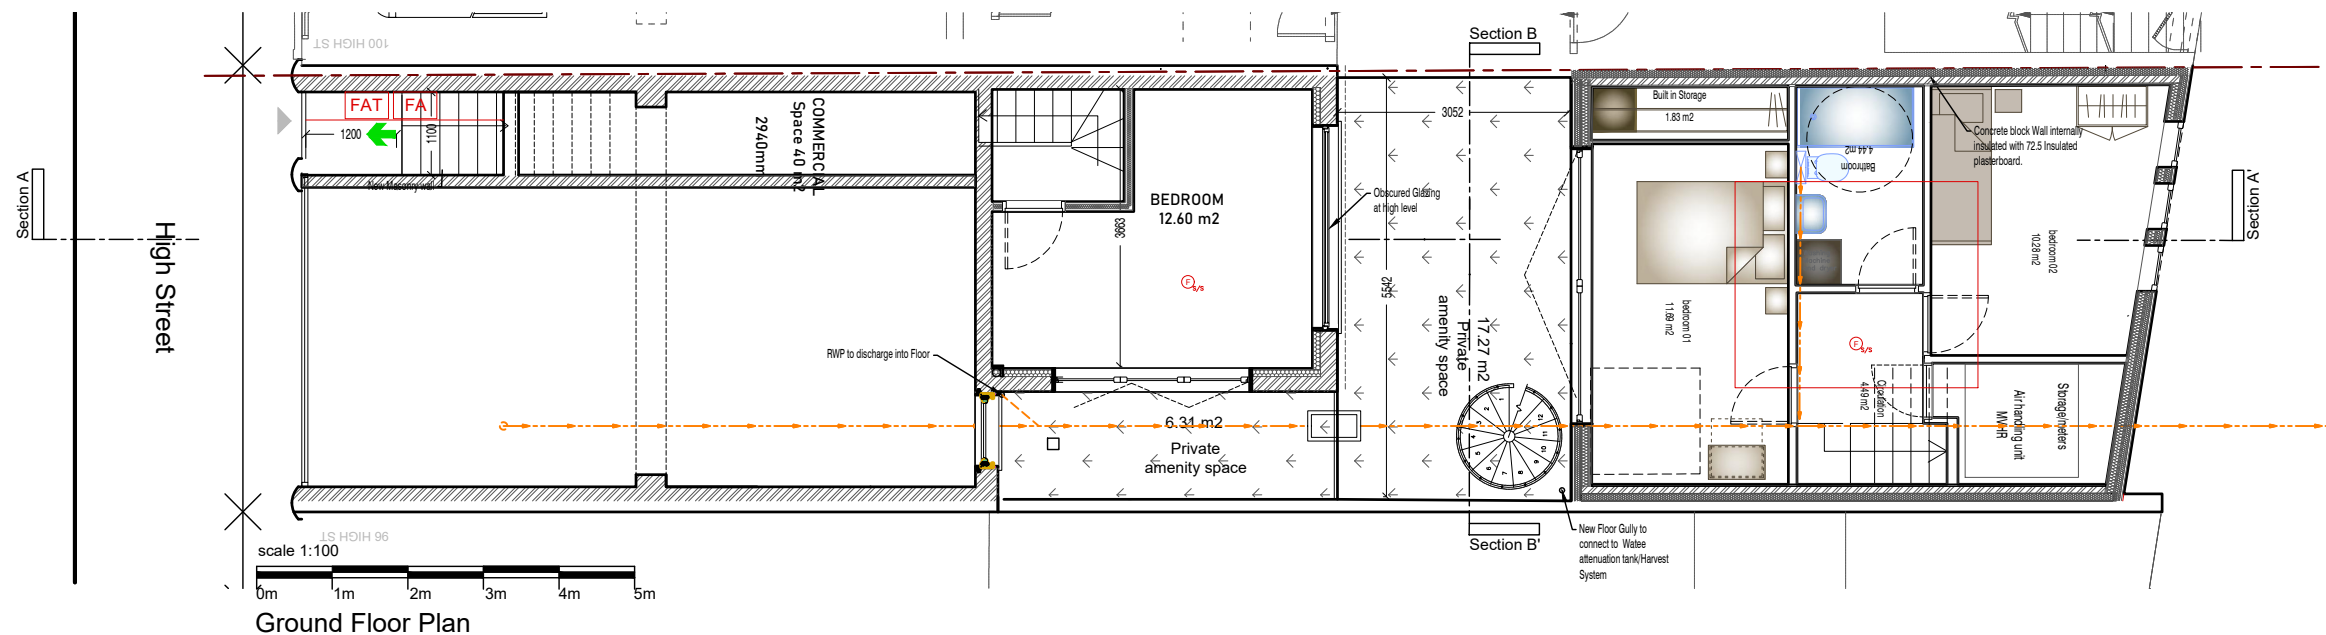

Ground Floor Plan

CLIENT:
Nick Endelman
98 High Street
LONDON
N8 7NT

PROJECT:
98 HIGH ST
LONDON
N8 7NT



CONSTRUCT ATELIER LTD
5 Rudloe Road, LONDON,
SW12 0DR
T: 07771537027
e: hello@construct-atelier.com

TITLE:
Sections and ground floor plan

DRAWING No:
2090-313


SCALE:
1:100 @A3

DATE:
08/02/2026


CONSTRUCT ATELIER
IN COLLABORATION WITH
RJF ARCHITECTURE

- Fire alarm system - mains smoke detector
- Fire alarm system - mains heat detector
- Fan wall mounted
- Fan Ceiling mounted
- Drainage Sewage
- Rainwater drainage

PROPOSED LOFT FLOOR PLAN

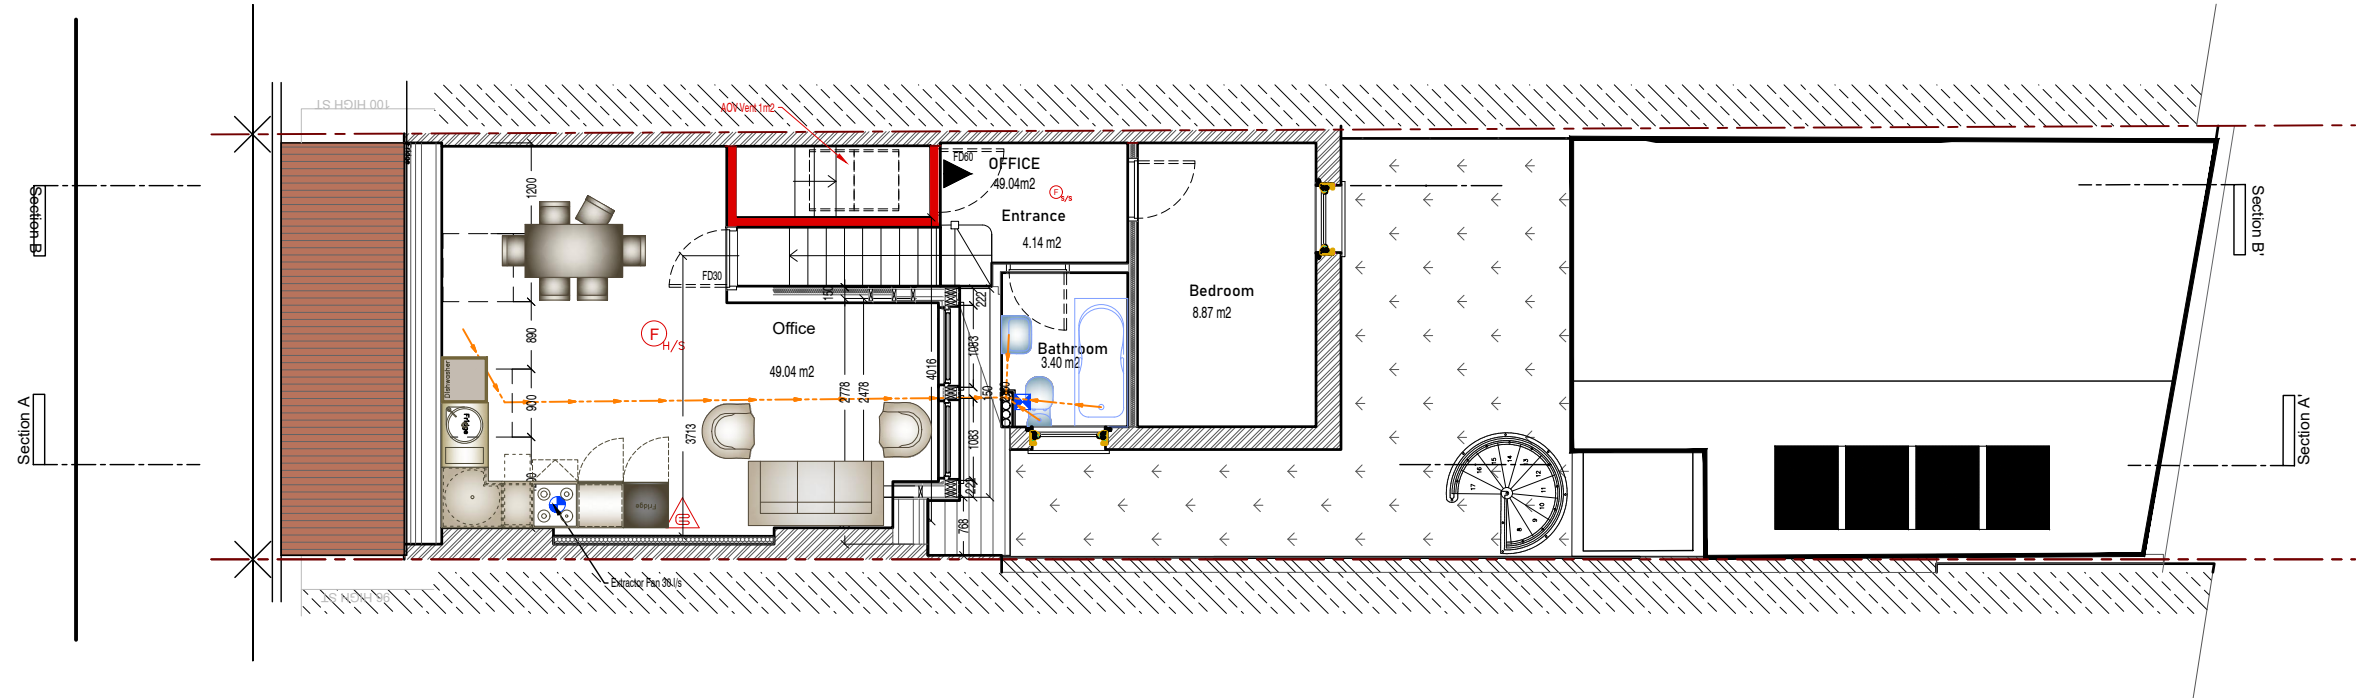

PROPOSED ROOF FLOOR PLAN

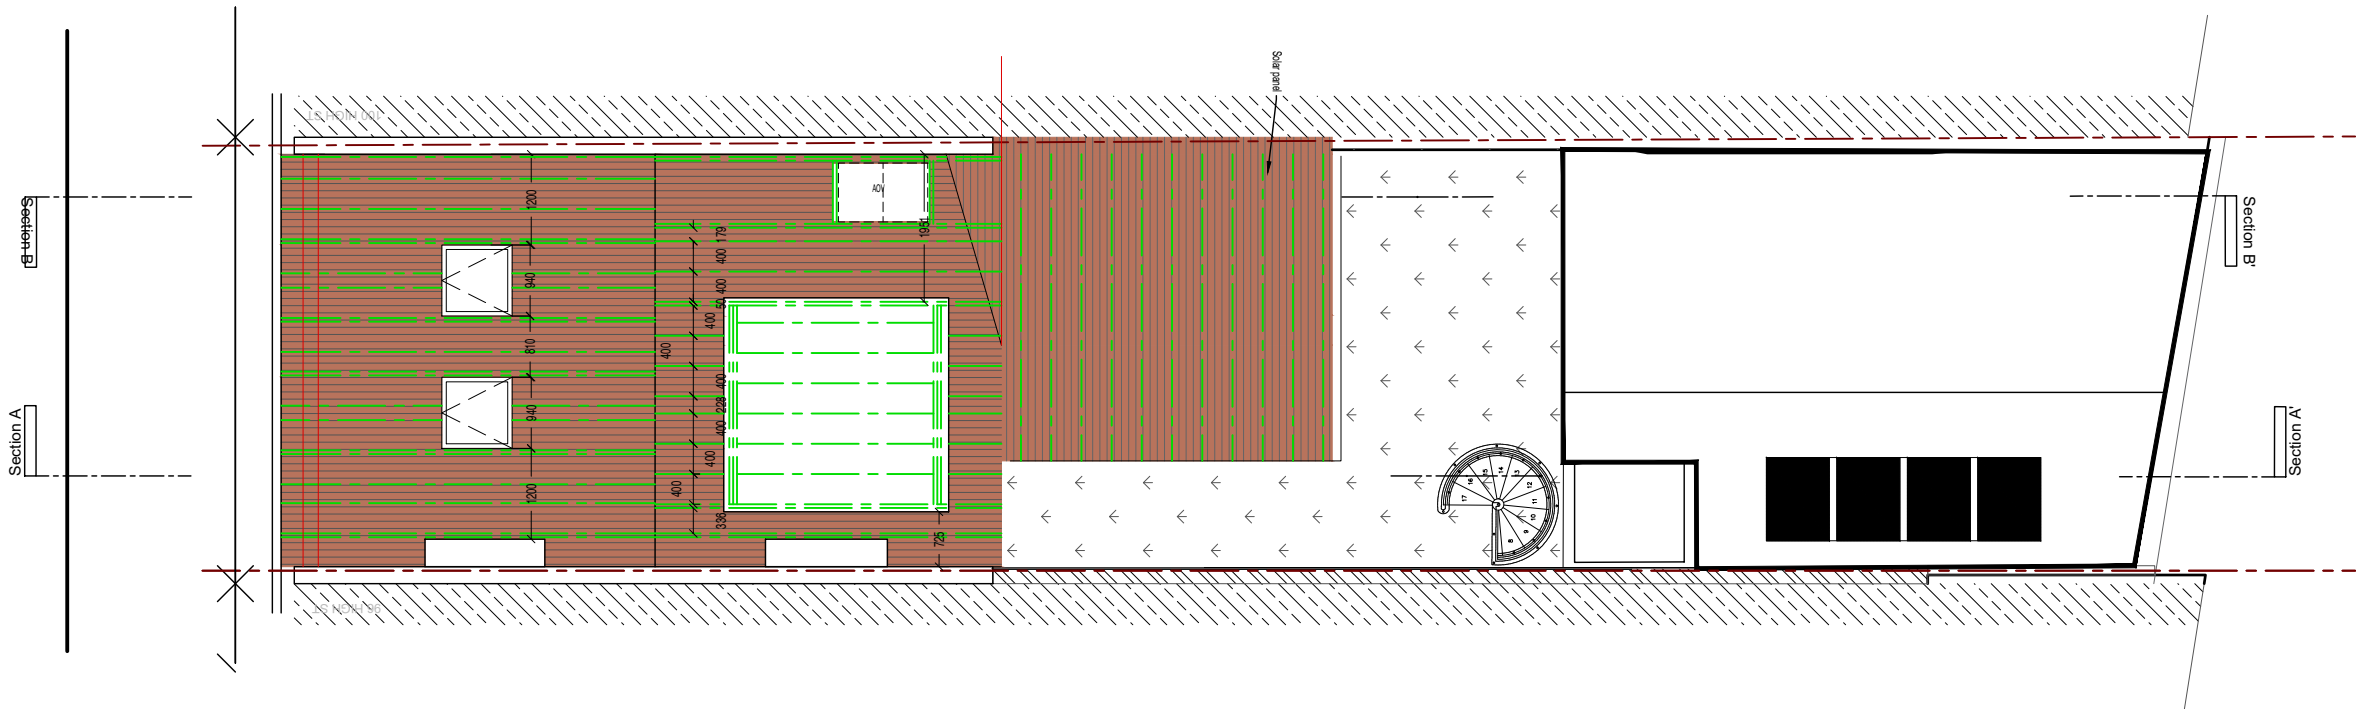

CLIENT:
Nick Endelman
98 High Street
LONDON
N8 7NT

PROJECT:
98 HIGH ST
LONDON
N8 7NT



CONSTRUCT ATELIER LTD
5 Rudloe Road, LONDON,
SW12 0DR
T: 07771537027
e: hello@construct-atelier.com

TITLE:

Plans - Loft and Roof

DRAWING No:
2090-315

SCALE:

1:100 @A3
















DATE:


08/02/2026

CONSTRUCT ATELIER
IN COLLABORATION WITH




RJF ARCHITECTURE

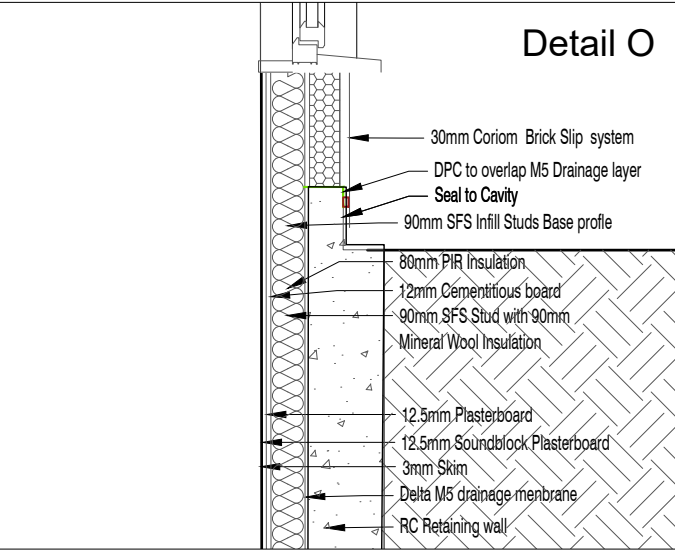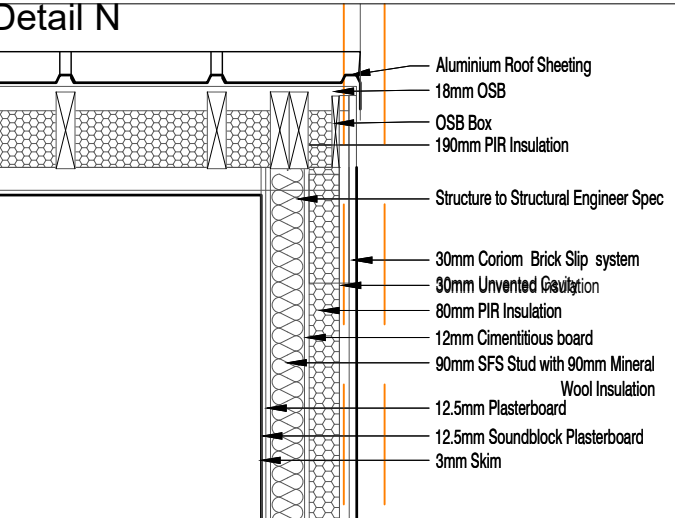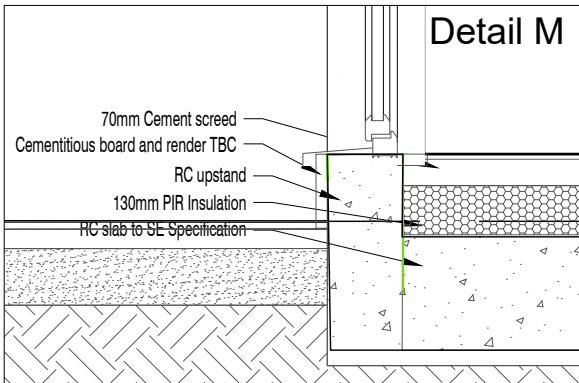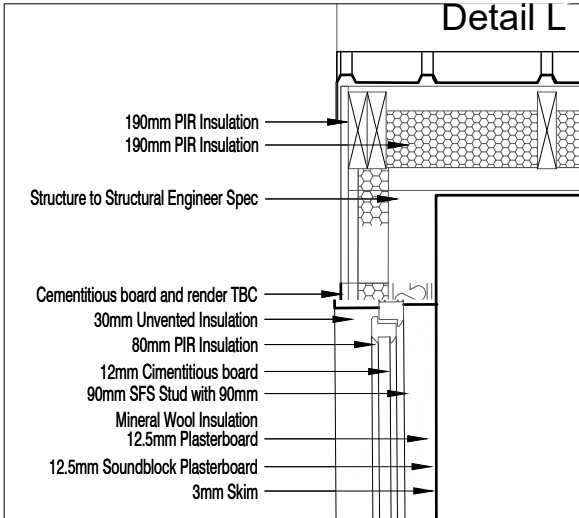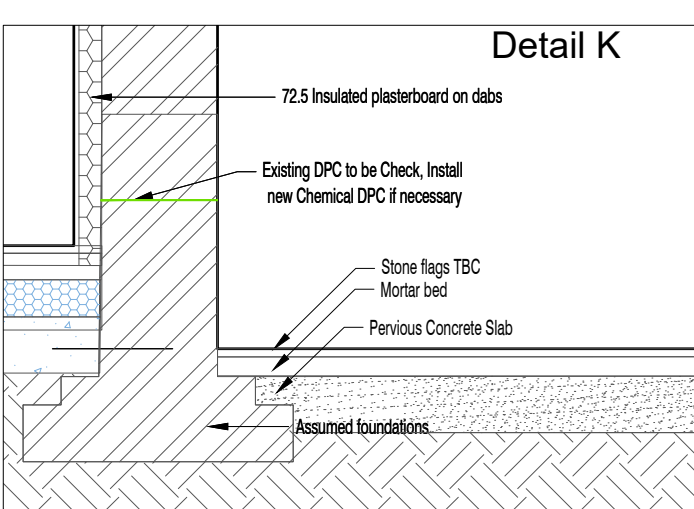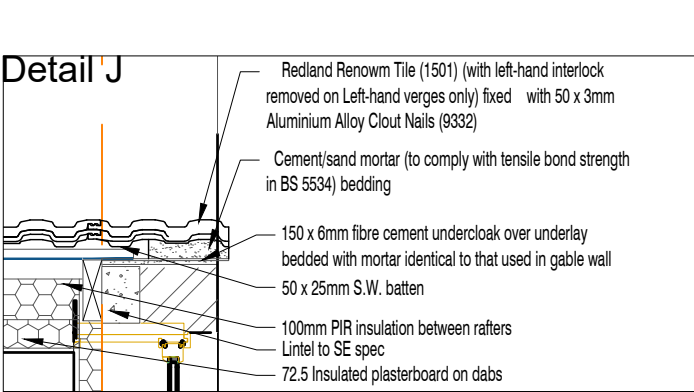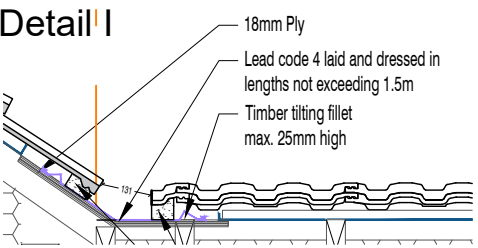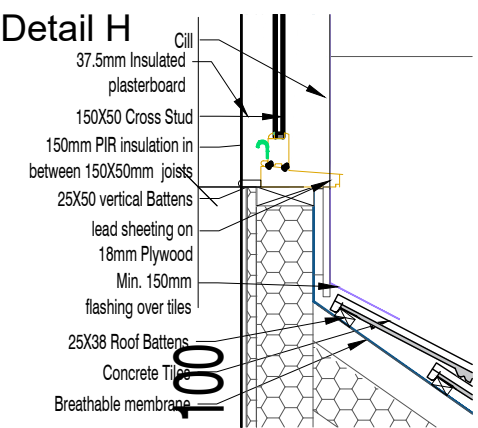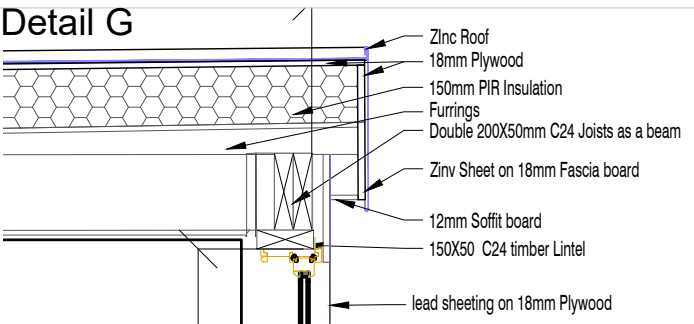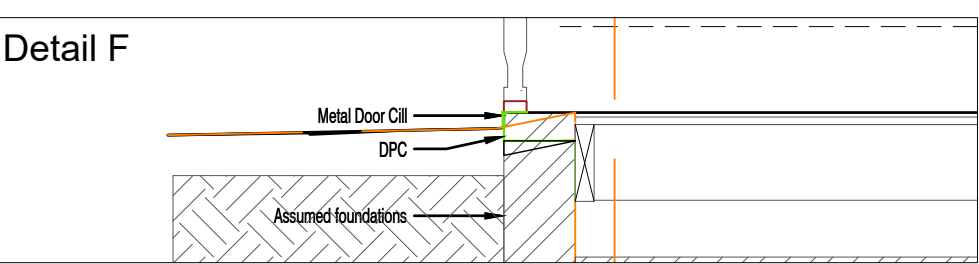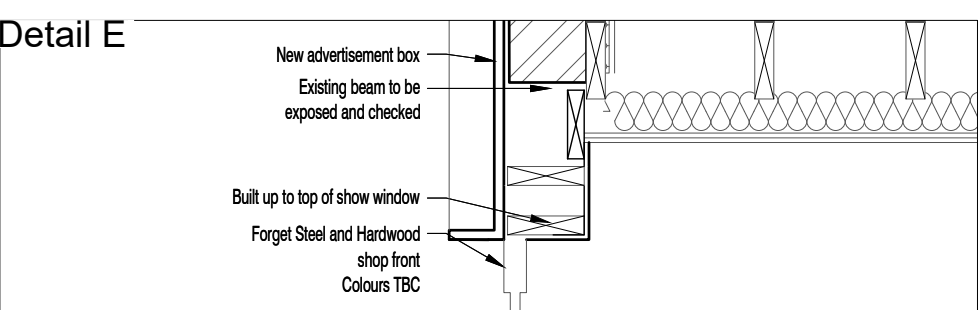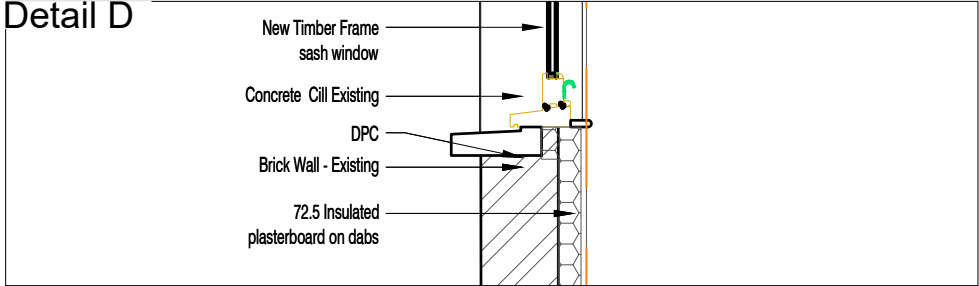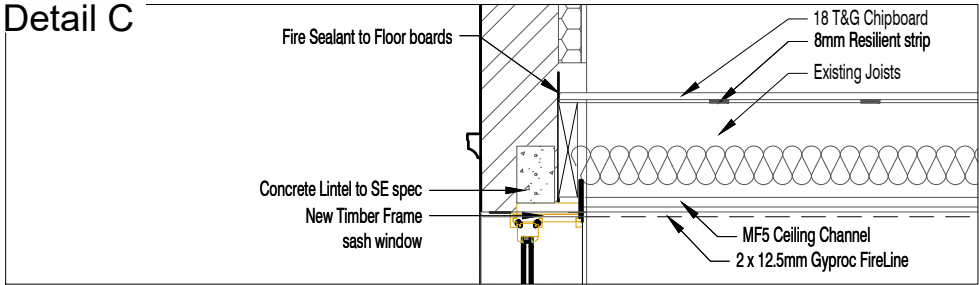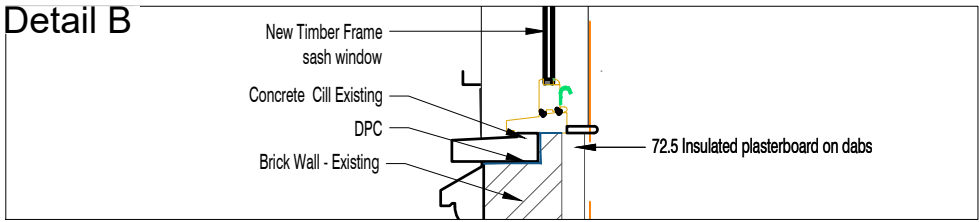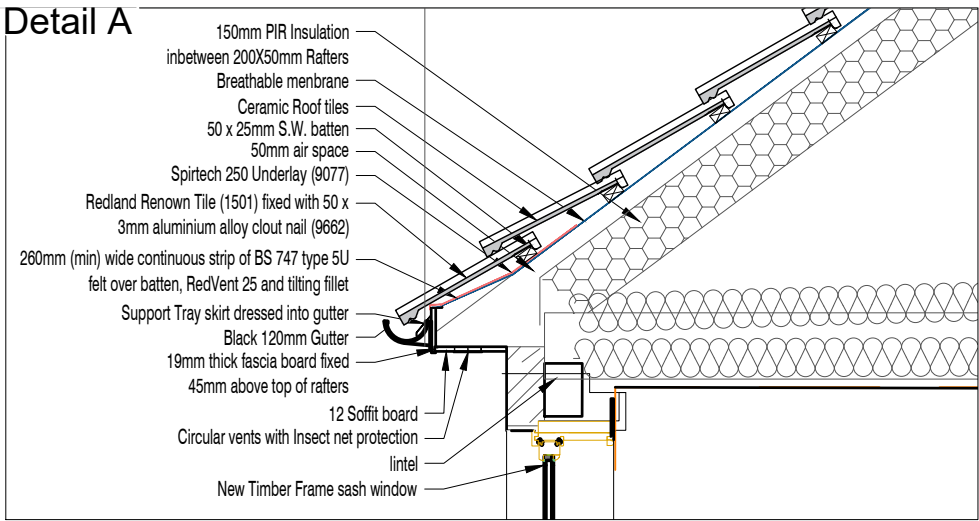

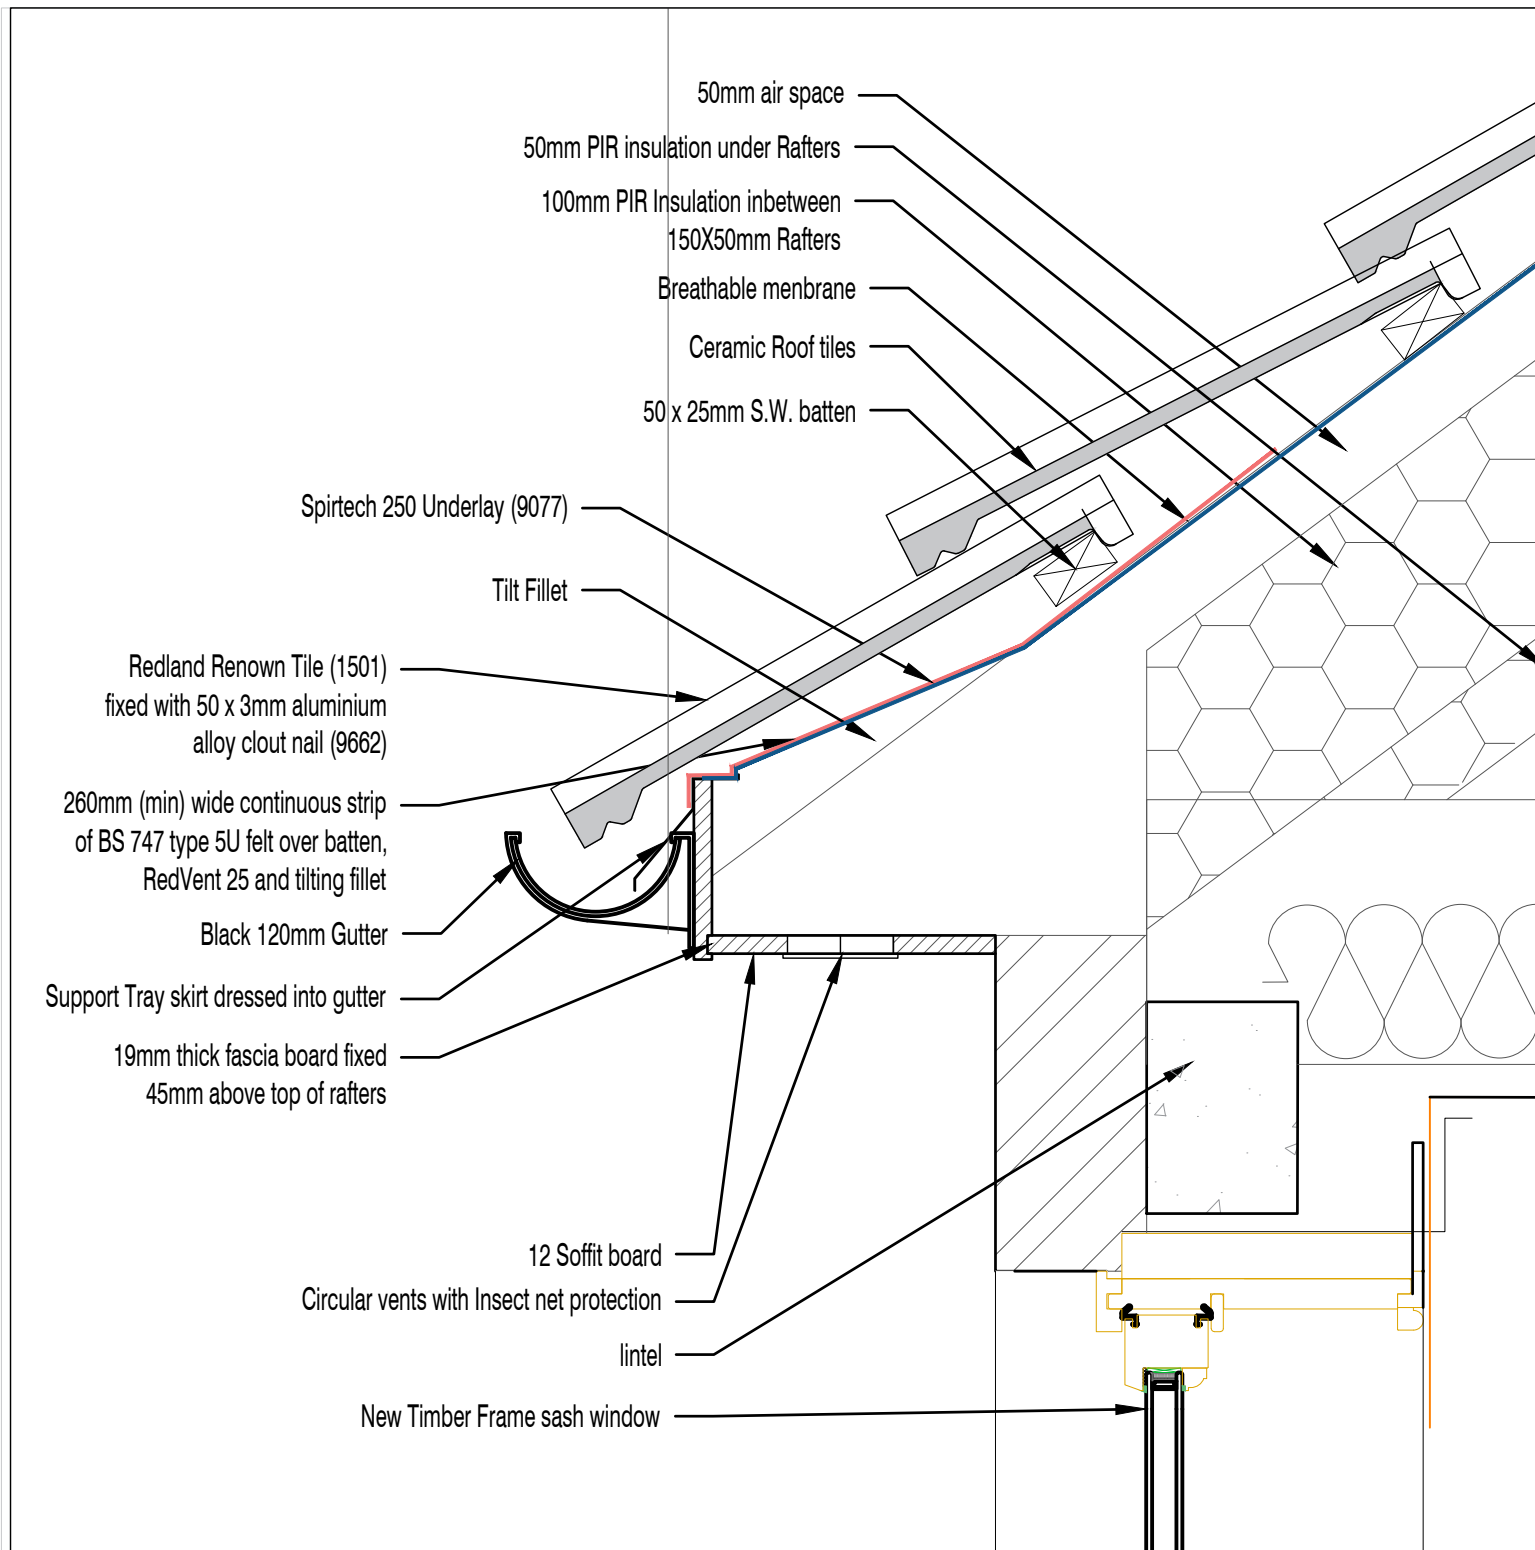

scale 1:5
0m 0.05m 0.1m 0.15m 0.2m 0.25m

Eaves Detail

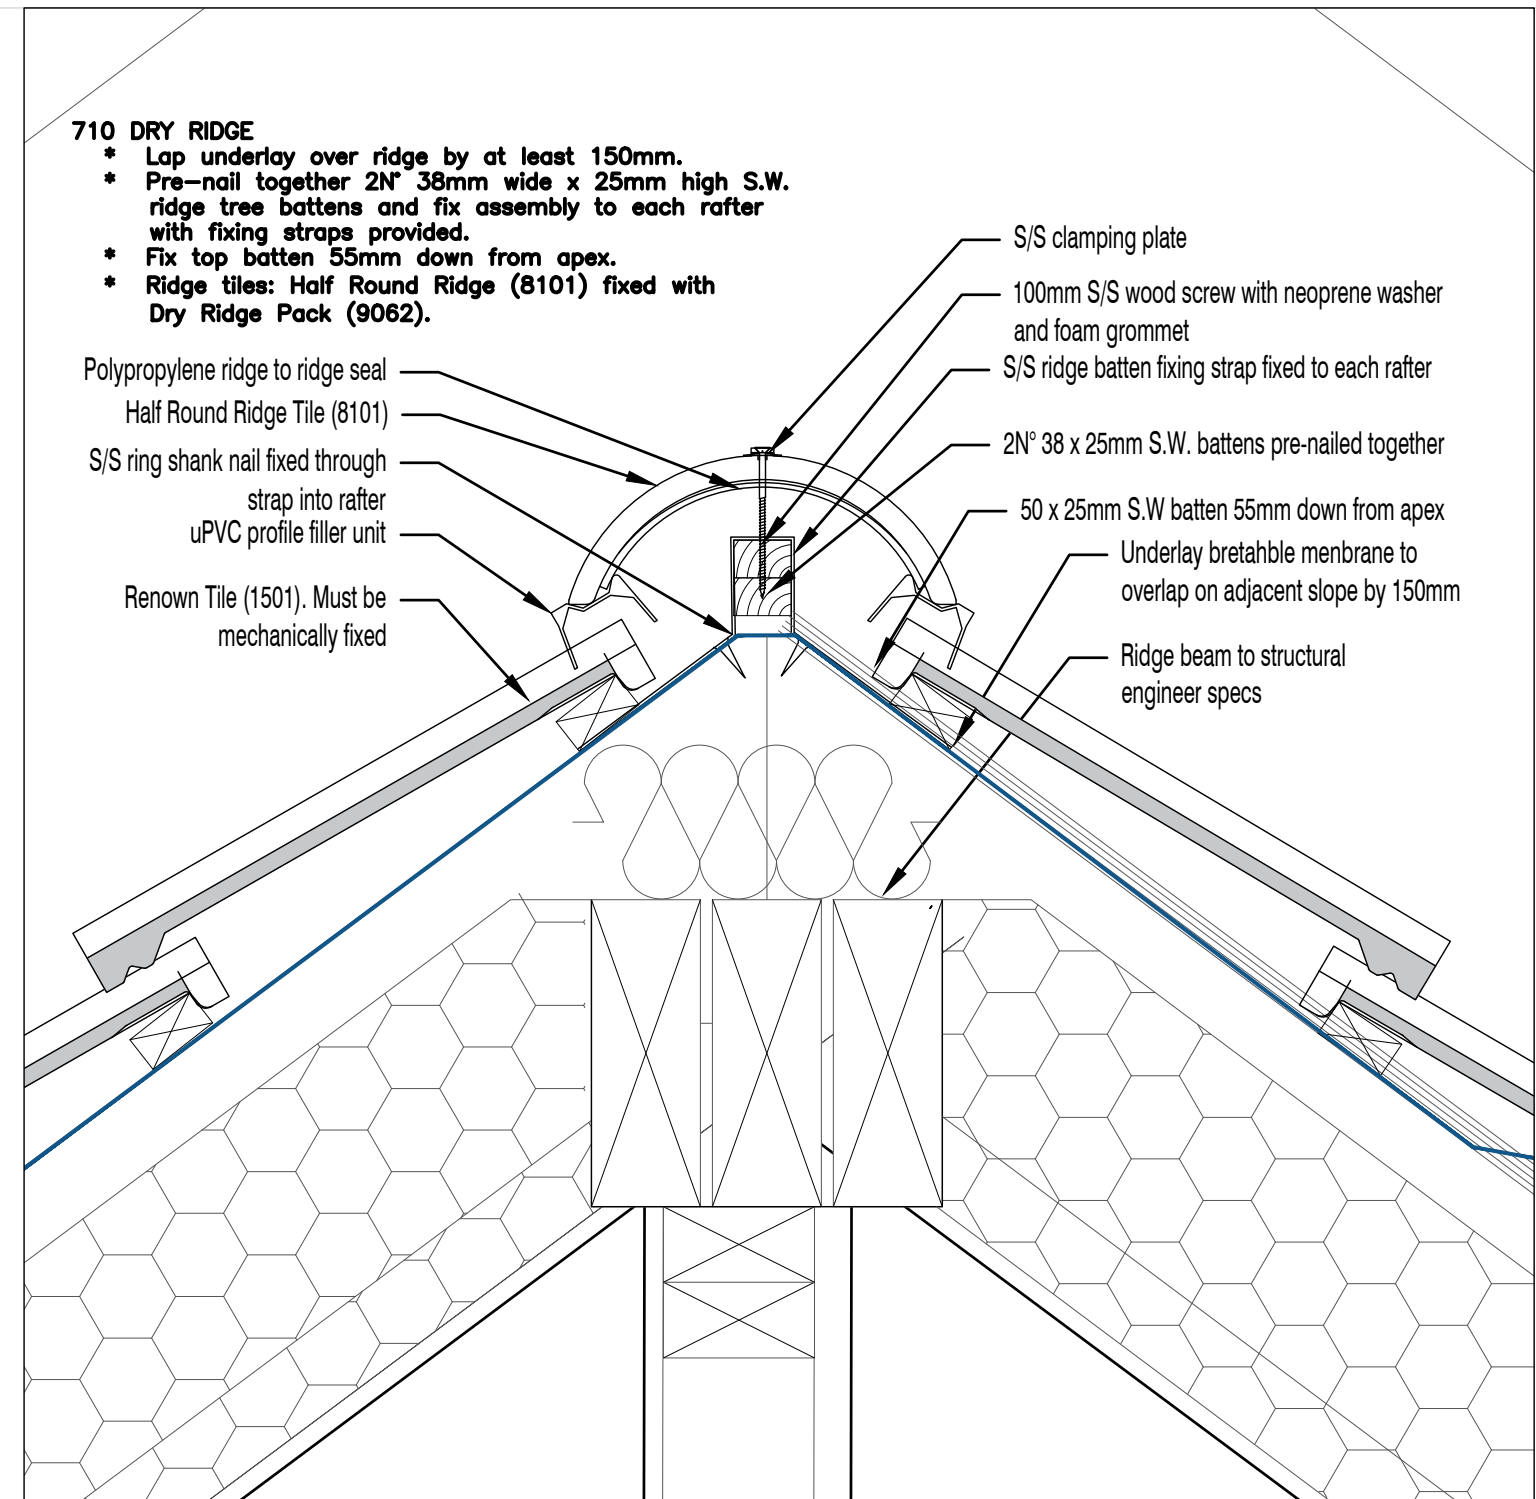

- 710 DRY RIDGE**
- * Lap underlay over ridge by at least 150mm.
 - * Pre-nail together 2N° 38mm wide x 25mm high S.W. ridge tree battens and fix assembly to each rafter with fixing straps provided.
 - * Fix top batten 55mm down from apex.
 - * Ridge tiles: Half Round Ridge (8101) fixed with Dry Ridge Pack (9062).

scale 1:5
0m 0.05m 0.1m 0.15m 0.2m 0.25m

Title

CLIENT:
Nick Endelman
98 High Street
LONDON
N8 7NT

PROJECT:
98 HIGH ST
LONDON
N8 7NT



CONSTRUCT ATELIER LTD
5 Rudloe Road, LONDON,
SW12 0DR
T: 07771537027
e: hello@construct-atelier.com

TITLE:

Roof Details - eaves and ridge

DRAWING No:
2090-317

SCALE:

1:5 @A3


DATE:

08/02/2026

CONSTRUCT ATELIER
IN COLLABORATION WITH




RJA ARCHITECTURE

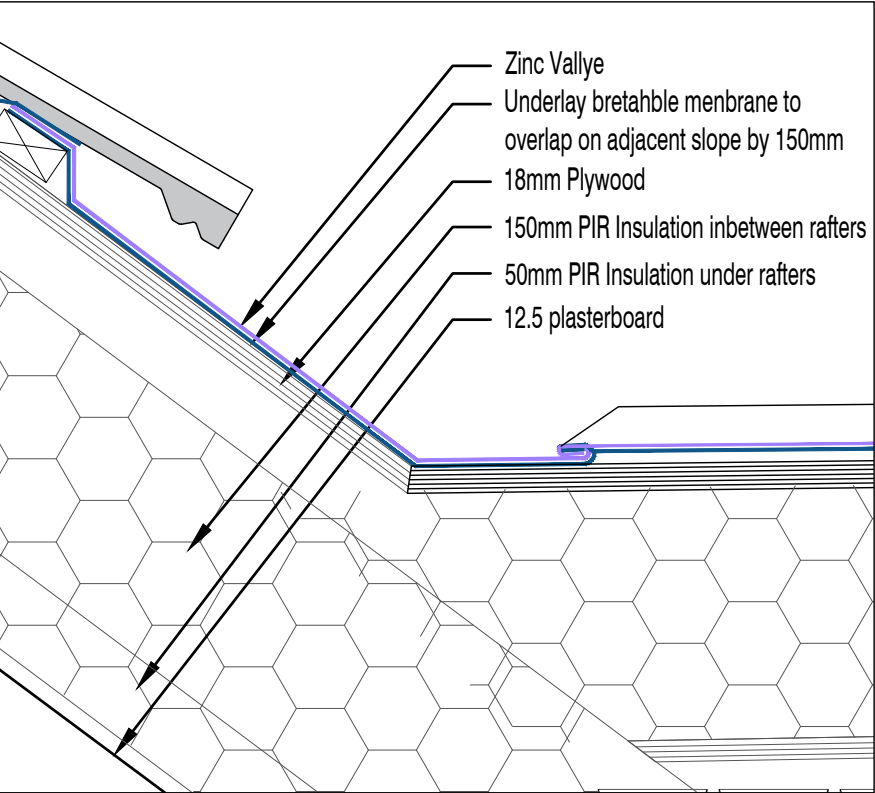


scale 1:5
0m 0.05m 0.1m 0.15m 0.2m 0.25m

Roof Abbutment with Dormer

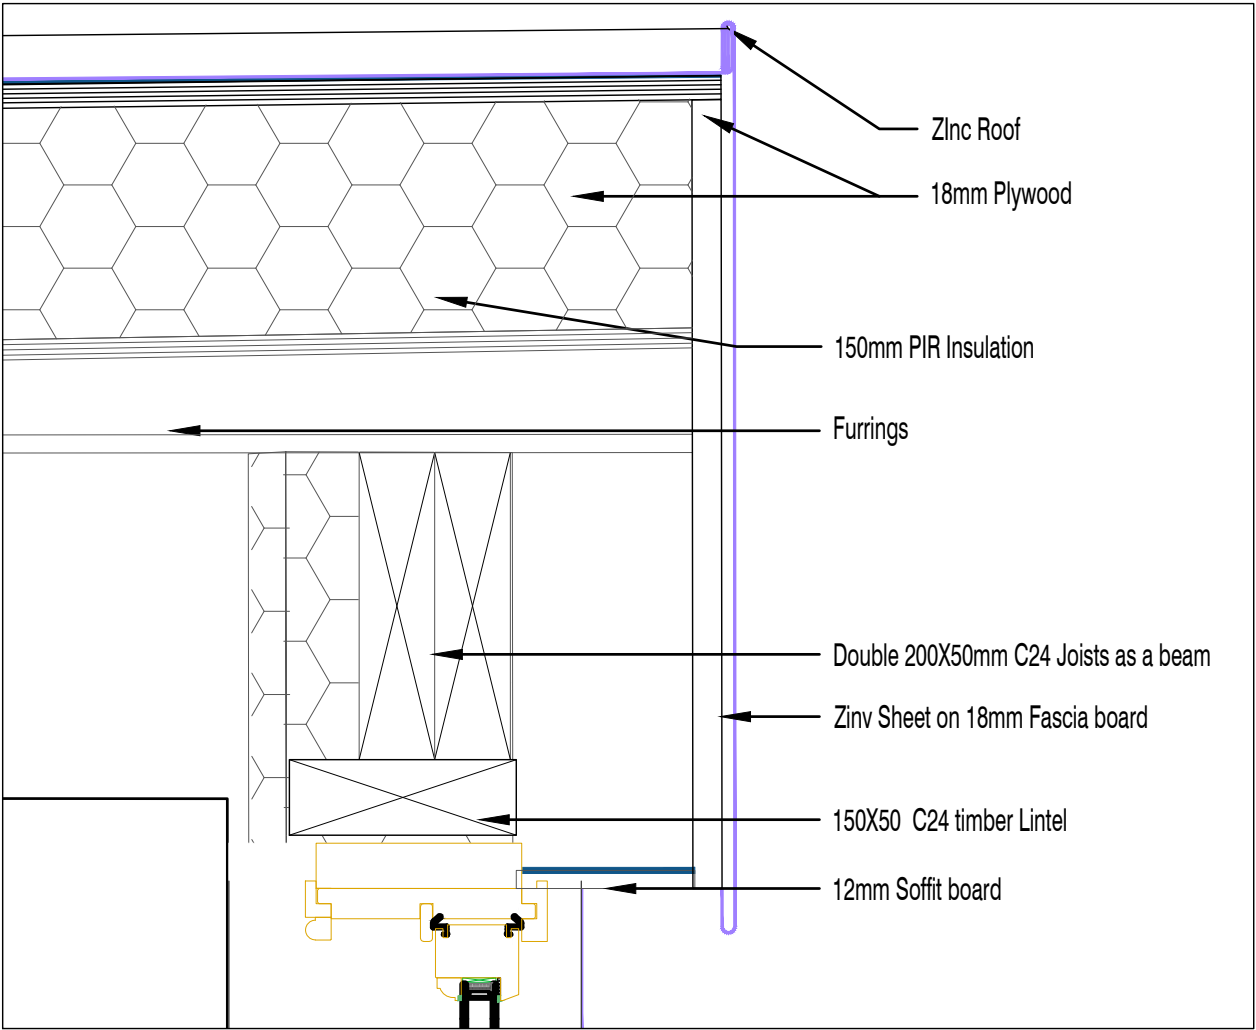

scale 1:5
0m 0.05m 0.1m 0.15m 0.2m 0.25m

Roof Abbutment with Dormer

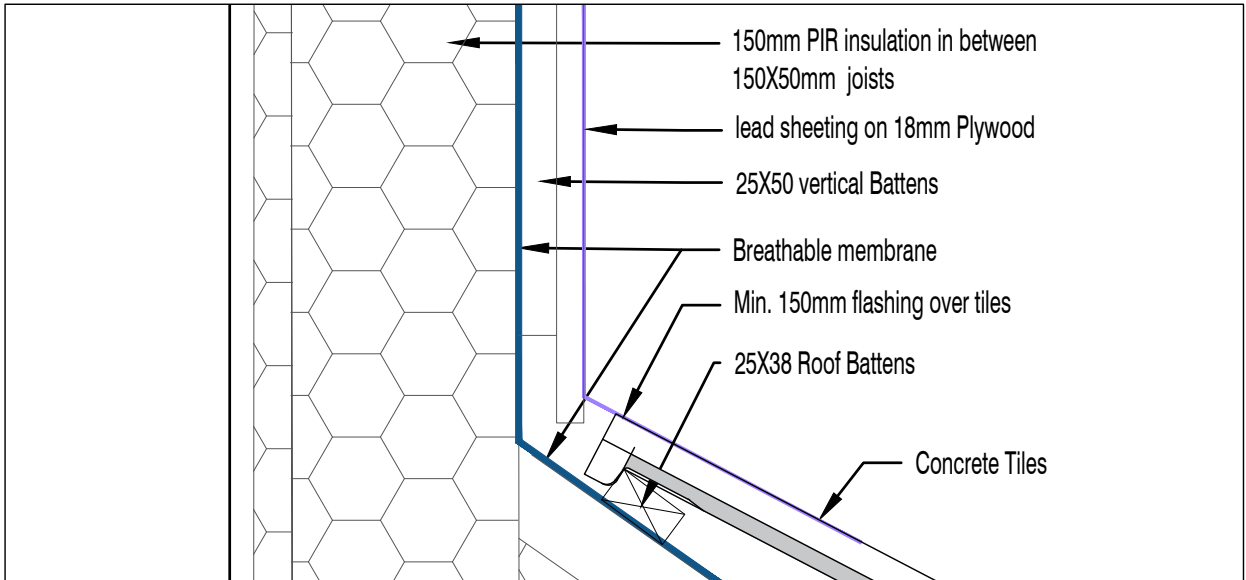

scale 1:5
0m 0.05m 0.1m 0.15m 0.2m 0.25m

Dormer walk Abutment

CLIENT:
Nick Endelman
98 High Street
LONDON
N8 7NT

PROJECT:
98 HIGH ST
LONDON
N8 7NT



CONSTRUCT ATELIER LTD
5 Rudloe Road, LONDON,
SW12 0DR
T: 07771537027
e: hello@construct-atelier.com



TITLE:
Roof Details - Dormer



DRAWING No:
2090-318

SCALE:
1:5 @A3

DATE:
08/02/2026

CONSTRUCT ATELIER
IN COLLABORATION WITH
RJF ARCHITECTURE

 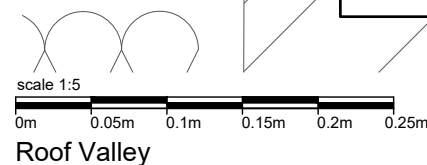

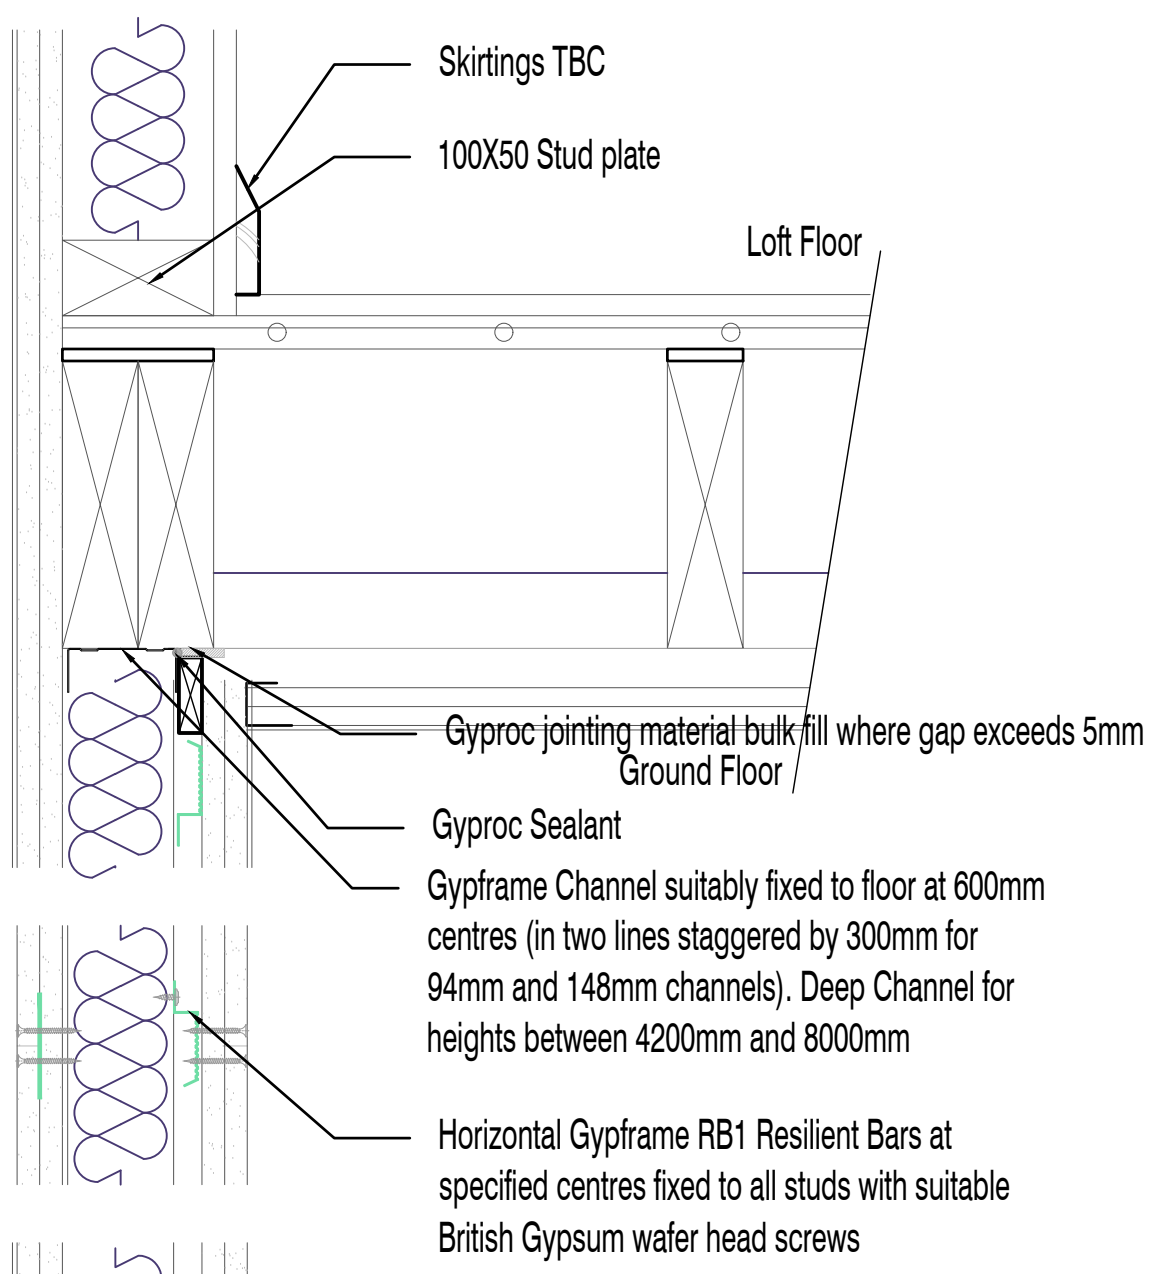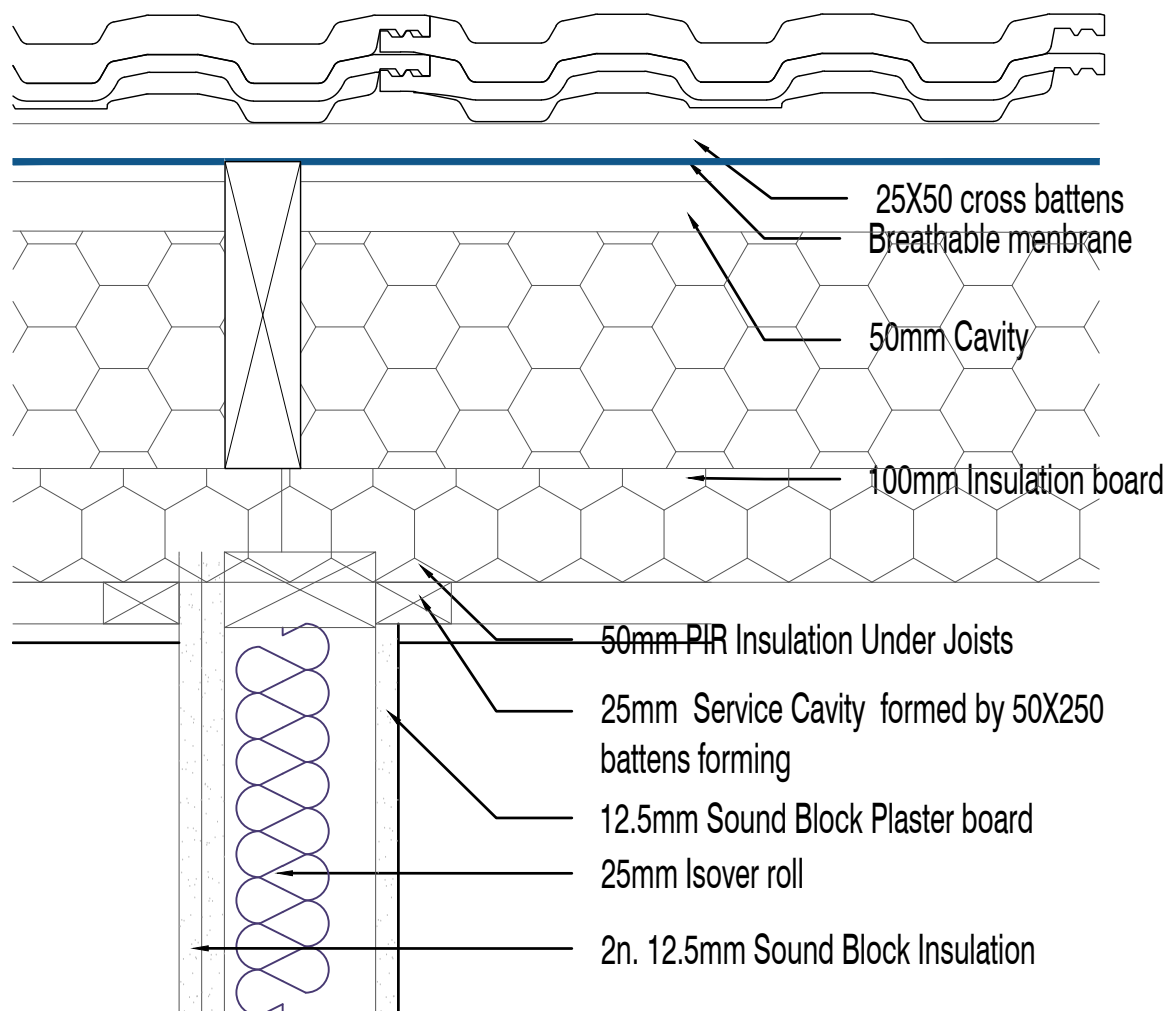

CLIENT:
Nick Endelman
98 High Street
LONDON
N8 7NT

PROJECT:
98 HIGH ST
LONDON
N8 7NT




CONSTRUCT ATELIER LTD
5 Rudloe Road, LONDON,
SW12 0DR
T: 07771537027
e: hello@construct-atelier.com


TITLE:
Detail of wall between flat to Common area partition
2090-321

SCALE:
1:100 @A3


DATE:
08/02/2026

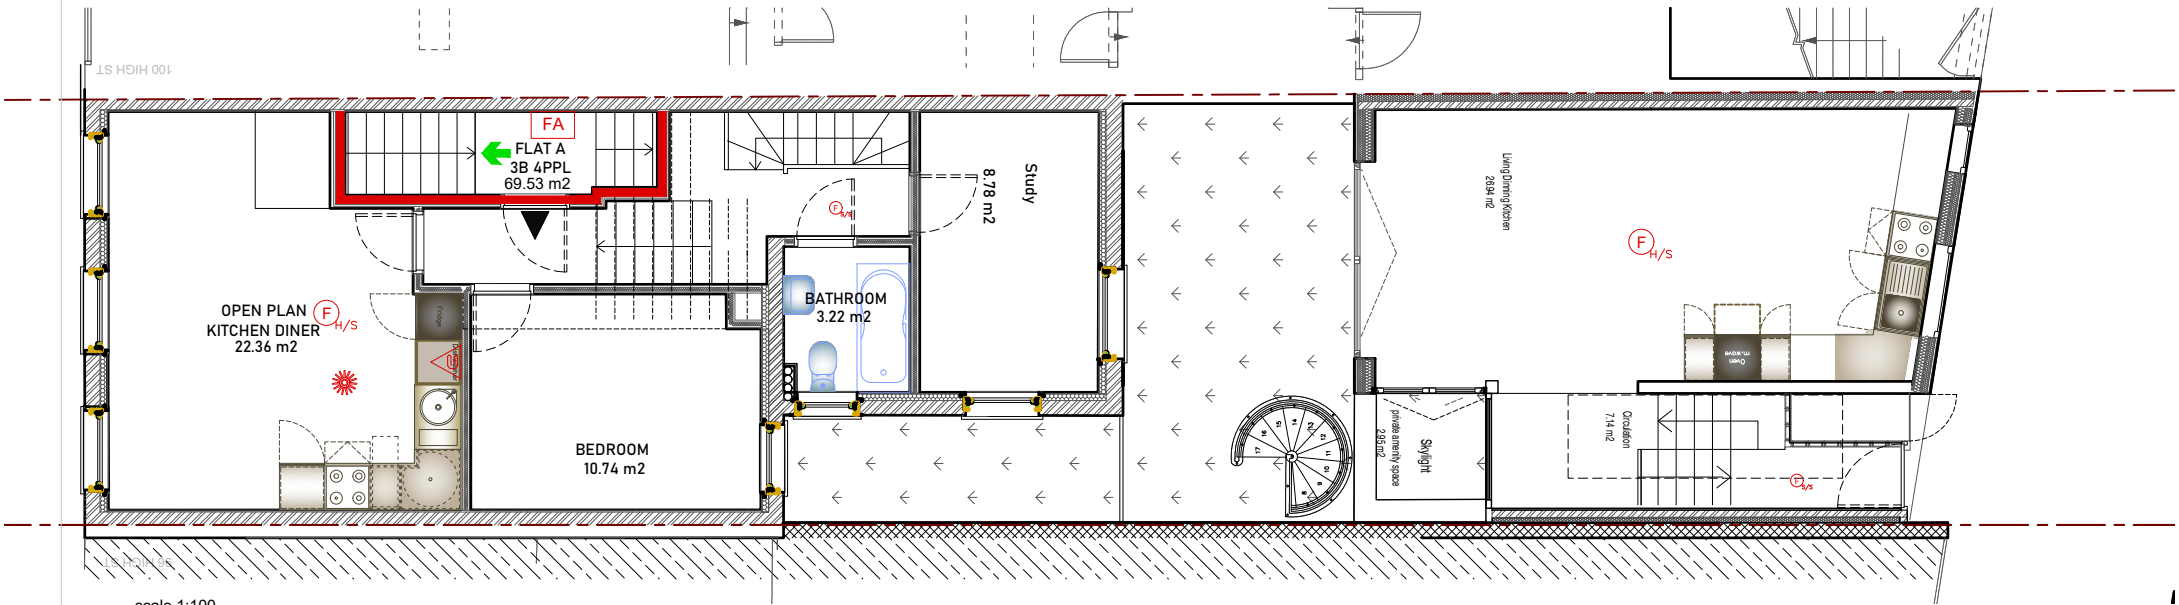


Ground Floor Plan - Existing

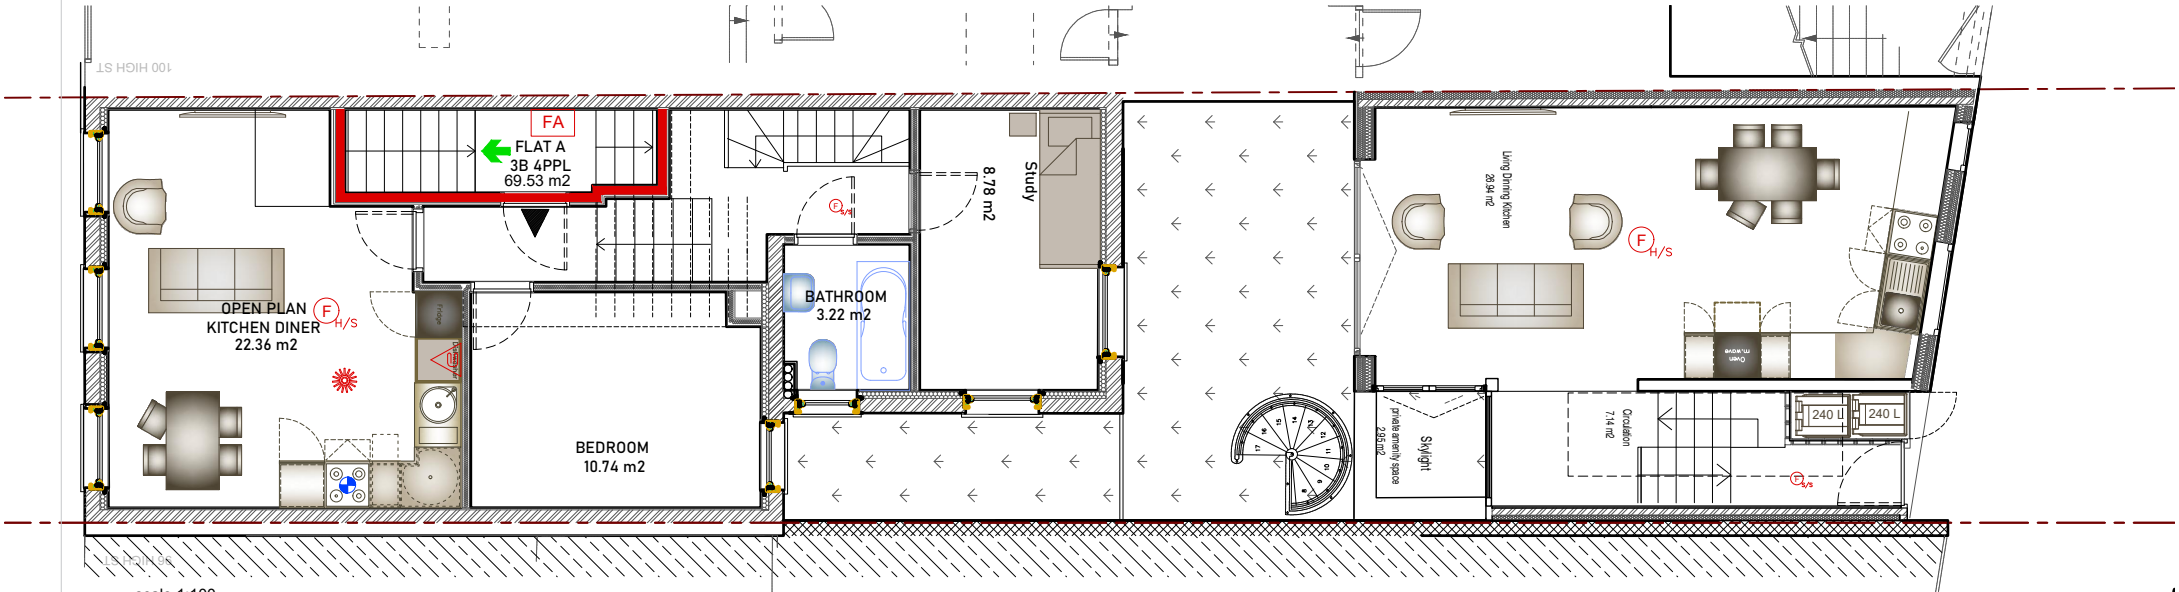

First Floor Plan - Existing

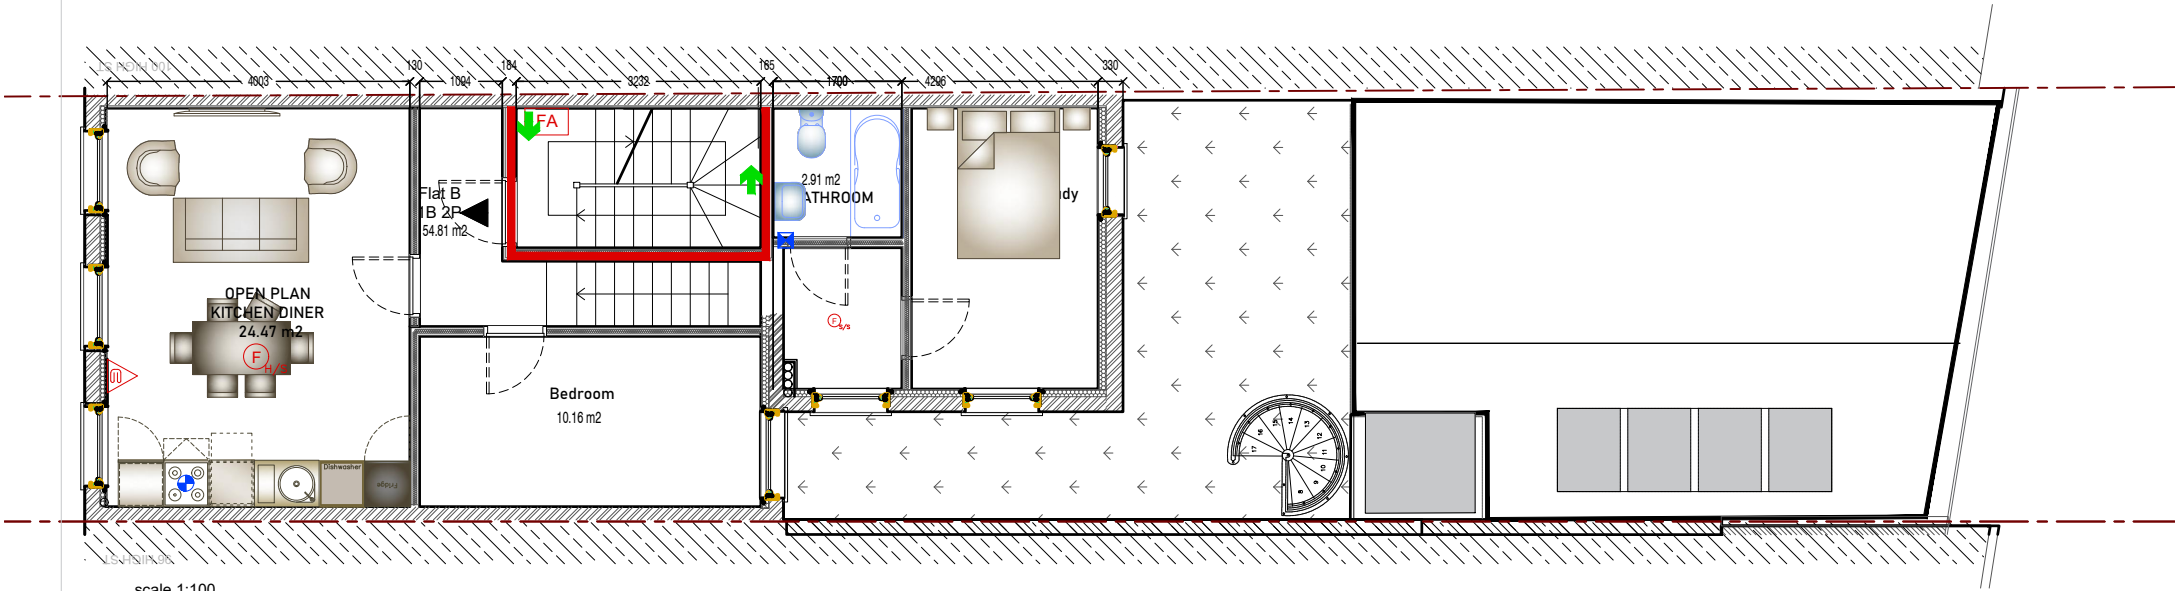

Second Floor Plan - Existing

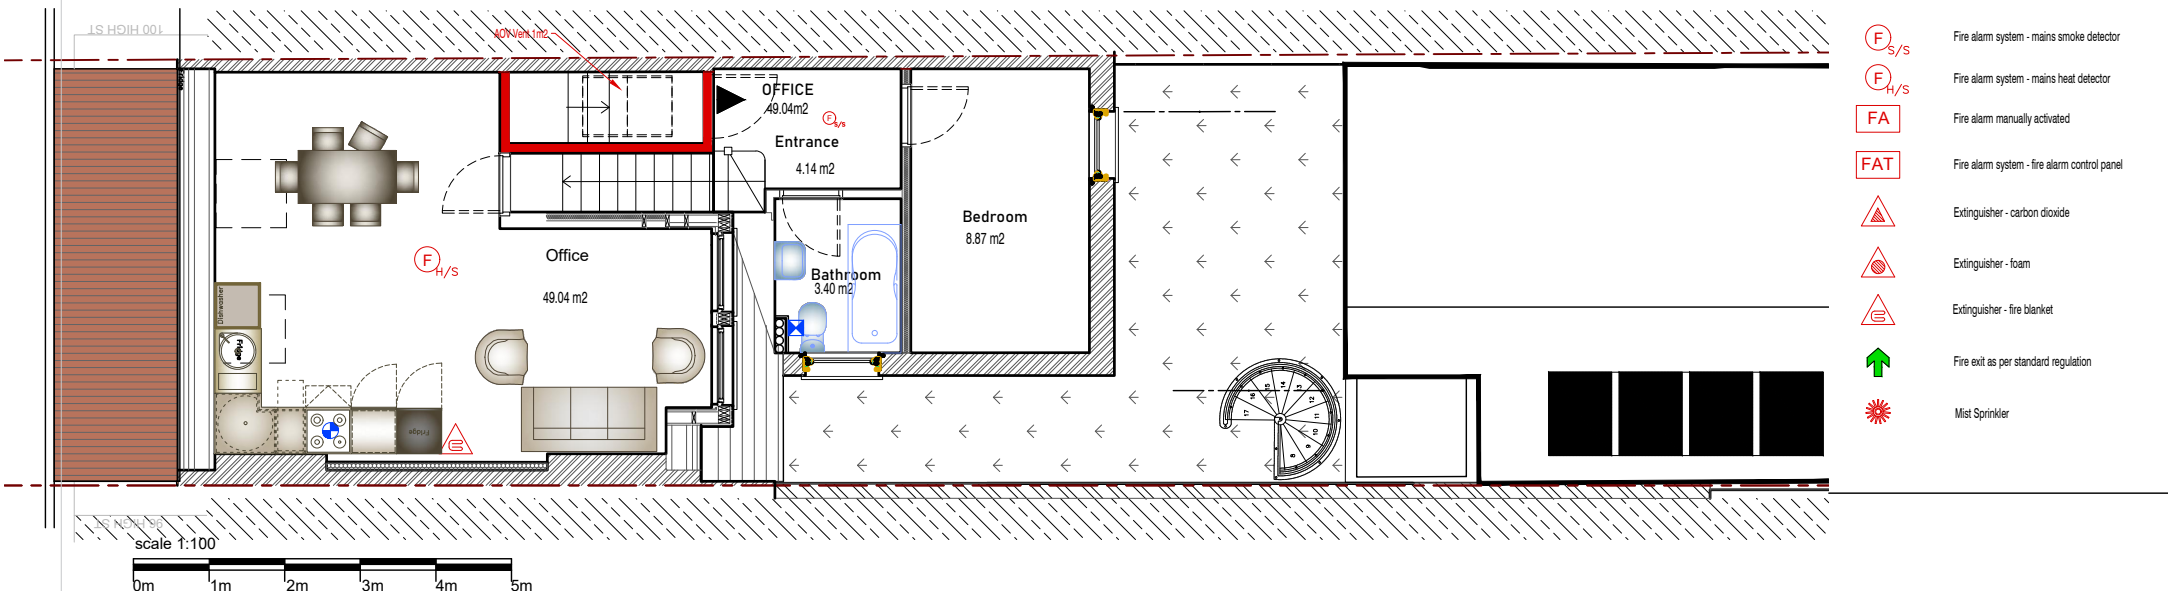

Loft Floor Plan - Existing

- Fire alarm system - mains smoke detector
- Fire alarm system - mains heat detector
- Fire alarm manually activated
- Fire alarm system - fire alarm control panel
- Extinguisher - carbon dioxide
- Extinguisher - foam
- Extinguisher - fire blanket
- Fire exit as per standard regulation
- Mist Sprinkler