




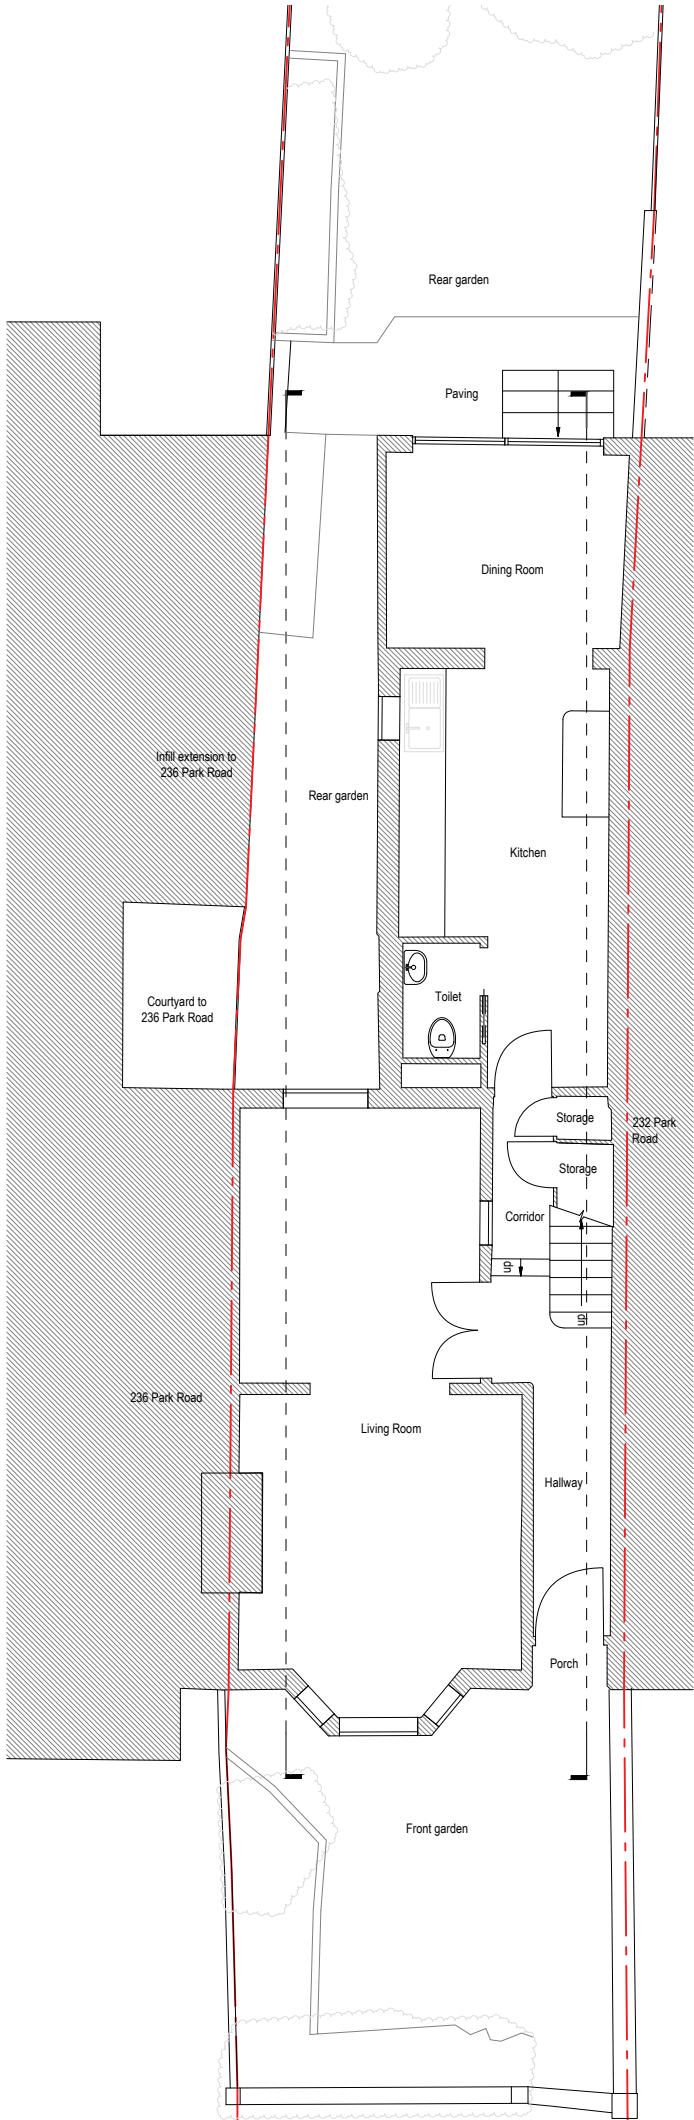


1 Existing Ground Floor Plan
1:100

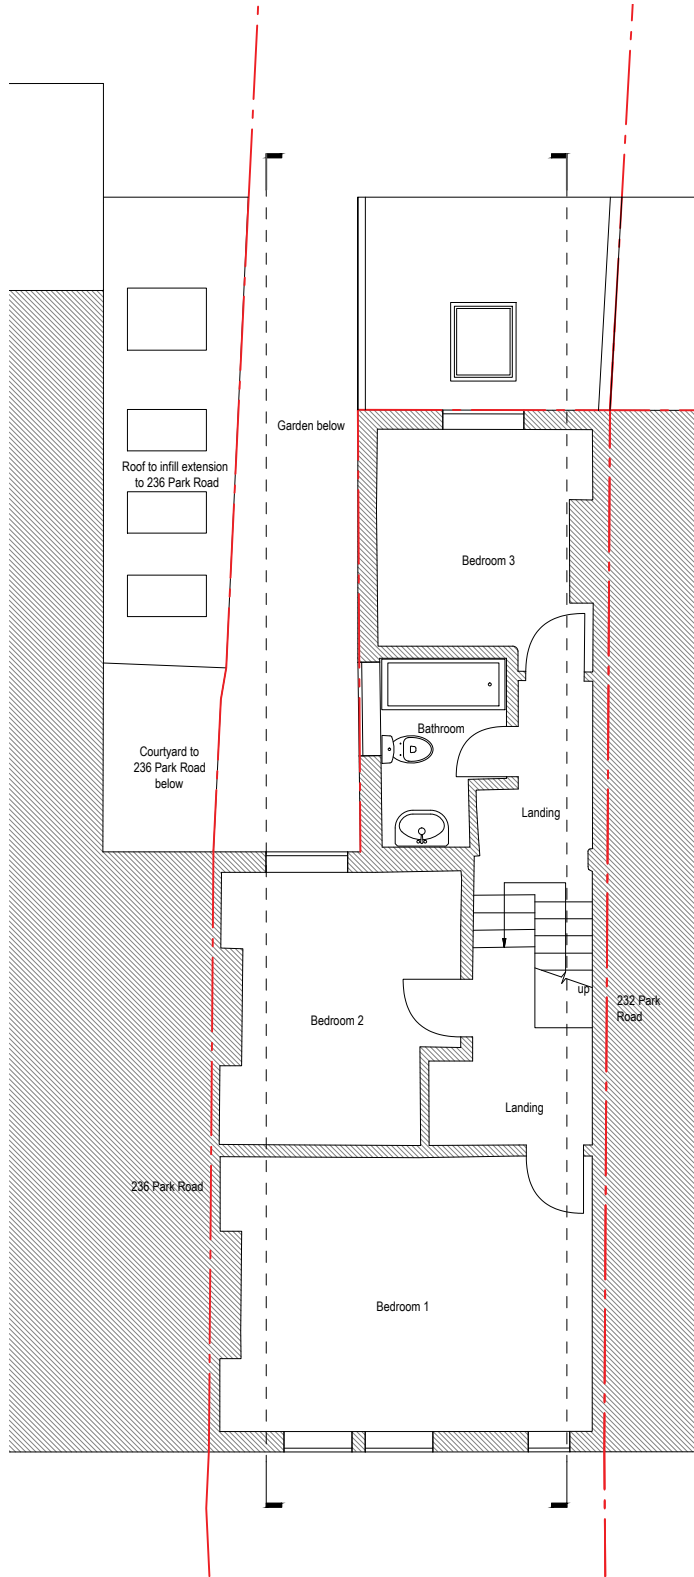


2 Existing First Floor Plan
1:100

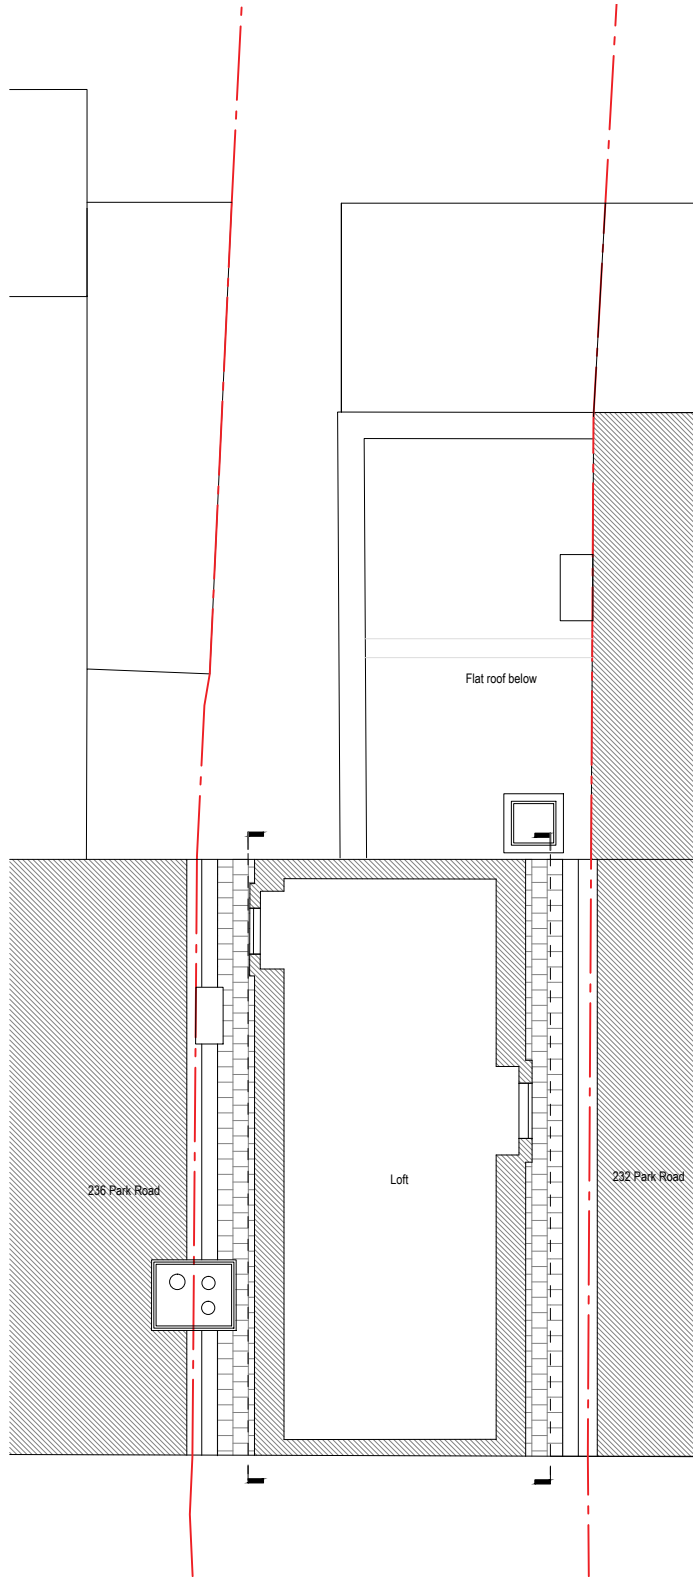

3 Existing Loft Plan
1:100

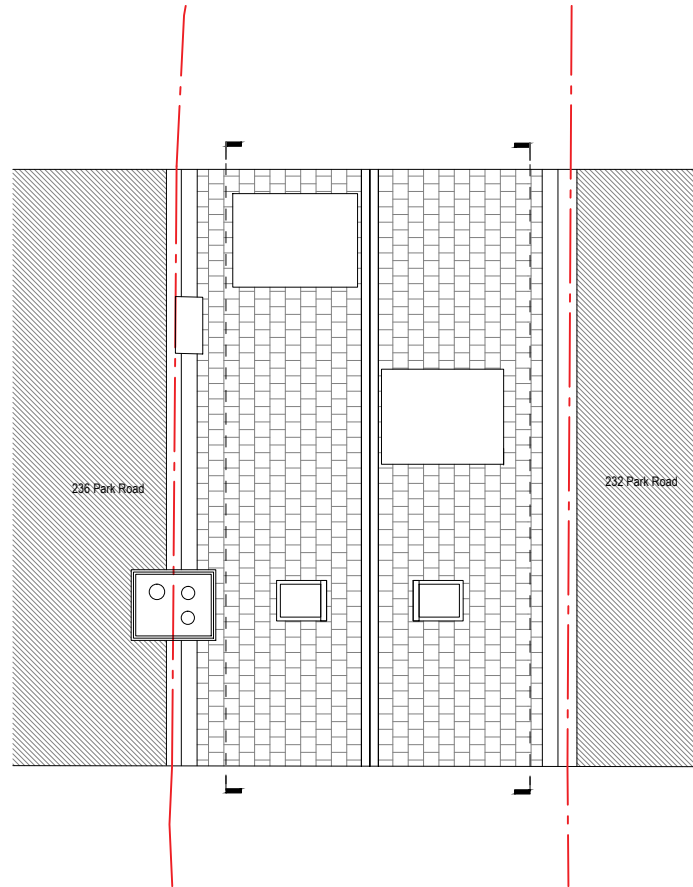

4 Existing Roof Plan
1:100

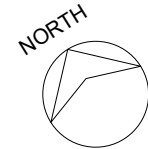

NOTES:

Rev	Date	Description

All items, notes, dimensions and general design contained on this drawing are shown for guidance purposes. Nominated Builder or person responsible for the project should make a thorough check prior to commencement of works against the site, drainage services drawings, current Building Regulations, British Standards, Codes of Practice and appropriate manufacturers recommendations that from time to time shall apply. The Originator (Brooks Architecture) will not accept any liability for mistakes that could occur. Verify all dimensions on site before commencing any work, preparing shop drawings or before materials are ordered.
Copyright exists on the designs and information shown on this drawing

BA Brooks Architecture and Interior Design		30 St Katherine's Road, Erith Tel. 07903495352 E-mail: renata@brooksarch.co.uk Web: www.brooksarch.co.uk	
CLIENT Diana Anisimova		STAGE PLANNING	REV STATUS
PROJECT 234 Park Road, London N8 8JX		DRAWN RB	SCALE @ A3 1 : 100
TITLE Existing Ground, 1st Floor, Loft and Roof Plans		PROJEC No 260111	DATE 28/03/26
DRAWING No PL02			