


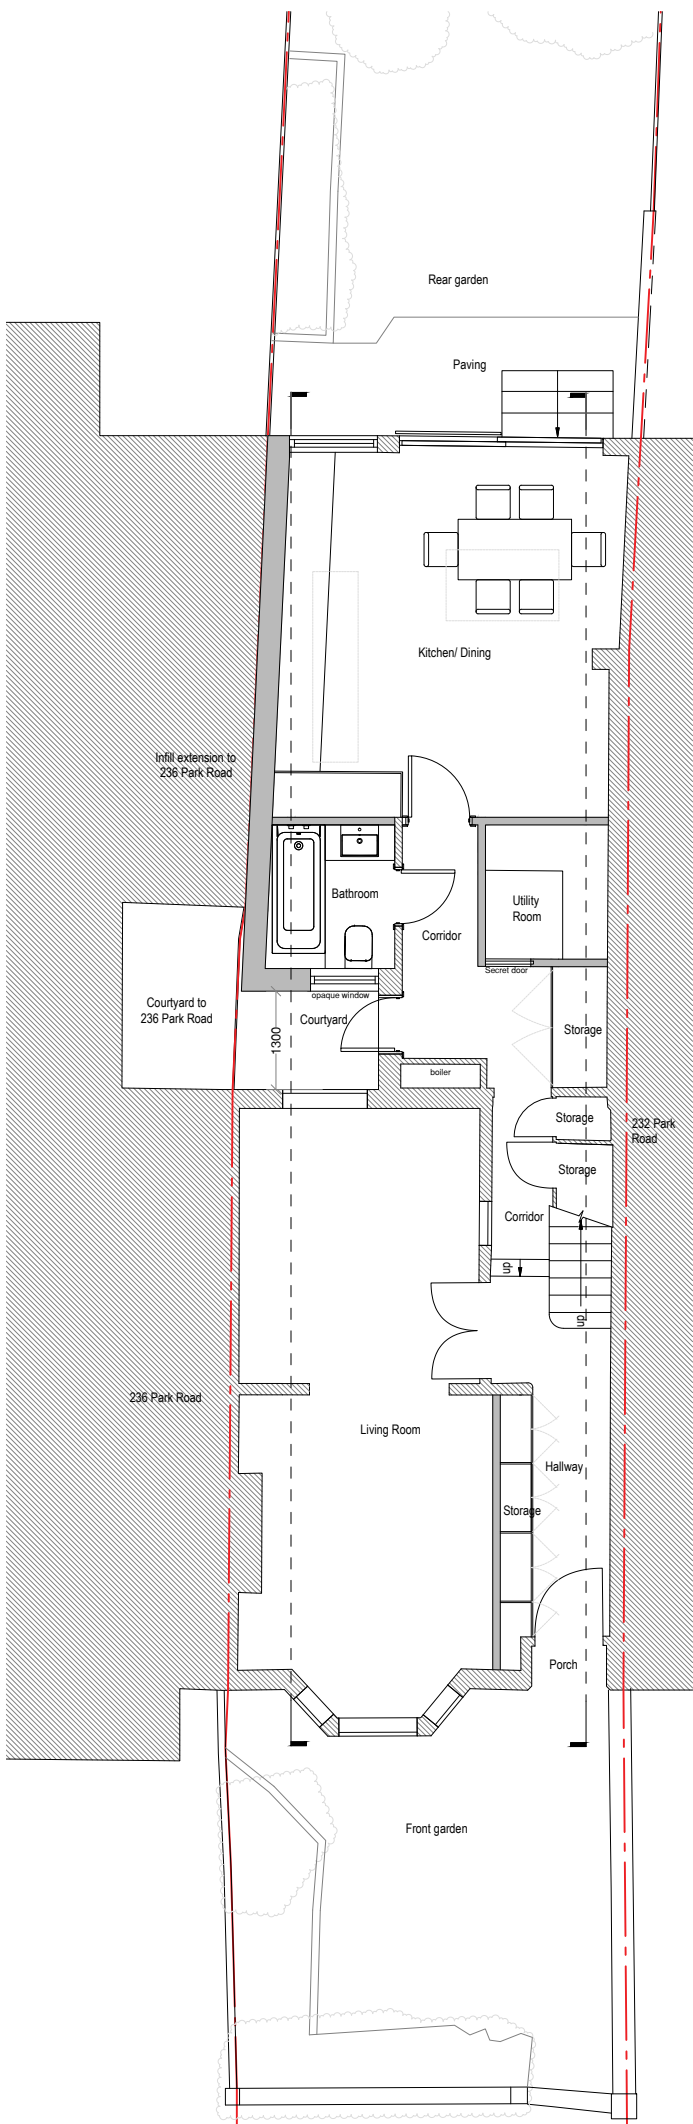


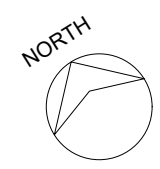


1 Proposed Ground Floor Plan
1:100

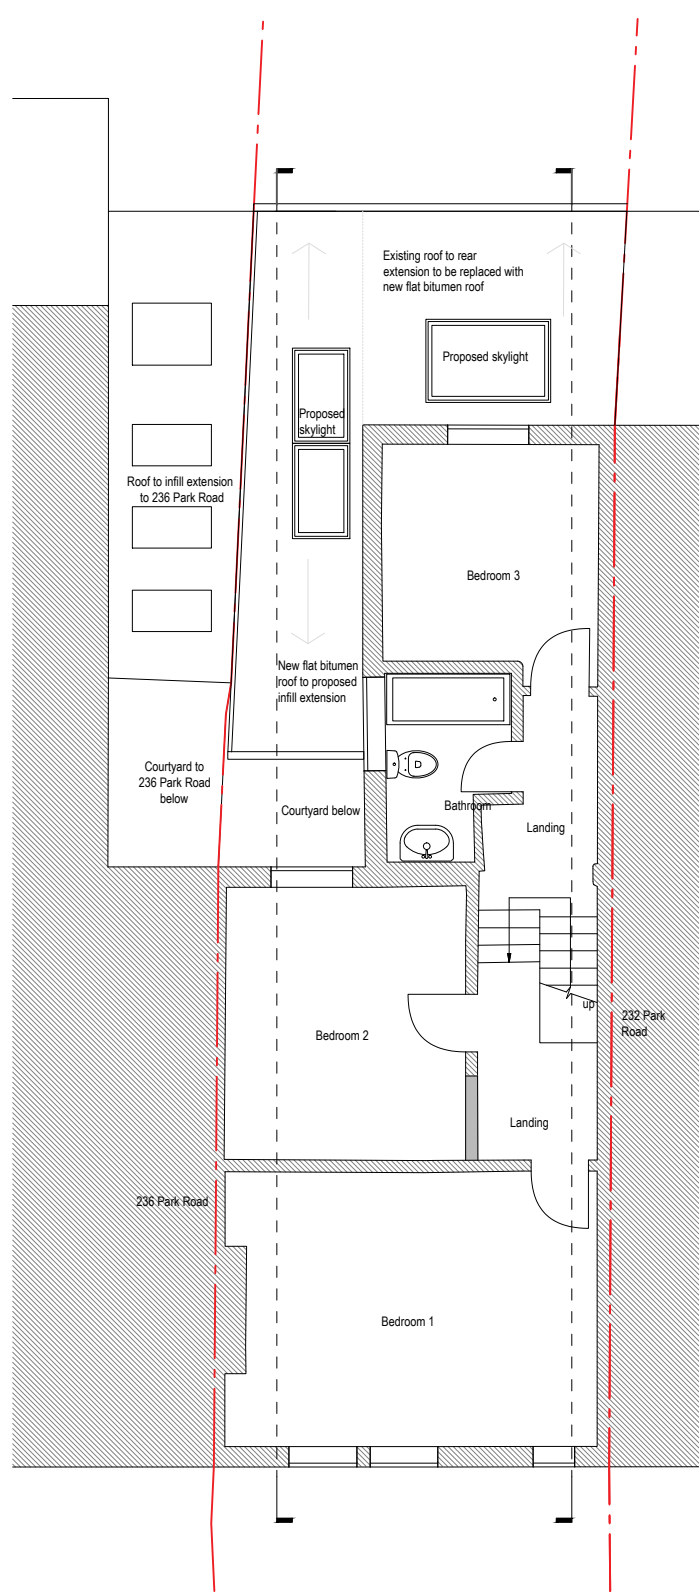

2 Proposed Existing First Floor Plan
1:100

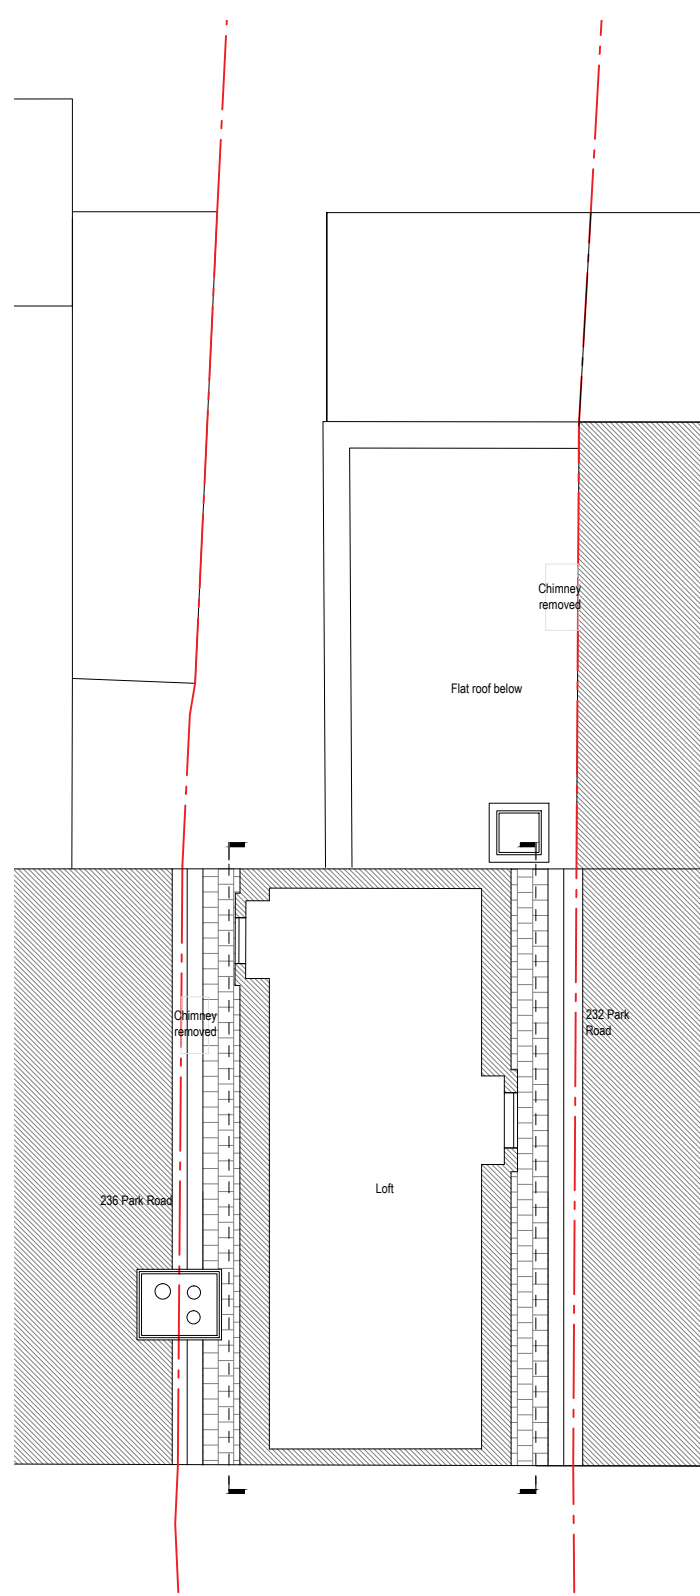

3 Proposed Loft Plan
1:100

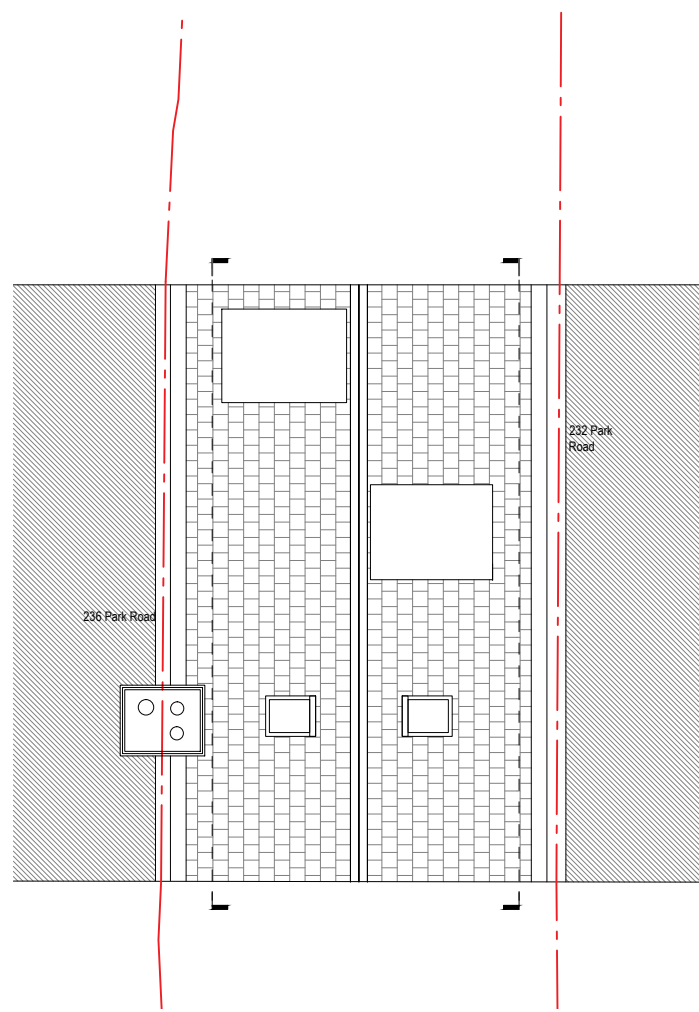

4 Proposed Roof Plan (as existing)
1:100

Rev	Date	Description	NOTES: All items, notes, dimensions and general design contained on this drawing are shown for guidance purposes. Nominated Builder or person responsible for the project should make a thorough check prior to commencement of works against the site, drainage services drawings, current Building Regulations, British Standards, Codes of Practice and appropriate manufacturers recommendations that from time to time shall apply. The Originator (Brooks Architecture) will not accept any liability for mistakes that could occur. Verify all dimensions on site before commencing any work, preparing shop drawings or before materials are ordered. Copyright exists on the designs and information shown on this drawing			
			BA Brooks Architecture and Interior Design			
			CLIENT Diana Anisimova		STAGE PLANNING	REV STATUS
			PROJECT 234 Park Road, London N8 8JX		DRAWN RB	SCALE @ A3 1 : 100
			TITLE Proposed Ground, 1st Floor, Loft and Roof Plans		PROJEC No 260111	DATE 28/03/26
			DRAWING No PL05		30 St Katherines Road, Erith Tel. 07903495352 E-mail: renata@brooksarch.co.uk Web: www.brooksarch.co.uk	