






1 Existing Front Elevation
1:100

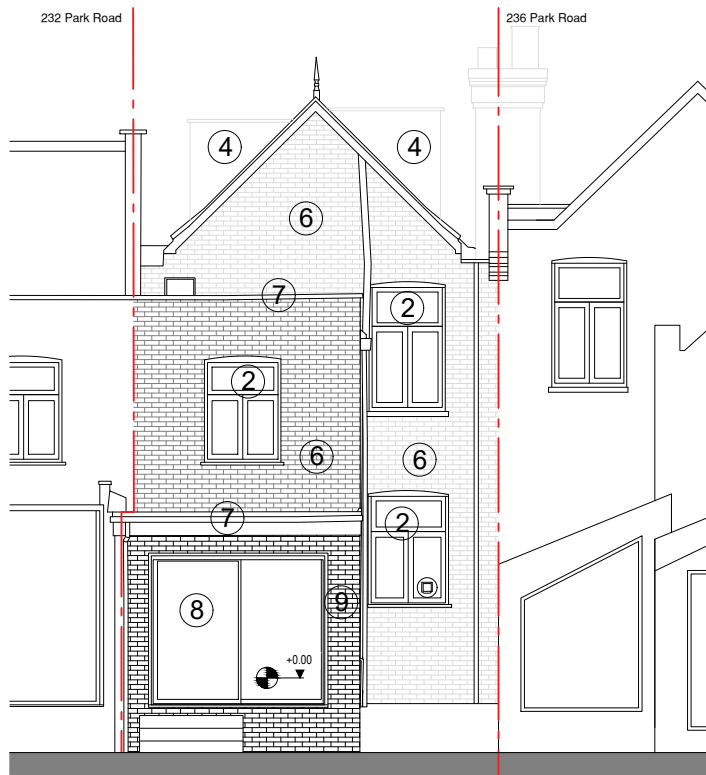

3 Existing Rear Elevation
1:100

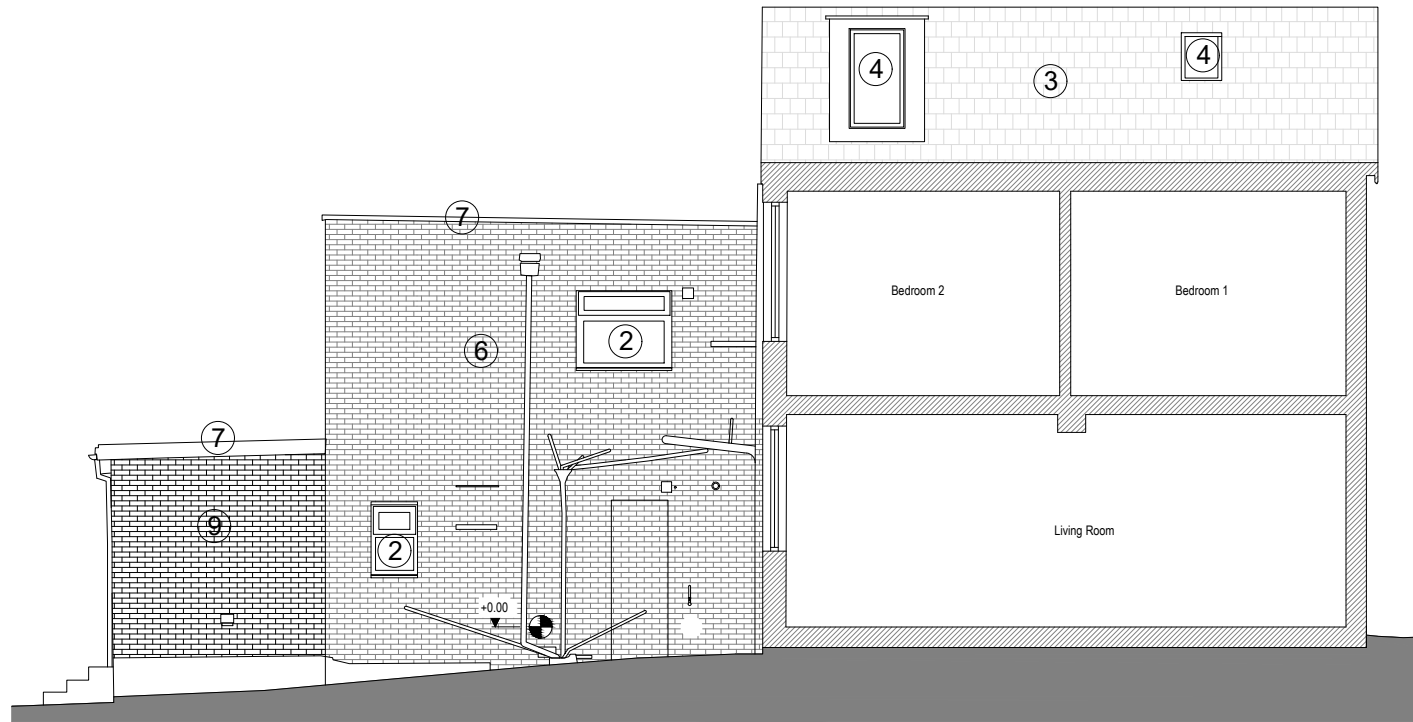

2 Existing Side Sectional Elevation
1:100

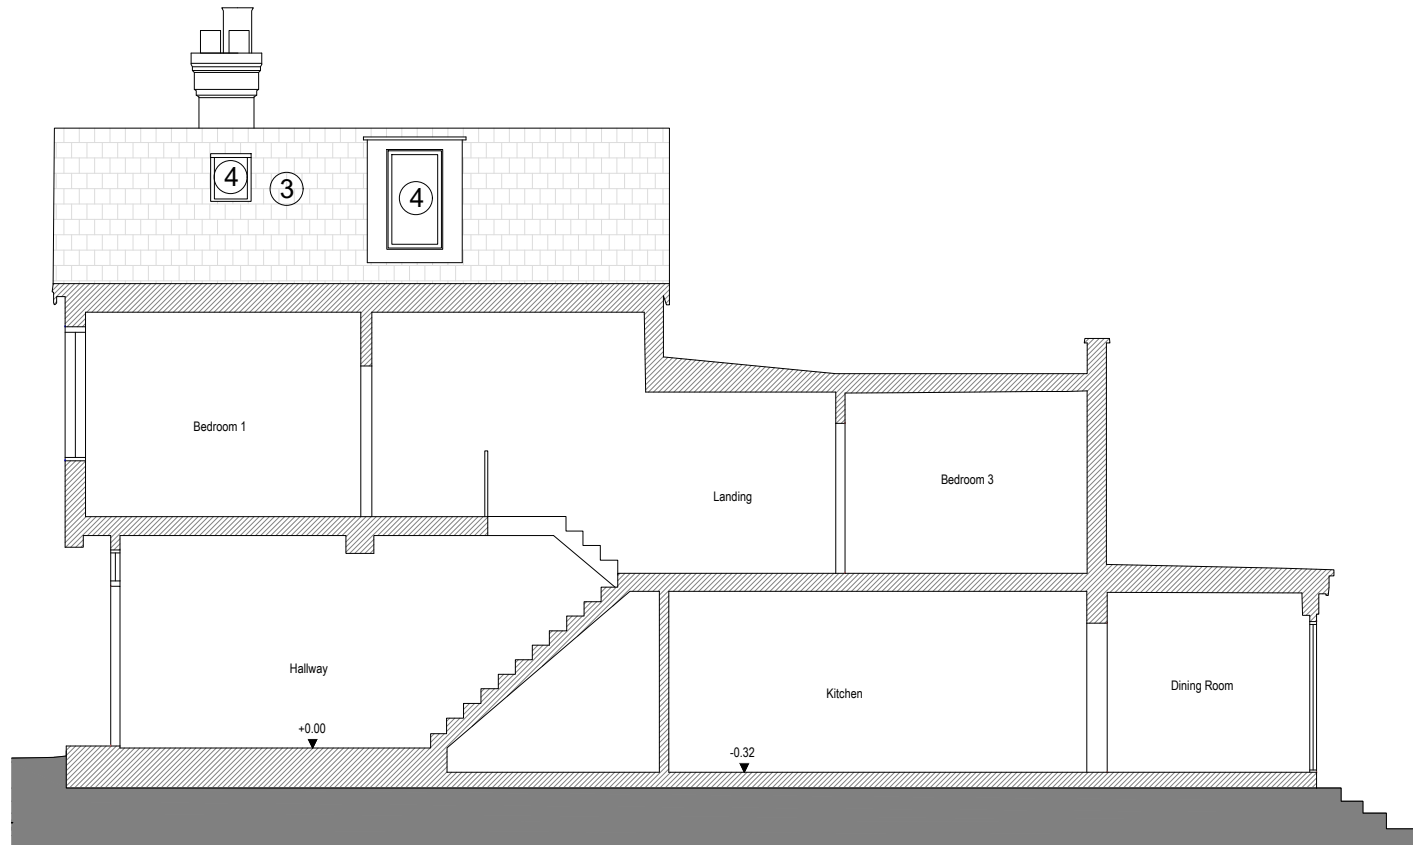

4 Existing Section
1:100

MATERIAL KEY

1. White painted brick
2. Timber windows
3. Tiled pitched roof
4. Dormer window/ rooflight
5. Timber entrance door
6. Pink painted brick
7. Flat roof
8. Aluminium sliding door
9. Red brick



Rev	Date	Description	NOTES: All items, notes, dimensions and general design contained on this drawing are shown for guidance purposes. Nominated Builder or person responsible for the project should make a thorough check prior to commencement of works against the site, drainage services drawings, current Building Regulations, British Standards, Codes of Practice and appropriate manufacturers recommendations that from time to time shall apply. The Originator (Brooks Architecture) will not accept any liability for mistakes that could occur. Verify all dimensions on site before commencing any work, preparing shop drawings or before materials are ordered. Copyright exists on the designs and information shown on this drawing			
			BA Brooks Architecture and Interior Design CLIENT Diana Anisimova PROJECT 234 Park Road, London N8 8JX TITLE Existing Elevations and Sections DRAWING No PL03 30 St Katherines Road, Erith Tel. 07903495352 E-mail: renata@brooksarch.co.uk Web: www.brooksarch.co.uk			
			STAGE	REV	STATUS	
			PLANNING			
			DRAWN		SCALE @ A3	
			RB		1 : 100	
			PROJEC No		DATE	
			260111		28/03/26	