



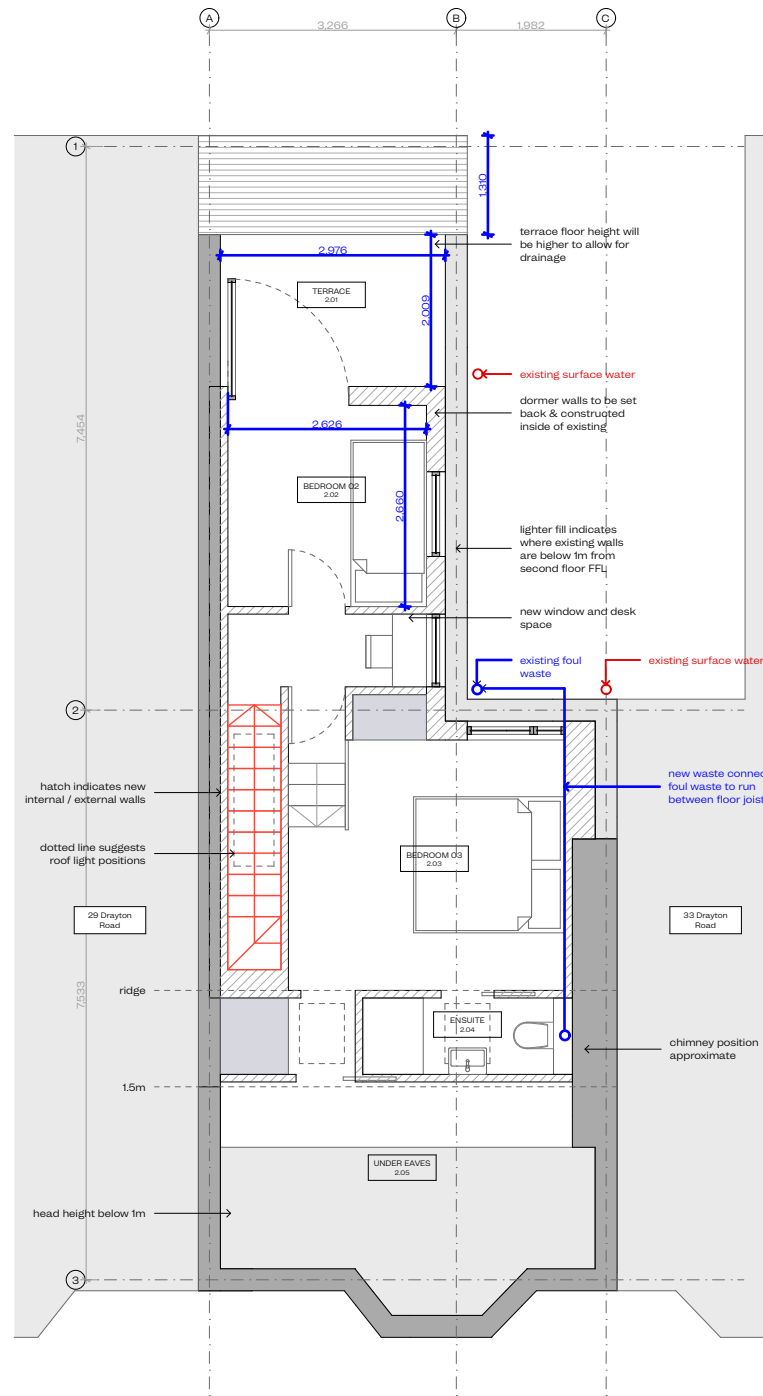

3 Second Floor Plan

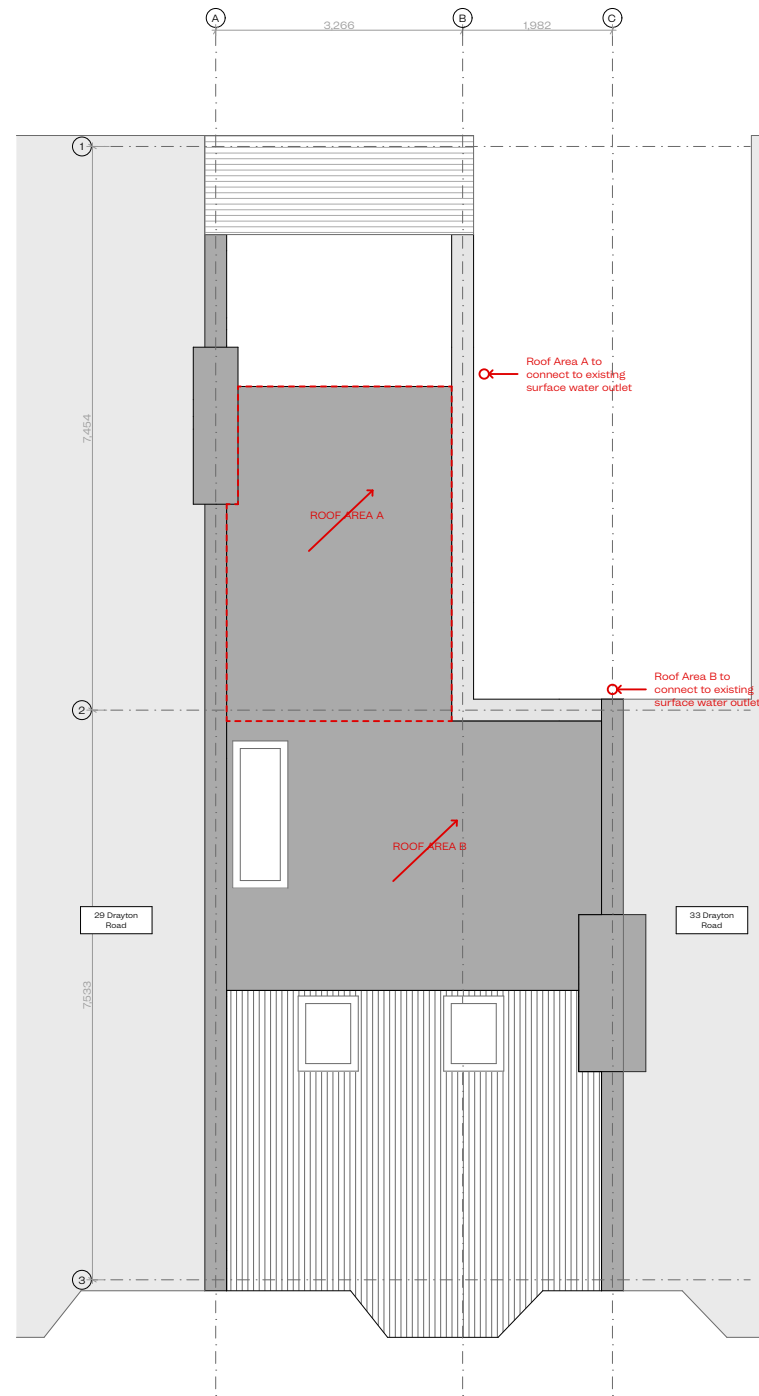

4 Roof Plan



REF: 086 PROJECT: 31B Drayton Road, London. N176HJ CLIENT: Arthur Wilson & Thanh Tran	DRAWING: Proposed Second Floor & Roof F STATUS: Information SCALE: 1:100@A3 DATE: 23/02/2026 DRAWING NO.: ELL-086-A-06-101 REVISION: B	REV. DATE DESCRIPTION	- Do not scale drawings for construction. - Neighbouring buildings are approximate. - All dimensions, levels and conditions shall be checked on site before proceeding with the work. - ELLE Architects shall be notified of any discrepancies. - Spot levels are subjects to variation. - All drawings to be read in conjunction with all consultant information and specification. - Do not use for construction unless expressly permitted.
		A 09.02.26 Planning amendments B 23.02.26 Planning amendments	