


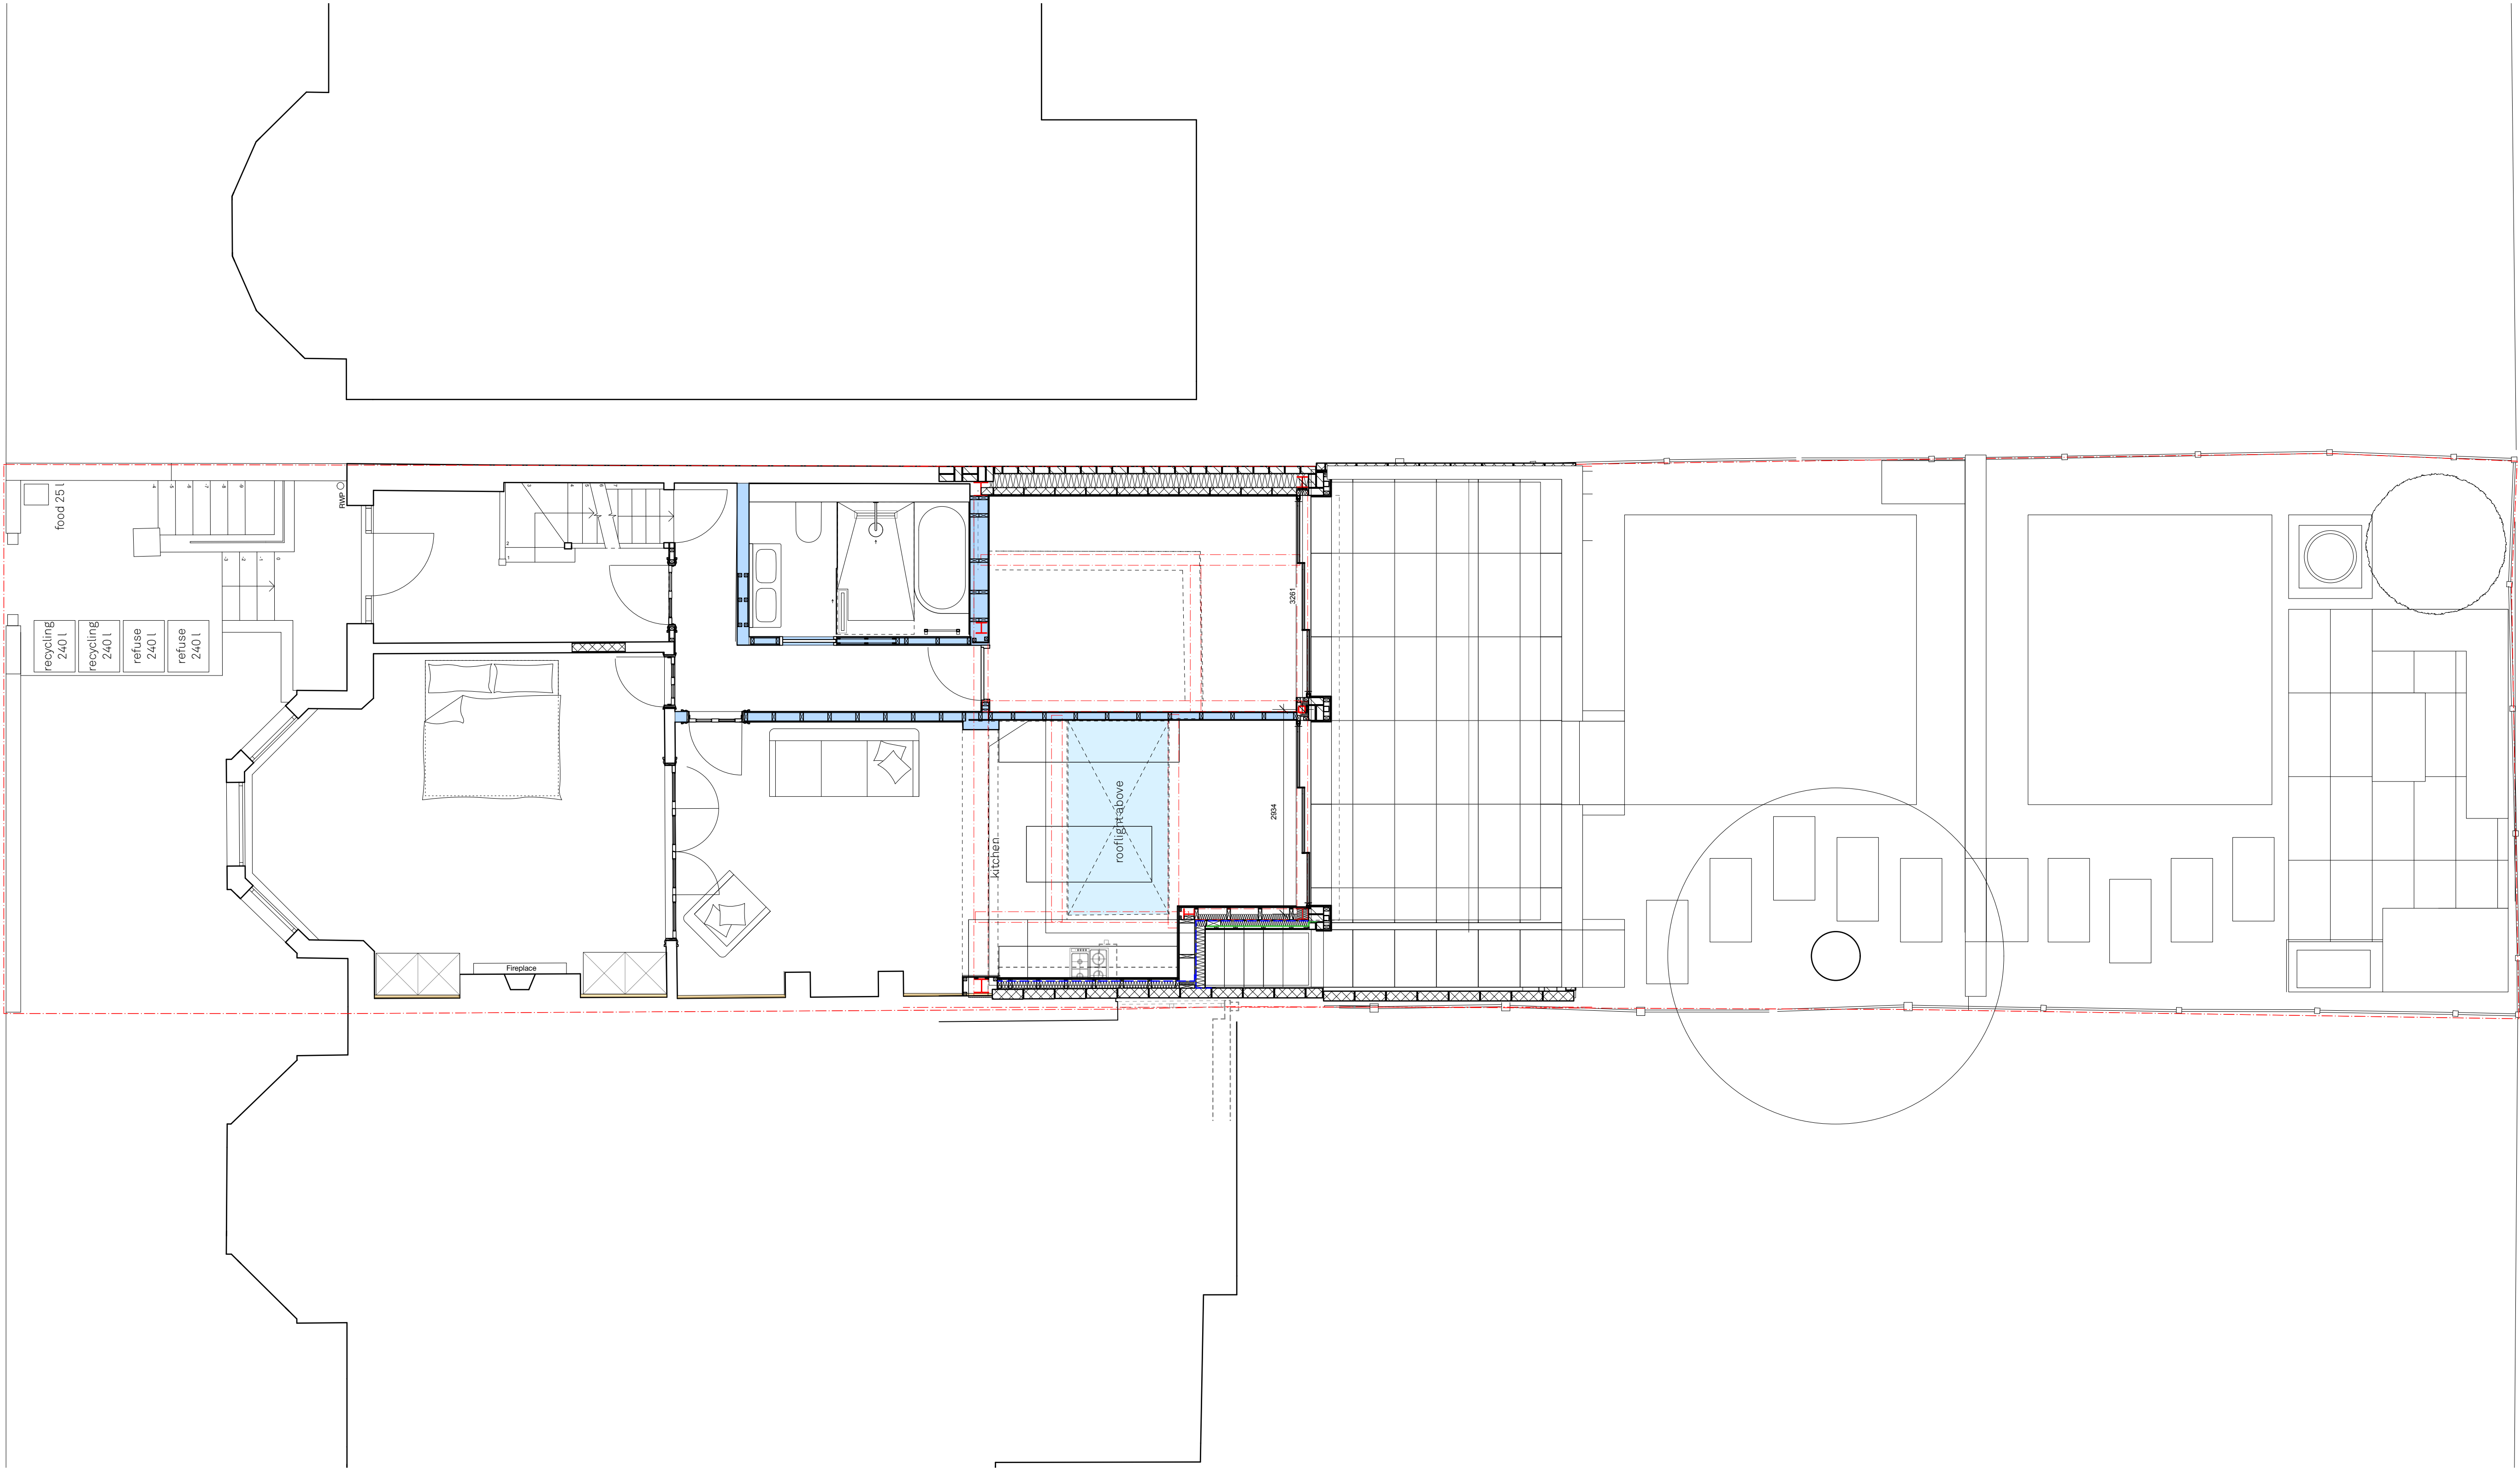

Existing Ground Floor Plan

164 Dukes Avenue, N10 2QB

Issue Notes

Date

Drawn By EH / JPA / RS
Scale 1:50 @ A1
Status Issue
Project Stage Planning

Paul Archer Design Ltd

Unit D204 Lana House 118 Commercial Street London E1 6NF

Tel: 020 3668 2668

www.paularcherdesign.co.uk

929.020

paul archer
design

