






front elevation

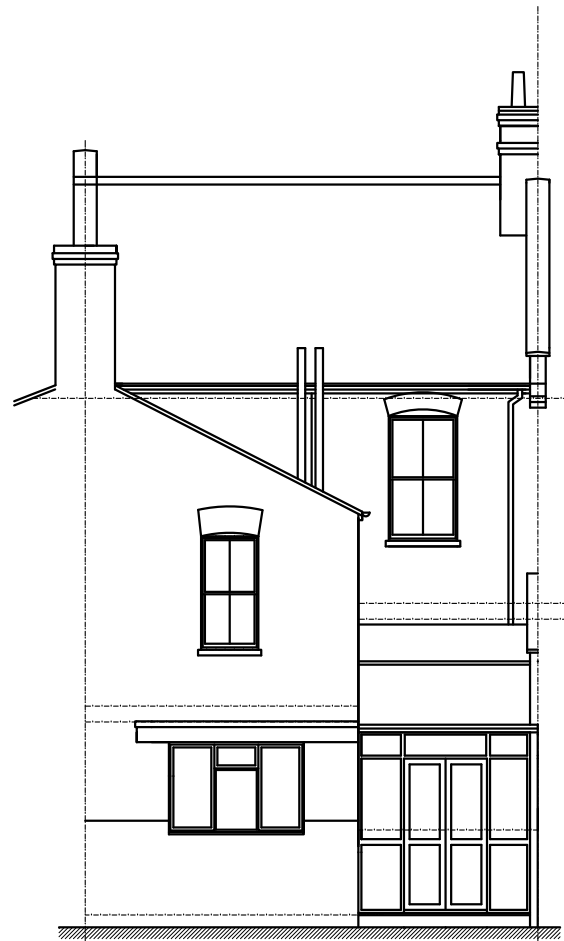


rear elevation

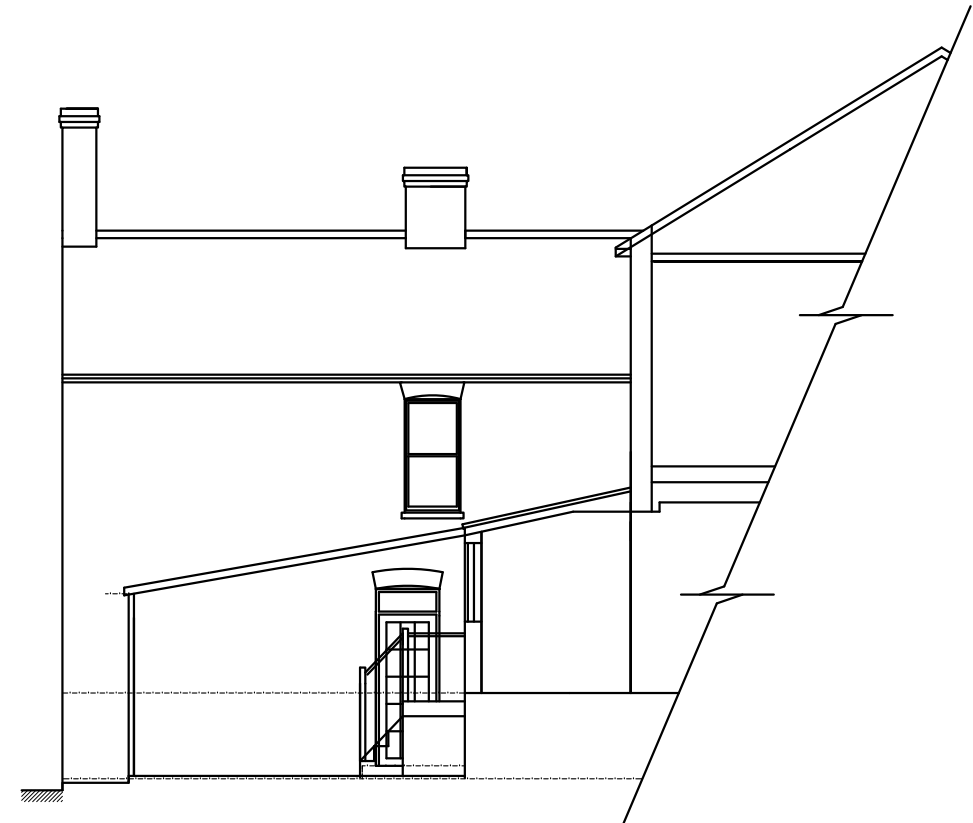

side elevation

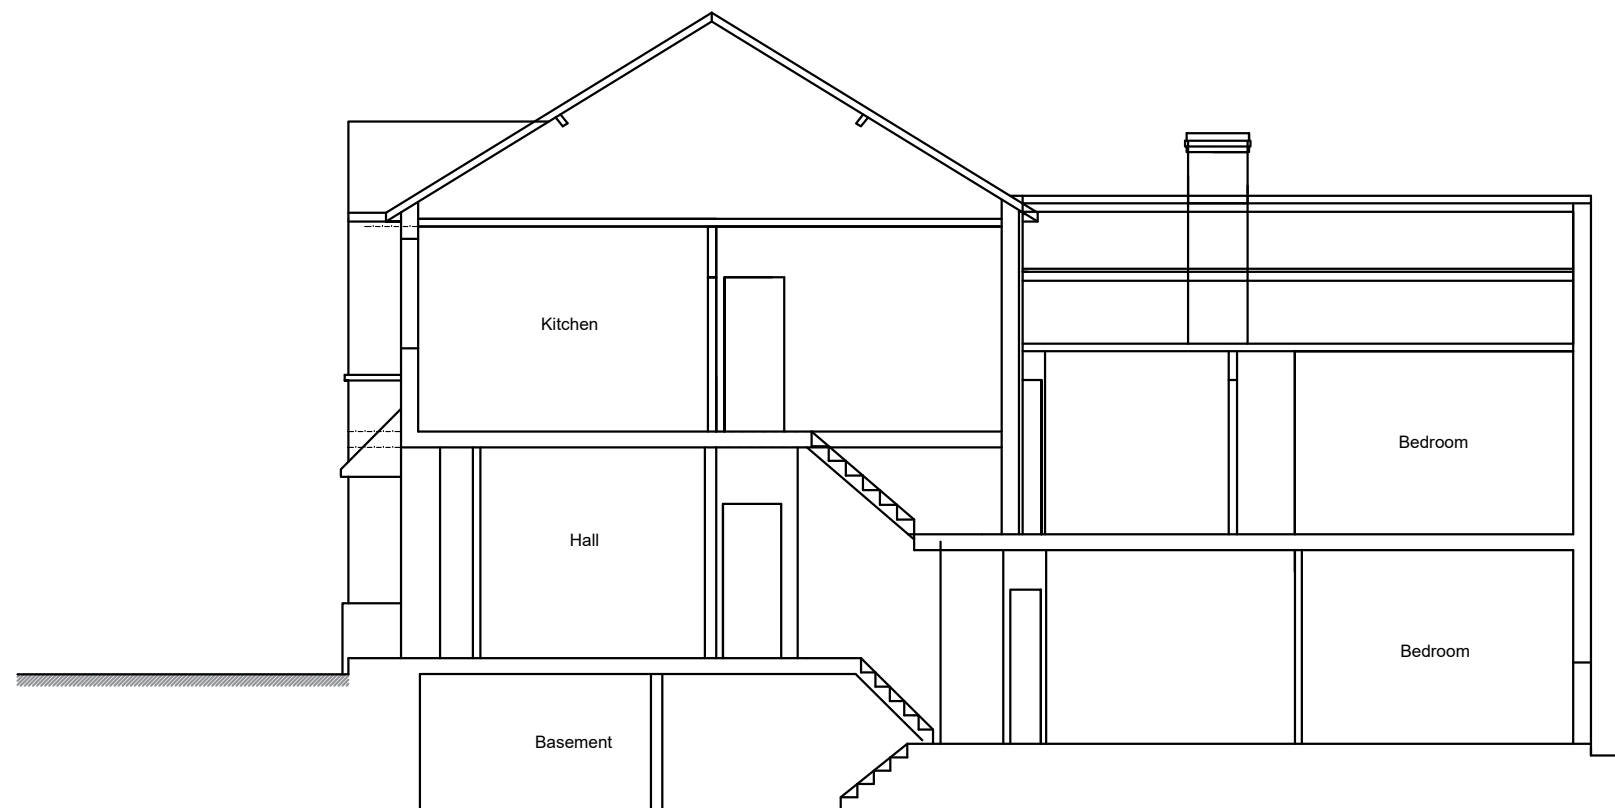

section A-A

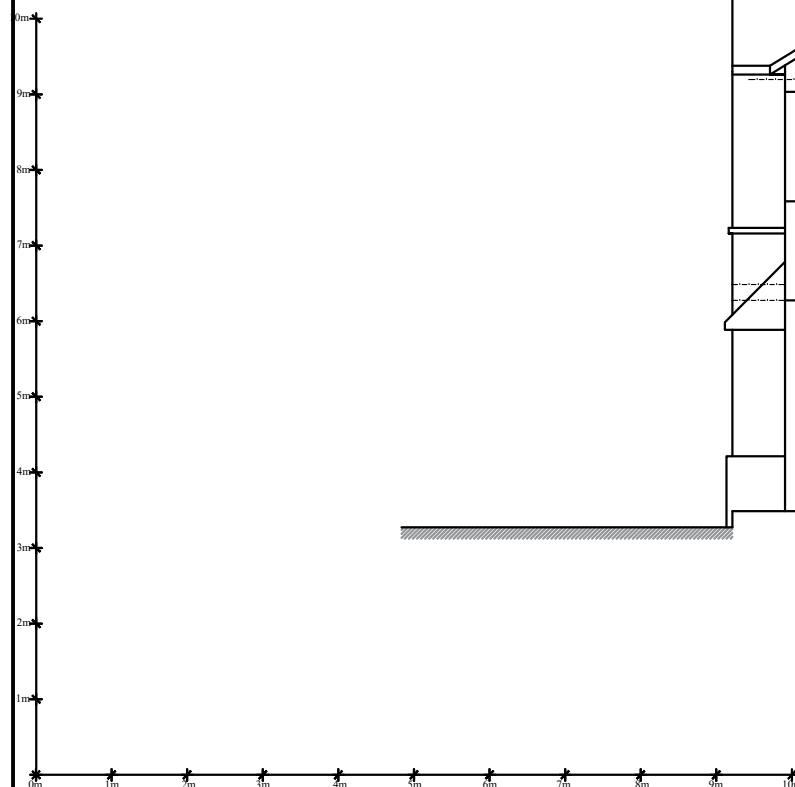

project	
7 Glasslyn Road, London N8	
title	
Existing elevations and section	
date	scale
Feb 2026	1:100 @ A3
 39 Reculver Road, Herne Bay CT6 6LQ Tel: 01227 743330 clarkdesignslimited@gmail.com	
drawing number	
000/1	
©COPYRIGHT	