
 


85 Langham Road site plan / block plan

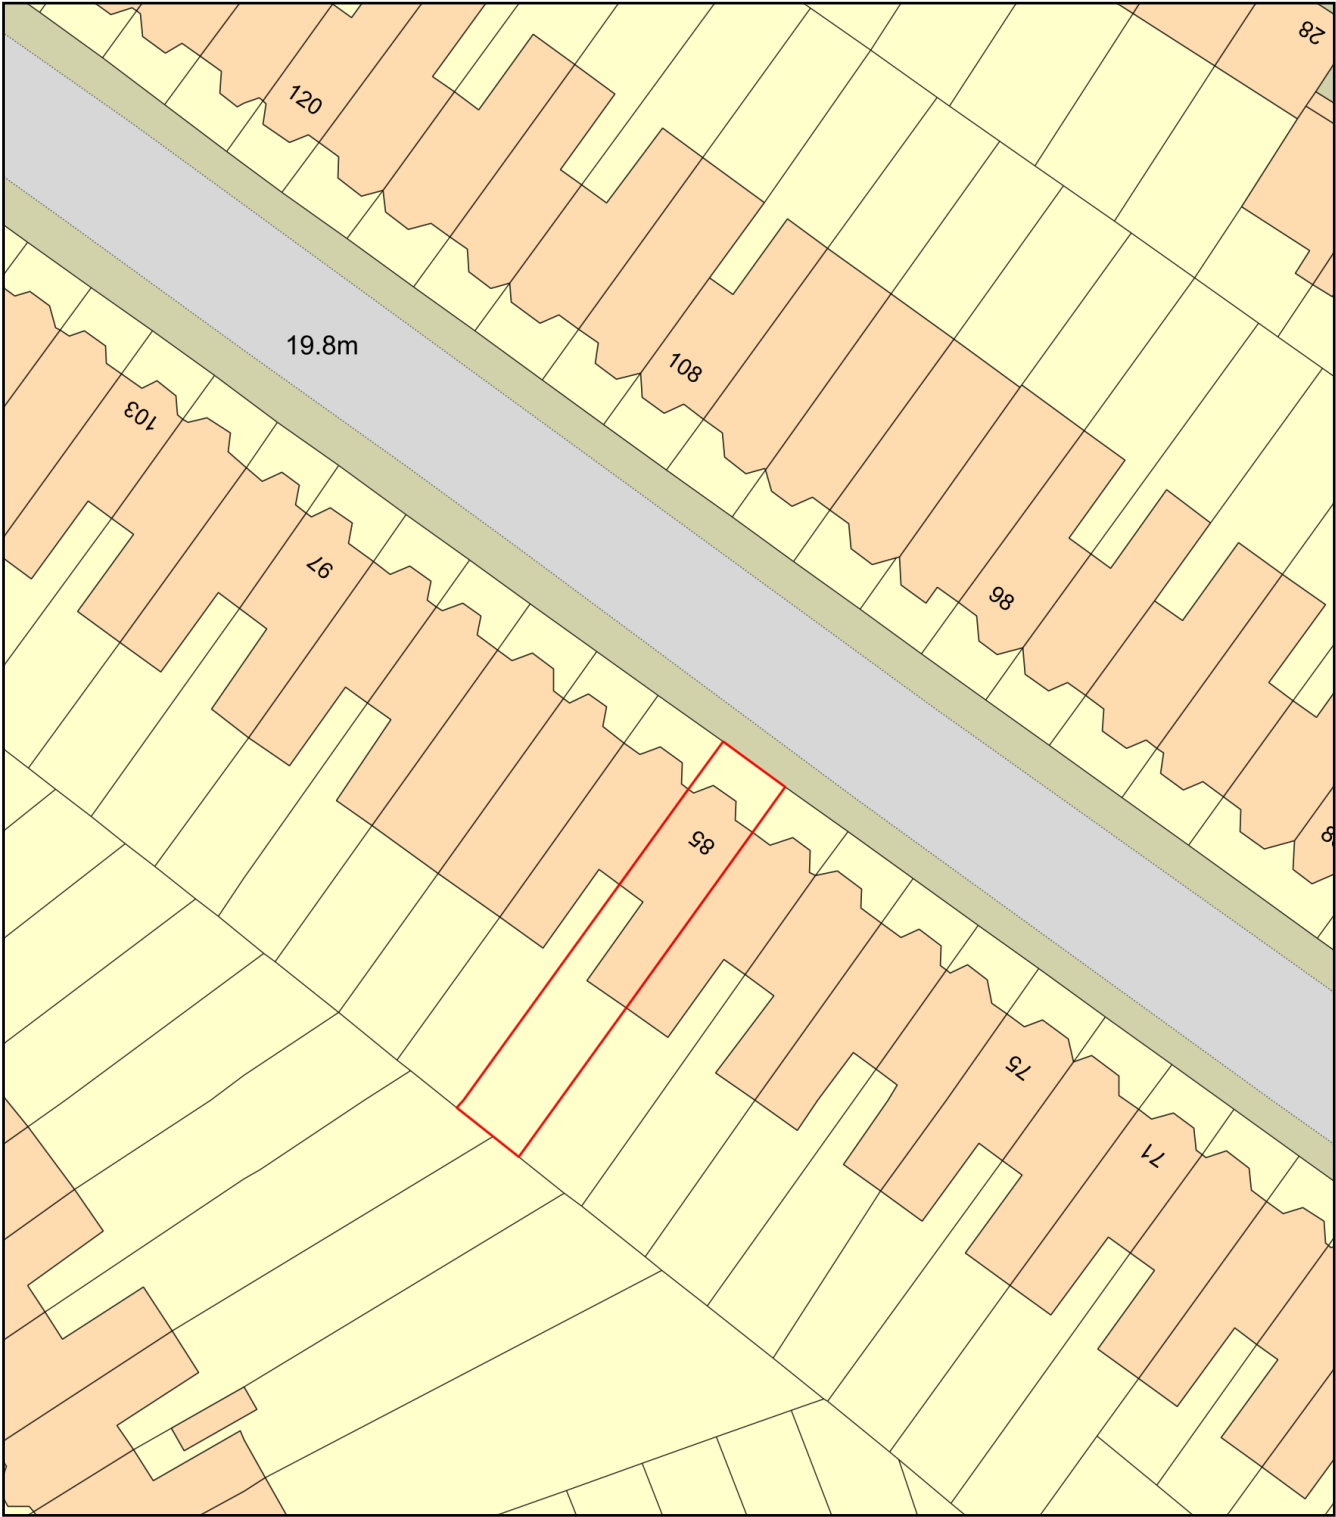

Plan Produced for: Gary Webb Architects
Date Produced: 25 Mar 2026
Plan Reference Number: TQRQM26084114143164
Scale: 1:500 @ A4