



T.M.D.S.Ltd
Architectural Services
& Vastu Consultancy
Mobile : 07887555550


Client's:
Mr Jean-claude Nicolas

Proposed Development:
7 Clonmell Rd,
London
N17 6JY


Issue:	
Planning Approval	
Scale: 1:50@A3	Date: 2026/04/02
Job No: 586/PD	Drg No: 3

Project Description
A lawful development certificate proposed for loft conversion with erection of rear double dormer roof extension and two front roof lights.

GENERAL NOTES : "This drawing is prepared solely for design and planning submission purposes. It is not intended or suitable for either Building Regulations or Construction purposes and should not be used for such".

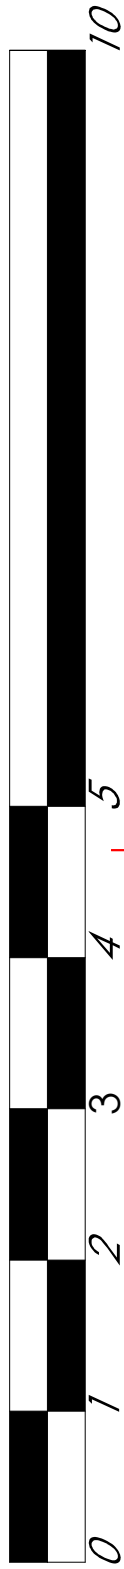

Scale: 1:50

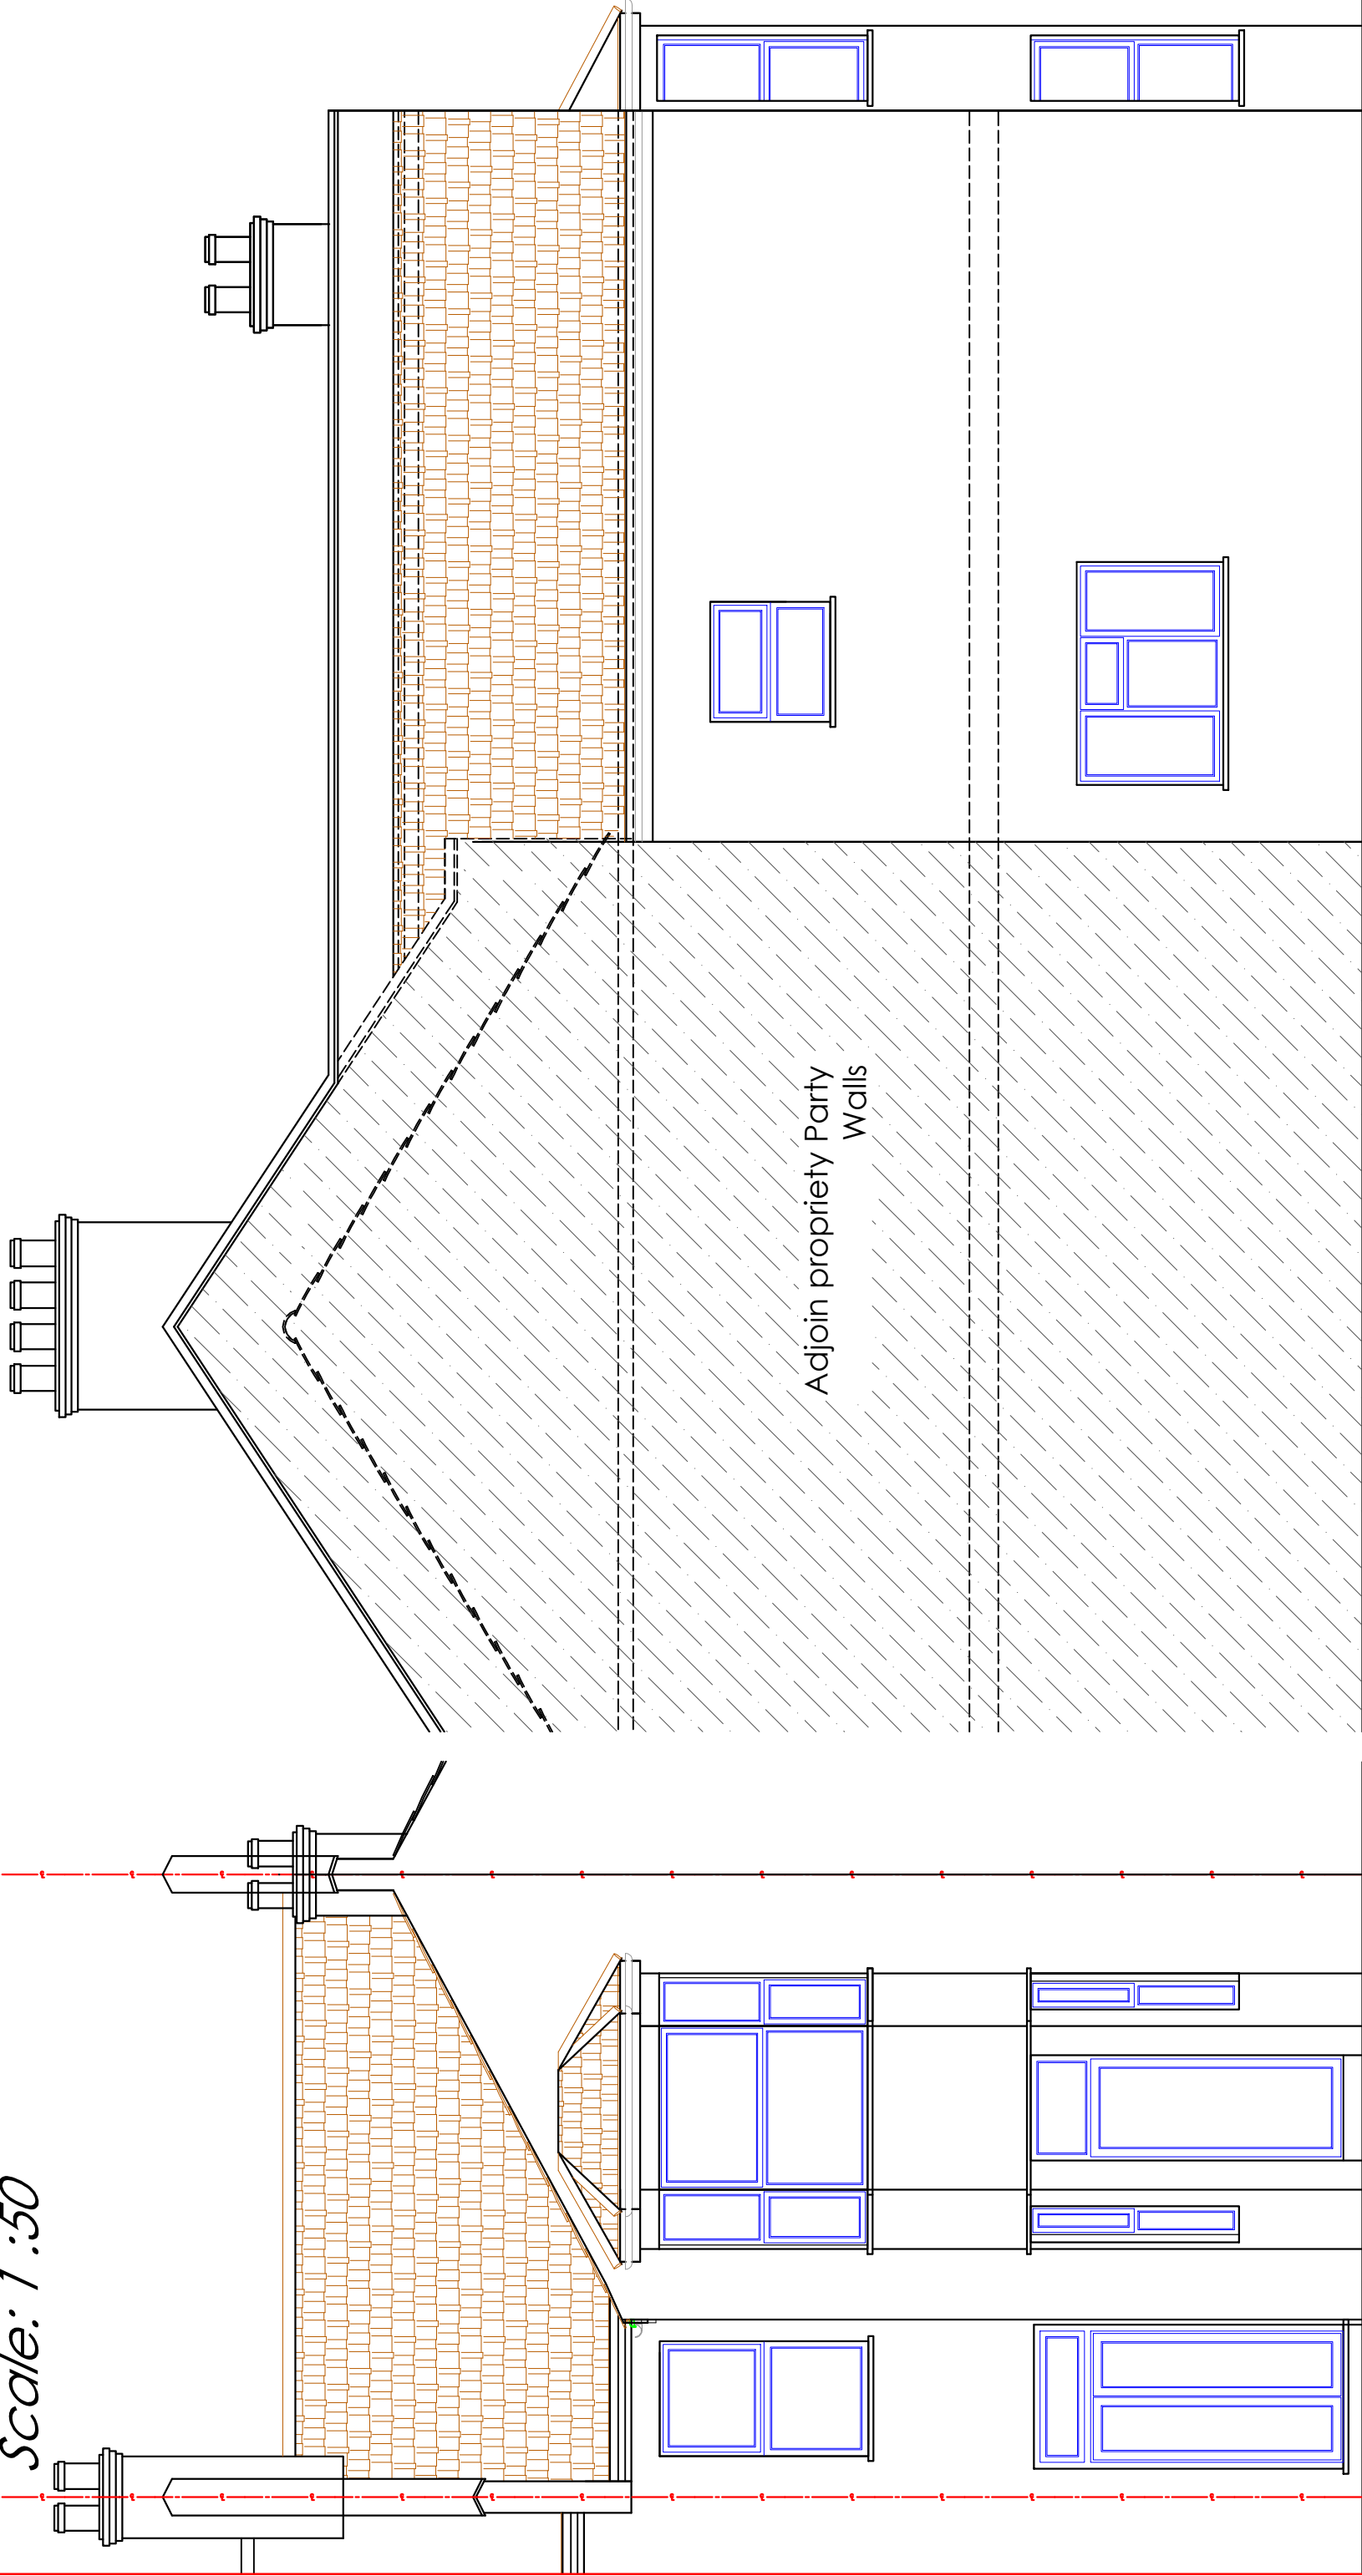

Existing Rear Elevation

Existing Other Side Elevation