




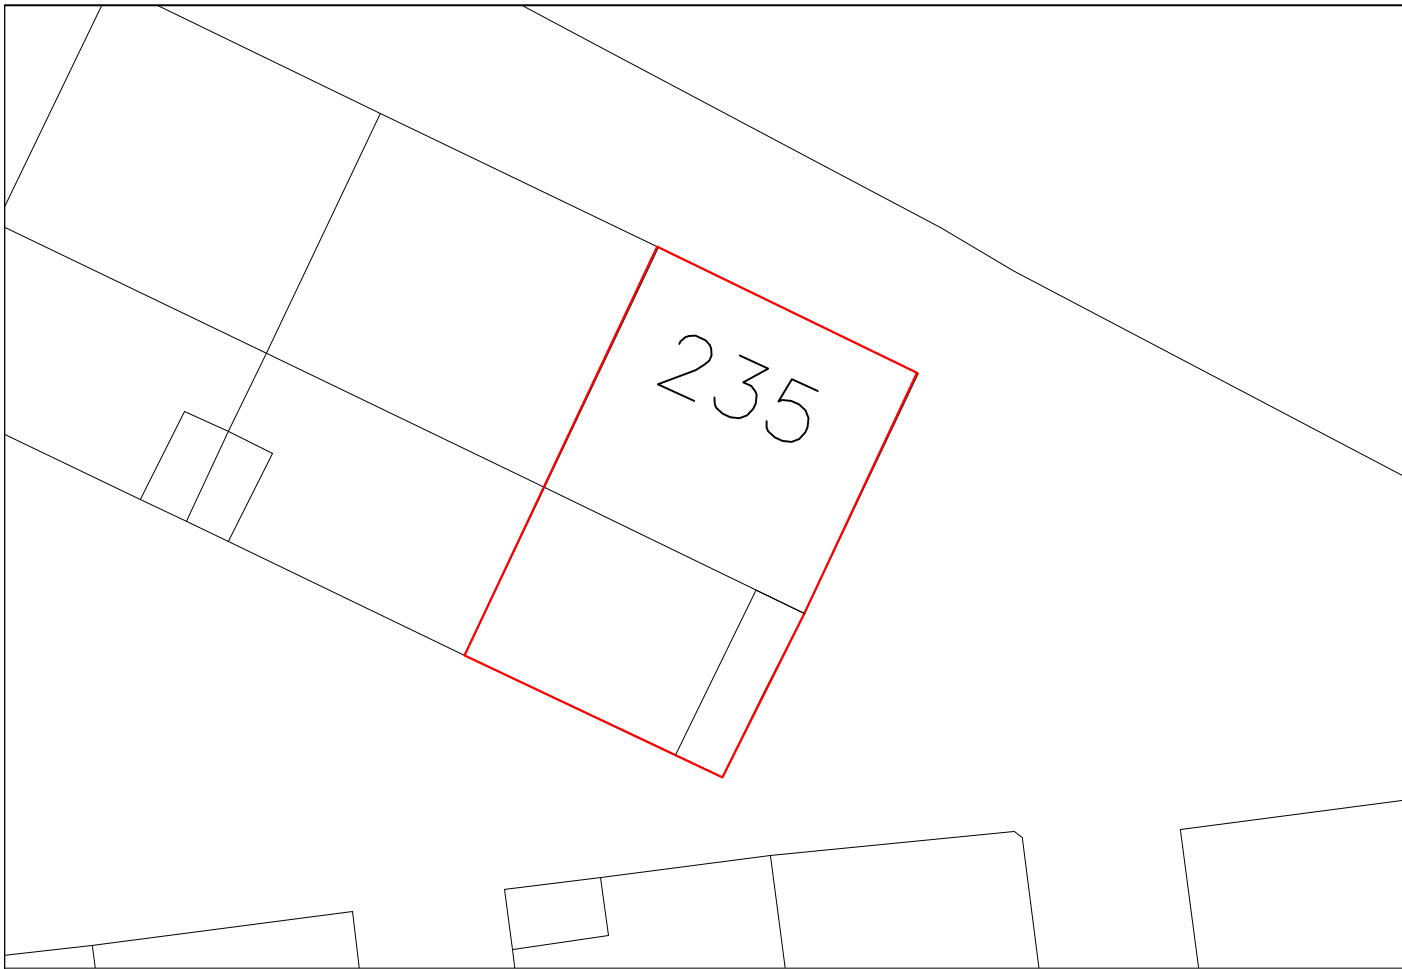


Existing Site plan scale 1:200

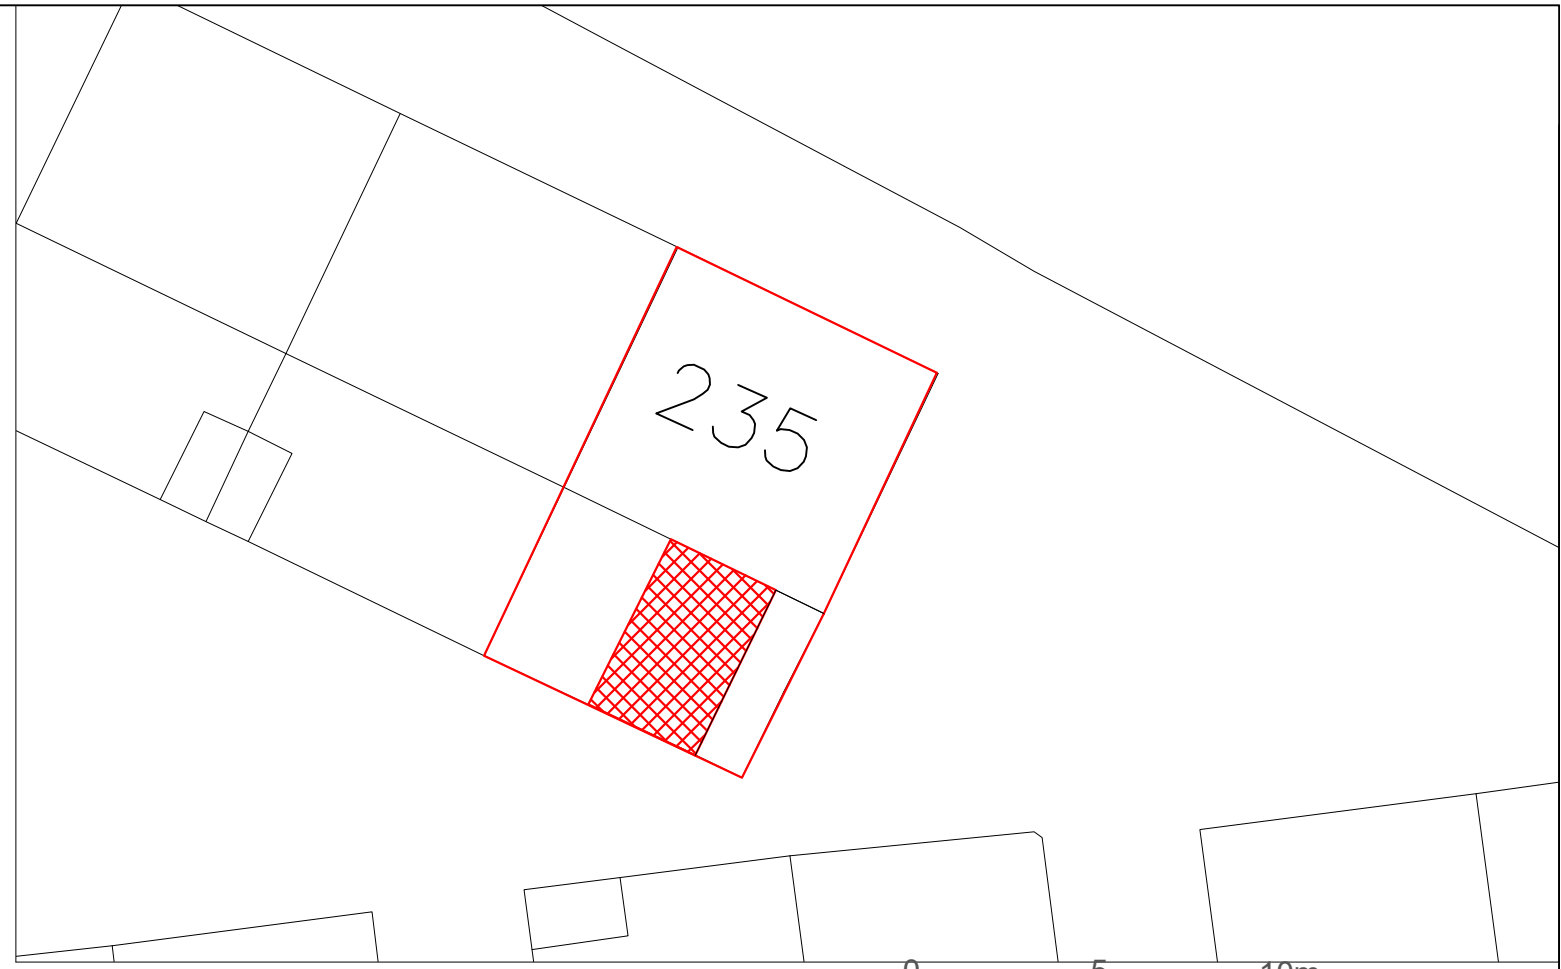

Proposed Site plan scale 1:200

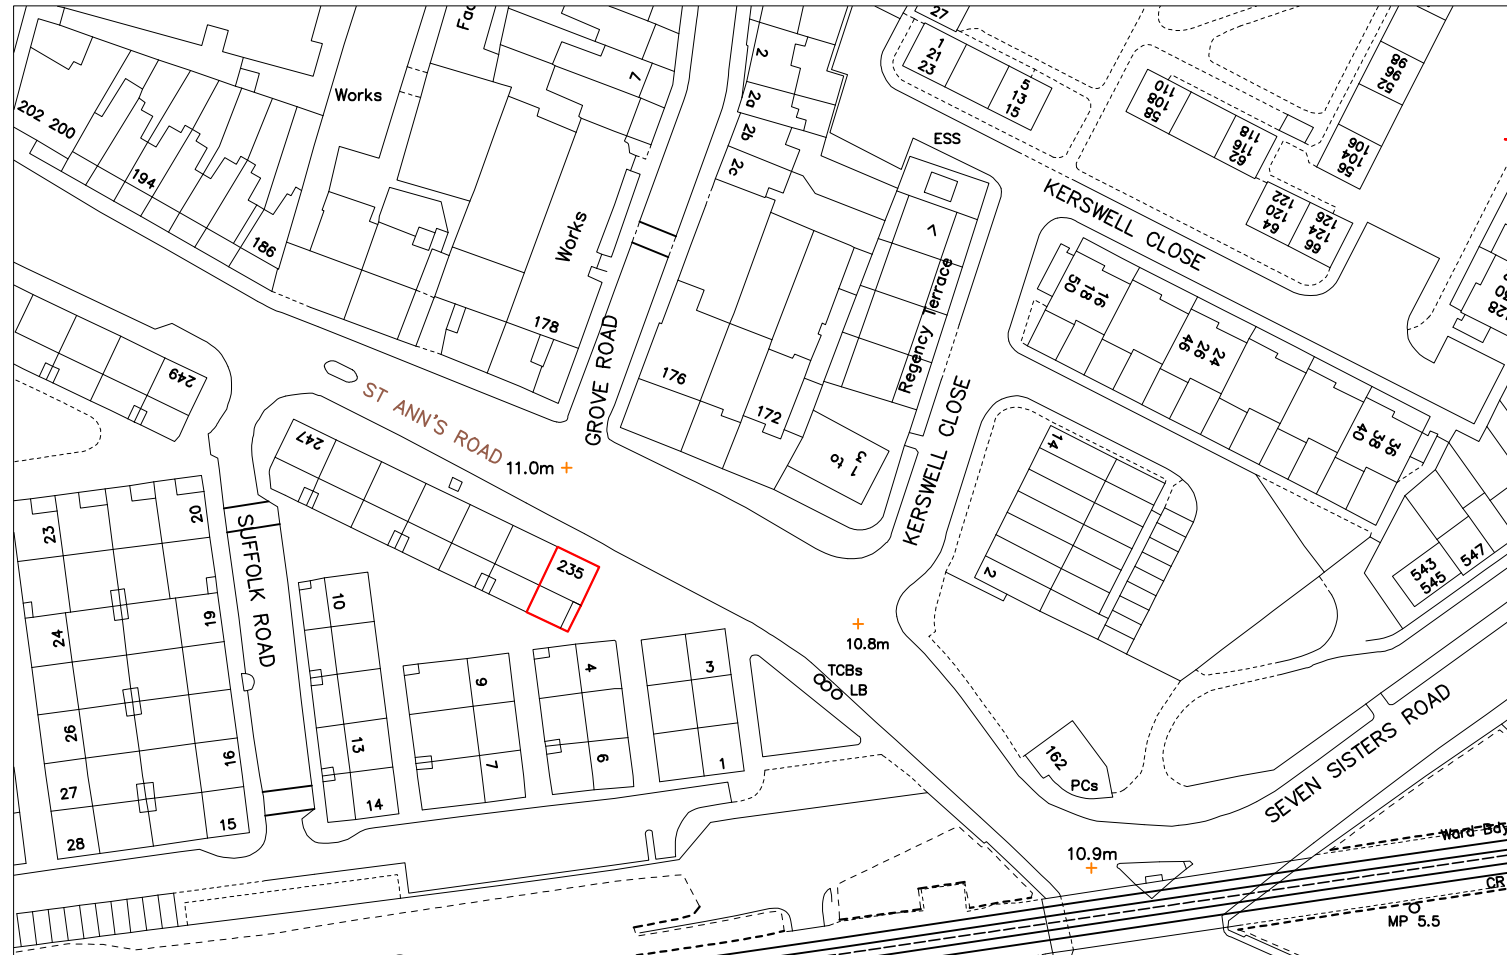

Block plan scale 1:1250

 

WISE Engineering Design & Survey Ltd
Structural Engineering Consultant
info@wiseds.co.uk, 07723483615

Job Address
235 St Ann's Rd, London N15 5RG
Single storey rear extension

Drawing Title
Existing and Proposed
Site and block plans

Scale
1:200, 1250 @ A3

Date
01 Apr 2026

Drawn By
WI

Drg. No
P2635/01

Rev.