




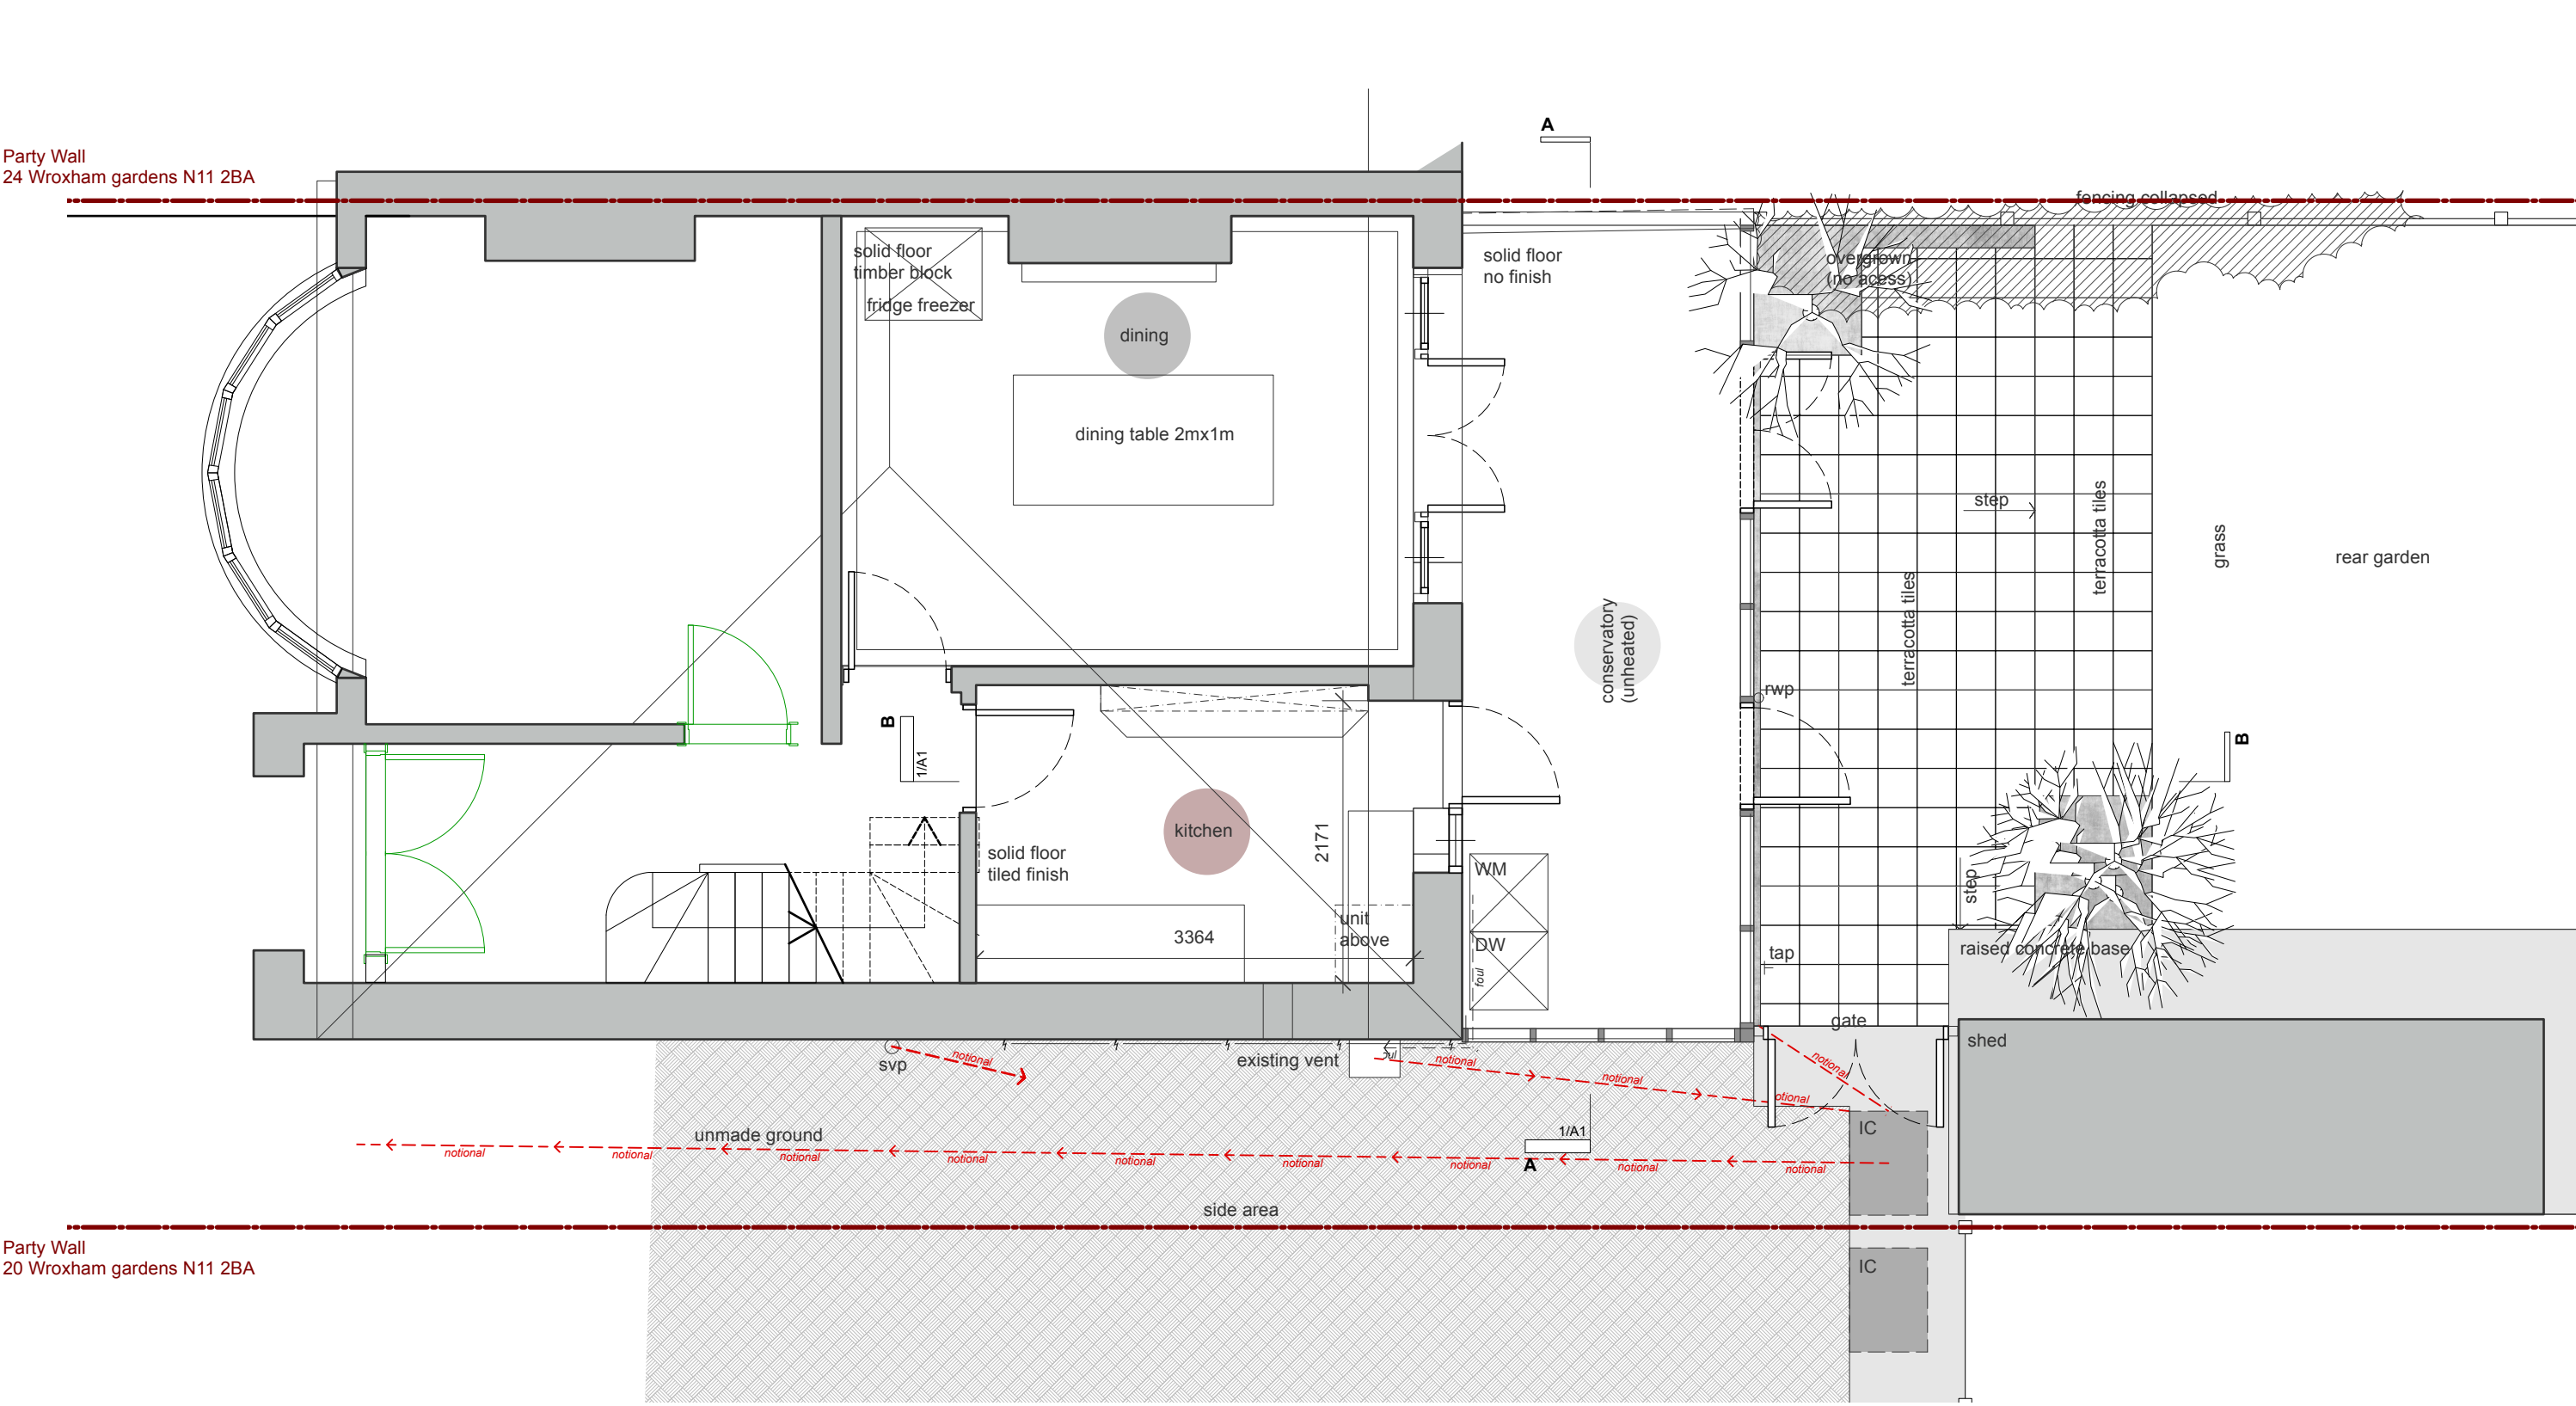


1 **Existing Ground Floor**
Scale: 1:50

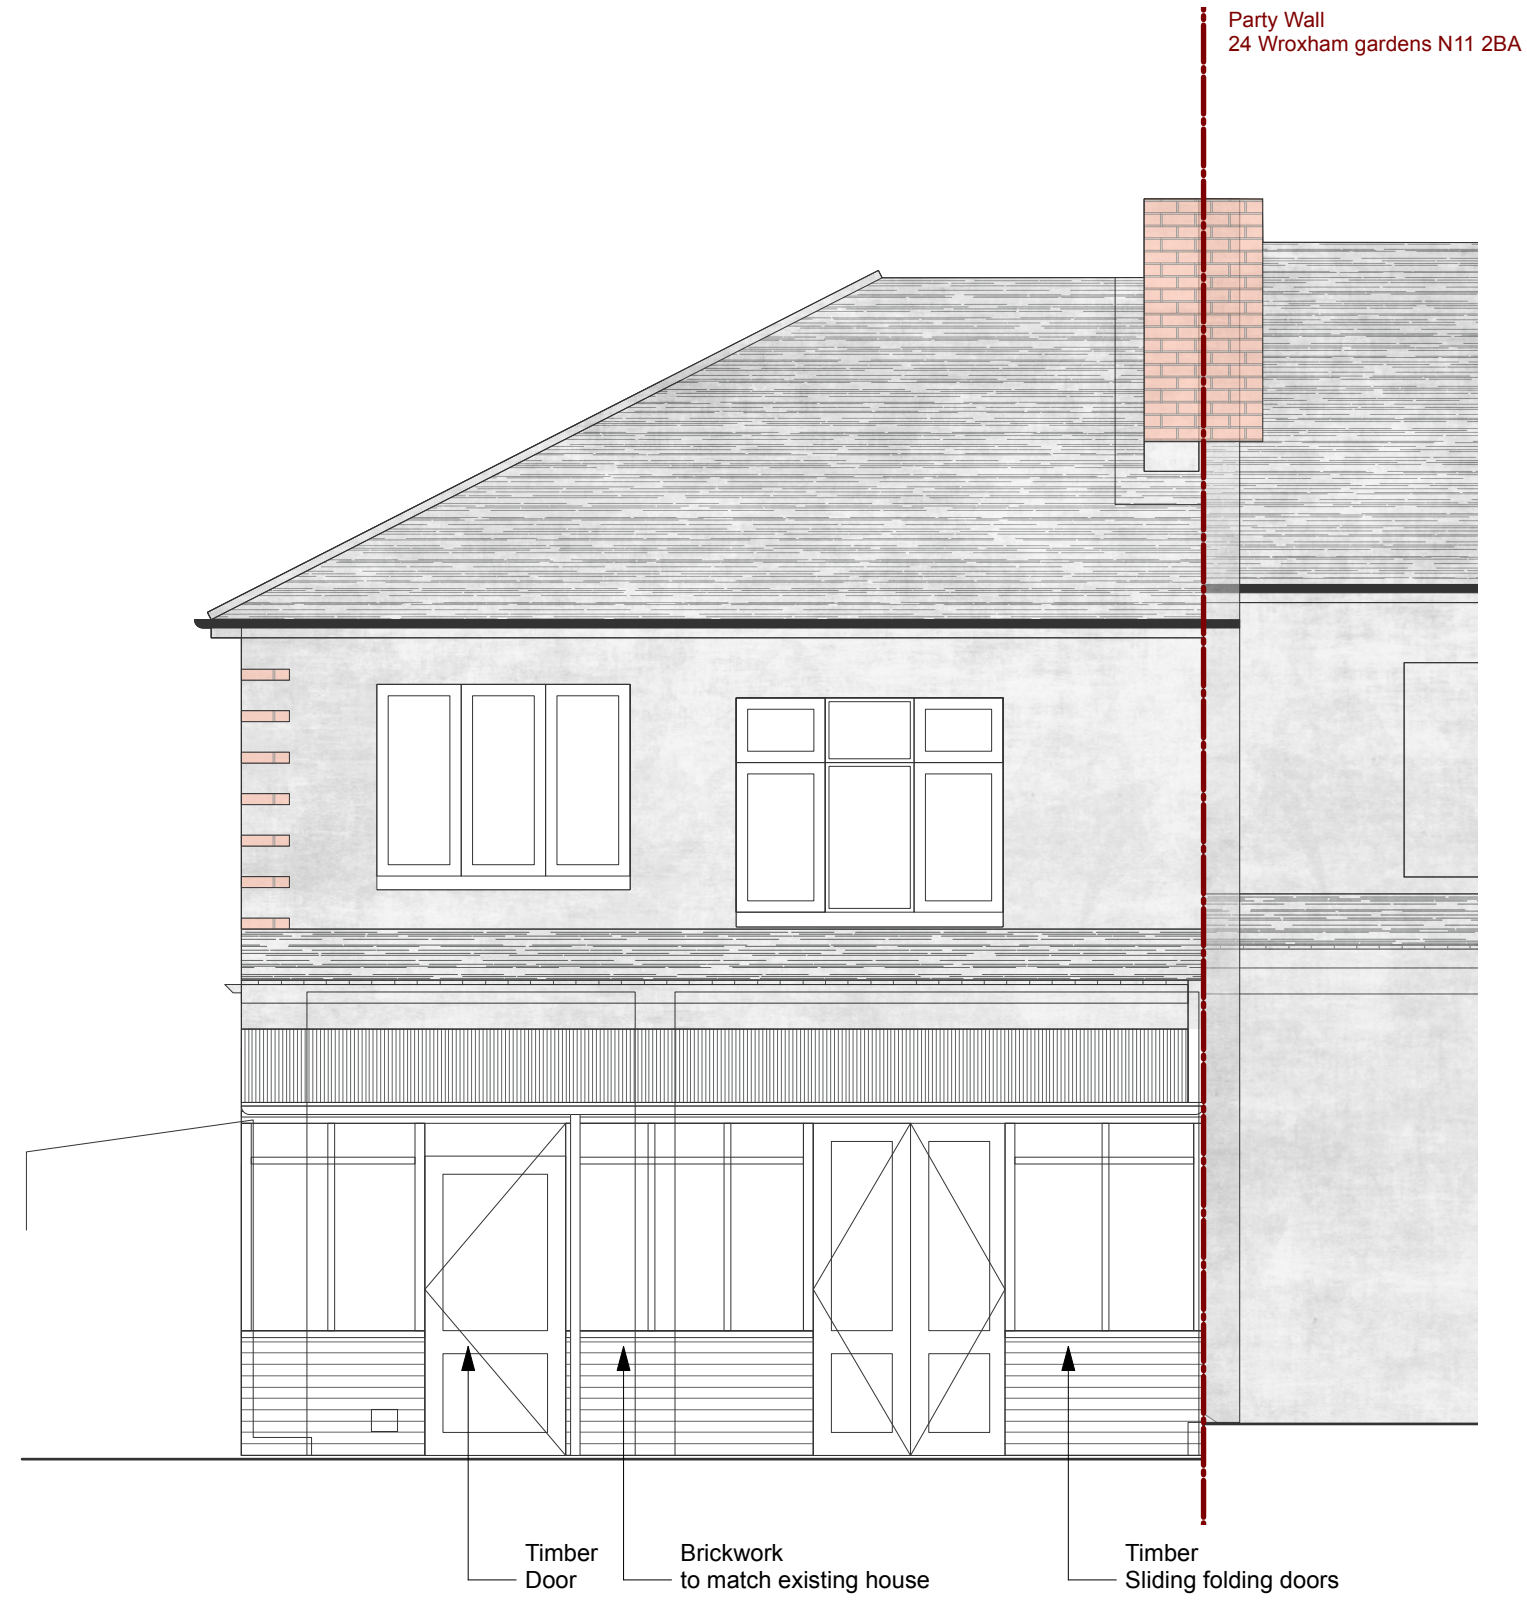


2 **REAR ELEVATION**
Scale: 1:50

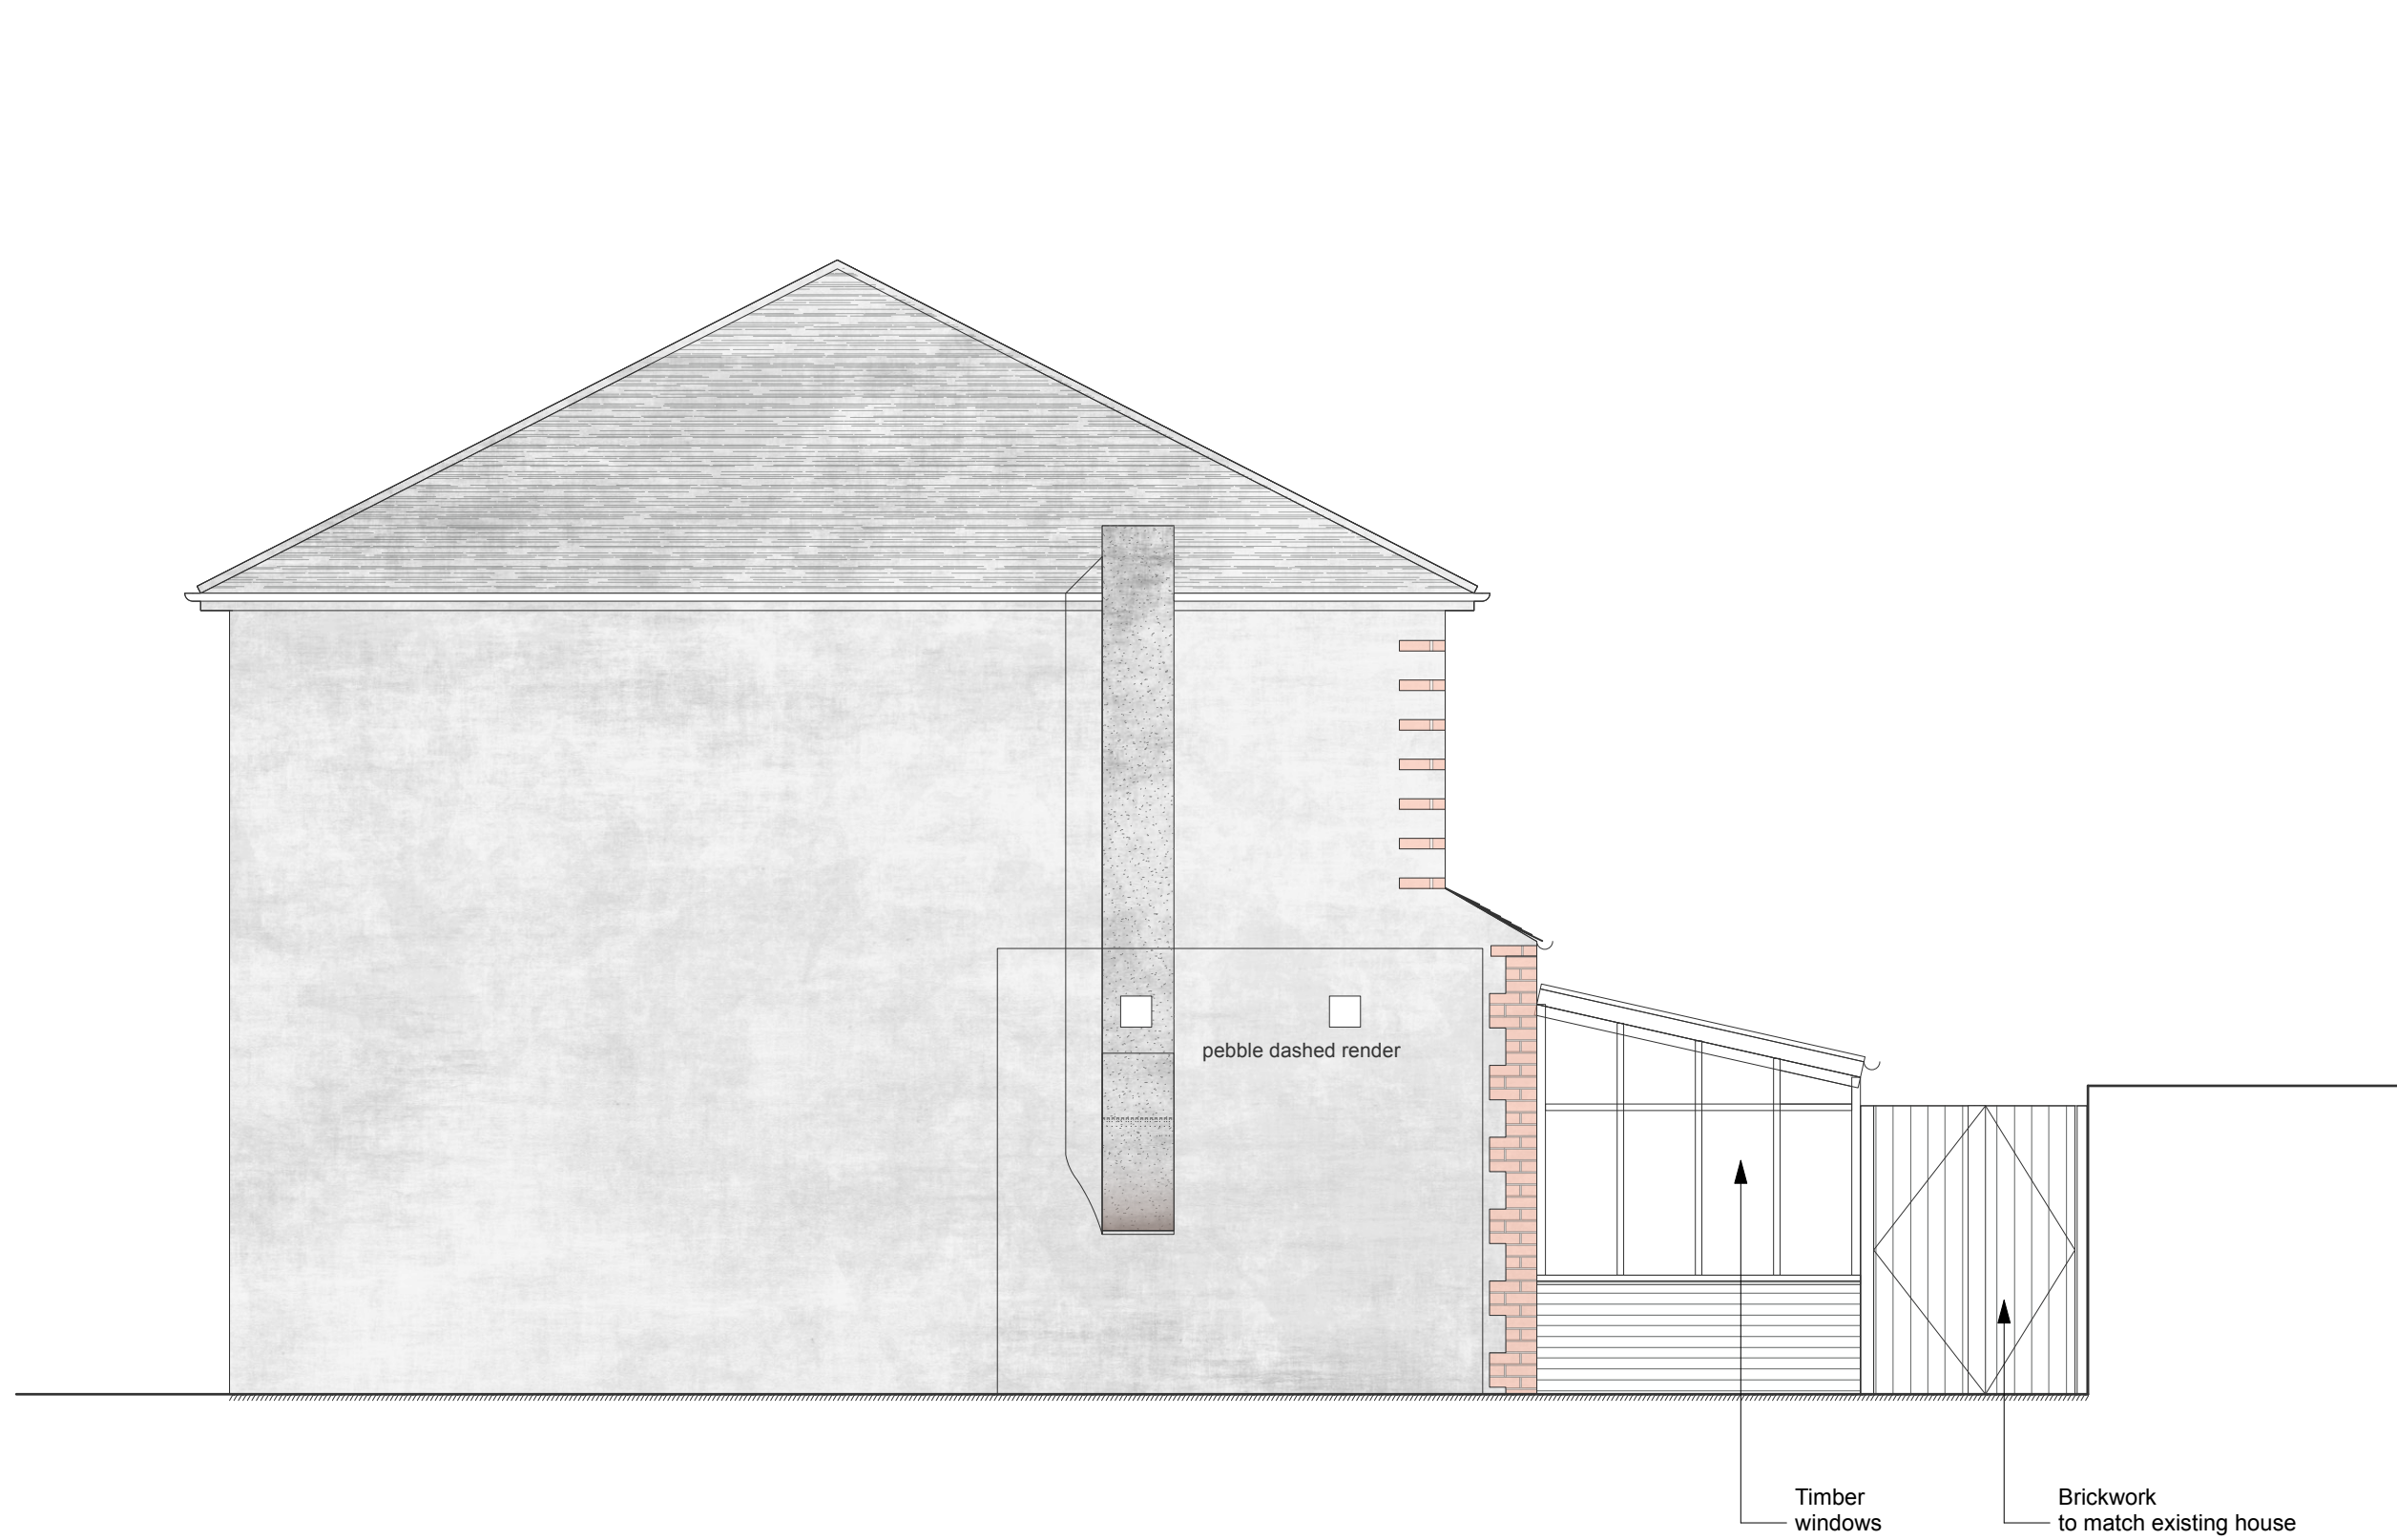

3 **SIDE ELEVATION**
Scale: 1:50

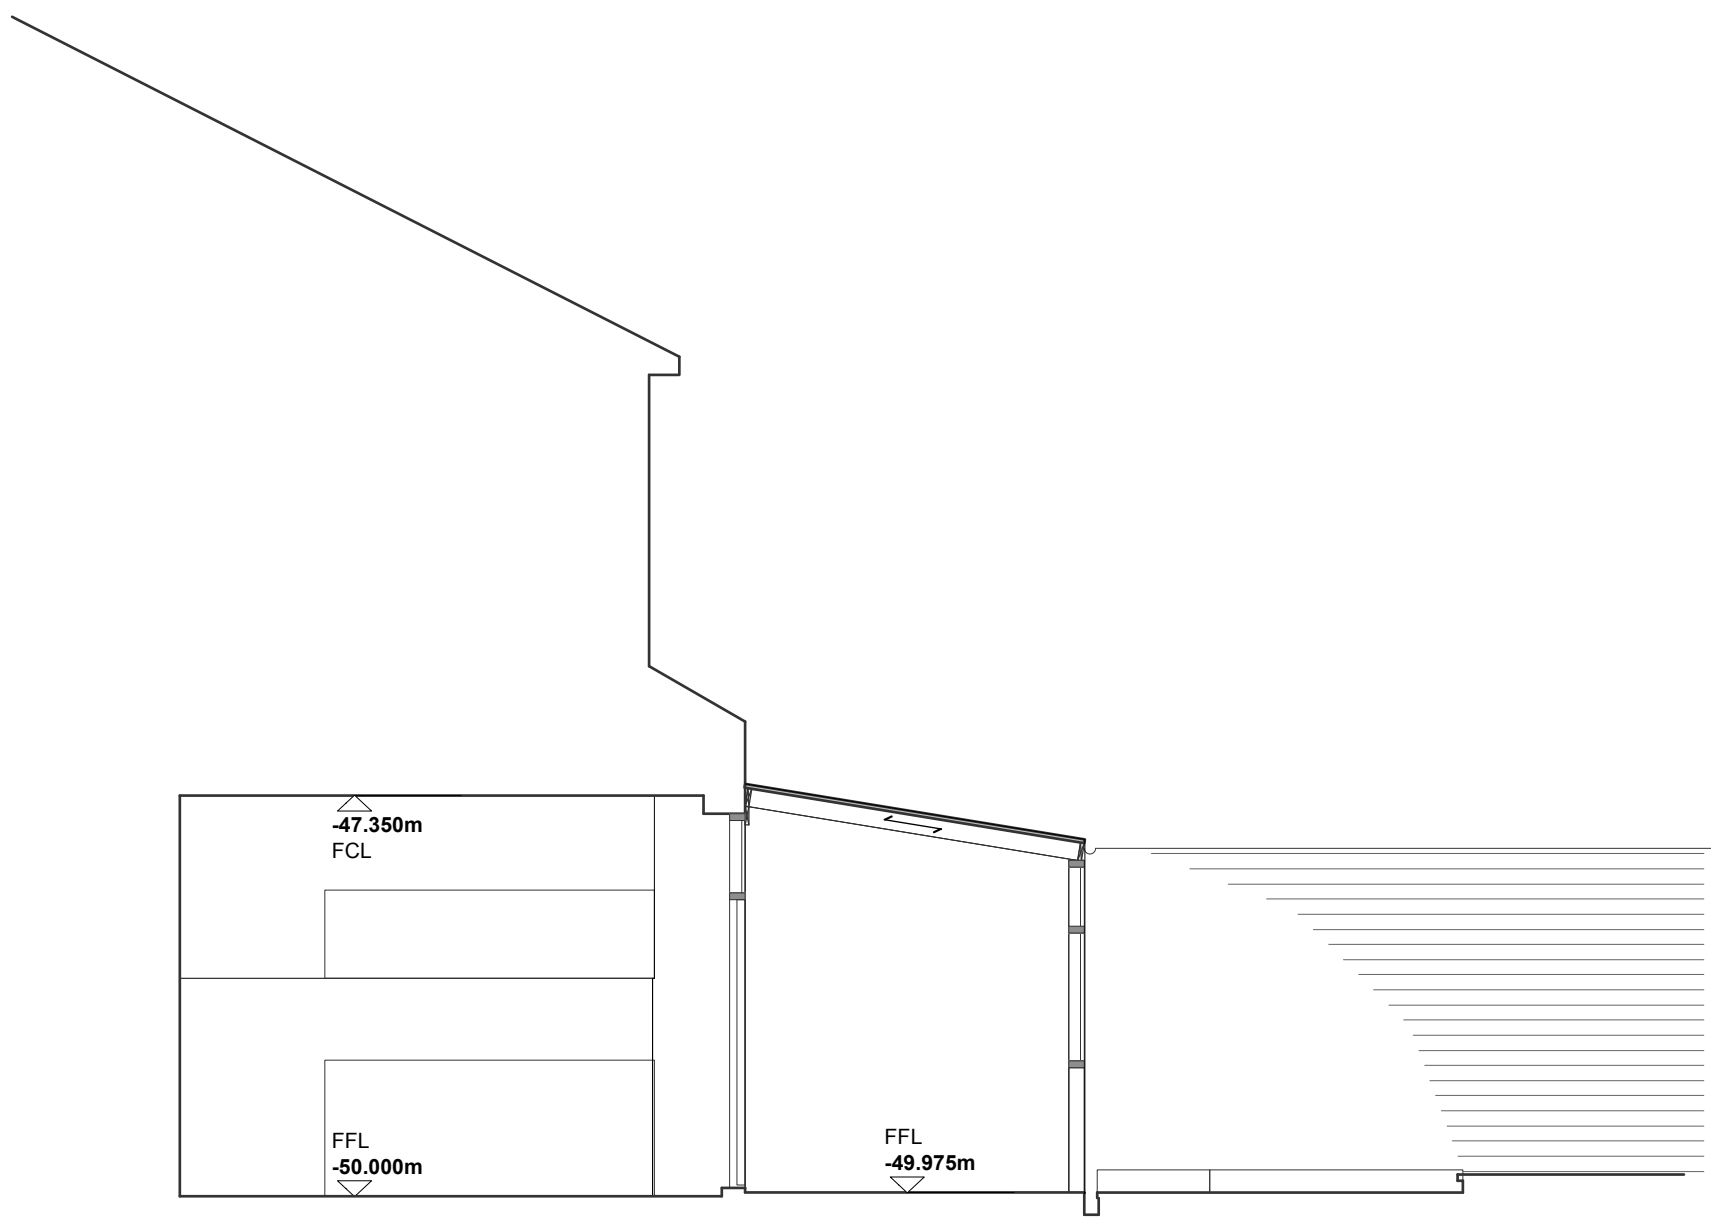

4 **SECTION BB**
Scale: 1:50

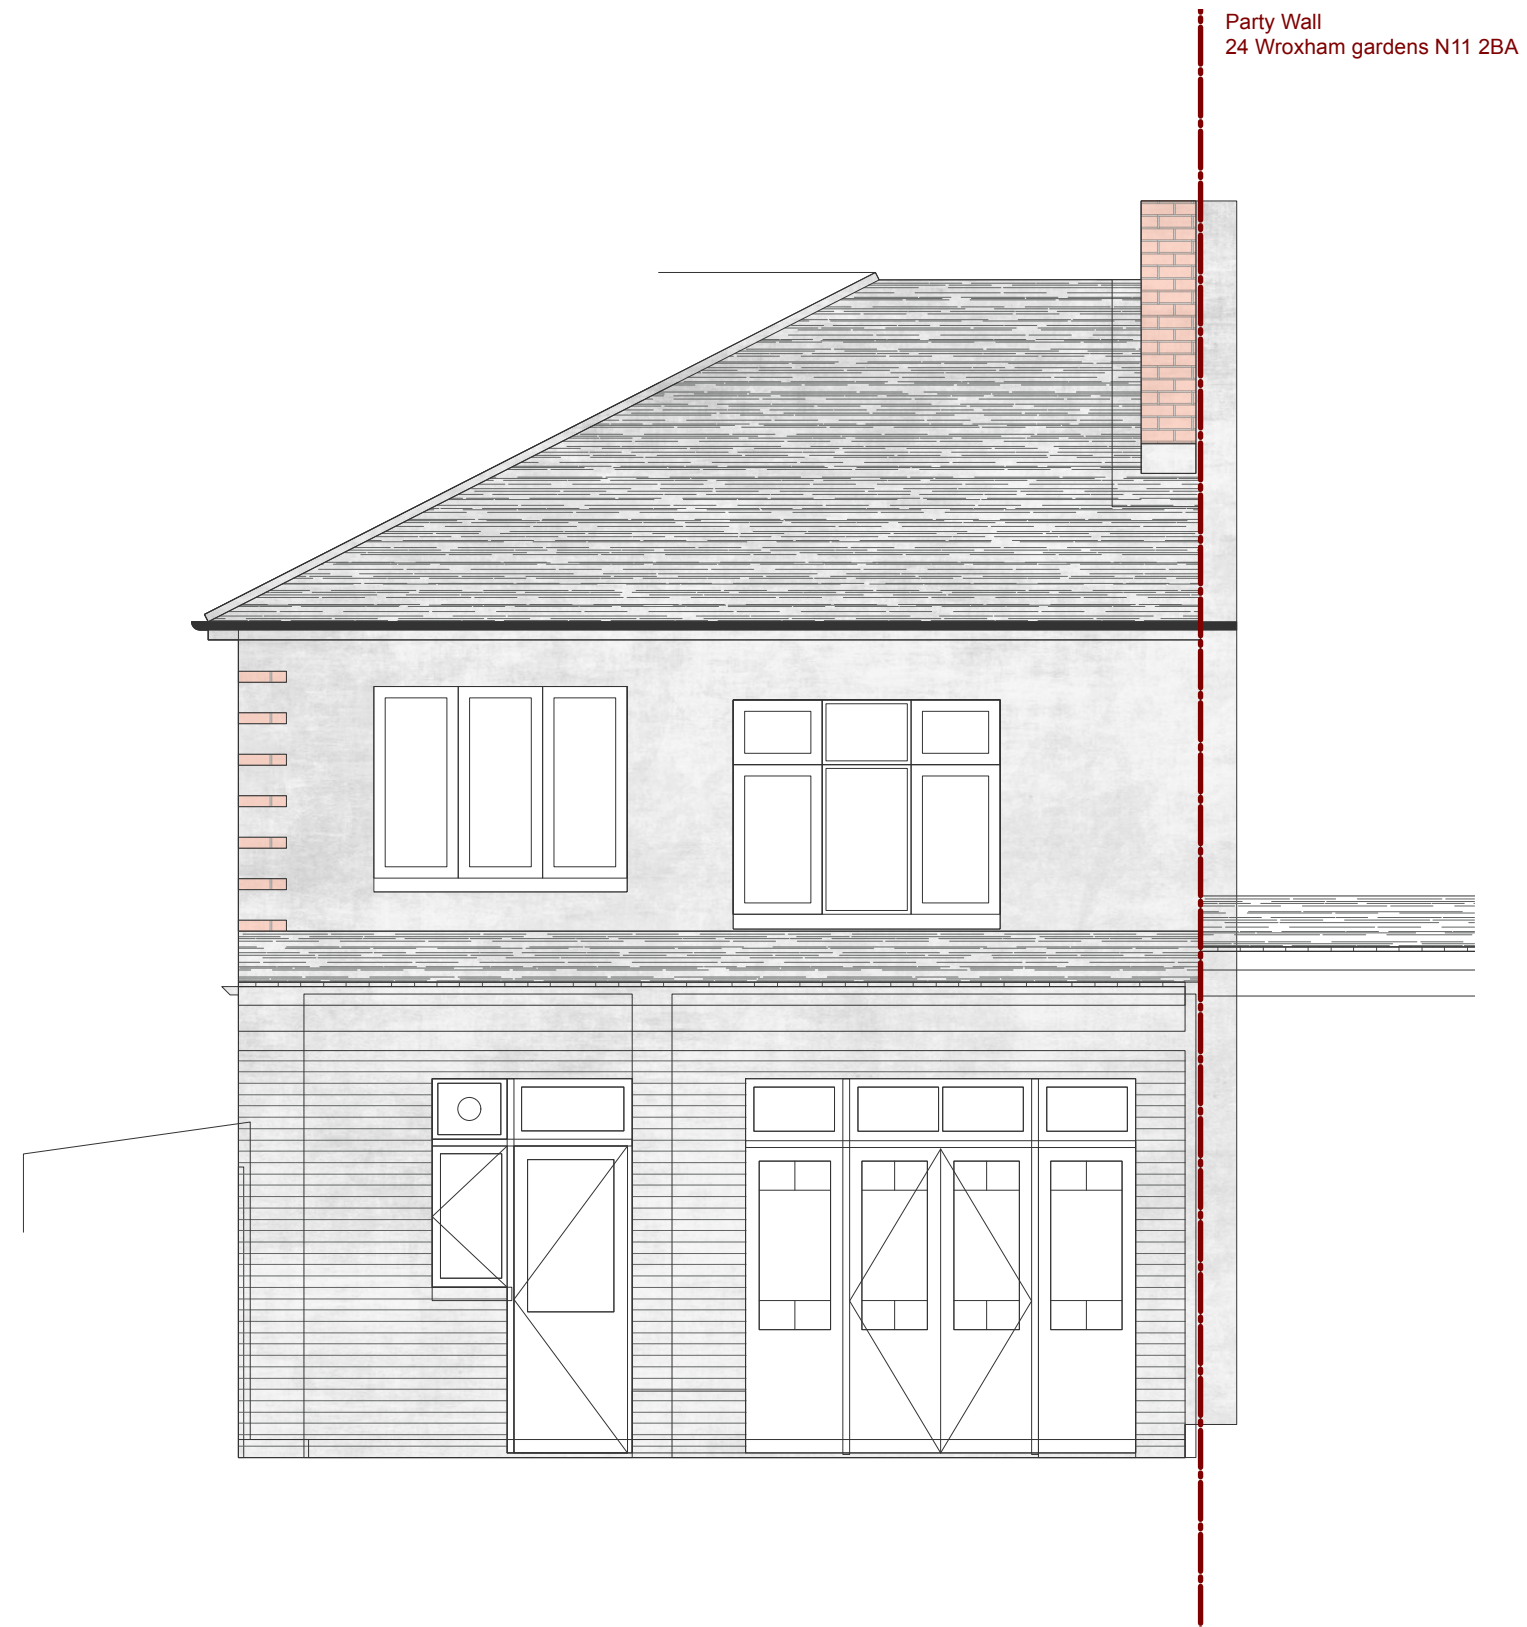

5 **SECTION AA**
Scale: 1:50

© THIS DRAWING IS THE PROPERTY OF FABRICA ARCHITECTURE LTD. COPYRIGHT IS RESERVED BY THEM AND THE DRAWING IS ISSUED ON THE CONDITION THAT IT IS NOT COPIED, REPRODUCED, RETAINED OR DISCLOSED TO ANY UNAUTHORISED PERSON, EITHER WHOLLY OR IN PART WITHOUT THE CONSENT IN WRITING OF FABRICA ARCHITECTURE LTD.

DO NOT SCALE THIS DRAWING. FIGURED DIMENSIONS ONLY ARE TO BE USED IN PREFERENCE TO SMALL SCALE DRAWINGS. ALL DIMENSIONS ARE TO BE CHECKED ON SITE BEFORE ANY WORK PROCEEDS. ANY ERRORS OR OMISSIONS ARE TO BE REPORTED TO THE DESIGNER, IF IN DOUBT ASK.

THE CONTRACTOR IS TO PROVIDE FULL SIZED SETTING OUT DRAWINGS BASED ON INFORMATION CONTAINED IN THIS DRAWING FOR THE DESIGNER'S APPROVAL PRIOR TO COMMENCING MANUFACTURE.



Drawing Scale	
A1	1:50
A3	1:100

Printed Scale

NOTES

Limiting U-values for new fabric elements in existing dwellings

Target U values

WALLS	0.18 W/m2K
FLOOR	0.18 W/m2K
ROOF	0.15 W/m2K
WINDOWS	1.4 W/m2K

REV.	DATE	AMENDMENT
------	------	-----------

FABRICA

Fabrica Architecture
16 Valentine Road
London E9 7AD
T: +44 (0)7931 733836
E: info@fabricaprojects.com

PROJECT
22 Wroxham gardens

ADDRESS 22 Wroxham gardens N11 2BA

PROJECT NUMBER
1100

SCALE@A1
1: 50


TITLE
EXISTING PLANS

DATE 06.02.2025


DRAWING NO.
1100.10.301

STATUS
Information


REV.
-

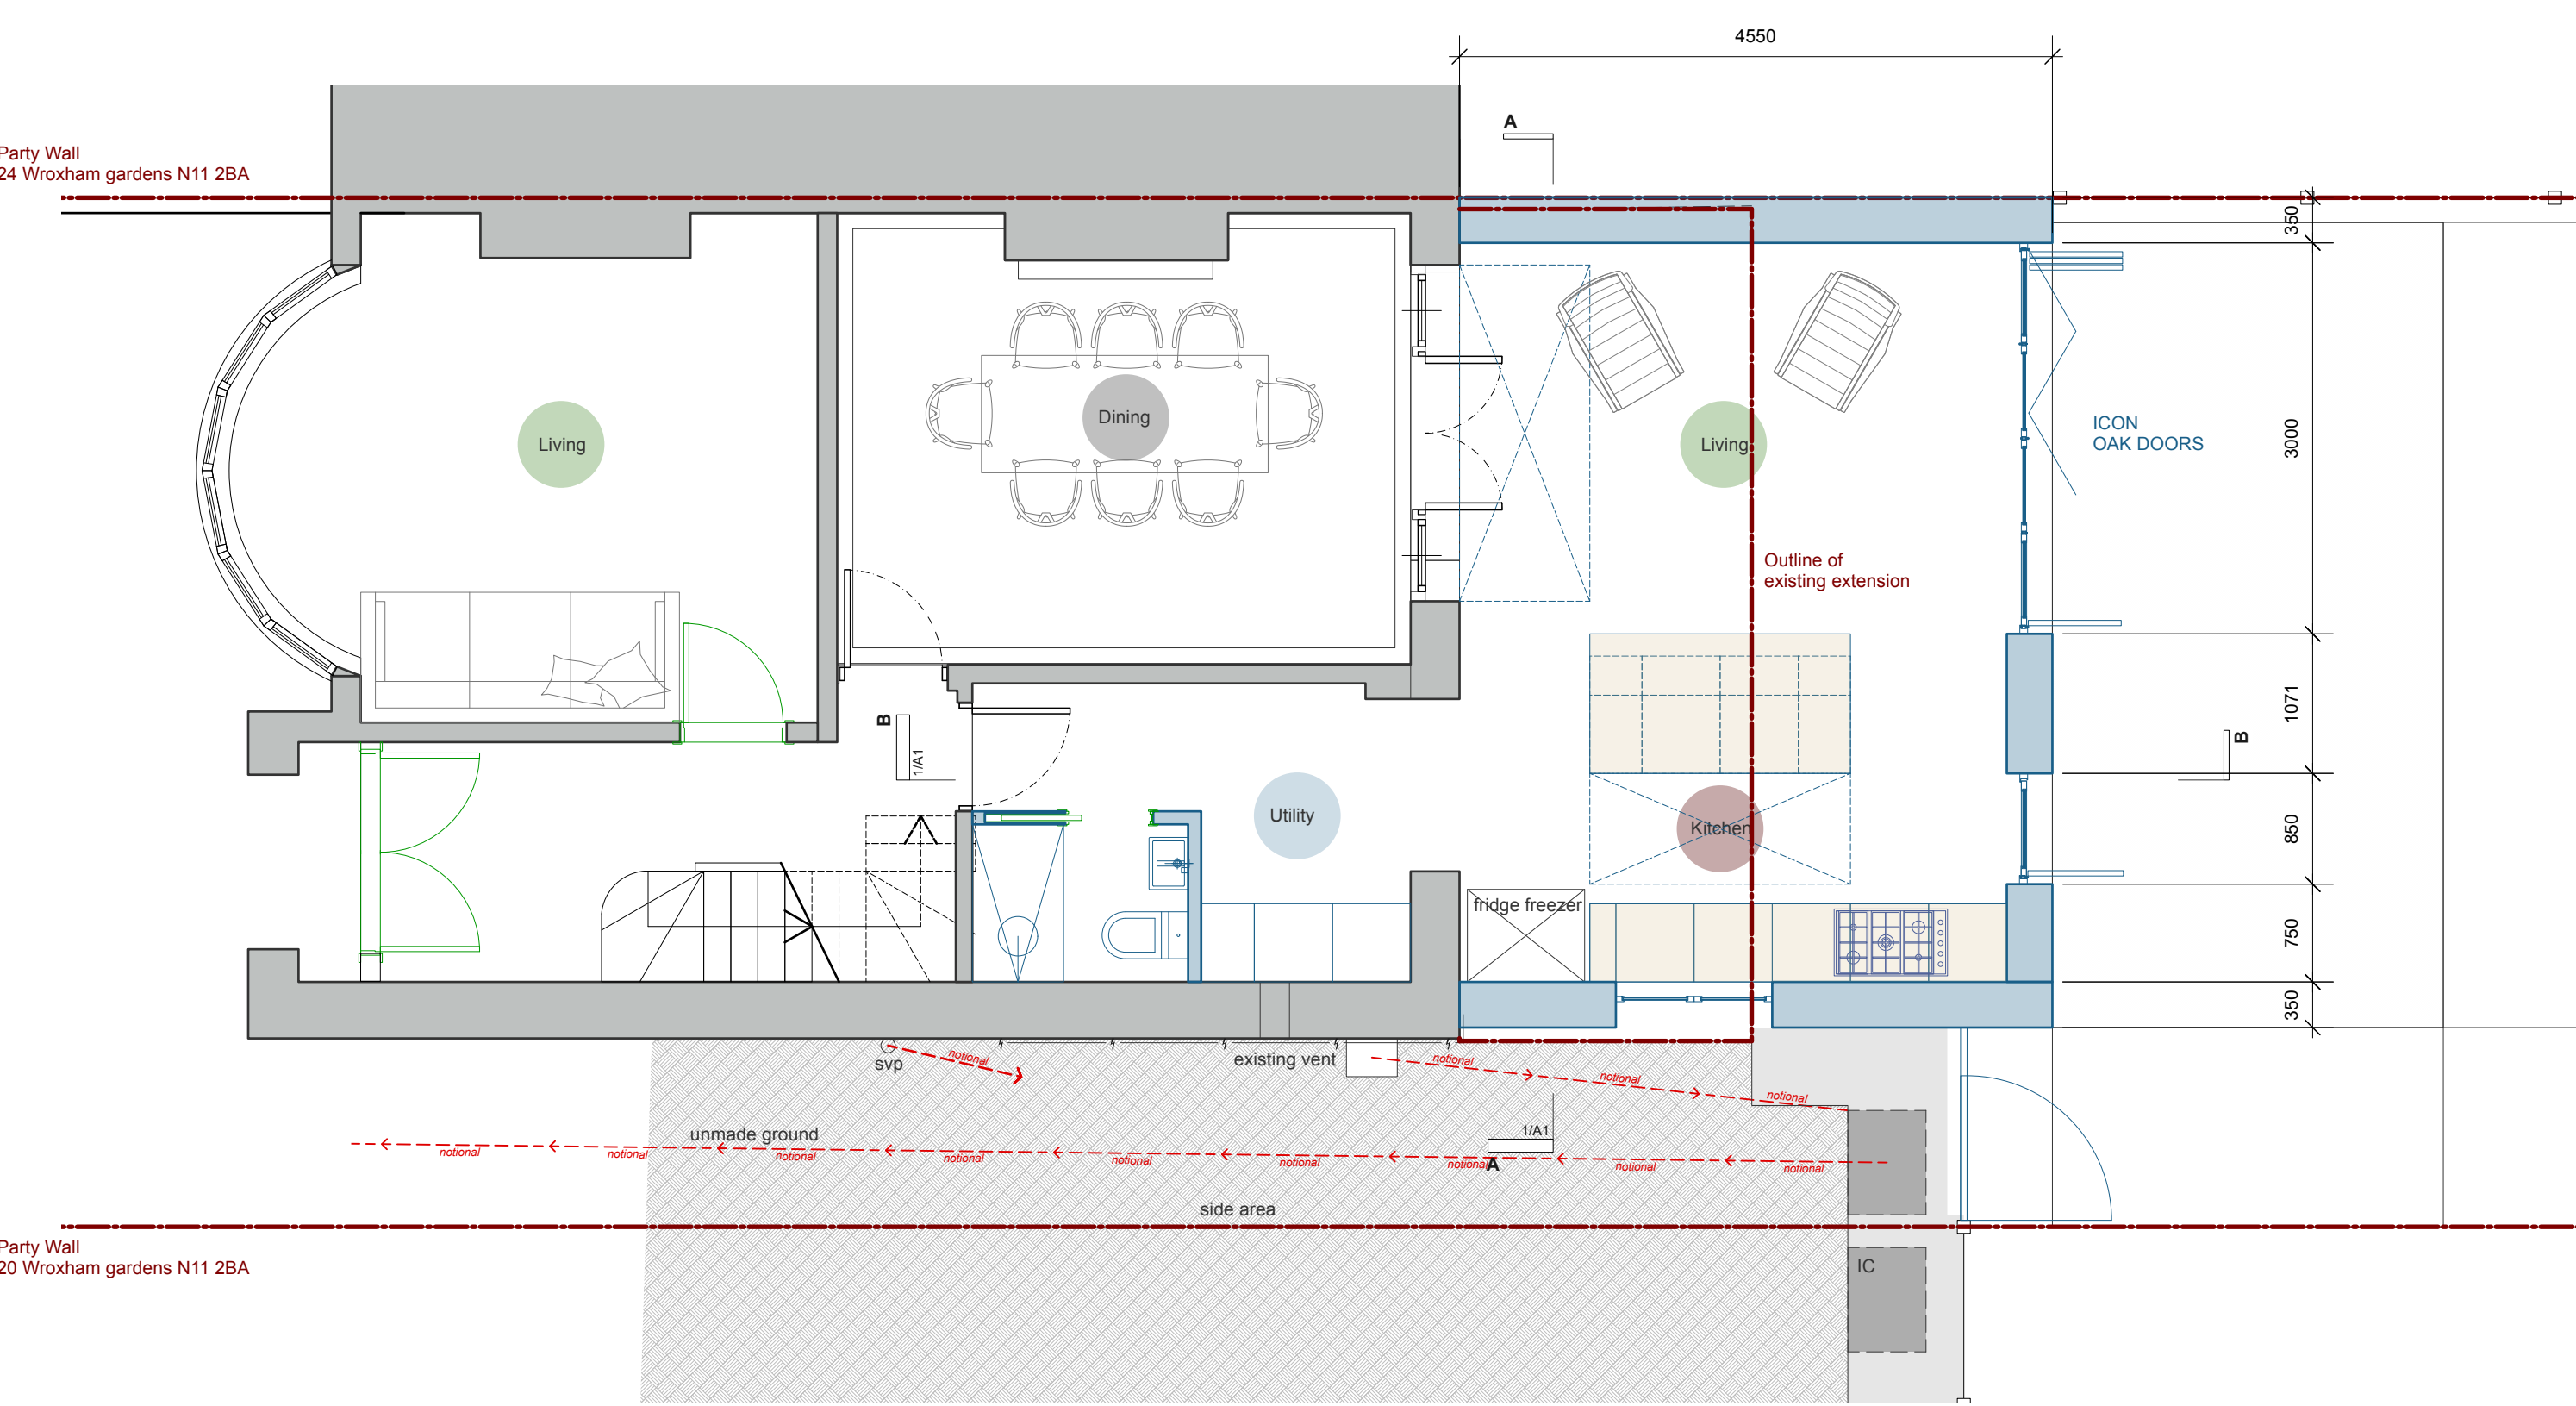


1 Proposed Ground Floor
Scale: 1:50

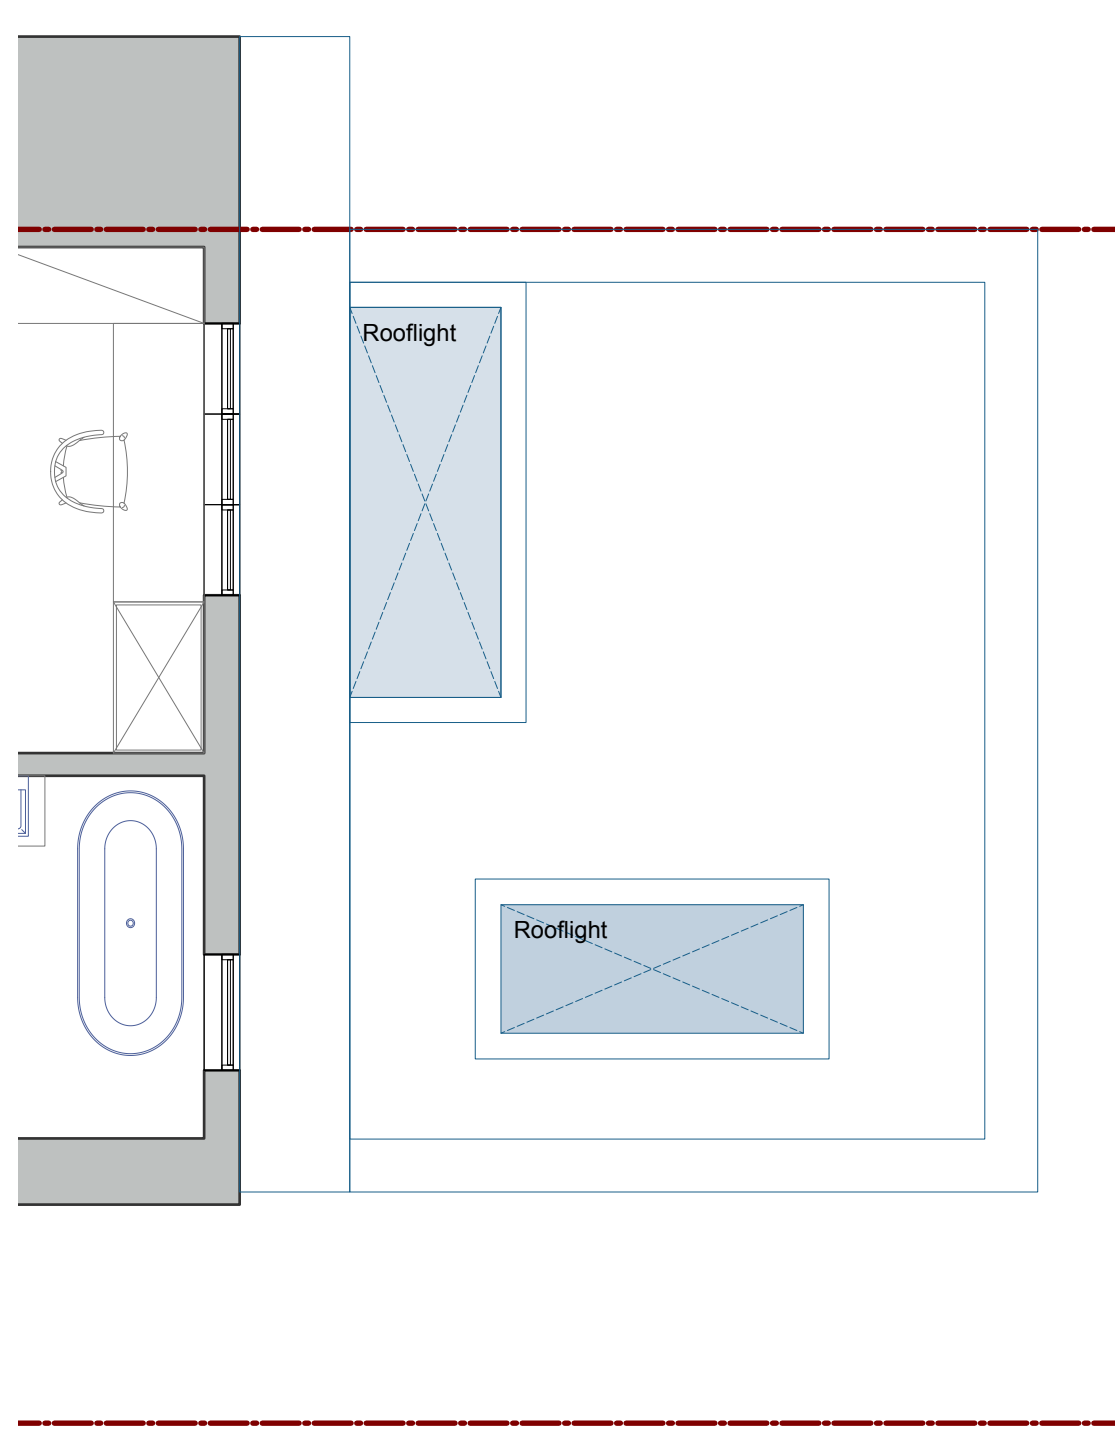


2 Proposed Roof Plan
Scale: 1:50

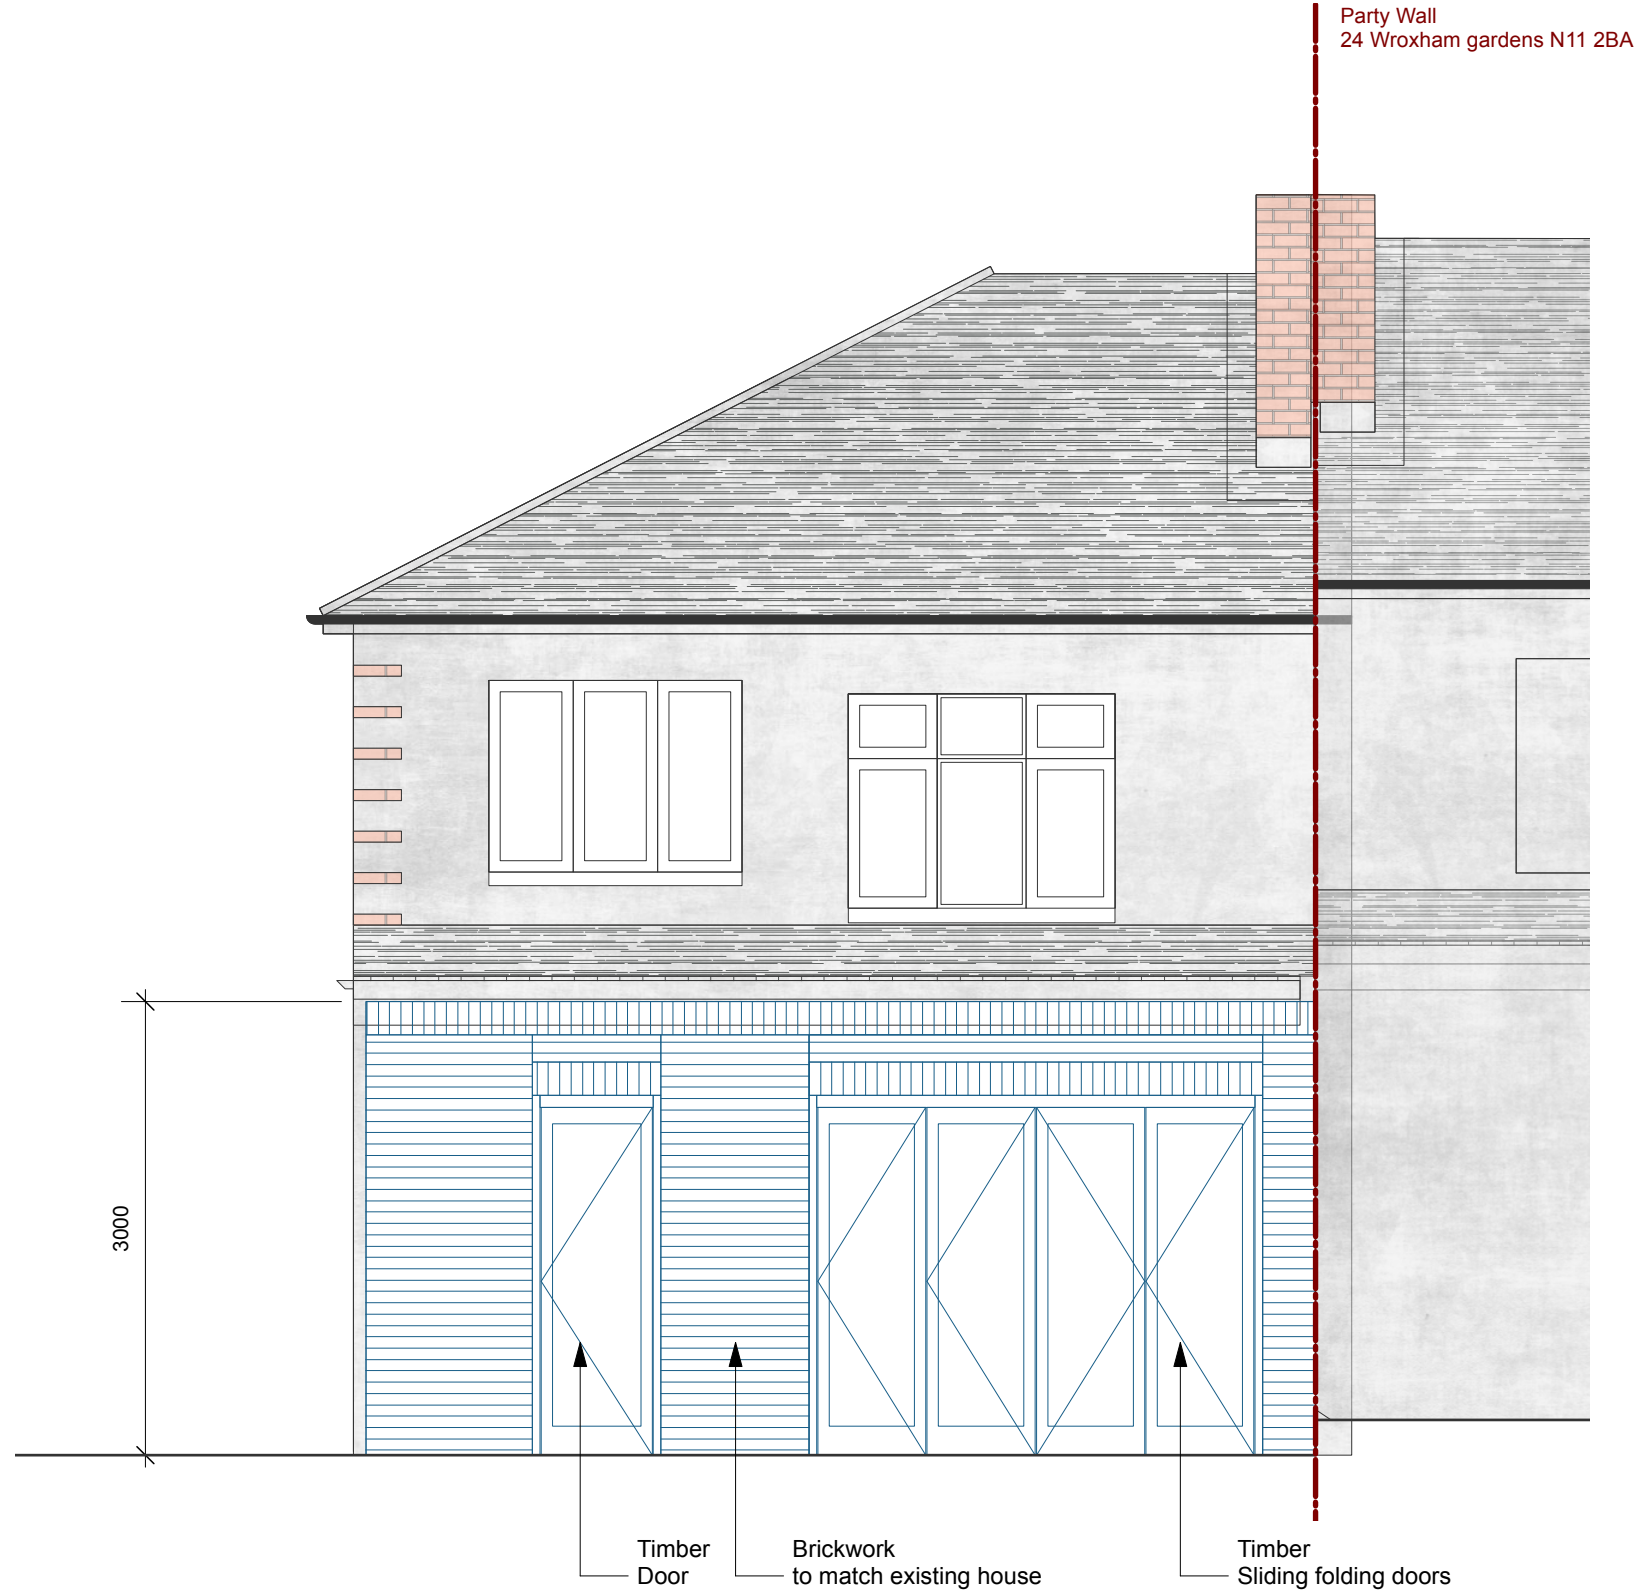


3 REAR ELEVATION
Scale: 1:50

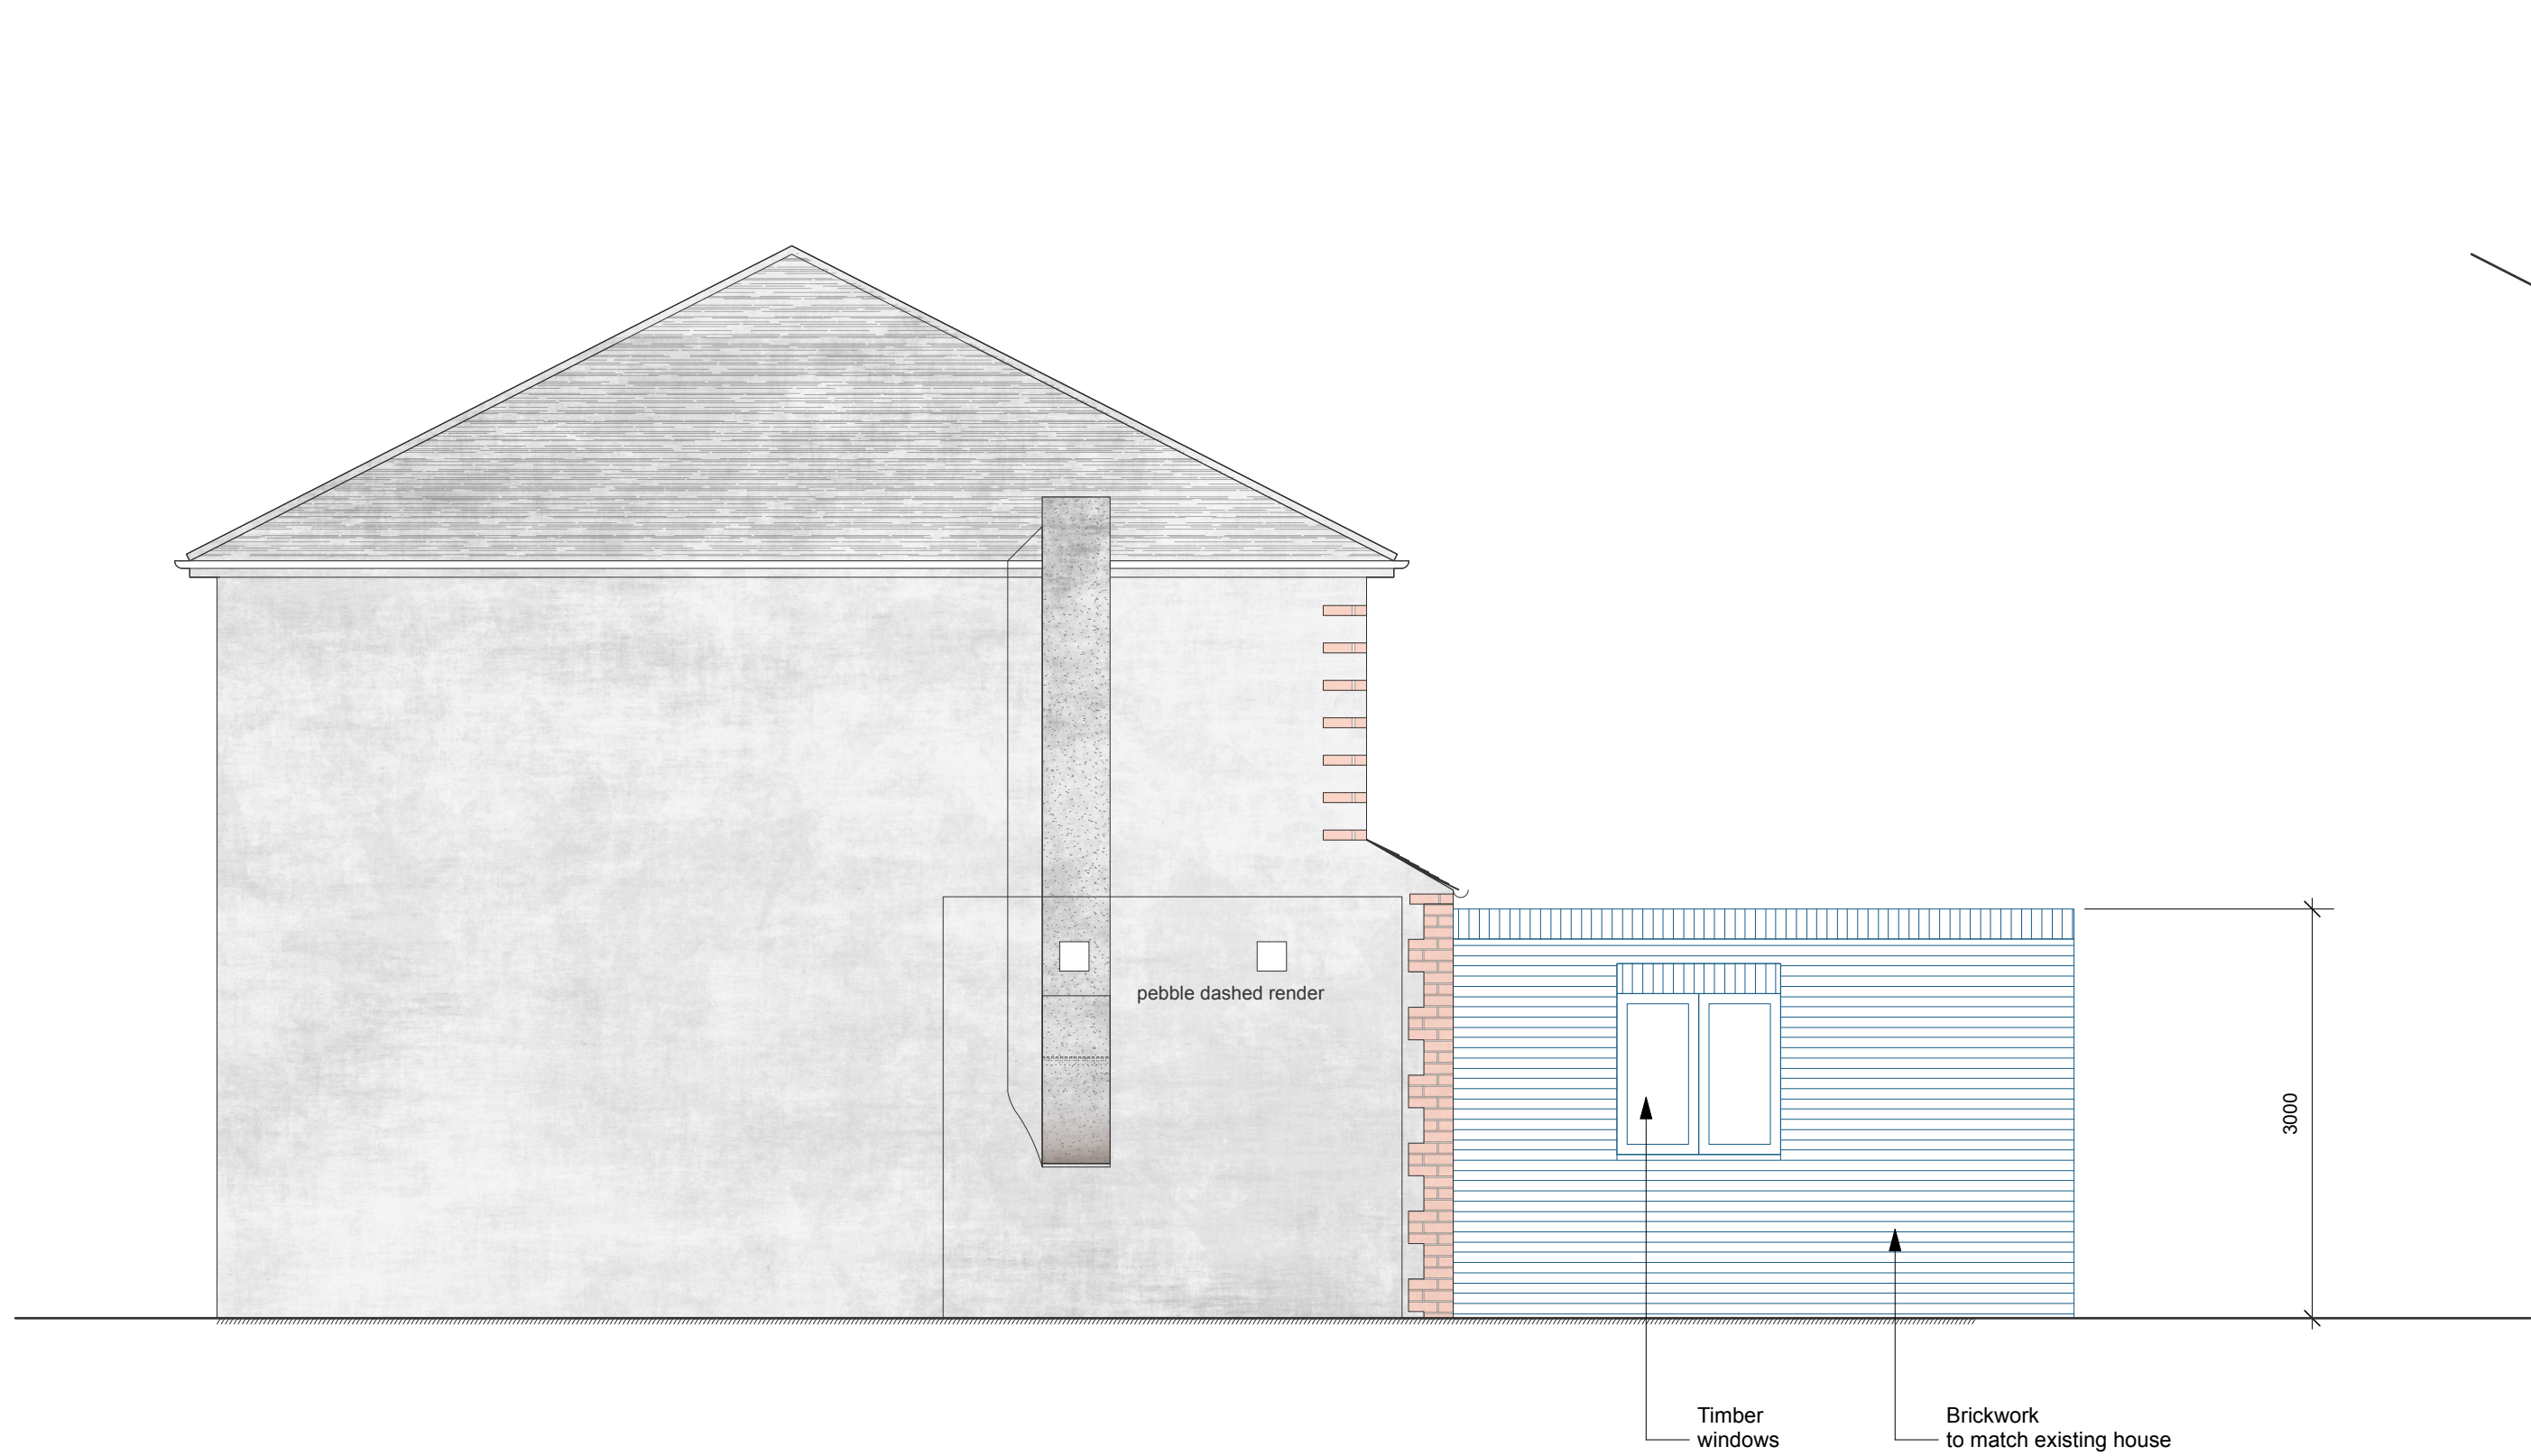

4 SIDE ELEVATION
Scale: 1:50

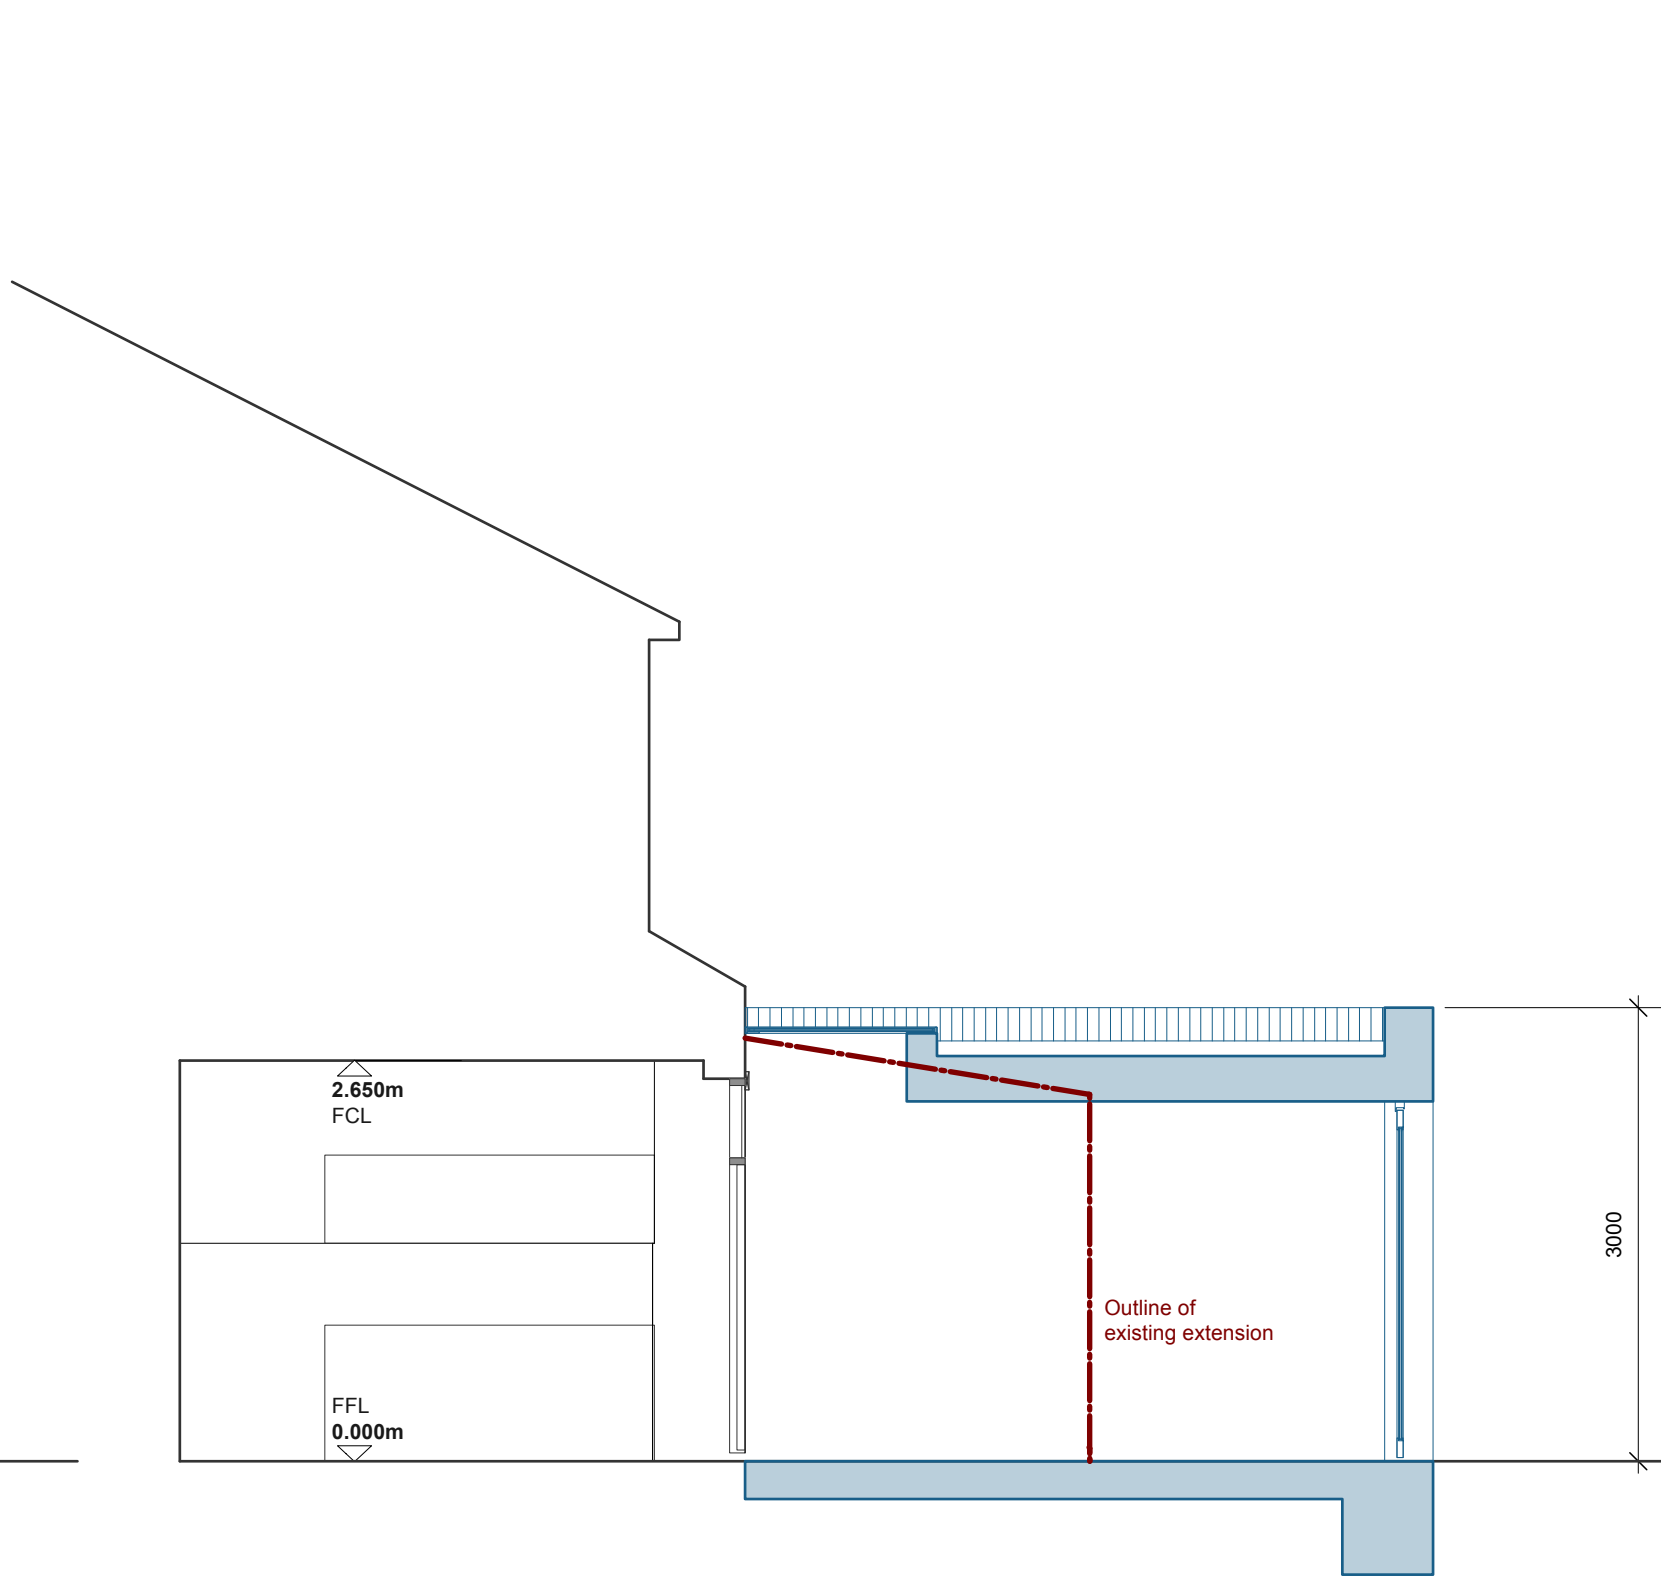

5 SECTION BB
Scale: 1:50

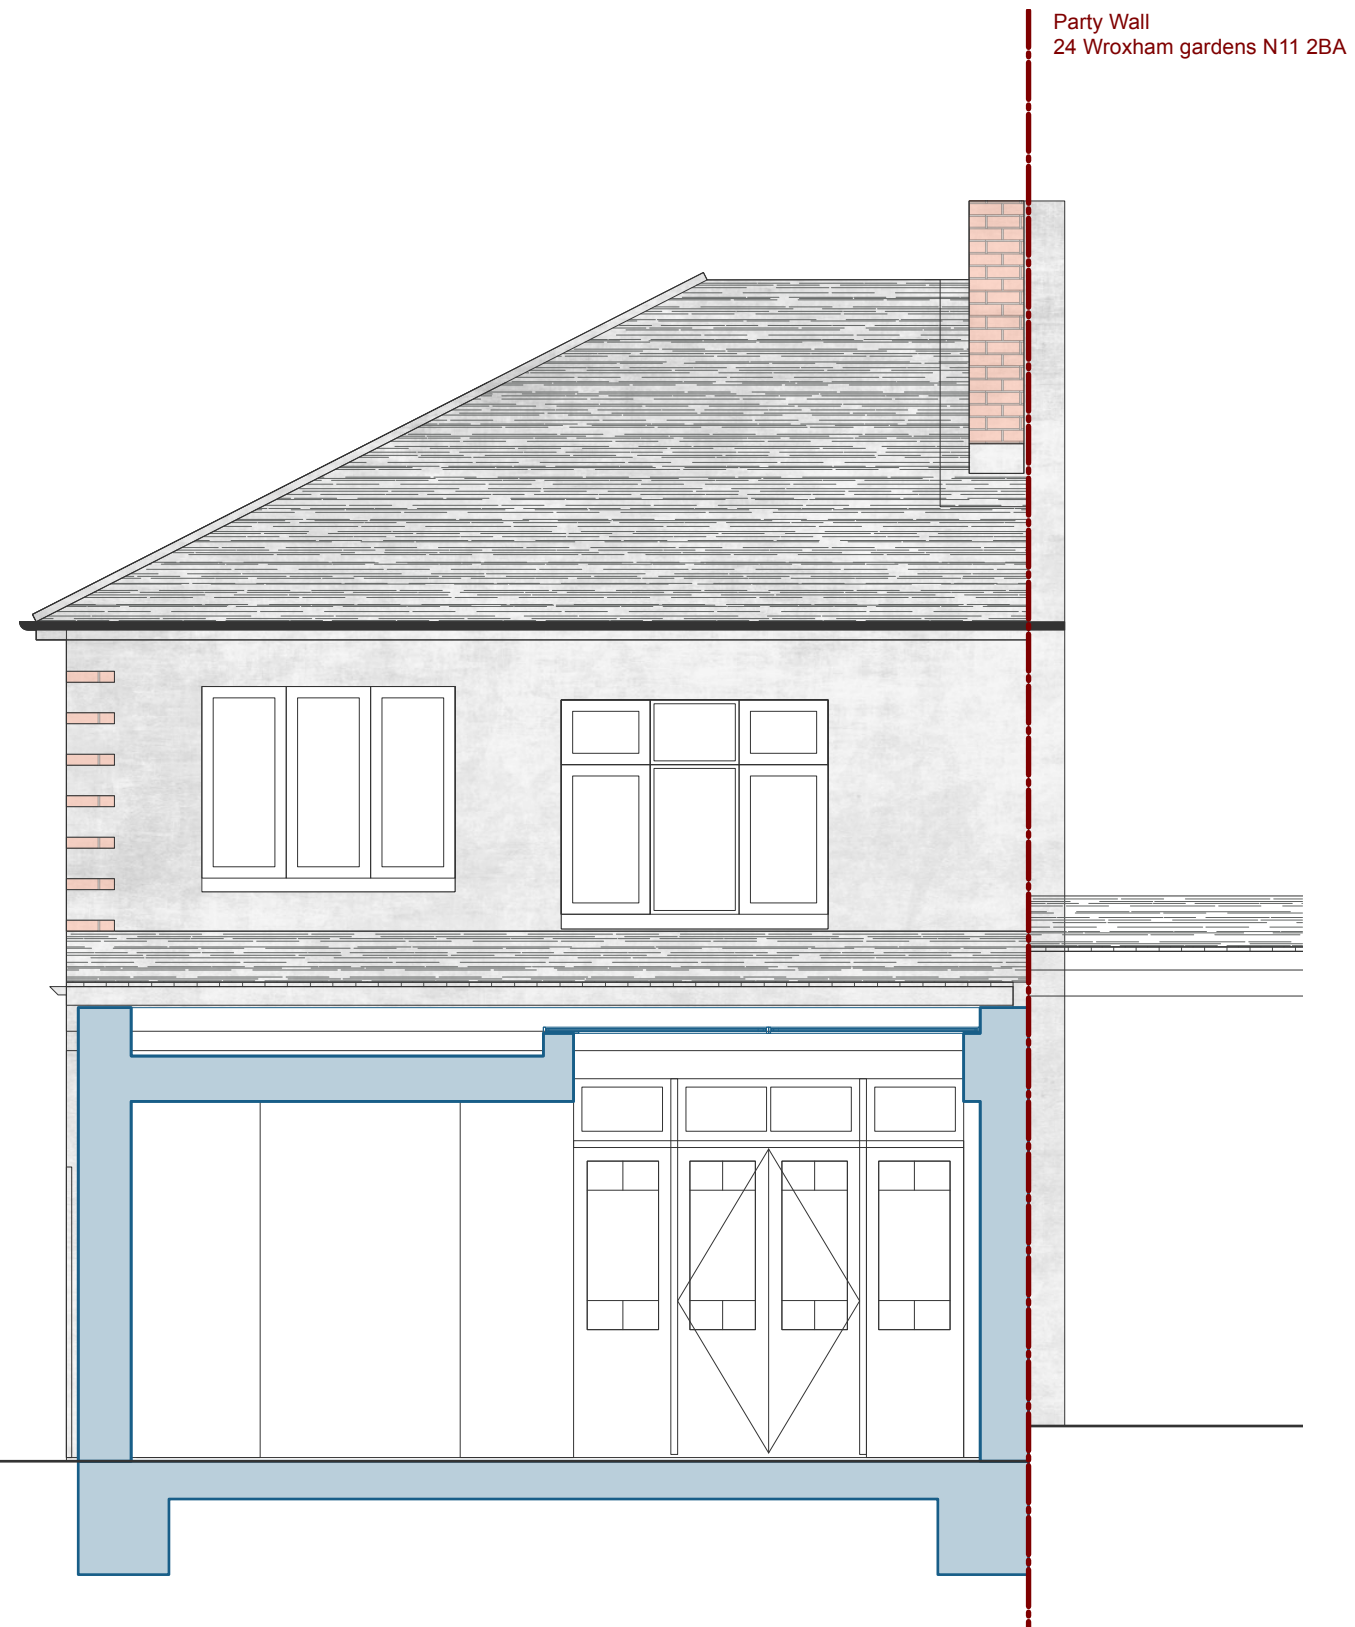


6 SECTION AA
Scale: 1:50

© THIS DRAWING IS THE PROPERTY OF FABRICA ARCHITECTURE LTD. COPYRIGHT IS RESERVED BY THEM AND THE DRAWING IS ISSUED ON THE CONDITION THAT IT IS NOT COPIED, REPRODUCED, RETAINED OR DISCLOSED TO ANY UNAUTHORISED PERSON, EITHER WHOLLY OR IN PART WITHOUT THE CONSENT IN WRITING OF FABRICA ARCHITECTURE LTD.

DO NOT SCALE THIS DRAWING. FIGURED DIMENSIONS ONLY ARE TO BE USED IN PREFERENCE TO SMALL SCALE DRAWINGS. ALL DIMENSIONS ARE TO BE CHECKED ON SITE BEFORE ANY WORK PROCEEDS. ANY ERRORS OR OMISSIONS ARE TO BE REPORTED TO THE DESIGNER. IF IN DOUBT ASK.

THIS DRAWING IS TO BE READ IN CONJUNCTION WITH ALL THE RELEVANT CONSULTANTS AND/OR SPECIALISTS DRAWINGS OR DOCUMENTS AND ANY DISCREPANCIES OR VARIATIONS ARE TO BE NOTIFIED TO THE DESIGNER BEFORE THE AFFECTED WORK COMMENCES.

THE CONTRACTOR IS TO PROVIDE FULL SIZED SETTING OUT DRAWINGS BASED ON INFORMATION CONTAINED IN THIS DRAWING FOR THE DESIGNER'S APPROVAL PRIOR TO COMMENCING MANUFACTURE.

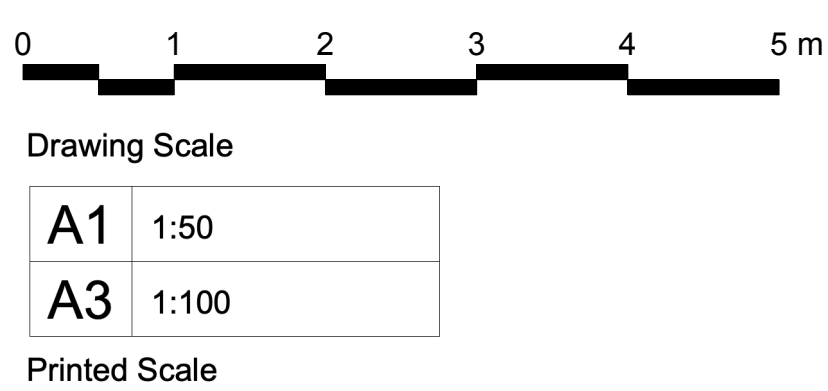

NOTES	
Limiting U-values for new fabric elements in existing dwellings	
Target U values	
WALLS	0.18 W/m2K
FLOOR	0.18 W/m2K
ROOF	0.15 W/m2K
WINDOWS	1.4 W/m2K

REV.	DATE	AMENDMENT
------	------	-----------

FABRICA

Fabrica Architecture
16 Valentine Road
London E9 7AD
T: +44 (0)7931 733836
E: info@fabricaprojects.com

PROJECT
22 Wroxham gardens

ADDRESS 22 Wroxham gardens N11 2BA

PROJECT NUMBER
1100

SCALE@A1
1: 50



TITLE
PROPOSED PLANS

DATE 06.02.2025

DRAWING NO.
1100.20.301

STATUS
Information

REV.
-

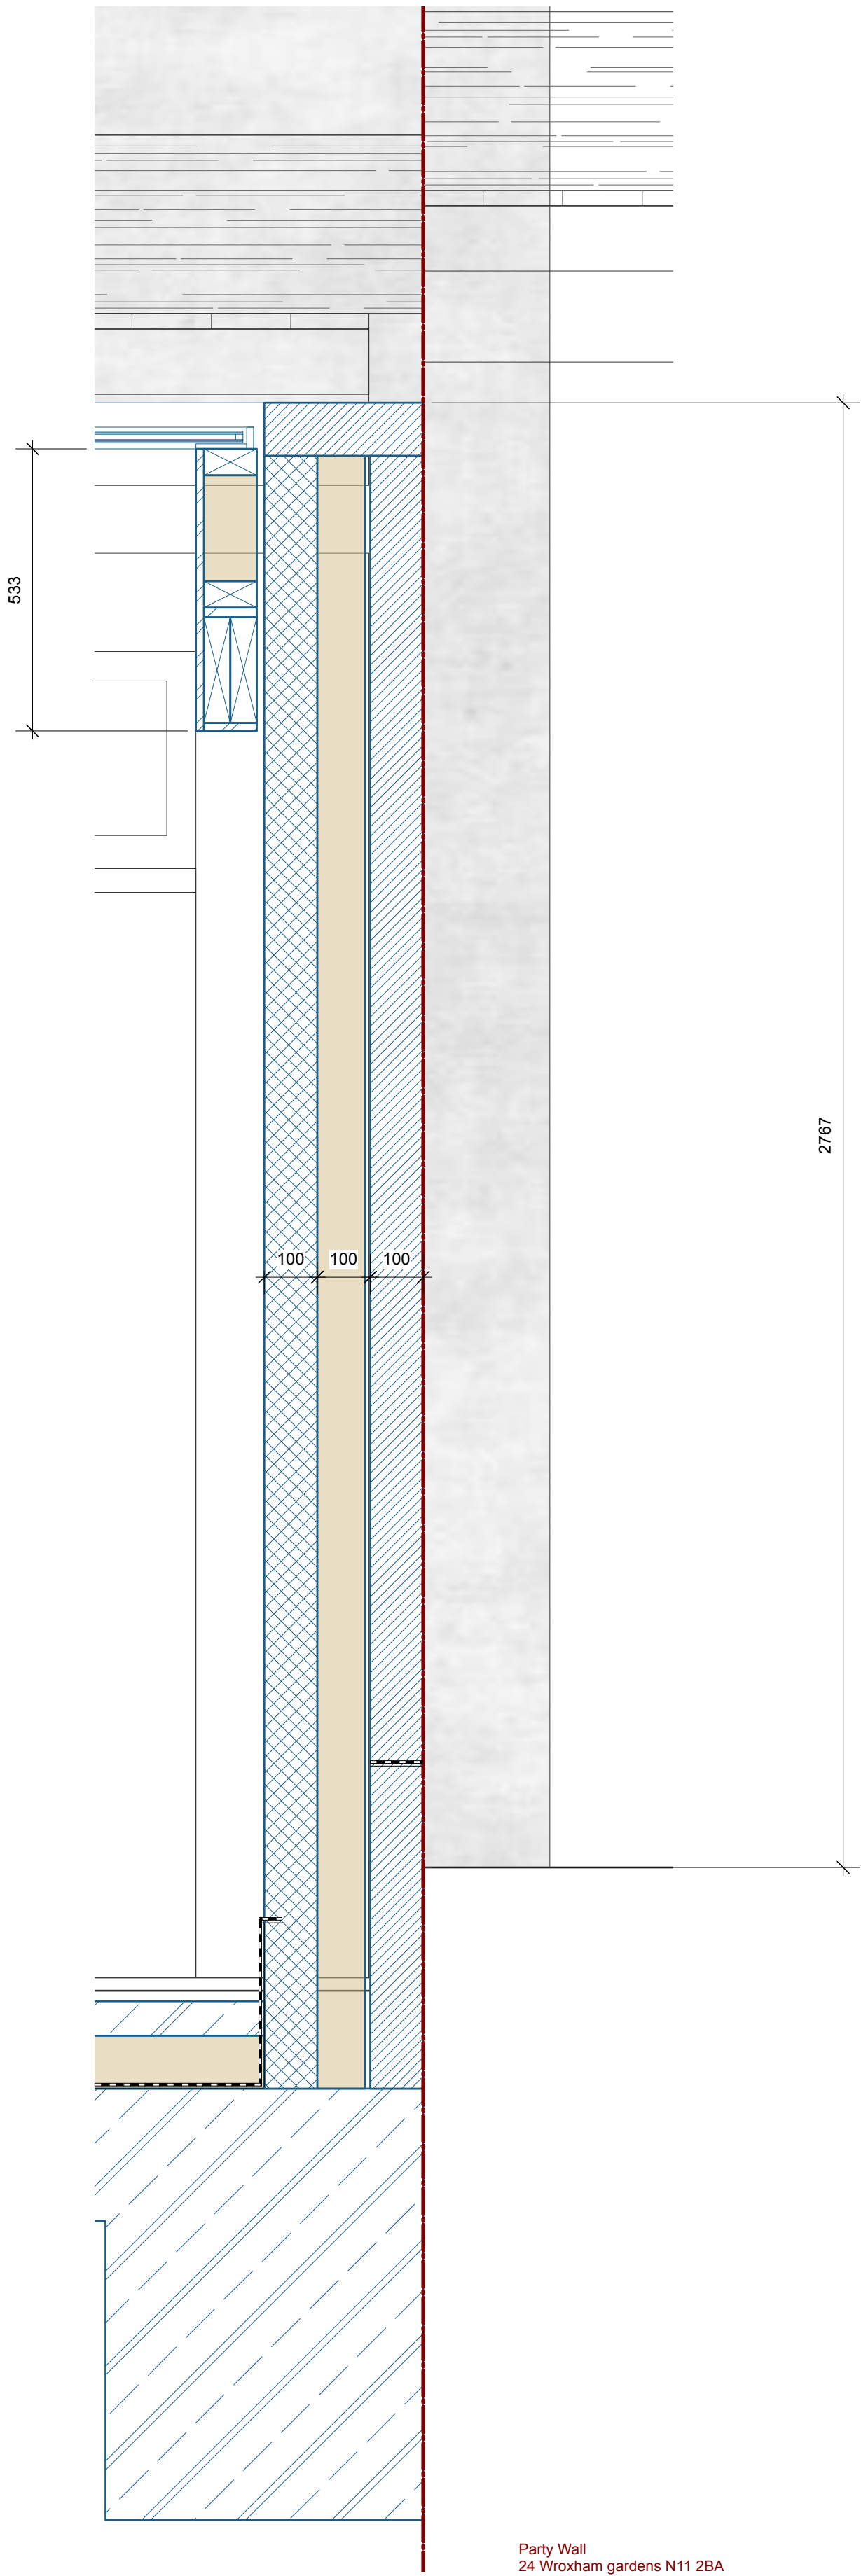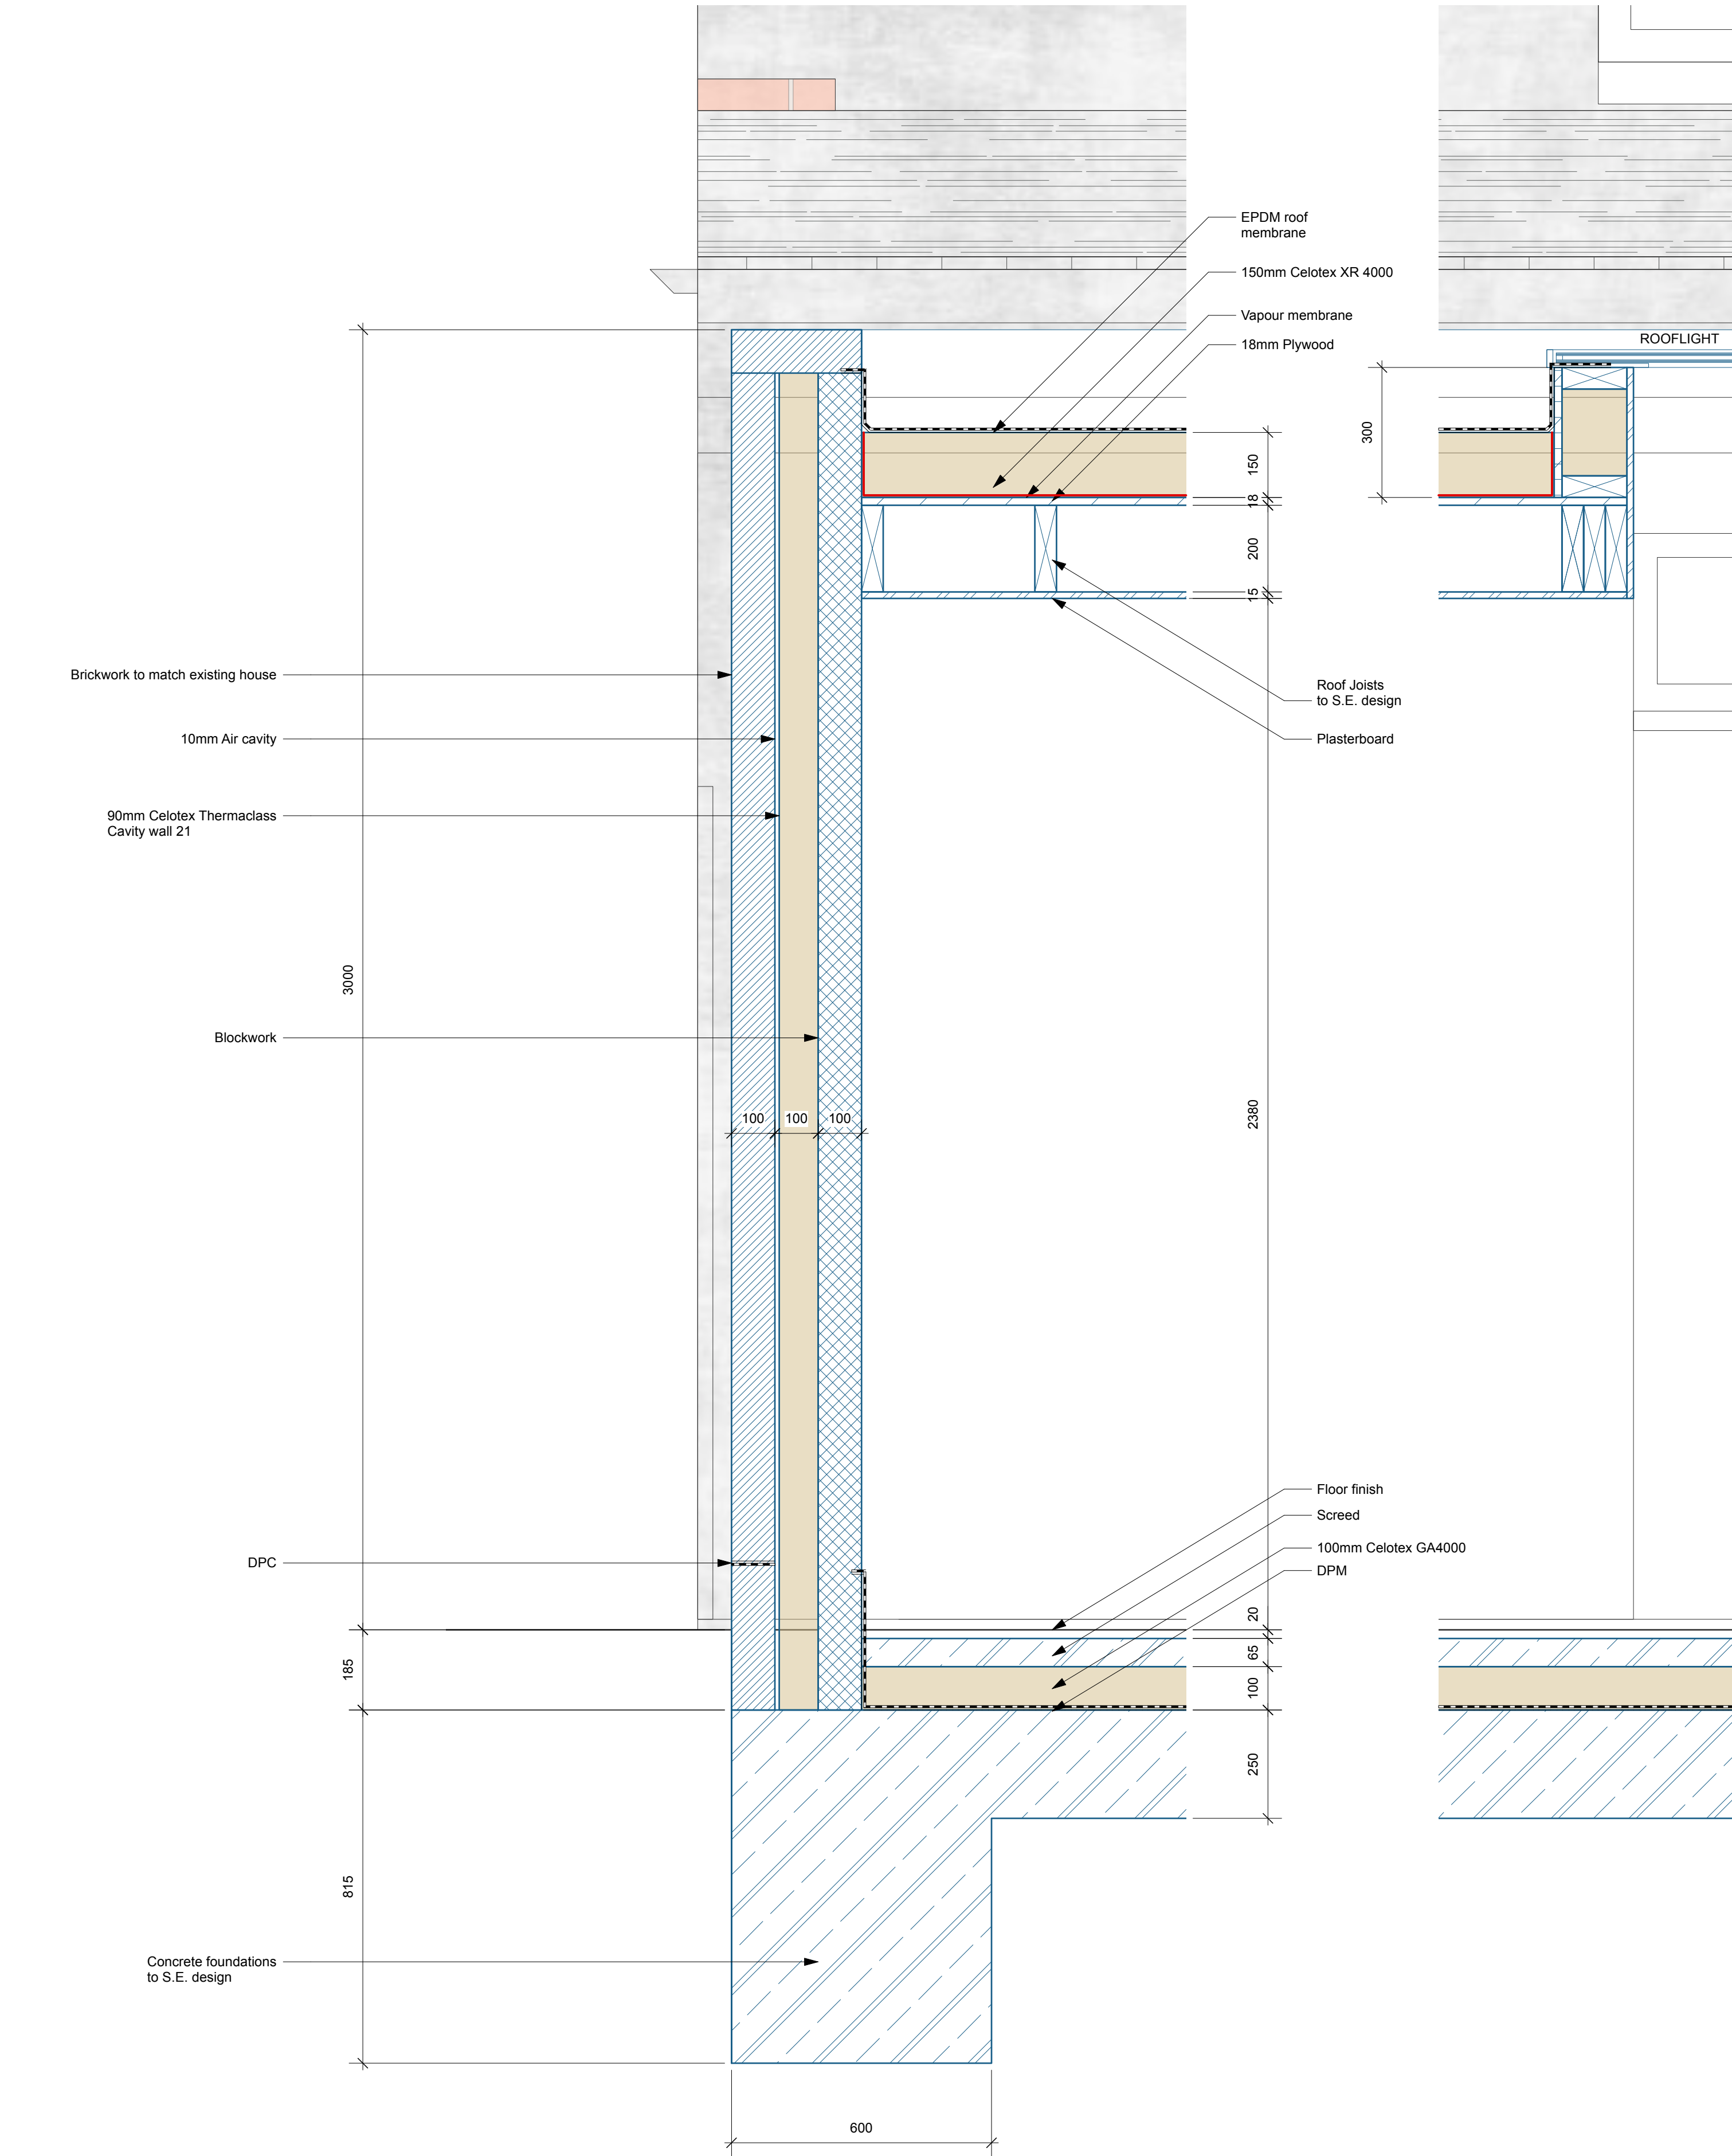

© THIS DRAWING IS THE PROPERTY OF FABRICA ARCHITECTURE LTD. COPYRIGHT IS RESERVED BY THEM AND THE DRAWING IS ISSUED ON THE CONDITION THAT IT IS NOT COPIED, REPRODUCED, RETAINED OR DISCLOSED TO ANY UNAUTHORISED PERSON, EITHER WHOLLY OR IN PART WITHOUT THE CONSENT IN WRITING OF FABRICA ARCHITECTURE LTD.

DO NOT SCALE THIS DRAWING. FIGURED DIMENSIONS ONLY ARE TO BE USED IN PREFERENCE TO SMALL SCALE DRAWINGS. ALL DIMENSIONS ARE TO BE CHECKED ON SITE BEFORE ANY WORK PROCEEDS. ANY ERRORS OR OMISSIONS ARE TO BE REPORTED TO THE DESIGNER, IF IN DOUBT ASK.

THE CONTRACTOR IS TO PROVIDE FULL SIZED SETTING OUT DRAWINGS BASED ON INFORMATION CONTAINED IN THIS DRAWING FOR THE DESIGNER'S APPROVAL PRIOR TO COMMENCING MANUFACTURE.



Drawing Scale	
A1	1:50
A3	1:100
Printed Scale	

NOTES

Limiting U-values for new fabric elements in existing dwellings

Target U values

WALLS	0.18 W/m2K
FLOOR	0.18 W/m2K
ROOF	0.15 W/m2K
WINDOWS	1.4 W/m2K

REV. DATE AMENDMENT

FABRICA

Fabrica Architecture
16 Valentine Road
London E9 7AD
T: +44 (0)7931 733836
E: info@fabricaprojects.com

PROJECT
22 Wroxham gardens

ADDRESS 22 Wroxham gardens N11 2BA

PROJECT NUMBER
1100
SCALE@A1
1: 50

TITLE
PROPOSED SECTION

DATE 06.02.2025

DRAWING NO.
1100.20.302
STATUS
Information

REV.

-