


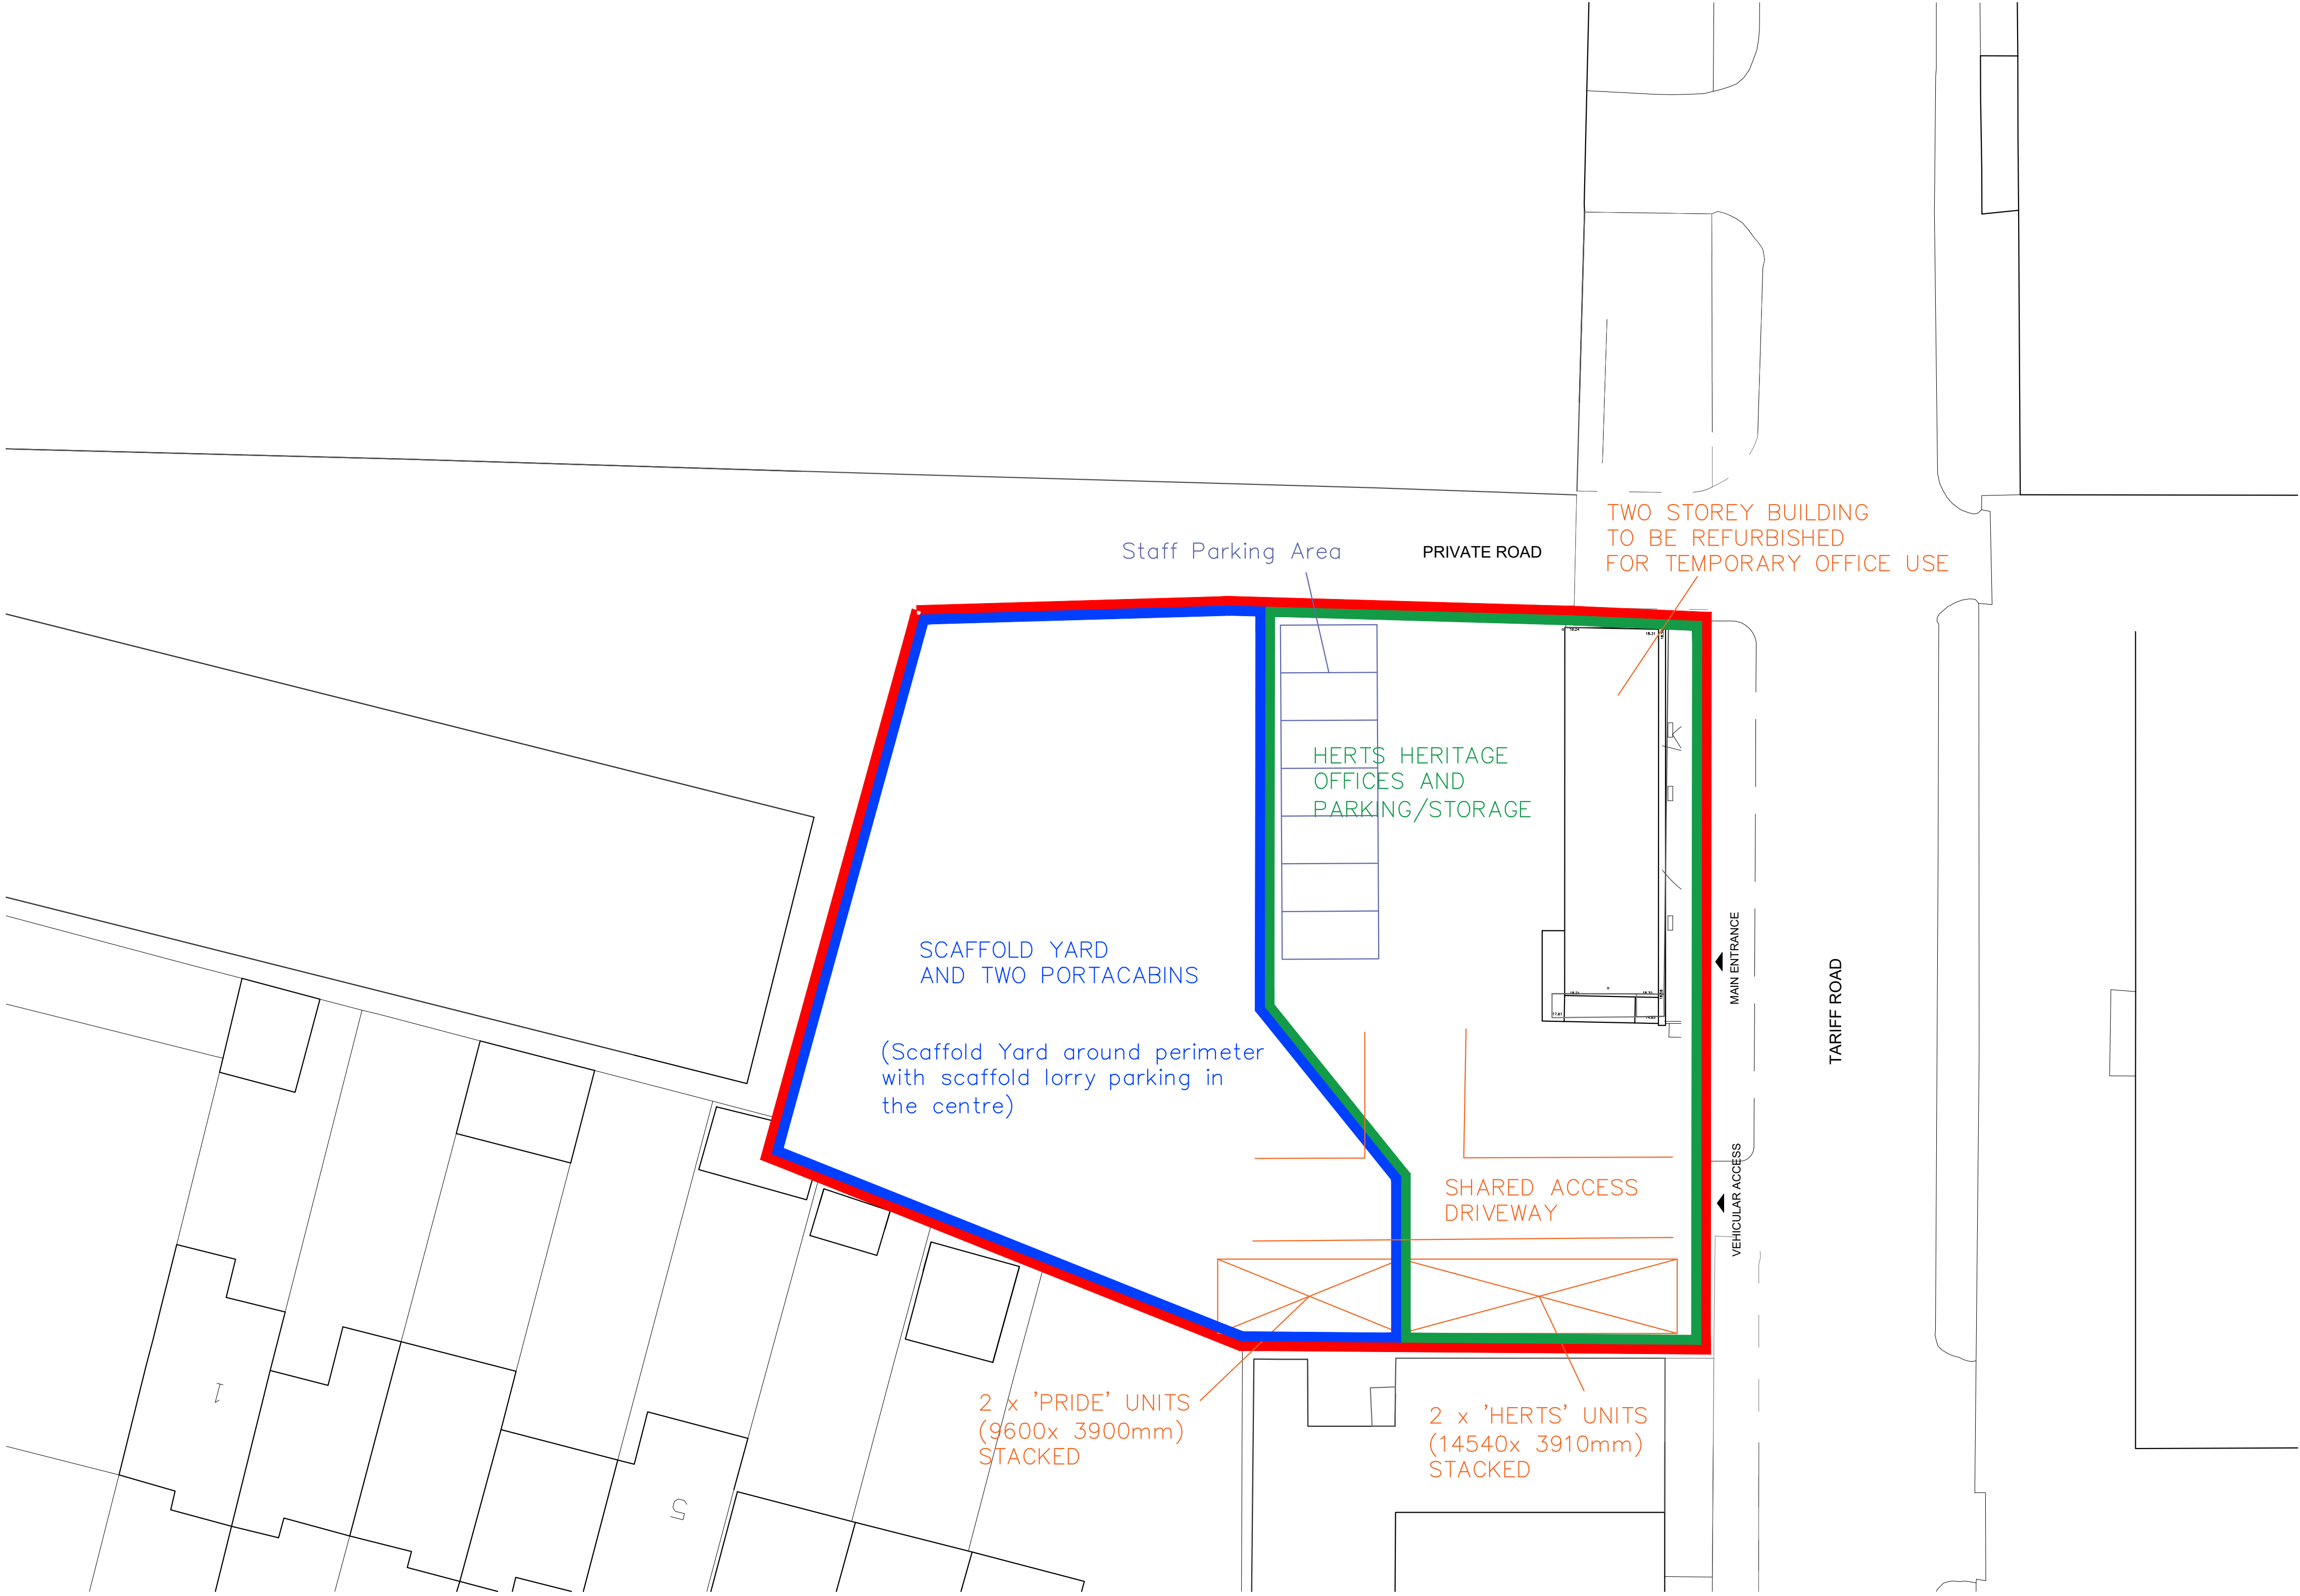

01 SITE PLAN – EXISTING  
SCALE 1:200



| REV. |  |  | DATE | DESCRIPTION | REV. |  |  | DATE | DESCRIPTION | NOTES:<br>1. ALL DIMENSIONS IN MM<br>2. THIS DRAWING TO BE READ IN CONJUNCTION WITH ALL RELEVANT CONTRACT DOCUMENTS<br>3. THIS DRAWING TO BE READ IN CONJUNCTION WITH ALL ENGINEER'S DRAWINGS<br>4. DO NOT SCALE FROM THIS DRAWING<br>5. REPORT ANY ERRORS, CONTRADICTIONS, AND OMISSIONS TO THE ARCHITECT AS SOON AS POSSIBLE<br><br>KEY: |  | DRAWING NAME:<br><b>PROPOSED SITE PLAN</b> |  | PROJECT NAME:<br><b>THE INTERNATIONAL HOUSE,<br/>TARIFF ROAD</b> |  | DRAWING NO:<br><b>02</b> |  |
|------|--|--|------|-------------|------|--|--|------|-------------|---|--|--------------------------------------------|--|------------------------------------------------------------------|--|--------------------------|--|
|      |  |  |      |             |      |  |  |      |             |   |  |                                            |  |                                                                  |  |                          |  |
|      |  |  |      |             |      |  |  |      |             |   |  | JOB NO:<br>A23-008                         |  |                                                                  |  |                          |  |
|      |  |  |      |             |      |  |  |      |             |   |  | SCALE:<br>1:200 @A1                        |  |                                                                  |  |                          |  |
|      |  |  |      |             |      |  |  |      |             |   |  | STATUS:                                    |  |                                                                  |  |                          |  |