




This drawing is protected under Copyright and at no time should any portion of this drawing be reproduced or copied without the permission of the Architect. (Design Copyright Act 1968)

This drawings must not be used for purposes other than that for which it is provided. It is supplied without liability for any errors or omissions. Drawings only to be scaled for planning application purposes, all dimensions to be checked on site.

All drawings subject to Statutory Authority Approval.

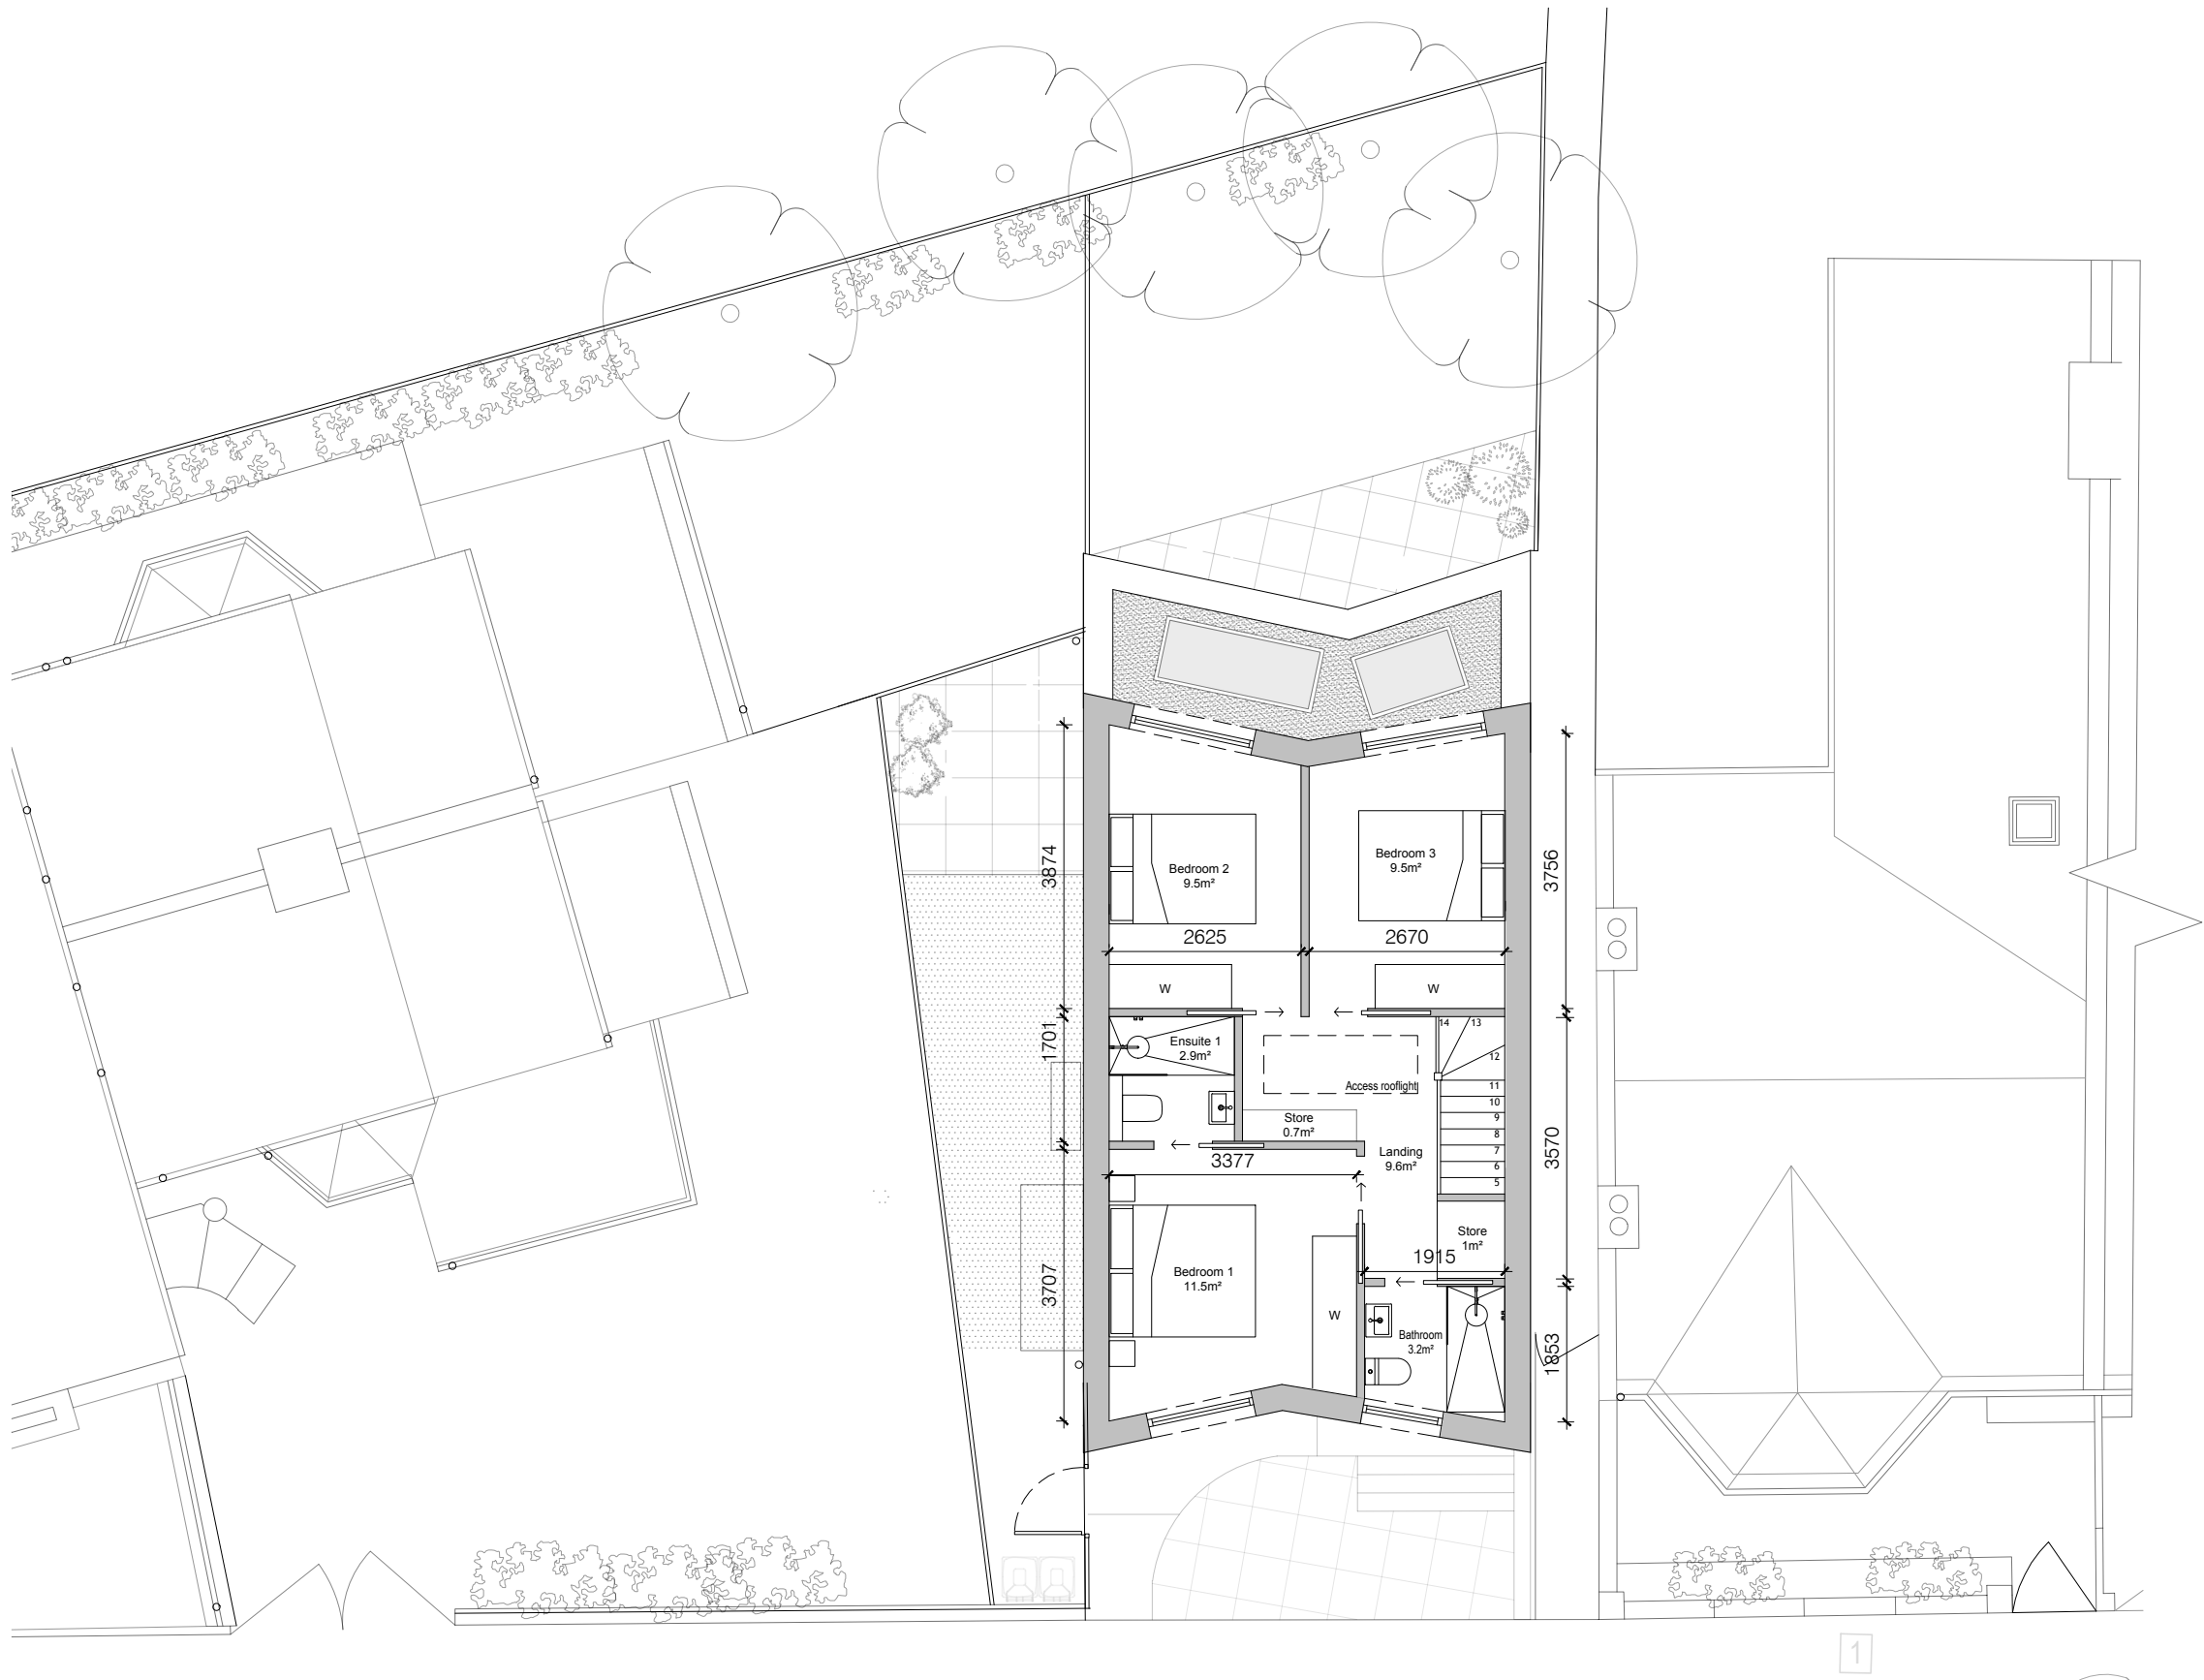

Proposed First floor
1:100

  

Existing Walls
Proposed Walls

Rev D - Issued for information
Rev C - Issued to client
Rev B - Issued to client
Rev A - Issued to client
Revisions

- 24.02.26
- 23.01.26
- 20.01.26
- 09.01.26
Date

PROJECT TITLE: Land to rear of 80 Wightman Road, London, N4 1RN

DRWG TITLE: Proposed First floor plan

DRWG No: 2513_P103

REV: D

SCALE: 1:100@A3 DATE: 18.12.25

DRWG STATUS: Information

a: 34 Croydon Road, Caterham, Surrey, CR3 6QB
t: 0208 6432716

e: enquiry@jorgessalman.com

w: www.jorgessalman.com

jorges salman architects