



DESCRIPTION:

SITE AND LOCATION PLAN

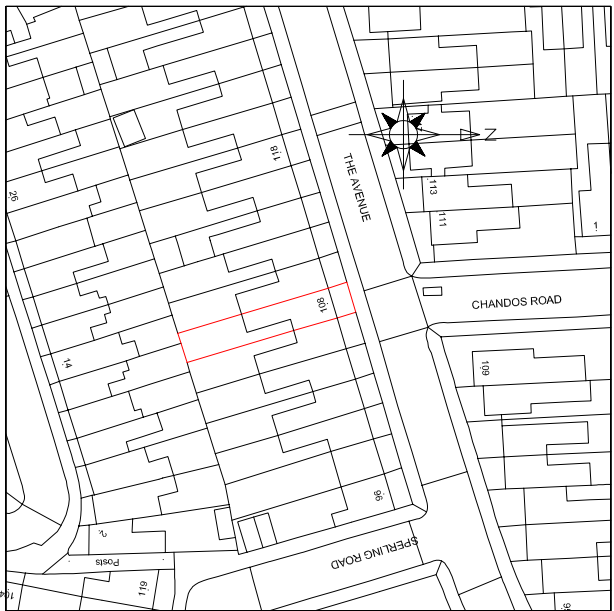

LOCATION PLAN 1:1250 SCALE

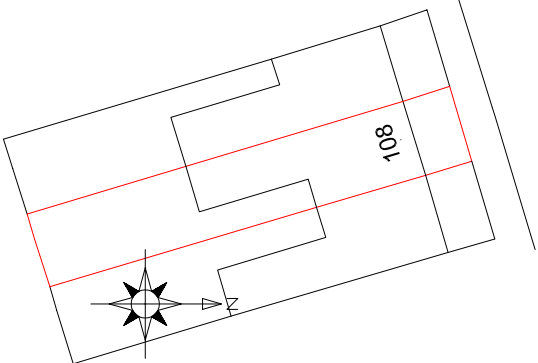

SITE PLAN 1:500 SCALE

CLIENT: MR J SOKAL
SITE ADDRESS:
108 THE AVE
TOTTENHAM
N17 6TG
SCALE: 1:100 @A3
DRAWING NUMBER: LP/1
DATE: APR 2026
REVISIONS: