


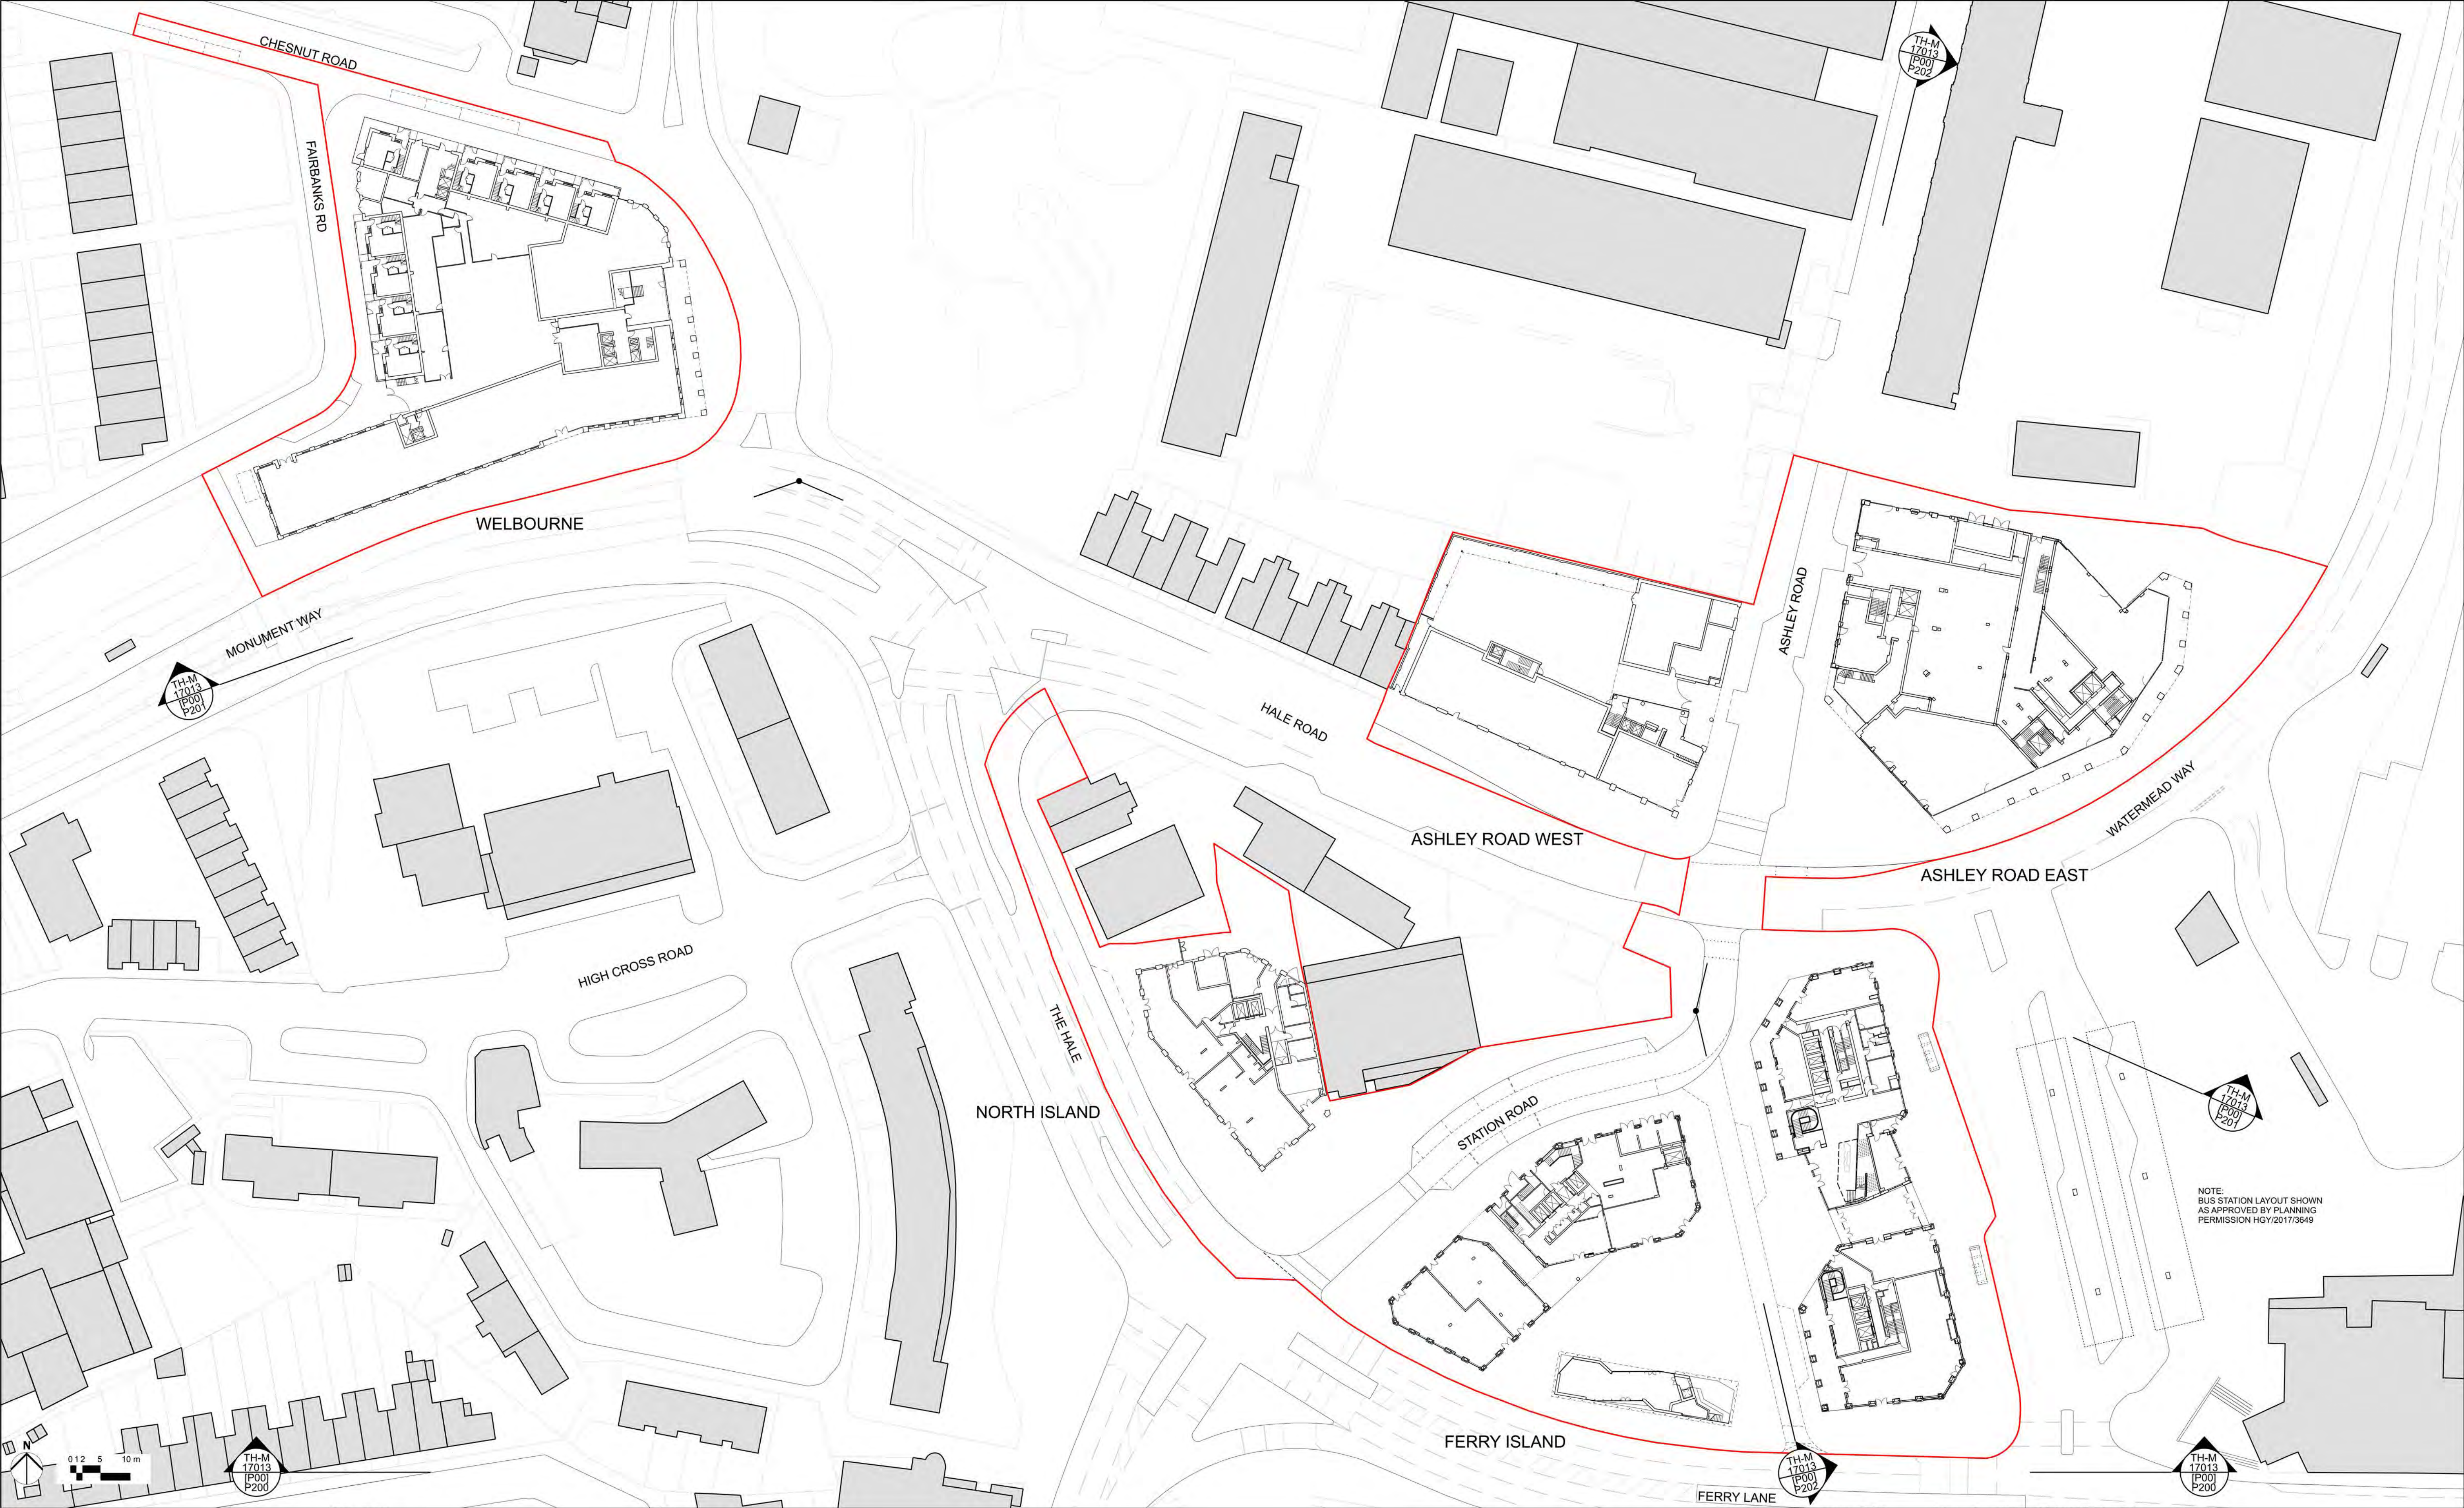

KEY Application Site Boundary		ARCHITECTS Ashley Road East ALISON BROOKS ARCHITECTS Unit 610, Highgate Studios 53-79 Highgate Road London NW5 1TL info@alisonbrooksarchitects.com +44 (0)207 267 9777		NOTE Residential layouts, terrace layouts, planting and materials are shown for illustrative purposes only. When this drawing is issued in uncontrolled CAD format it will be accompanied by a PDF version and is issued to enable the recipient to prepare their own documents / models / drawings for which they are solely responsible. The recipient should report all drawing errors, omissions and discrepancies to the architect. All dimensions should be checked on site by the contractor and such dimensions shall be the contractor's responsibility. The "Architects", as listed, accepts no responsibility or liability for: - any use of this drawing by parties other than the party for whom it was prepared or for purposes other than those for which it was prepared - any alterations or additions to or discrepancies arising out of changes to the background information on which the drawings are based that was current at the time of issue, and which occur to that information after it has been issued by the "Architects" - any loss or degradation of the information held in this drawing resulting from the translation from the original file format to any other file format or from the recipients reading of it in any other programme or any version of the programme other than that which was used to prepare it - the accuracy of survey information provided by others or for any costs, claims, proceedings and expenses arising out of reliance on such information - any scaling from this drawing other than by the local planning authority solely for the purposes of the planning application to which it relates		LOCATION TOTTENHAM HALE CENTRE MASTERPLAN PROPOSED SITE PLAN GROUND FLOOR EXISTING CONTEXT	
REV DATE P00 July '18 ISSUED FOR PLANNING P01 Oct. '18 PLANNING ADDENDUM P02 Apr. '20 PLANNING NMA P03 Mar. '21 PLANNING NMA P04 Dec. '21 PLANNING NMA P05 Apr. '23 PLANNING NMA P06 Mar. '26 PLANNING NMA		ARCHITECTS Ashley Road West Welbourne Pollard Thomas Edwards Dispeker Wharf 38 Graham Street London N1 8JX T +44 (0) 20 7336 7777		ARCHITECTS Ferry Square Pavilion RUFFARCHITECTS 205 Wardour Street, London W1F 8ZJ T +44 (0) 20 3614 8992 info@ruffarchitects.co.uk		drawn by checked scale status MR AM 1:500@A1; 1:1000@A3 FOR APPROVAL	
ALLFORD HALL MONAGHAN MORRIS Morelands, 5-23 Old Street London EC1V 9HL T +44 (0) 20 7251 5261 F +44 (0) 20 7251 5123 www.ahmm.co.uk		drawing number TH-M_ZZ_001_A_17013_(P00)_P100		revision P06		© Allford Hall Monaghan Morris Limited	