



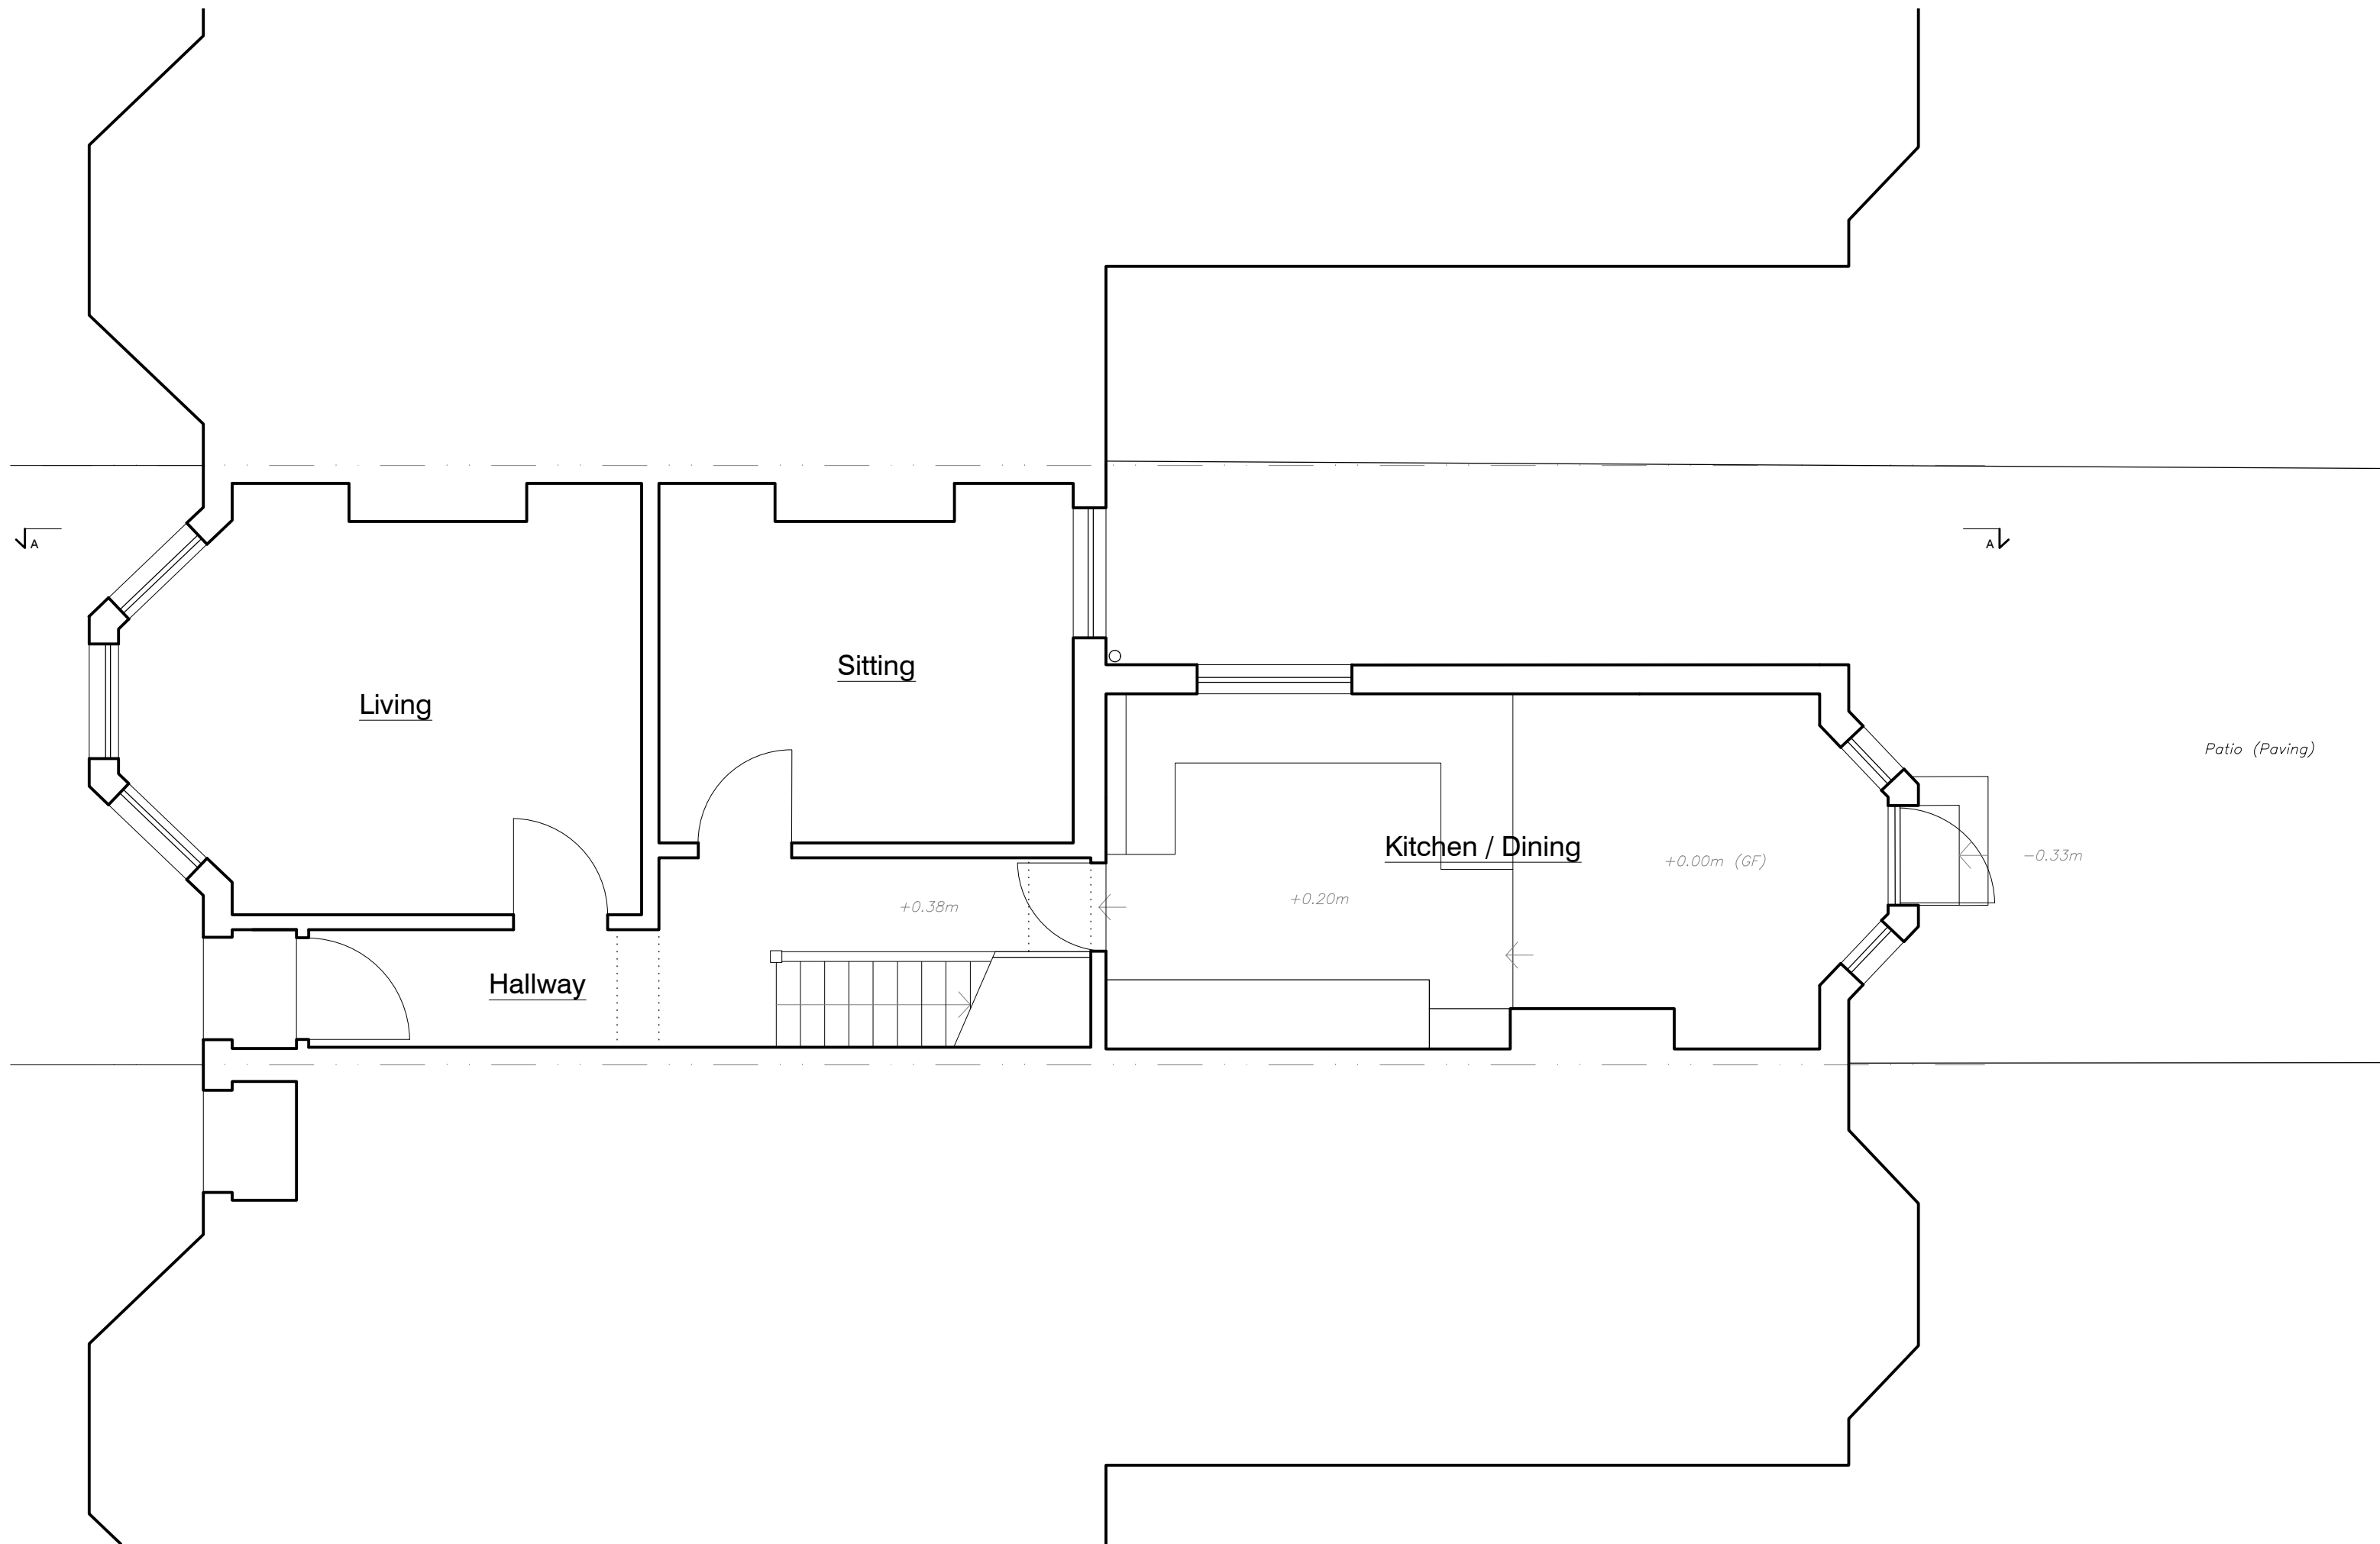


demolition



CURTAZ STUDIO 13 Kirkstall Avenue, London, N17 6PH W. curtazstudio.com T. 07966904469	2454 project no.	PD.100 dwg no.	29 Kirkstall Avenue N17 6PH project	Existing Ground Floor Plan drawing title	revision	-	drawn	MC	03/26 date	 north point	1:50 @A3 unless noted otherwise	scale All dimensions in mm u.n.o. Do not scale from drawing. All dimensions, levels, and conditions to be checked/confirmed by the contractor prior to construction. Any discrepancies to be reported to the architect. To be read in conjunction with the specification and all other drawings.	notes
					dwg status		checked						

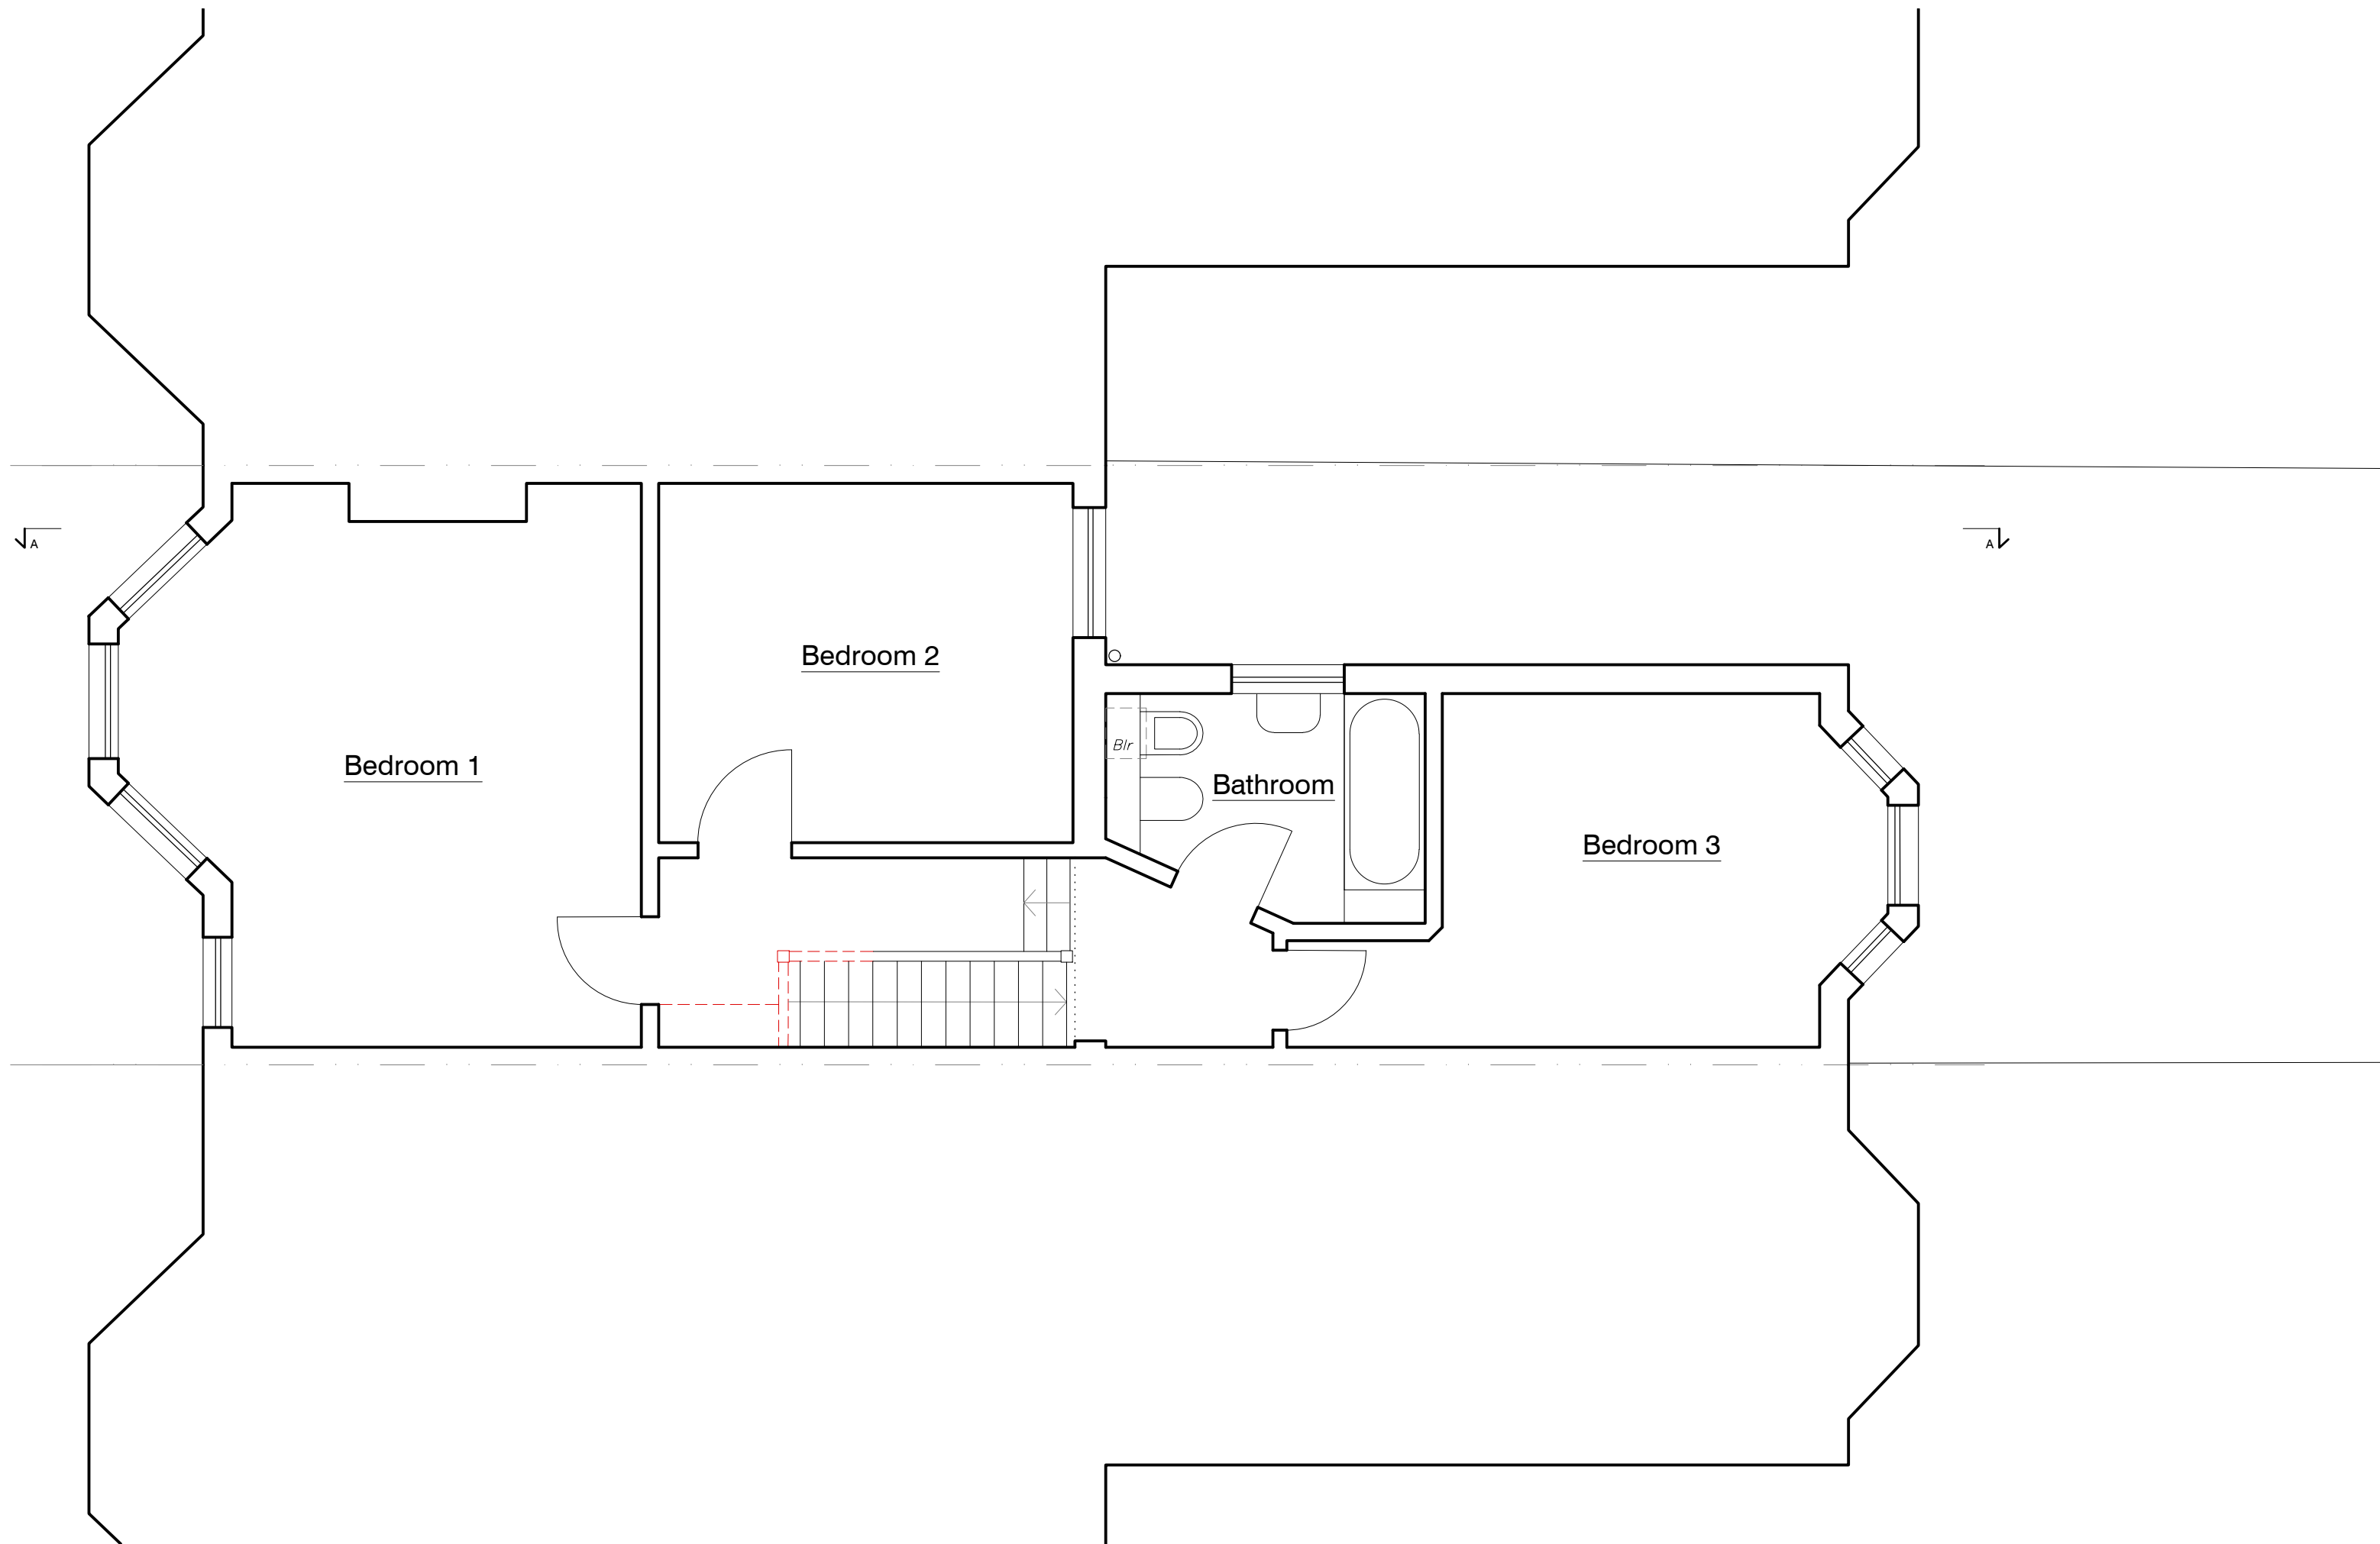


demolition

 


CURTASZ STUDIO 13 Kirkstall Avenue, London N17 6PH W: curtastudio.com T: 07966904469	2454	PD.101	29 Kirkstall Avenue N17 6PH	Existing First Floor Plan	revision	-	drawn	MC	03/26	north point	1:50 @A3	scale	All dimensions in mm u.n.o. Do not scale from drawing. All dimensions, levels, and conditions to be checked/confirmed by the contractor prior to construction. Any discrepancies to be reported to the architect. To be read in conjunction with the specification and all other drawings.	notes
	project no.	dwg no.	project	drawing title	dwg status		checked		date		unless noted otherwise			



notes

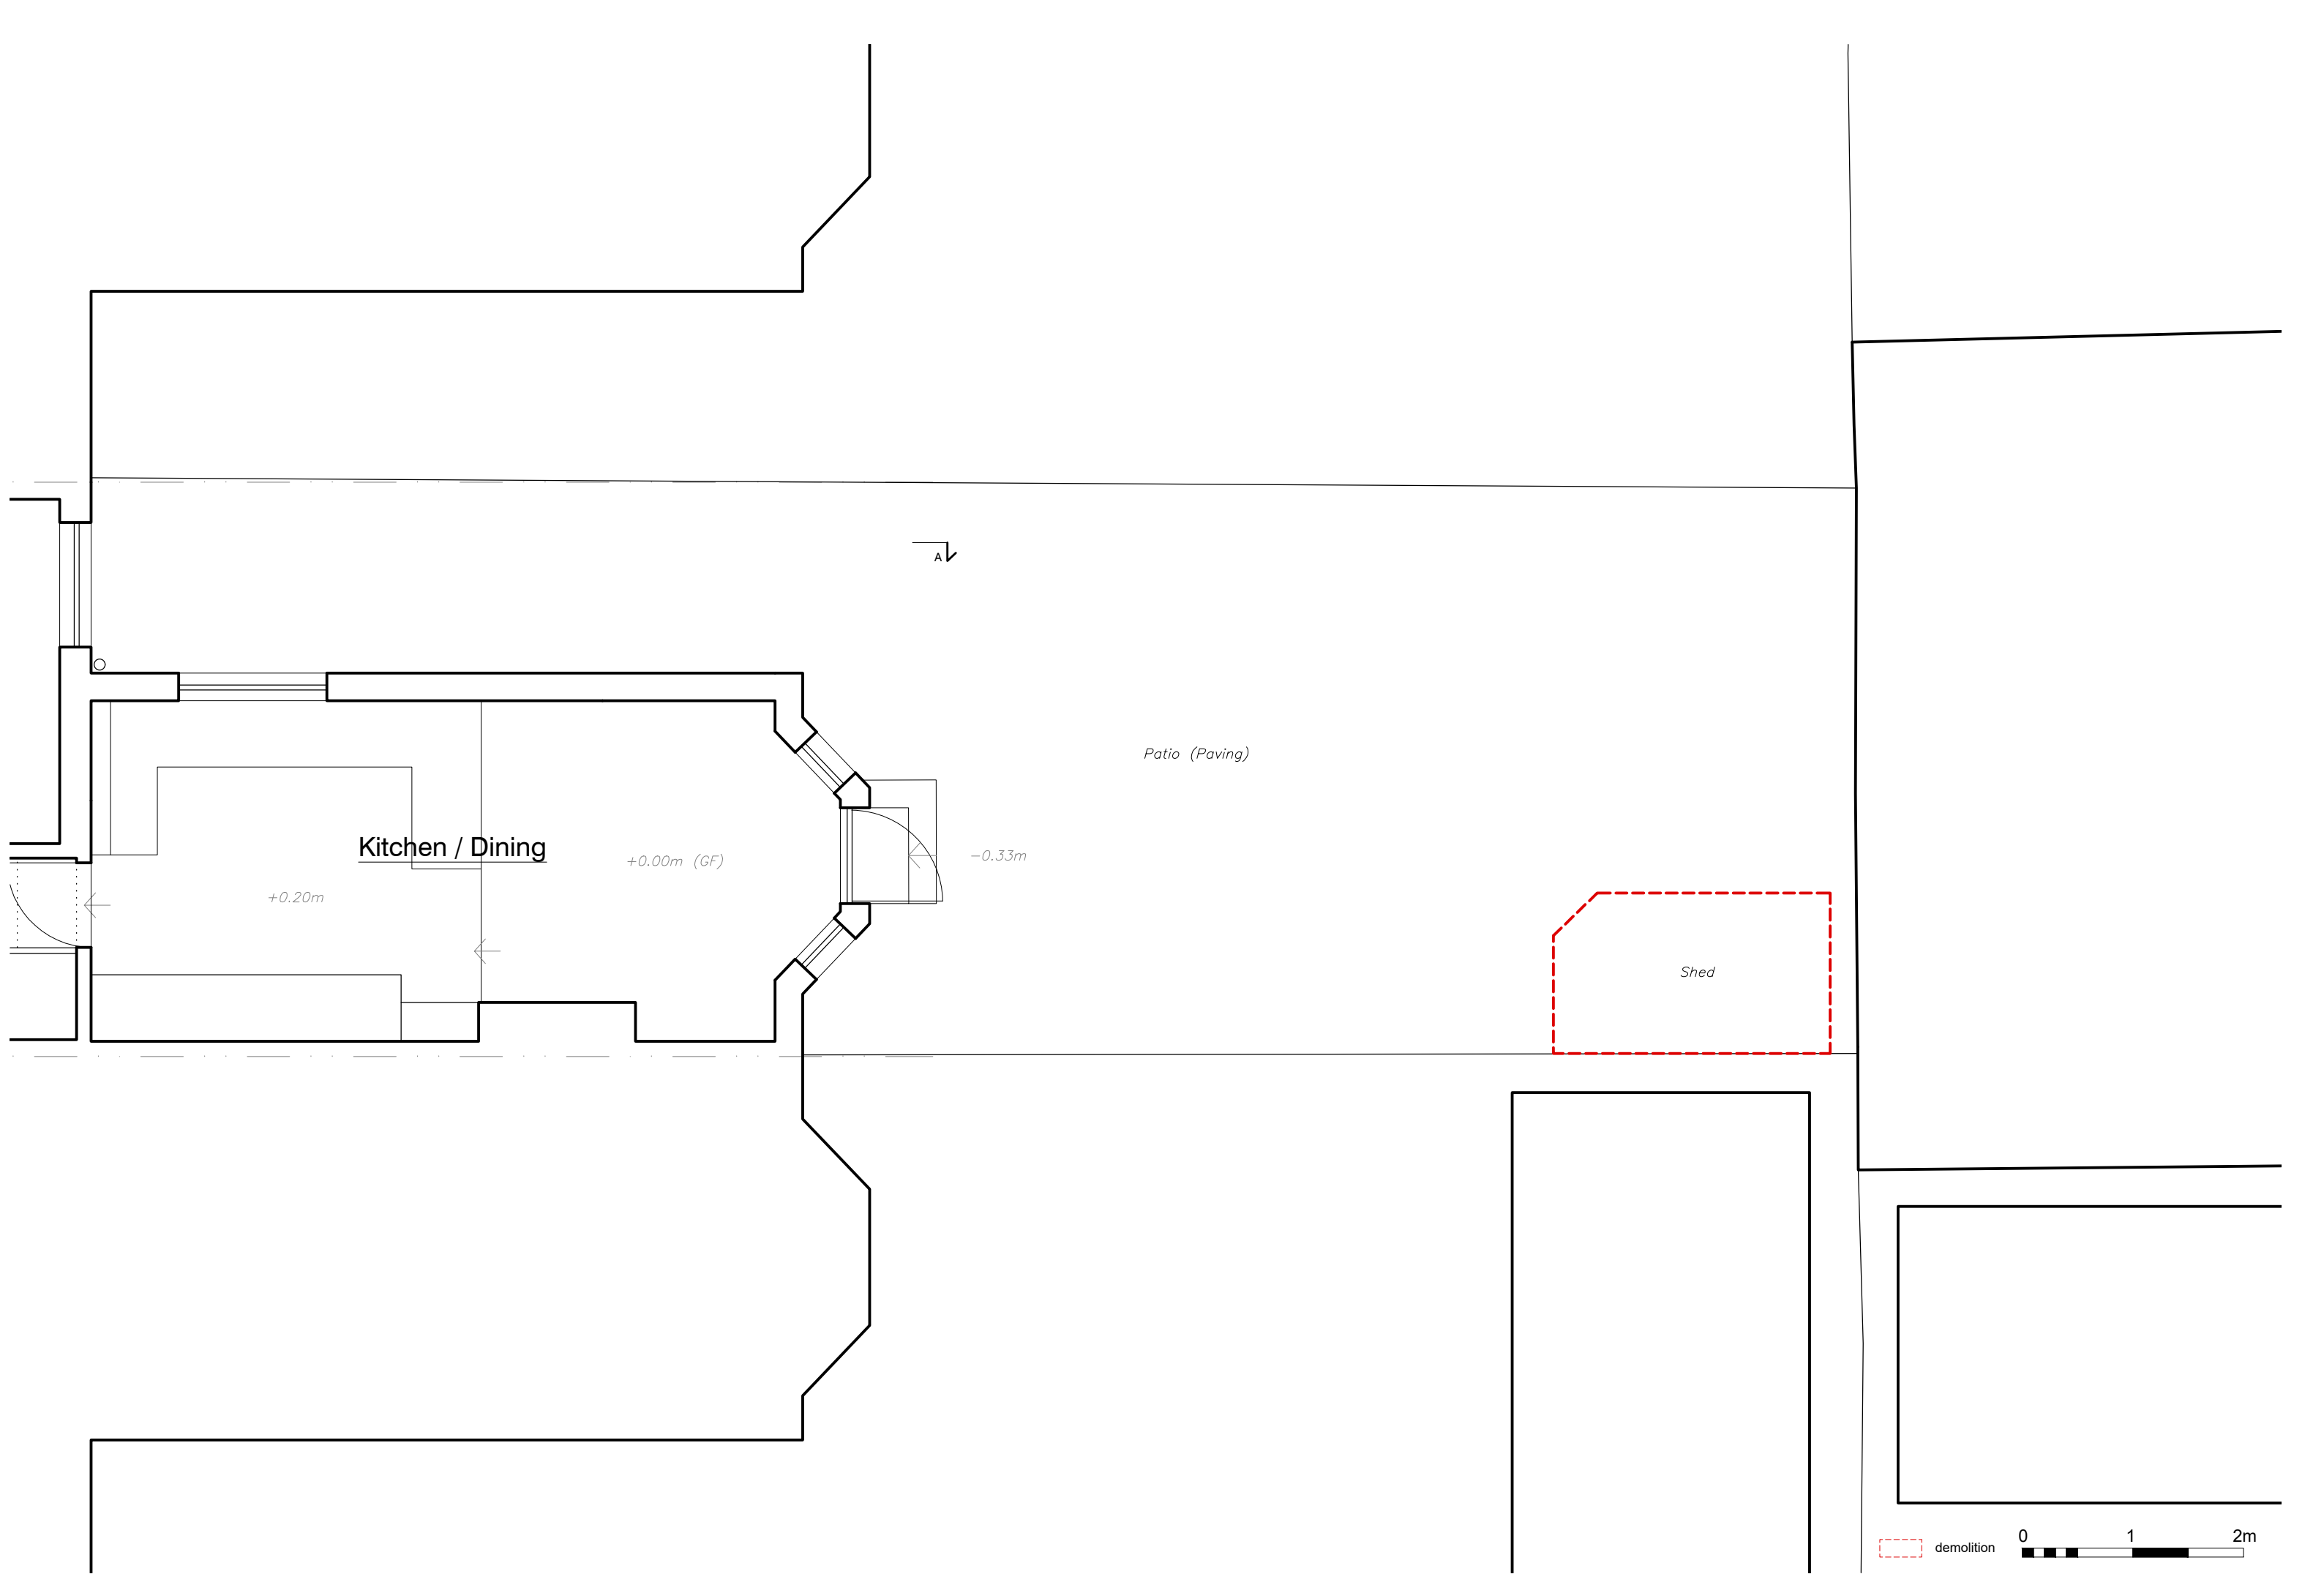

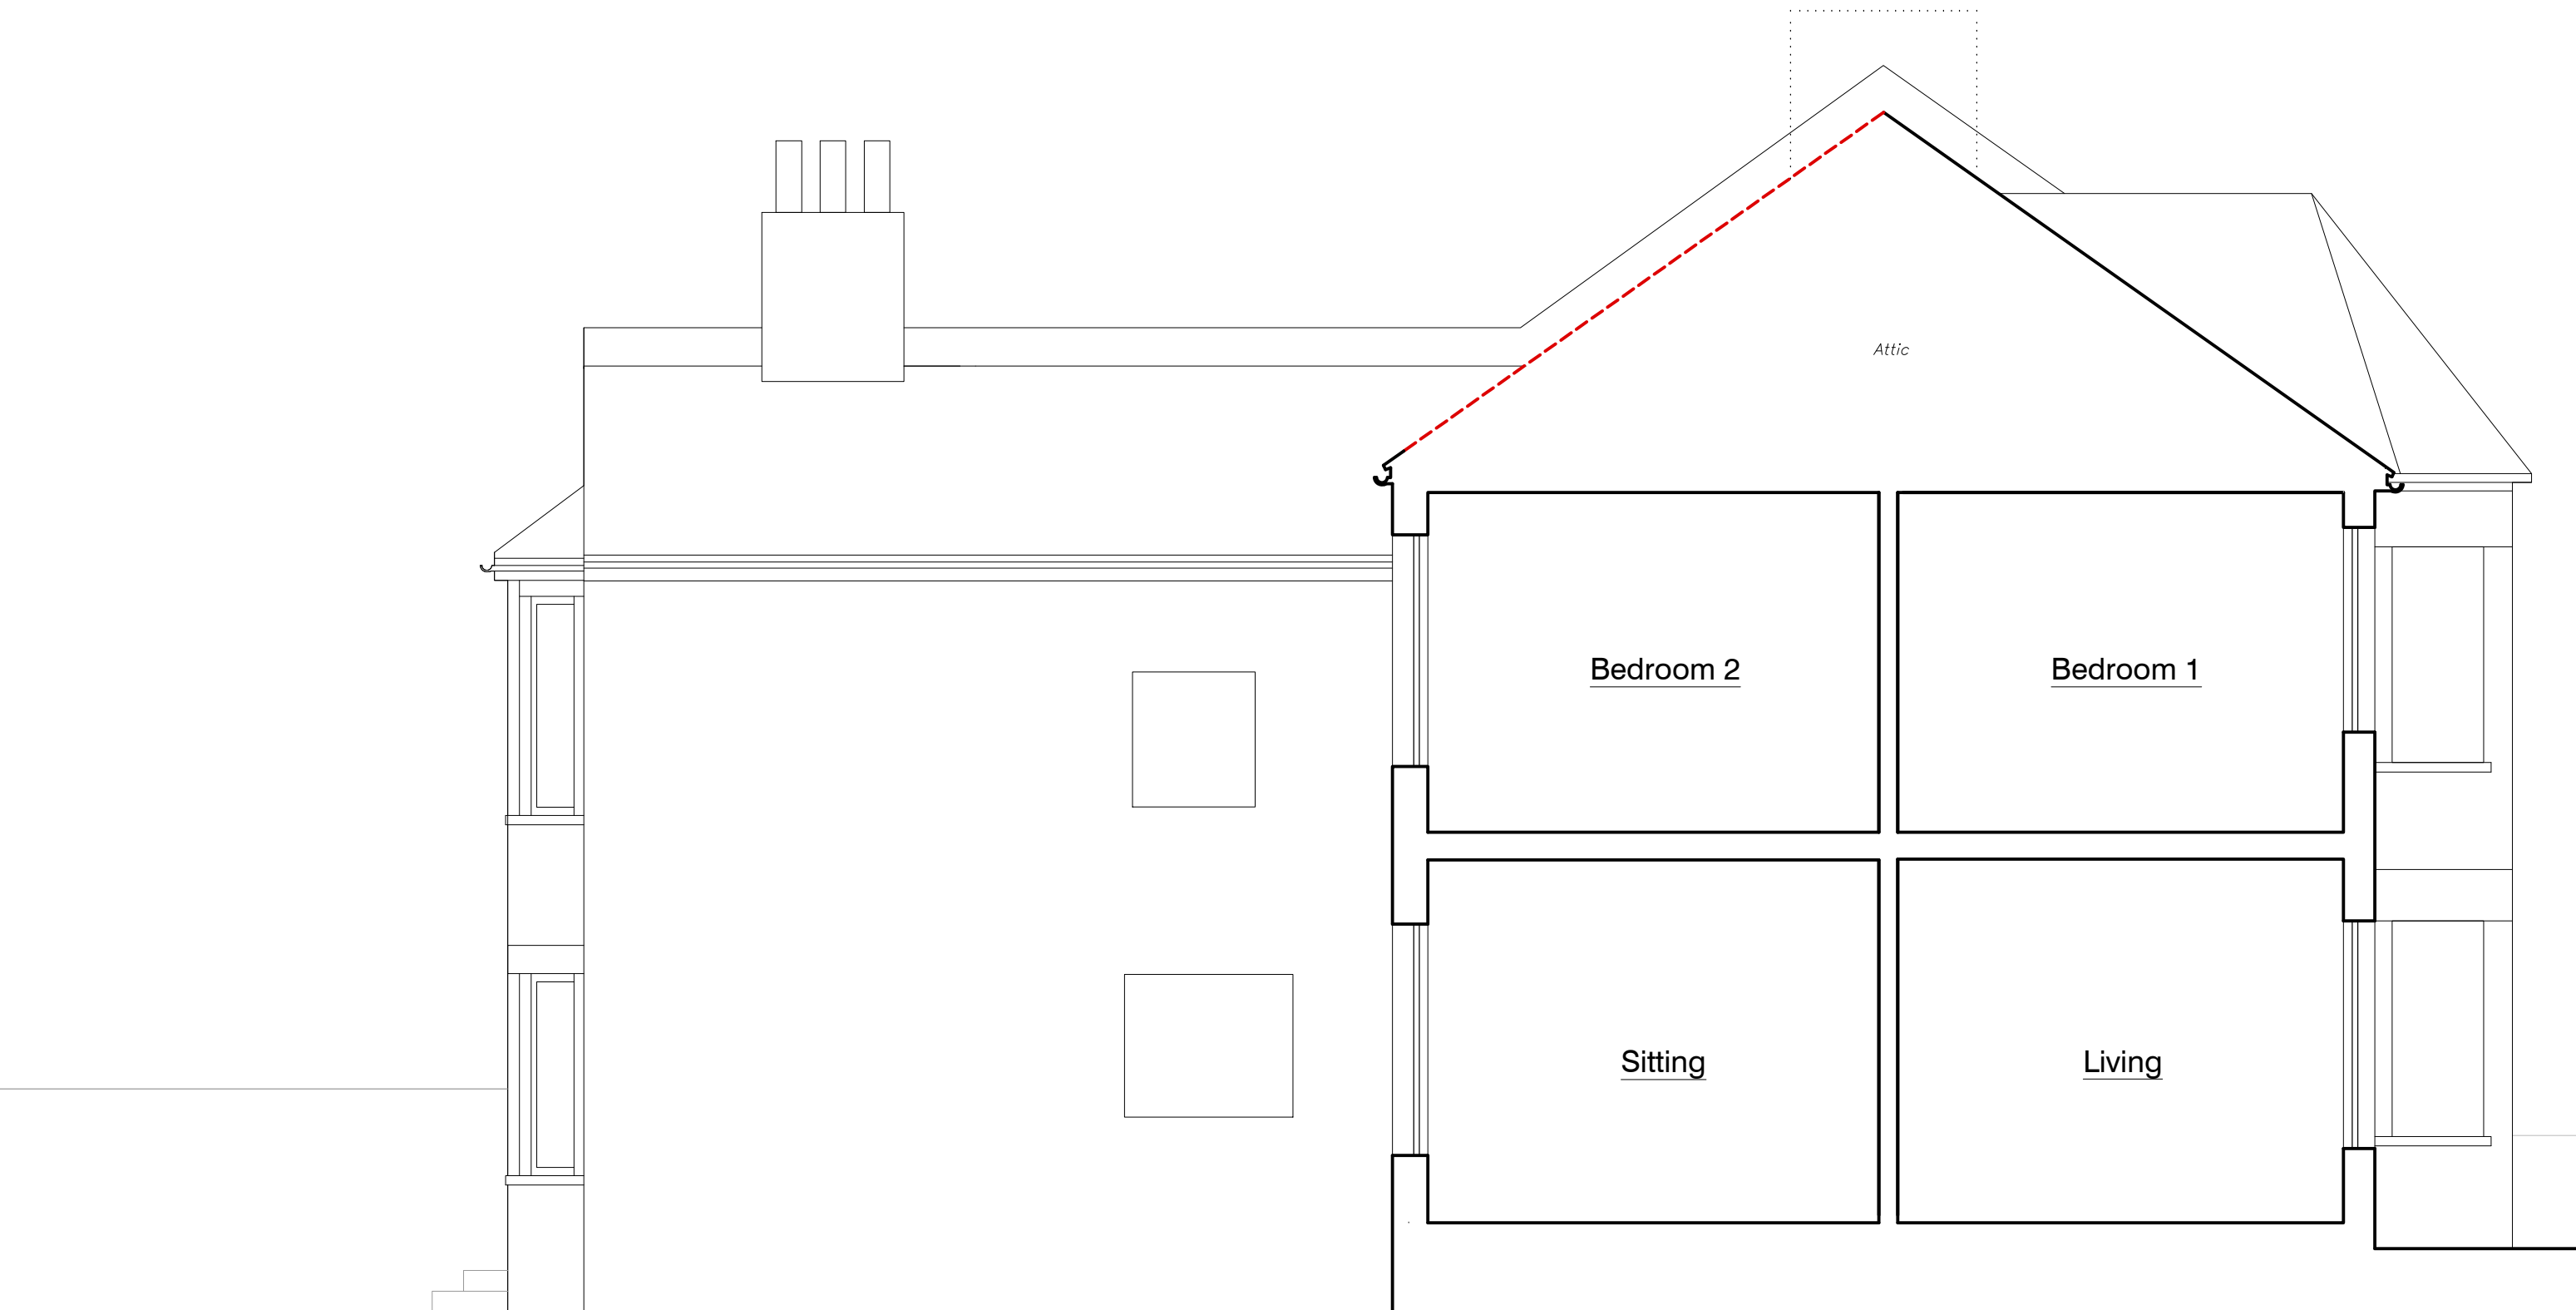

demolition

CURTAS STUDIO 13 Kirkstall Avenue, London, N17 6PH W: curtastudio.com T: 07968904469	2454	PD.110	29 Kirkstall Avenue N17 6PH	Existing Section A-A	revision	-	drawn	MC	03/26	north point	scale	1:50 @A3	All dimensions in mm u.n.o. Do not scale from drawing. All dimensions, levels, and conditions to be checked/confirmed by the contractor prior to construction. Any discrepancies to be reported to the architect. To be read in conjunction with the specification and all other drawings.	notes
	project no.	dwg no.	project	drawing title	dwg status		checked		date		unless noted otherwise			



Existing Rear Elevation



Existing Front Elevation

demolition

0

1

2m