




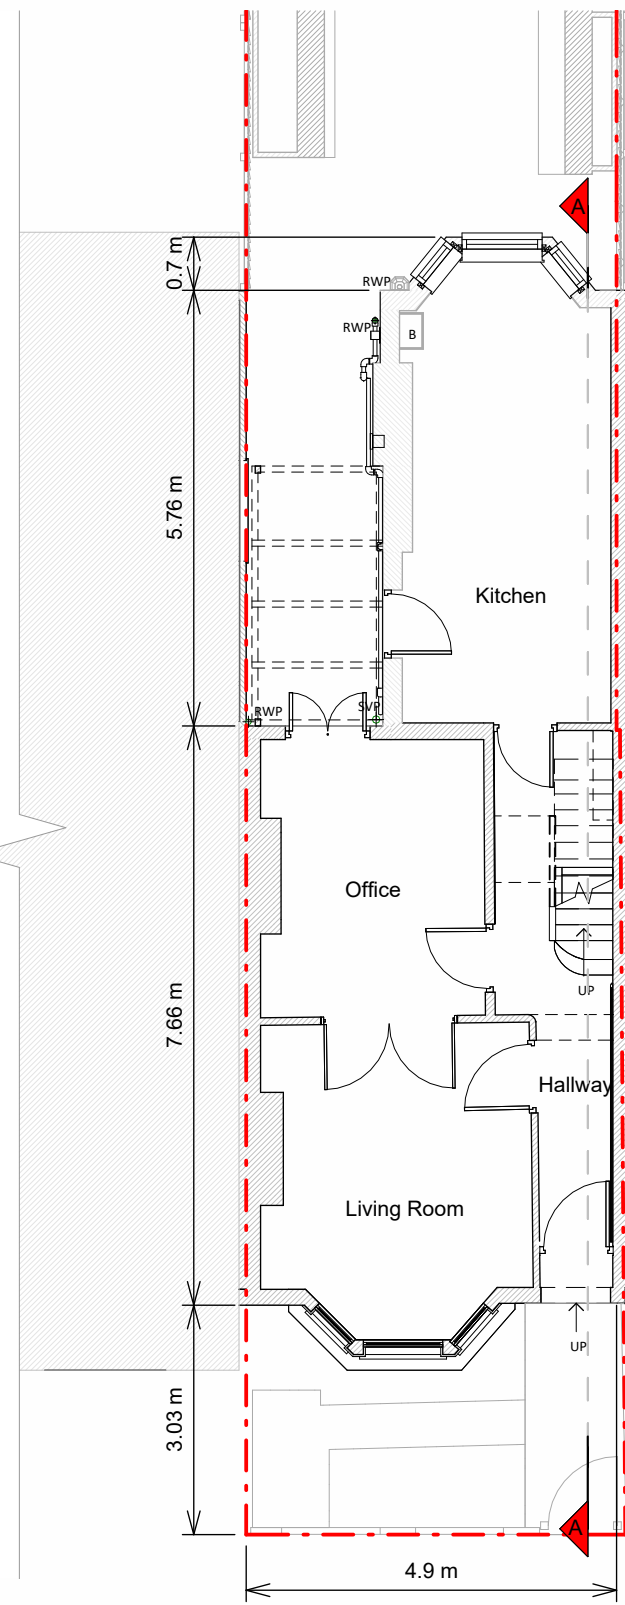


Ground Floor Plan

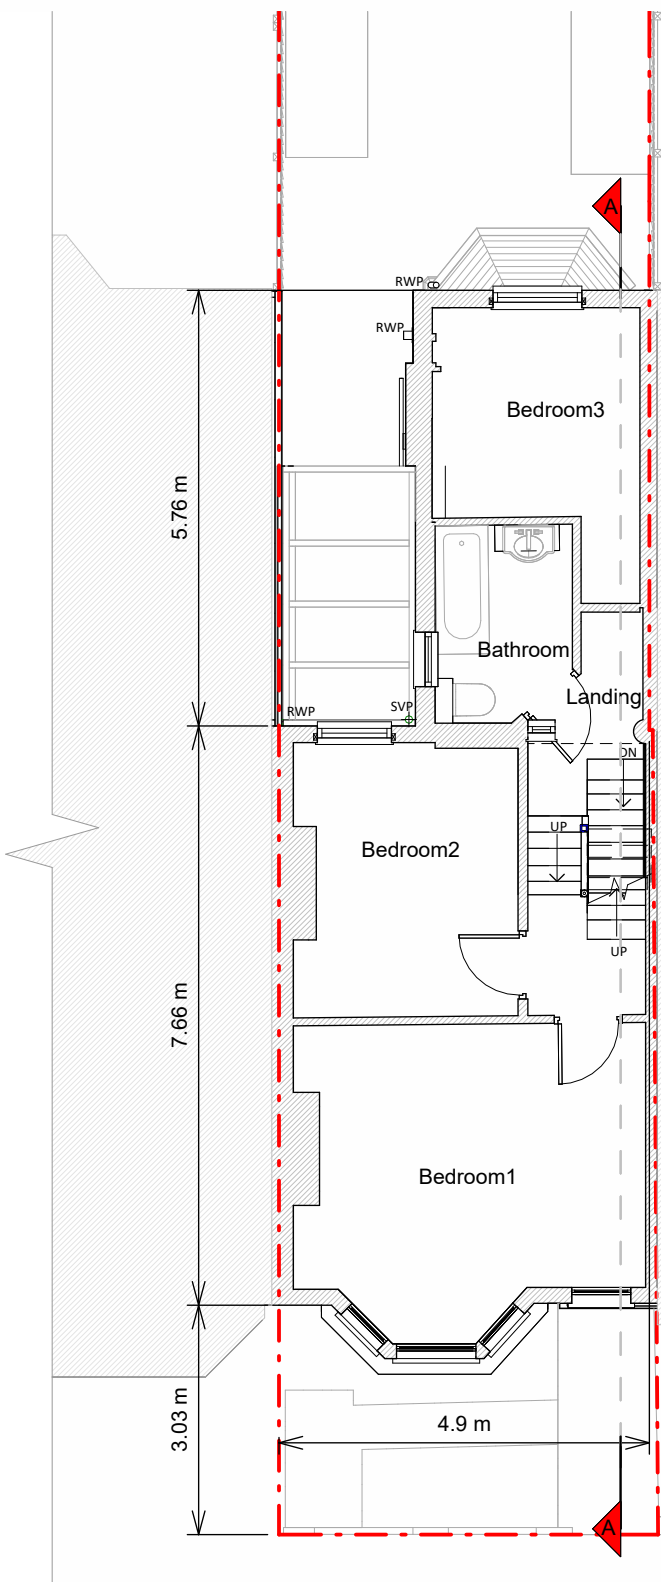

First Floor Plan

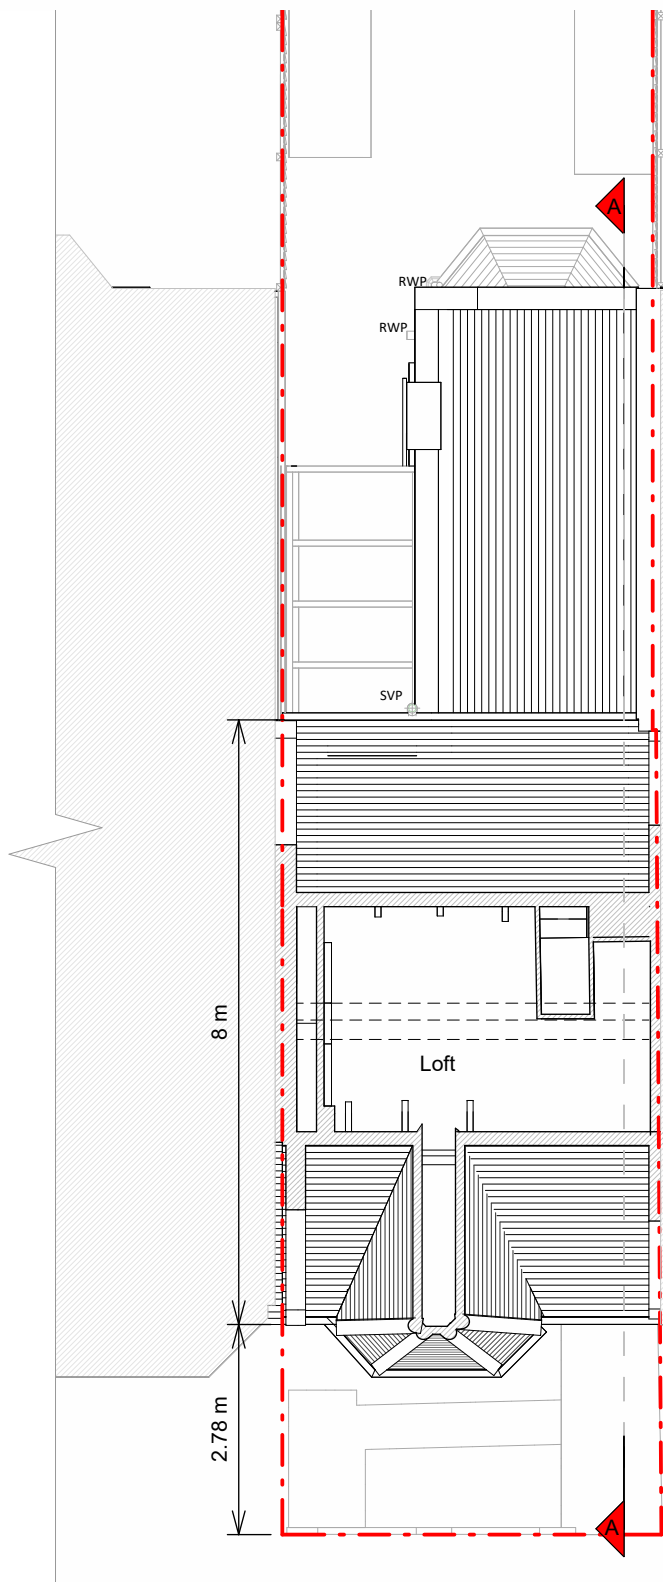

Loft Plan

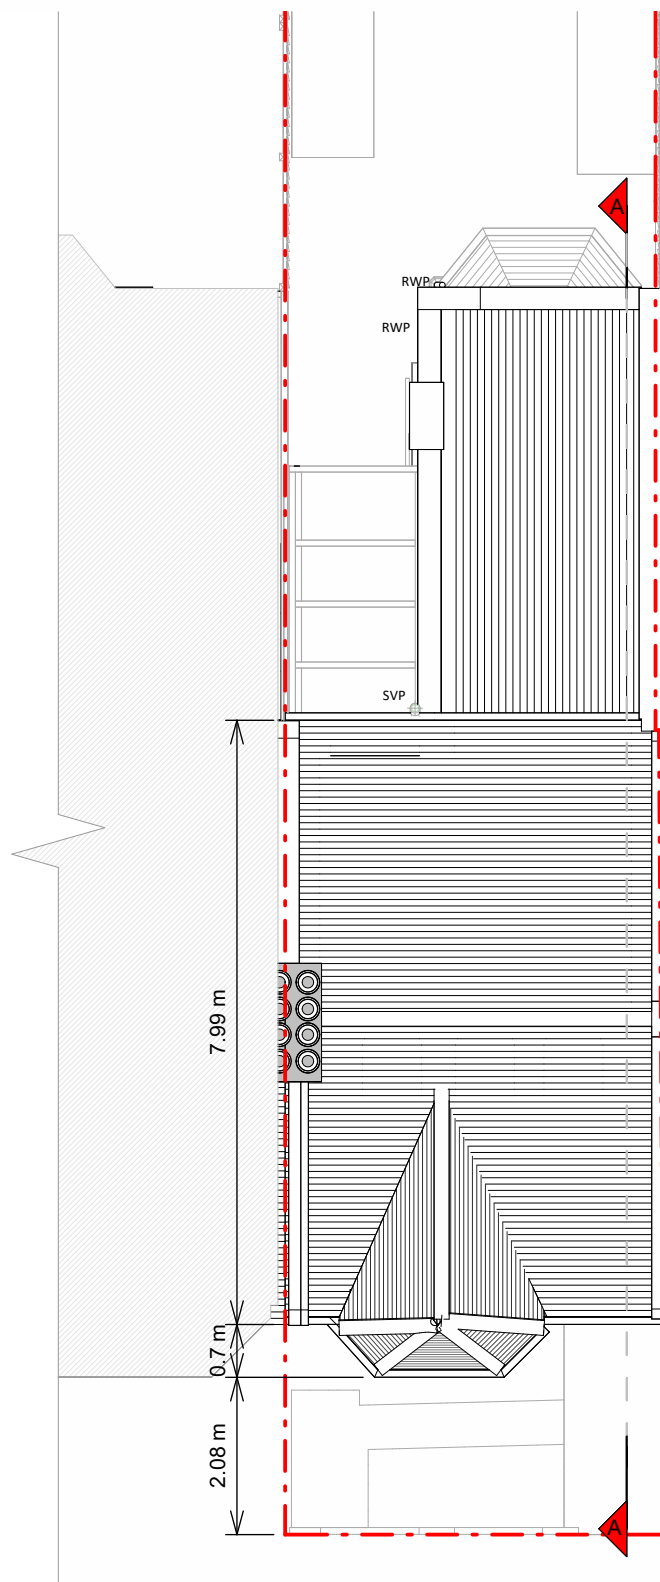

Roof Plan



Front Elevation




Left Side Elevation




Rear Elevation



Right Side Elevation

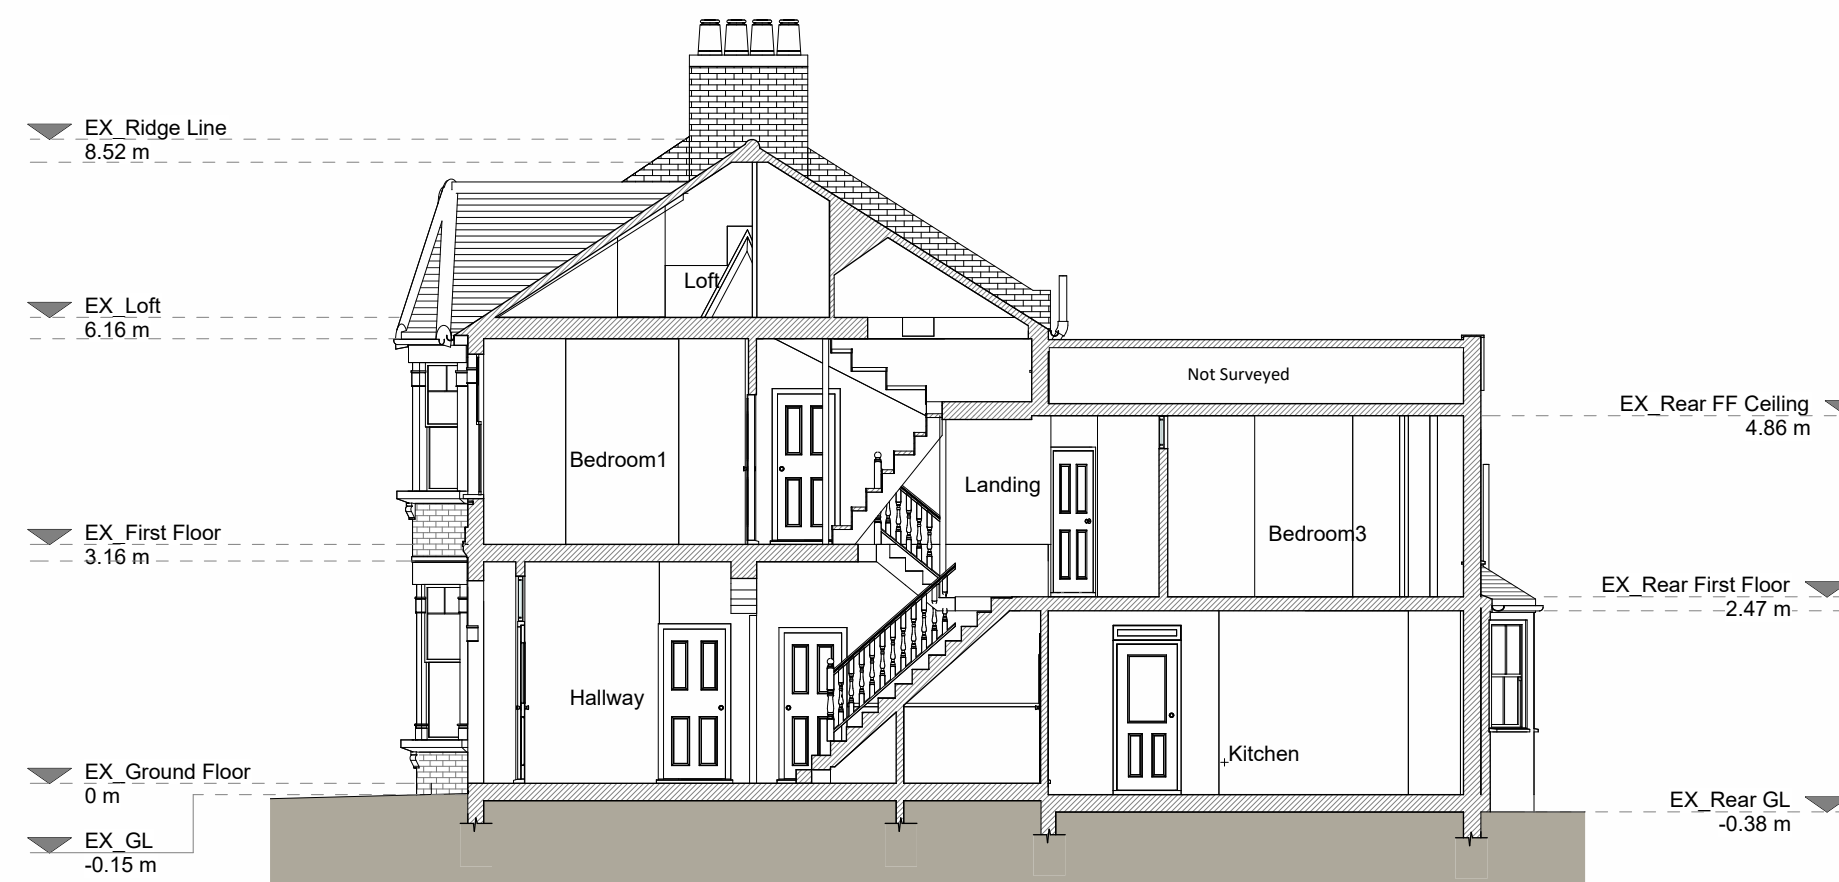

Section A - A

 

Copyright in the design and this drawing is the property of RESI. Reproduction in whole or in part is prohibited without the written consent of RESI. This drawing must be read in conjunction with all other relevant documentation and drawings.

RESI accepts no liability for any expense, loss or damage of whatsoever nature and however arising from any variation which has not been referred to them and their approved draftsman.

Print out to actual scale. Do not scale, except unless for Planning purposes. All dimensions to be cross-checked on site prior to measurement and construction. Any discrepancies to be reported to RESI immediately.

Existing Materials:

Brickwork / Walls - Painted brick walls, smooth rendered walls

Pitched roof - Concrete tiles

Flat roof - Felt or similar

Windows - Painted timber-framed windows

Doors - Painted timber framed glazed door, painted timber framed door

RWP's / Gutter's / Fascia's - uPVC gutters, downpipes, cast iron gutters, downpipes, painted timber fascia boards

KEY

- Existing walls
- Existing furniture
- Boundary line
- Level line
- 1.5m head height
- 1.8m head height

Revision		
Rev	Notes	Date
A	Planning Issue	23/03/2026




Job Title:
Proposed main dormer, internal alterations and all associated works at 35 Effingham Road, N8 0AA

Drawing Status:
Planning Drawings


Client:
Oscar Banyasz-Jones

Drawing Title:
Existing Drawings


Scale: 1:100 @ A1	Drawn: MS
Date: March 2026	Checked: CC
Drawing No.: 8344608-01-1100	Rev: A

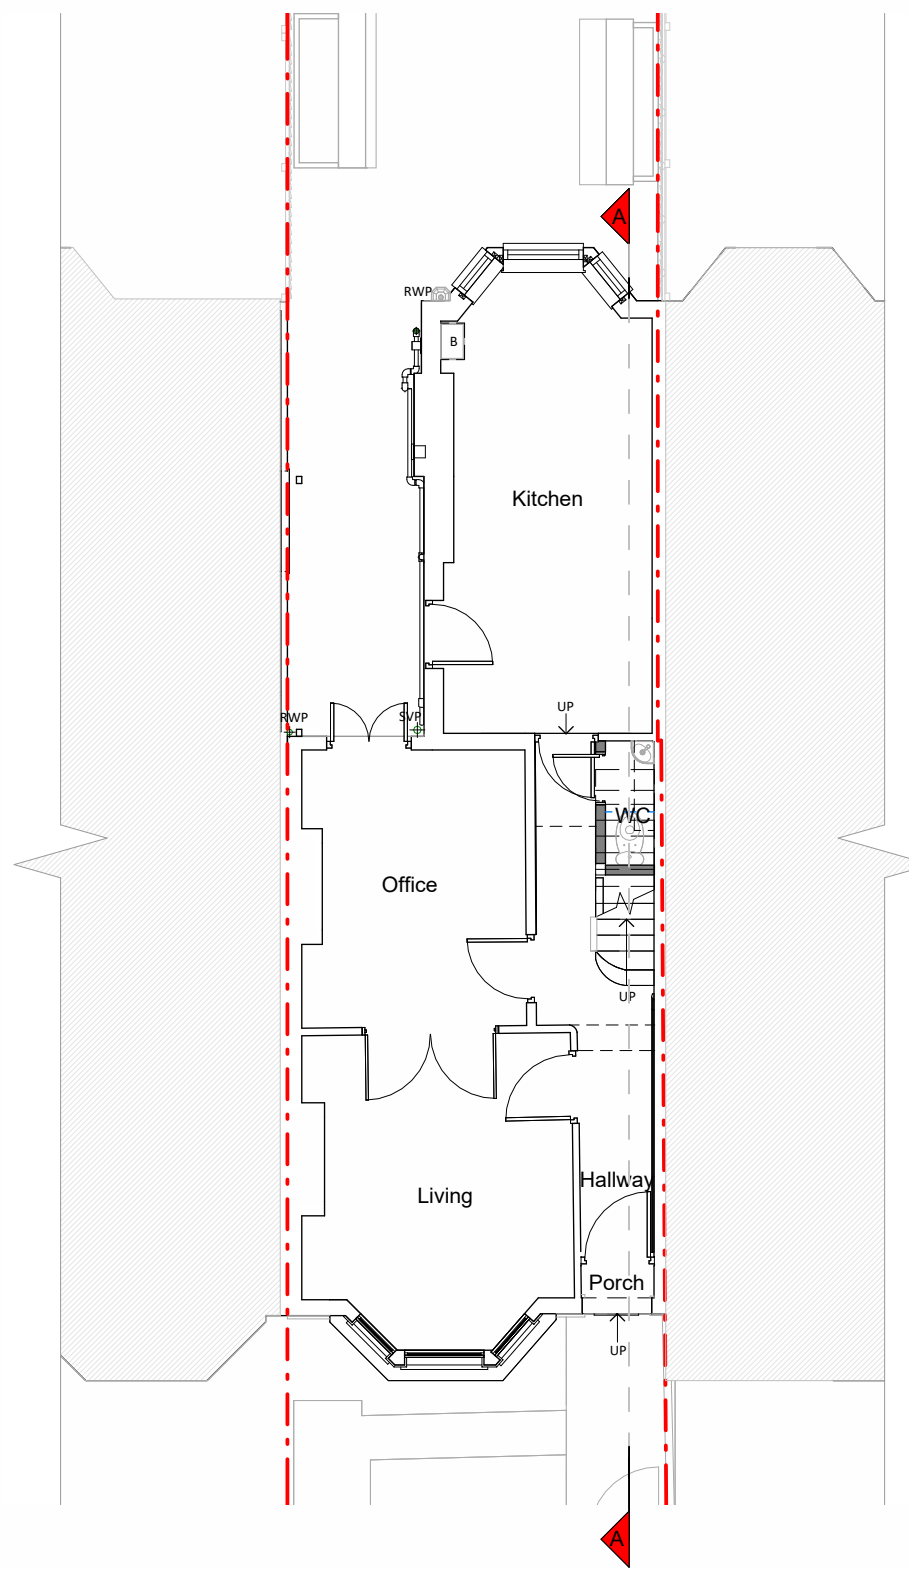


Ground Floor Plan

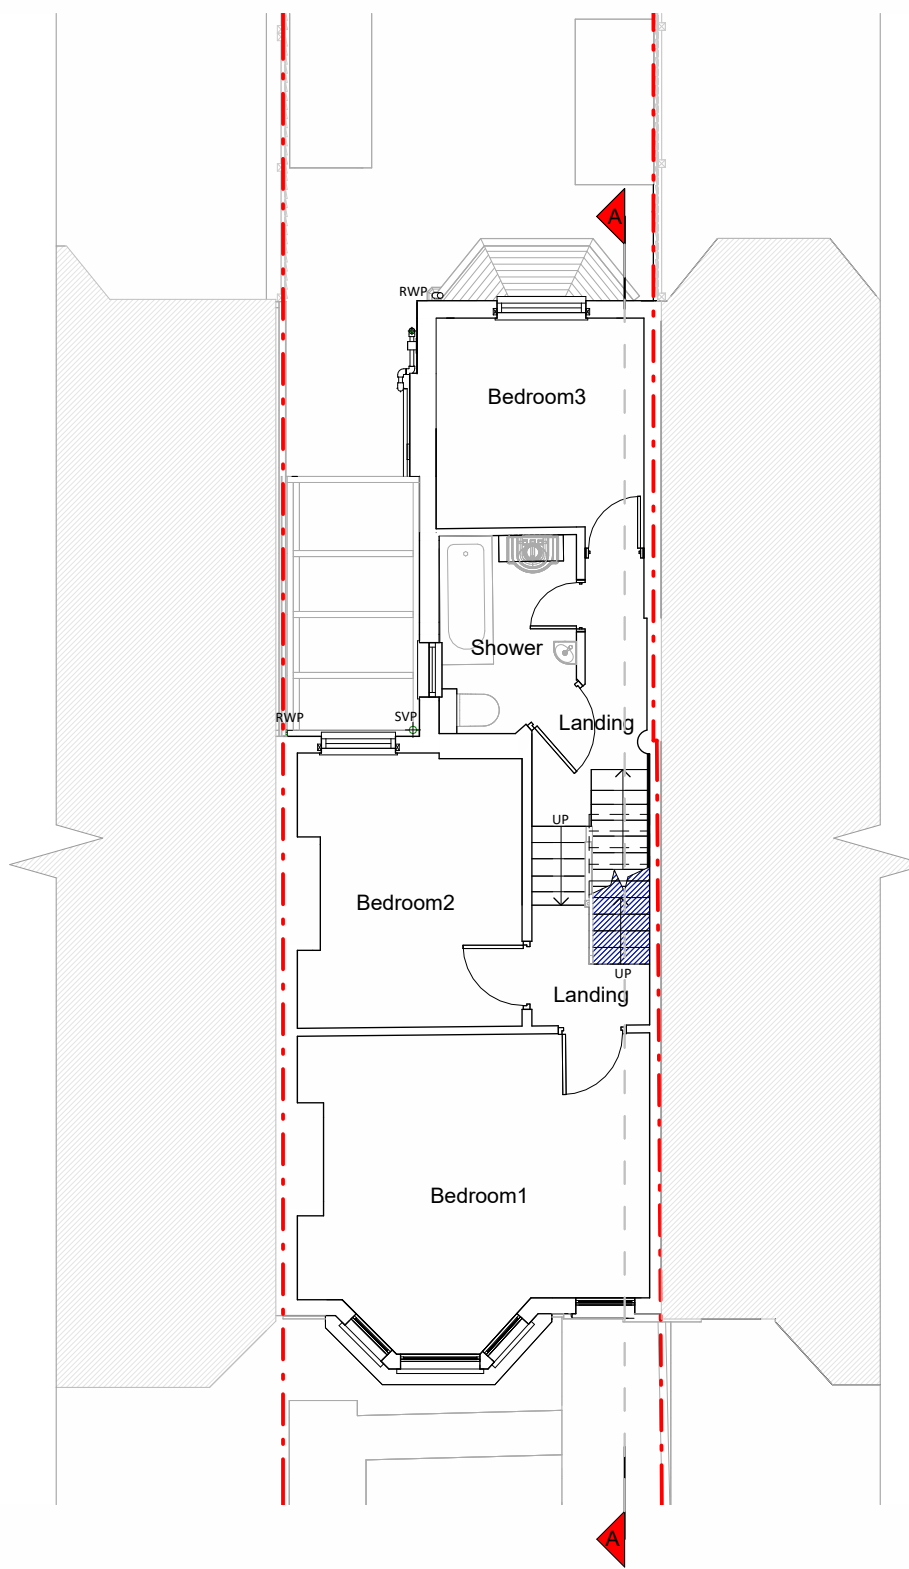

First Floor Plan

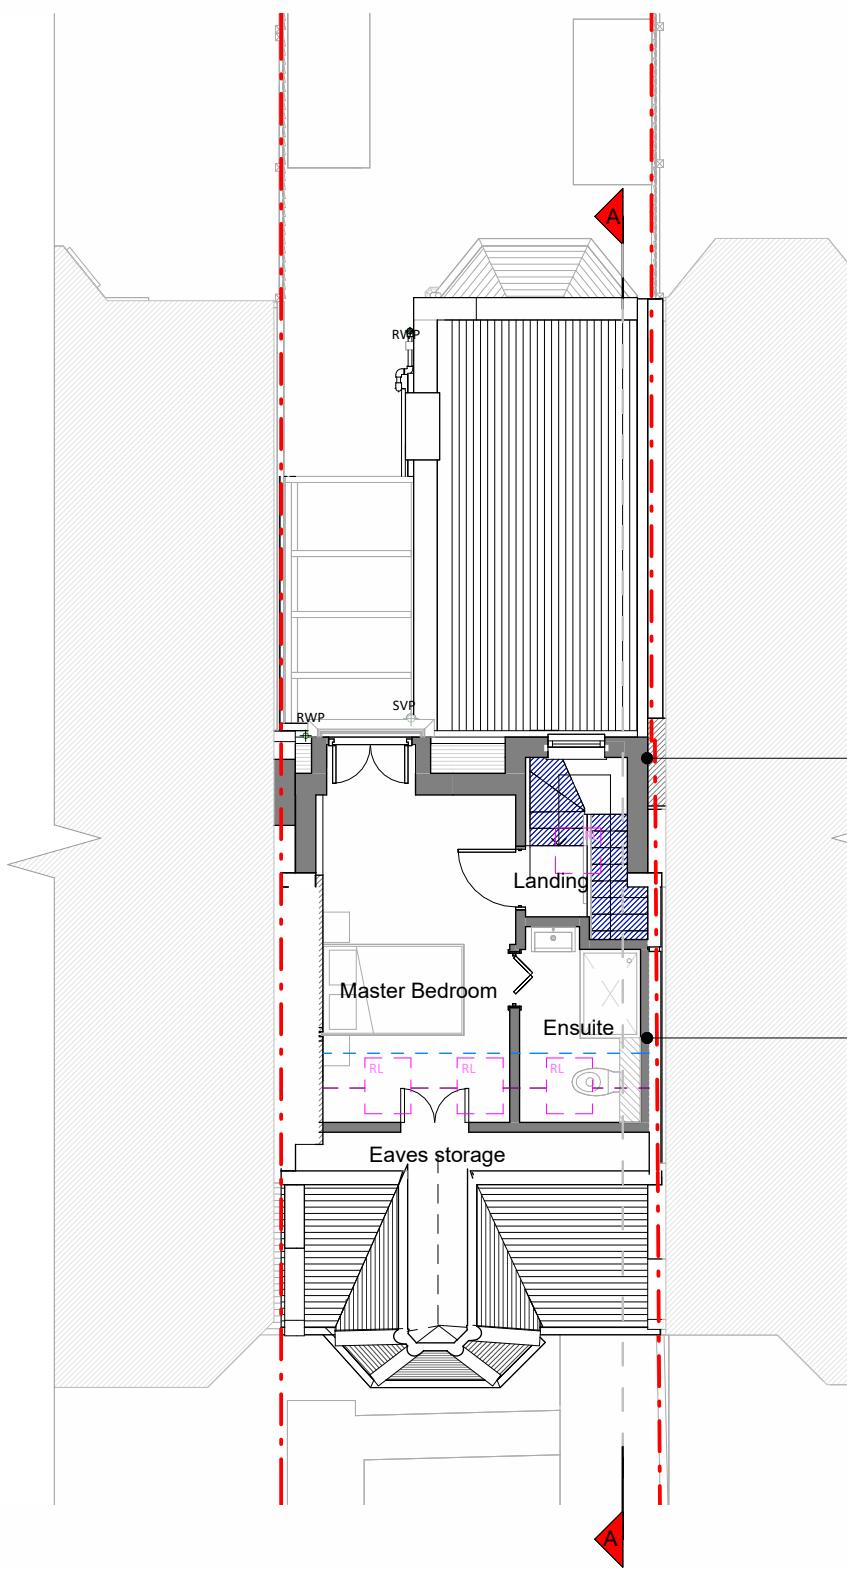

Loft Plan

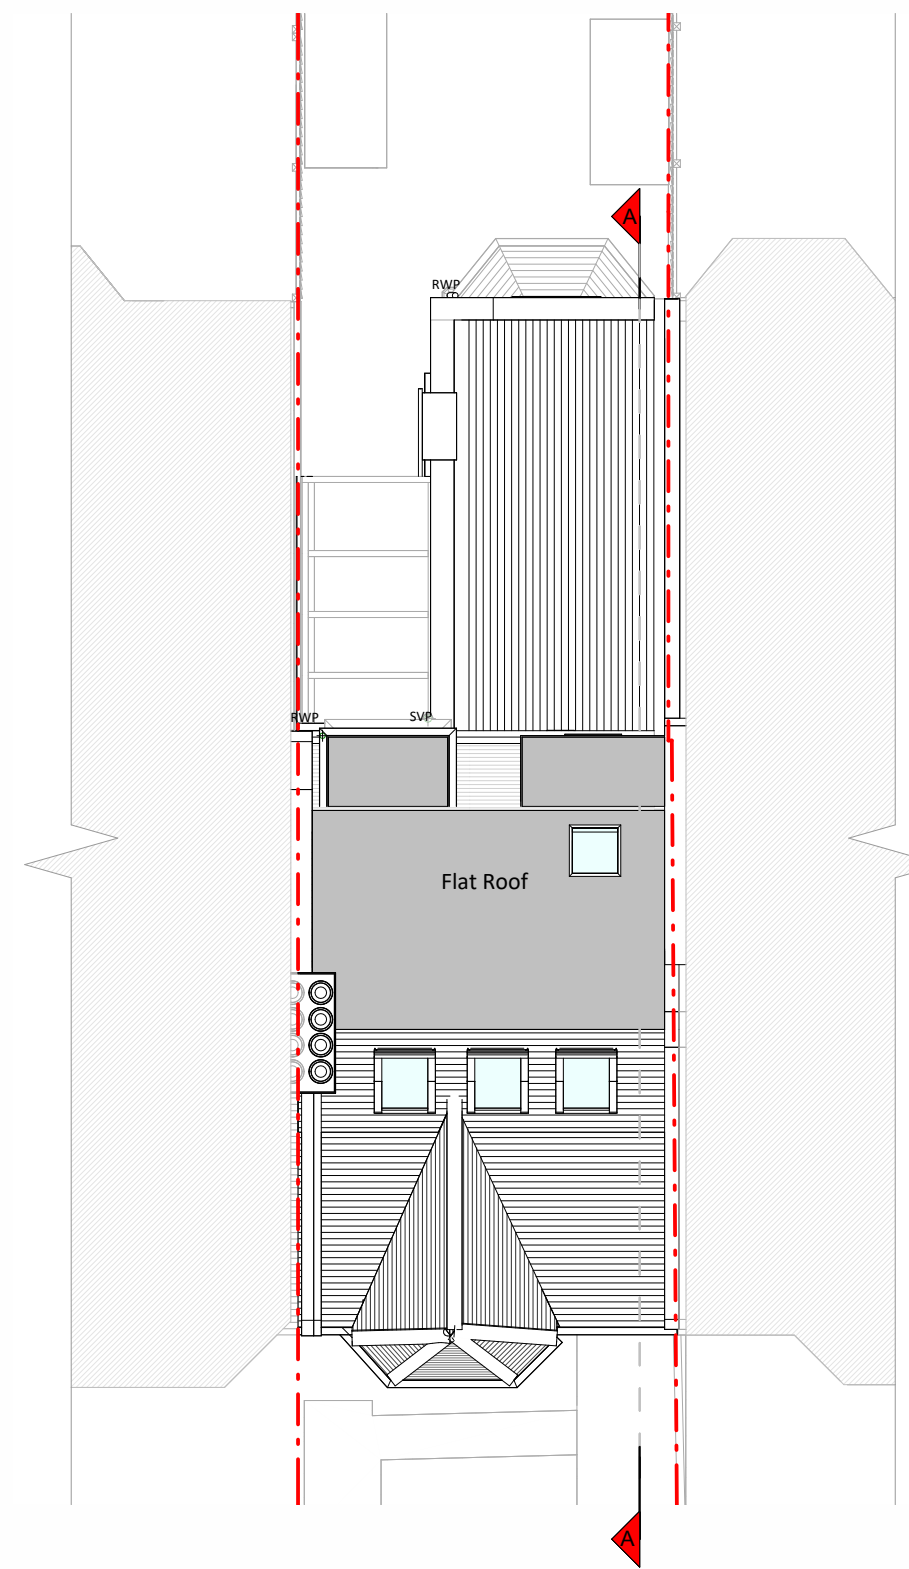

Roof Plan

Loft staircases are subject to Structural Engineer input and agreement with Building Control.

Ensuite to be mechanically ventilated.




Front Elevation




Left Side Elevation




Rear Elevation

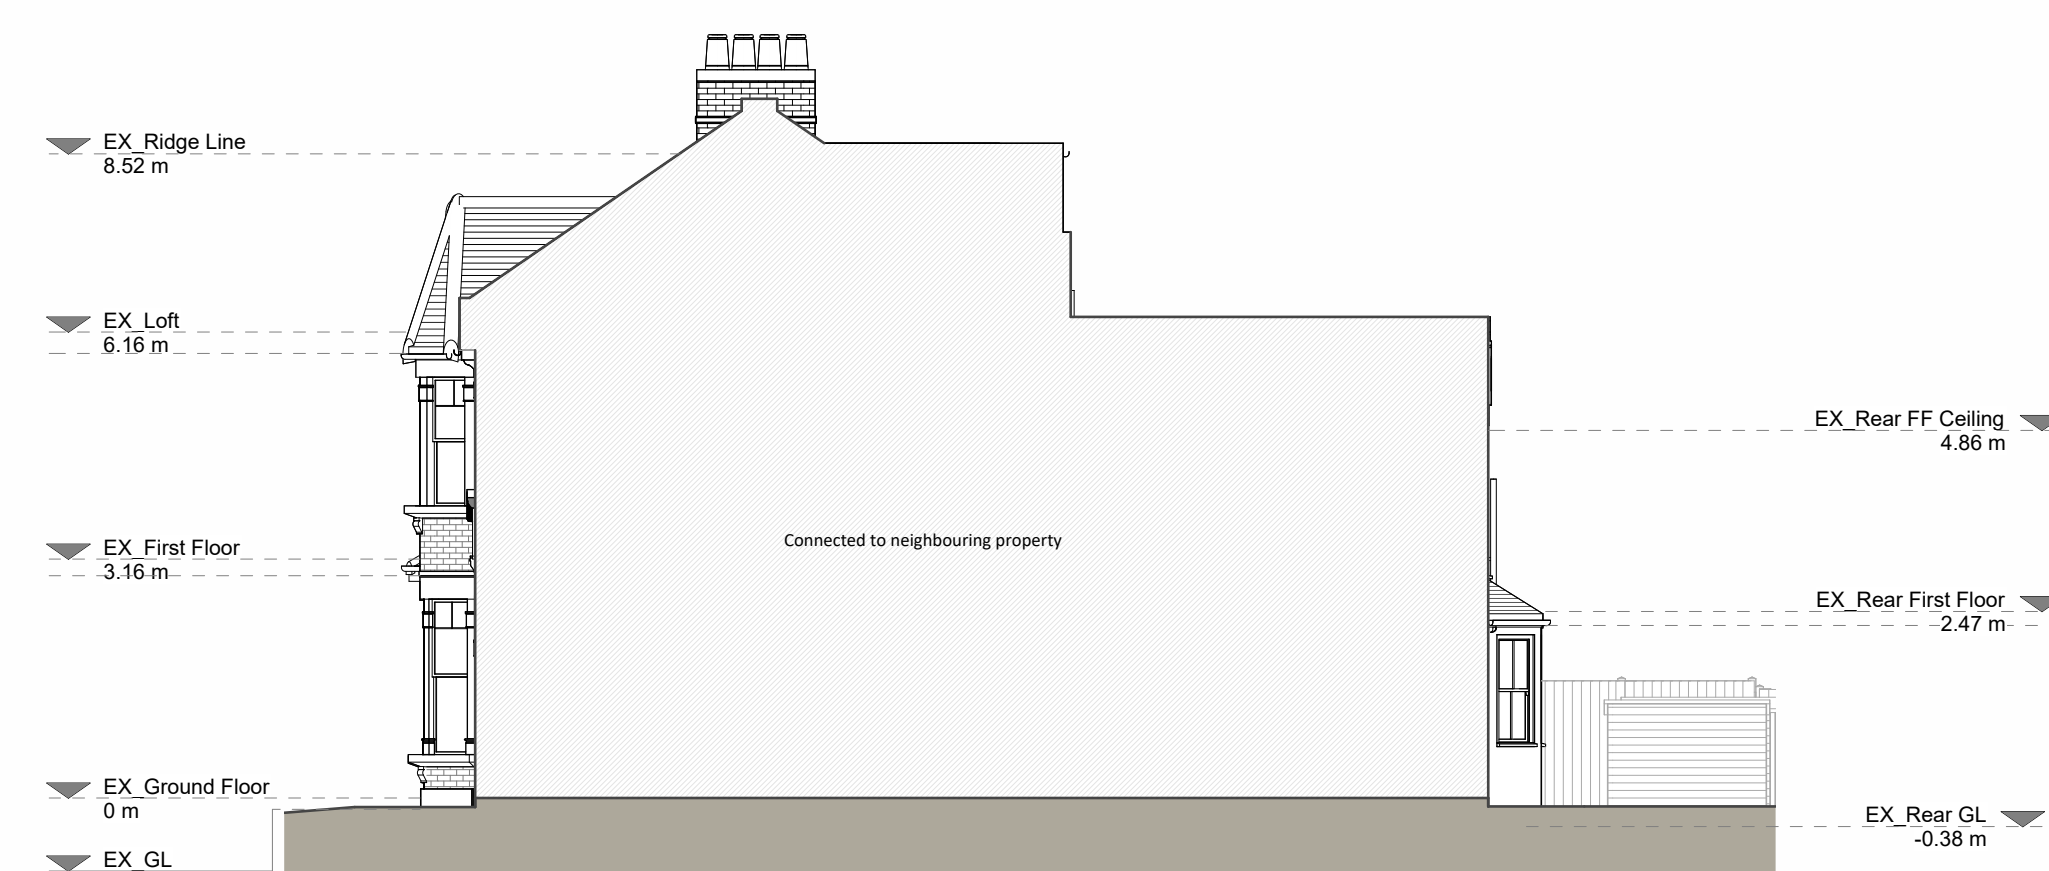

Right Side Elevation

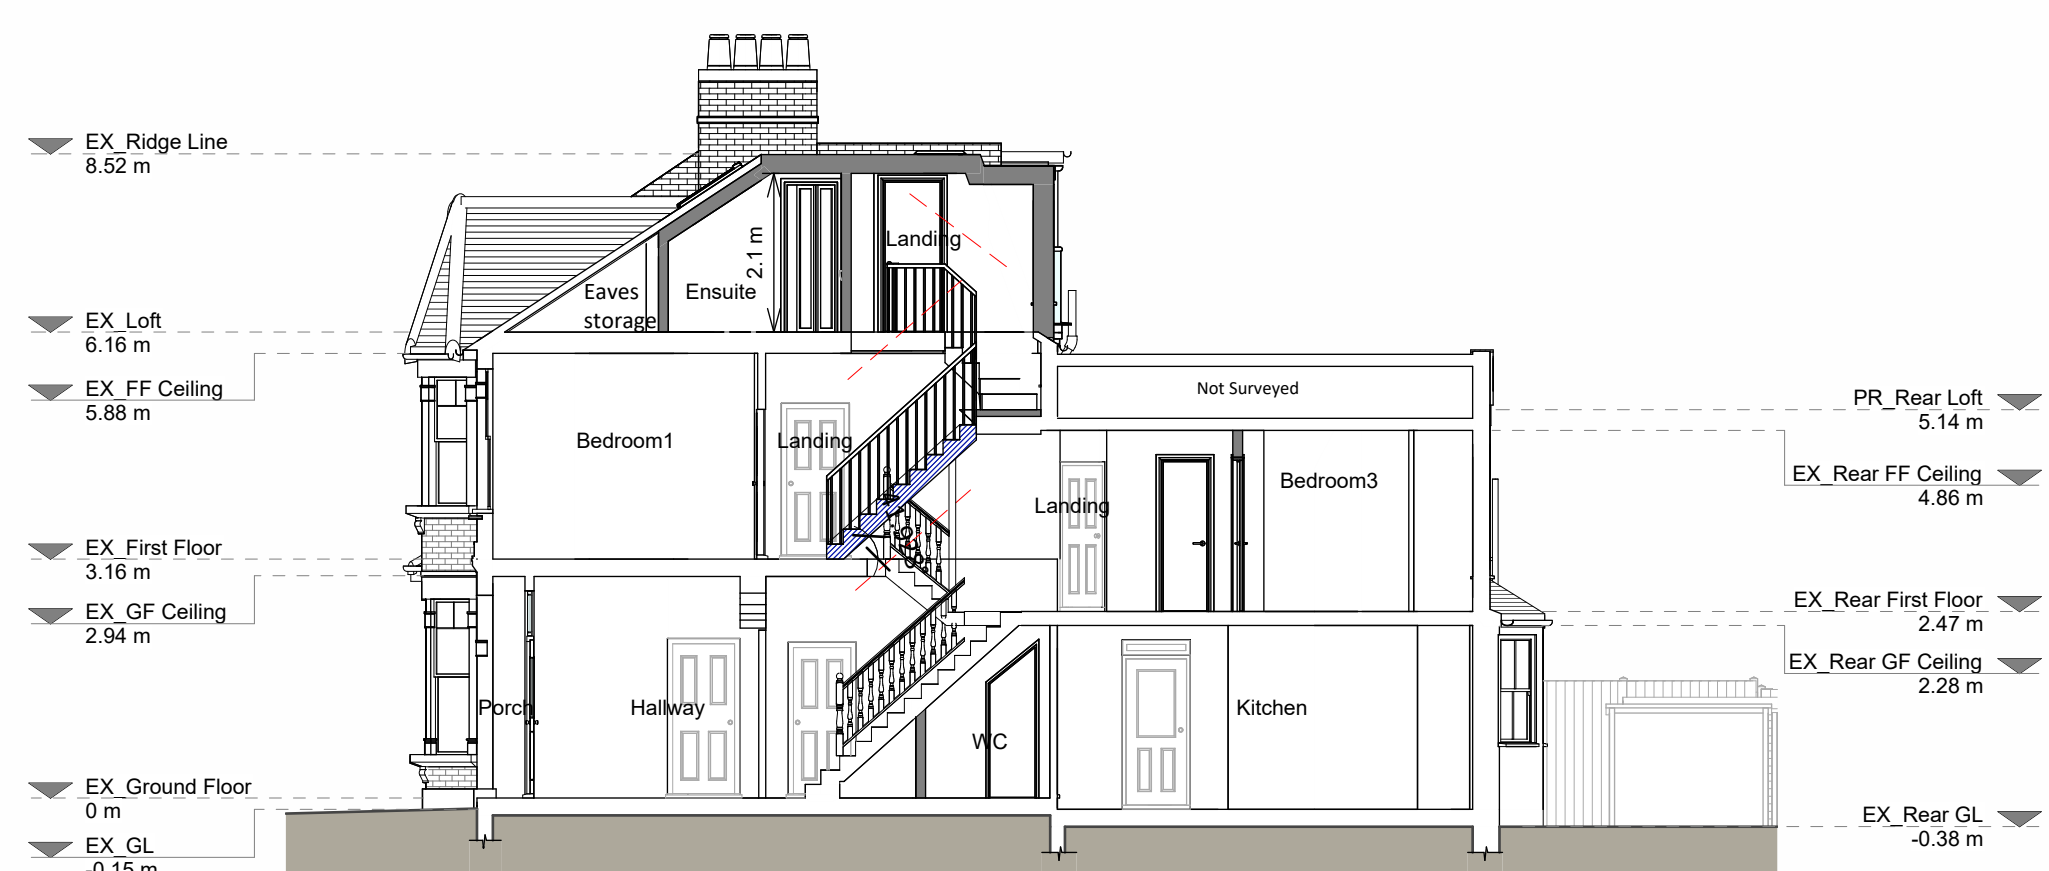

Section A - A

 

Copyright in the design and this drawing is the property of RESI. Reproduction in whole or in part is prohibited without written consent of RESI. This drawing must be read in conjunction with all other relevant documentation and drawings.
RESI accepts no liability for any expense, loss or damage of whatsoever nature and however arising from any variation which has not been referred to them and their approved draftsman.
Print out to actual scale. Do not scale, except unless for Planning purposes. All dimensions to be cross-checked on site prior to construction and construction. Any discrepancies to be reported to RESI immediately.

Proposed Materials:

Brickwork / Walls - Wall hung concrete tiles to match existing
Pitched roof - N/A
Flat roof - Fibreglass
Windows - Aluminium framed windows and rooflights
Doors - Aluminium framed doors
RWP's / Gutter's / Fascia's - Black uPVC downpipes, guttering and uPVC fascias to match existing

KEY

- Existing walls
- Proposed walls
- Proposed furniture
- Proposed staircase
- Proposed windows
- Proposed rooflight
- Boundary line
- Proposed beam
- Proposed drainage
- Existing removed
- 1.5m head height
- 1.8m head height

Revision		
Rev	Notes	Date
A	Planning Issue	23/03/2026



Job Title:
Proposed main dormer, internal alterations and all associated works at 35 Effingham Road, N8 0AA

Drawing Status:
Planning Drawings
Client:
Oscar Banyasz-Jones
Drawing Title:
Proposed Drawings

Scale: 1:100 @ A1	Drawn: AR
Date: March 2026	Checked: CC
Drawing No.: 8344608-01-3100	Rev: A