




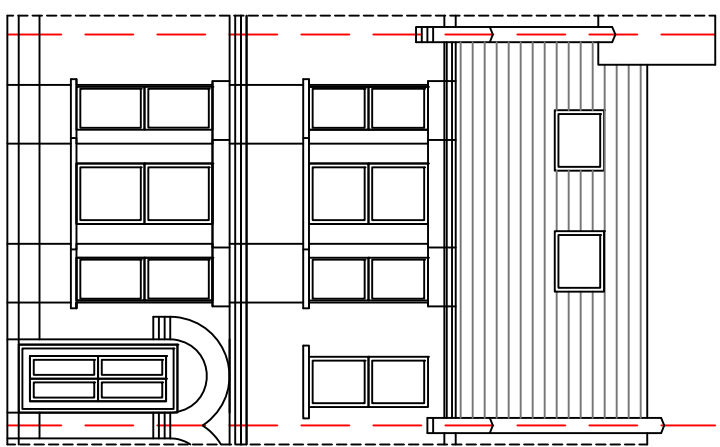


EXISTING FRONT ELEVATION 1:100 SCALE

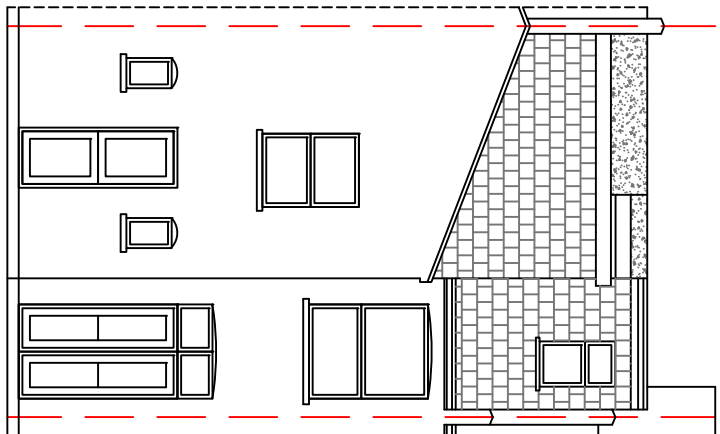


EXISTING REAR ELEVATION 1:100 SCALE

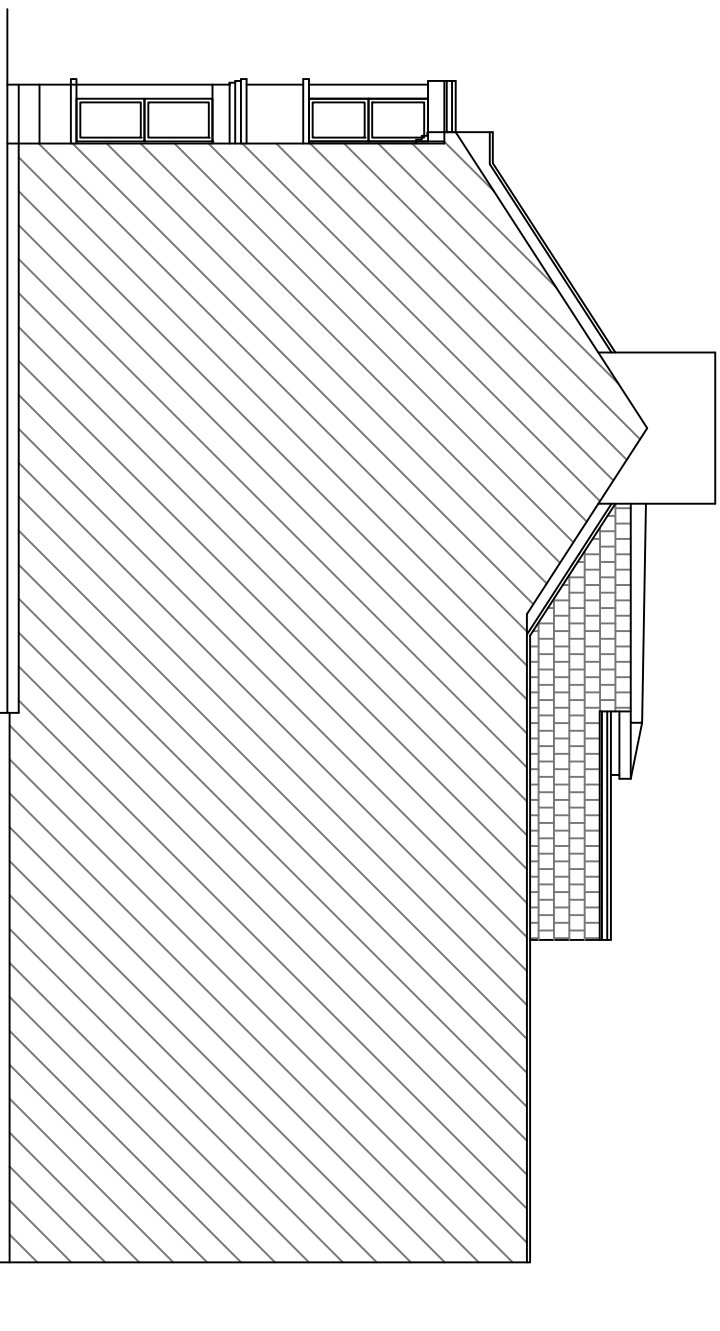


EXISTING RIGHT HAND SIDE ELEVATION 1:100 SCALE

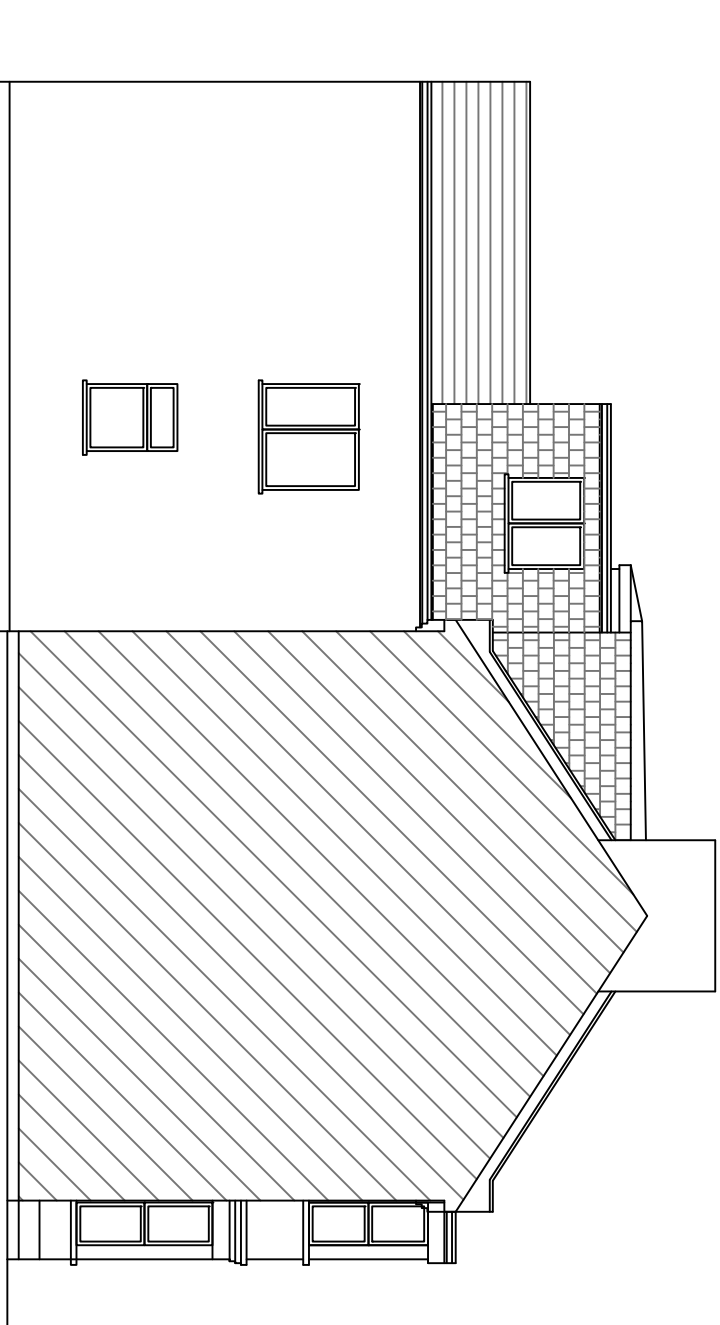


EXISTING LEFT HAND SIDE ELEVATION 1:100 SCALE

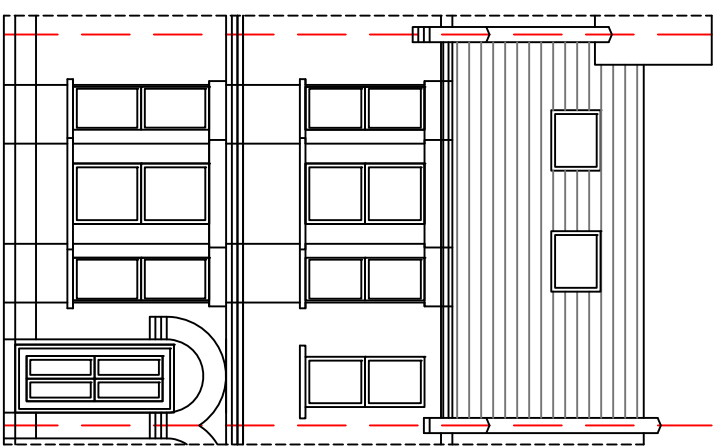


PROPOSED FRONT ELEVATION 1:100 SCALE (NO CHANGE)

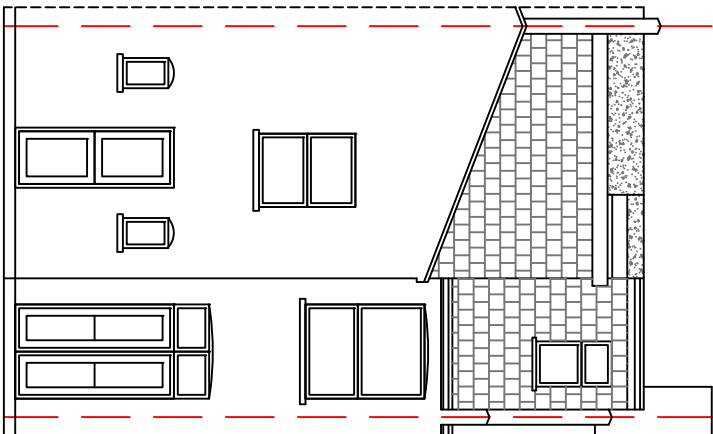


PROPOSED REAR ELEVATION 1:100 SCALE (NO CHANGE)

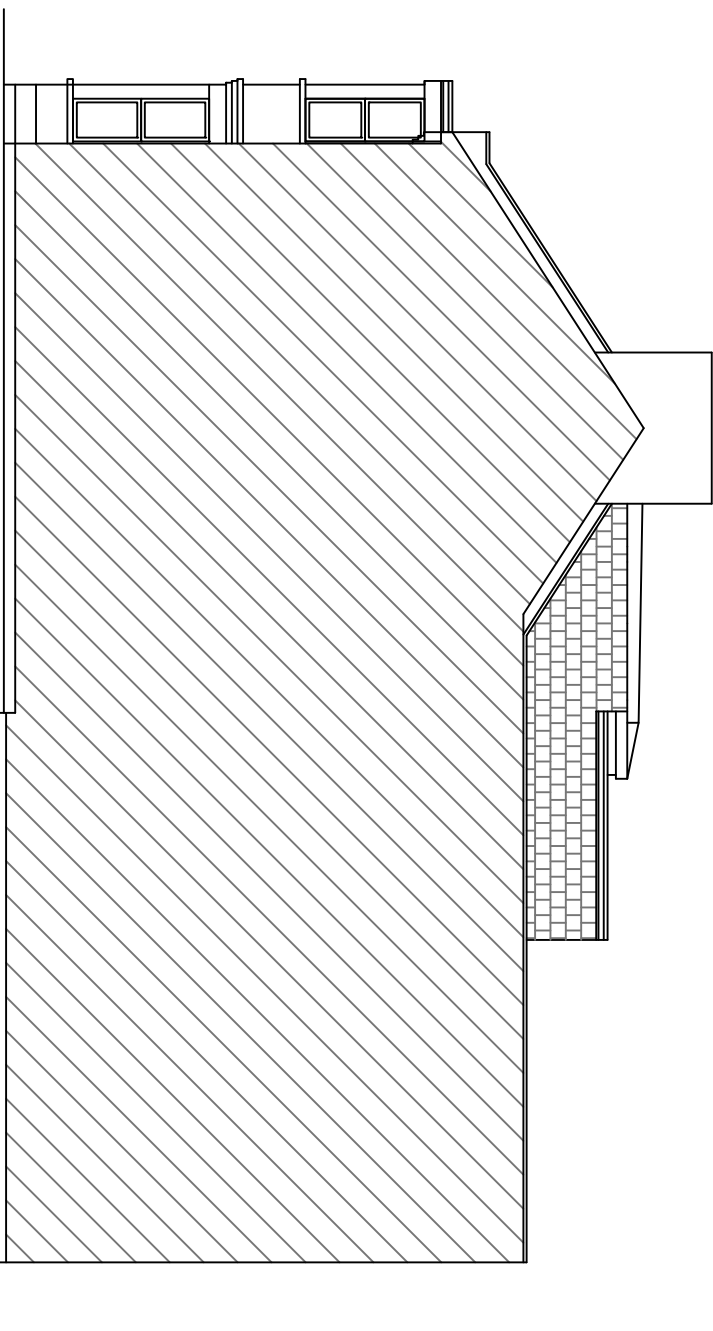

PROPOSED RIGHT HAND SIDE ELEVATION 1:100 SCALE (NO CHANGE)

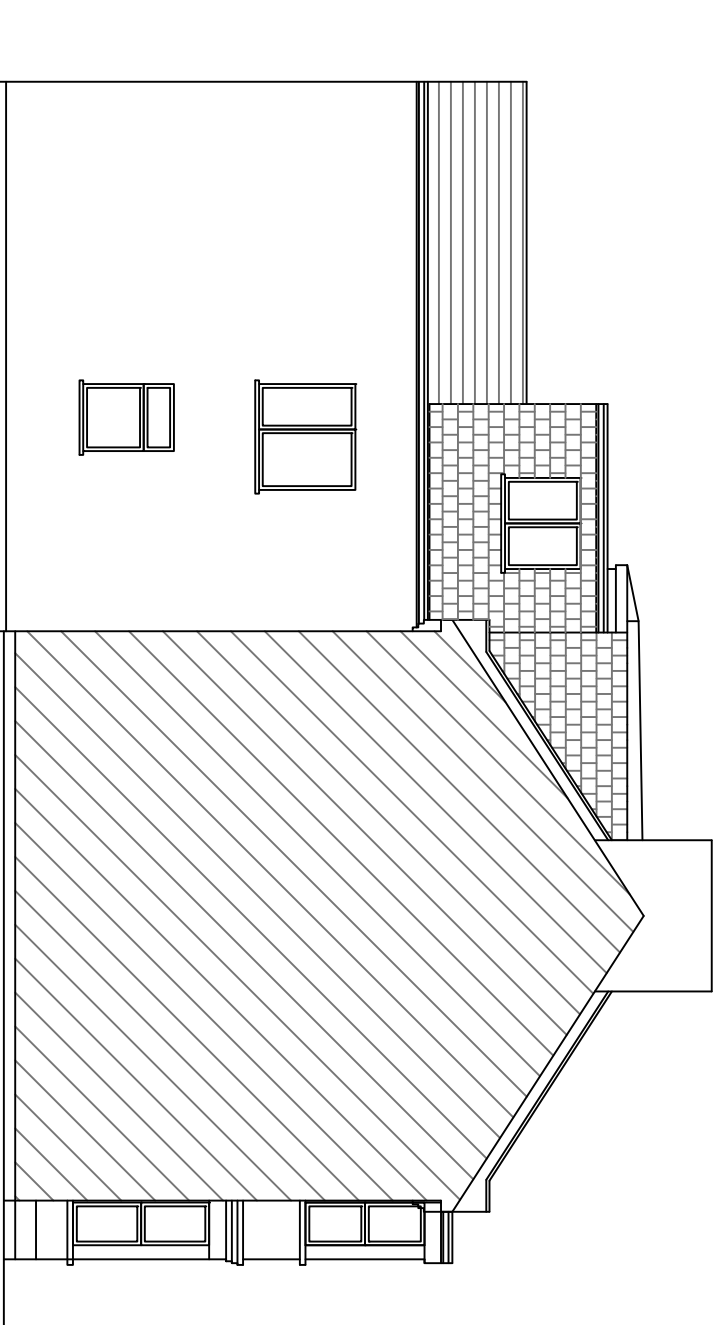

PROPOSED LEFT HAND SIDE ELEVATION 1:100 SCALE (NO CHANGE)

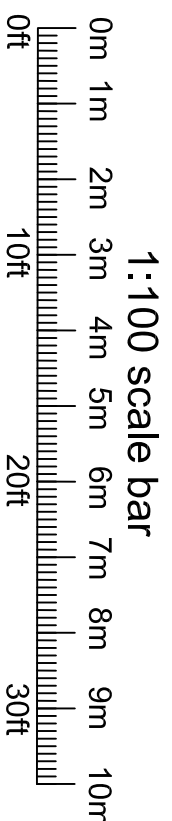


DESCRIPTION:

PROPOSED CHANGE OF USE FROM 5 BEDROOM HMD TO 1No.1 BEDROOM FLAT AND 1No.3 BEDROOM FLAT.

CLIENT: MR JAY SOKAL
SITE ADDRESS:
108 THE AVE
TOTTENHAM
N17 6TG

SCALE: 1:100 @A1
DRAWING NUMBER: PLASB2
DATE: FEB 2026
REVISIONS:

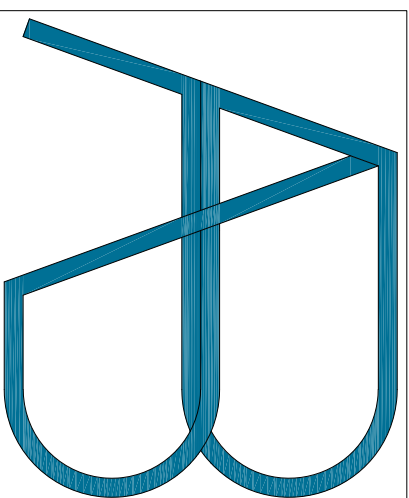

e-mail: abstructuraldesigns@gmail.com
Tel: 0770 2167000

DISCLAIMER:
THESE DRAWING SHOULD BE APPROVED BY LOCAL AUTHORITY OR APPROVED INSPECTOR BEFORE WORK CAN START.

DO NOT SCALE FROM DRAWING MEASUREMENTS TO BE TAKEN ON SITE.

PARTY WALL(ECT) ACT 1997 TO BE AGREED WITH ADJOINING NEIGHBORS BY CLIENT BEFORE COMMENCING WORKS.

ALL WORKS INCLUDING FOUNDATIONS, WASTE LINES, ETC. FINISH TO BE WITH IN BOUNDARY LINES OF SITE.