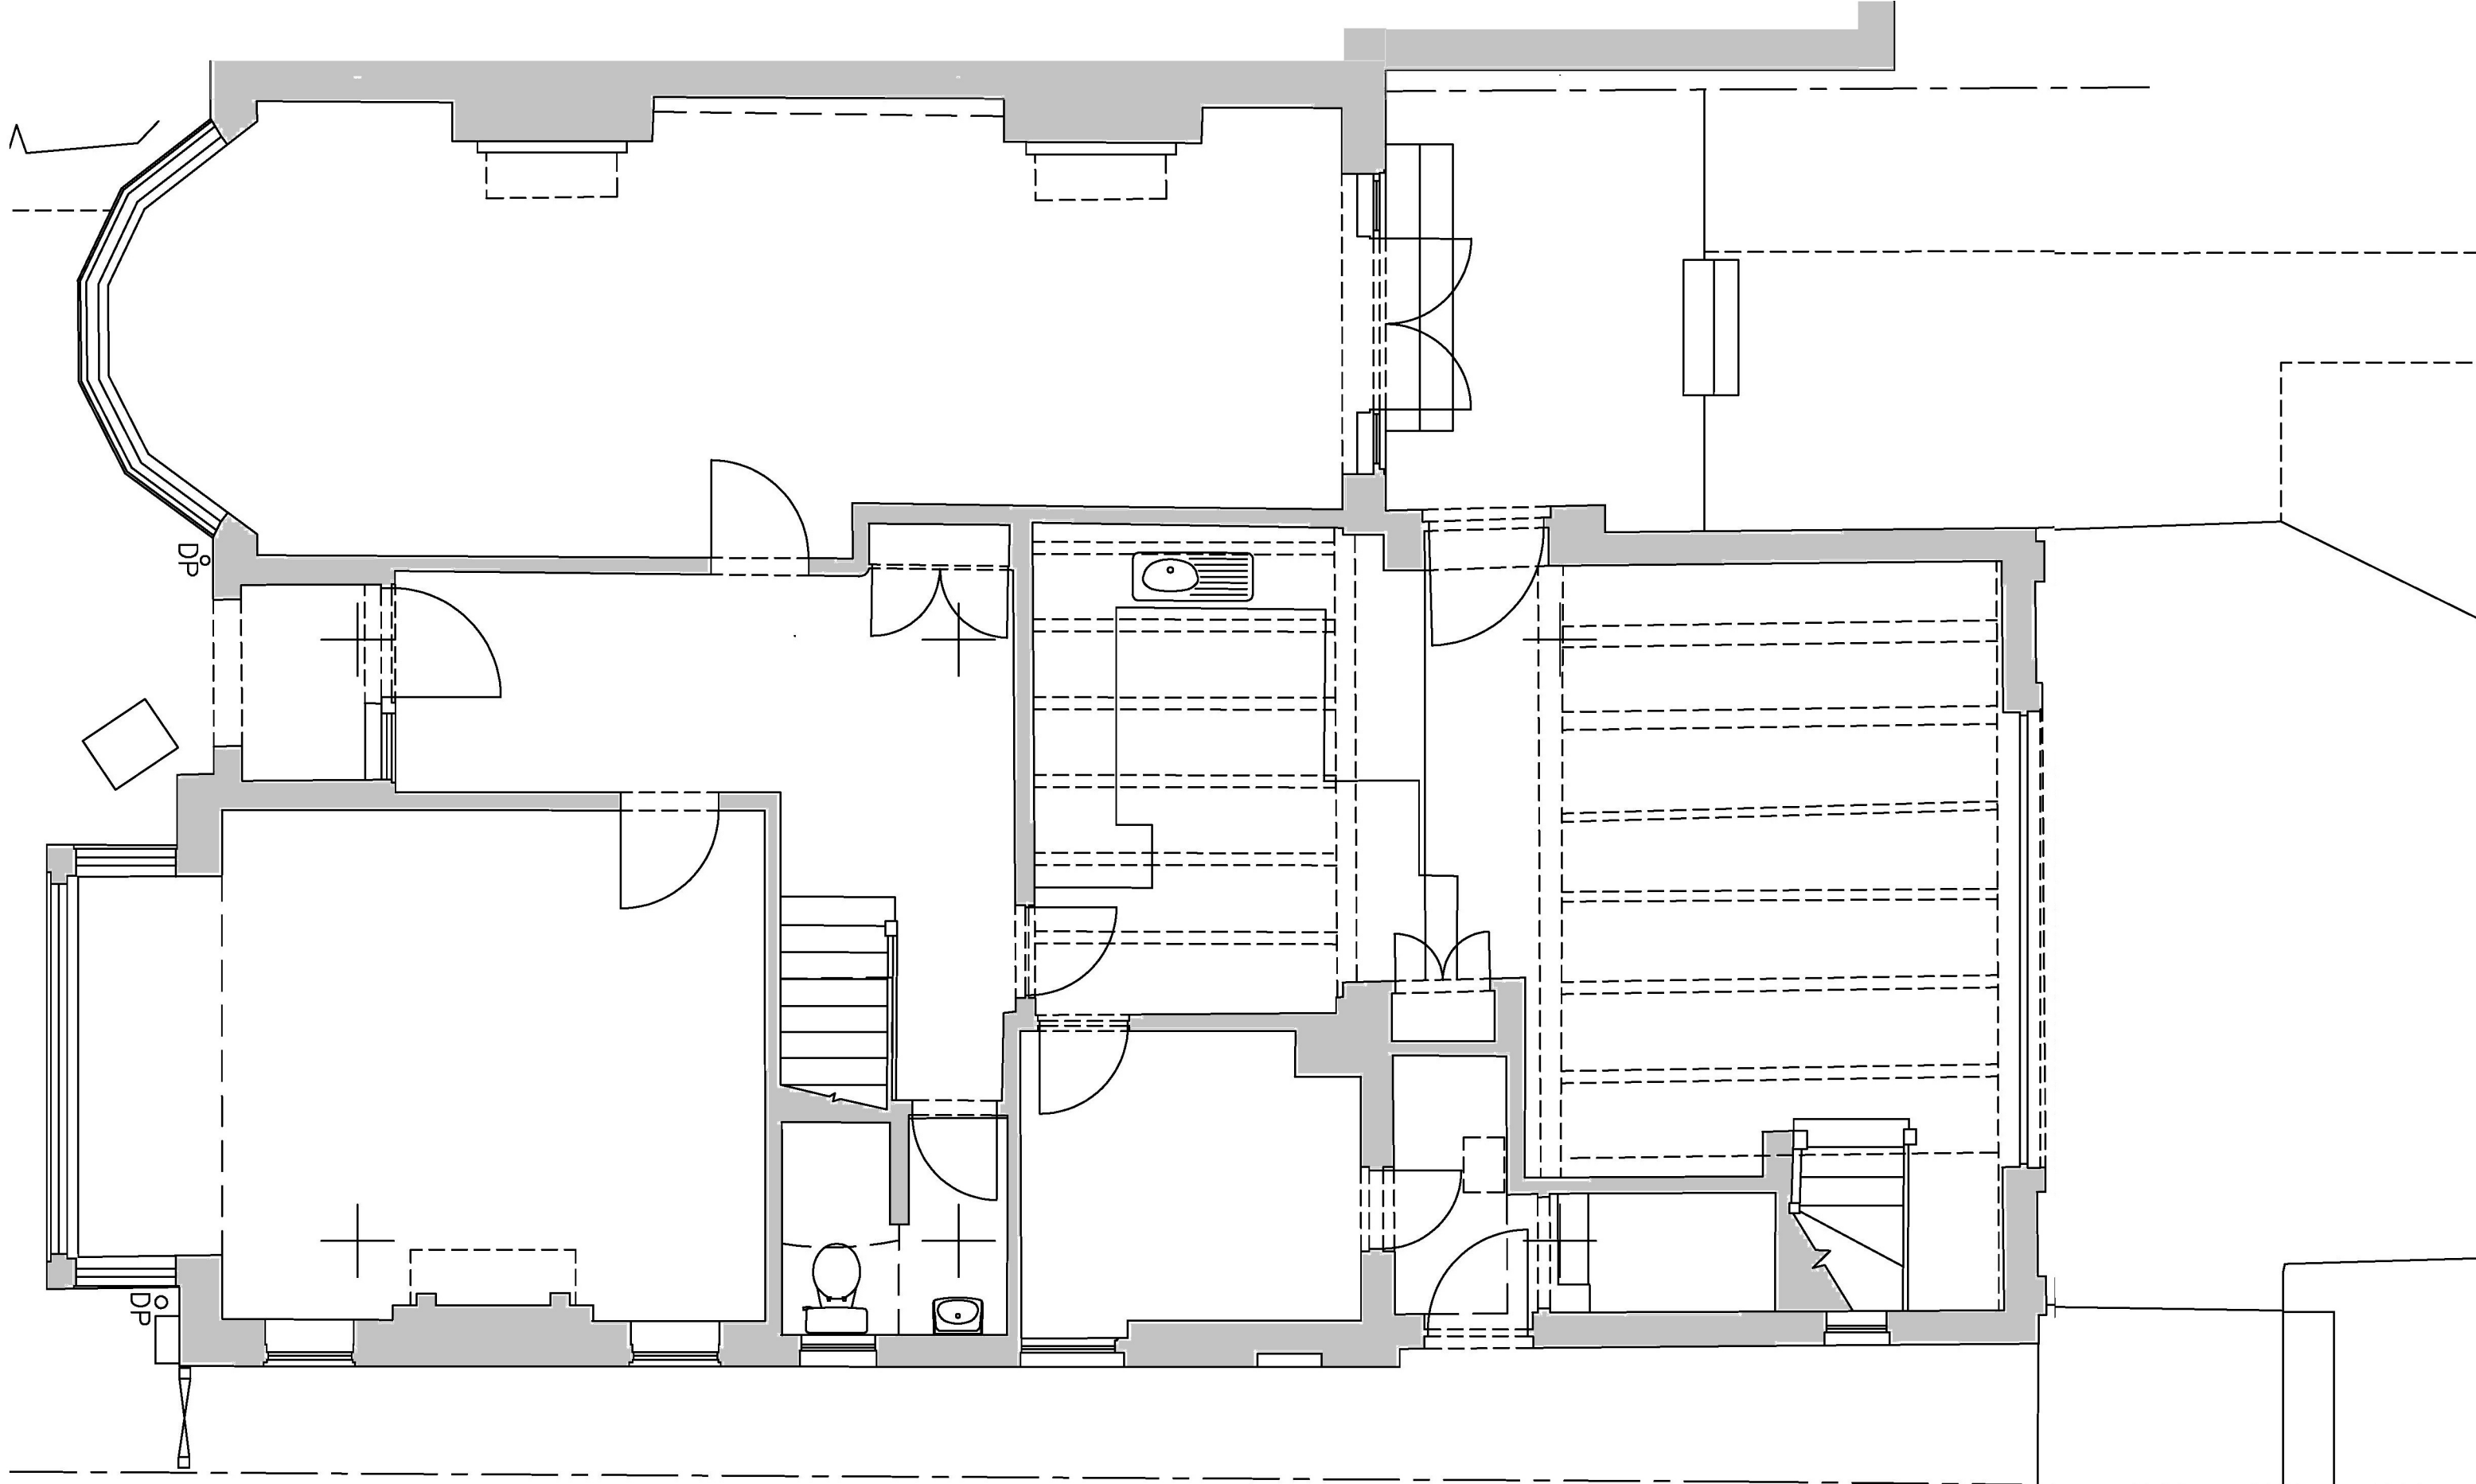


archplan

architects and property management

1 Millfield Place, Highgate, London N6 6JP
Tel: 020 8341 5628 e-mail: archplan@hotmail.com

Date

Drawn by

Checked by

Scale

1:50
At A3

Project



**27 SOUTHWOOD
LAWN RD N6 5SD
GROUND FLOOR
AS EXISTING**

Title

Drawing no

SR/01

Copyright
Archplan 2020

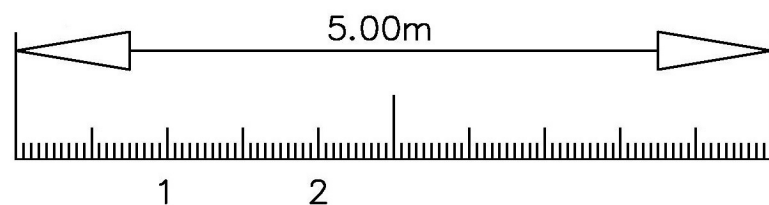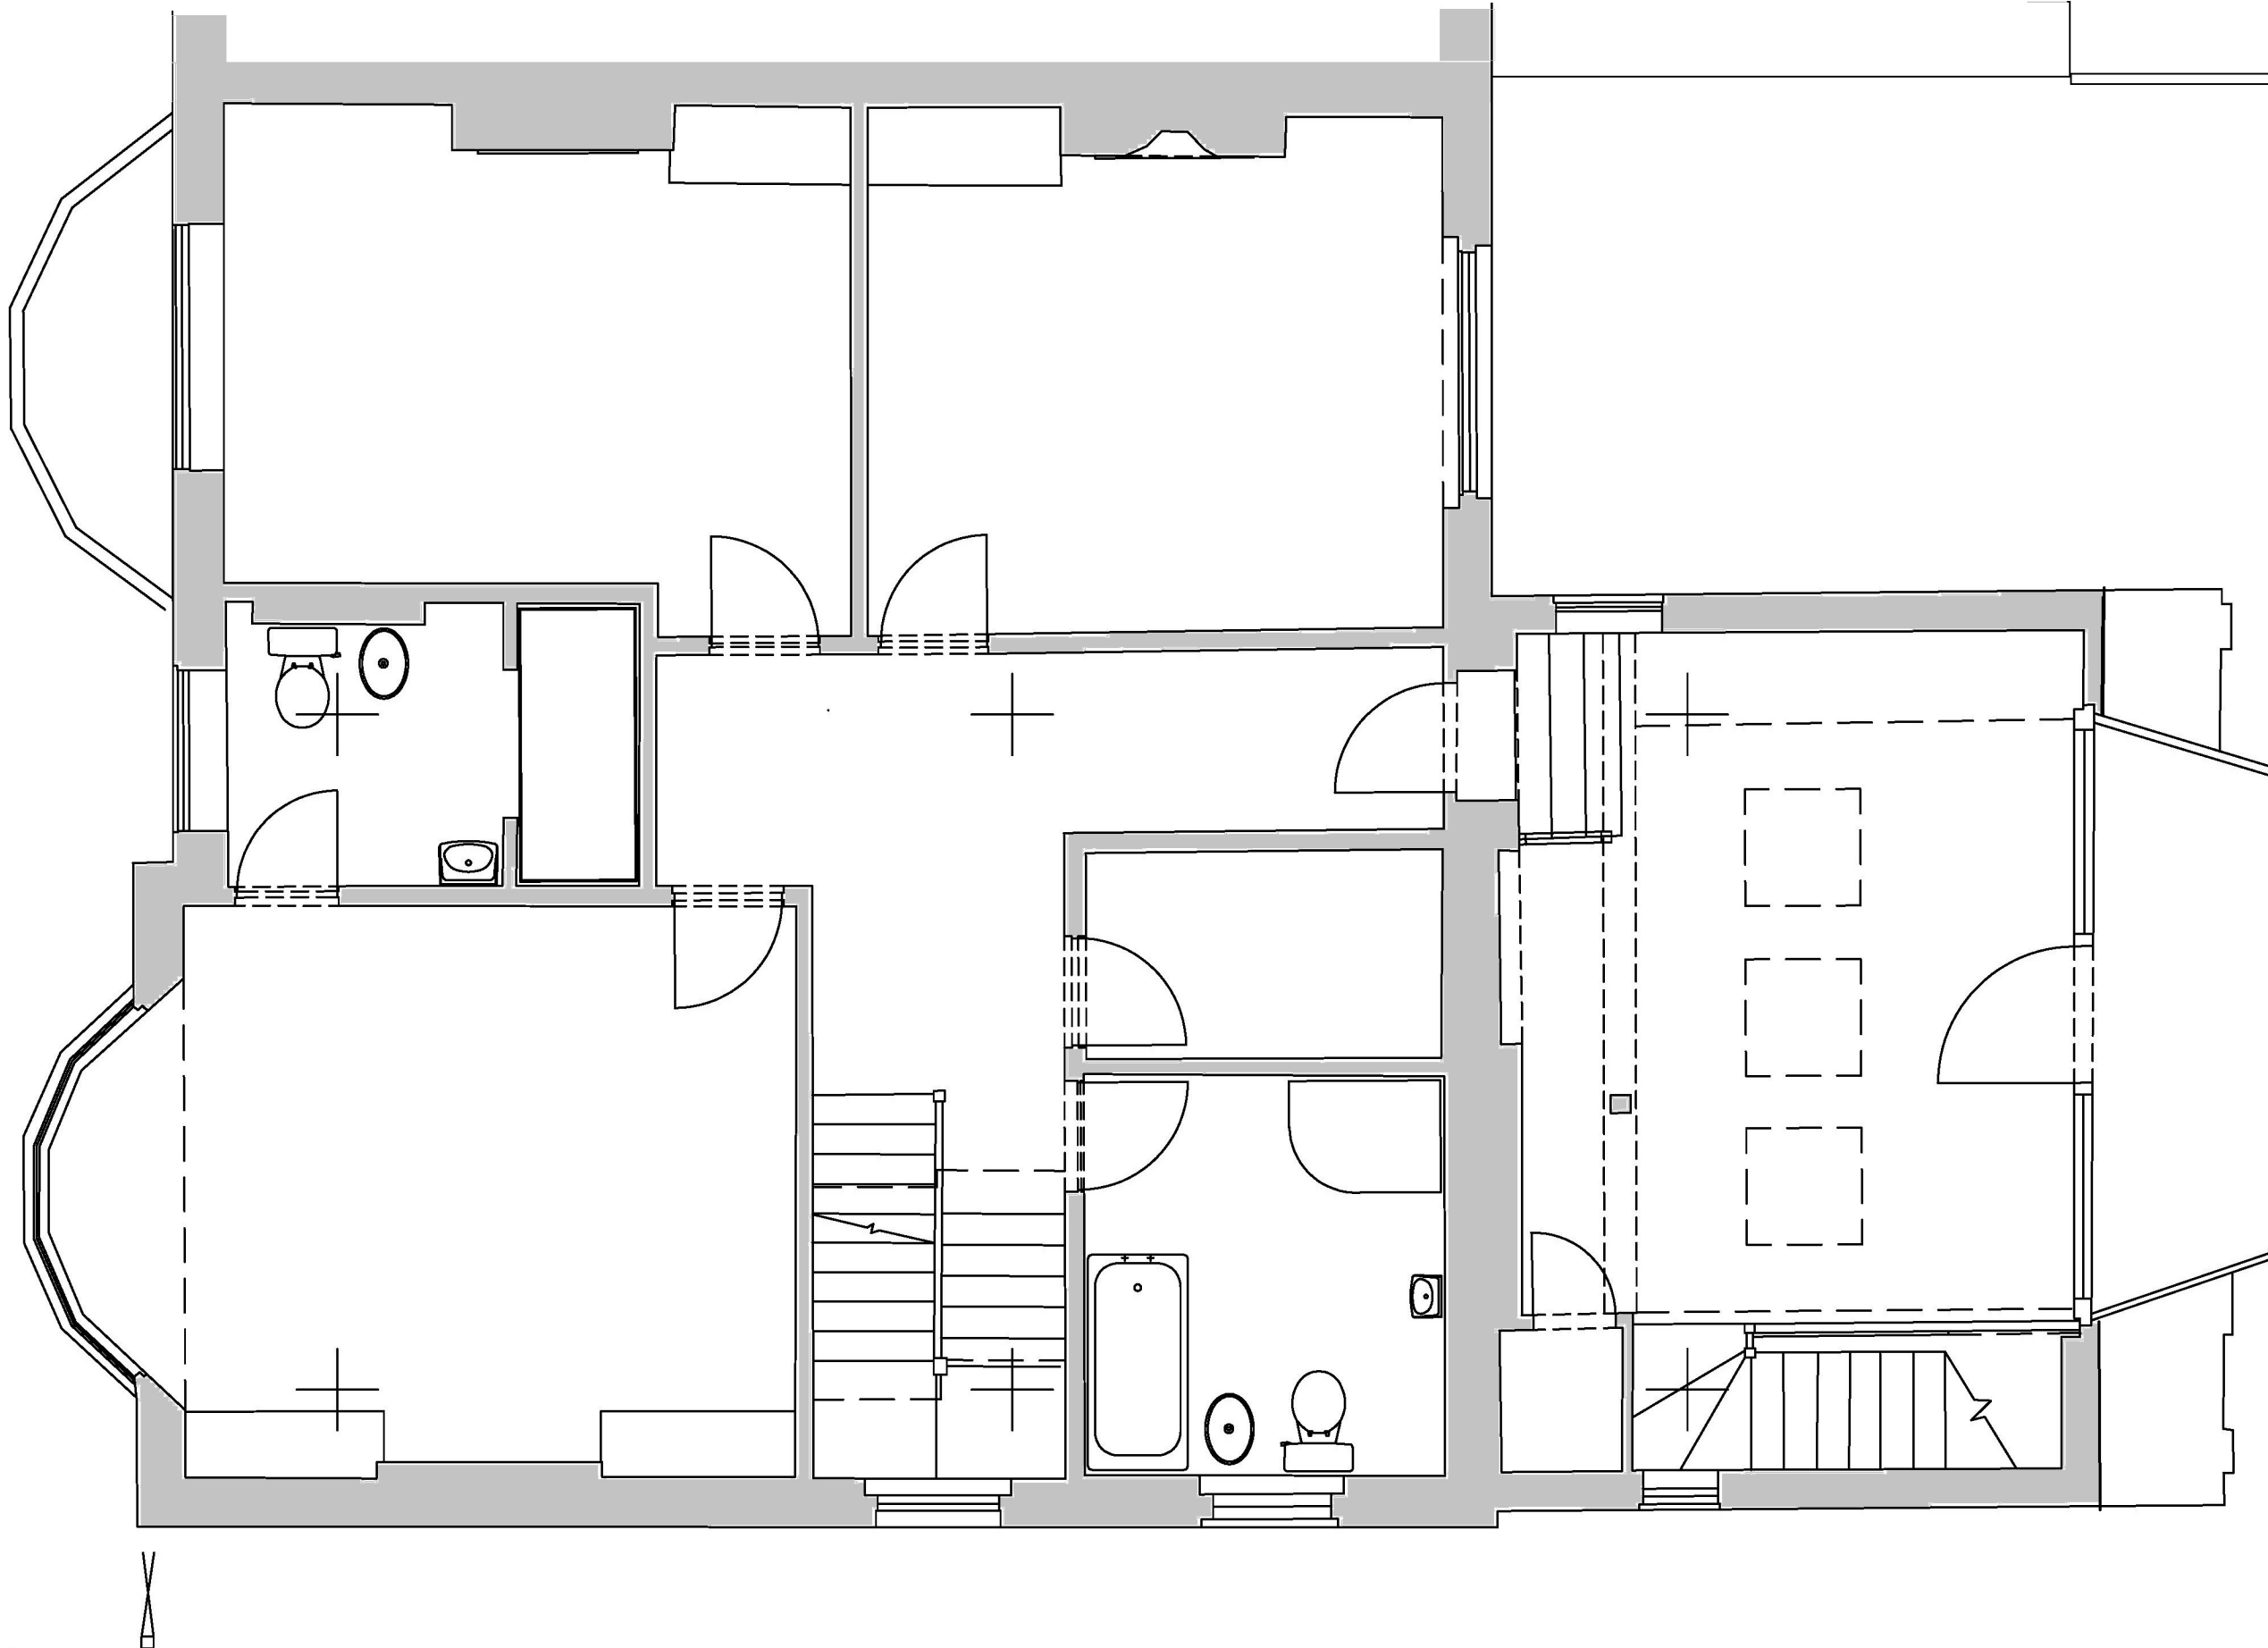

archplan

architects and property management

1 Millfield Place, Highgate, London N6 6JP
Tel: 020 8341 5628 e-mail: archplan@hotmail.com

Date

Drawn by

Checked by

Scale

1:50
At A3

Project



**27 SOUTHWOOD
LAWN RD N6 5SD
FIRST FLOOR
AS EXISTING**

Title

Drawing no

SR/02

Copyright
Archplan 2020

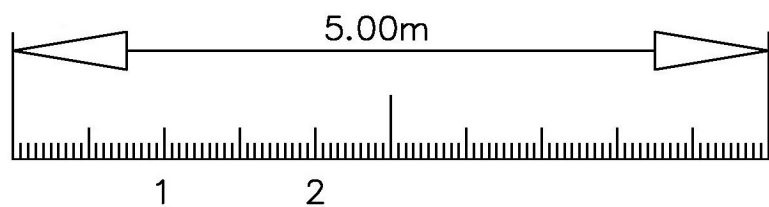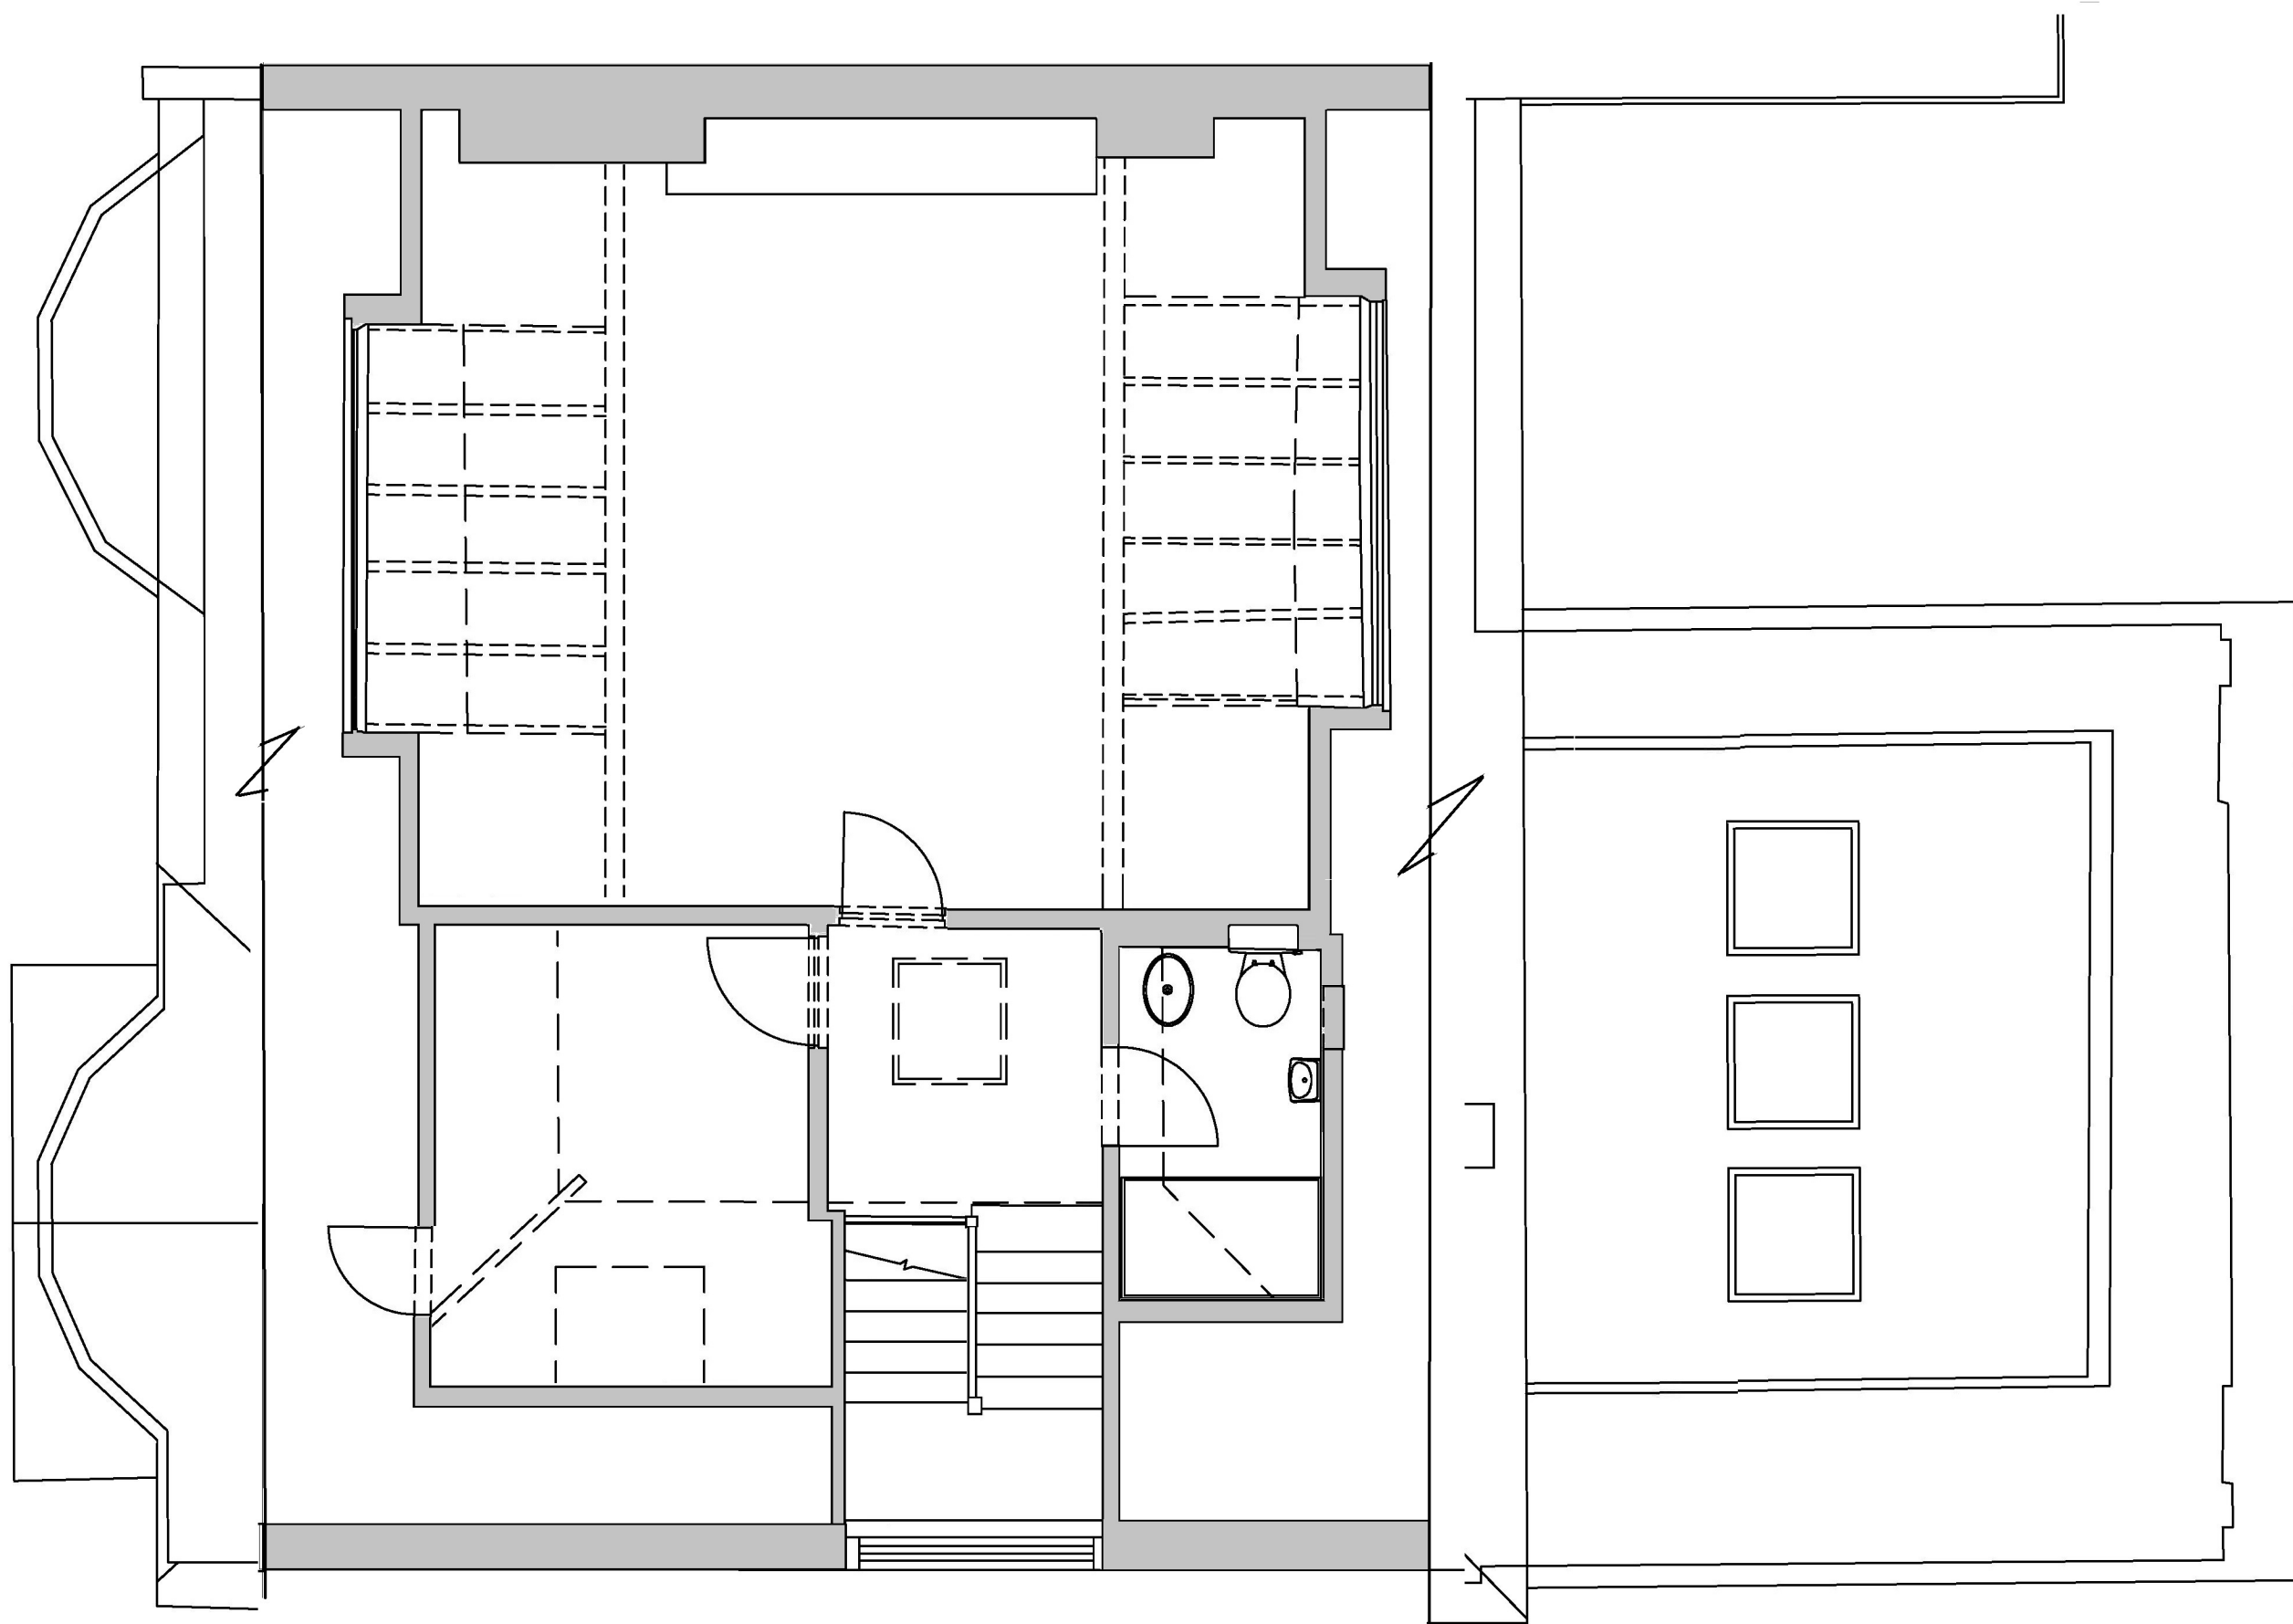

archplan

architects and property management

1 Millfield Place, Highgate, London N6 6JP
Tel: 020 8341 5628 e-mail: archplan@hotmail.com

Date

Drawn by

Checked by

Scale

1:50
At A3

Project



**27 SOUTHWOOD
LAWN RD N6 5SD
SECOND FLOOR
AS EXISTING**

Title

Drawing no

SR/03

Copyright
Archplan 2020

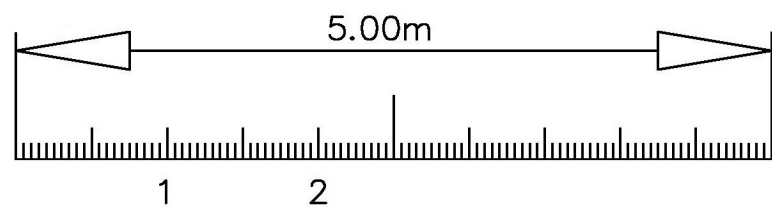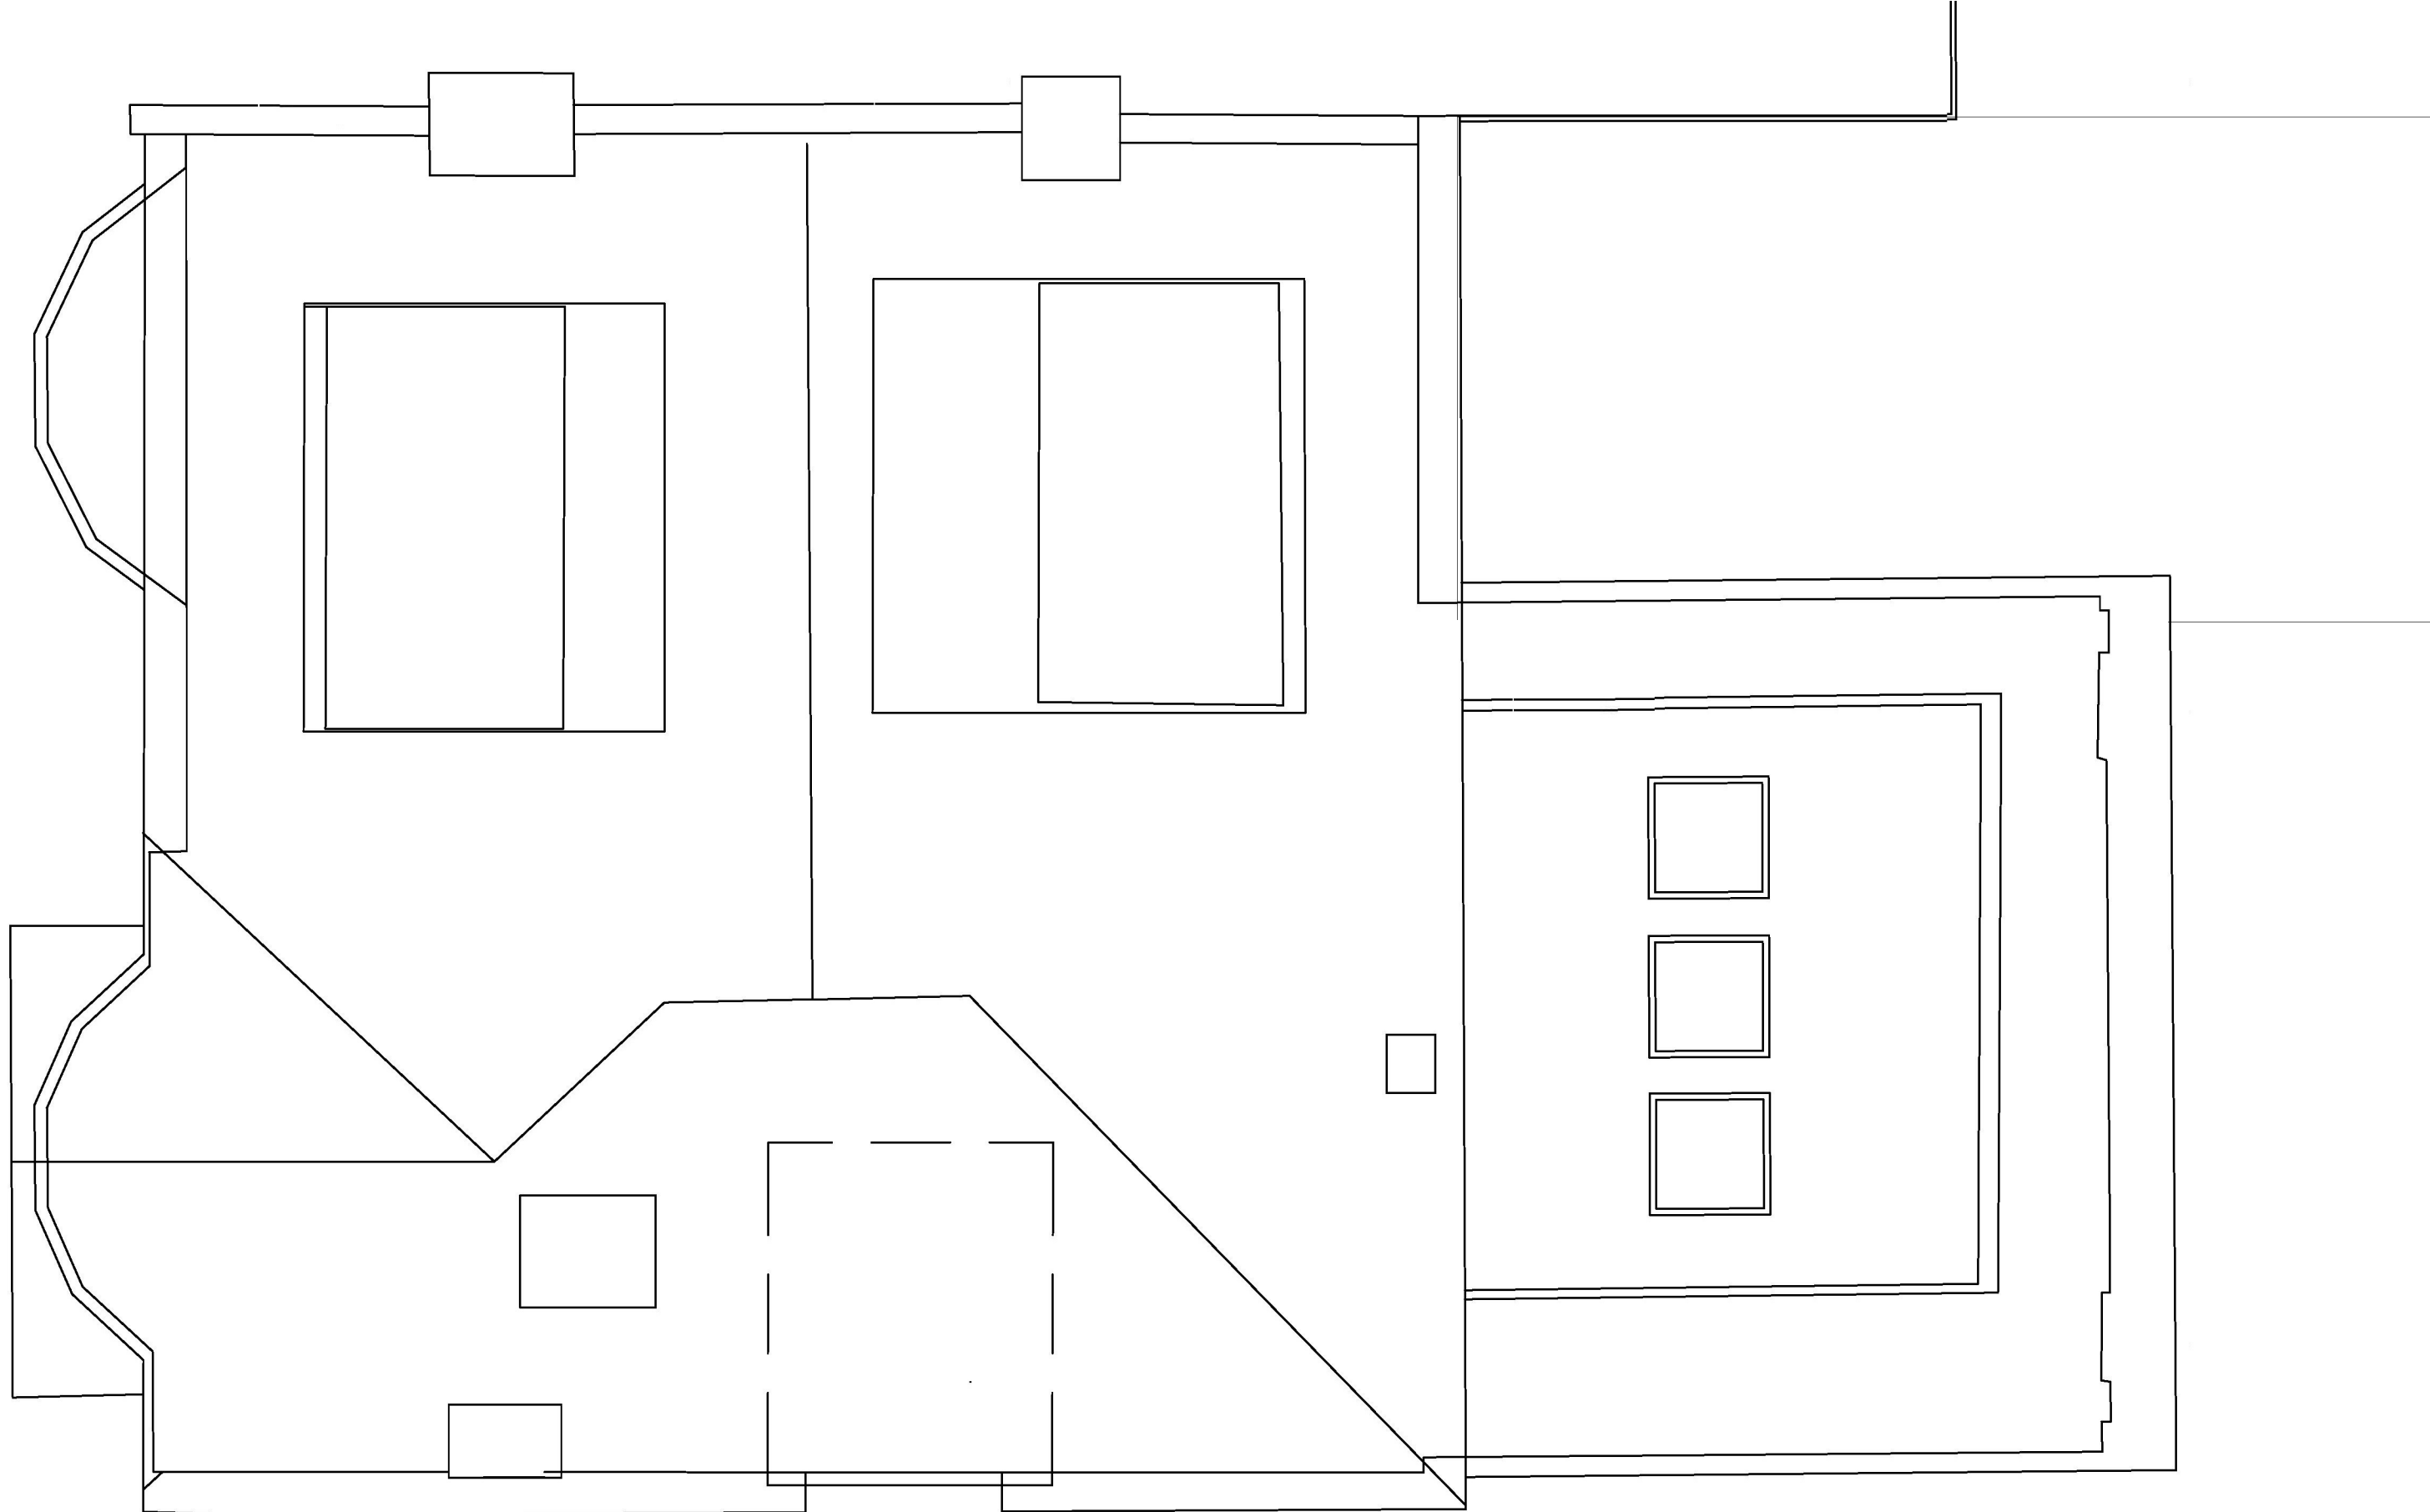

archplan

architects and property management

1 Millfield Place, Highgate, London N6 6JP
Tel: 020 8341 5628 e-mail: archplan@hotmail.com

Date

Drawn by

Checked by

Scale

1:50
At A3

Project


**27 SOUTHWOOD
LAWN RD N6 5SD
ROOF PLAN
AS EXISTING**

Title

Drawing no

SR/04

Copyright
Archplan 2020

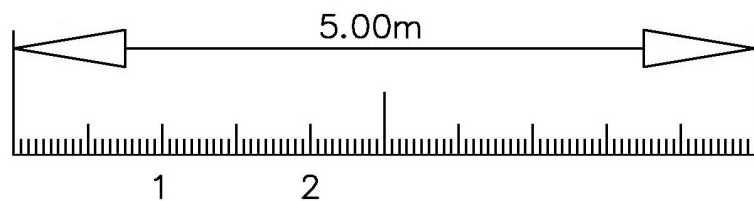

archplan

architects and property management

1 Millfield Place, Highgate, London N6 6JP
Tel: 020 8341 5628 e-mail: archplan@hotmail.com

Date

Drawn by

Checked by

Scale

1:50
At A3

Project


**27 SOUTHWOOD
LAWN RD N6 5SD
SECTION A-A
AS EXISTING**

Title

Drawing no

SR/05

Copyright
Archplan 2020

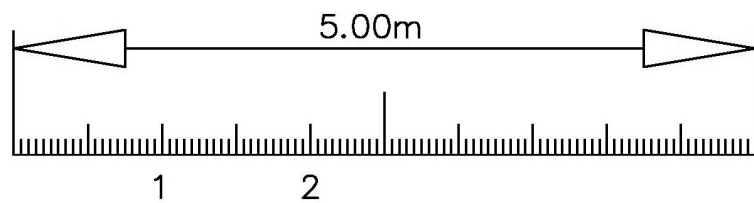

archplan

architects and property management

1 Millfield Place, Highgate, London N6 6JP
Tel: 020 8341 5628 e-mail: archplan@hotmail.com

Date

Drawn by

Checked by

Scale

1:50
At A3

Project


**27 SOUTHWOOD
LAWN RD N6 5SD
SECTION B-B
AS EXISTING**

Title


Drawing no

SR/06

Copyright
Archplan 2020

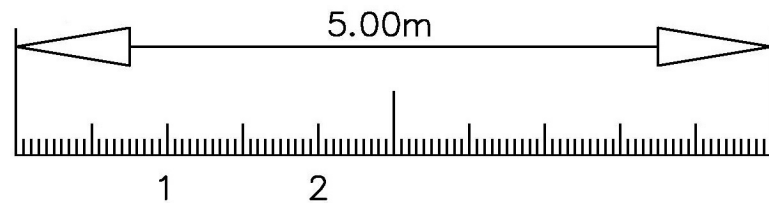

archplan architects and property management 1 Millfield Place, Highgate, London N6 6JP Tel: 020 8341 5628 e-mail: archplan@hotmail.com	Date	Scale 1:50 At A3	Project 27 SOUTHWOOD LAWN RD N6 5SD	Drawing no SR/07
	Drawn by	Checked by	Title FRONT ELEVATION AS EXISTING	Copyright Archplan 2020

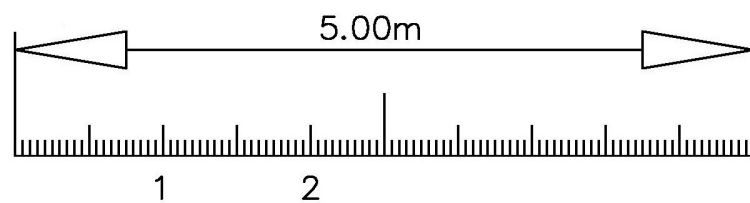

archplan

architects and property management

1 Millfield Place, Highgate, London N6 6JP
Tel: 020 8341 5628 e-mail: archplan@hotmail.com

Date

Drawn by

Checked by

Scale

1:50
At A3

Project


**27 SOUTHWOOD
LAWN RD N6 5SD
REAR ELEVATION
AS EXISTING**

Title

Drawing no

SR/08

Copyright
Archplan 2020

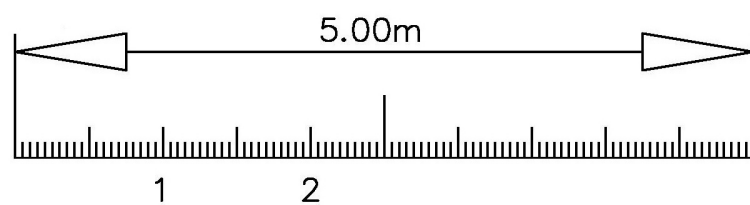

archplan

architects and property management

1 Millfield Place, Highgate, London N6 6JP
Tel: 020 8341 5628 e-mail: archplan@hotmail.com

Date

Drawn by

Checked by

Scale

1:50
At A3

Project

**27 SOUTHWOOD
LAWN RD N6 5SD
SIDE ELEVATION
AS EXISTING**

Title

Drawing no

SR/09

Copyright
Archplan 2020