


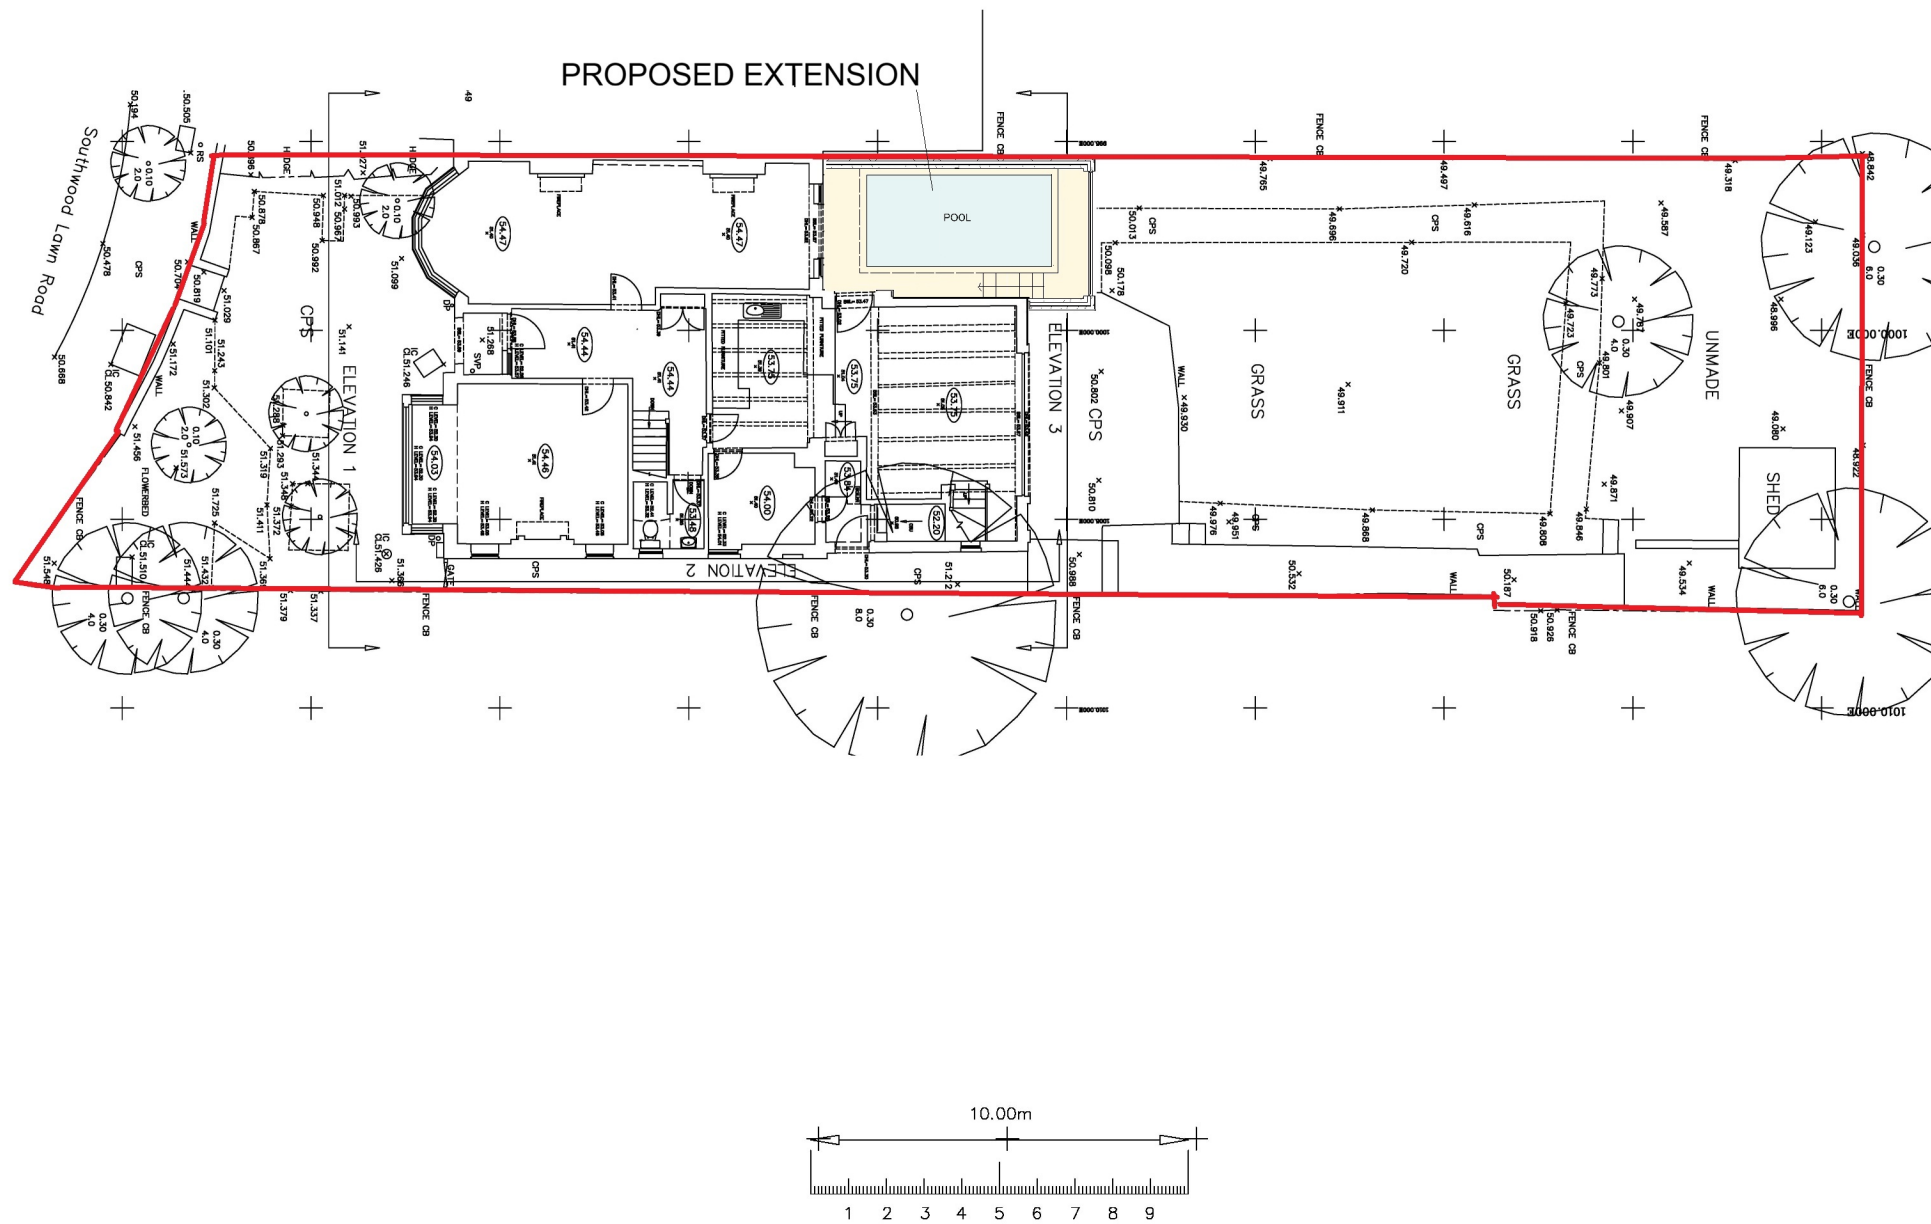

archplan architects and property management 1 Millfield Place, Highgate, London N6 6JP Tel: 020 8341 5628 e-mail: archplan@hotmail.com	Date Drawn by Checked by	Scale 1:200 At A3	Project 27 SOUTHWOOD LAWN RD N6 5SD SITE PLAN AS PROPOSED	Drawing no SR/20 Copyright Archplan 2020
--	---	---	---	---