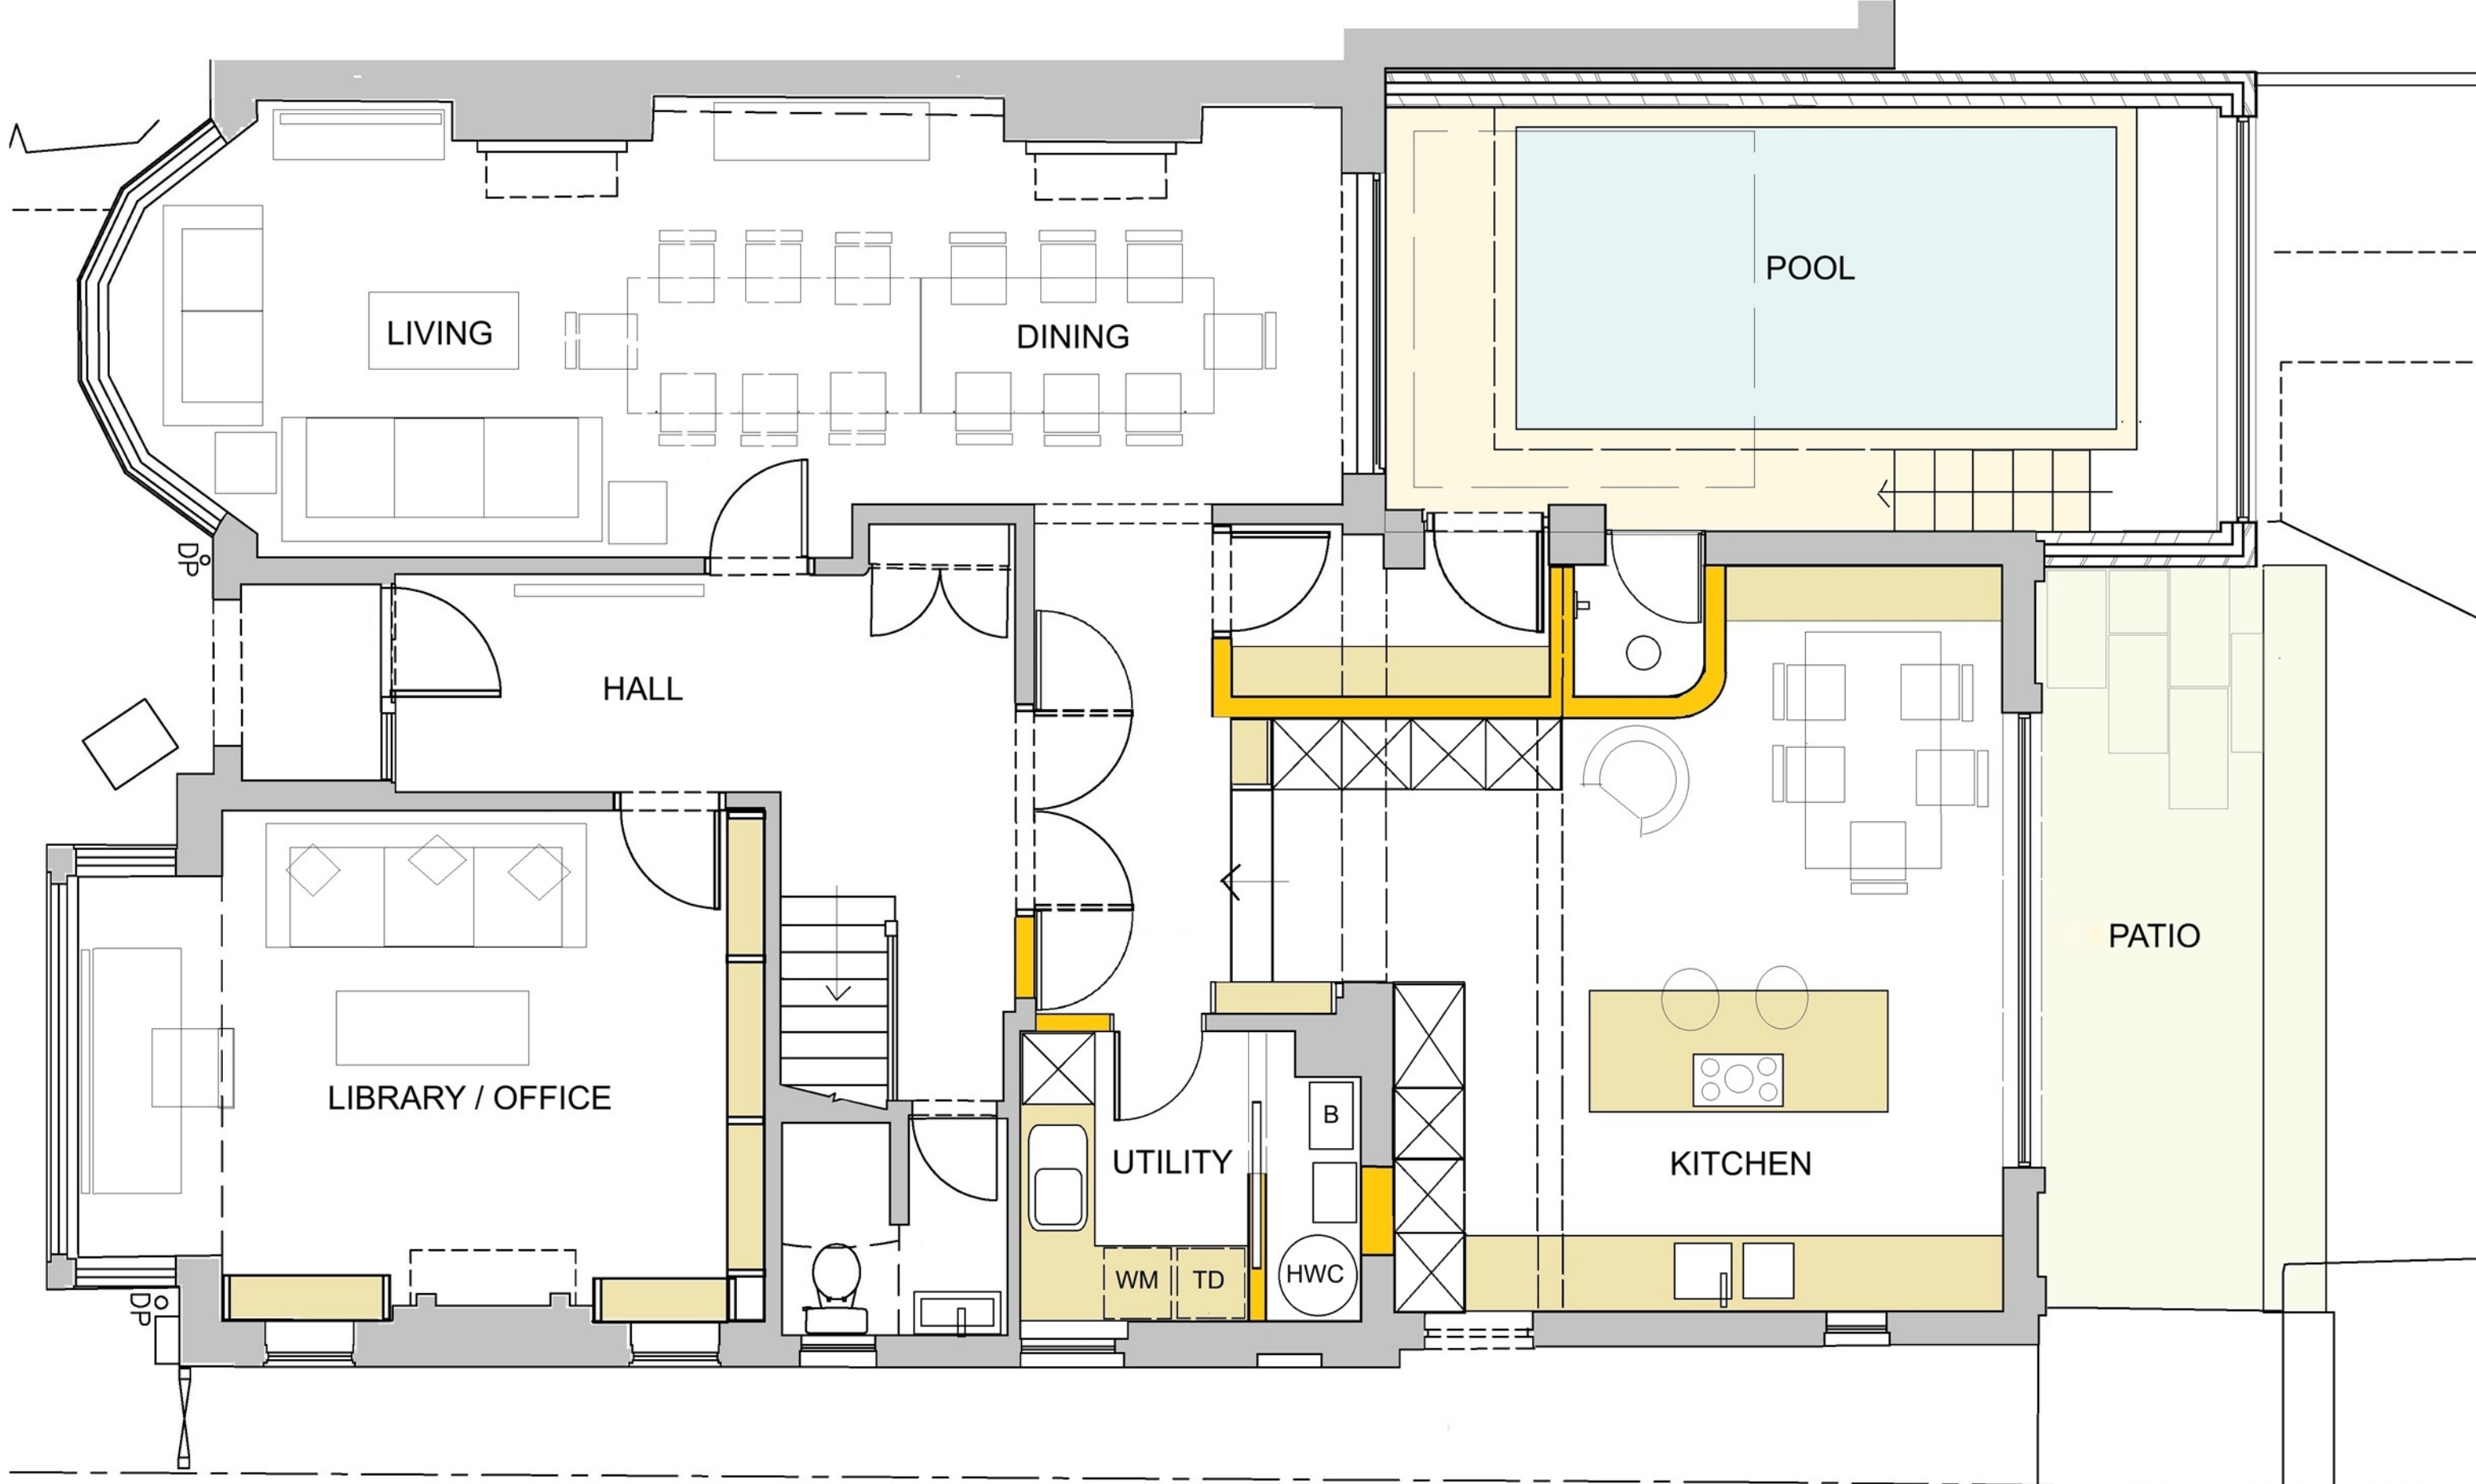


archplan

architects and property management

1 Millfield Place, Highgate, London N6 6JP
Tel: 020 8341 5628 e-mail: archplan@hotmail.com

Date

Drawn by

Checked by

Scale
1:50
At A3

Project



**27 SOUTHWOOD
LAWN RD N6 5SD
GROUND FLOOR
AS PROPOSED**

Title

Drawing no

SR/10

Copyright
Archplan 2020

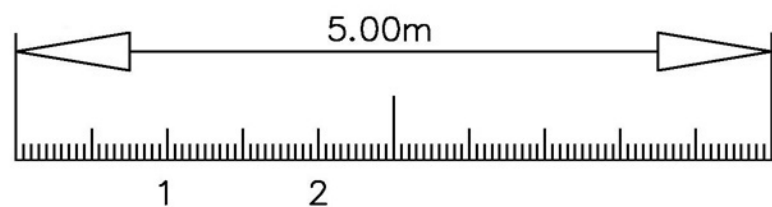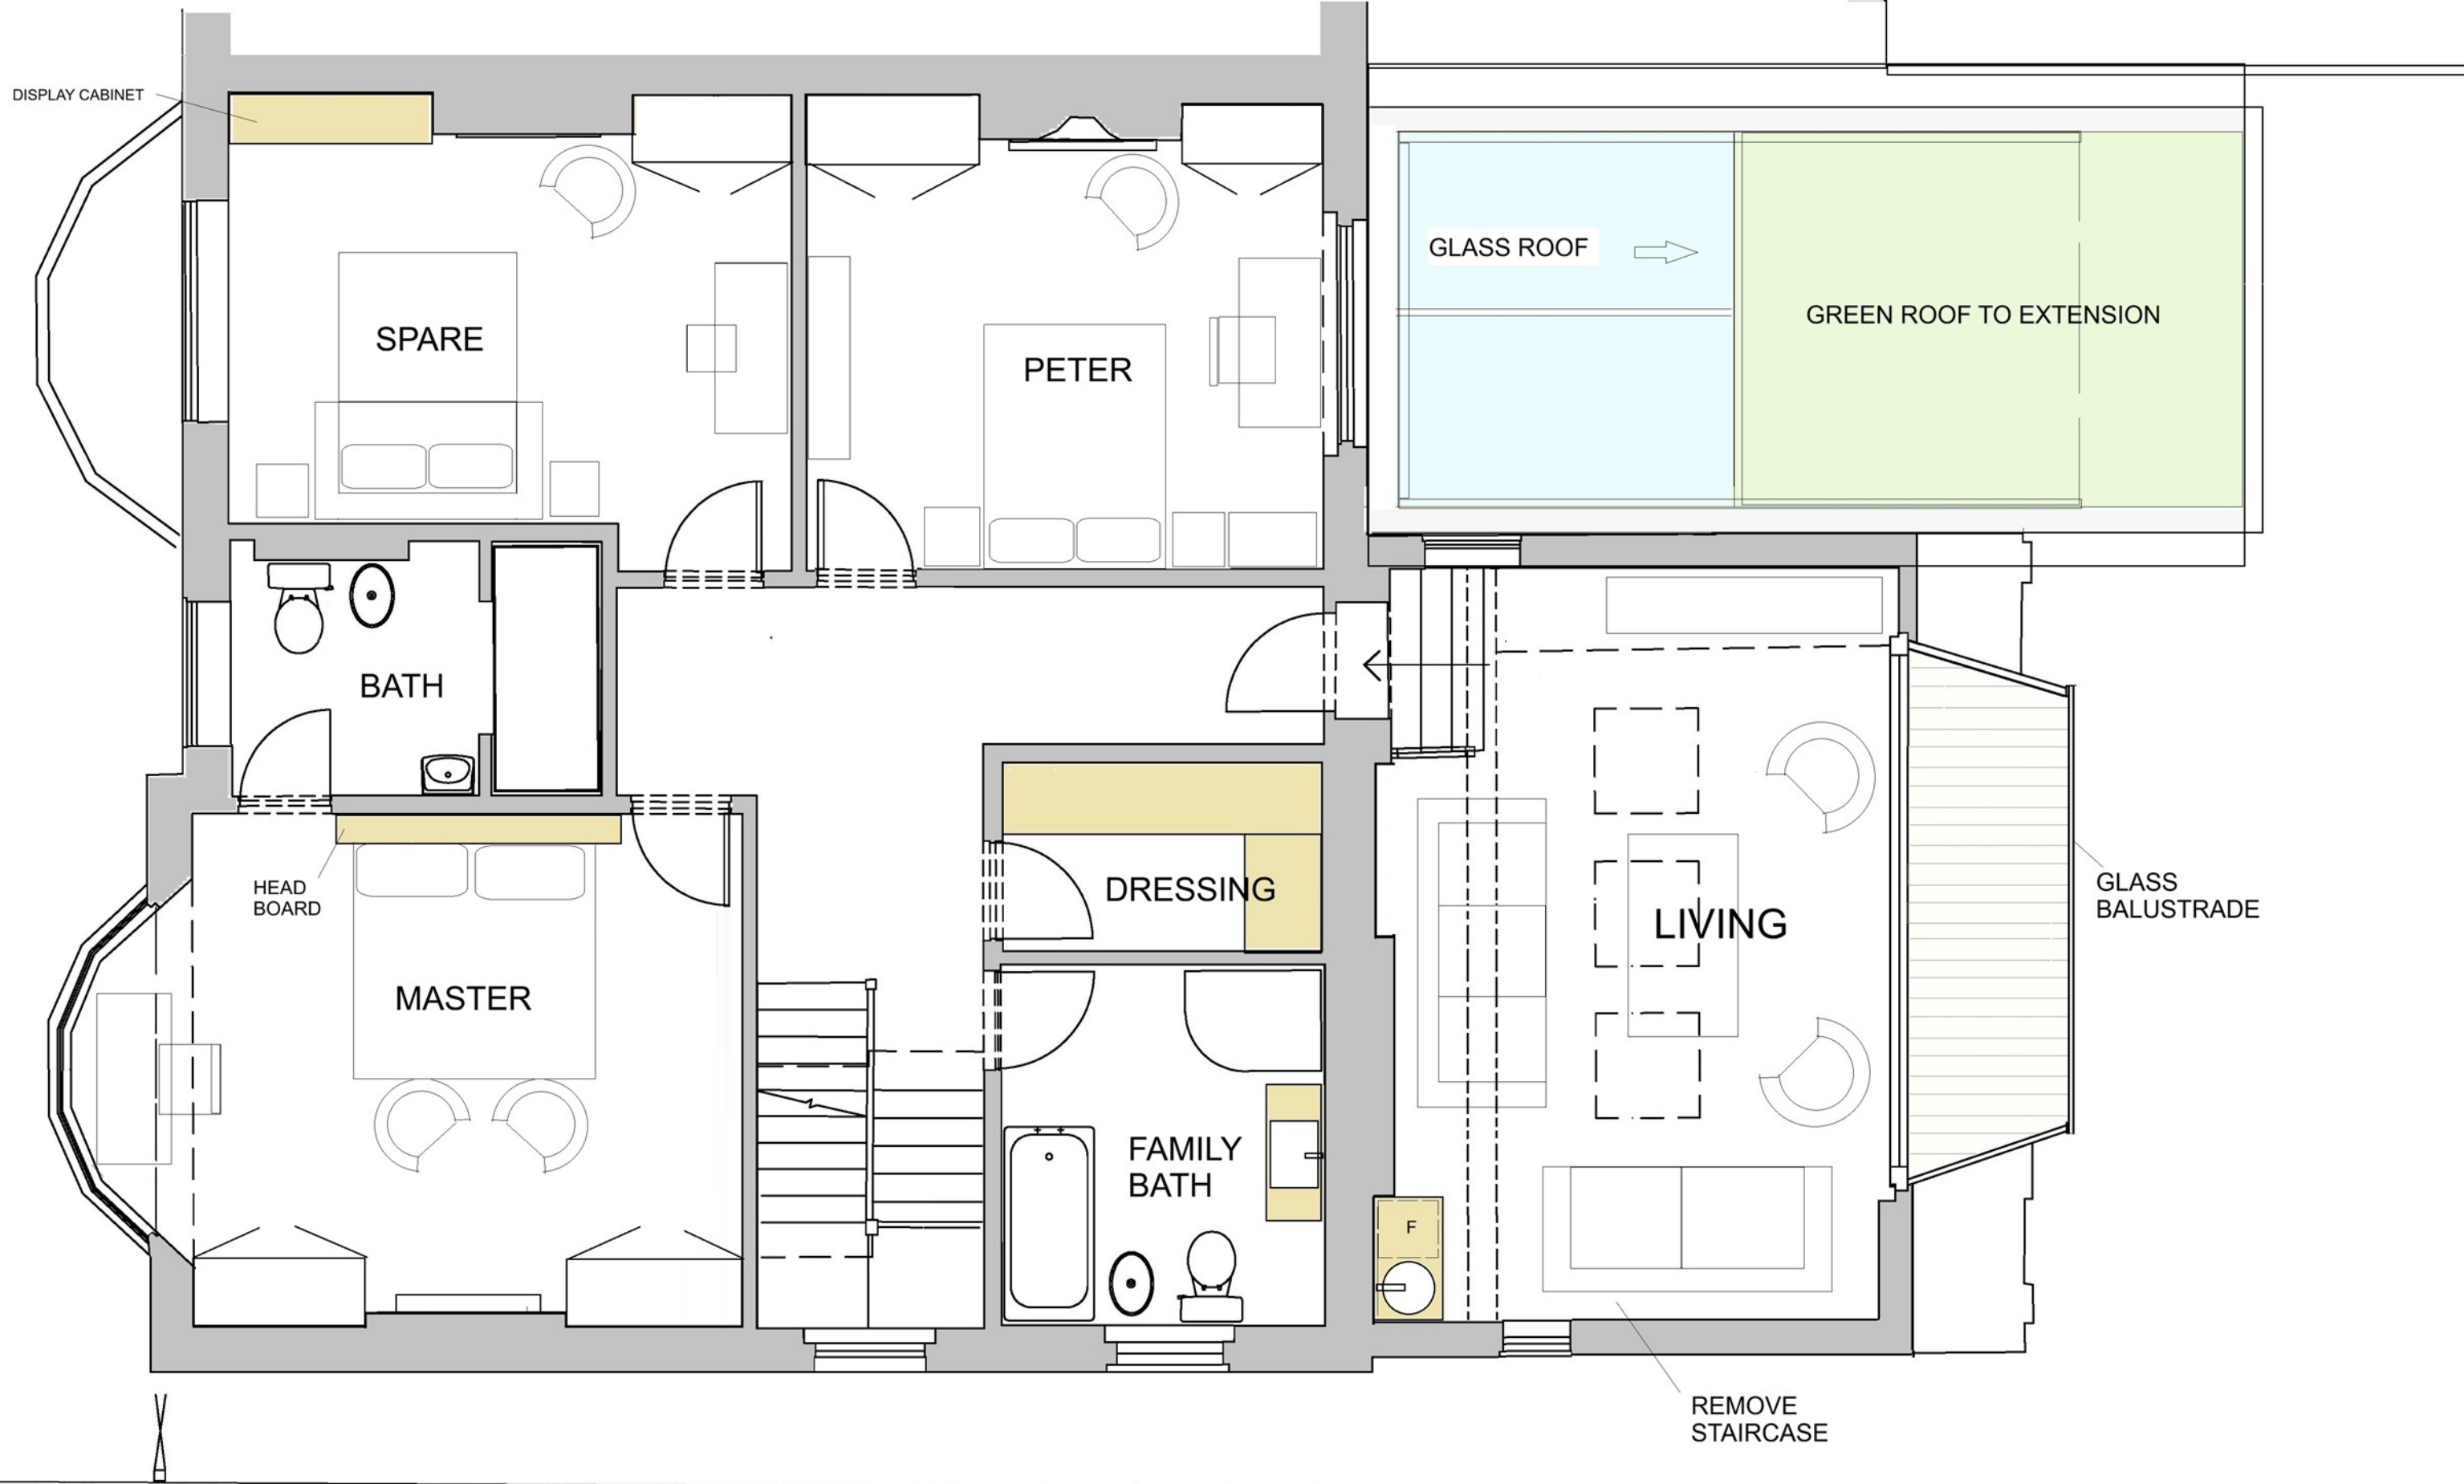

archplan

architects and property management

1 Millfield Place, Highgate, London N6 6JP
Tel: 020 8341 5628 e-mail: archplan@hotmail.com

Date

Drawn by



Checked by

Scale
1:50
At A3

Project **27 SOUTHWOOD
LAWN RD N6 5SD**
Title **FIRST FLOOR
AS PROPOSED**

Drawing no
SR/11

Copyright
Archplan 2020

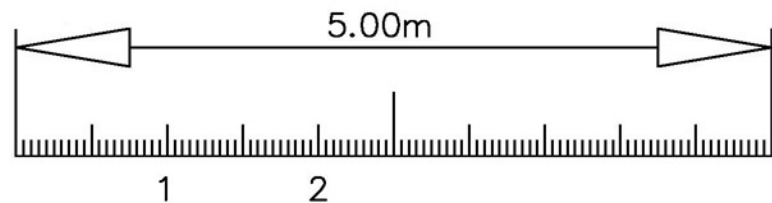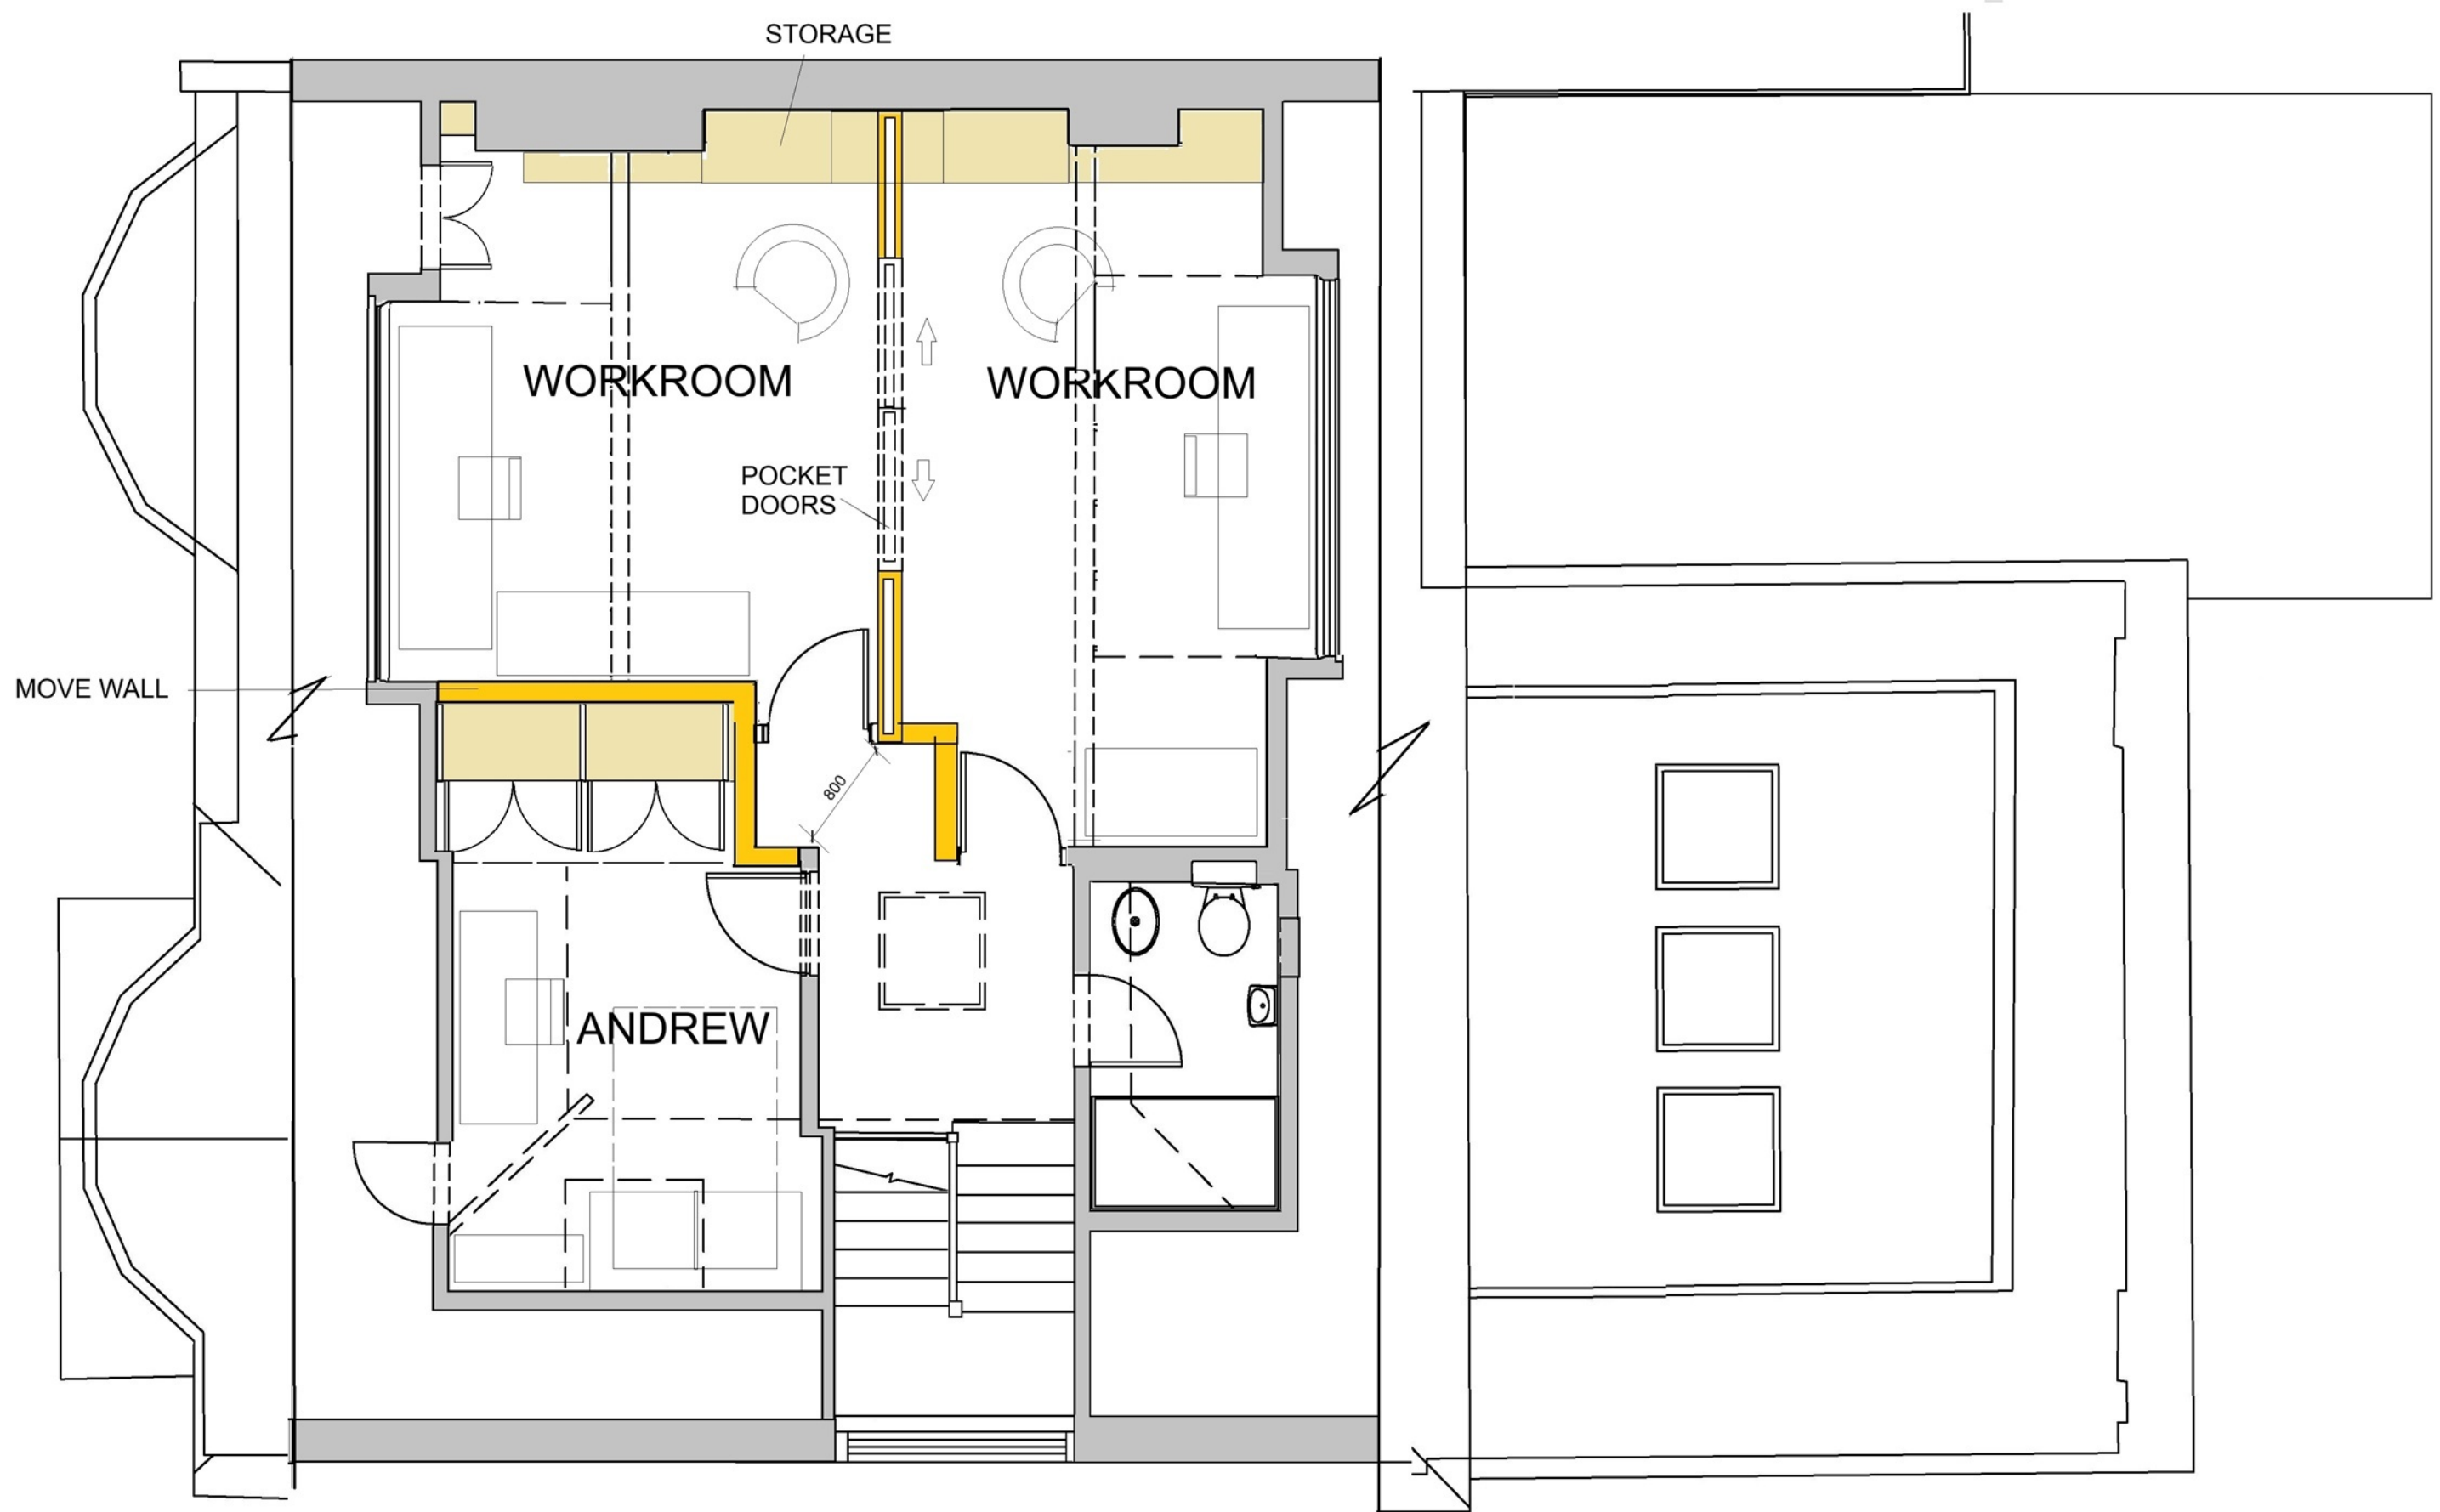

archplan

architects and property management

1 Millfield Place, Highgate, London N6 6JP
Tel: 020 8341 5628 e-mail: archplan@hotmail.com

Date

Drawn by

Checked by



Scale
1:50
At A3

Project **27 SOUTHWOOD
LAWN RD N6 5SD
SECOND FLOOR
AS PROPOSED**

Title

Drawing no
SR/12

Copyright
Archplan 2020

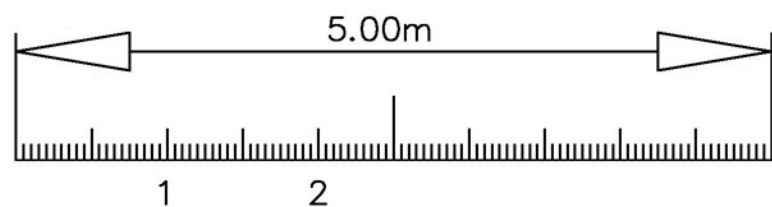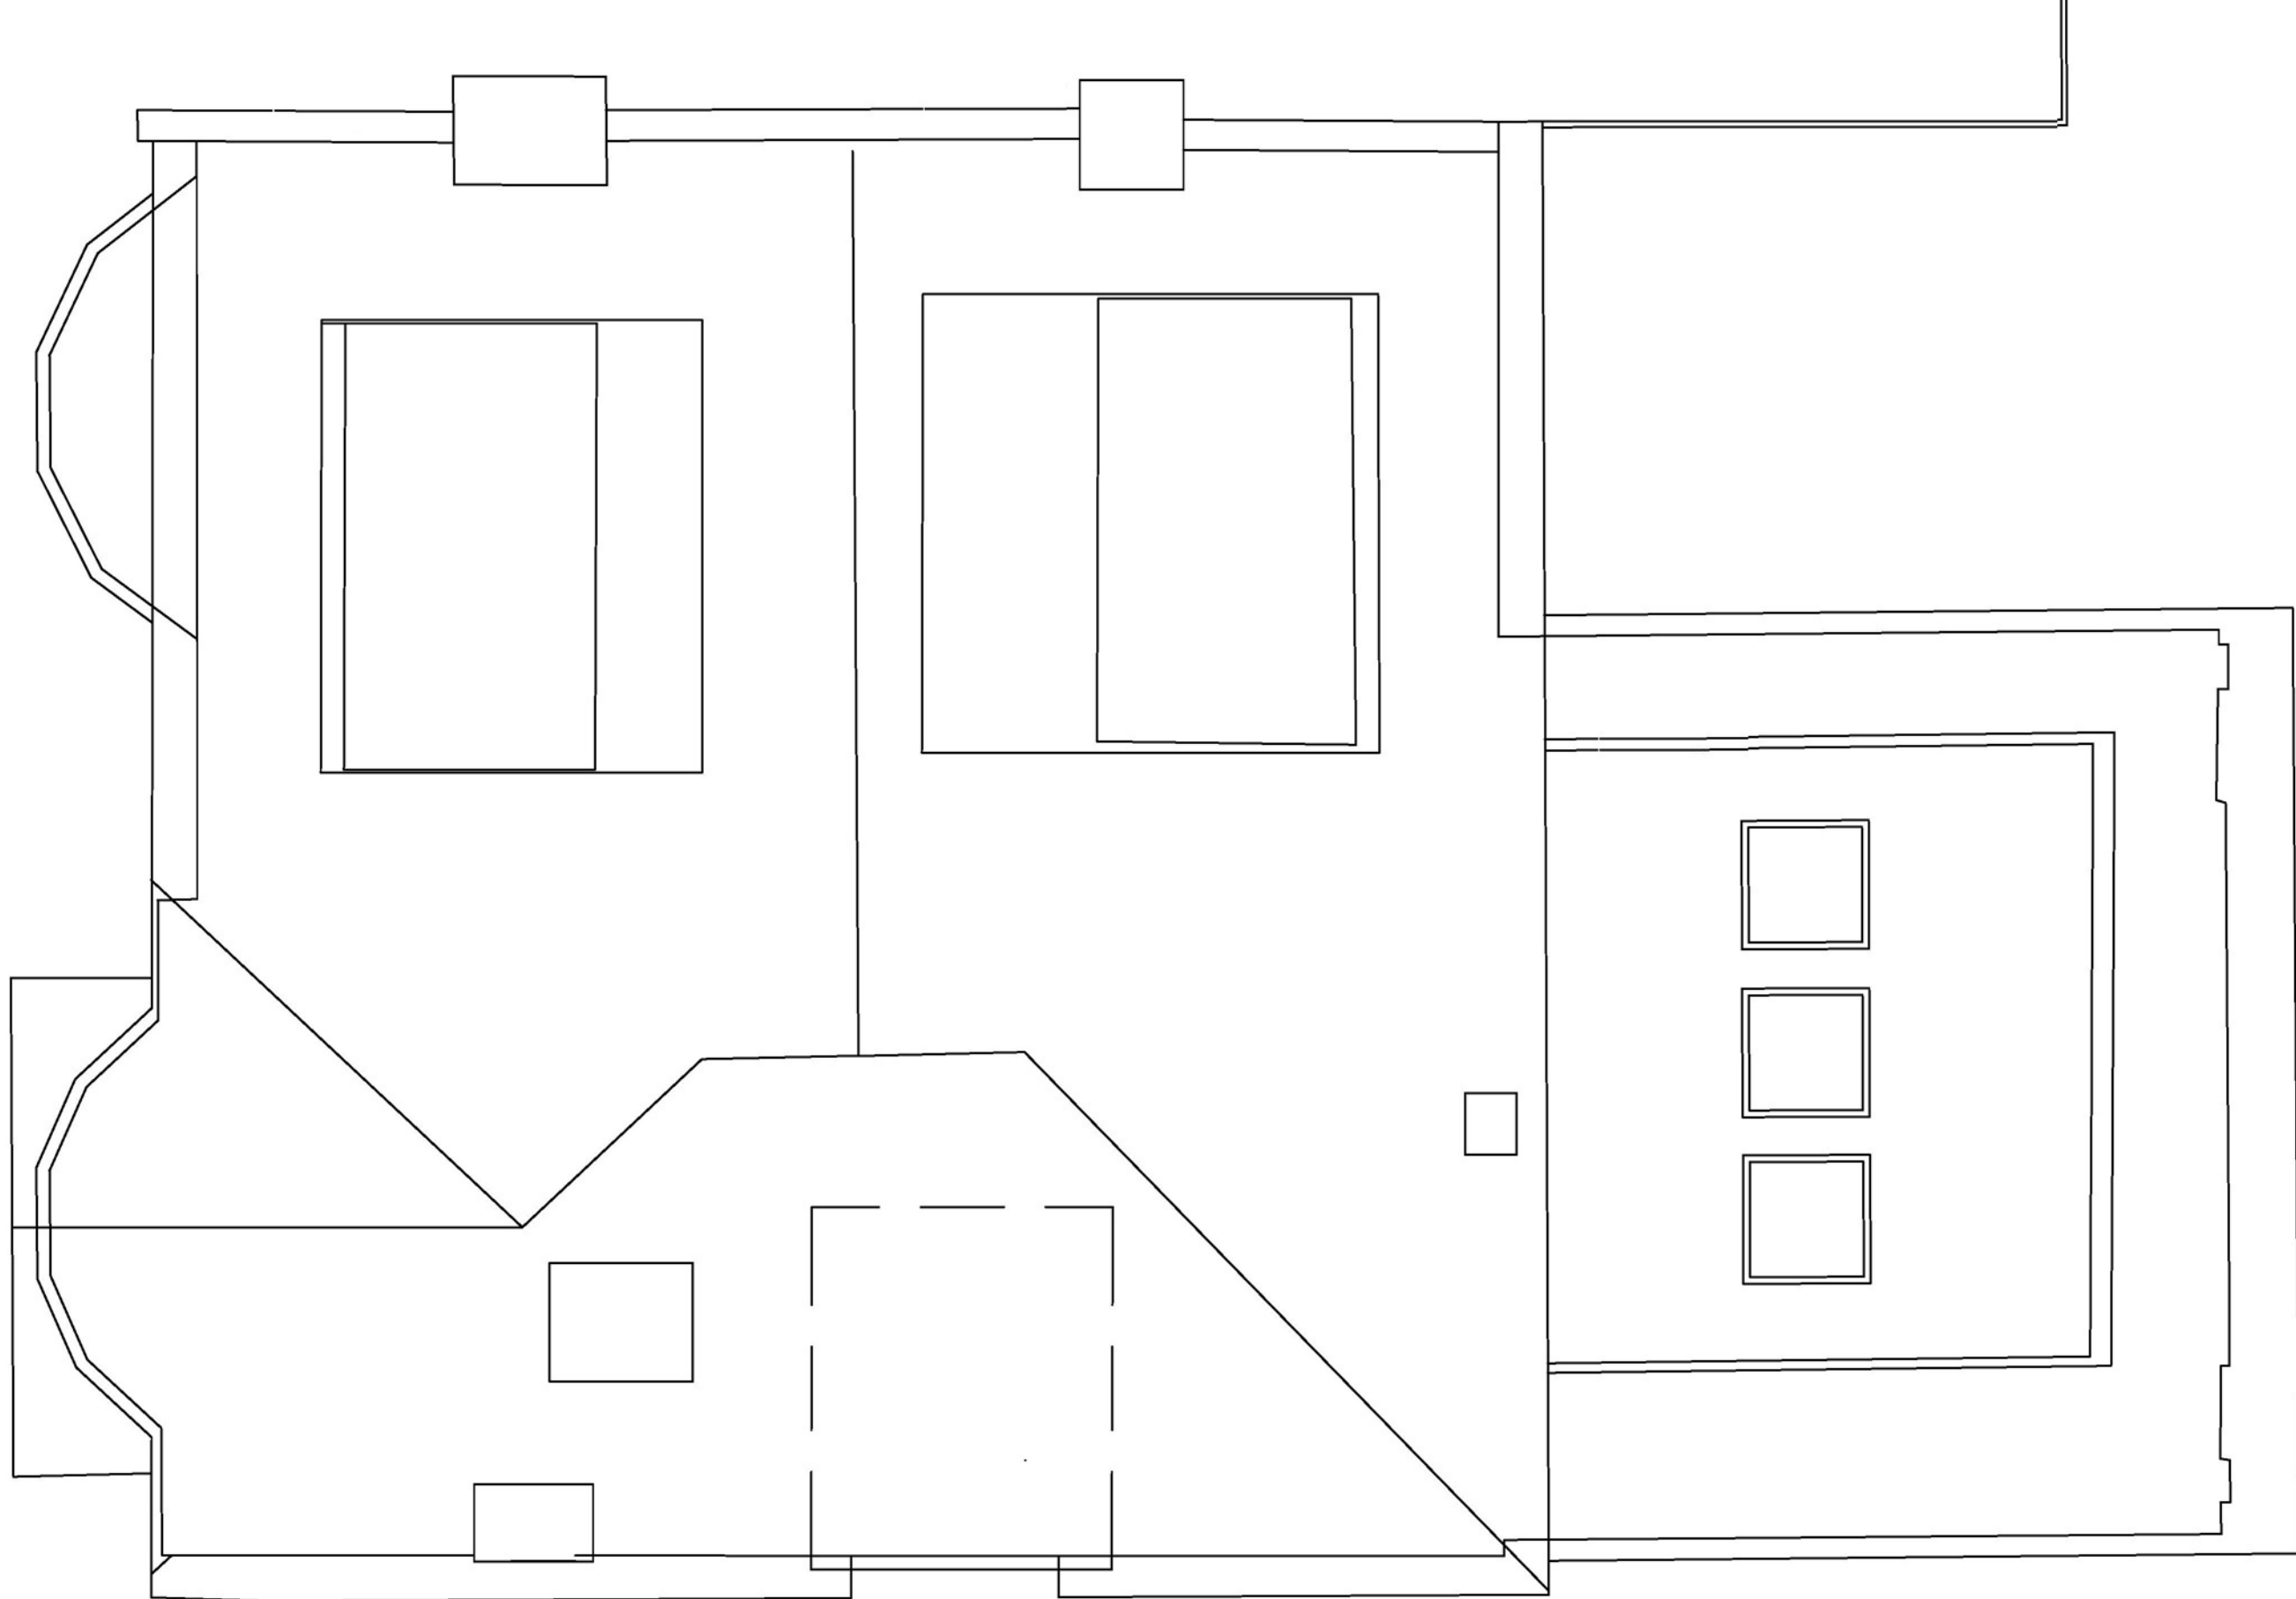

archplan

architects and property management

1 Millfield Place, Highgate, London N6 6JP
Tel: 020 8341 5628 e-mail: archplan@hotmail.com

Date

Drawn by

Checked by

Scale

1:50
At A3

Project


**27 SOUTHWOOD
LAWN RD N6 5SD
ROOF PLAN
AS PROPOSED**

Title


Drawing no

SR/13

Copyright
Archplan 2020

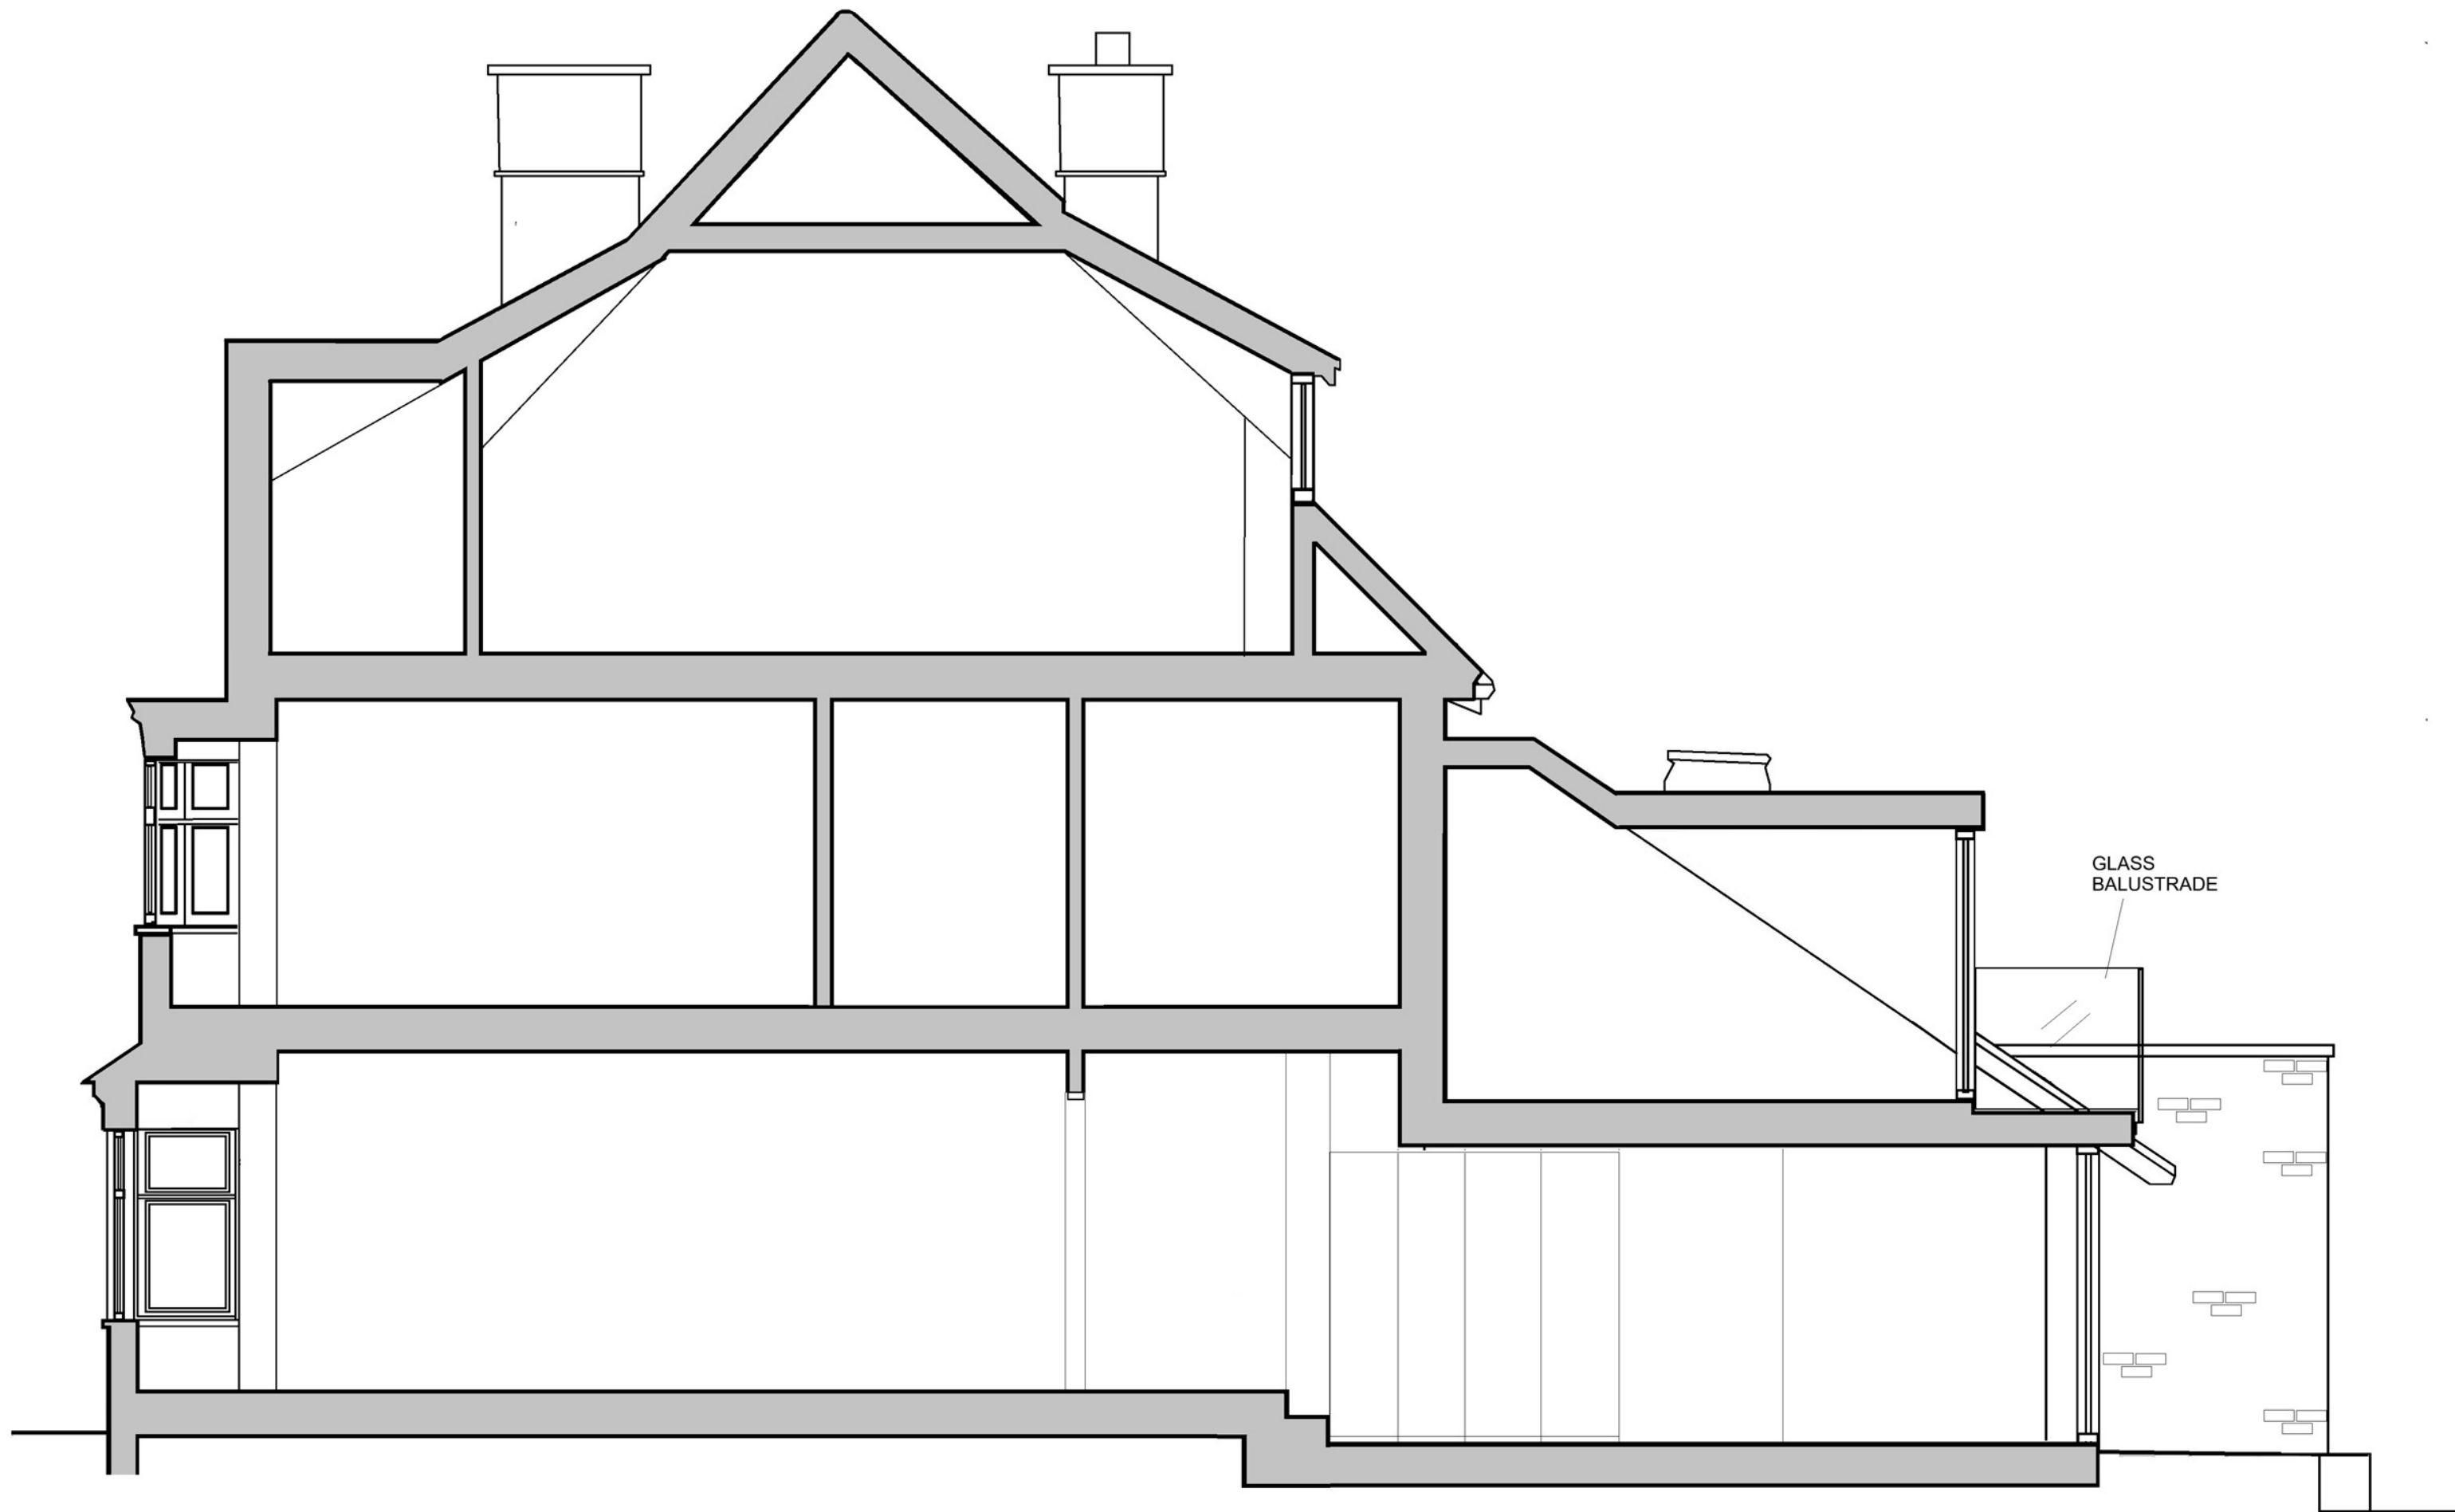

GLASS
BALUSTRADE

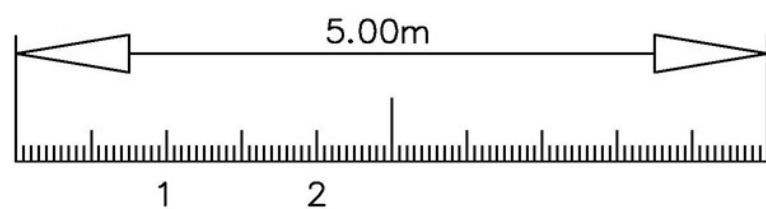

archplan

architects and property management

1 Millfield Place, Highgate, London N6 6JP
Tel: 020 8341 5628 e-mail: archplan@hotmail.com

Date

Drawn by

Checked by

Scale

1:50
At A3

Project



**27 SOUTHWOOD
LAWN RD N6 5SD
SECTION A-A
AS PROPOSED**

Title

Drawing no

SR/14

Copyright
Archplan 2020

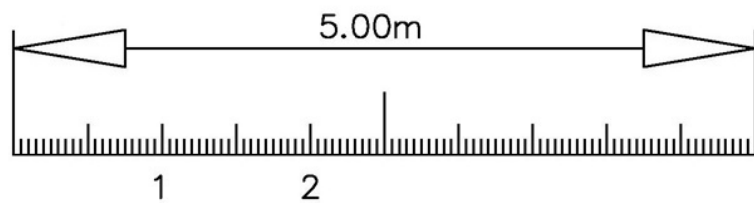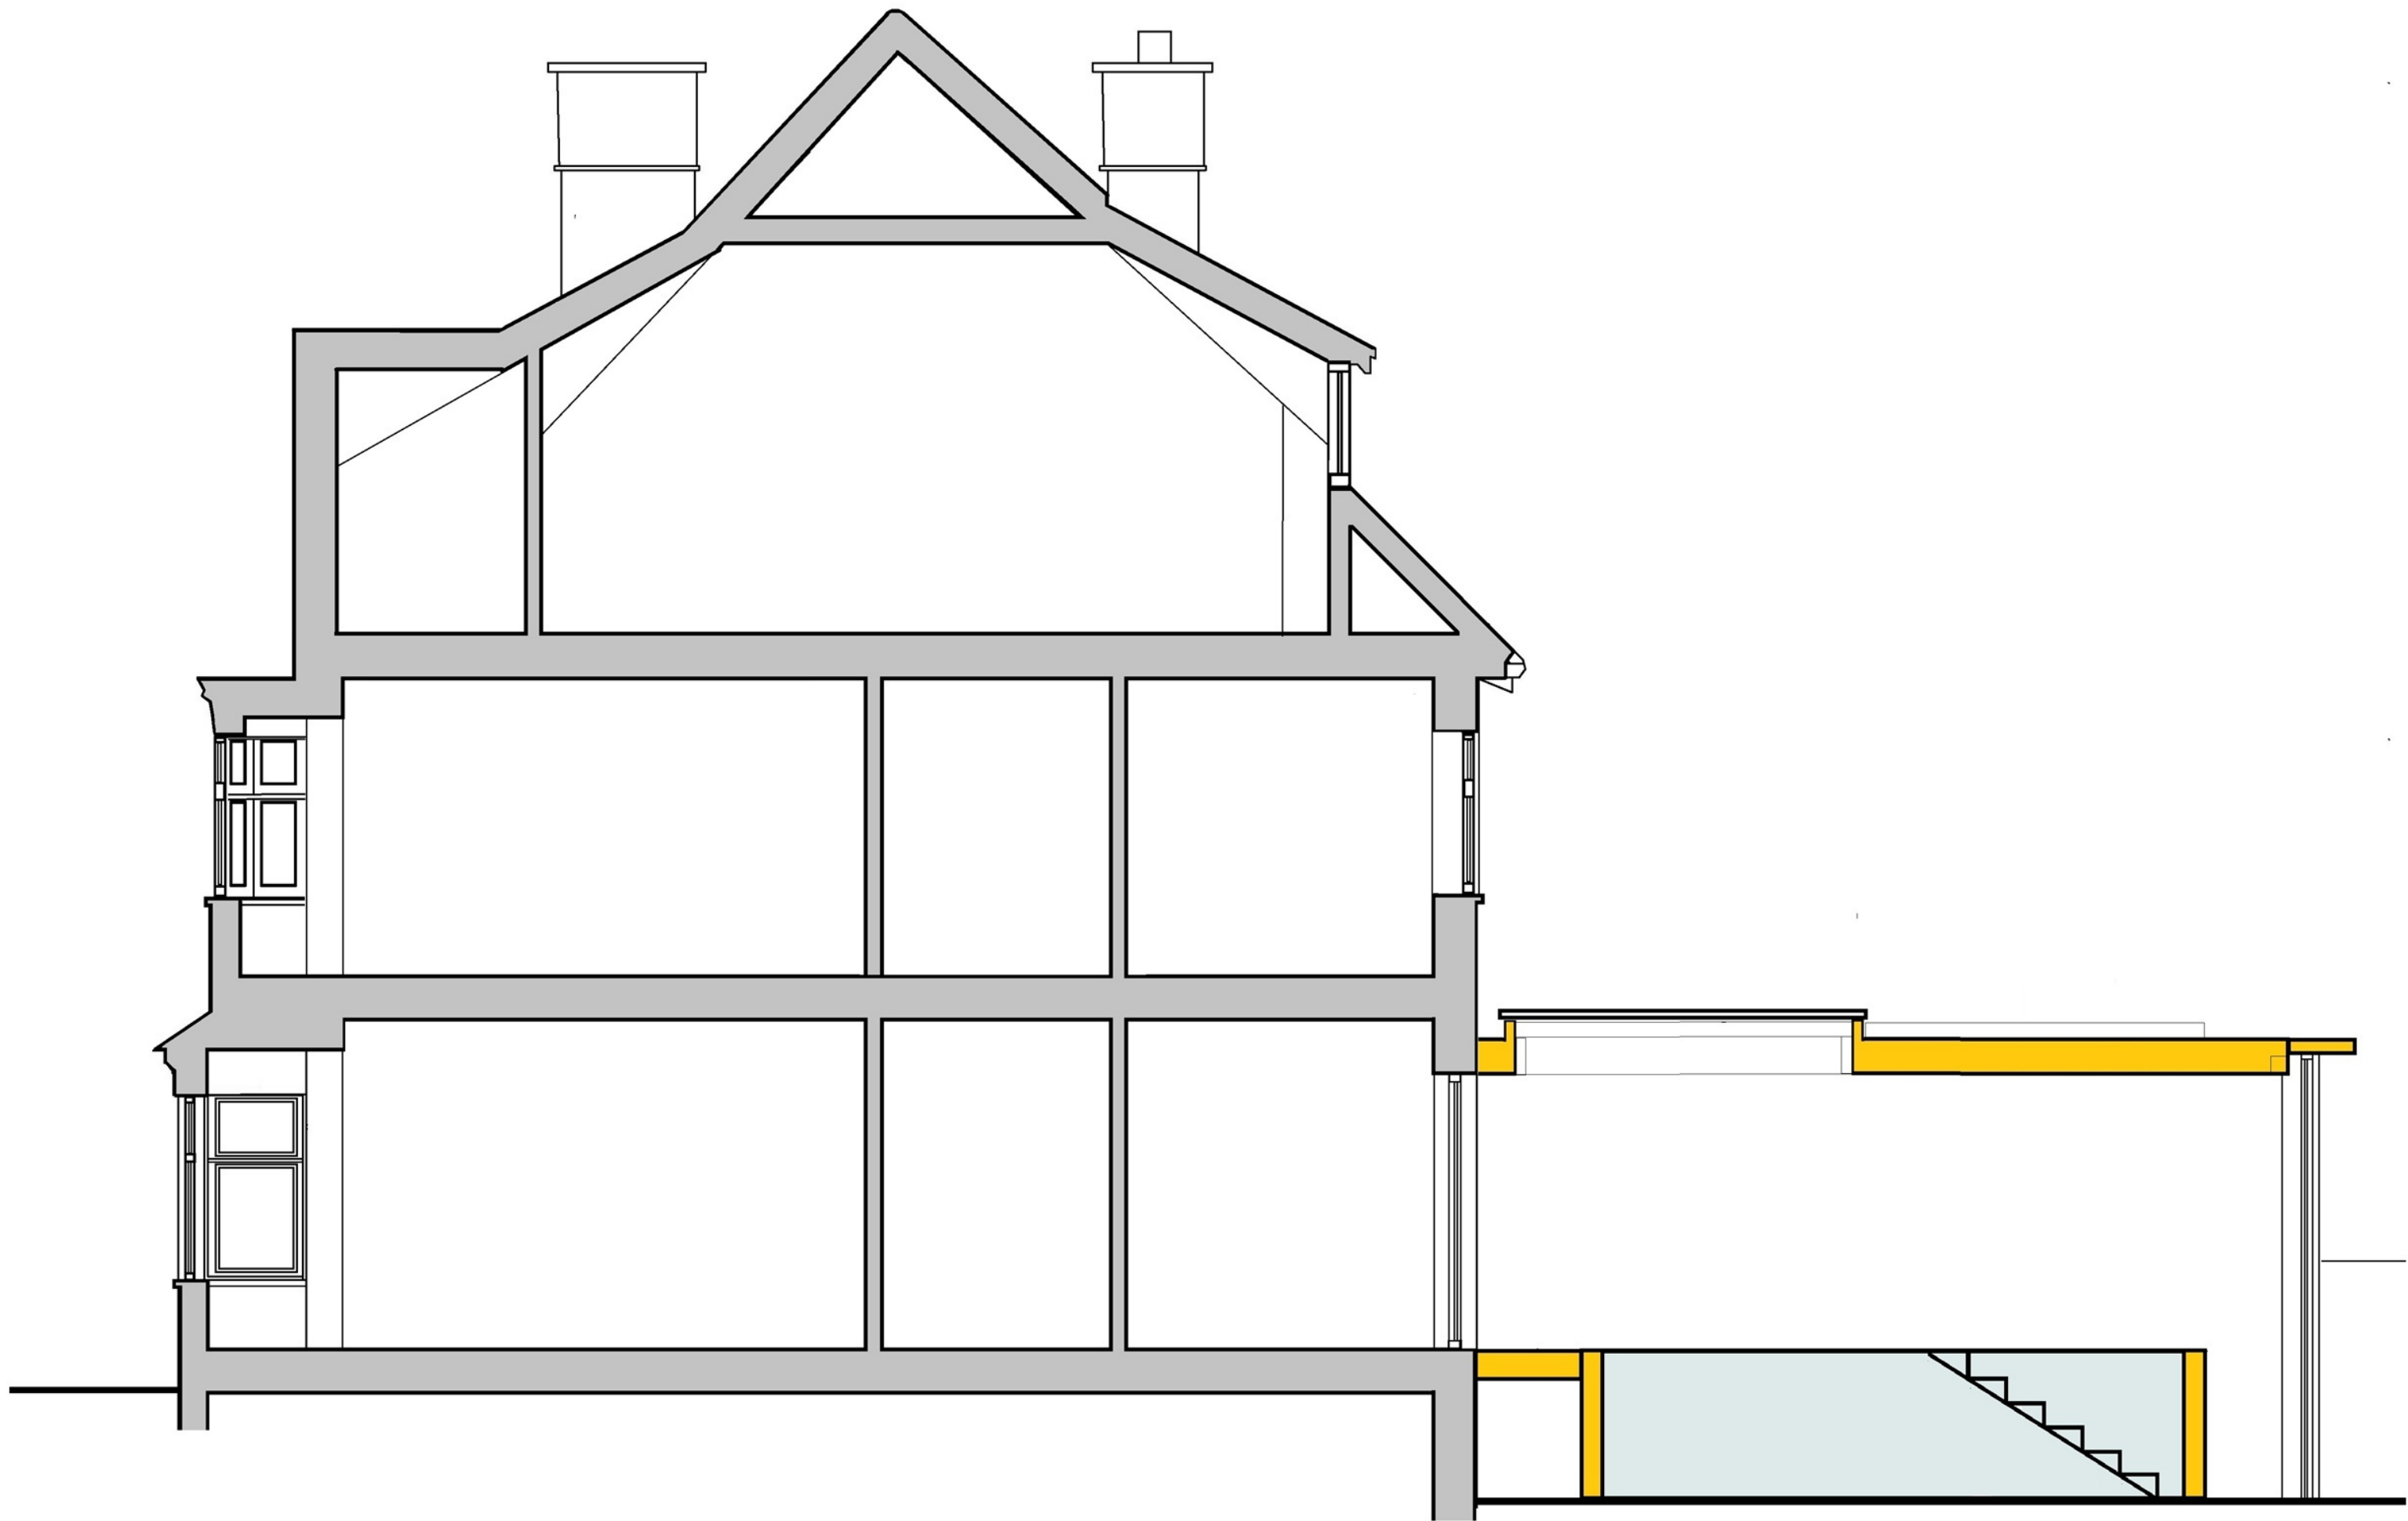

archplan

architects and property management

1 Millfield Place, Highgate, London N6 6JP
Tel: 020 8341 5628 e-mail: archplan@hotmail.com

Date

Drawn by

Checked by

Scale

1:50
At A3

Project


**27 SOUTHWOOD
LAWN RD N6 5SD
SECTION A-A
AS PROPOSED**

Title

Drawing no

SR/15

Copyright
Archplan 2020

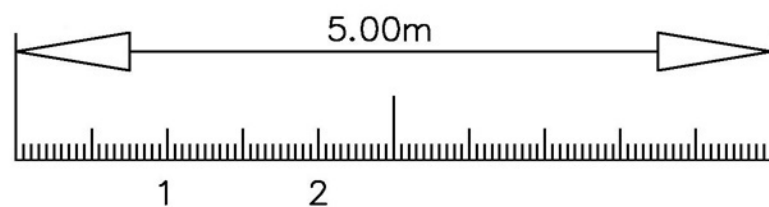

archplan

architects and property management

1 Millfield Place, Highgate, London N6 6JP
Tel: 020 8341 5628 e-mail: archplan@hotmail.com

Date

Drawn by

Checked by

Scale

1:50
At A3

Project


**27 SOUTHWOOD
LAWN RD N6 5SD
FRONT ELEVATION
AS PROPOSED**

Title

Drawing no

SR/16

Copyright
Archplan 2020

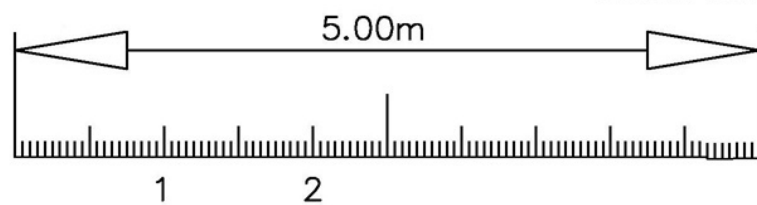

SLIMLINE ALUMINIUM FRAMED SLIDING GLASS

archplan

architects and property management

1 Millfield Place, Highgate, London N6 6JP
Tel: 020 8341 5628 e-mail: archplan@hotmail.com

Date

Drawn by

Checked by

Scale

1:50
At A3

Project


**27 SOUTHWOOD
LAWN RD N6 5SD
REAR ELEVATION
AS PROPOSED**

Title

Drawing no

SR/17

Copyright
Archplan 2020

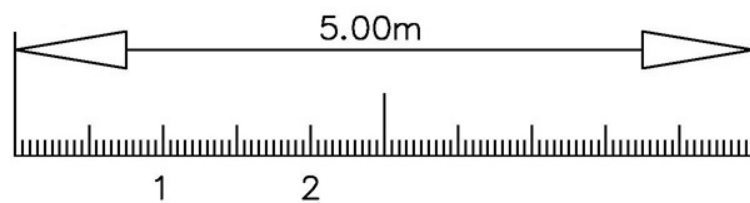

archplan

architects and property management

1 Millfield Place, Highgate, London N6 6JP
Tel: 020 8341 5628 e-mail: archplan@hotmail.com

Date

Drawn by

Checked by

Scale
1:50
At A3

Project **27 SOUTHWOOD
LAWN RD N6 5SD**
**SIDE ELEVATION
AS PROPOSED**

Title

Drawing no

SR/18

Copyright
Archplan 2020