
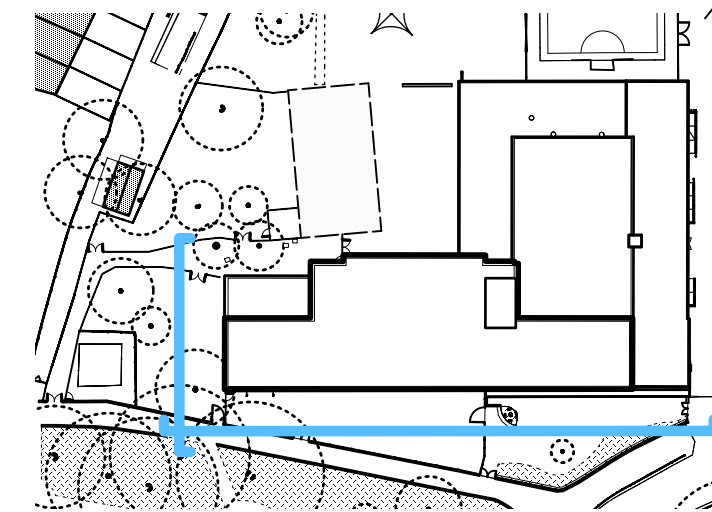
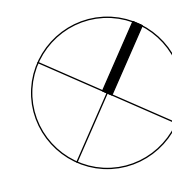


 

openstudio architects limited
architecture furniture landscape
50 Great Portland Street
London W1W 7ND
T 020 7580 5885
info@openstudioarchitects.com

REVISIONS

Date	Revision
------	----------

ISSUED FOR PLANNING PERMISSION ONLY

Note:
All drawings are the copyright of openstudio architects.
Do not scale drawings.
All dimensions to be checked on site. Refer any discrepancies to the architect before beginning any work. Any work undertaken without reference to the architect for confirmation is at the contractor's risk.

ST MARY'S C.o.E PRIMARY SCHOOL


RECTORY GARDENS, HORNSEY
LONDON, N8 7PJ

SCALE: 1:100@A1/1:200@A3
DATE: 04/03/2026 REVISION DATE:
DRAWN BY: CK CHECKED BY: JB
PROJECT NUMBER: STM.2310


PROPOSED SOUTH & WEST ELEVATIONS

DRAWING NUMBER:
STM_PP_04

SUITABILITY:	REVISION:
--------------	-----------

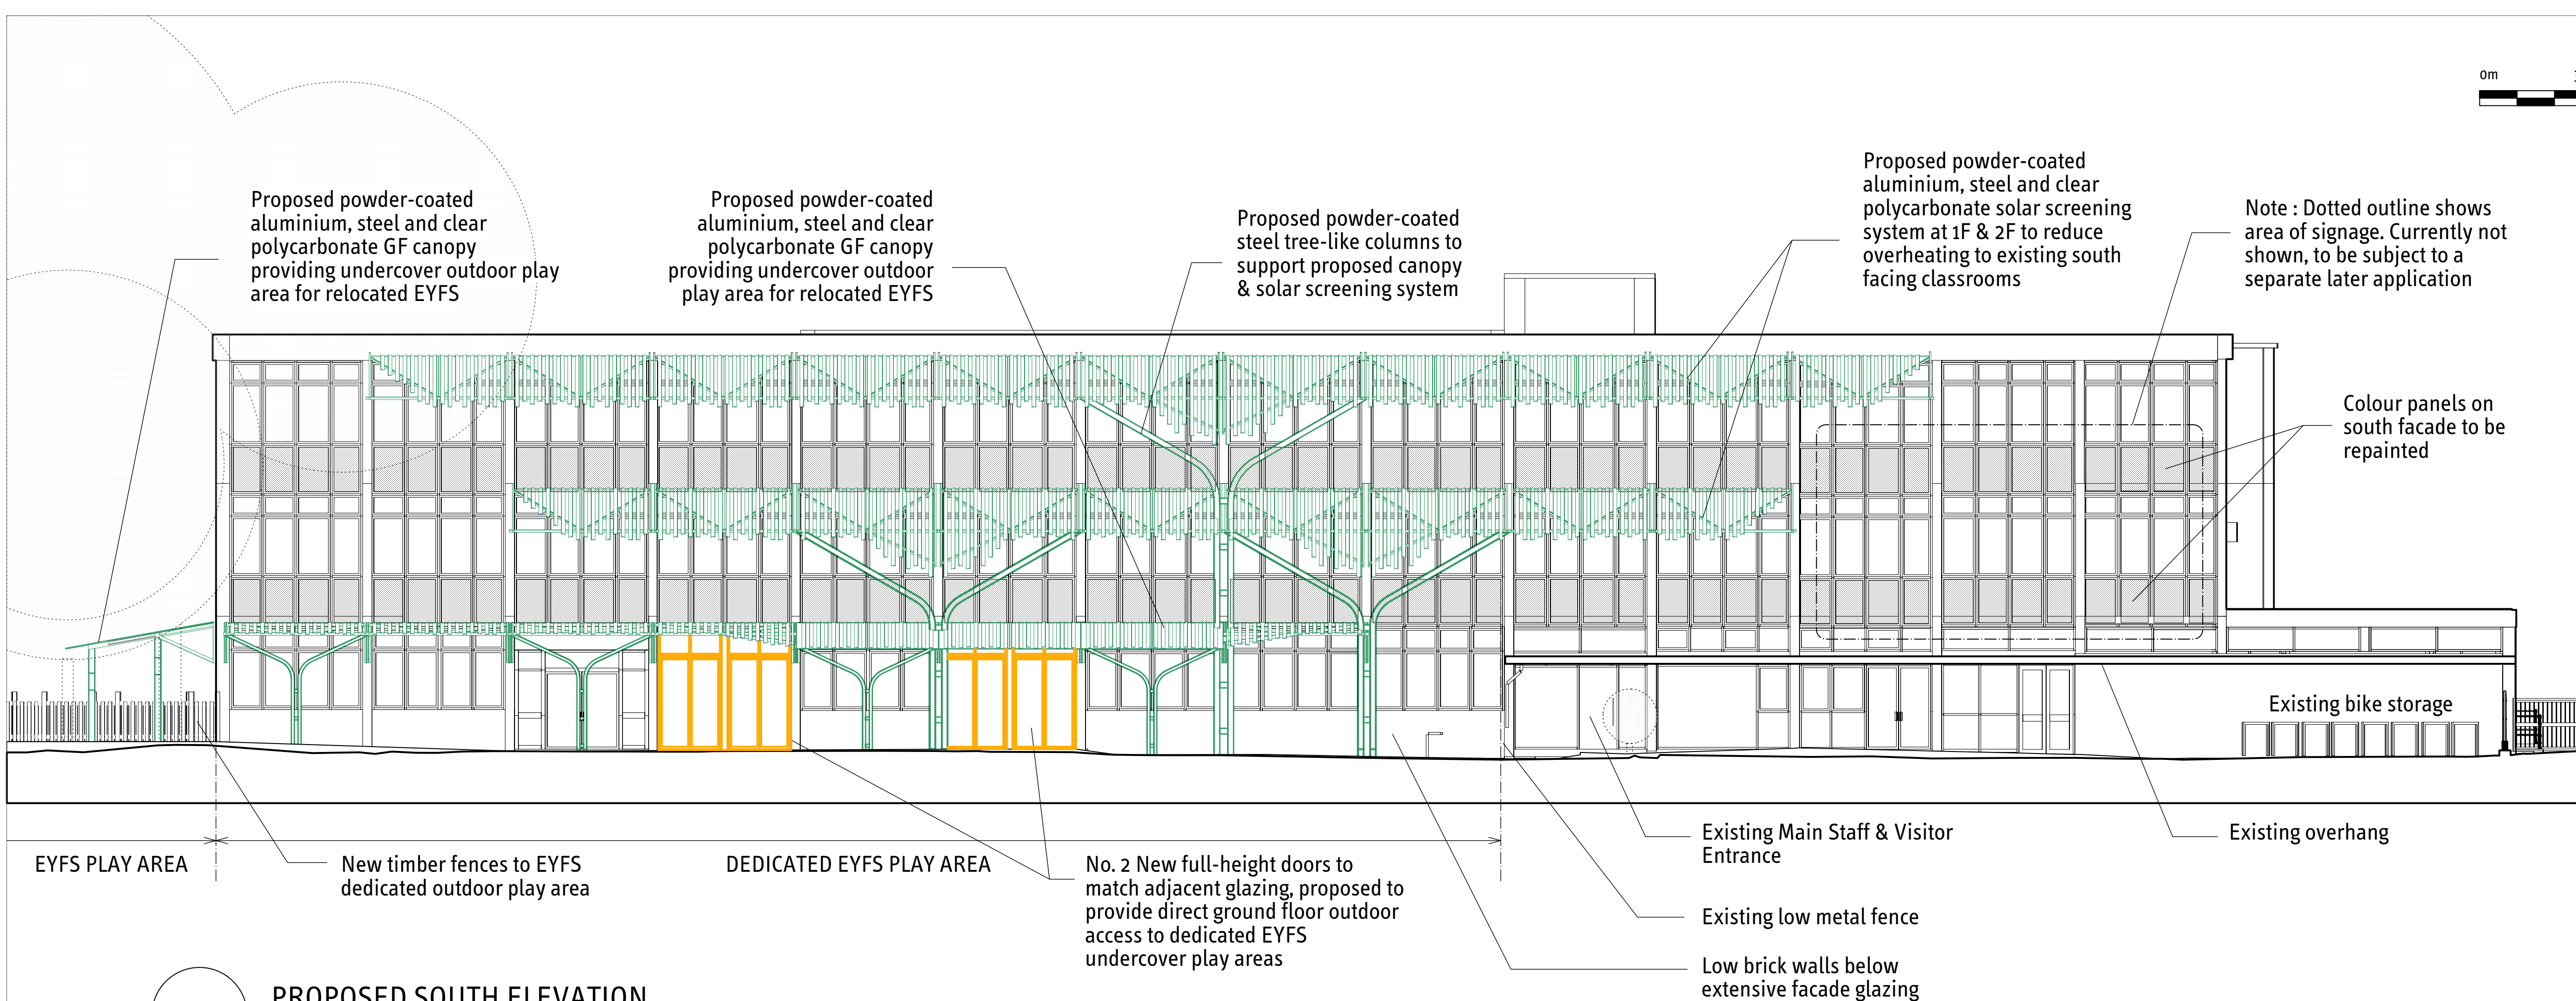

1 PROPOSED SOUTH ELEVATION
1:100

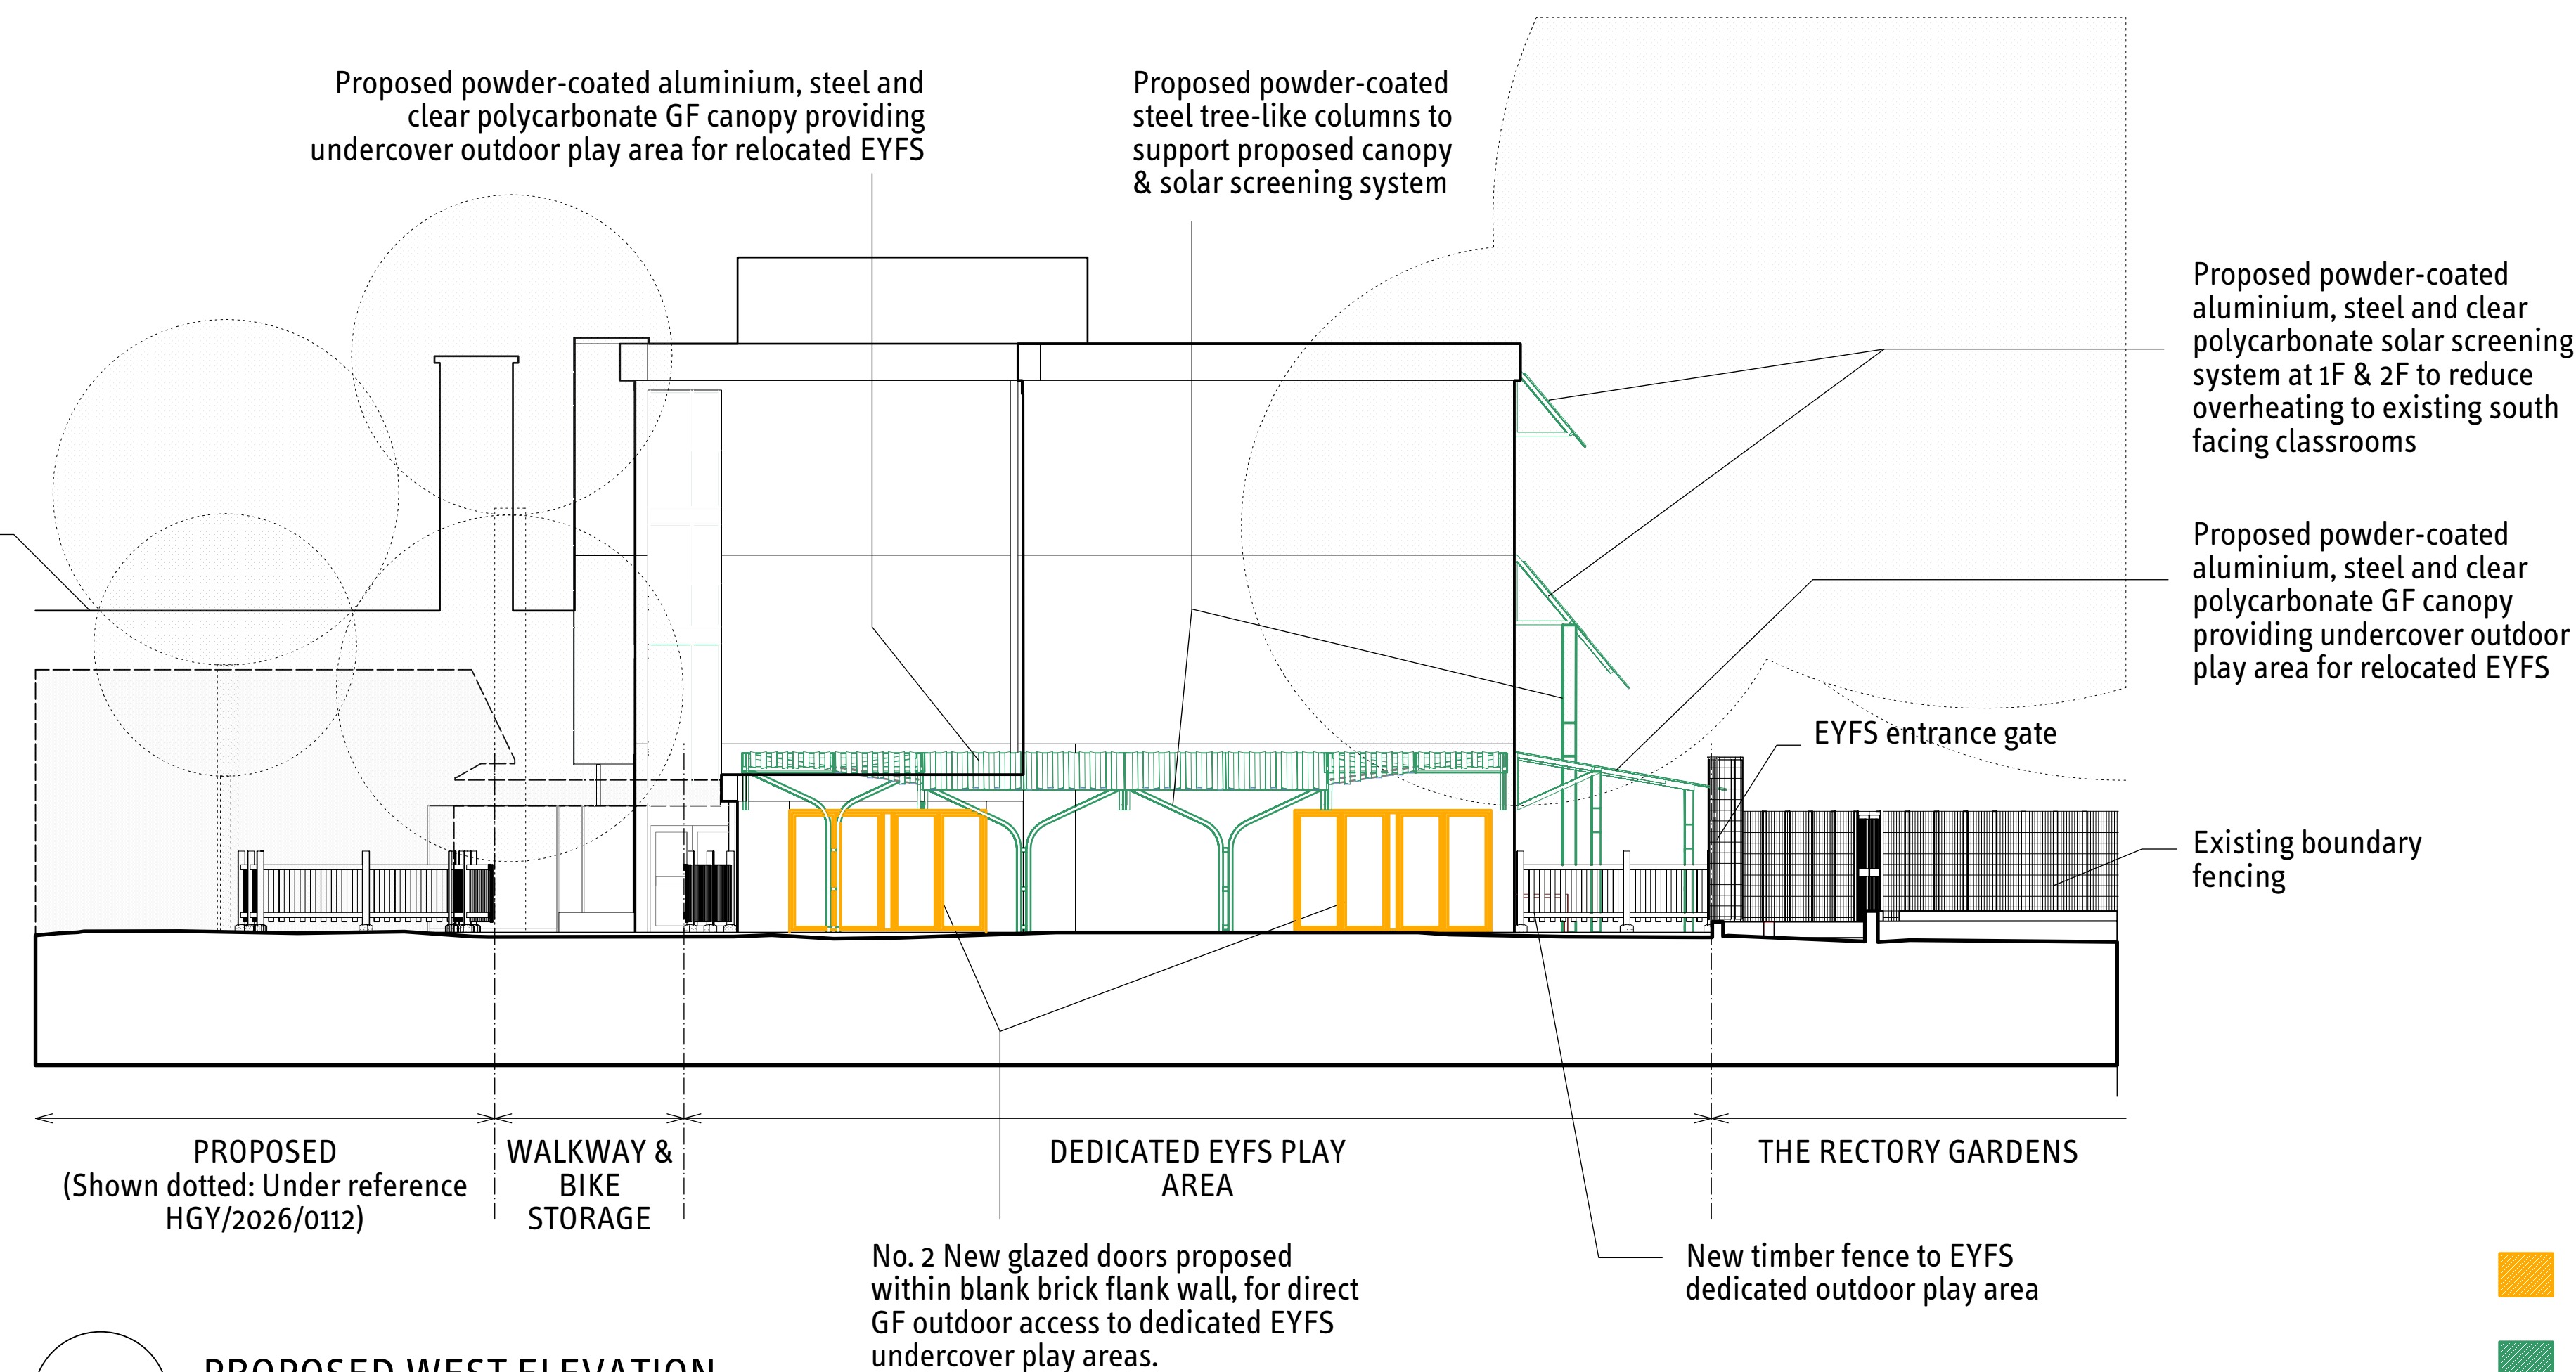

2 PROPOSED WEST ELEVATION
1:100

KEY - PROPOSED WORKS

- MAIN BUILDING: LOCATION OF PROPOSED GF OPENINGS
- PROPOSED GF CANOPY & FACADE SCREENING SYSTEM