



Plot Number: 2

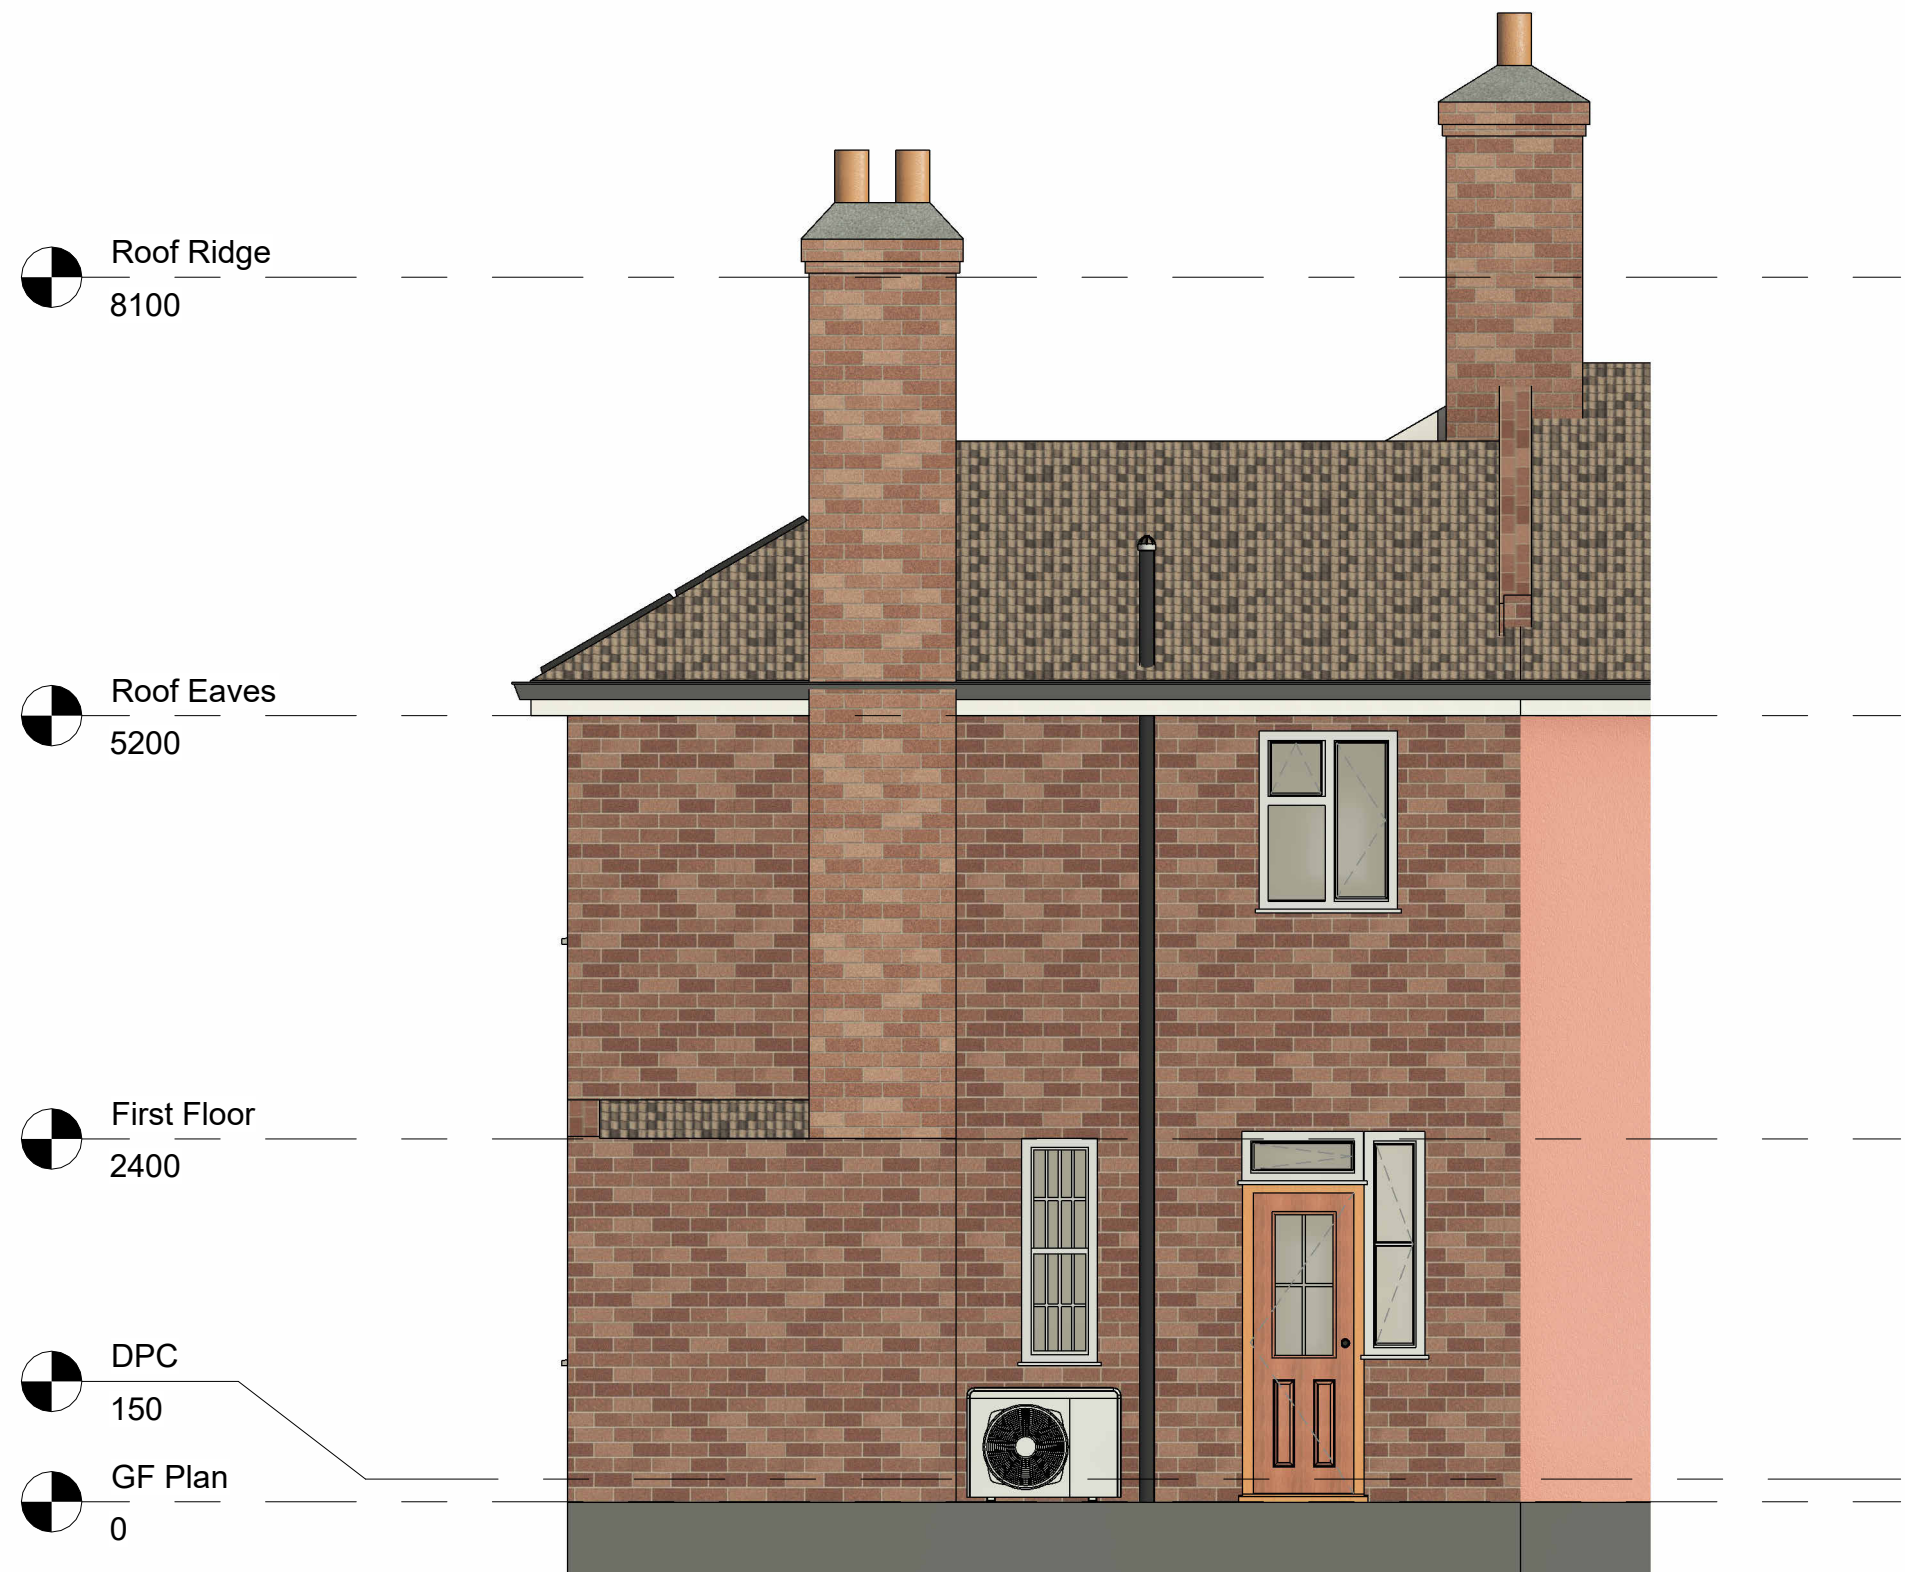


1 North Elevation
1 : 50

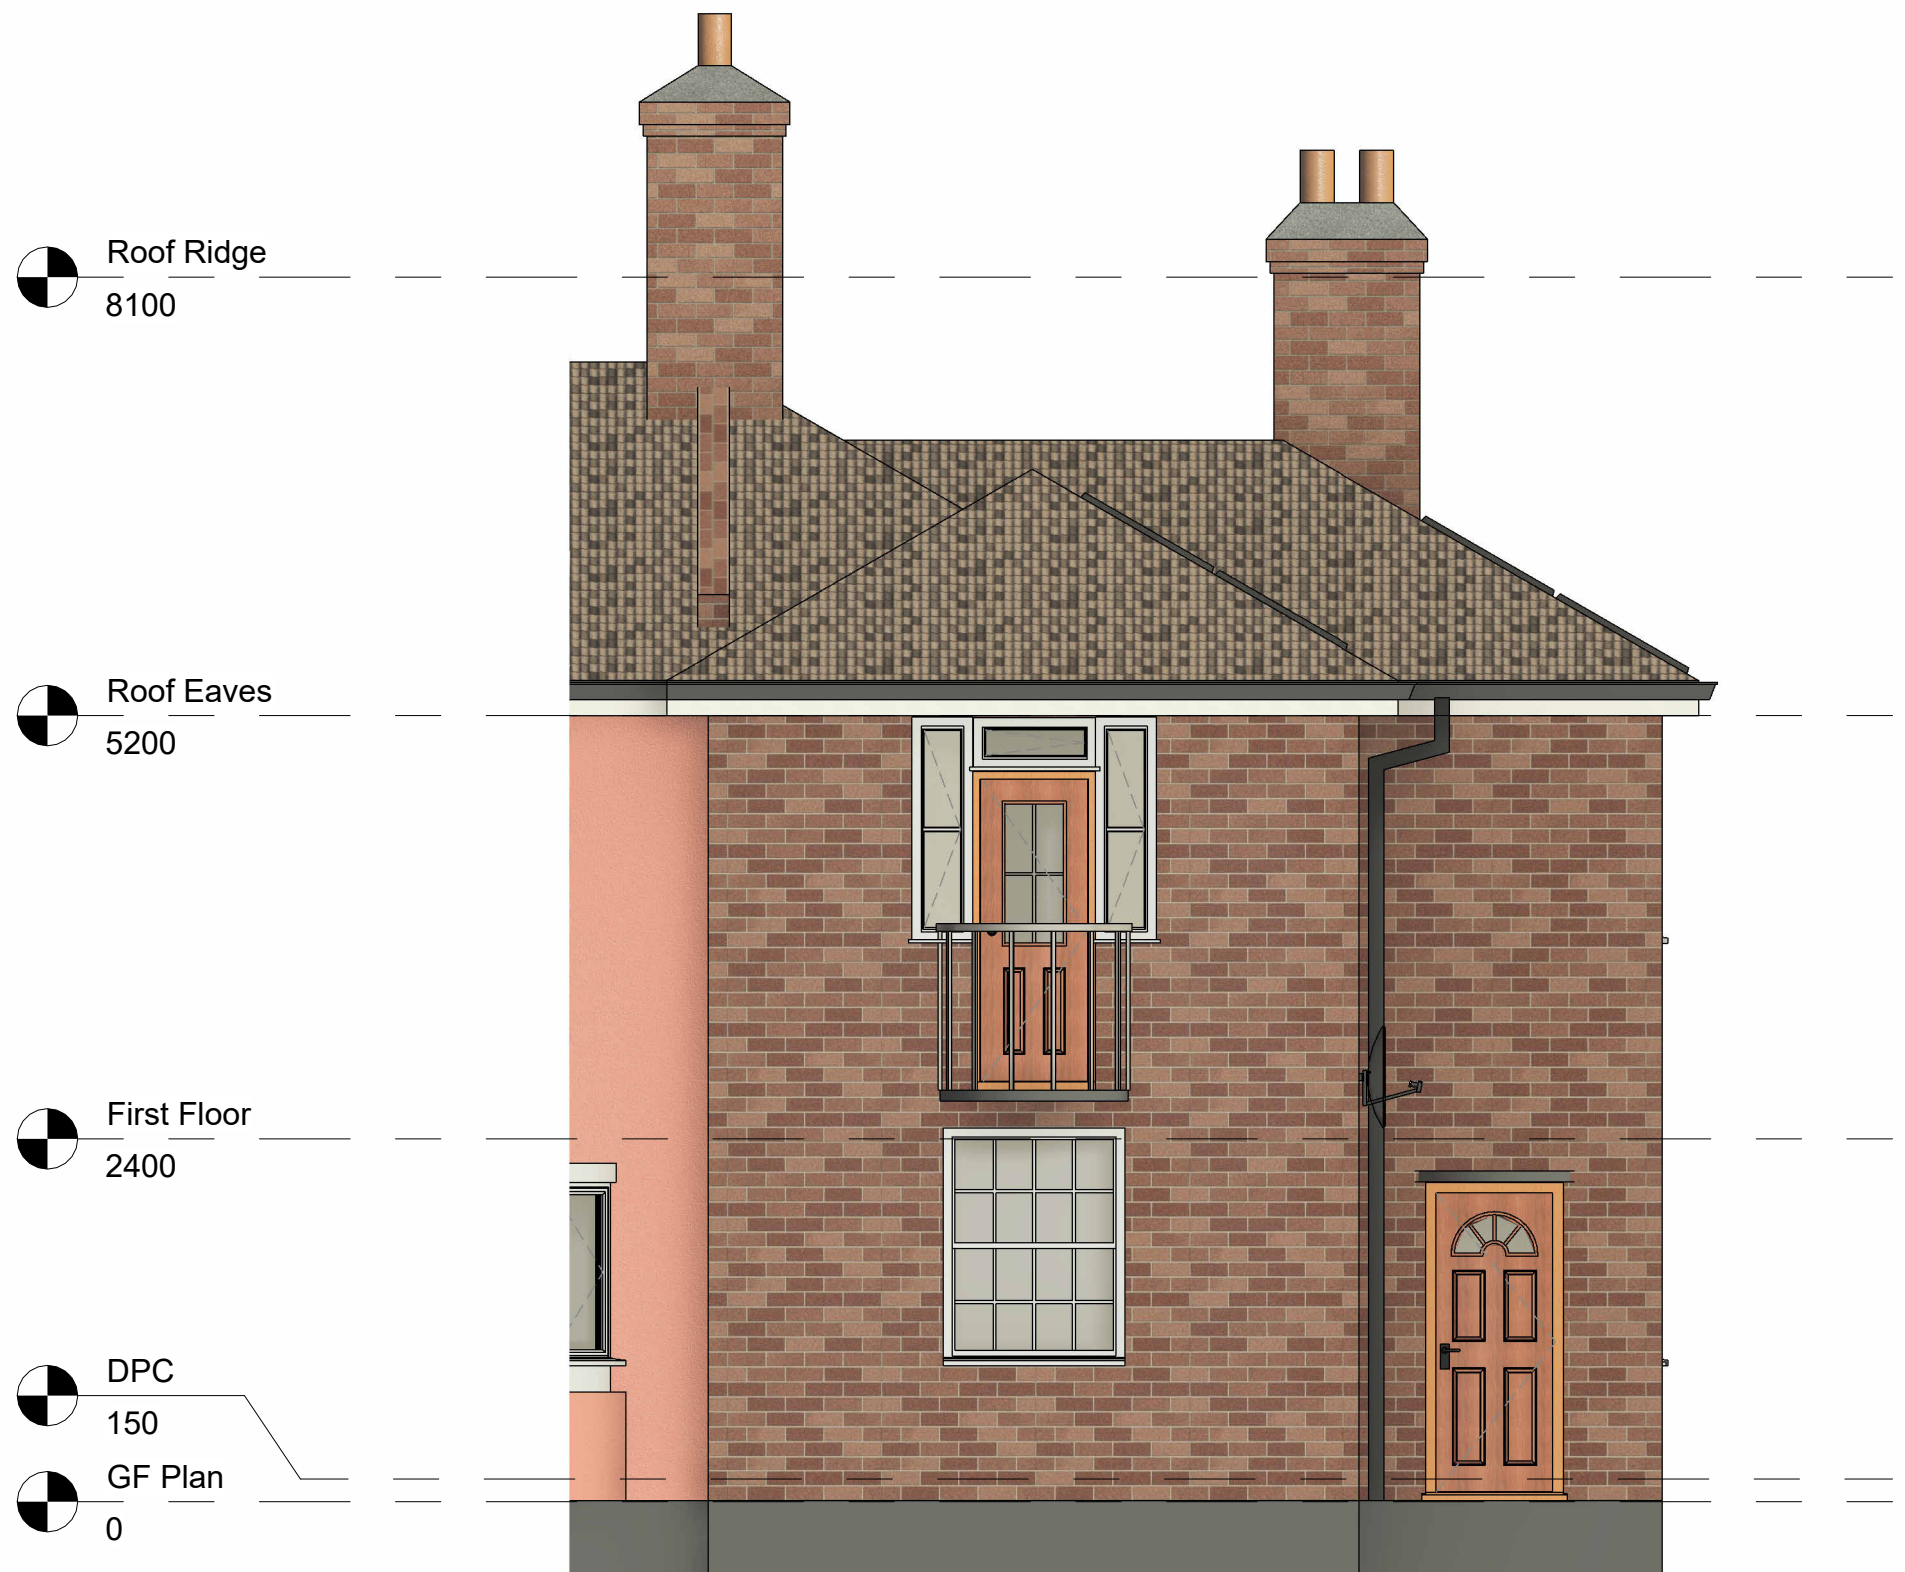

2 South Elevation
1 : 50



3 East Elevation
1 : 50

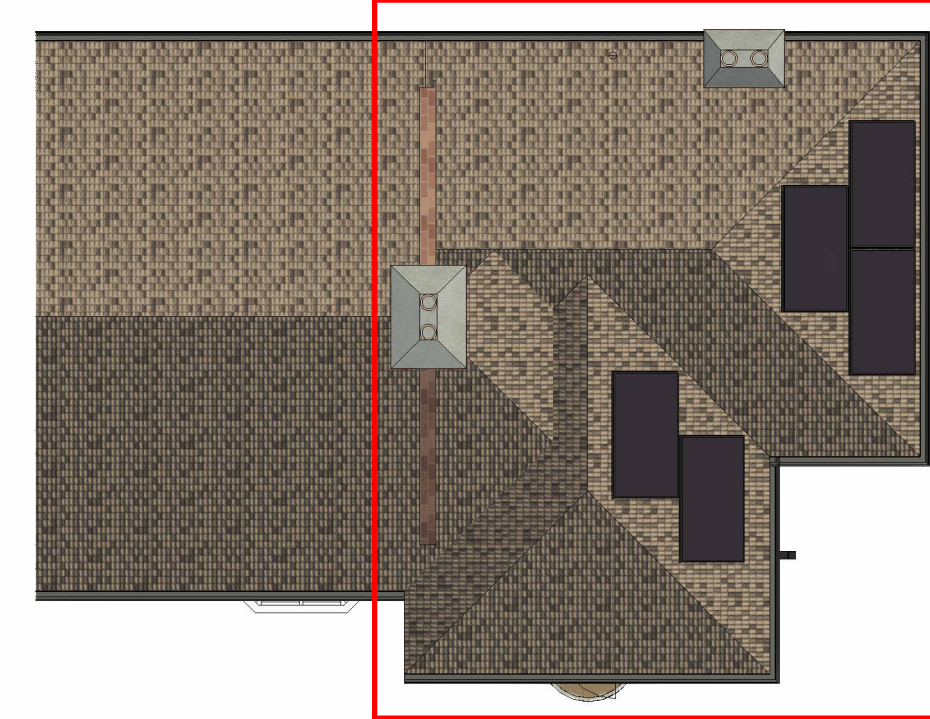

4 Keyplan P
1 : 100

Rev	Description	Date

CODE	SUITABILITY DESCRIPTION
STATUS	PURPOSE OF ISSUE



PROJECT
2 QUINCEY ROAD

TITLE
Proposed Elevations

CLIENT
Sureserve

DRAWN BY
AM

CHECKED BY

DATE
16/03/2026

SCALE (@ A1)
As indicated

PROJECT NUMBER
00853

DRAWING NUMBER
00853-LON-00-200-002

REV