

Planning
Application

CLIENT
Mr C Charalambos


PROJECT

PROJECT NO.
2504983

DATE
07/02/2025
CHECKED BY
PC
DRAWN BY
VL

5 Coolhurst Rd
LONDON
N8 8EP

PA-001

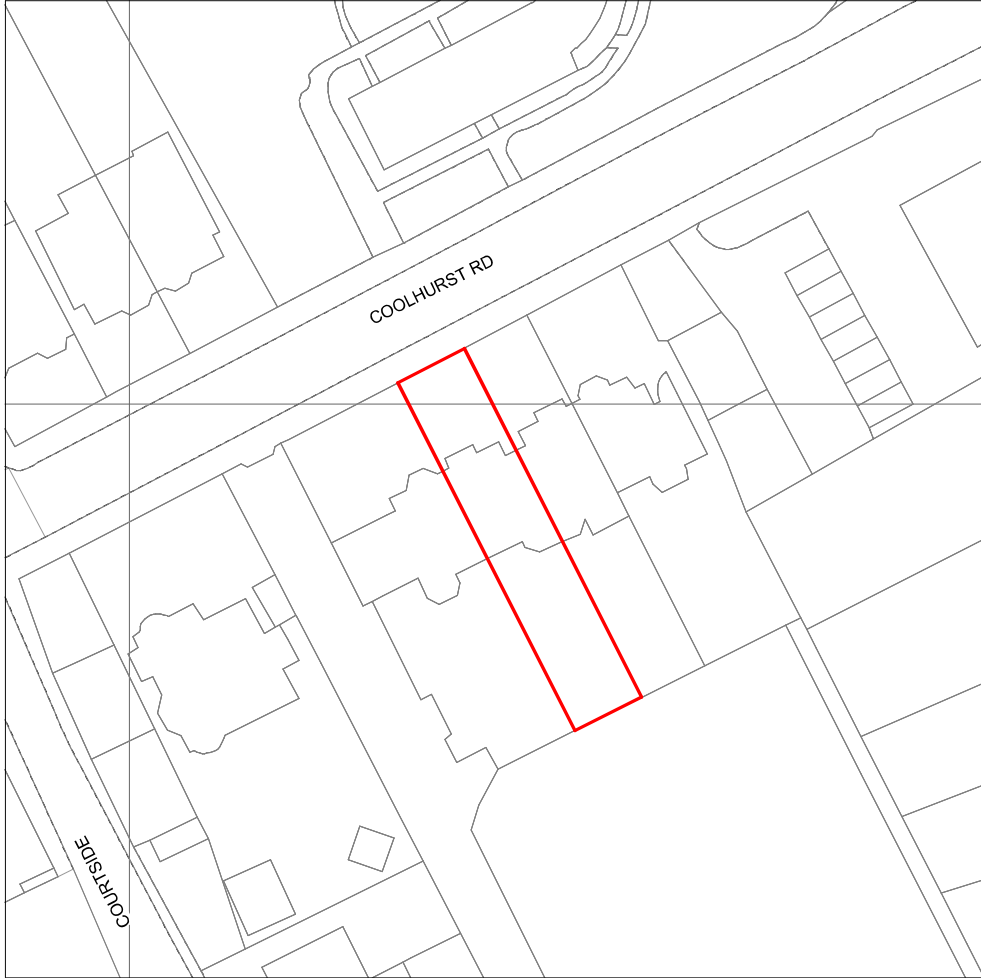

Block - Proposed

Scale: 1 : 500



Streetwise licence n. 100047474

Site - Existing

Scale: 1 : 1250




Site - Proposed

Scale: 1 : 1250

© the copyright of this drawing is vested with Domus APM
and must not be copied or reproduced without written consent.

0 1 2 3 4

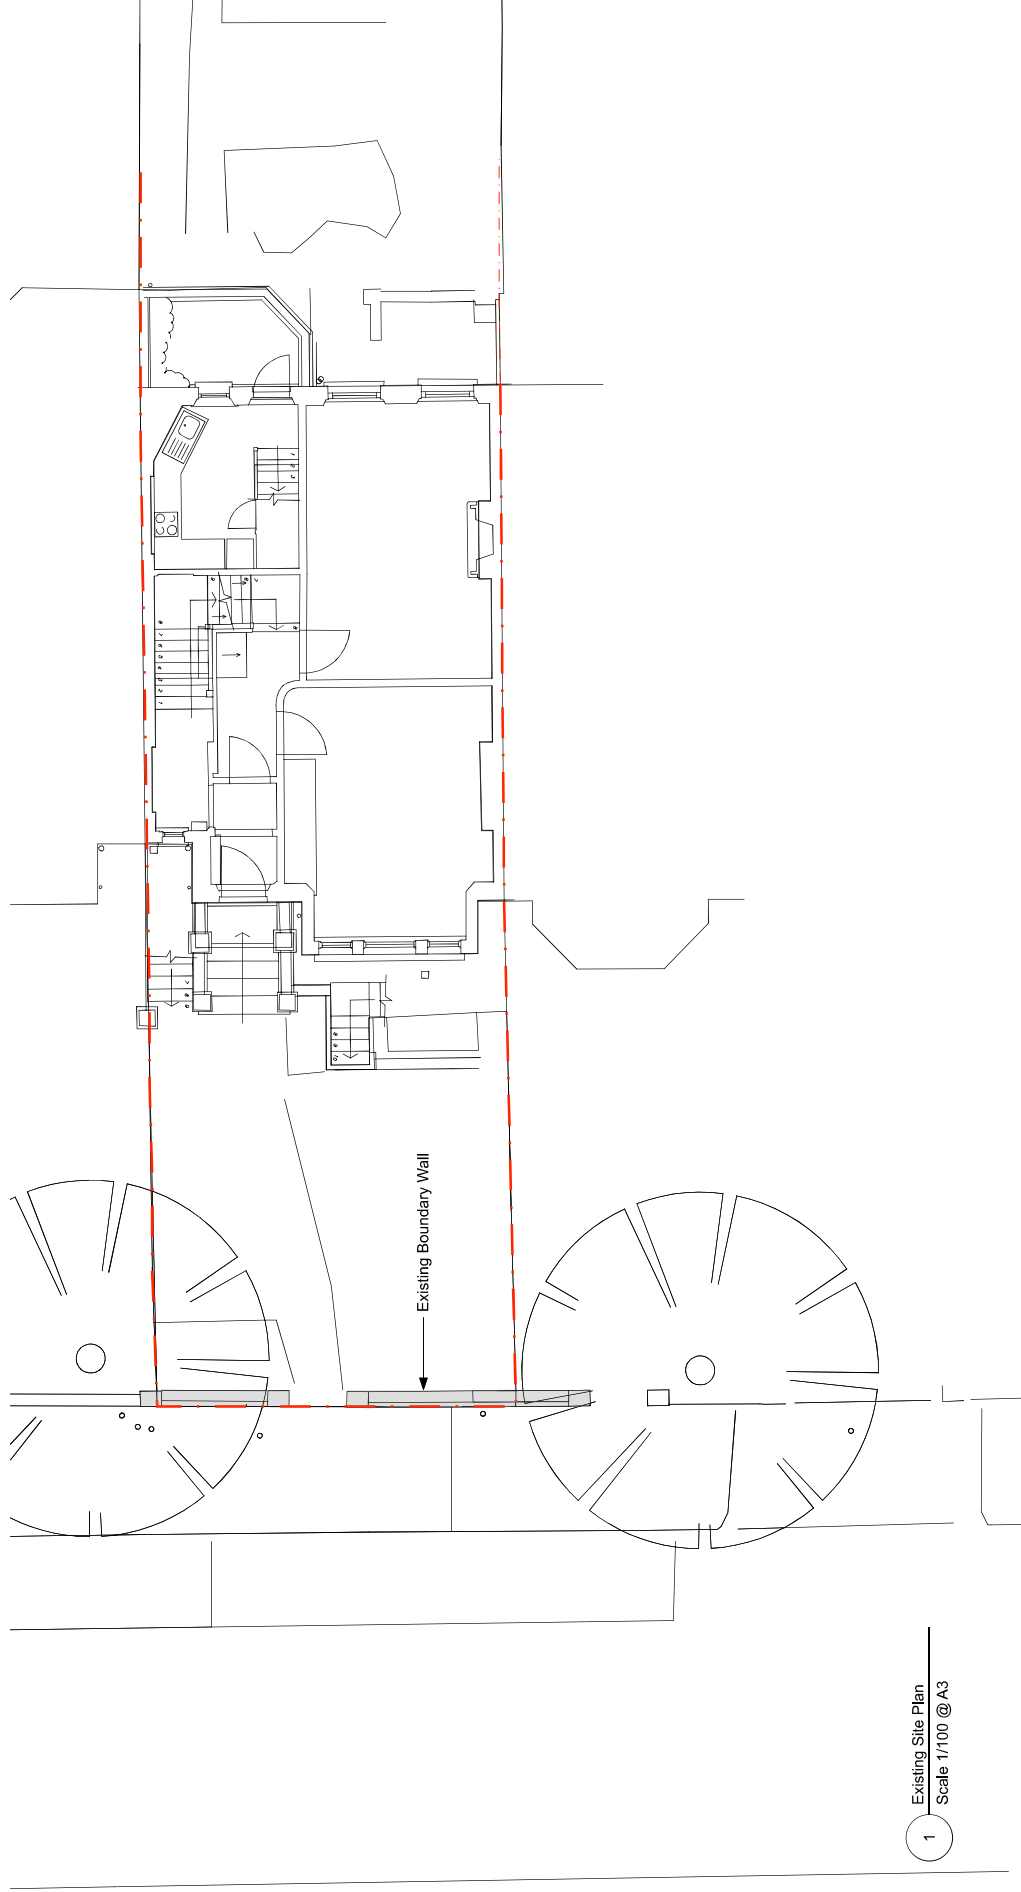

1 Existing Site Plan
Scale 1/100 @ A3



CLIENT
Mr C Charalambos

www.domusapm.co.uk
info@domusapm.co.uk
020 8144 2506
17A Sussex Ring
London
N12 7HX

5 Coolhurst Road
London
N8 8EP

Planning Application

DATE
20/05/25

DRAWN BY
PAC

PROJECT
New Boundary Wall


PROJECT NO.
2504983

REVISION

PA-02
Rev -

© the copyright of this drawing is vested with Domus APM
and must not be copied or reproduced without written consent.

0 1 2 3 4

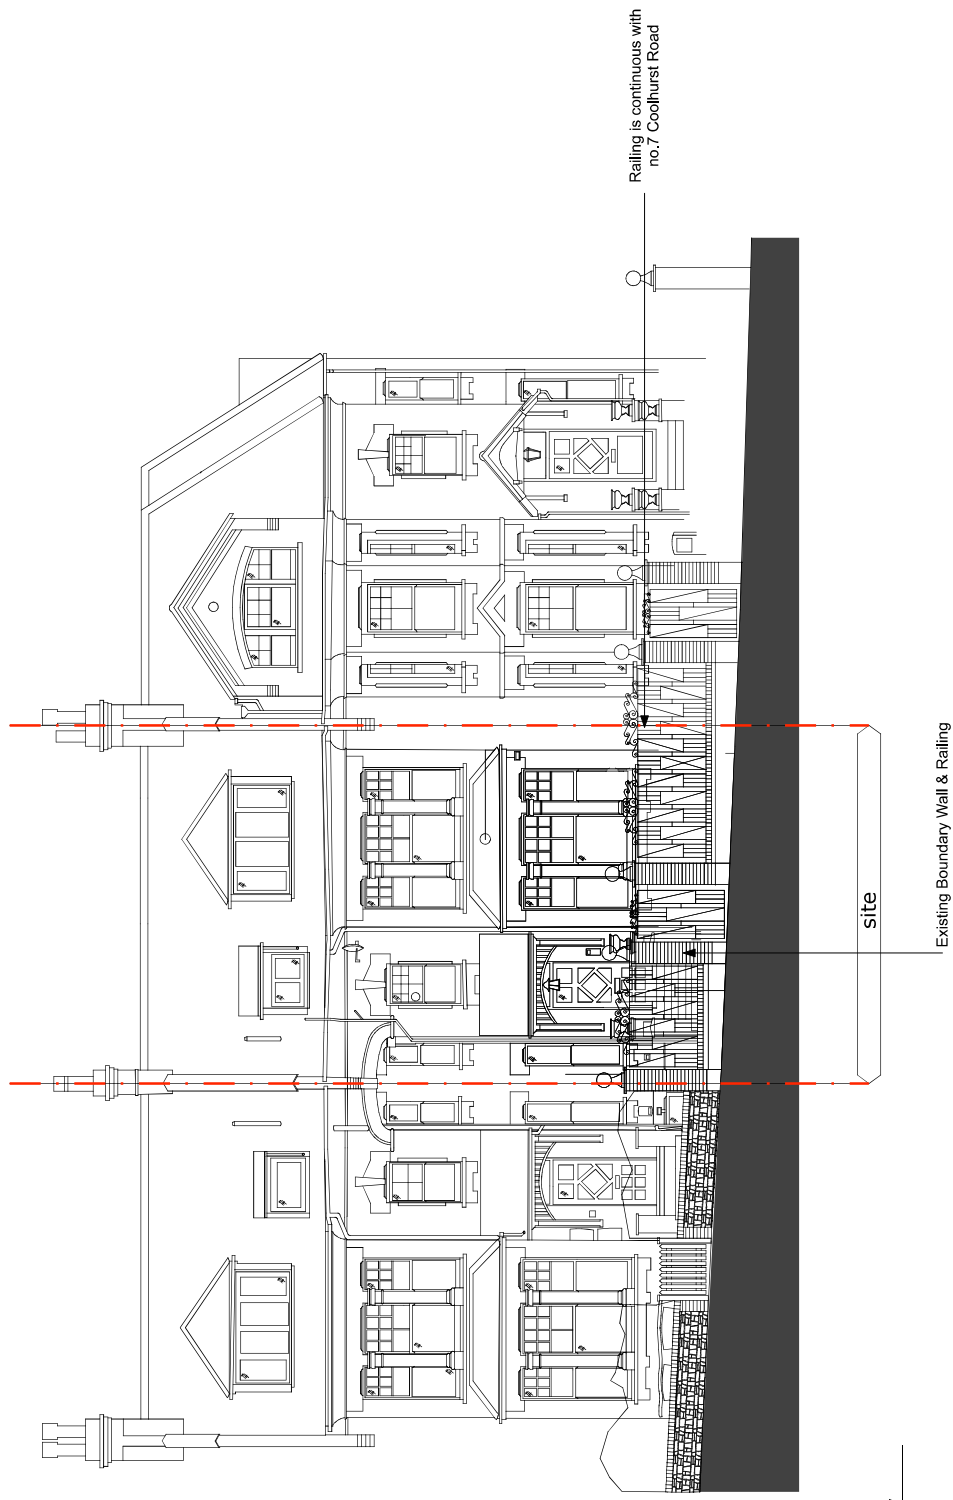

1 Existing Boundary
Scale 1/100 @ A3



www.domusapm.co.uk
info@domusapm.co.uk
020 8144 2506
17A Sussex Ring
London
N12 7HX

CLIENT
Mr C Charalambos

5 Coolhurst Road
London
N8 8EP

Planning Application

DATE
20/05/25
DRAWN BY
PAC


PROJECT
New Boundary Wall
PROJECT NO.
2504983

REVISION

PA-03
Rev -

© the copyright of this drawing is vested with Domus APM
and must not be copied or reproduced without written consent.

-
- 01234

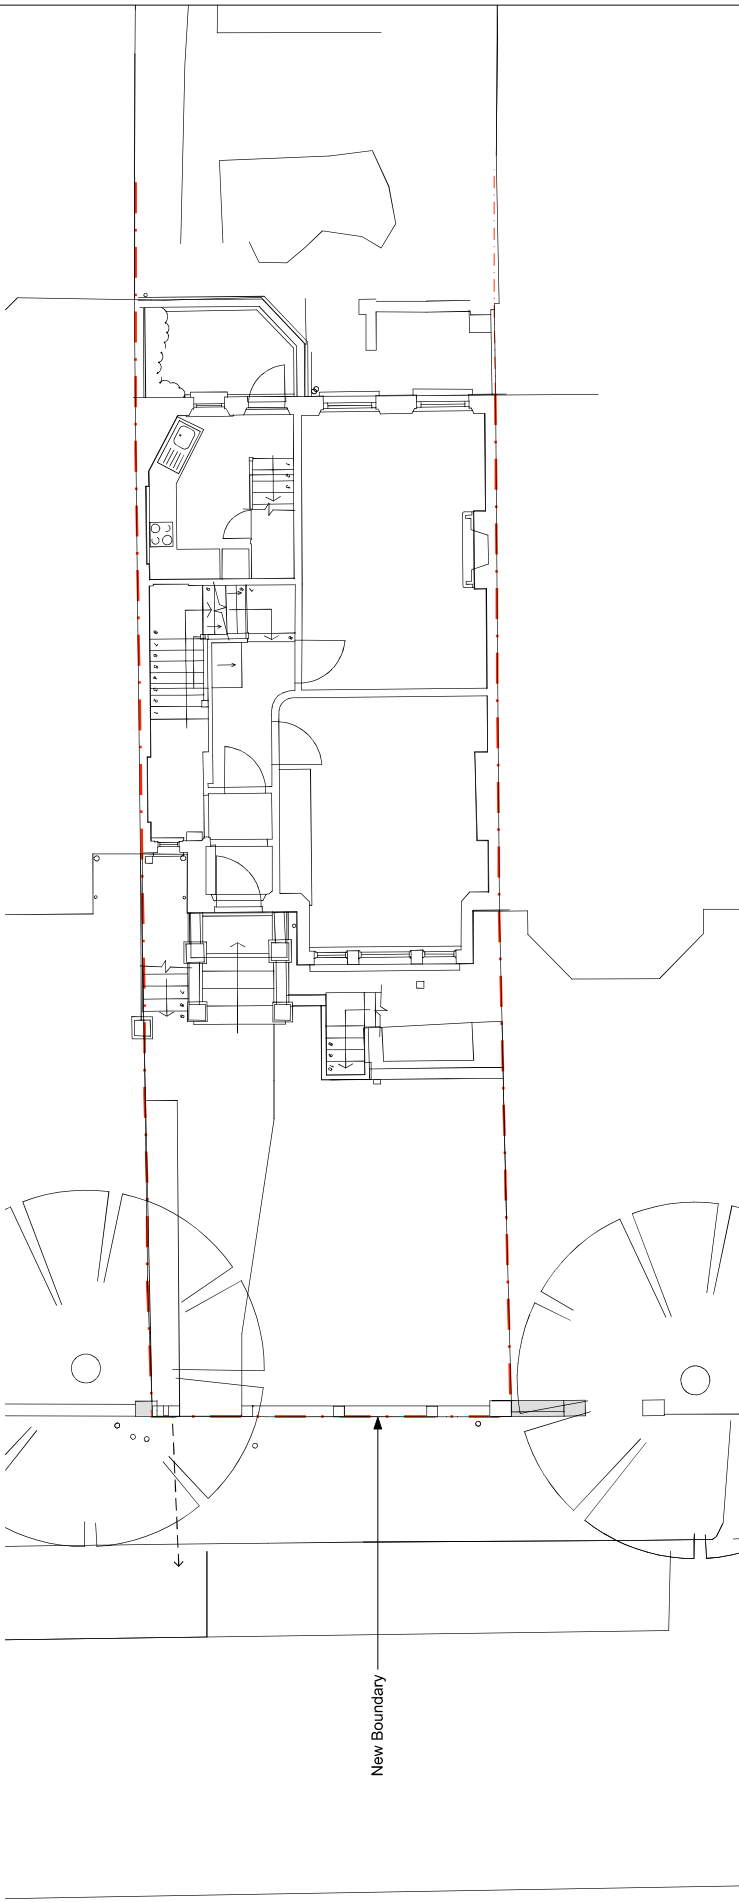

1

Proposed Plan
Scale 1/100 @ A3



CLIENT
Mr C Charalambos

5 Coolhurst Road
London
N8 8EP

Planning
Application

DATE
20/05/25

DRAWN BY
PAC

PROJECT
New Boundary Wall

PROJECT NO.
2504983

REVISION

PA-04
Rev -