




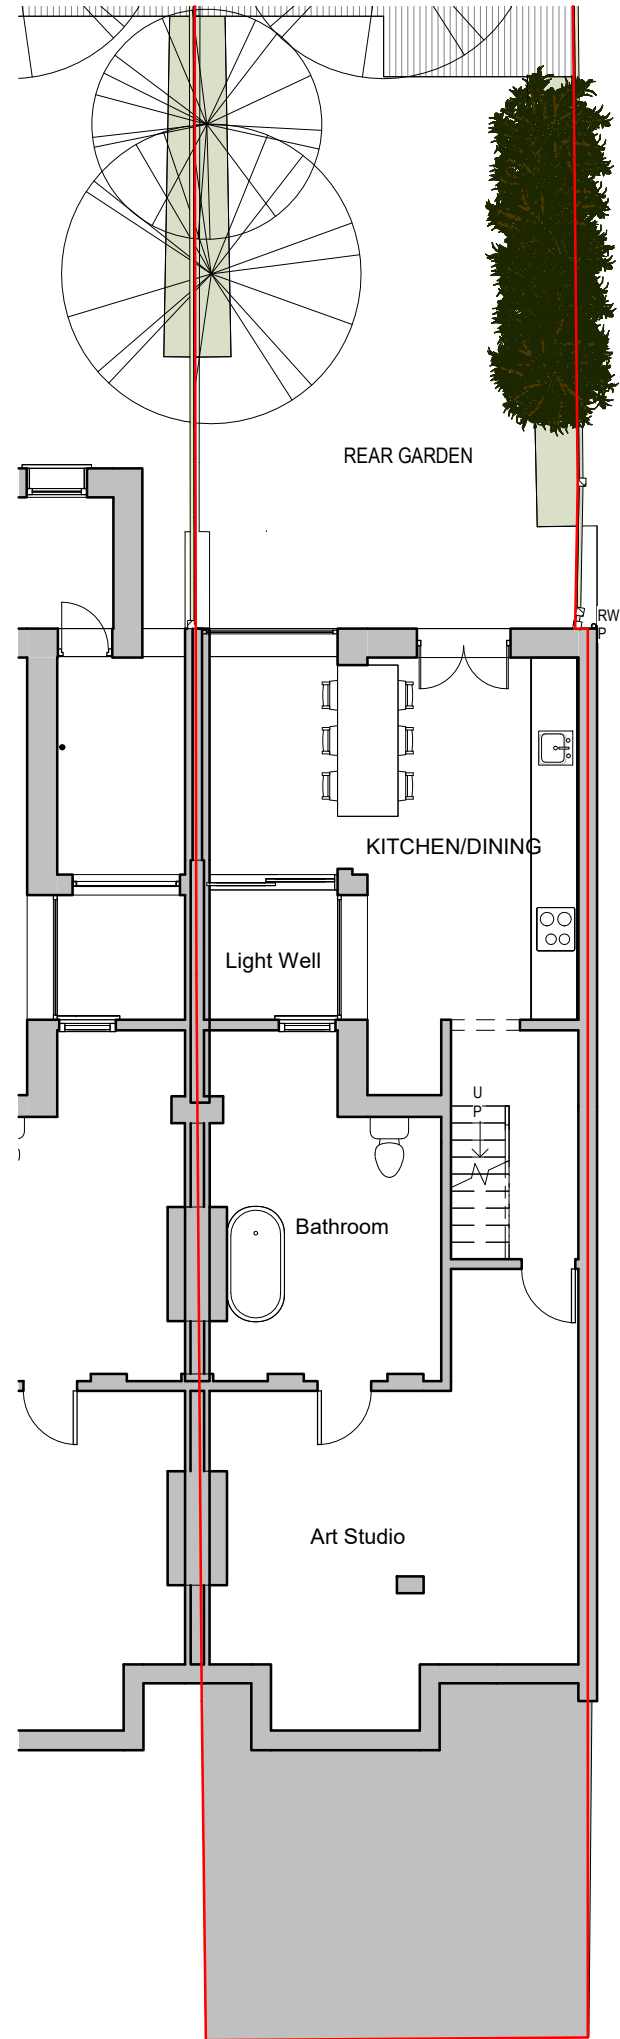

01 EXISTING LOWER GROUND FLOOR PLAN
1:100 @ A3

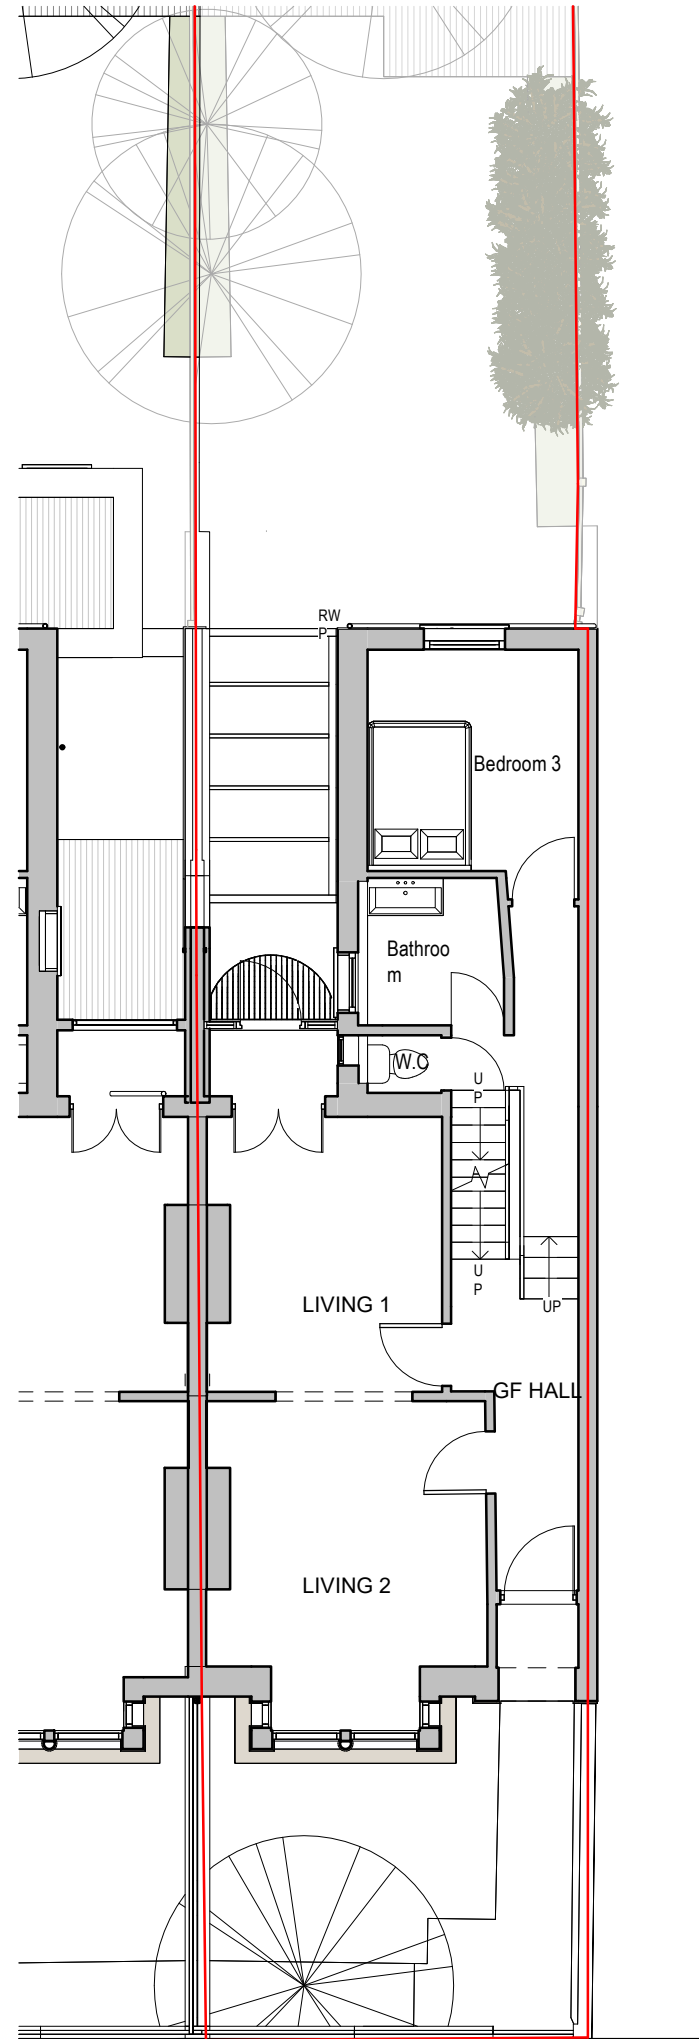

02 EXISTING GROUND FLOOR PLAN
1:100 @ A3

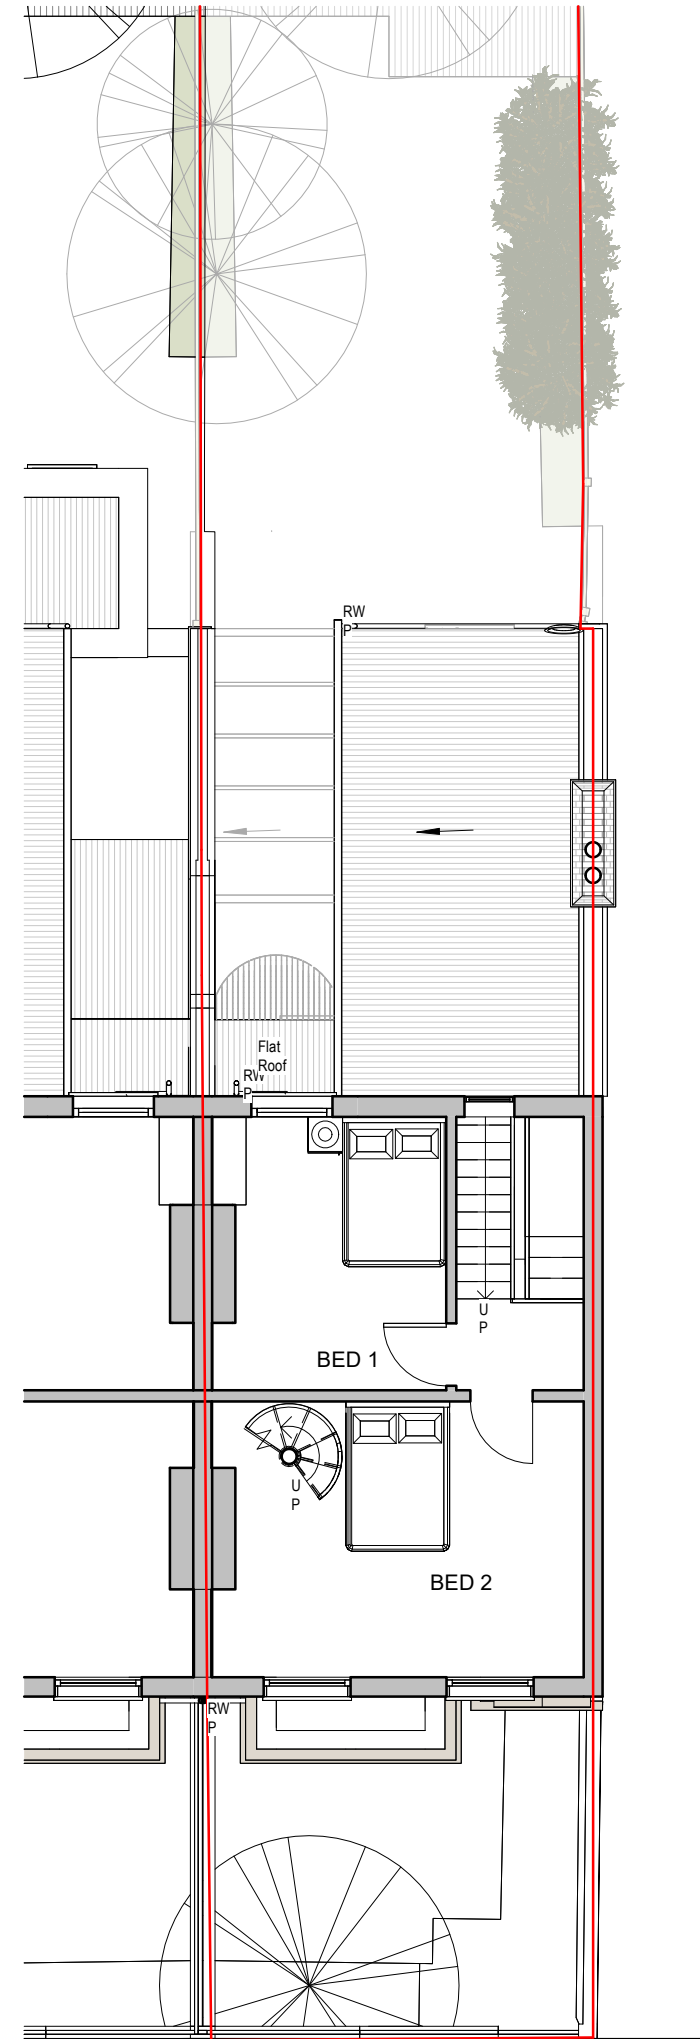

03 EXISTING FIRST FLOOR PLAN
1:100 @ A3

PD APP - 1F ROOF EXTENSION

KEY:

- SITE BOUNDARY
- EXISTING STRUCTURE

0 1 1:100 @ A3 5M

J79 STUDIO
04 (0)7742 071 052
W: info@j79studio.co.uk

Unit 312
Wey House
15 Church Street
Weybridge
KT13 8NA

HOUSEHOLDER PLANNING 02

FOR CLIENT
CONFIRM ALL DESIGN WITH CLIENT ON SITE
BUILDING CONTROL APPROVAL TBC
ALL DIMENSION TO BE CHECKED ON SITE

This drawing is the property of J79 Studio. Copyright is reserved & this drawing is issued on the condition that it is not copied, reproduced, retained or disclosed to any unauthorised person, either wholly or in part, without our consent. Do not scale from this drawing, check all dimensions on site. Any errors please notify architect in the first instance.

Rev	Date	Note
P1	02-02-26	PLANNING ISSUE
P2	08-04-26	PLANNING ISSUE

PROJECT

83 Lothair Road North N4 1ER

DRAWING TITLE

EXISTING LG GF 1F PLANS

STATUS

PLANNING APPLICATION

DRAWN BY

JW

CHECKED BY

RM

PROJECT NO.	DATE	SCALE
2214	FEB 2026	1:100 @A3

DRAWING NO.	REVISION
A10	P2