



1 EXISTING GROUND FLOOR PLAN
1 : 50 @ A1, 1:100 @ A3

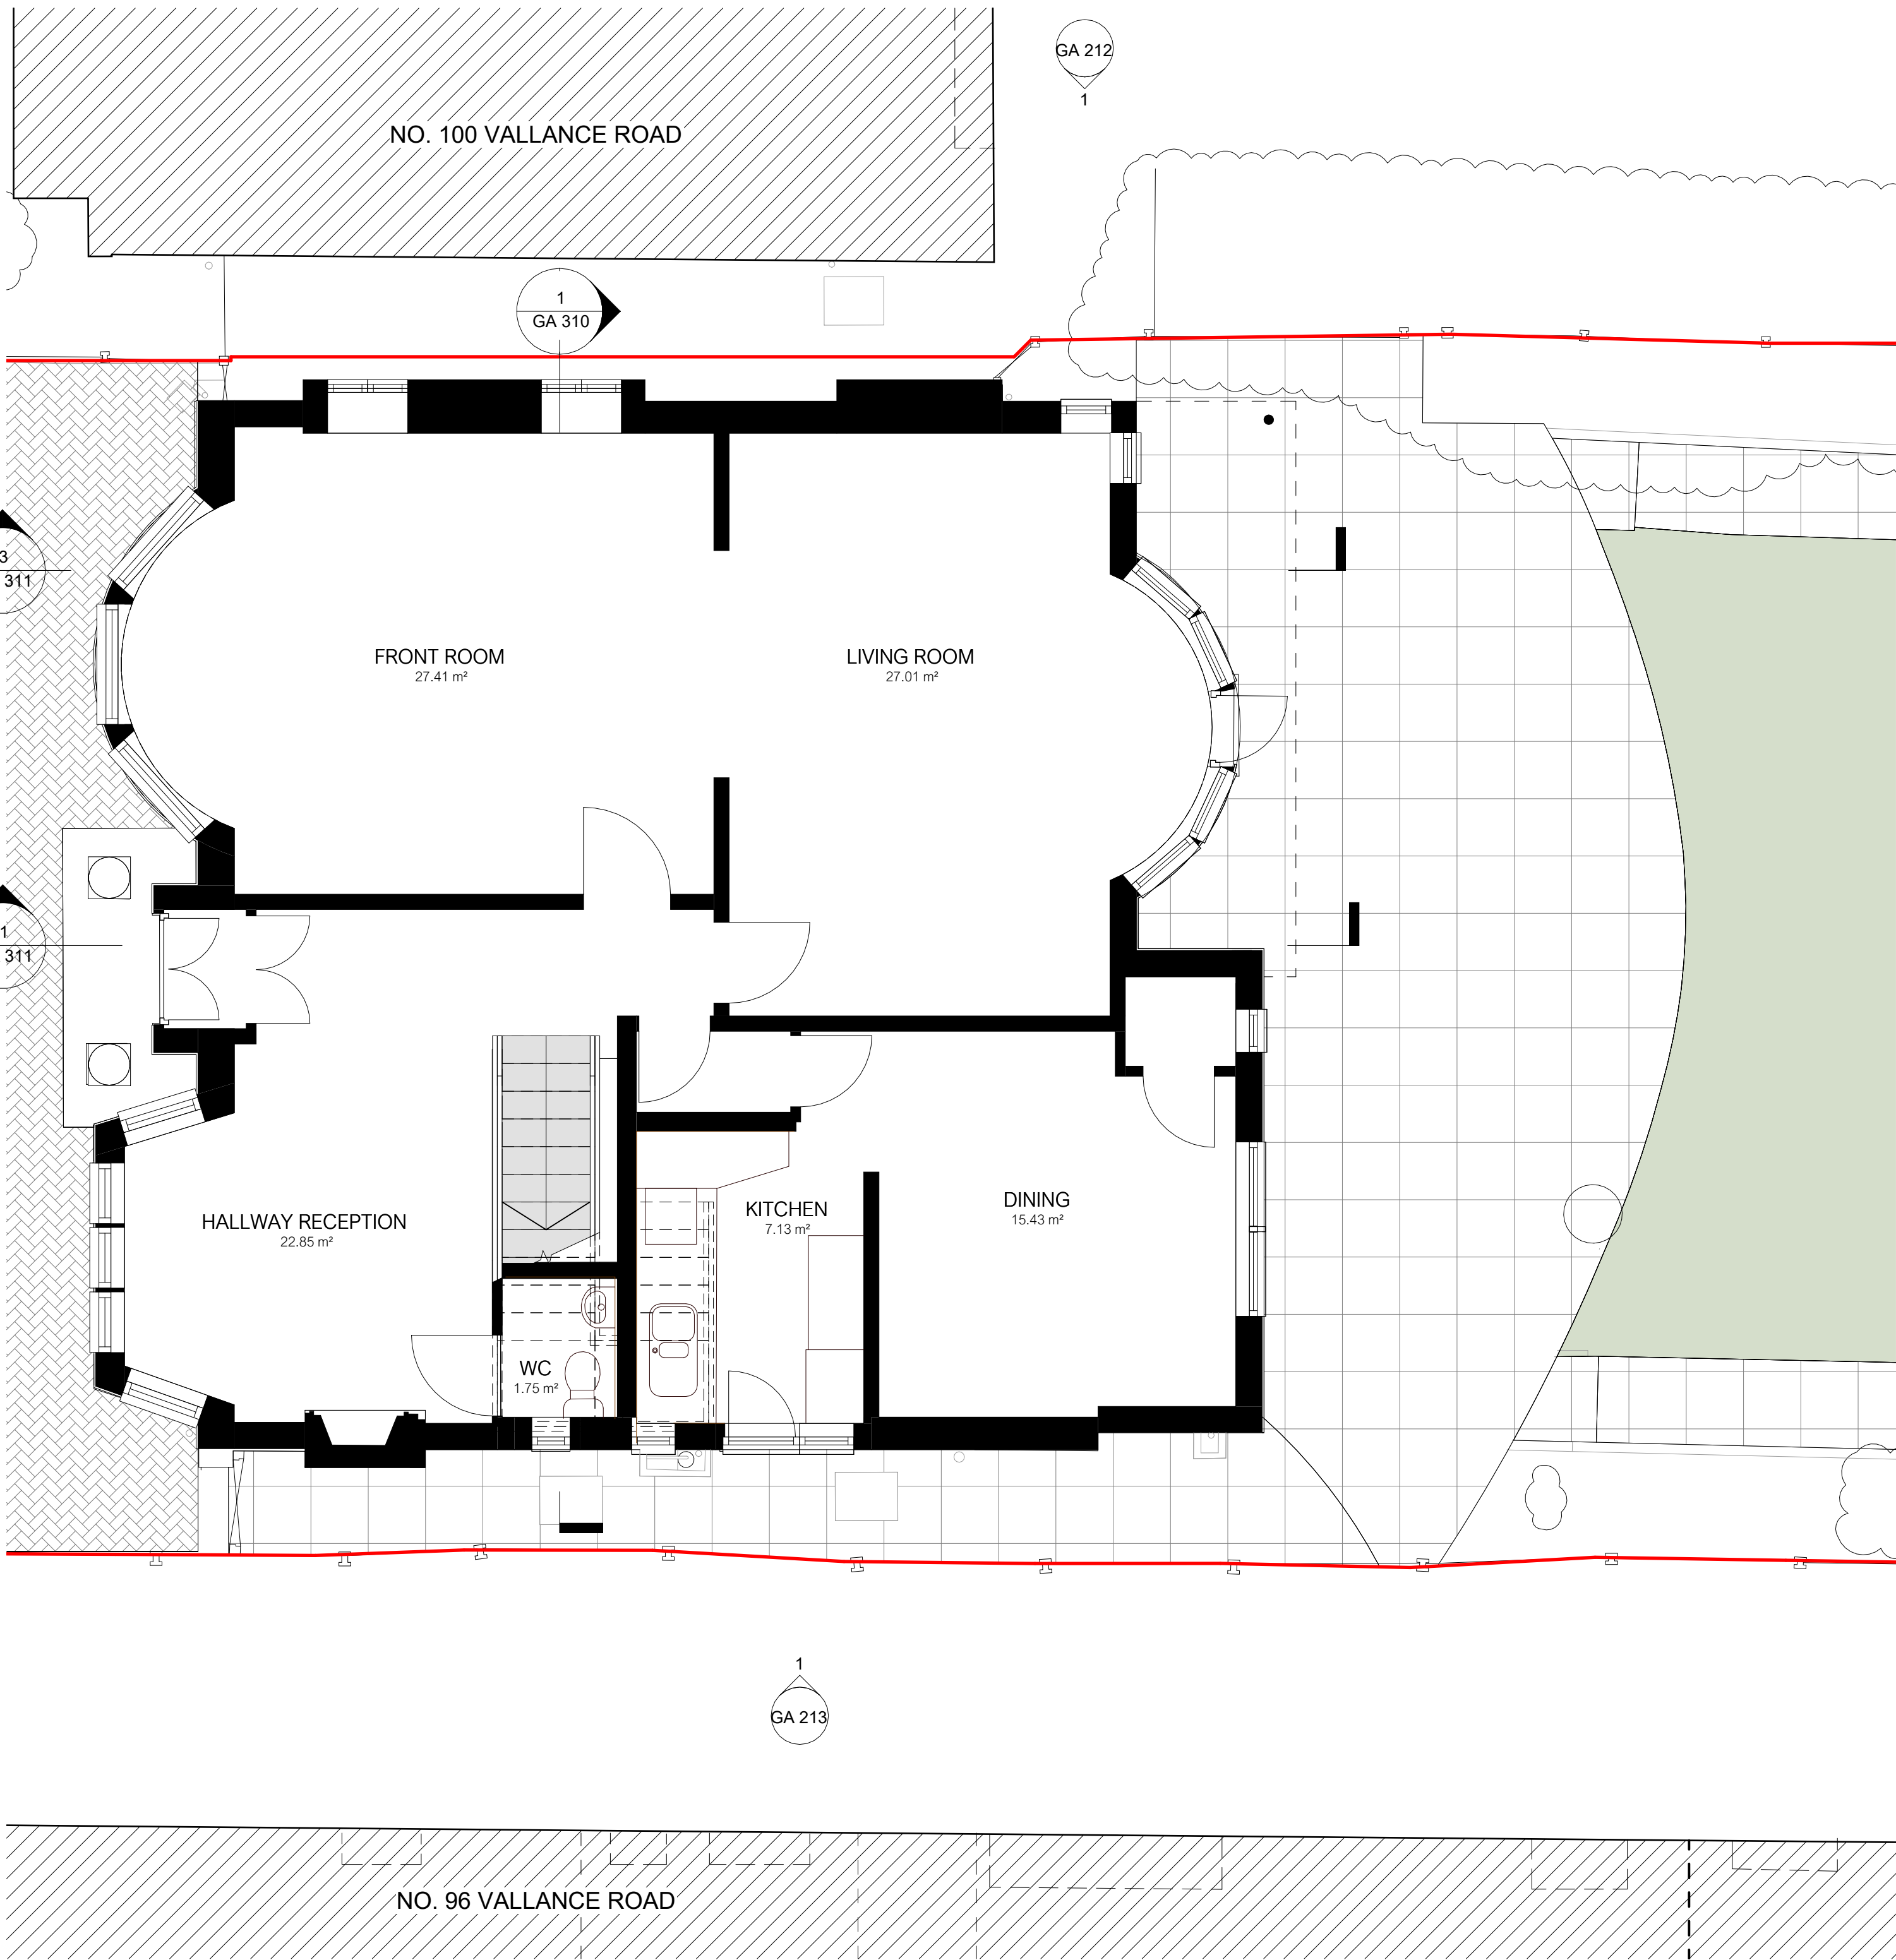

2 PROPOSED GROUND FLOOR PLAN
1 : 50 @ A1, 1:100 @ A3

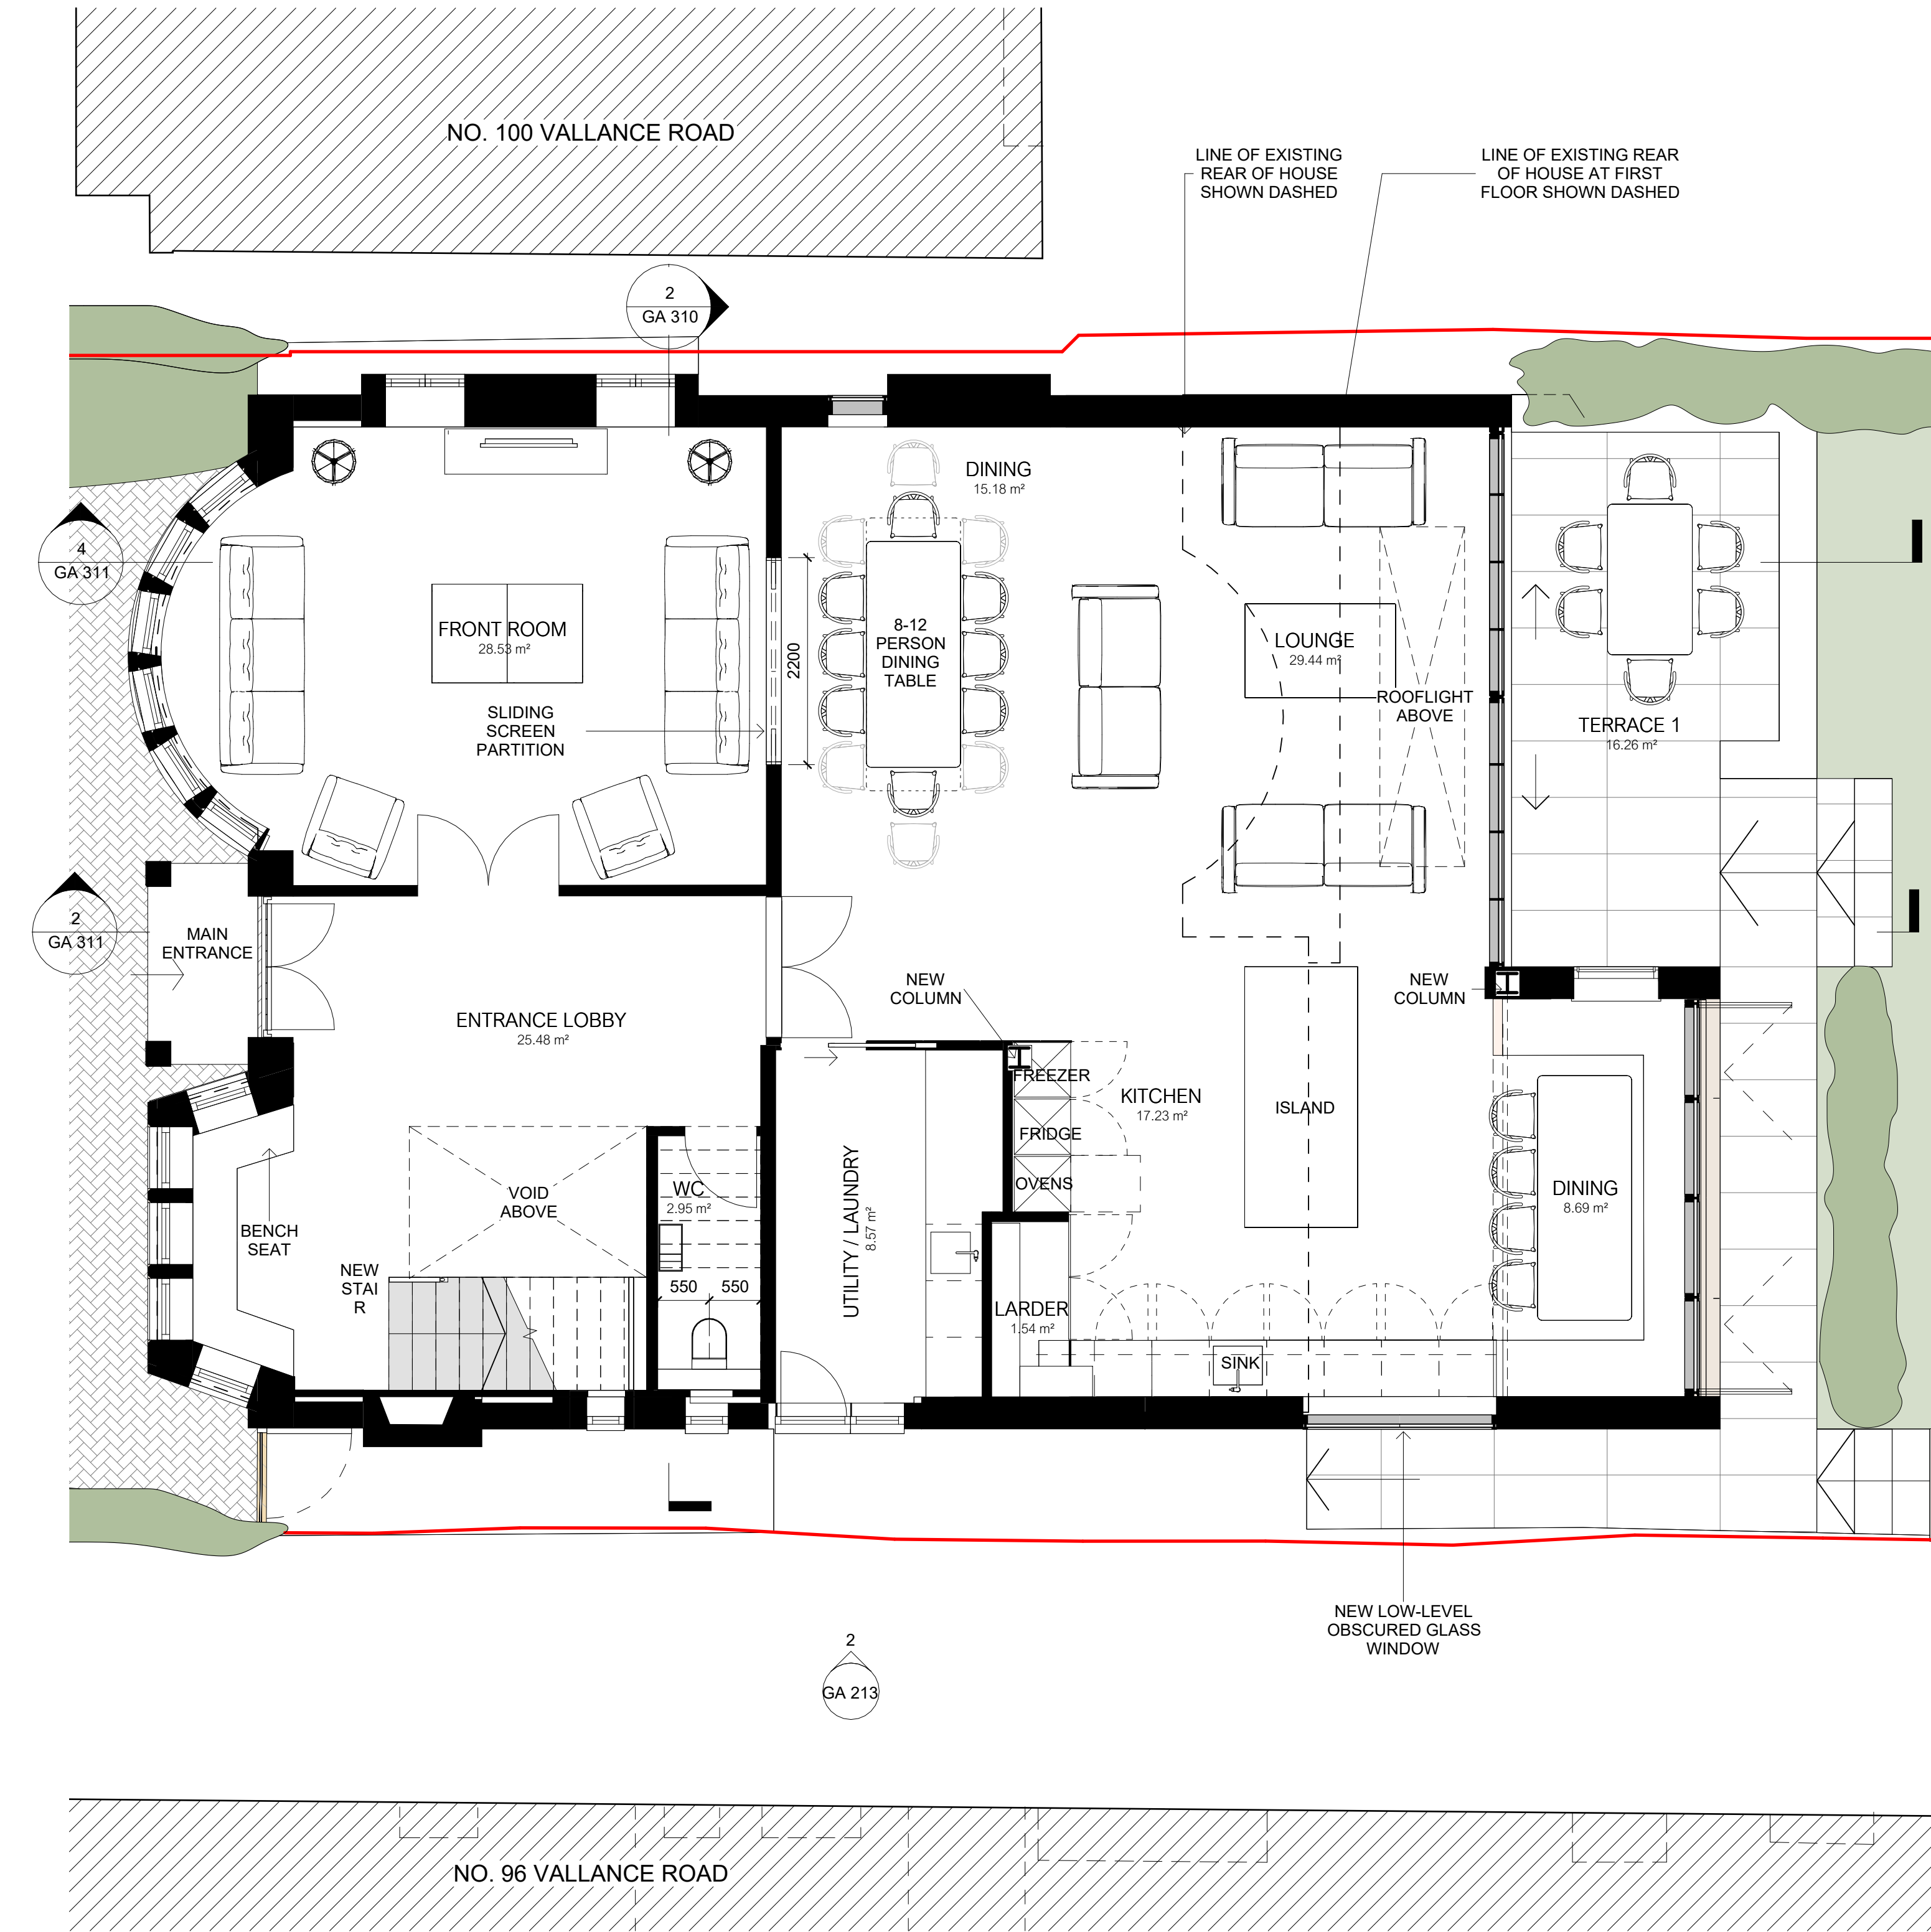


LINEWORKS

Drawings Notes:

This drawing is intended for the purpose indicated in the status box only. Scale from this drawing for planning purposes only. All site dimensions shown should be checked on site and discrepancies verified with the architect. This drawing must be read in conjunction with the relevant details and specifications shown.



SCALE BAR:

 

Rev	Date	Note	CHKD
P1	10.04.26	PLANNING	AK

Drawing Status:

PLANNING

Drawing Title:

EXISTING AND PROPOSED GROUND FLOOR PLANS

Client:

MR STAVROS STYLLIS

Drawing Reference:

0924	GA 111	P1
Project No.	Drawing Number	Revision
Scale @A1: 1 : 50	Drawn By: AK	Checked By: RH
Project Title:		

98 VALLANCE ROAD