


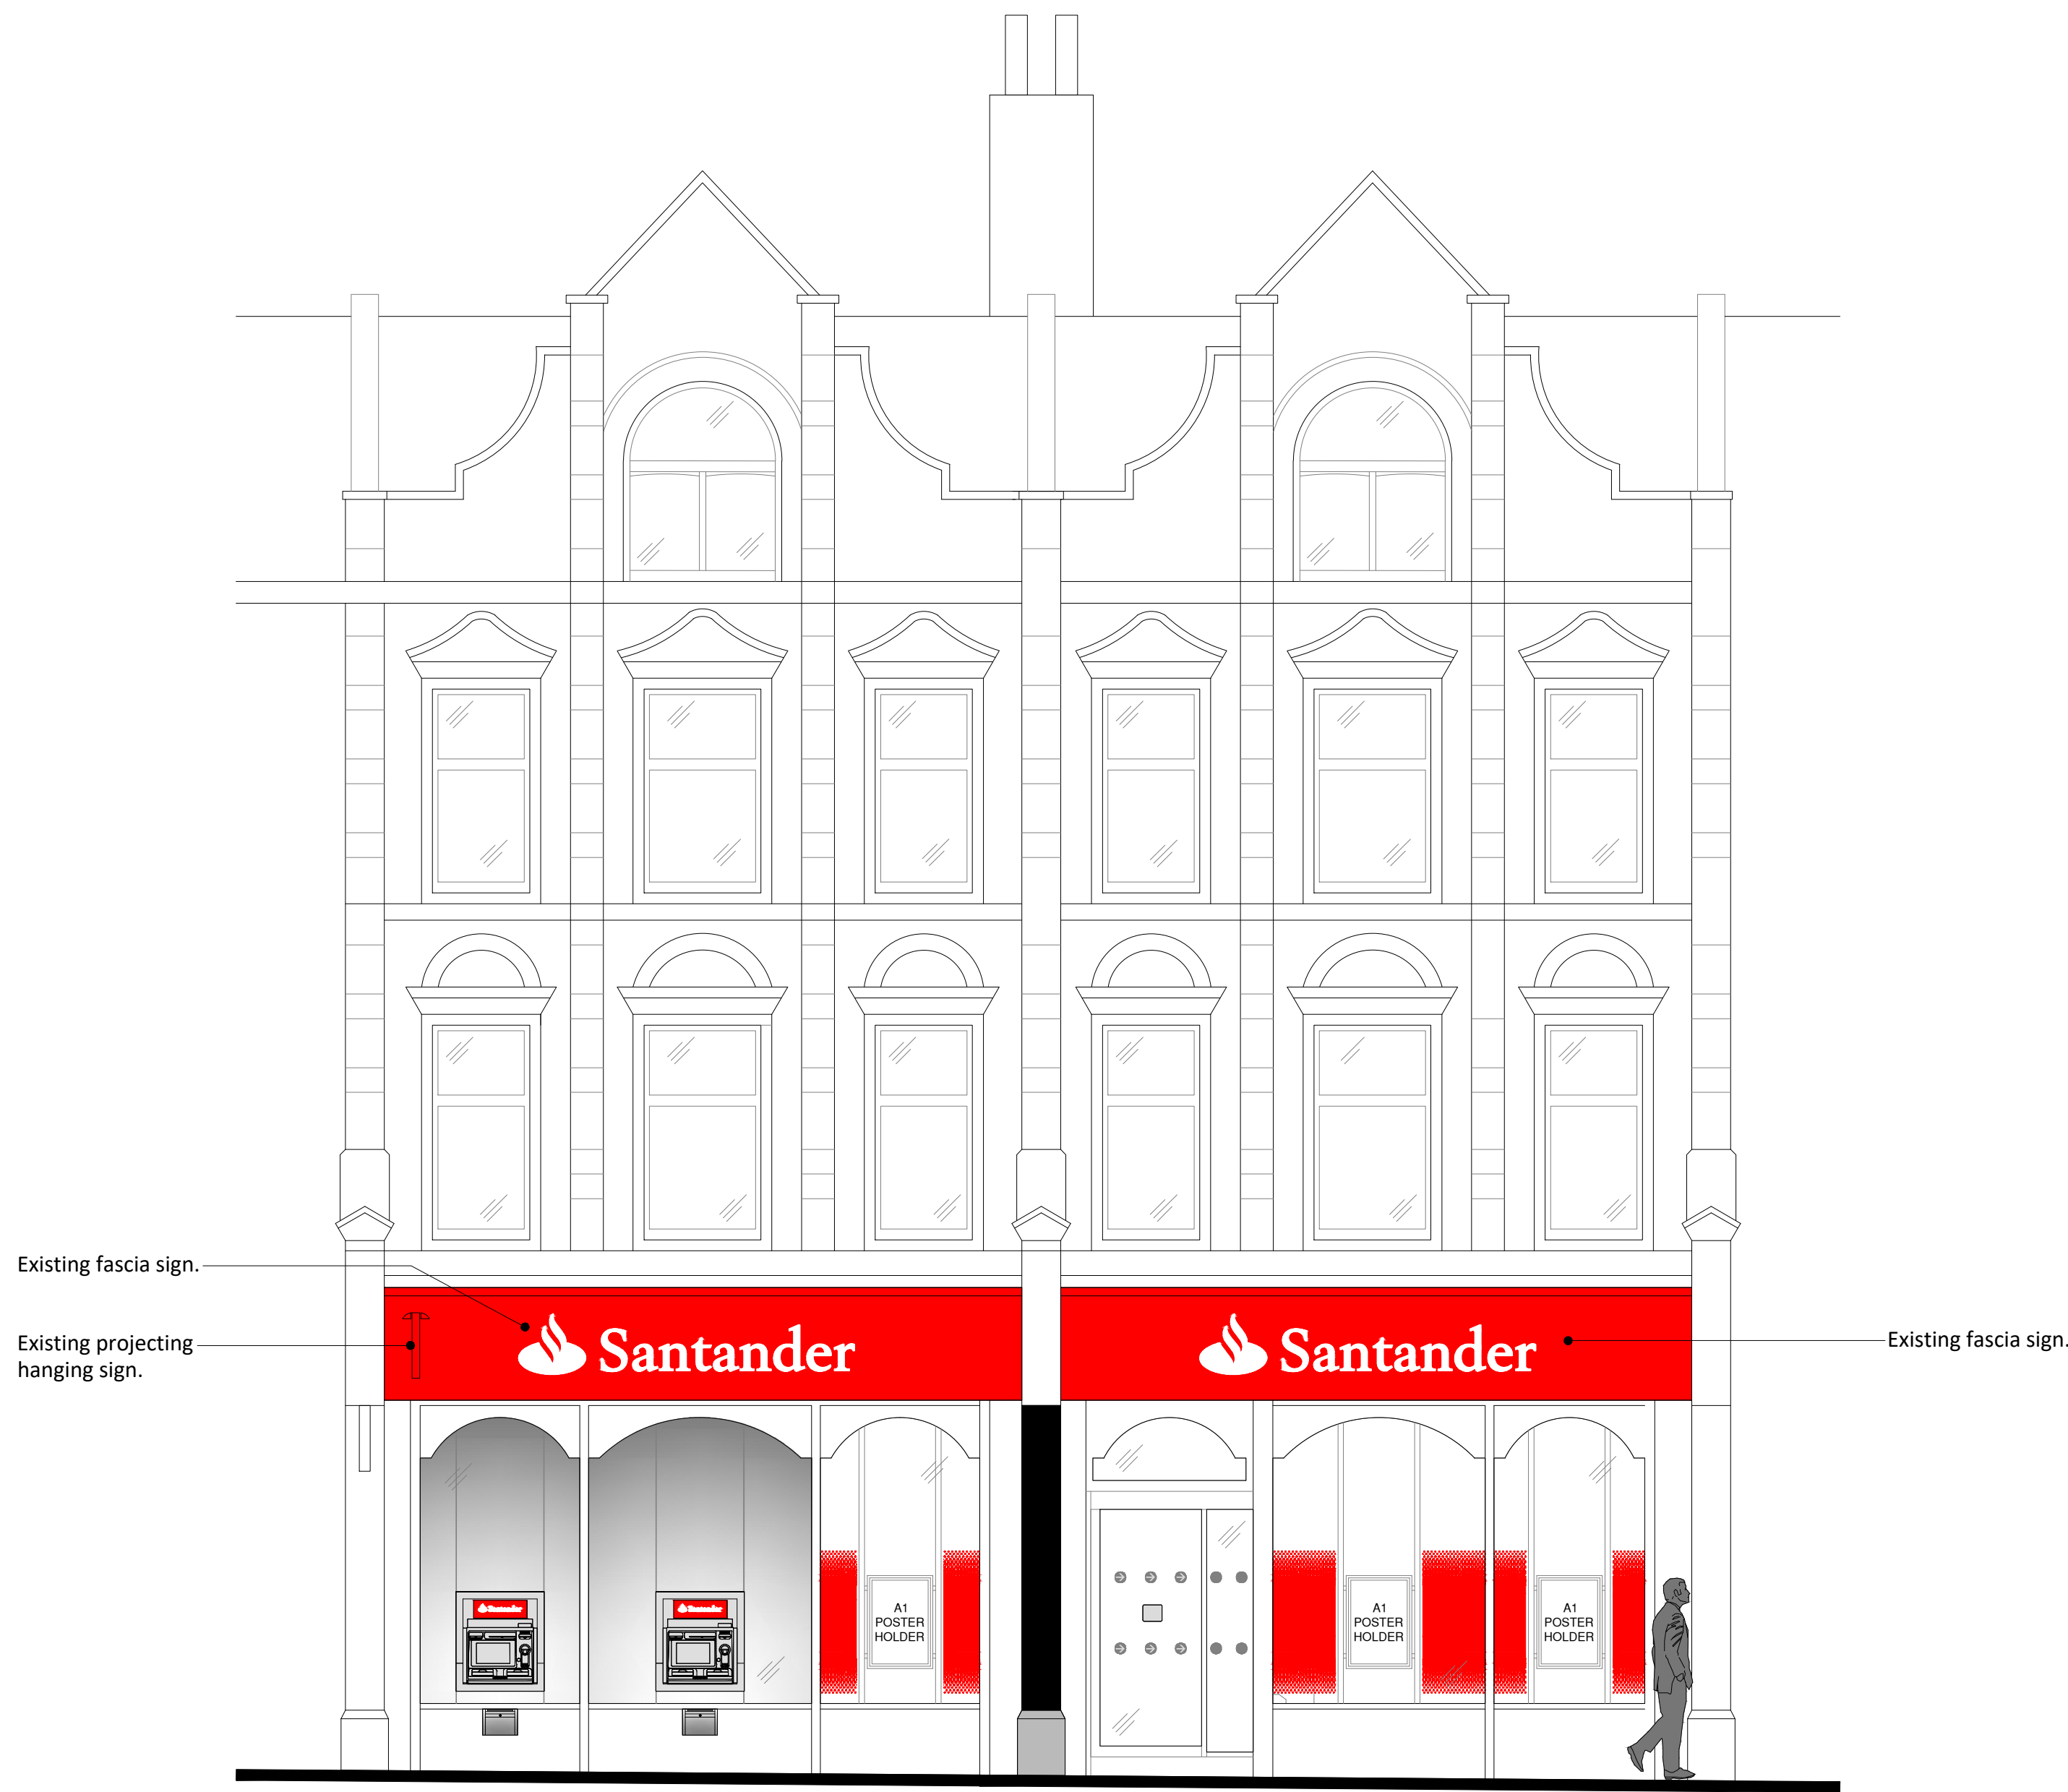

EXISTING FRONT ELEVATION
1:50 @ A1, 1:100 @ A3



Notes.
This Drawing is the copyright and property of Santander UK PLC. It must not be copied or published without written consent.

Do not scale from this drawing.

Rev	Description	Date	By

PLANNING

Client			
Project		Muswell Hill 105-115 Muswell Hill Broadway, London, N10 3RS	
Title		Existing Front Elevation	
Scale		1:50 @ A1 & 1:100 @ A3	
Drn	BG	App	
Date	23/03/2026	Date	
Client drawing number			rev.
MuswellHill-0287-FR-EL-EX-PL			-

