




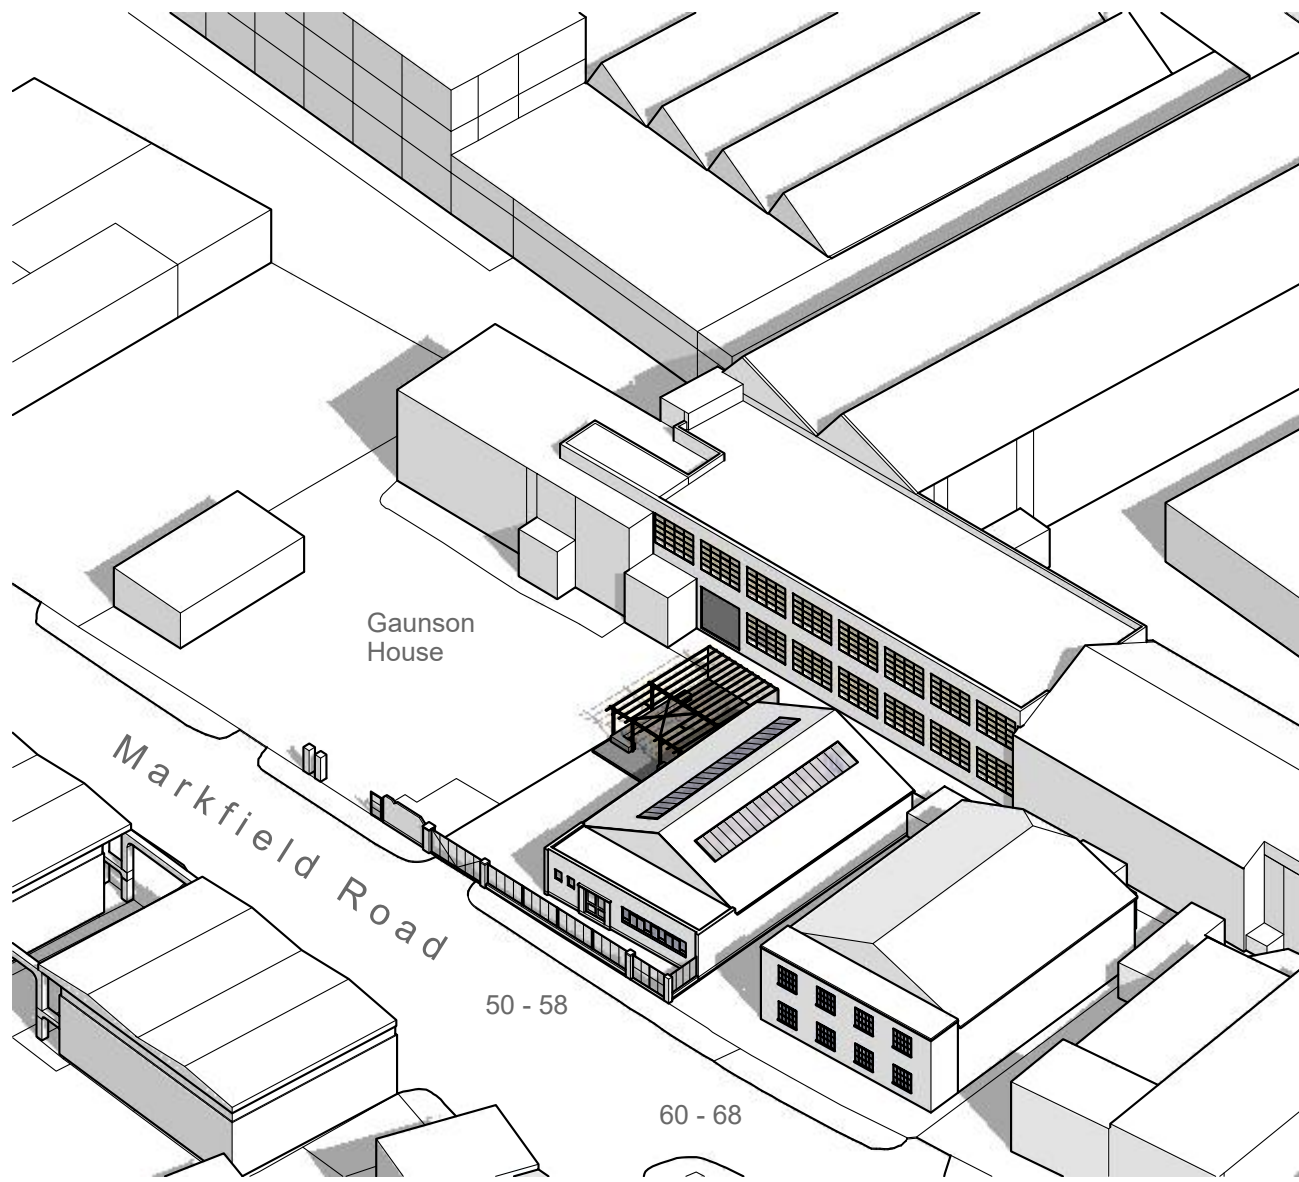


APPROVED - PERSPECTIVE VIEW from SW

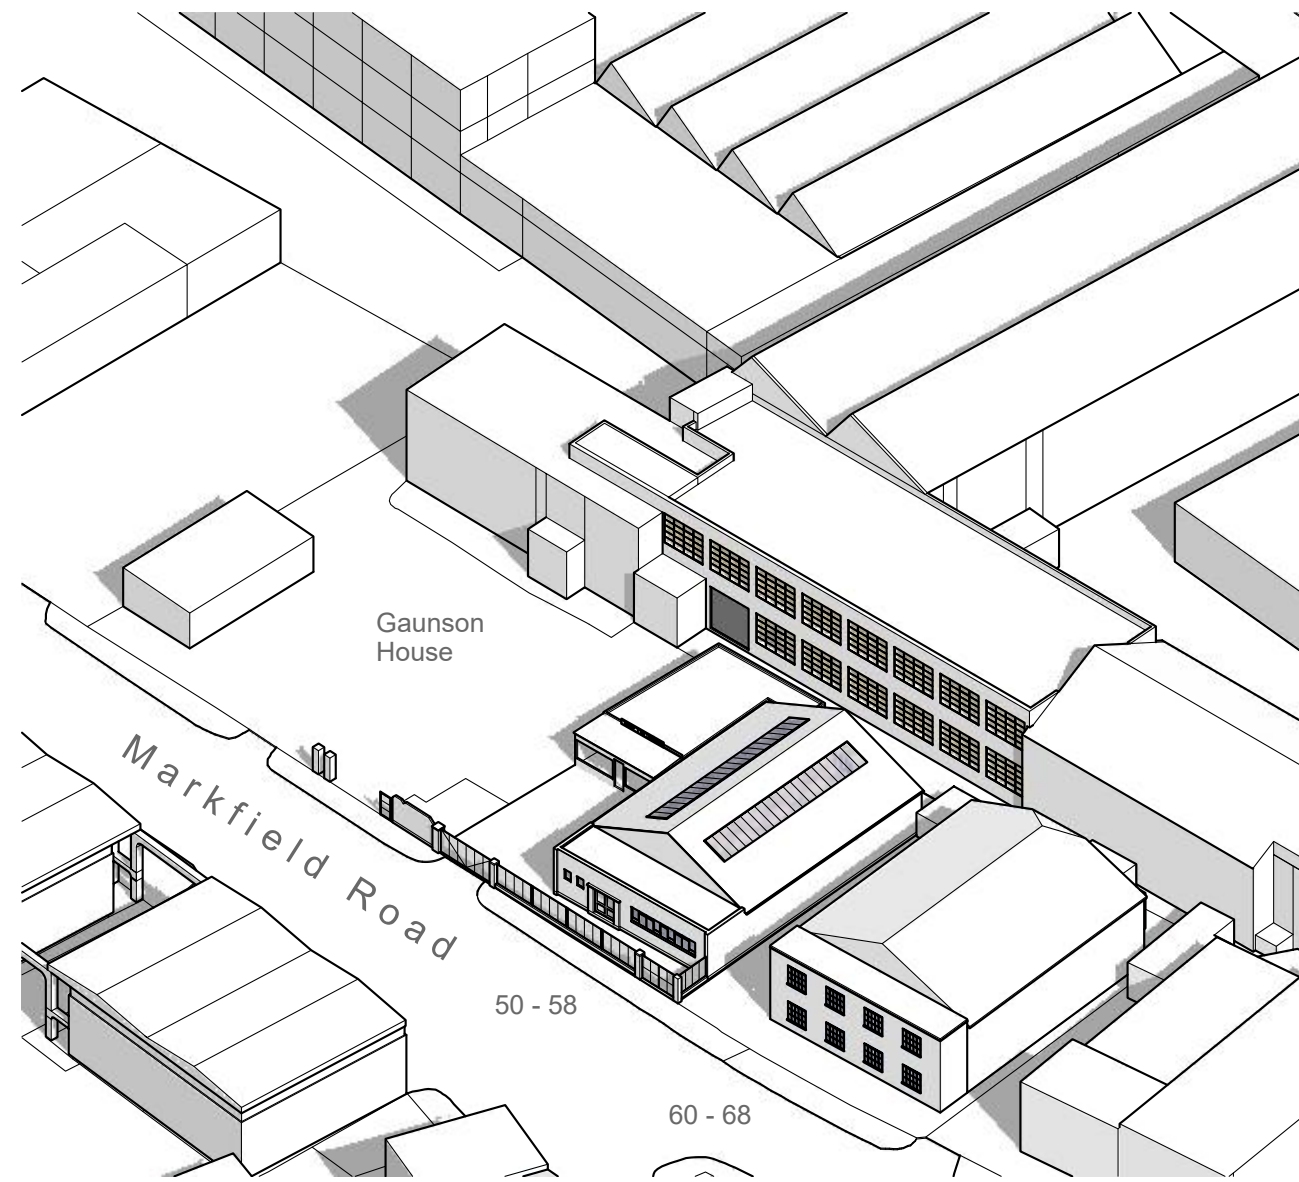

EXISTING - PERSPECTIVE VIEW from SW

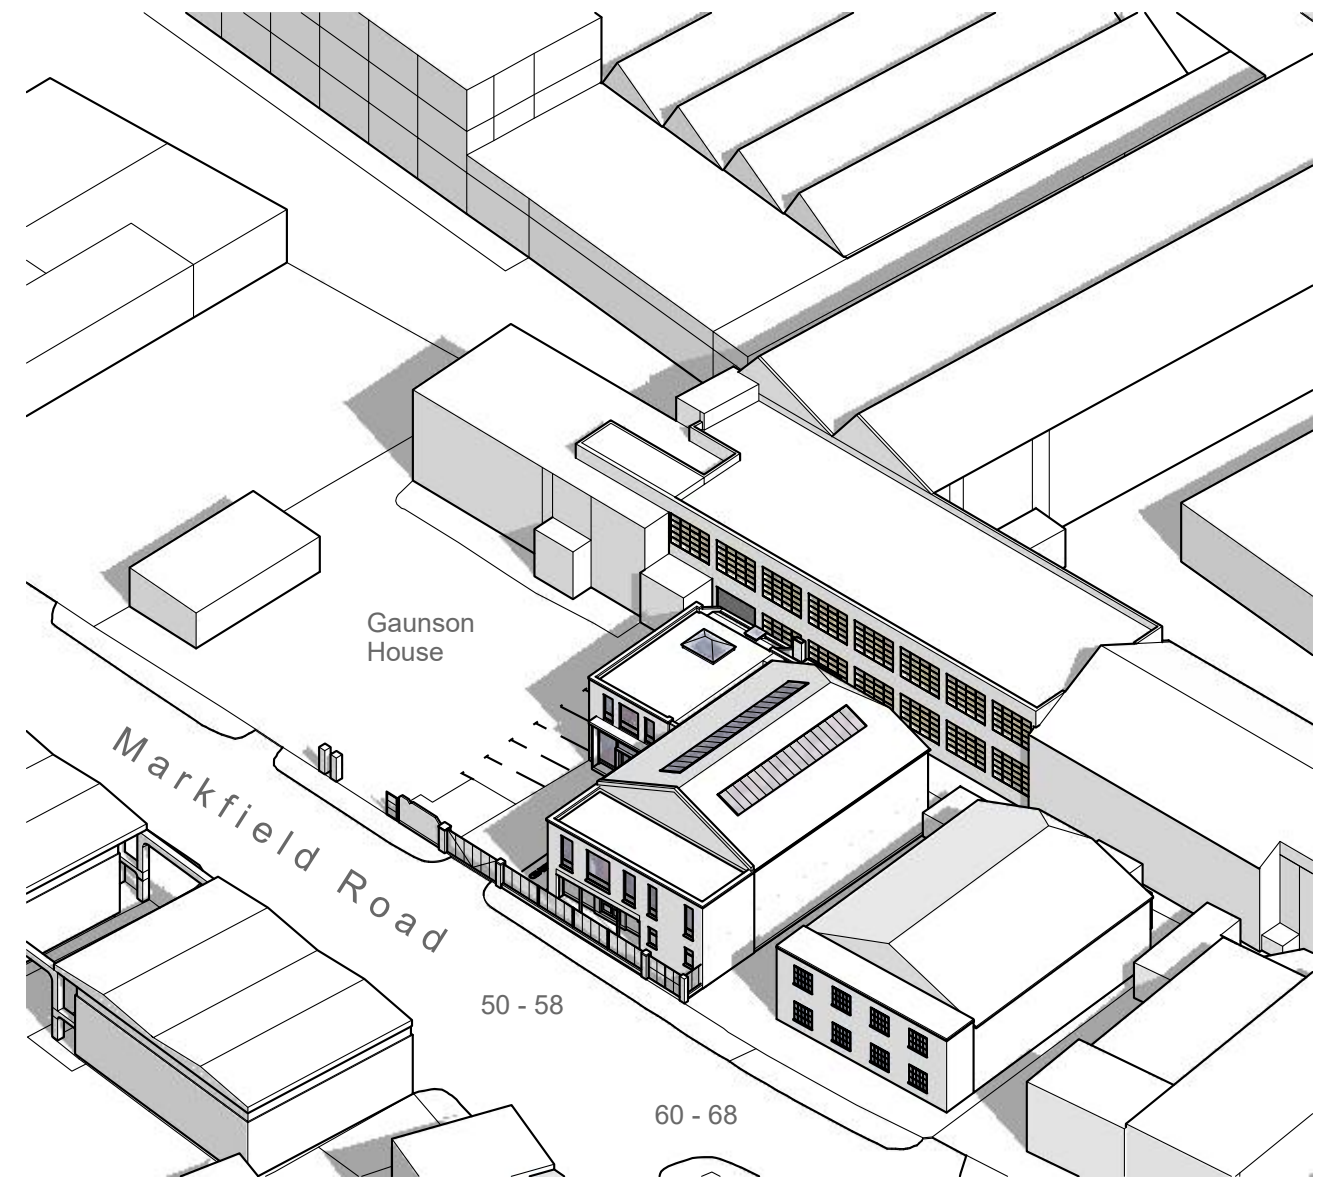

PROPOSED - PERSPECTIVE VIEW from SW

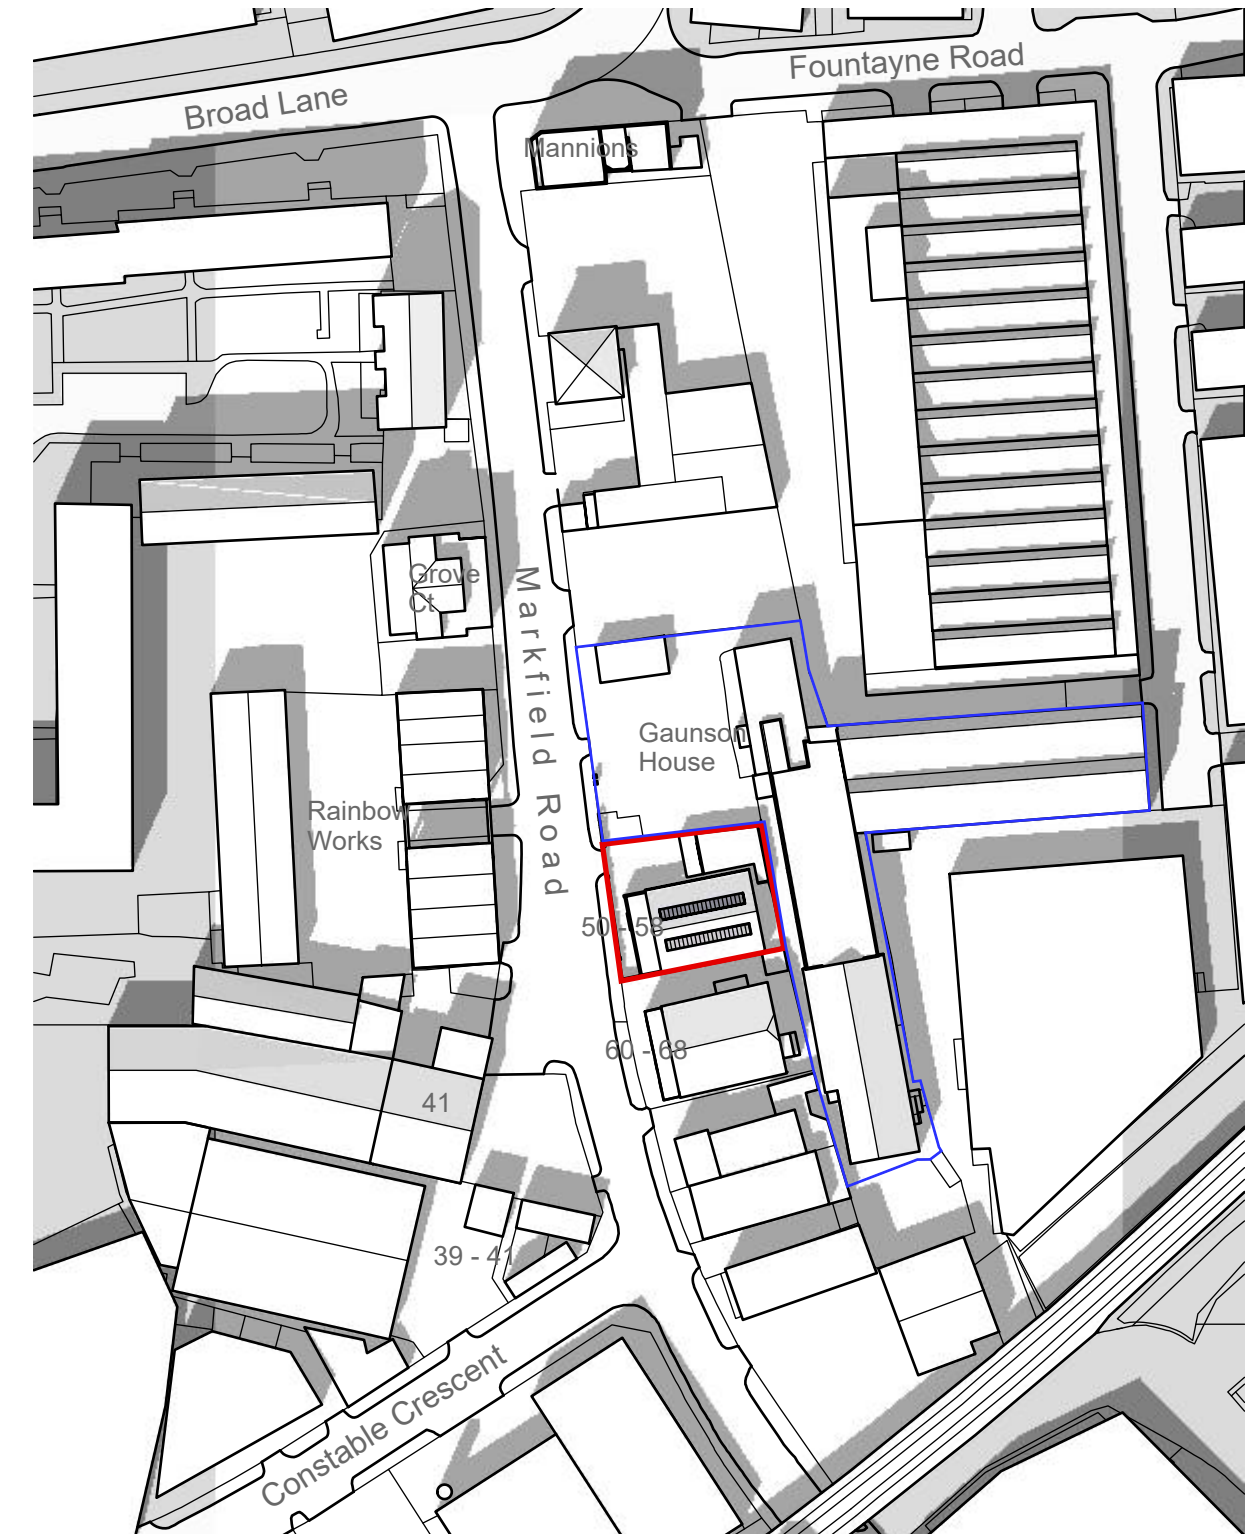

0m 50m
Scale

LOCATION PLAN - 1:1250

PROJECT

50-58 Markfield Road
London
N15 4QF

CLIENT

Bernard Stroh

DWG No.

491/0200

DWG TITLE

LOCATION PLAN

SCALE

1:1250 @ A2

ISSUE


2 April 2026

JALA
Sustainable Architecture

Jonathan A Law & Associates

106 The Avenues
Norwich NR4 7DU

e jala@jala.co.uk
t 01603 492 001

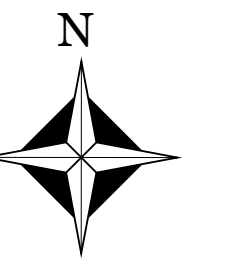

PROJECT
50-58 Markfield
Road
London
N15 4QF


CLIENT
Bernard Stroh


DWG No.
491/1200

DWG TITLE

APPROVED
SITE PLAN

SCALE
1:200 @ A2
ISSUE
2 April 2026

 

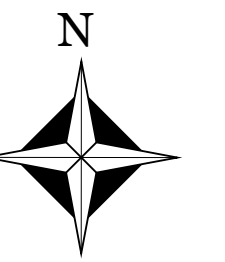

PROJECT
50-58 Markfield
Road
London
N15 4QF


CLIENT
Bernard Stroh

DWG No.
491/1201

DWG TITLE
EXISTING
SITE PLAN

SCALE
1:200 @ A2
ISSUE
2 April 2026

0m 10m
Scale

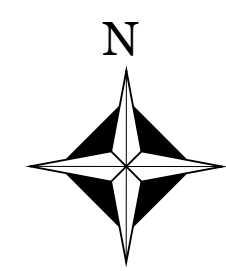


PROJECT
50-58 Markfield
Road
London
N15 4QF


CLIENT
Bernard Stroh

DWG No.
491A/2200


DWG TITLE
PROPOSED
SITE PLAN

SCALE
1:200 @ A2
ISSUE
2 April 2026

 


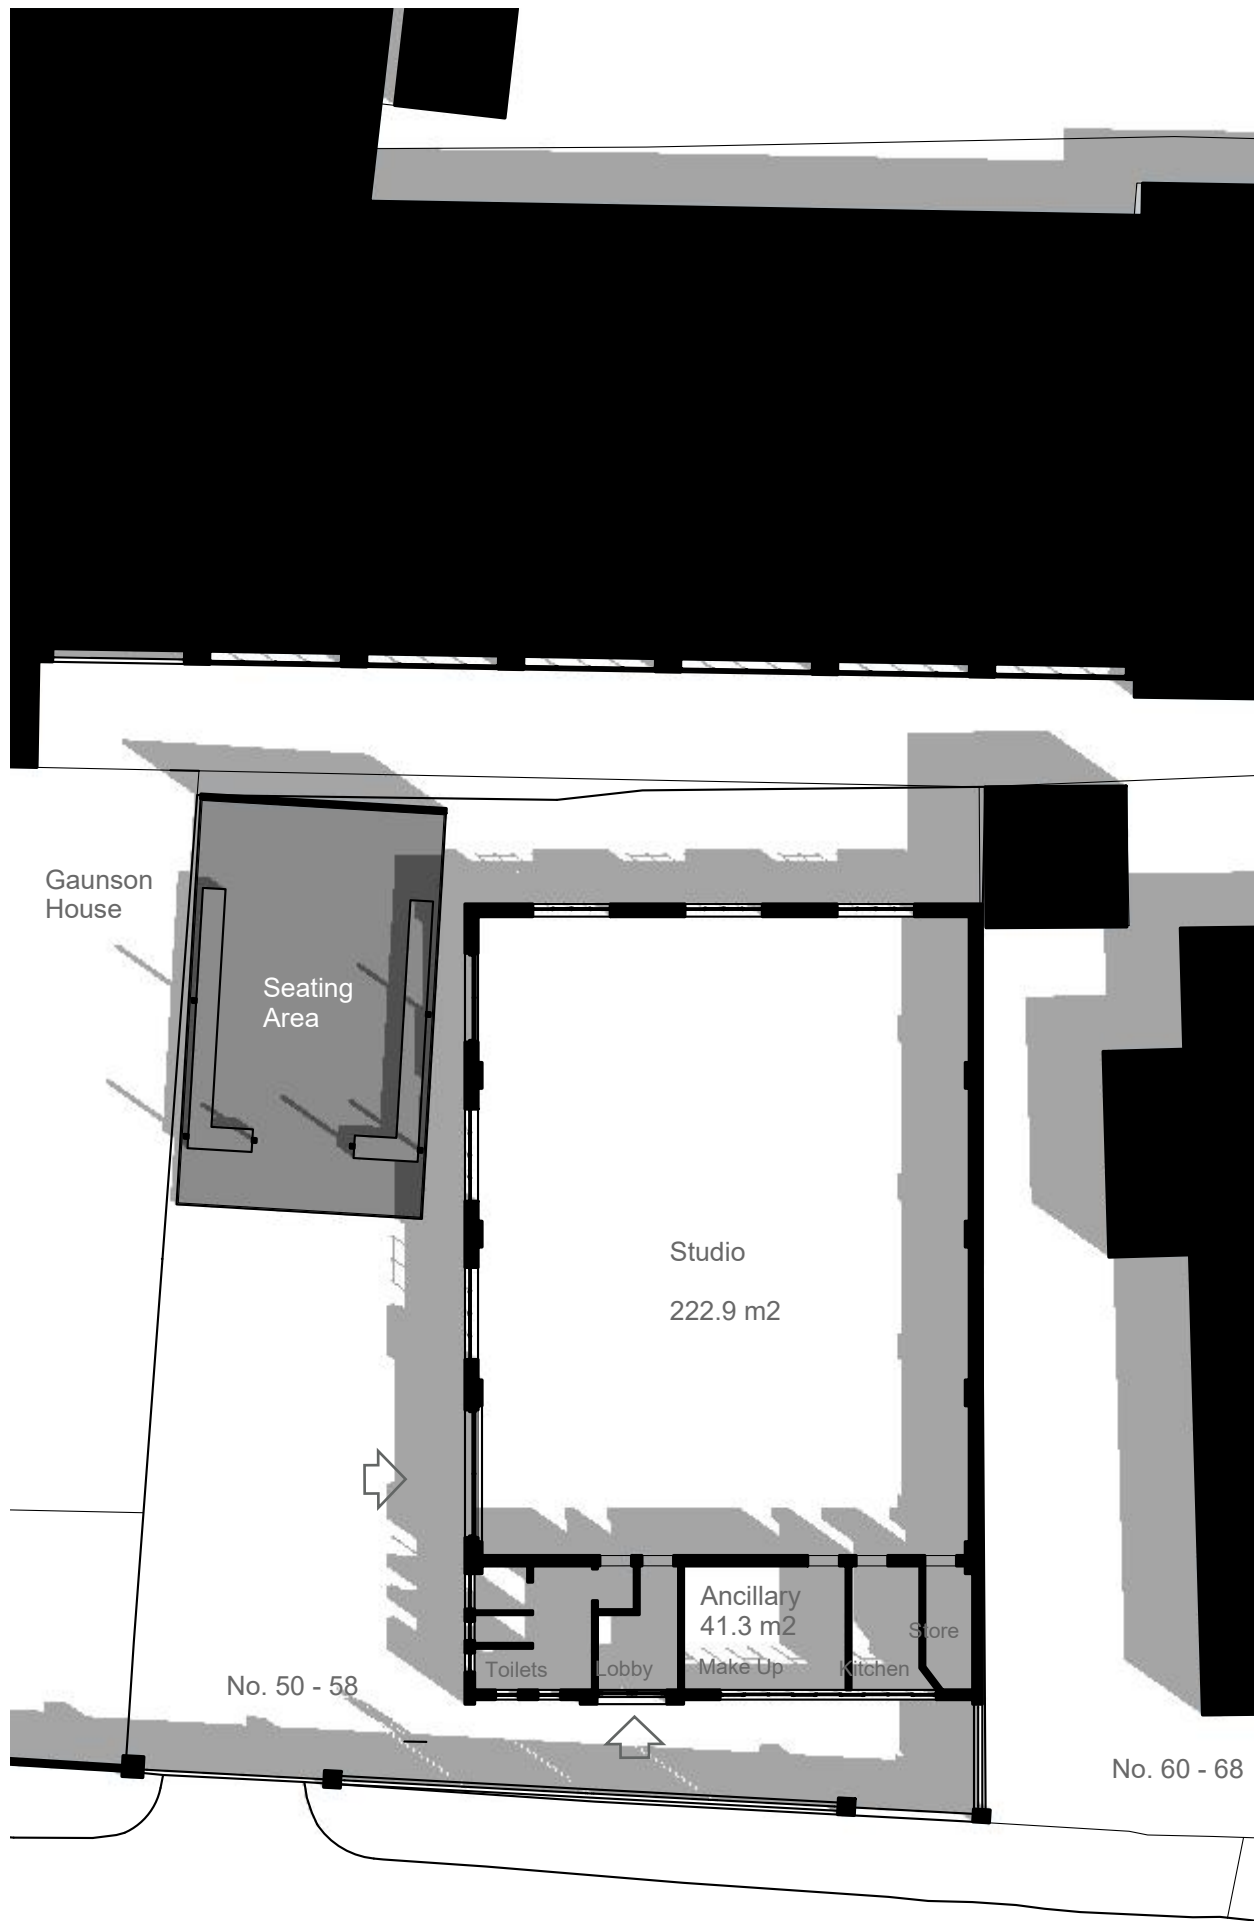


Markfield Road

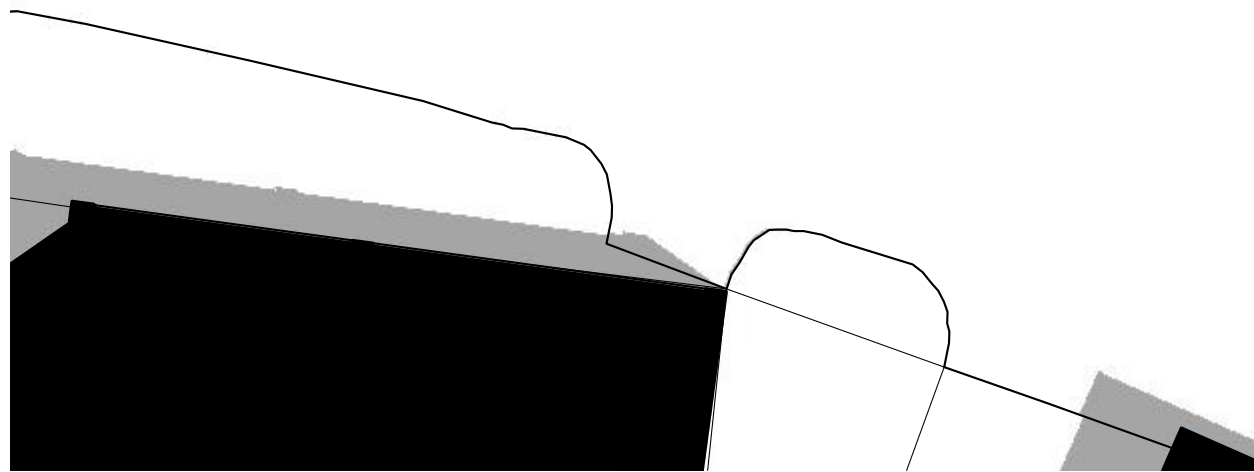


APPROVED

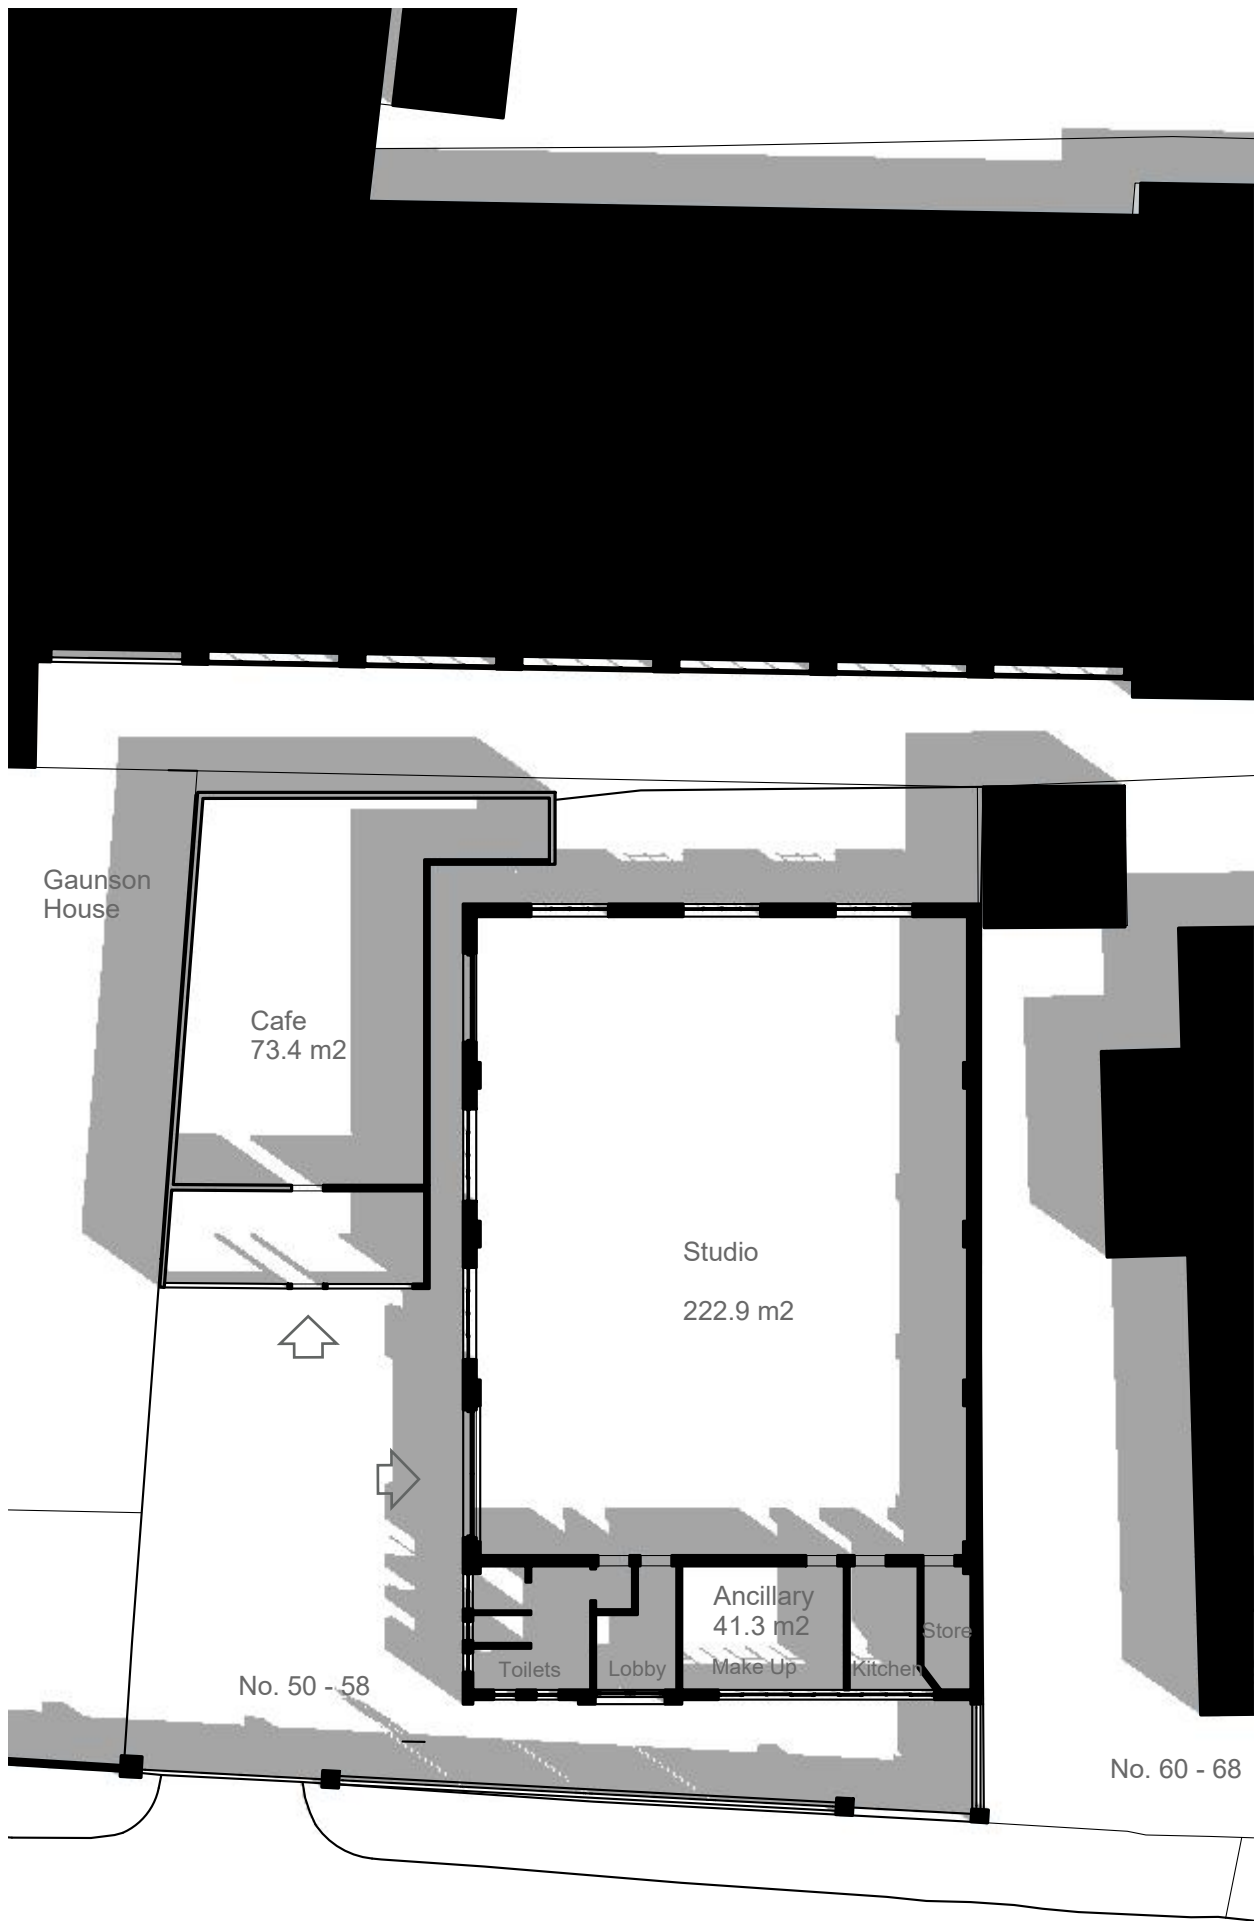


Markfield Road

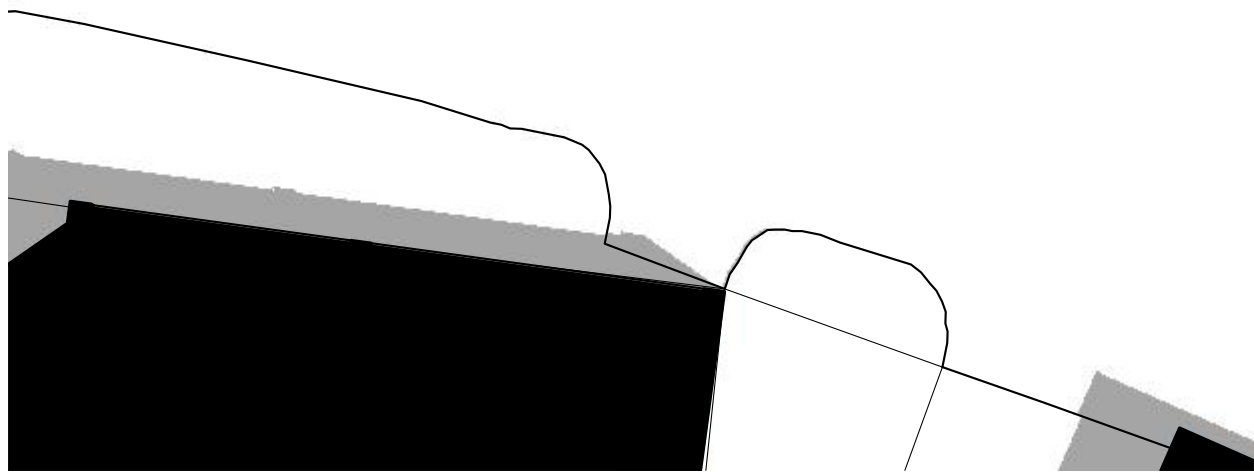

EXISTING

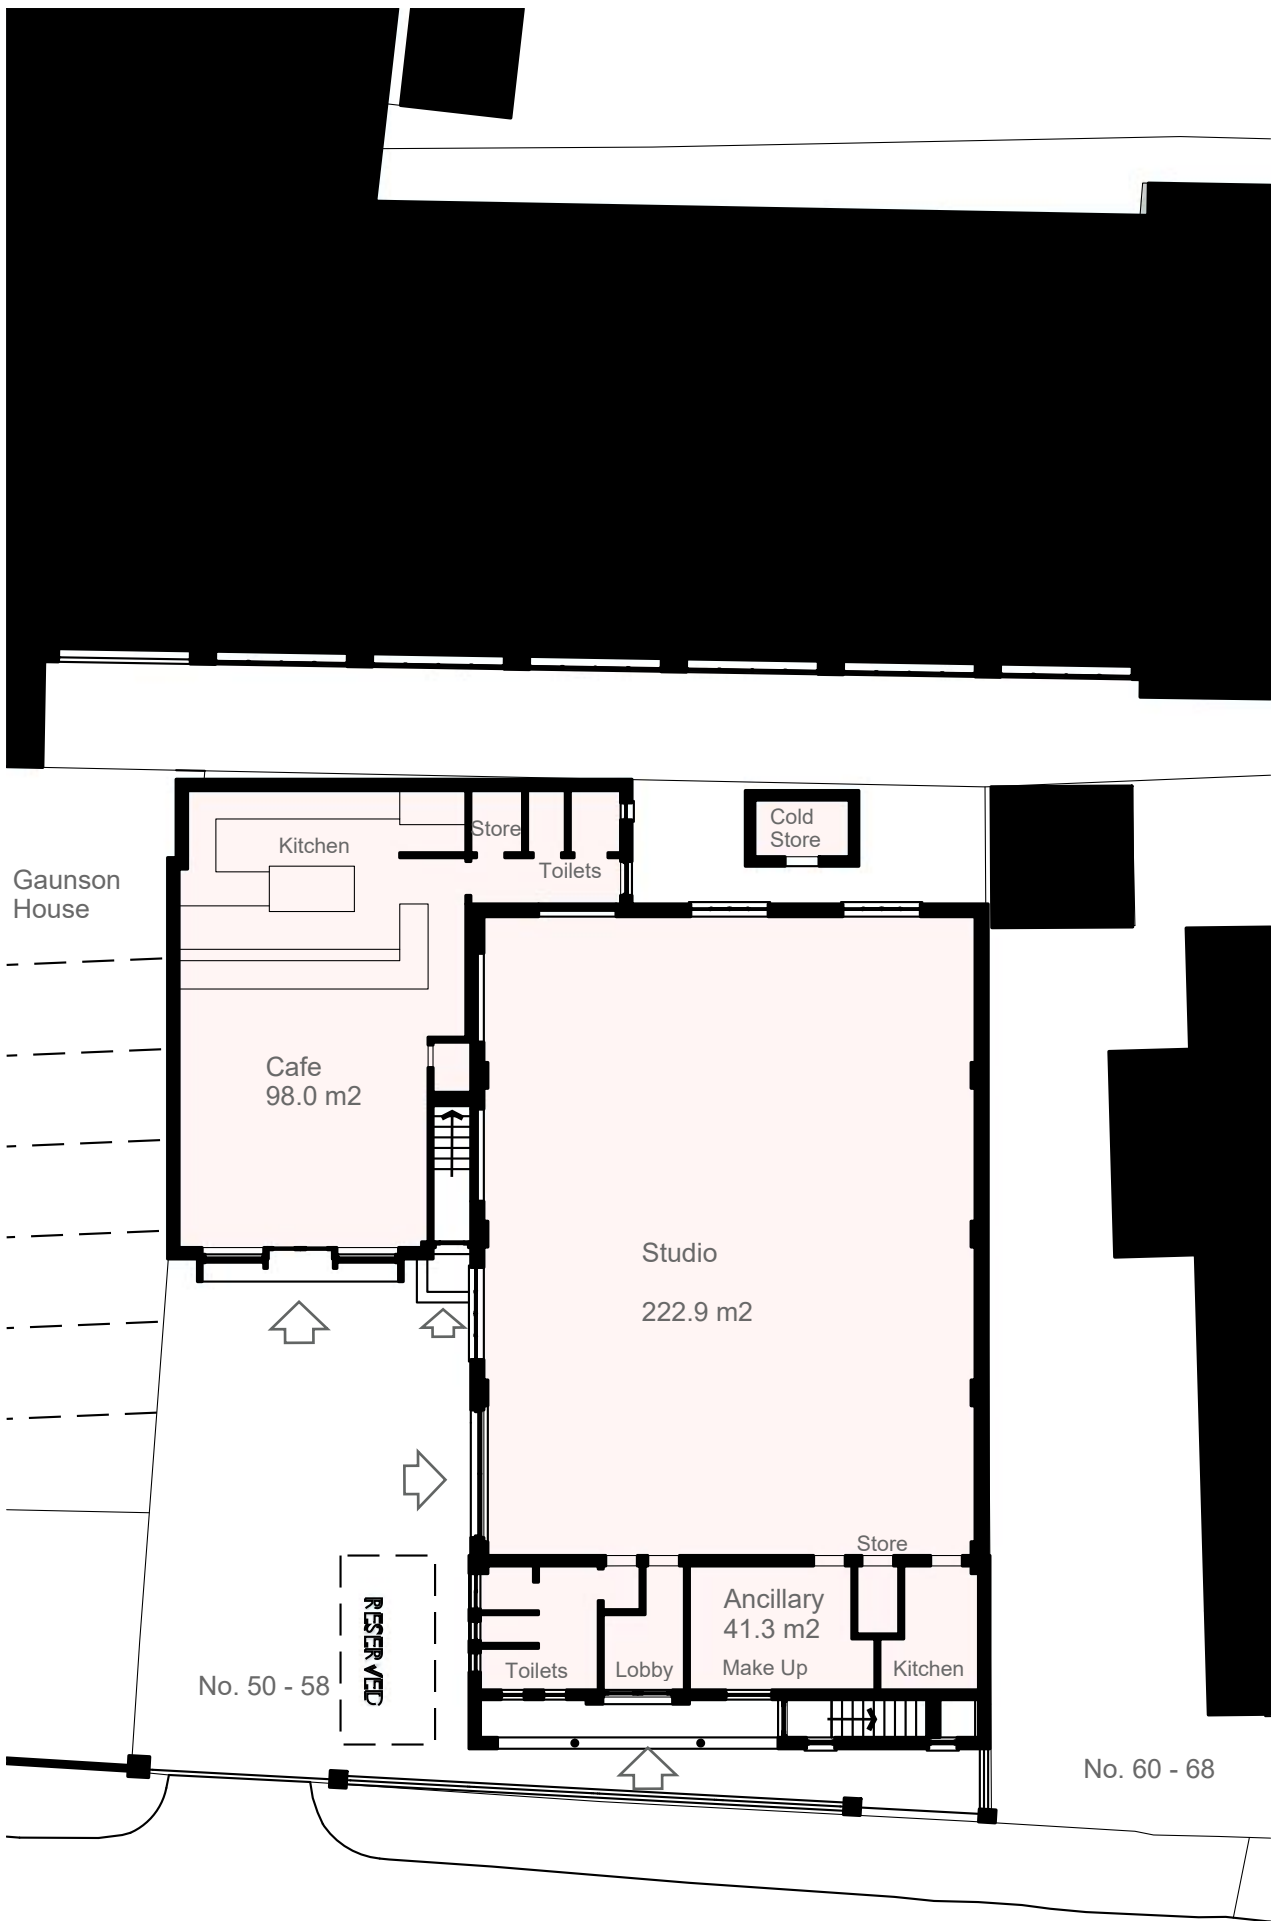


Markfield Road

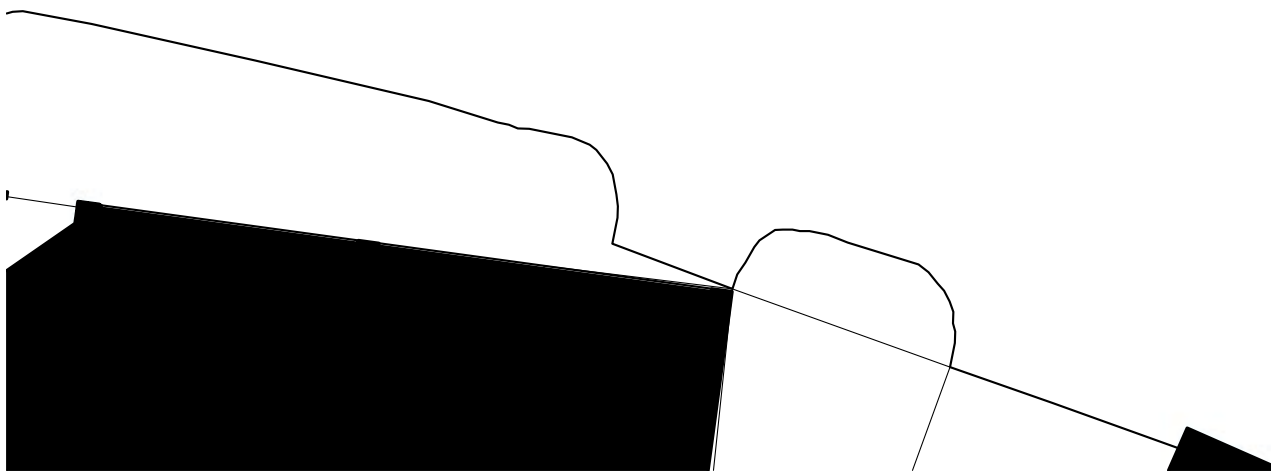

PROPOSED

GROUND FLOOR PLANS - 1:200

 

PROJECT
50-58 Markfield
Road
London
N15 4QF


CLIENT
Bernard Stroh

DWG No.
491A/2201


DWG TITLE
GND FLR PLANS
APPROVED,
EXISTING &
PROPOSED

SCALE
1:200 @ A2
ISSUE
2 April 2026


JALA
Sustainable Architecture
Jonathan A Law & Associates
106 The Avenues
Norwich NR4 7DU
e jala@jala.co.uk
t 01603 492 001

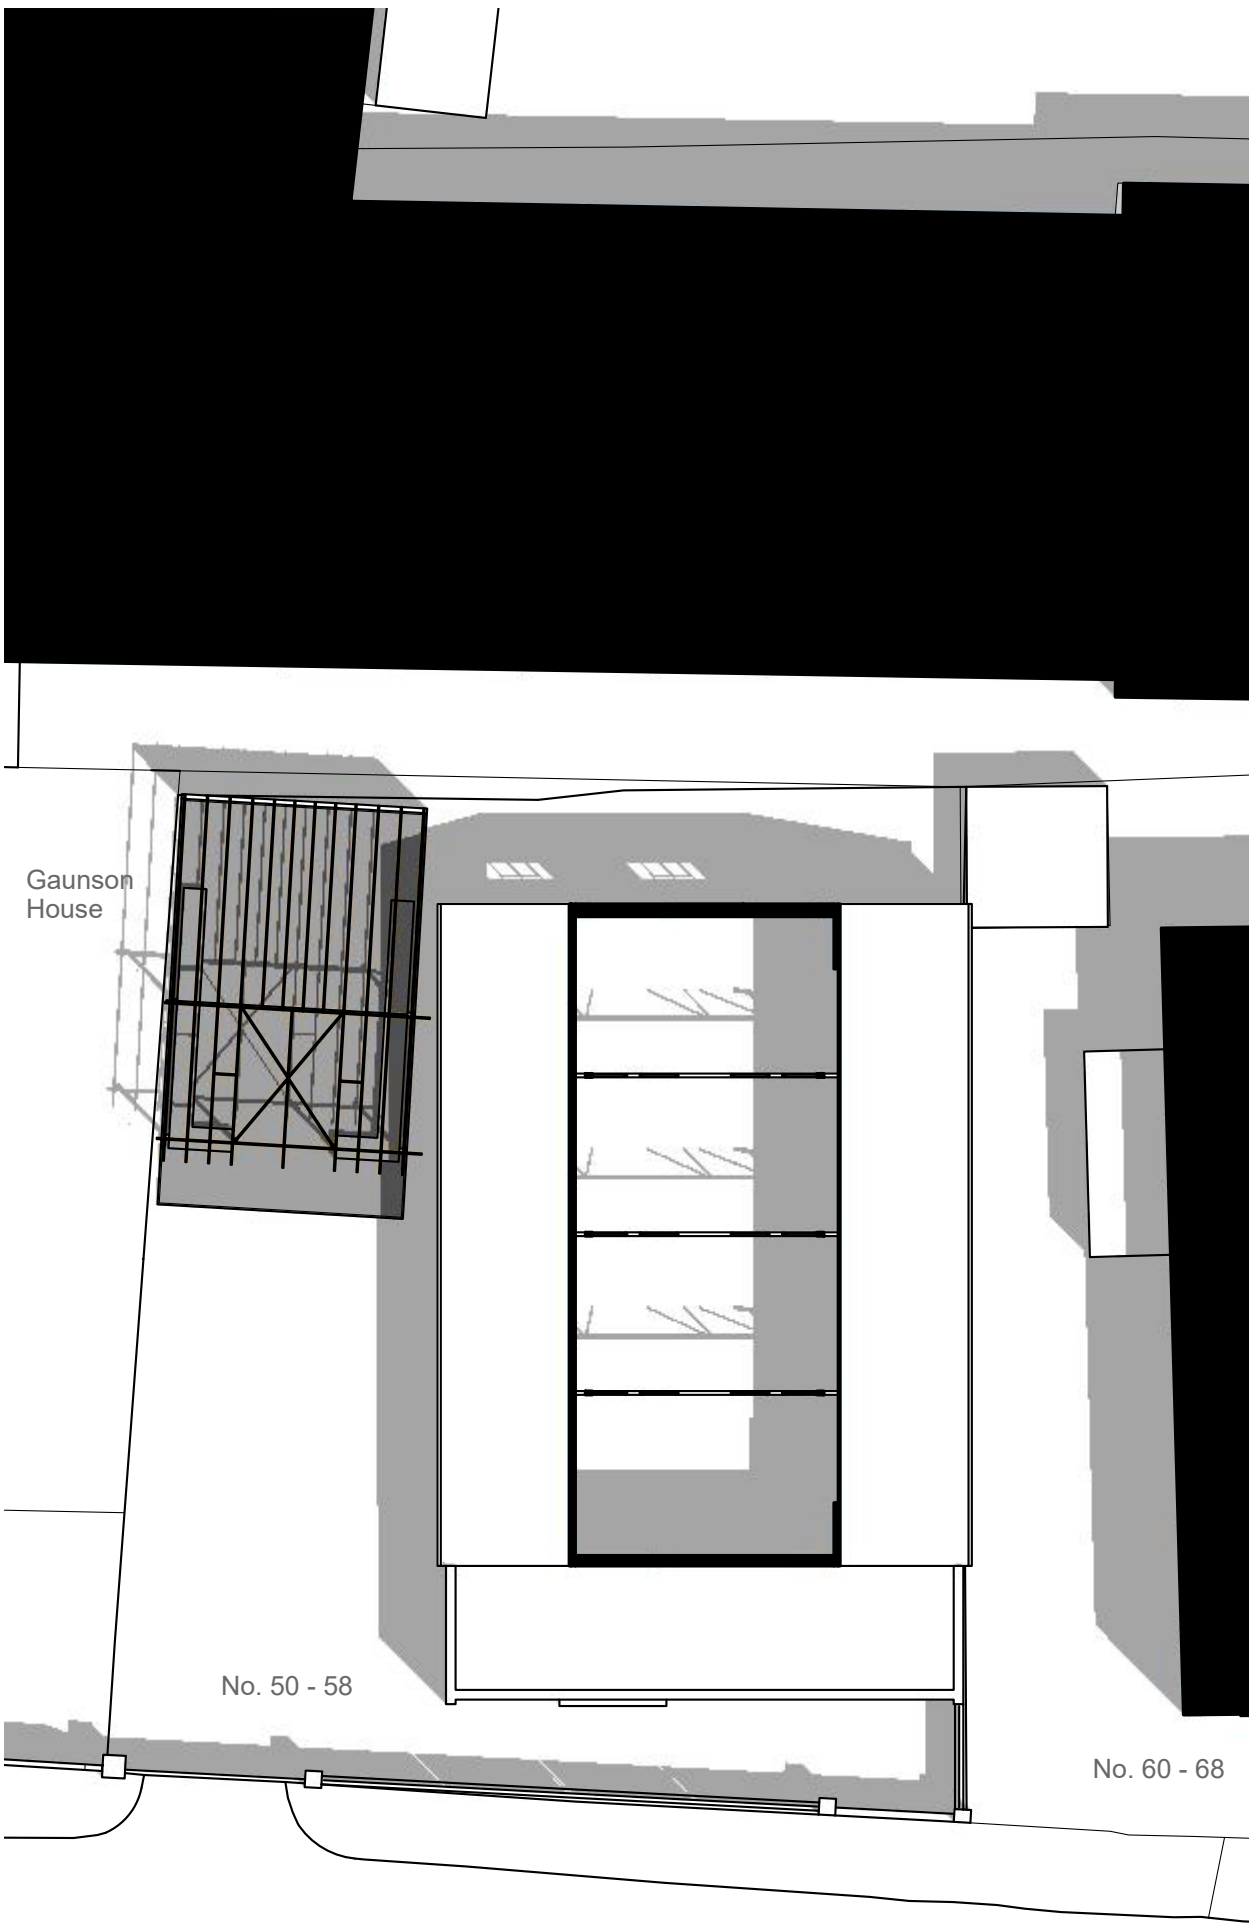


Markfield Road

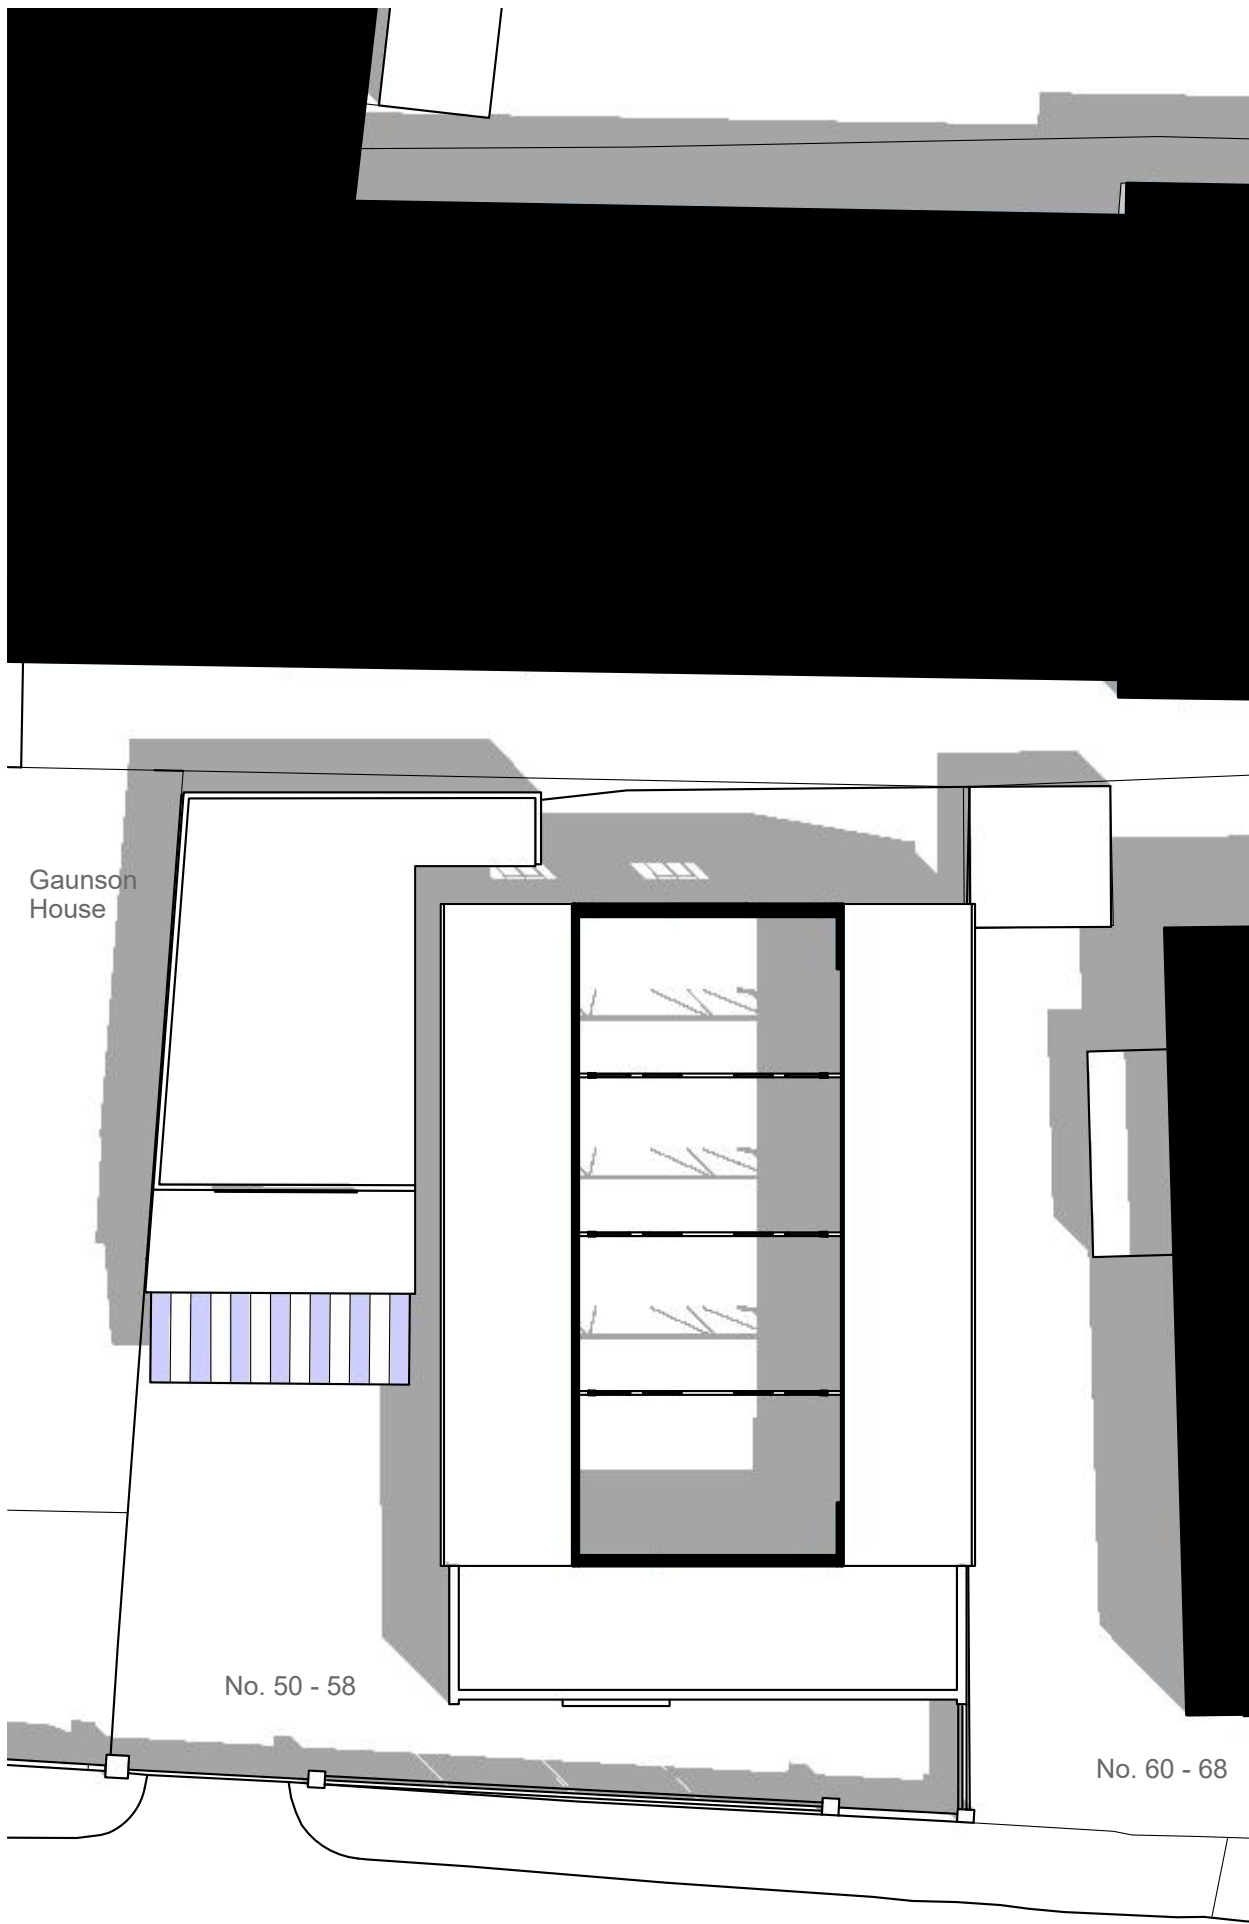


Markfield Road

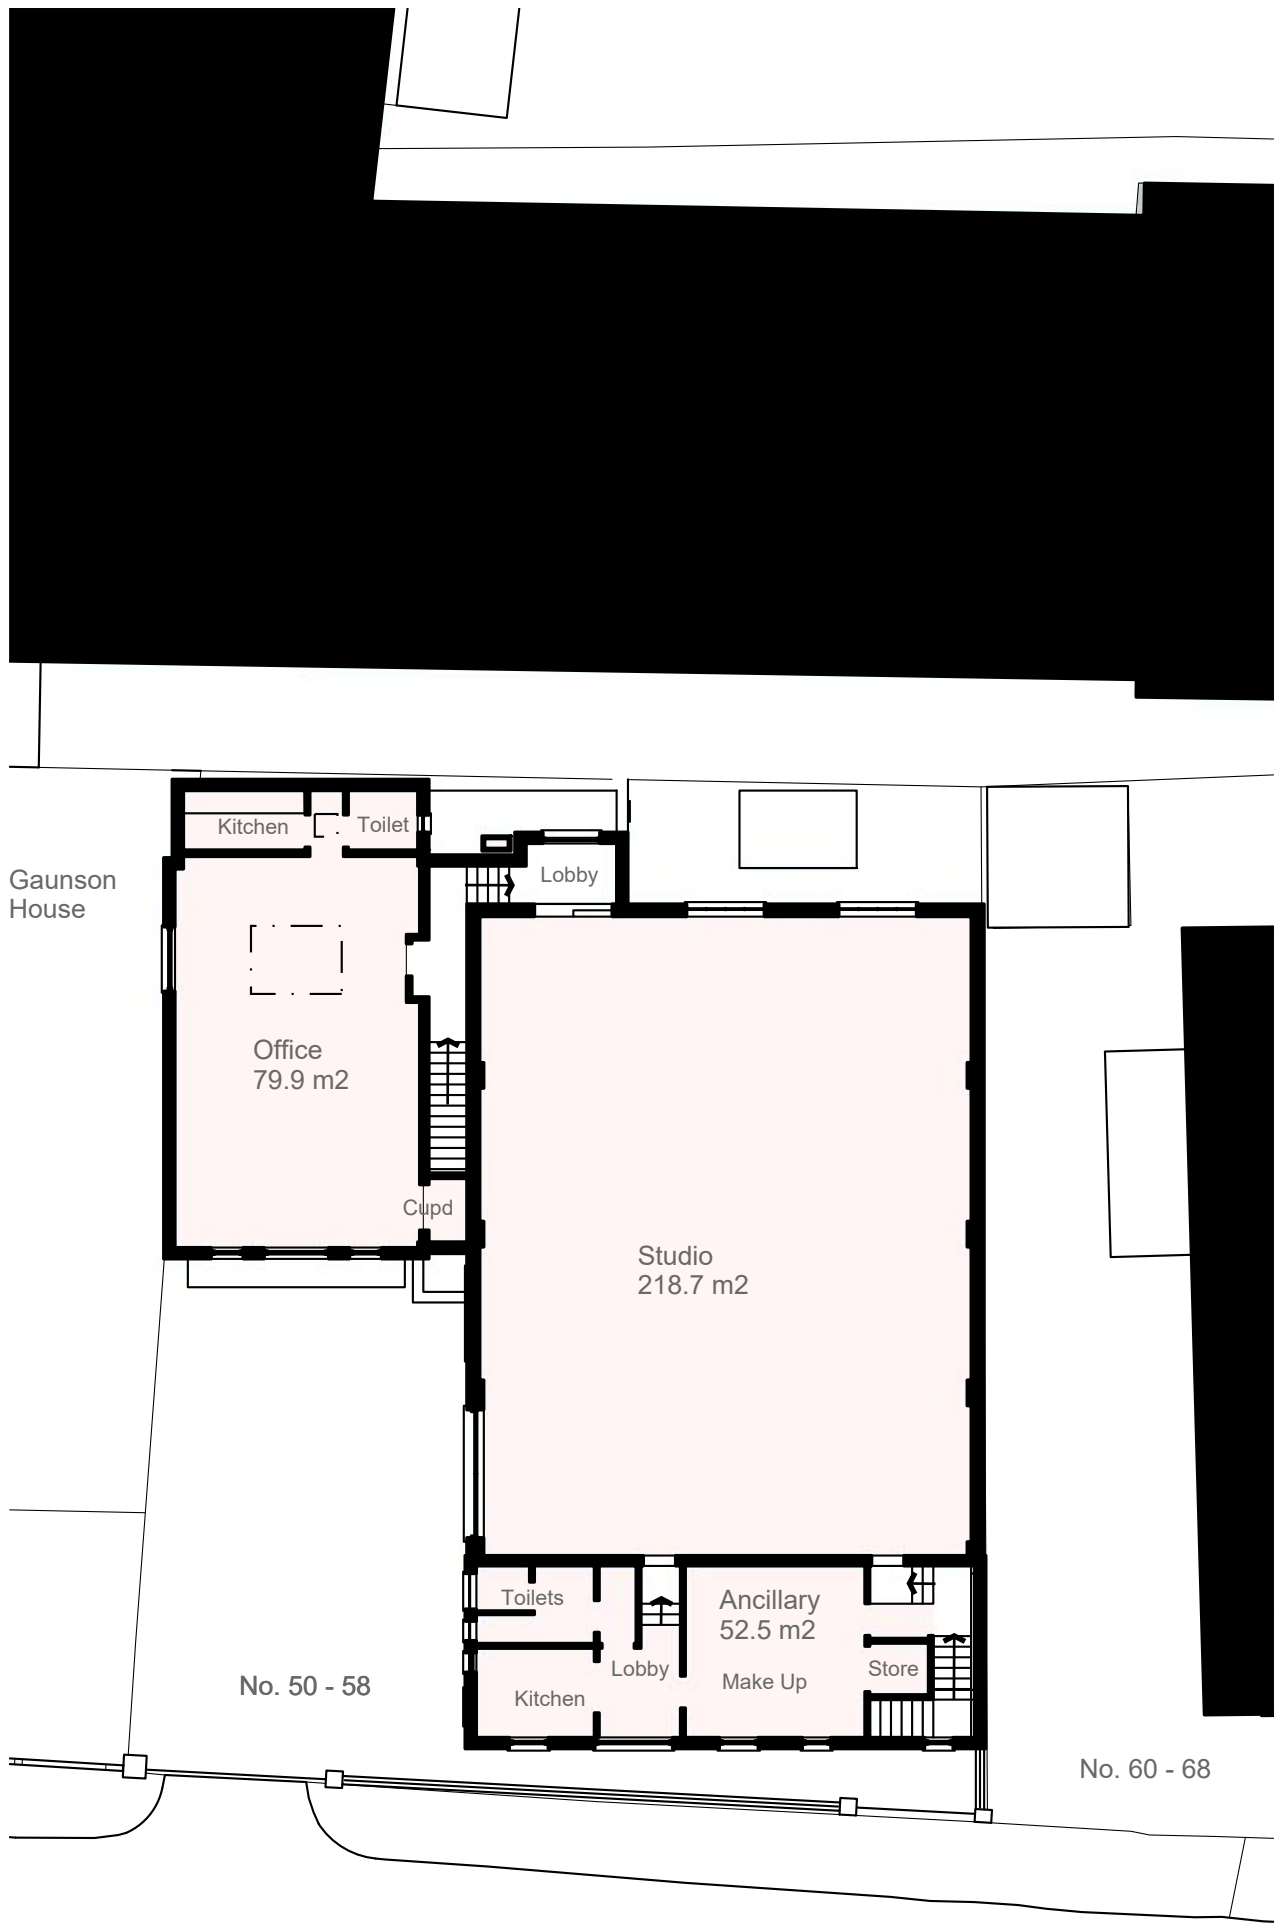


Markfield Road

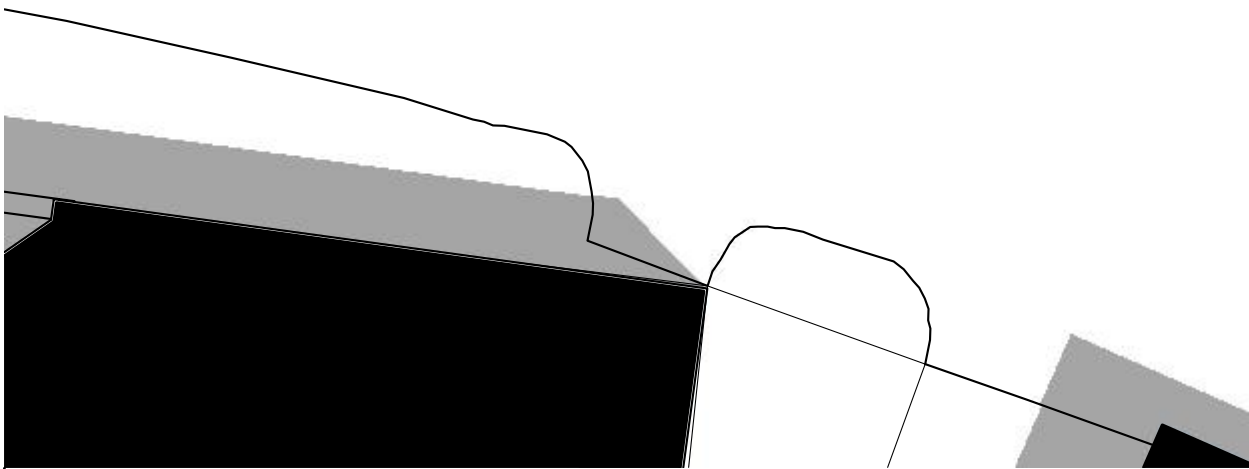

APPROVED

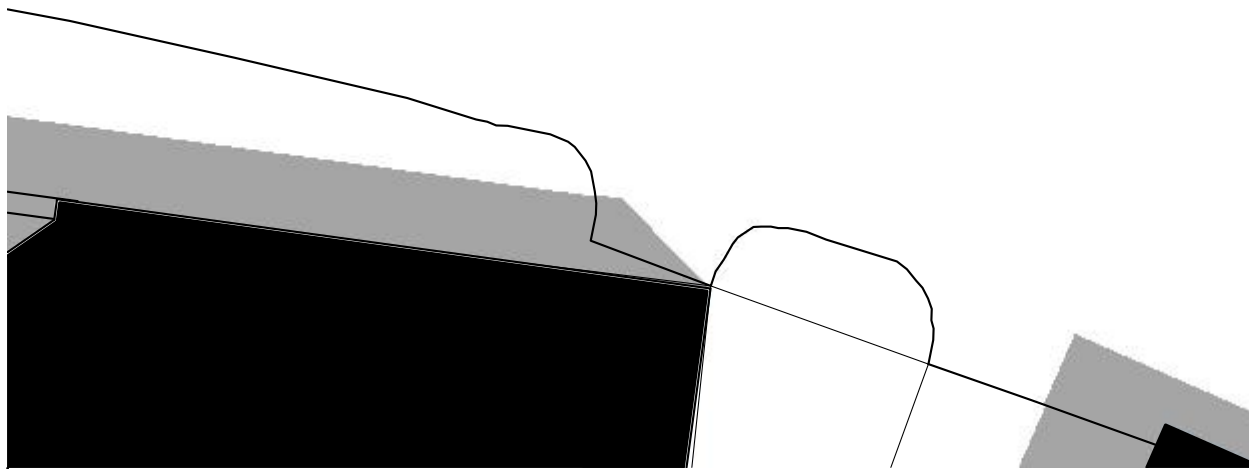


EXISTING

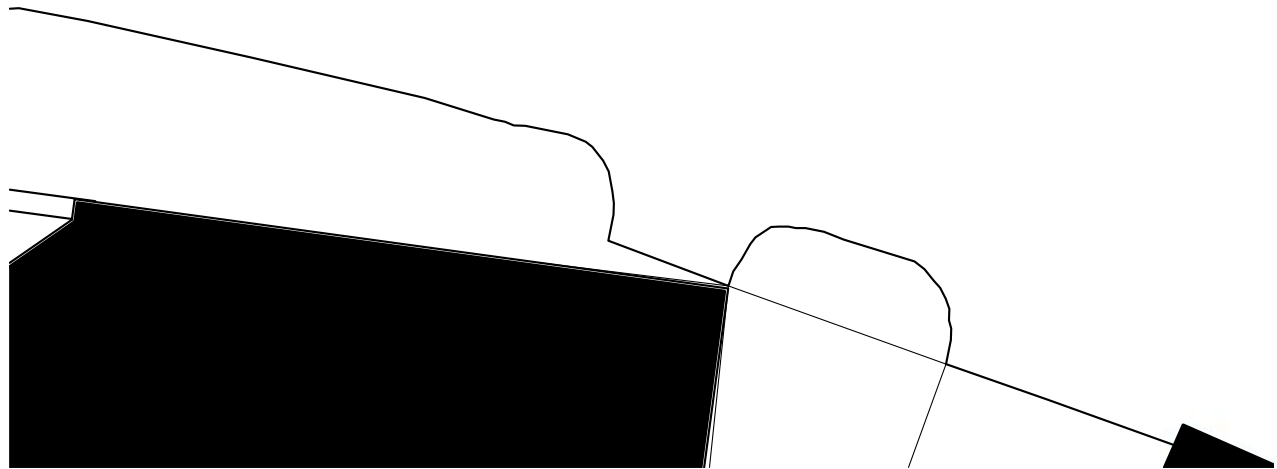

PROPOSED

FIRST FLOOR PLANS - 1:200

 

PROJECT
50-58 Markfield
Road
London
N15 4QF

CLIENT
Bernard Stroh

DWG No.
491A/2202

DWG TITLE
1ST FLR PLANS
APPROVED,
EXISTING &
PROPOSED

SCALE
1:200 @ A2
ISSUE
2 April 2026

JALA
Sustainable Architecture
Jonathan A Law & Associates
106 The Avenues
Norwich NR4 7DU
e jala@jala.co.uk
t 01603 492 001



APPROVED




EXISTING



PROPOSED

ROOF PLANS - 1:200

 

PROJECT
50-58 Markfield
Road
London
N15 4QF

CLIENT
Bernard Stroh

DWG No.
491A/2203

DWG TITLE
ROOF PLANS -
APPROVED
EXISTING &
PROPOSED

SCALE
1:200 @ A2
ISSUE
2 April 2026


JALA
Sustainable Architecture
Jonathan A Law & Associates
106 The Avenues
Norwich NR4 7DU
e jala@jala.co.uk
t 01603 492 001

WEST (FRONT)
ELEVATION - 1:200


APPROVED



EXISTING

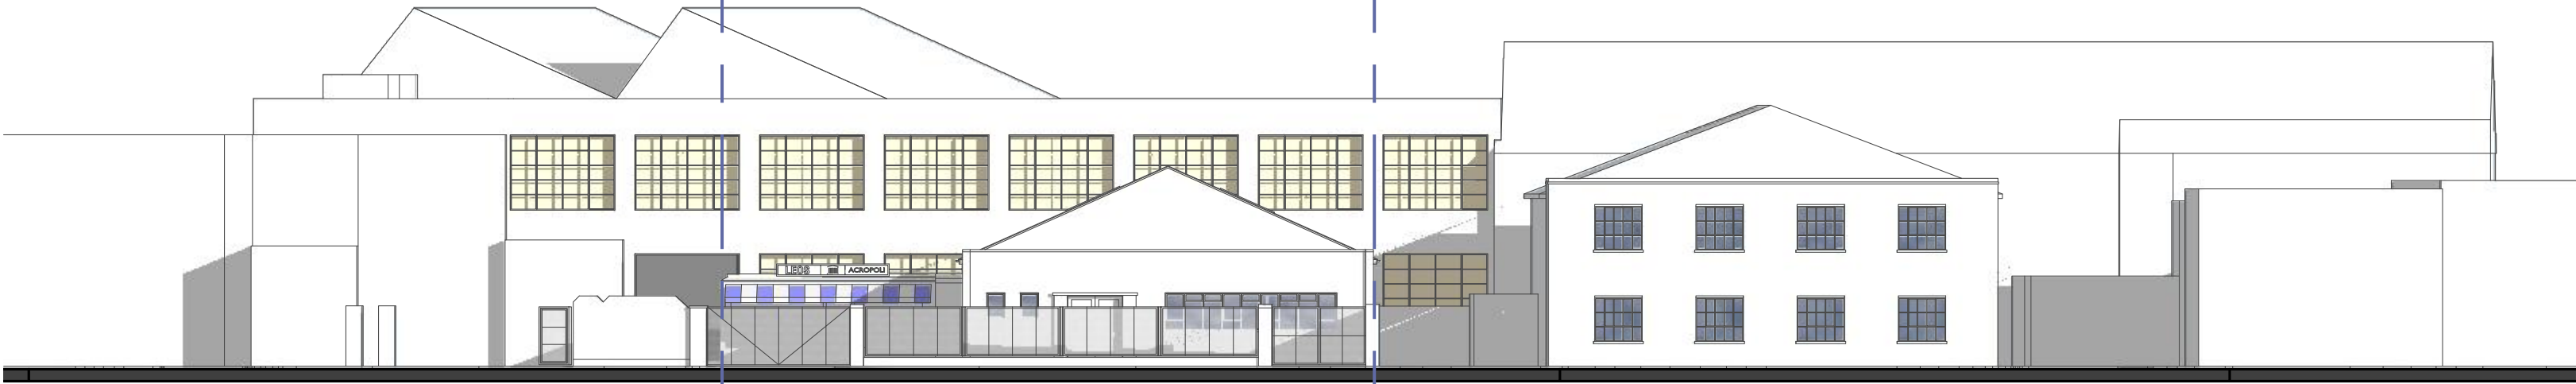

PROPOSED

 

PROJECT
50-58 Markfield
Road
London
N15 4QF

CLIENT
Bernard Stroh


DWG No.
491A/2204

DWG TITLE
WEST ELEVS -
APPROVED
EXISTING &
PROPOSED

SCALE
1:200 @ A2
ISSUE
2 April 2026

NORTH
ELEVATION/SECTION - 1:200

APPROVED

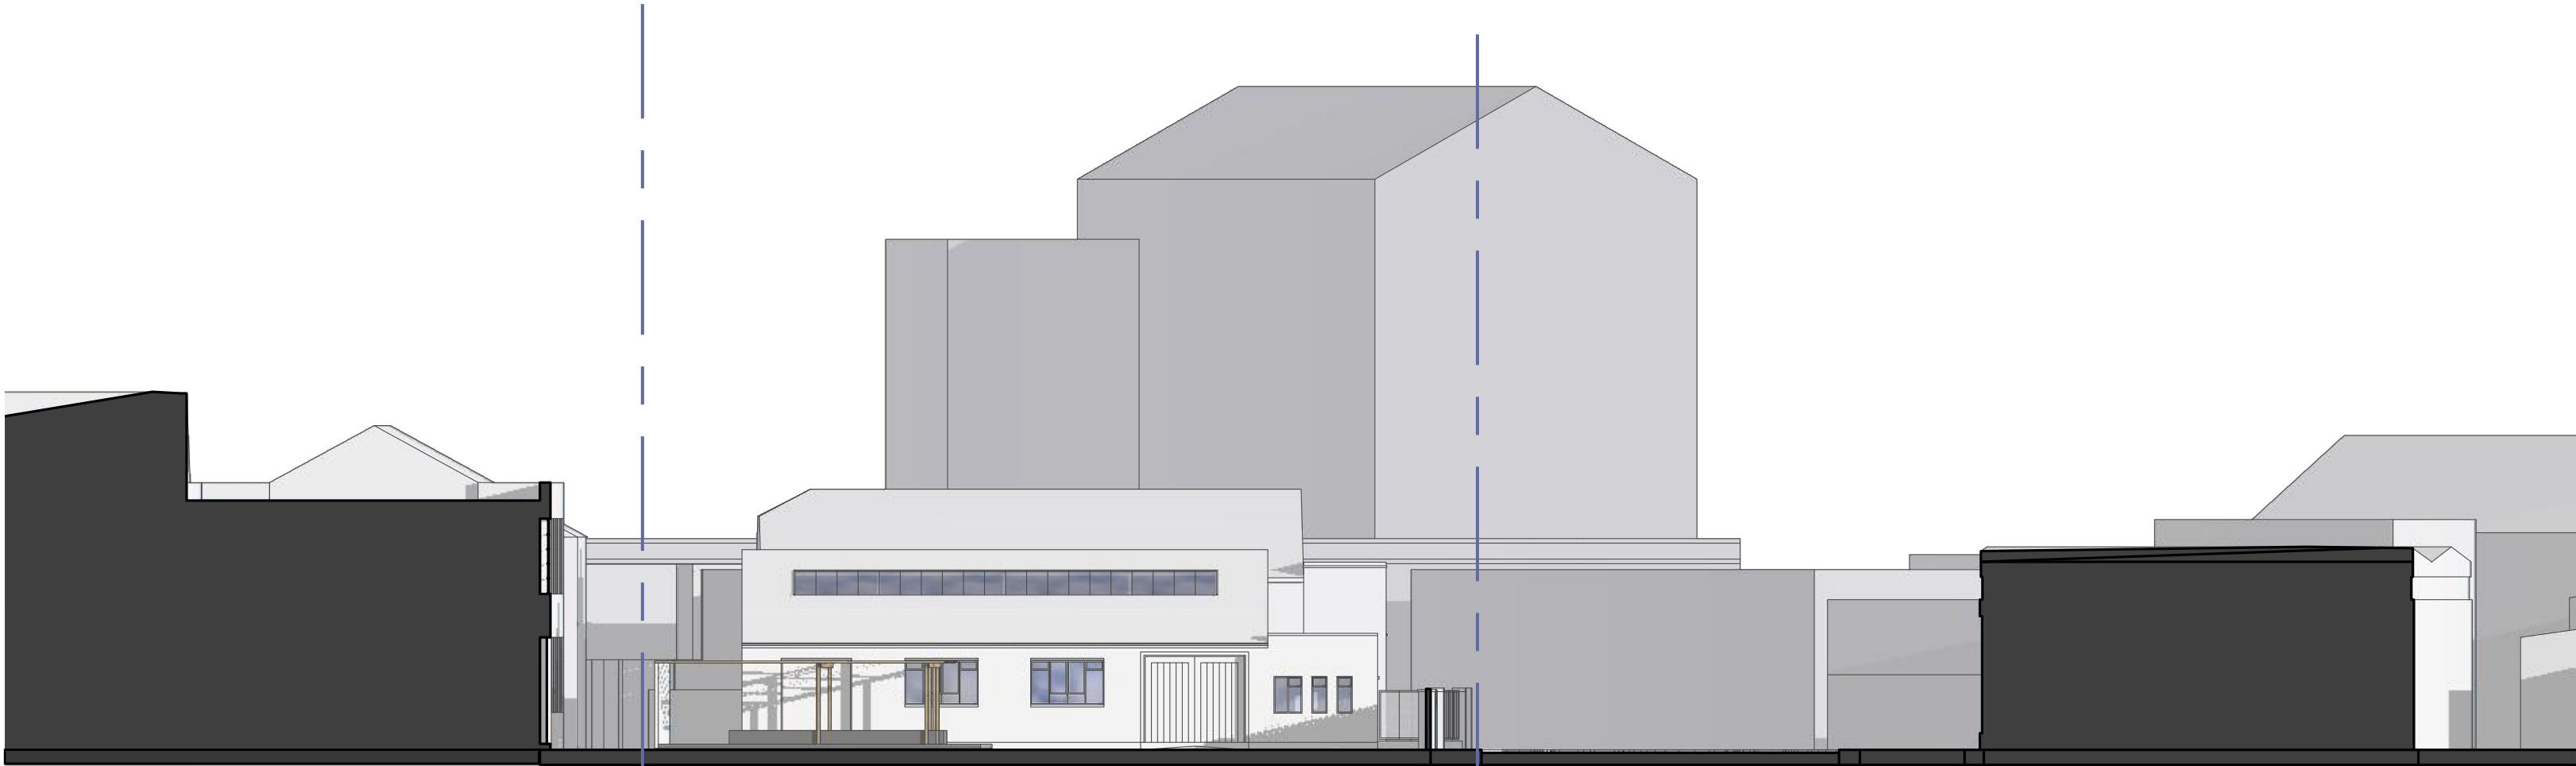

EXISTING



PROPOSED



0m 10m
Scale

PROJECT
50-58 Markfield
Road
London
N15 4QF

CLIENT
Bernard Stroh

DWG No.
491A/2204


DWG TITLE
NORTH ELEVS -
APPROVED
EXISTING &
PROPOSED

SCALE
1:200 @ A2
ISSUE
2 April 2026


JALA
Sustainable Architecture
Jonathan A Law & Associates
106 The Avenues
Norwich NR4 7DU
e jala@jala.co.uk
t 01603 492 001

EAST ELEVATION - 1:200



APPROVED

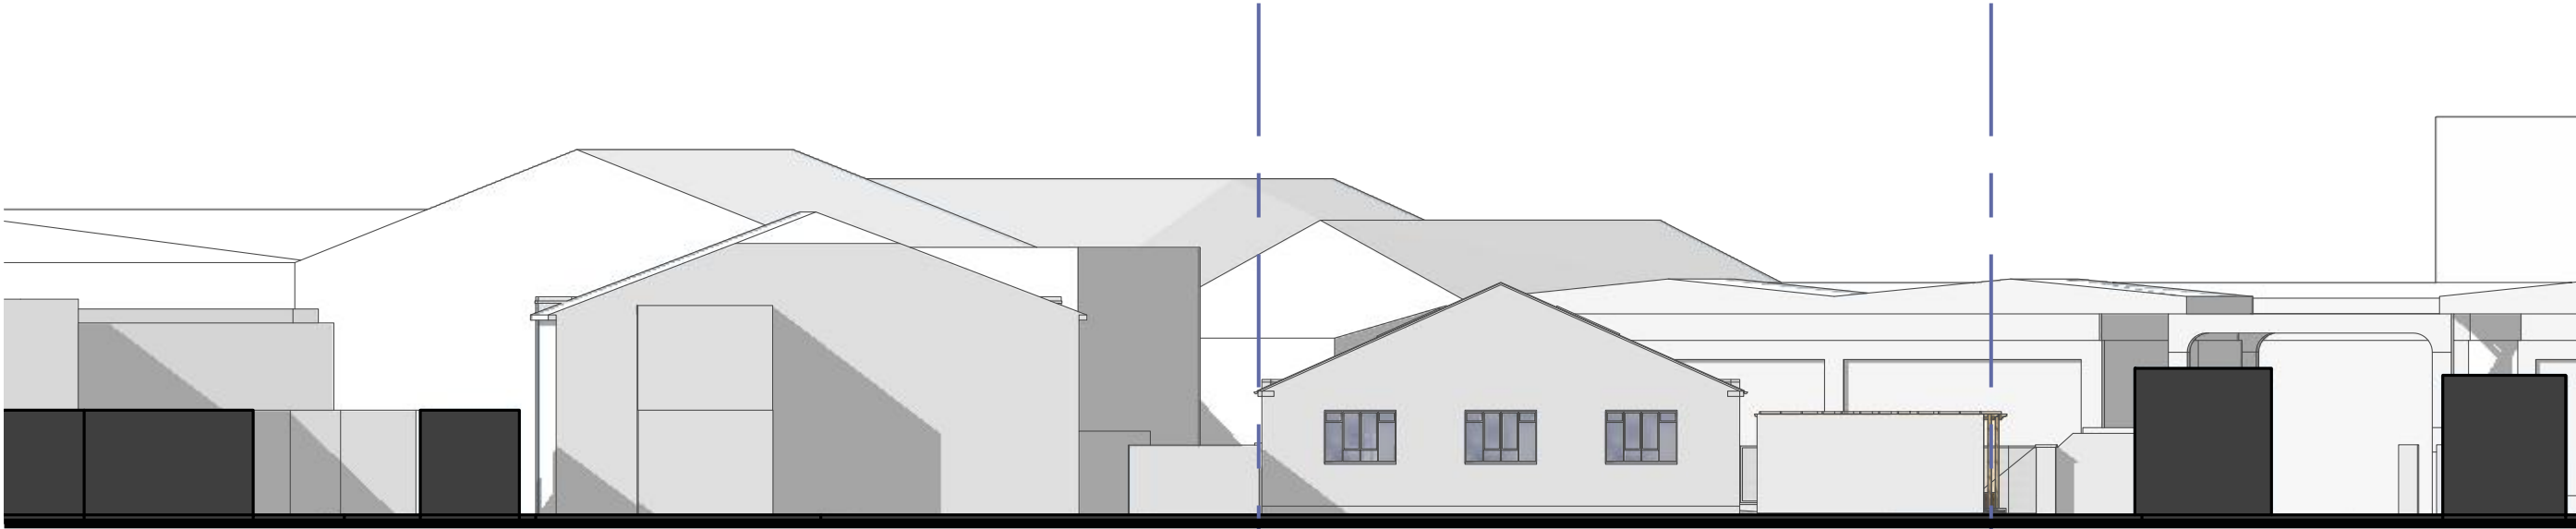

EXISTING

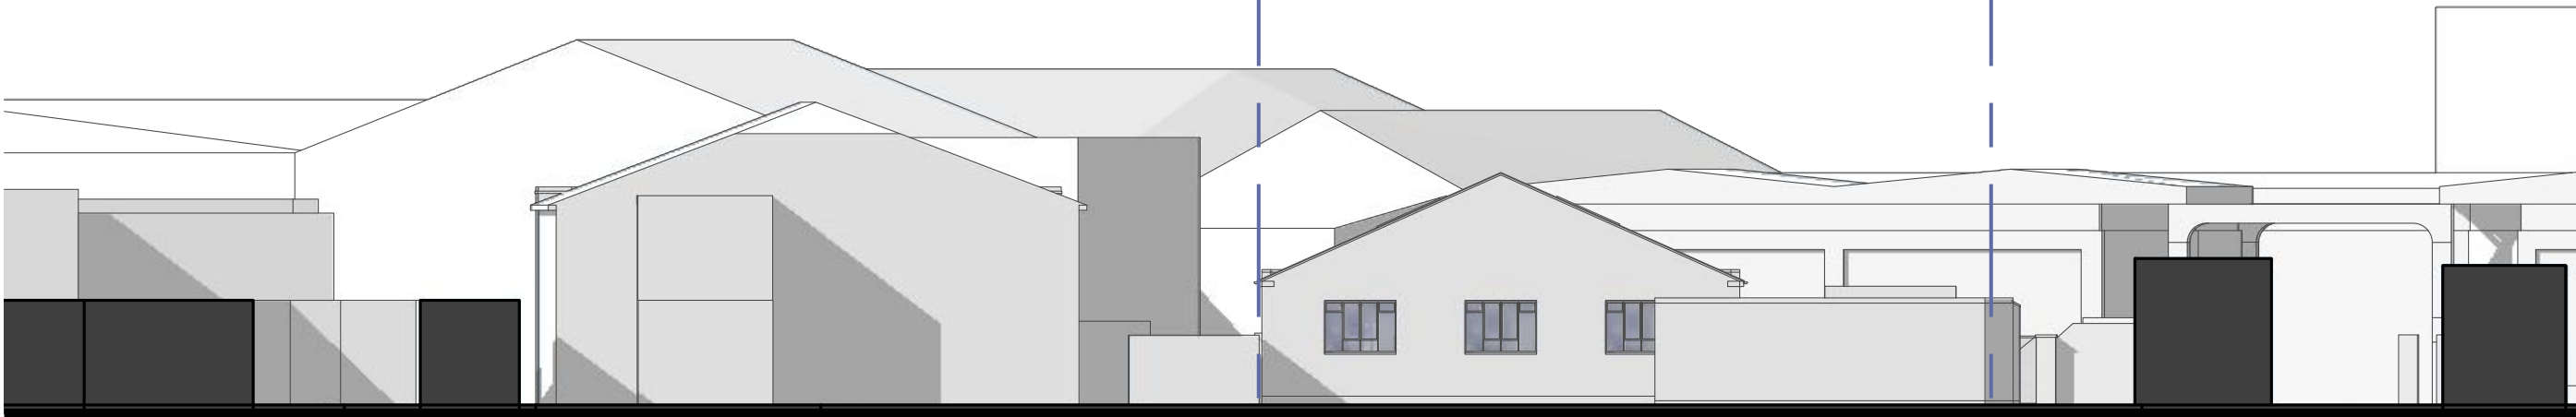

PROPOSED

 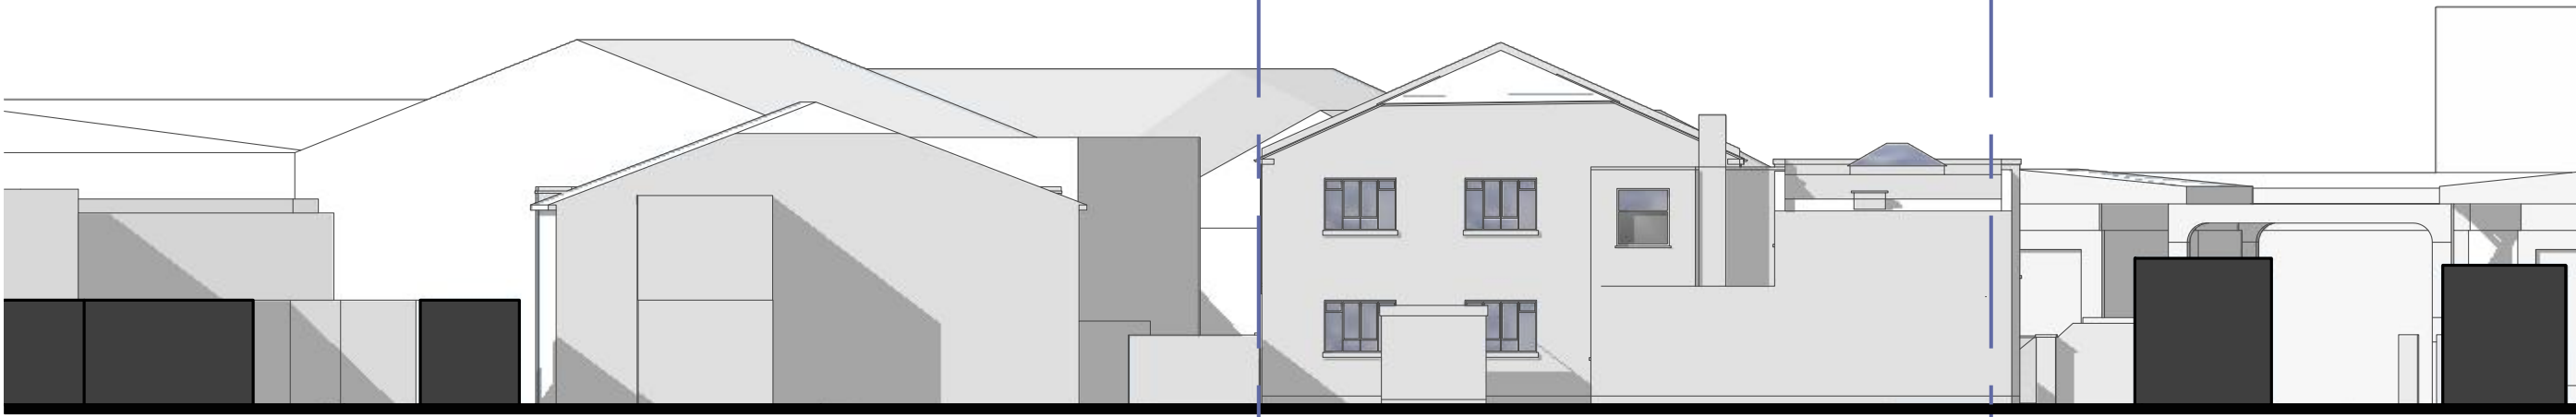

PROJECT
50-58 Markfield
Road
London
N15 4QF

CLIENT
Bernard Stroh


DWG No.
491A/2205

DWG TITLE
EAST ELEVS -
APPROVED
EXISTING &
PROPOSED


SCALE
1:200 @ A2
ISSUE
2 April 2026

SOUTH ELEVATION - 1:200



APPROVED

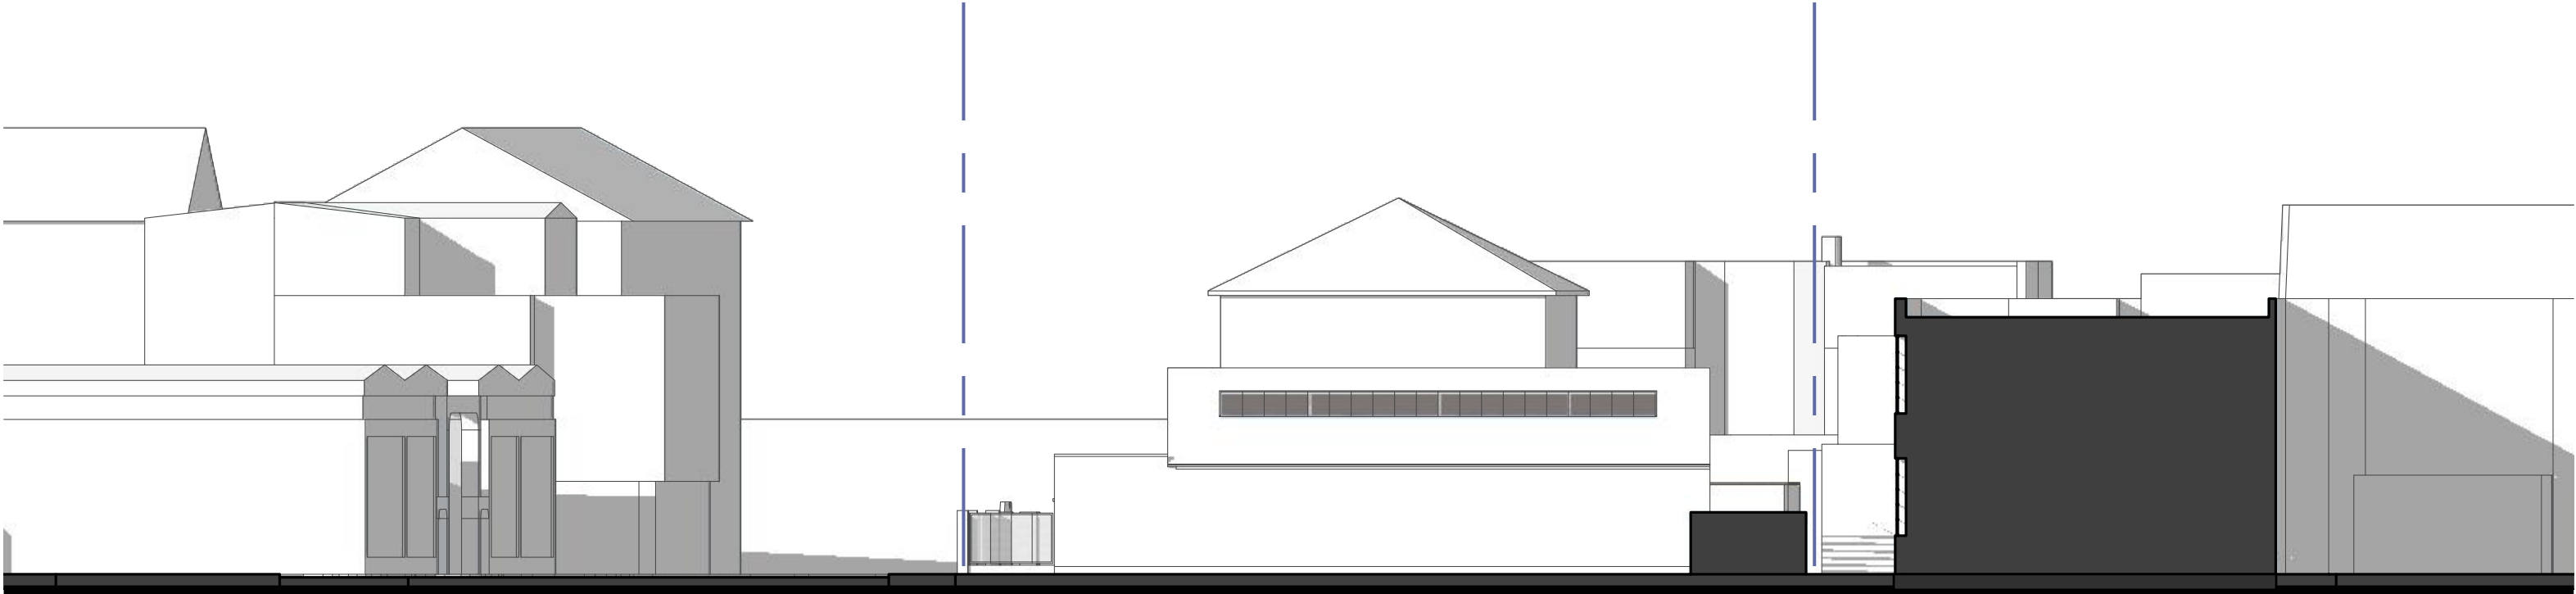

EXISTING

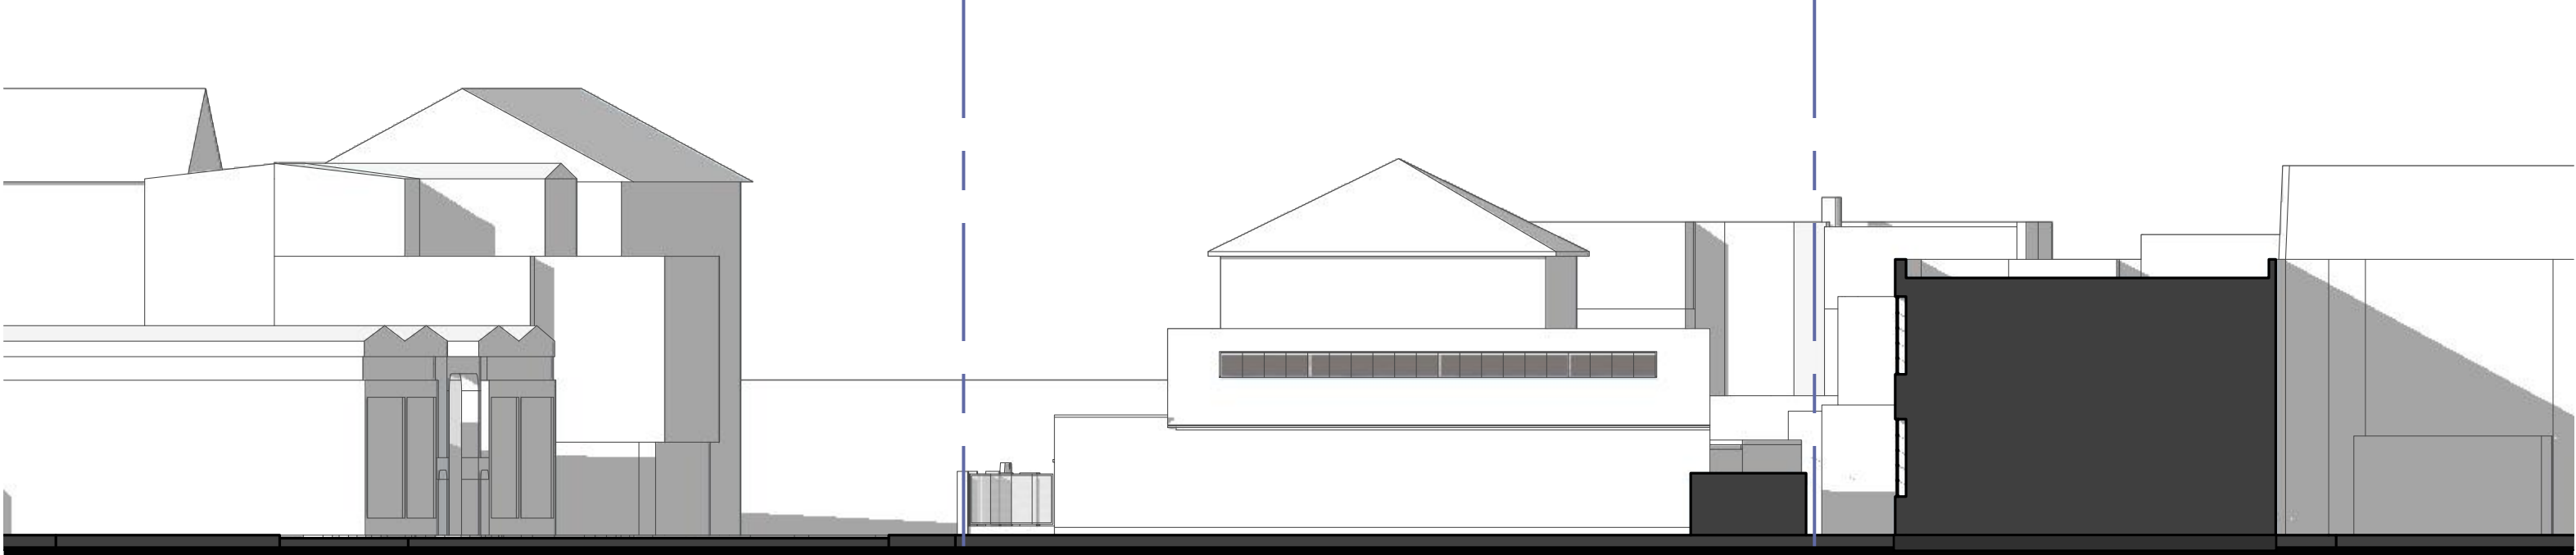

PROPOSED

 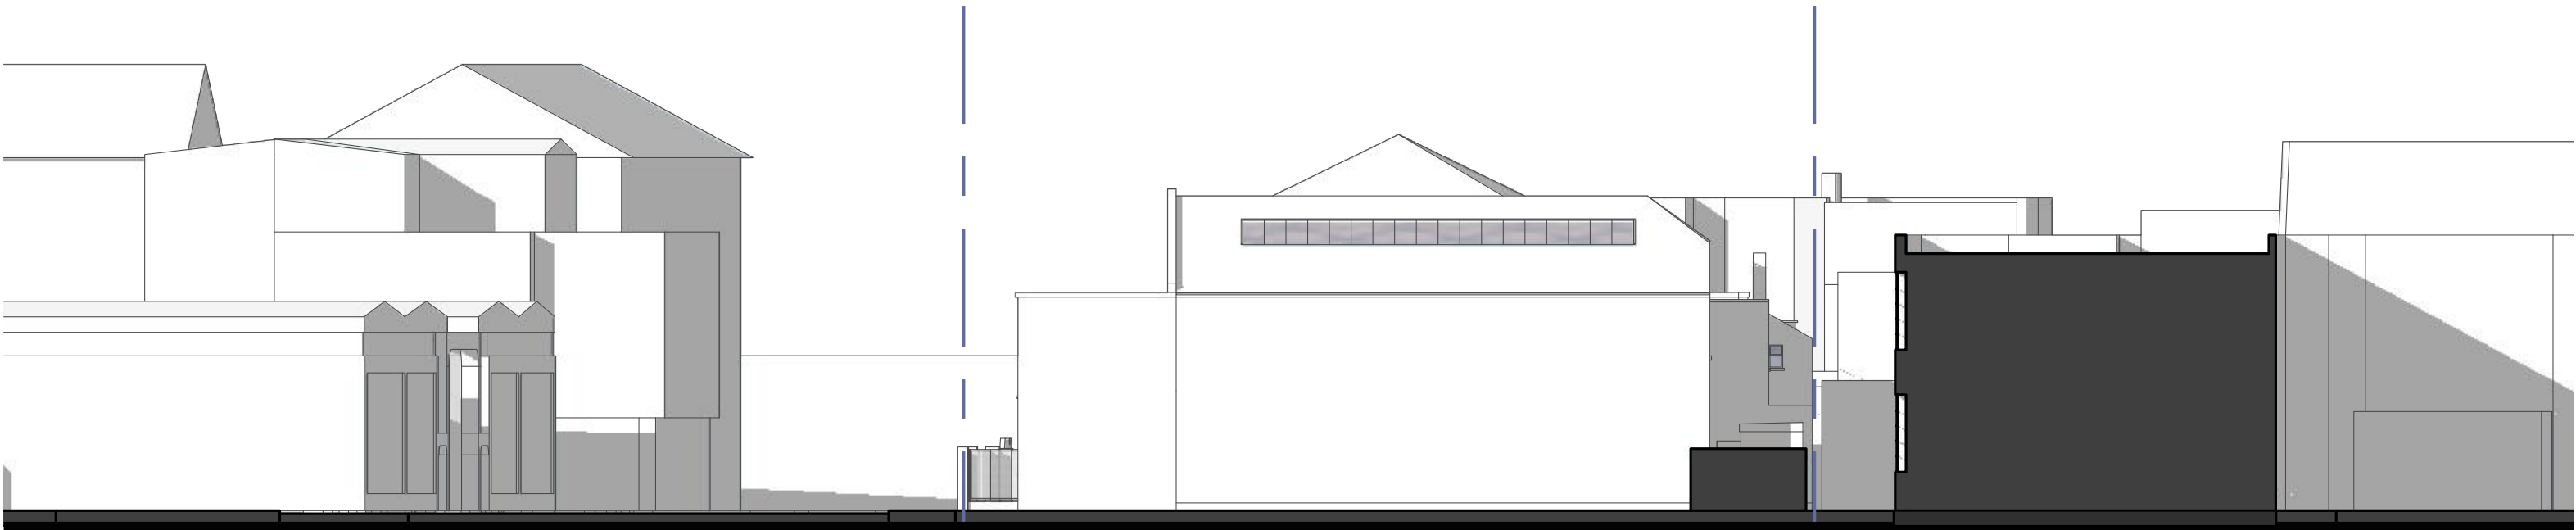


PROJECT
50-58 Markfield
Road
London
N15 4QF

CLIENT
Bernard Stroh

DWG No.
491A/2205

DWG TITLE
SOUTH ELEVS -
APPROVED
EXISTING &
PROPOSED

SCALE
1:200 @ A2
ISSUE
2 April 2026

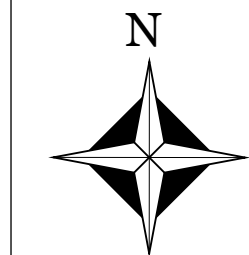

PROJECT
50-58 Markfield
Road
London
N15 4QF



CLIENT
Bernard Stroh



DWG No.
491A/2210

DWG TITLE
GROUND
FLOOR PLAN -
PROPOSED

SCALE
1:100 @ A2
ISSUE
2 April 2026

JALA
Sustainable Architecture
Jonathan A Law & Associates
106 The Avenues
Norwich NR4 7DU
e jala@jala.co.uk
t 01603 492 001

 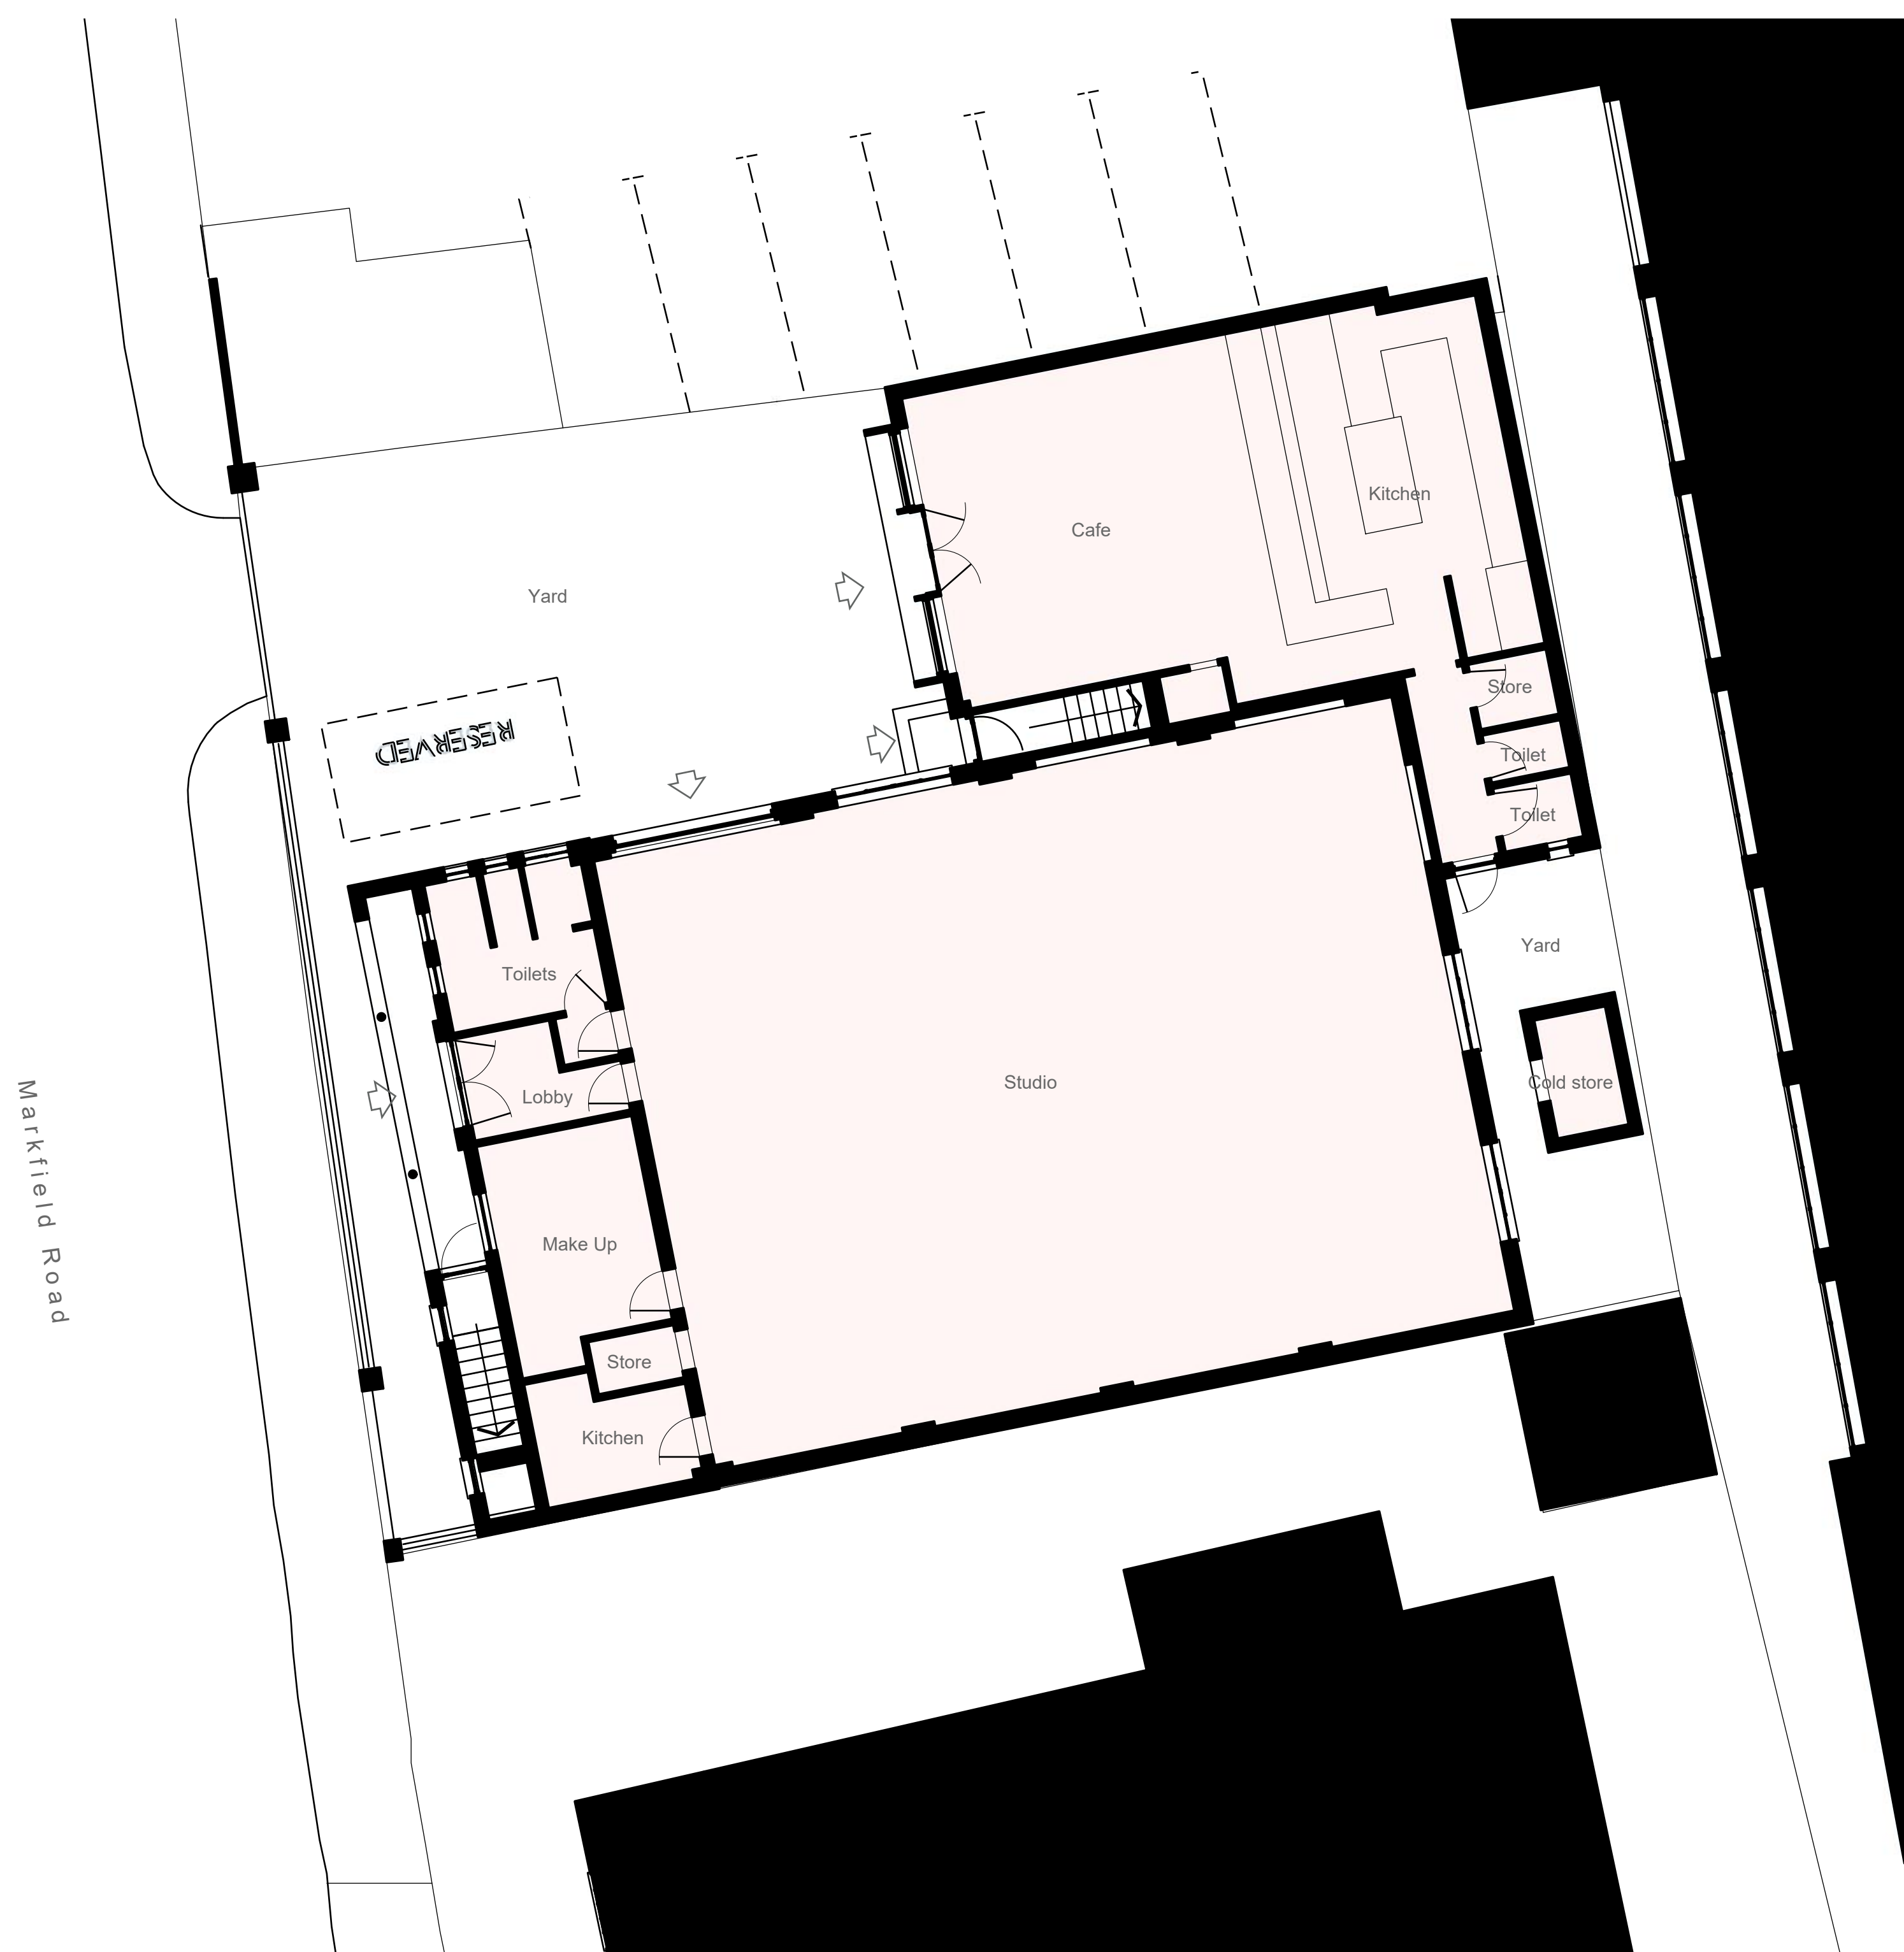

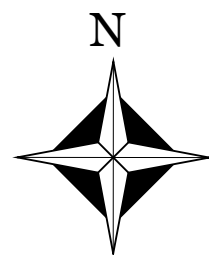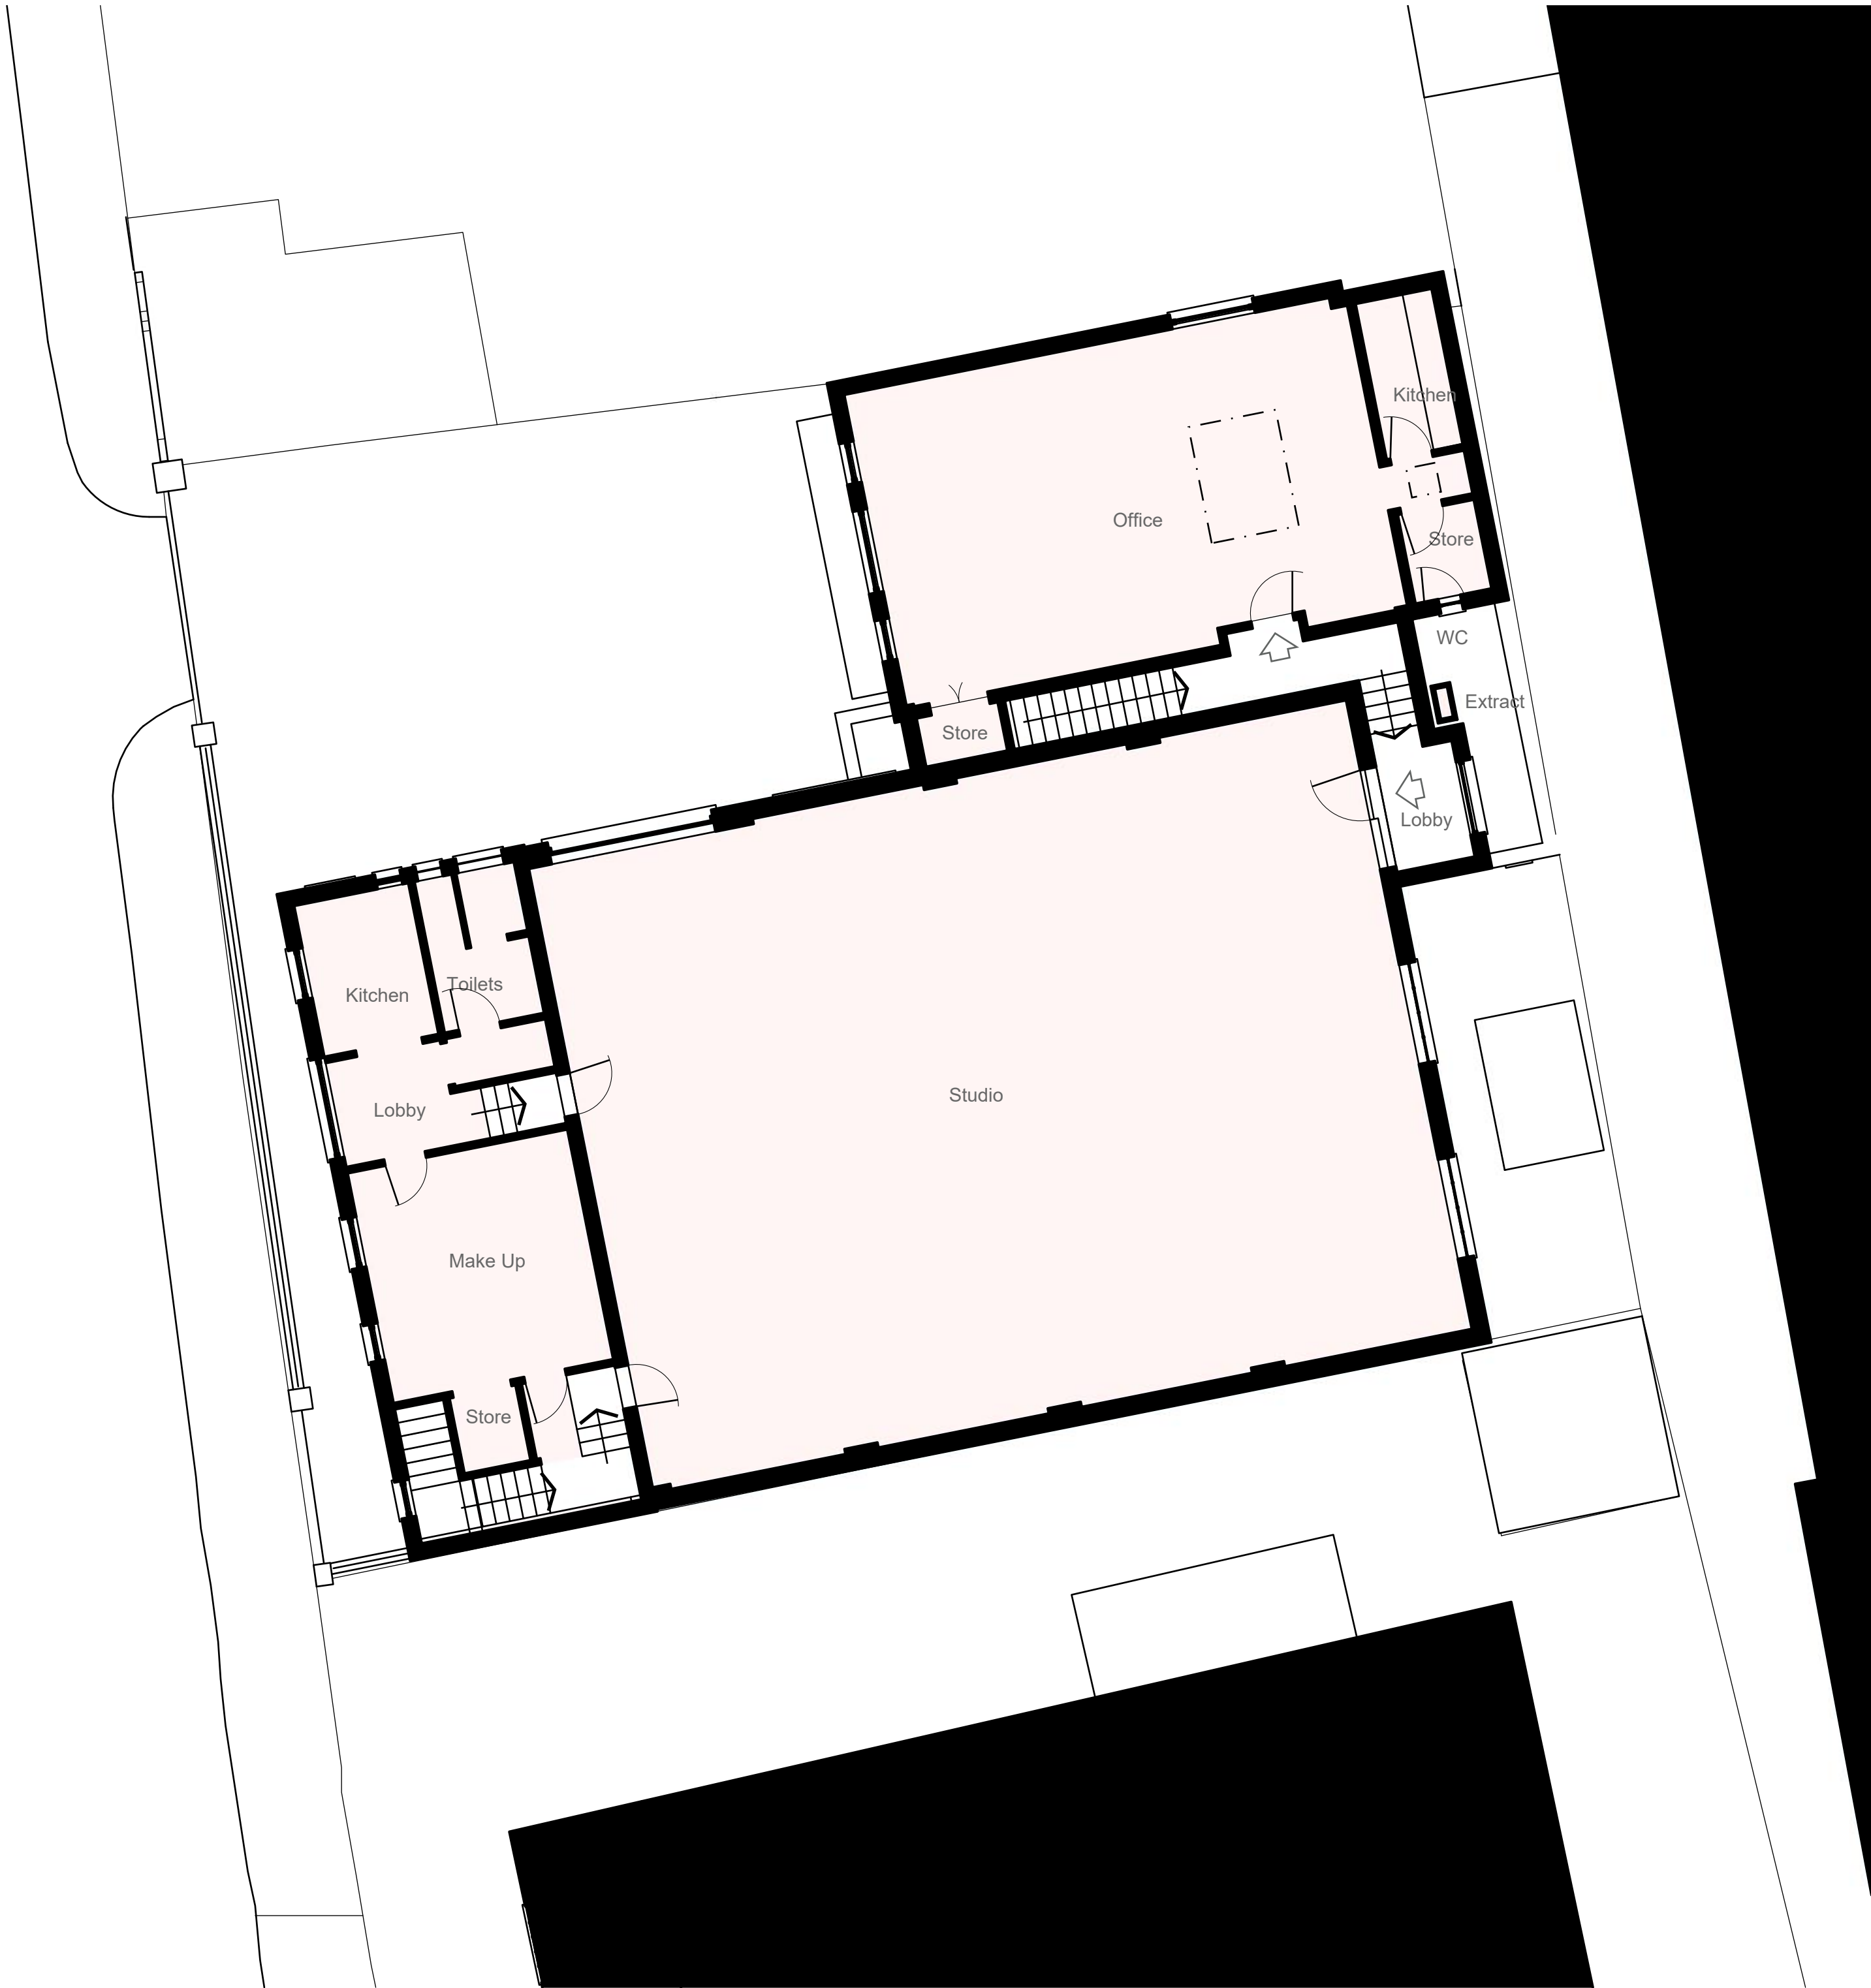

PROJECT
50-58 Markfield
Road
London
N15 4QF



CLIENT
Bernard Stroh

DWG No.
491A/2211

DWG TITLE
FIRST FLOOR
PLAN -
PROPOSED

SCALE
1:100 @ A2
ISSUE
2 April 2026

0m 5m
Scale

 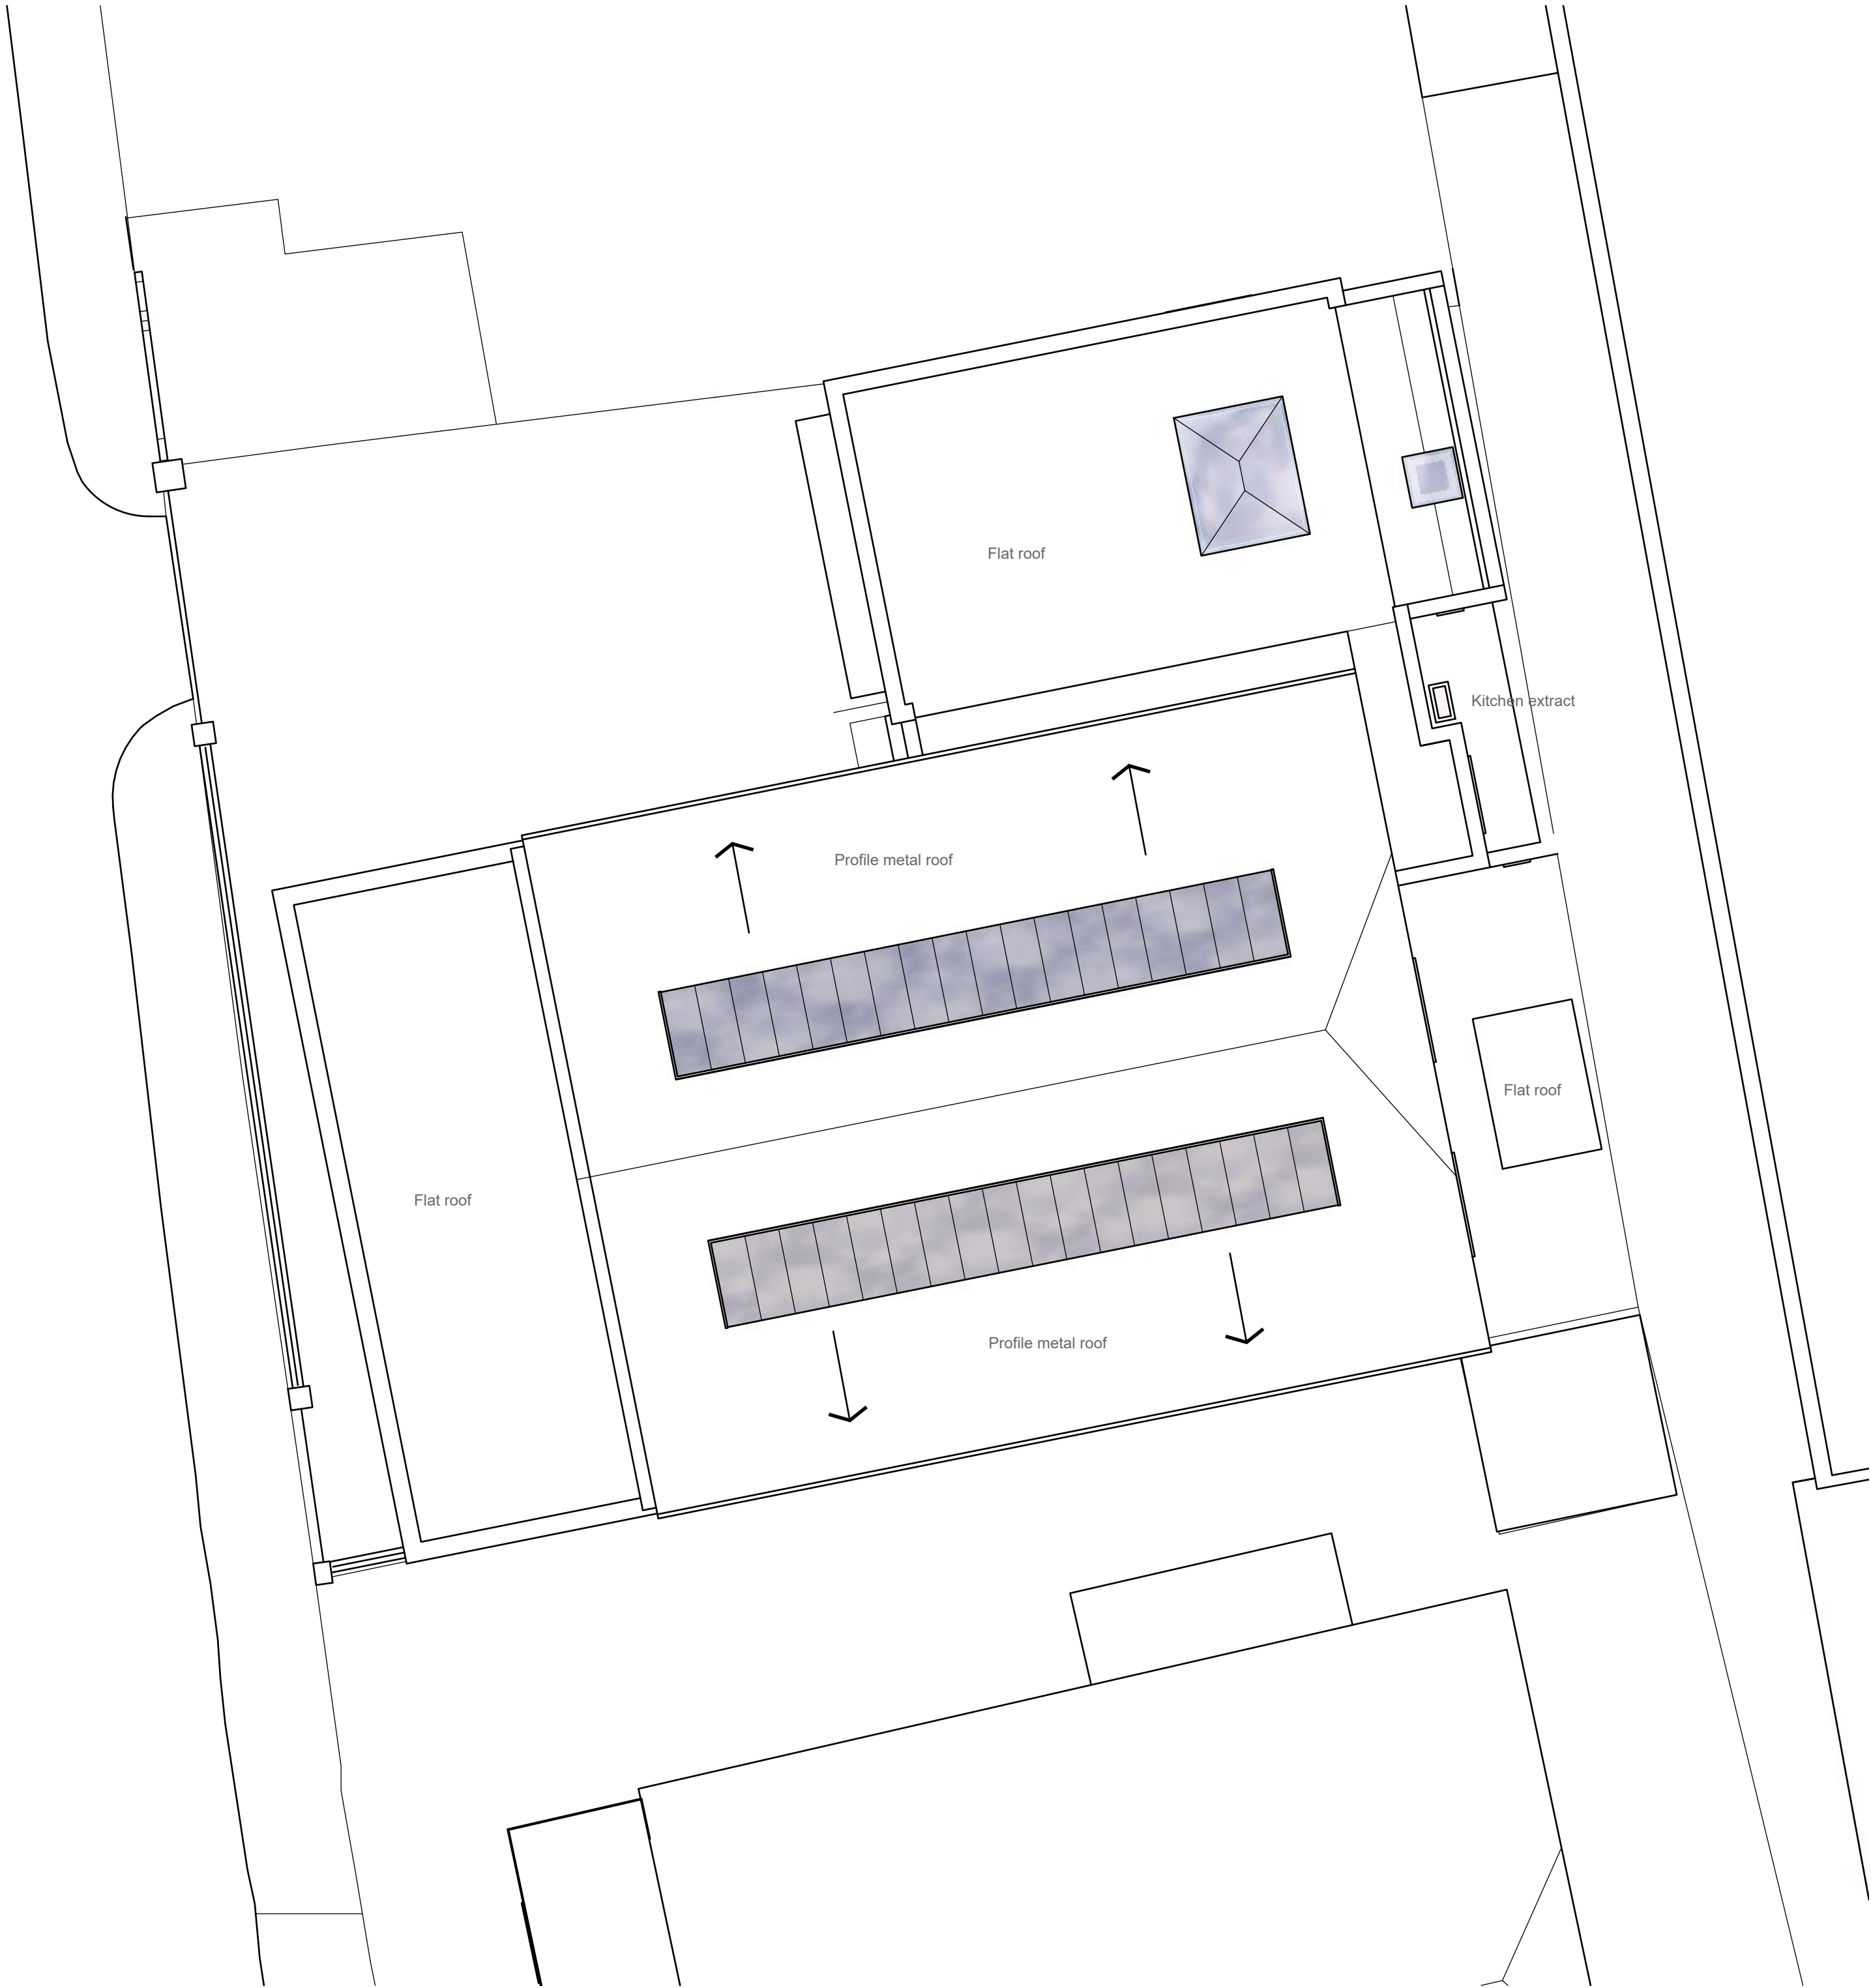

PROJECT
50-58 Markfield
Road
London
N15 4QF


CLIENT
Bernard Stroh

DWG No.
491A/2212


DWG TITLE
ROOF PLAN -
PROPOSED

SCALE
1:100 @ A2
ISSUE
2 April 2026

WEST (FRONT)
ELEVATION - 1:100

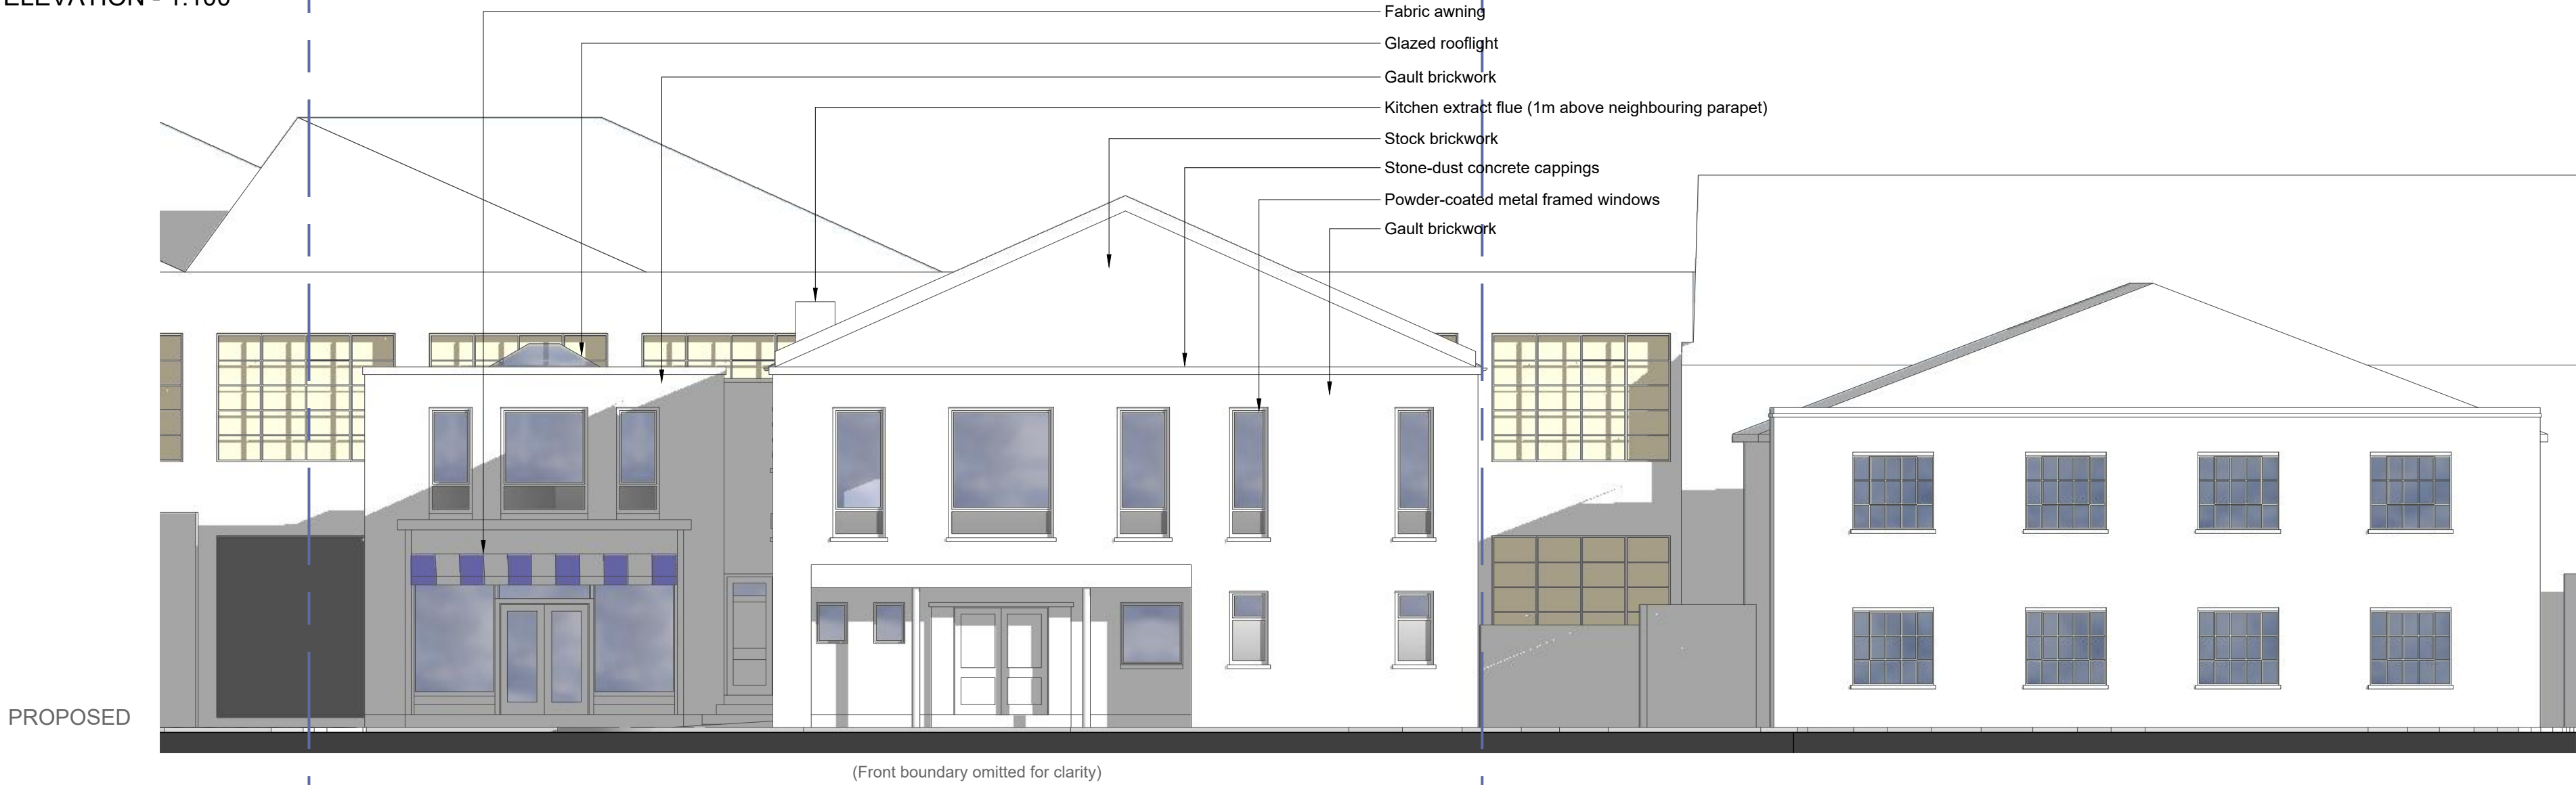

NORTH ELEVATION - 1:100

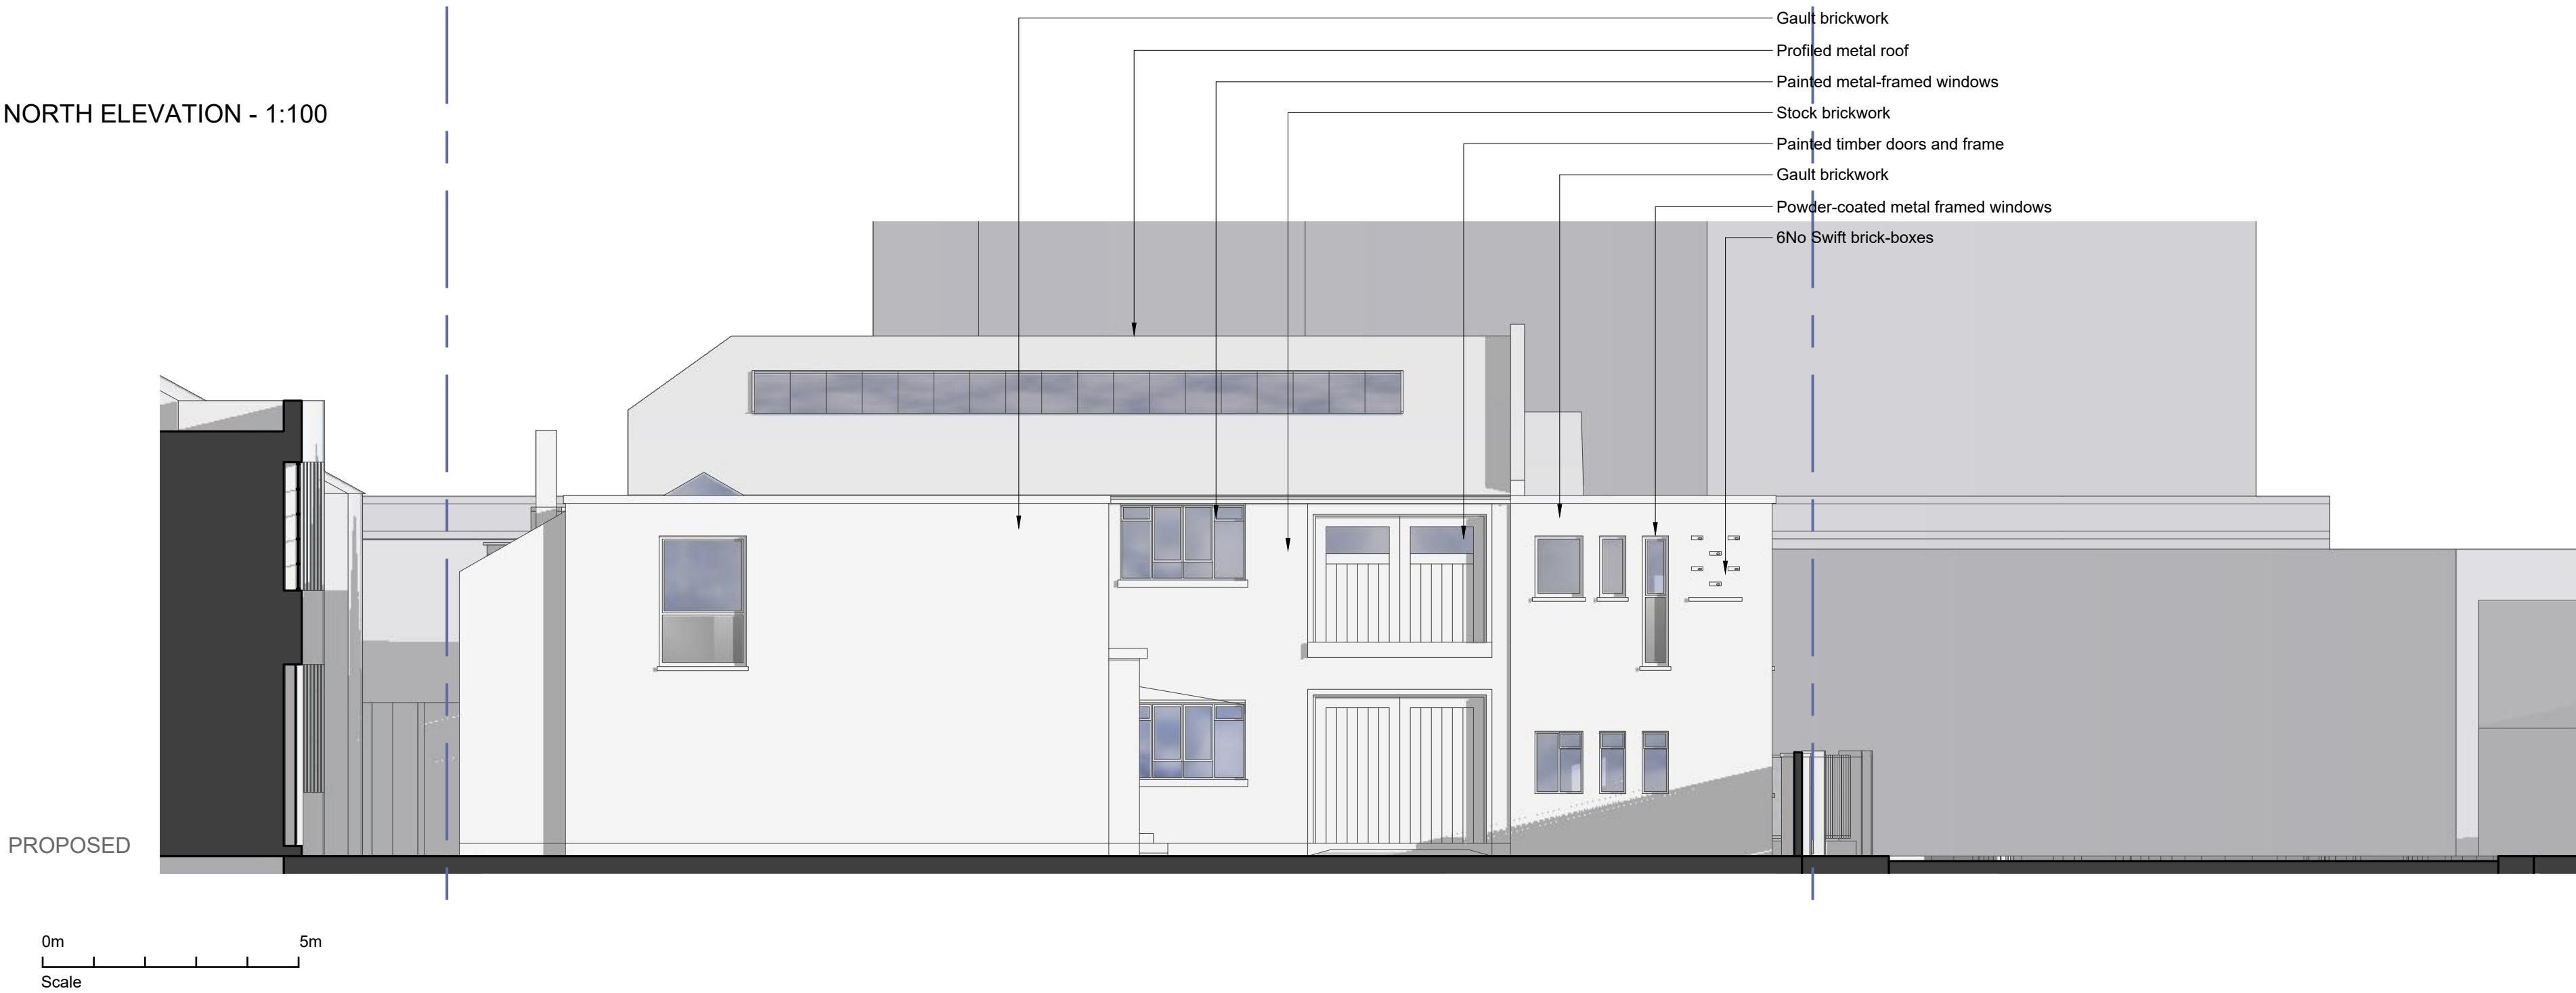

PROJECT

50-58 Markfield
Road
London
N15 4QF

CLIENT

Bernard Stroh

DWG No.

491A/2213

DWG TITLE

WEST & NORTH
ELEVATIONS -
PROPOSED

SCALE

1:100 @ A2

ISSUE

2 April 2026

JALA
Sustainable Architecture


Jonathan A Law & Associates

106 The Avenues
Norwich NR4 7DU

e jala@jala.co.uk
t 01603 492 001



EAST ELEVATION - 1:100

PROPOSED

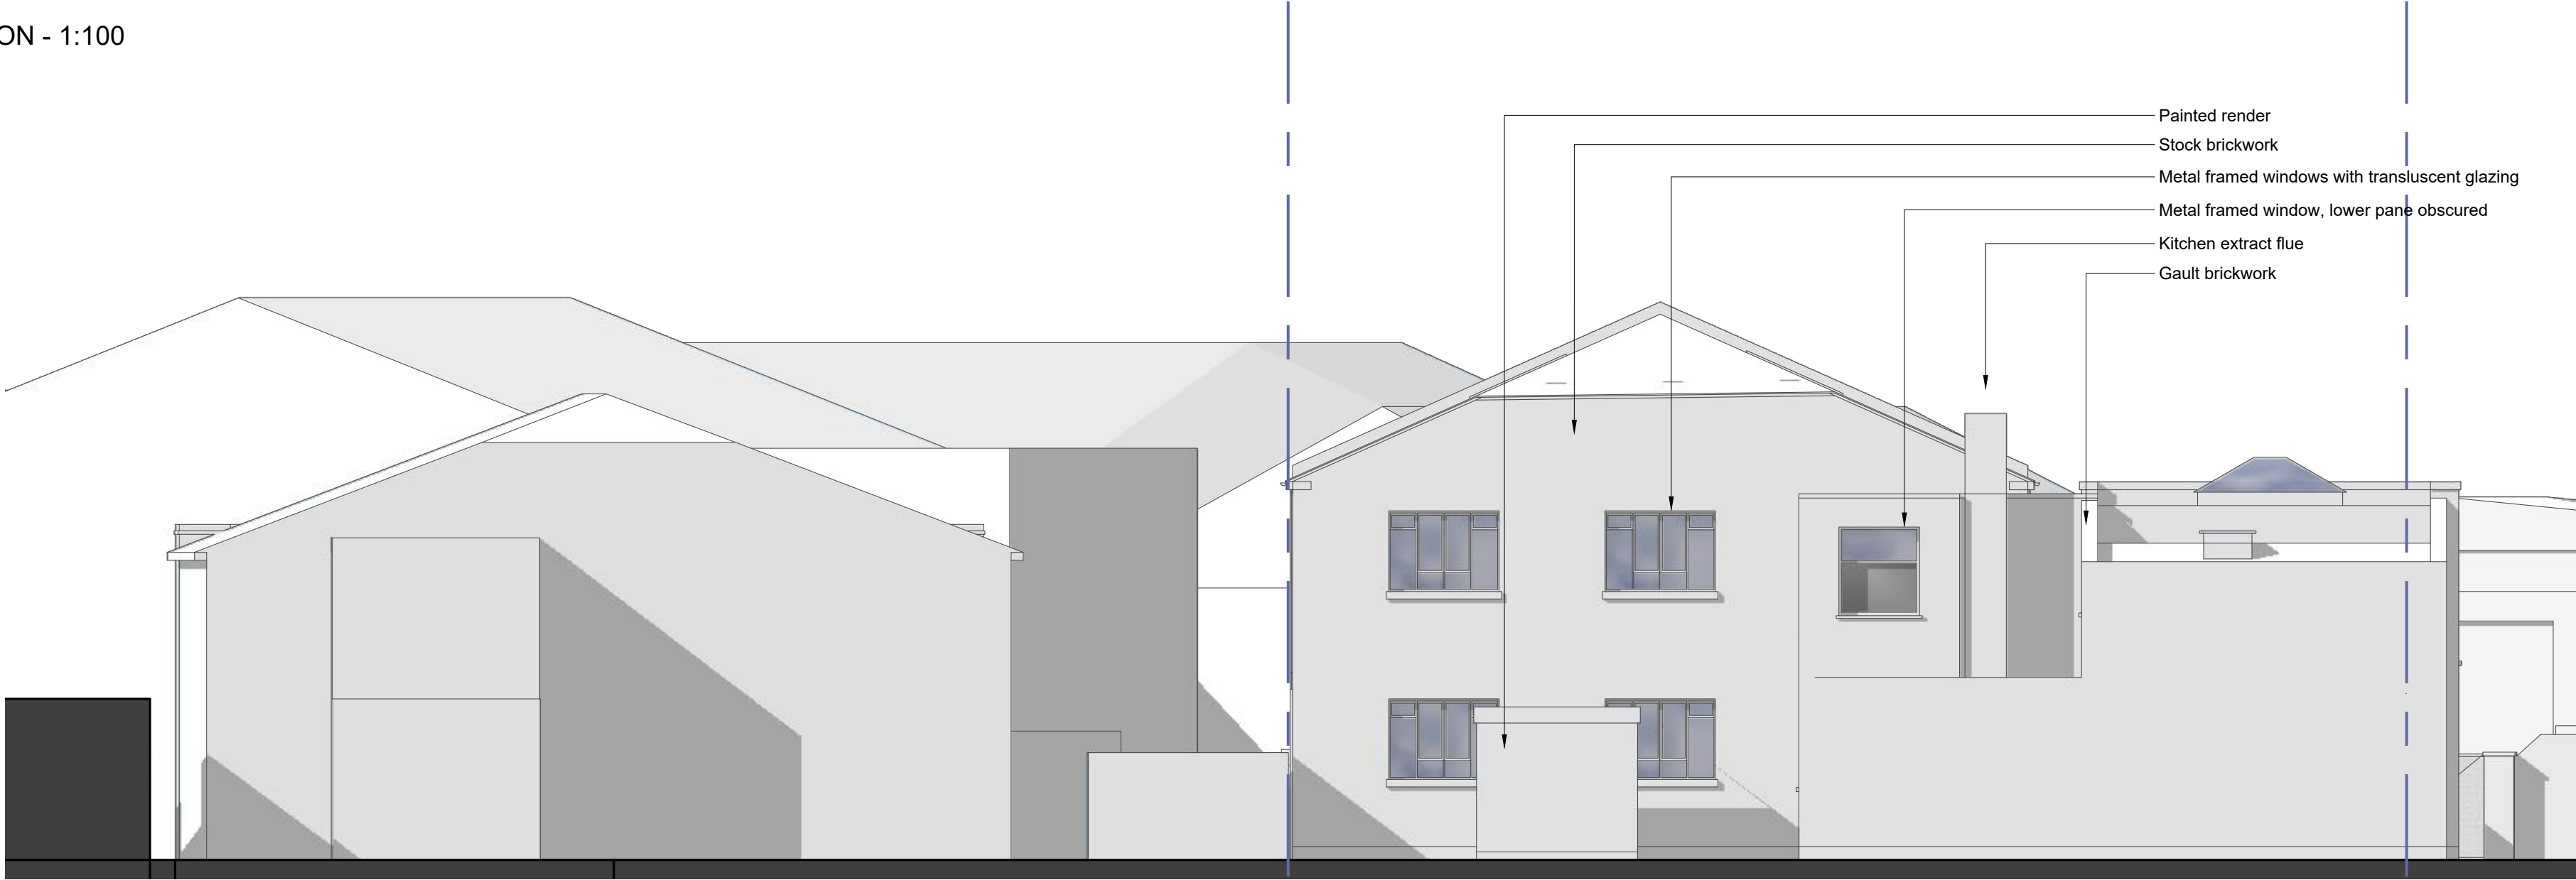

SOUTH ELEVATION - 1:100

PROPOSED

 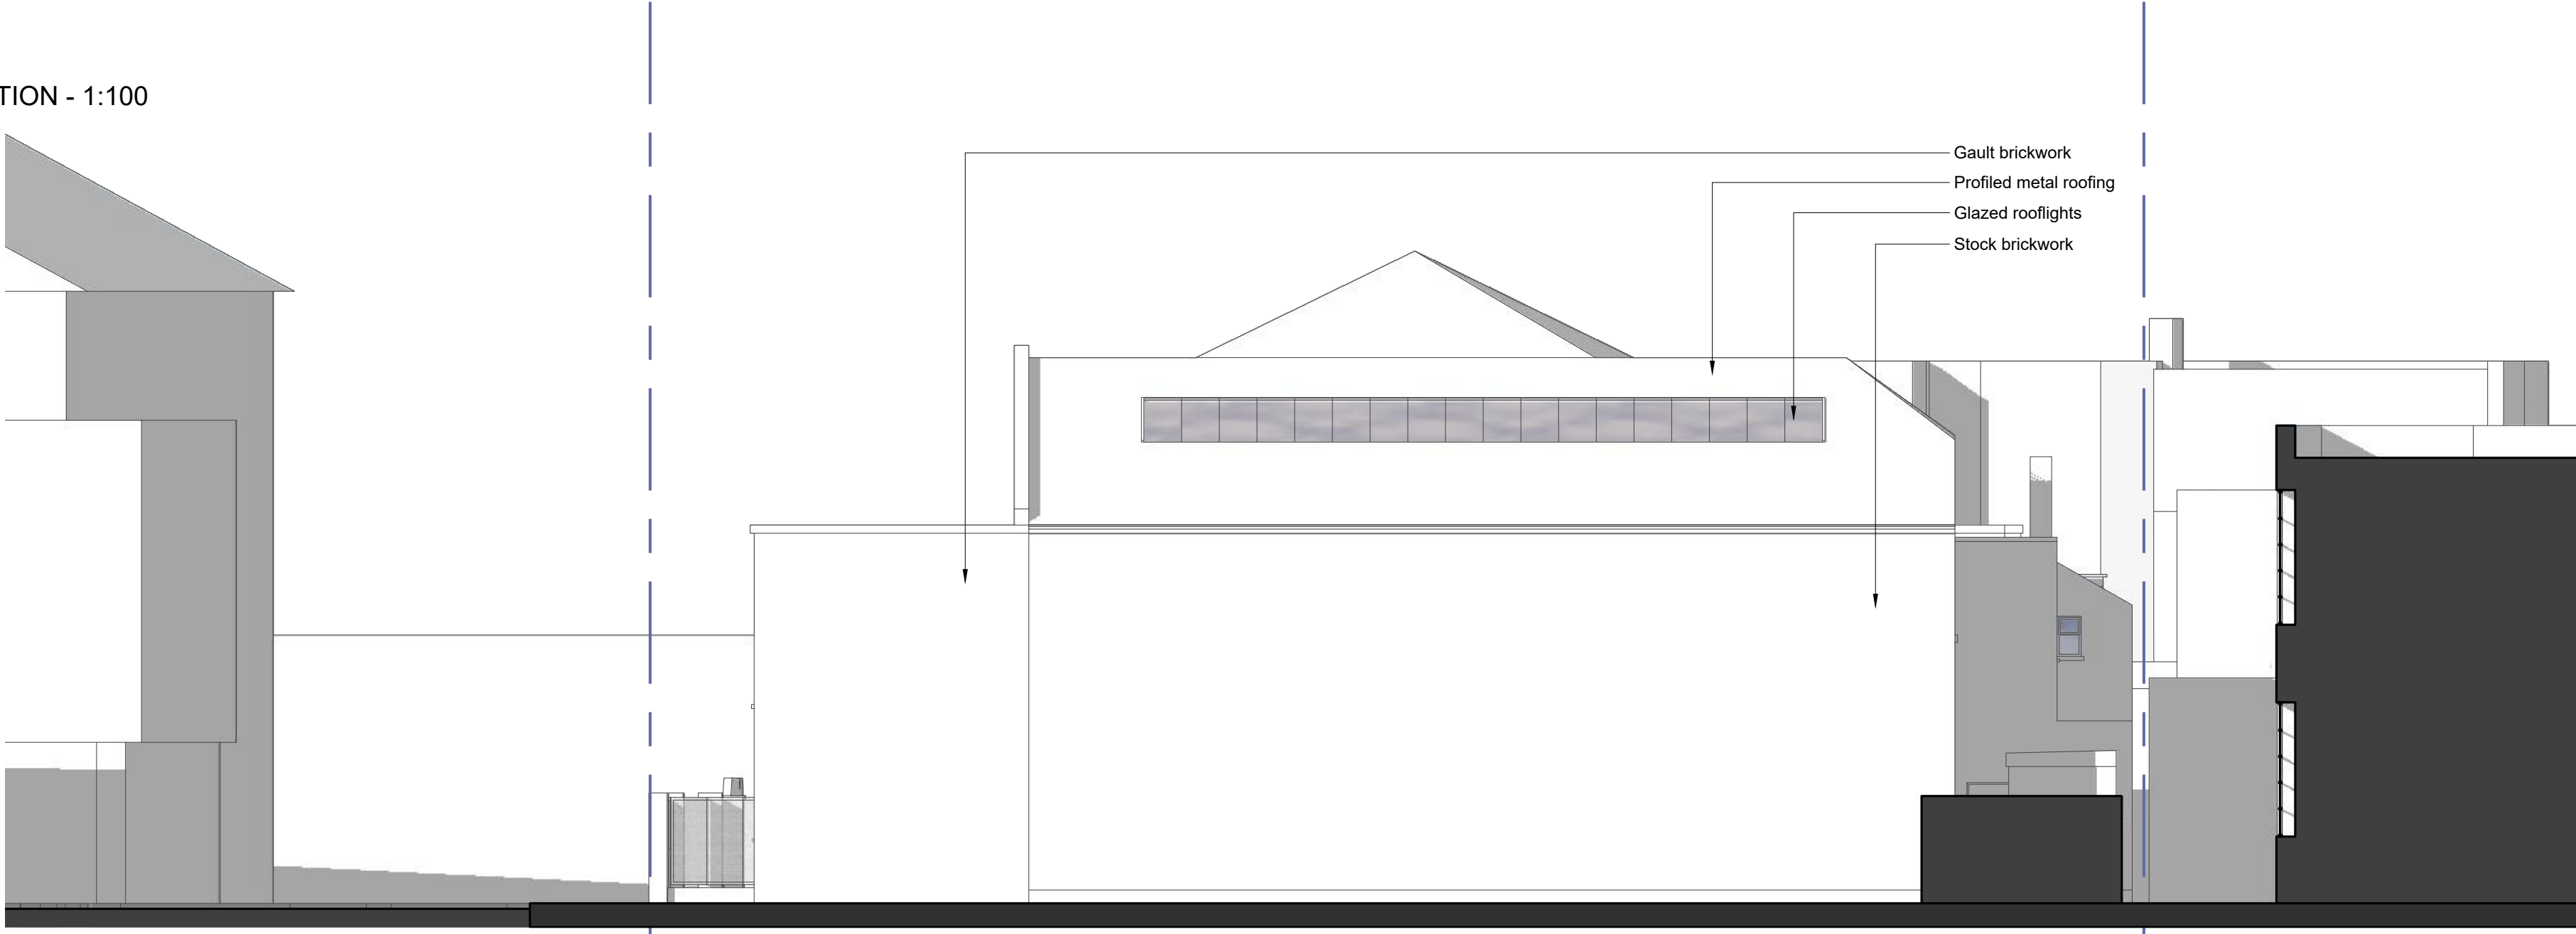

PROJECT

50-58 Markfield
Road
London
N15 4QF

CLIENT

Bernard Stroh

DWG No.

491A/2214

DWG TITLE

EAST & SOUTH
ELEVATIONS -
PROPOSED

SCALE

1:100 @ A2

ISSUE

2 April 2026

JALA
Sustainable Architecture

Jonathan A Law & Associates

106 The Avenues
Norwich NR4 7DU

e jala@jala.co.uk
t 01603 492 001

Gaunson House



View 1 - From NE



View 2 - From NE



Markfield Road


PERSPECTIVE VIEWS

EXISTING

PROPOSED



View 3 - From West

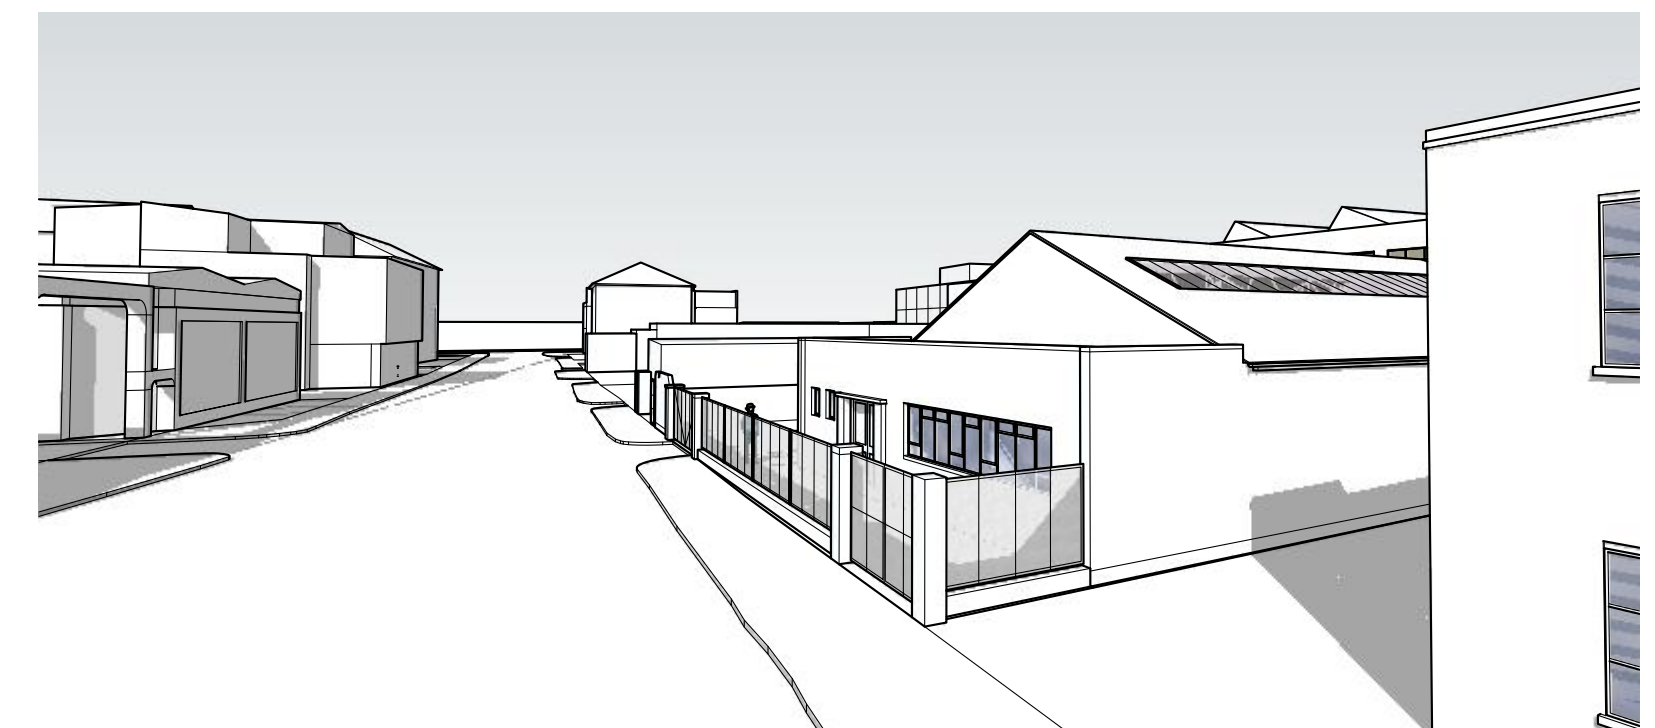

View 4 - From South



Markfield Road

PROJECT

50-58 Markfield Road
London
N15 4QF

CLIENT

Bernard Stroh

DWG No.

491A/2230

DWG TITLE

PERSPECTIVE VIEWS

SCALE

NTS

ISSUE


2 April 2026

JALA
Sustainable Architecture

Jonathan A Law & Associates

106 The Avenues
Norwich NR4 7DU



e jala@jala.co.uk
t 01603 492 001

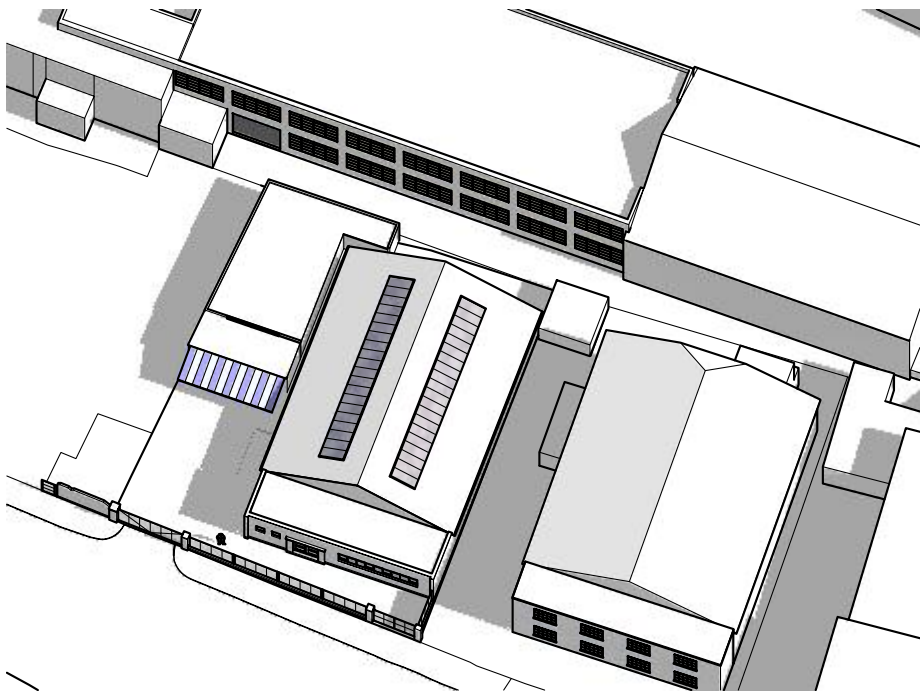


VIEW FROM
THE SOUTH-WEST

EXISTING PROPOSED



21st March - 11:42 a.m.

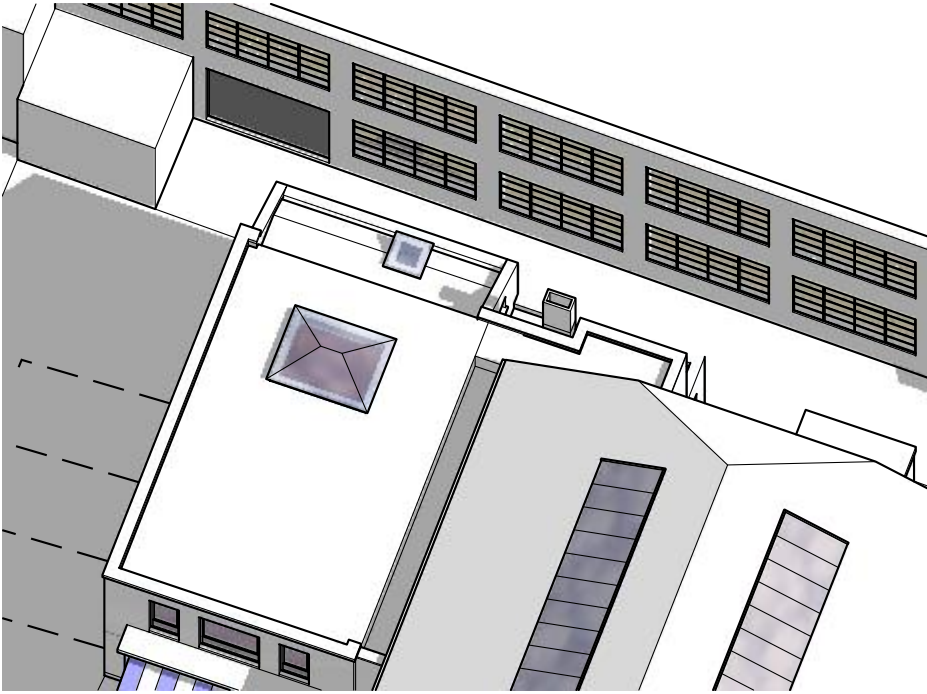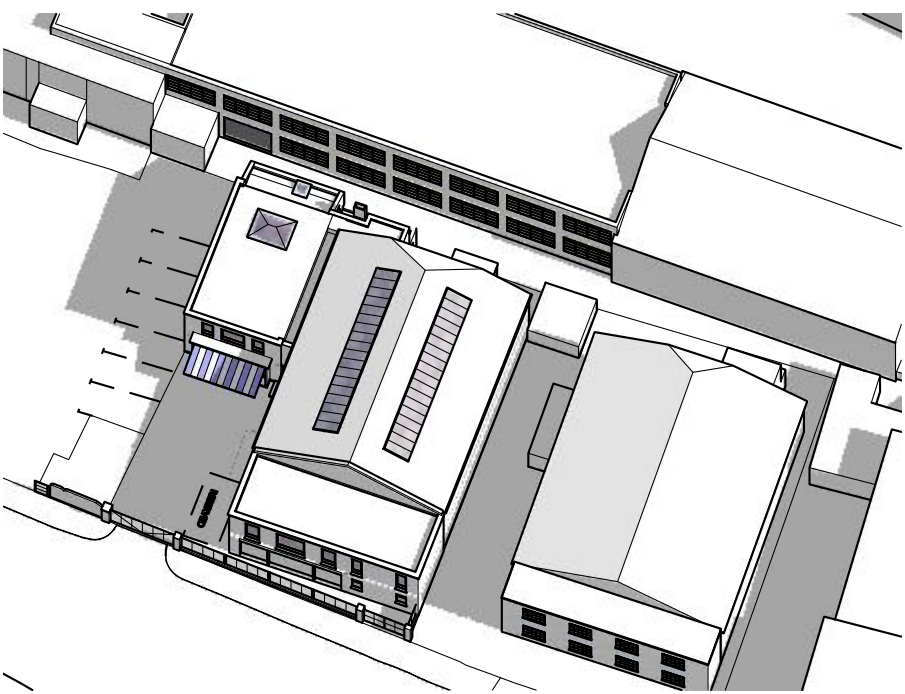


11.42 am - Sunlight reaches front elevation of Gaunson House

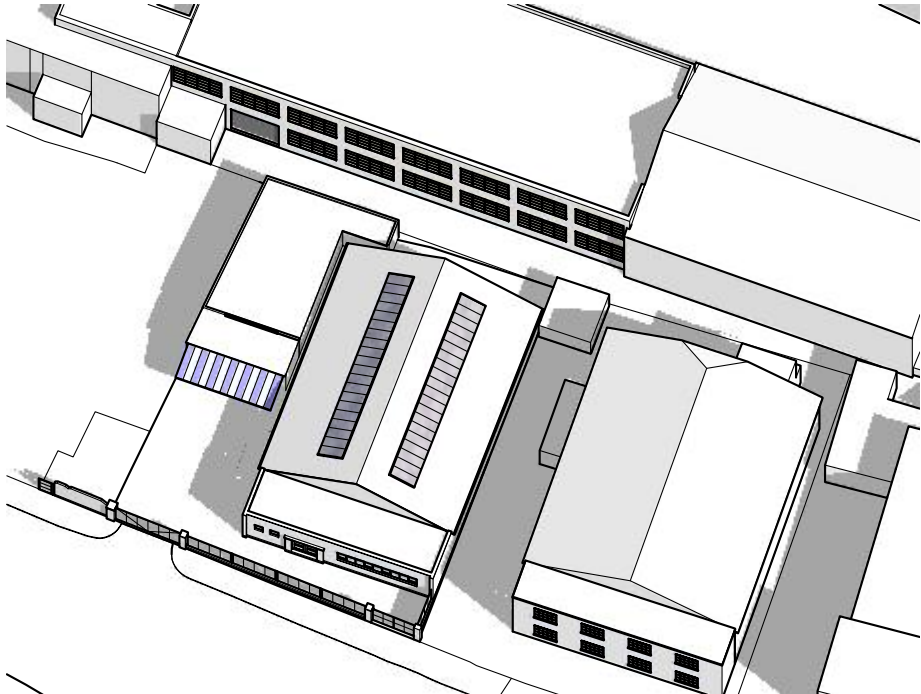



21st March - 12:42 p.m.

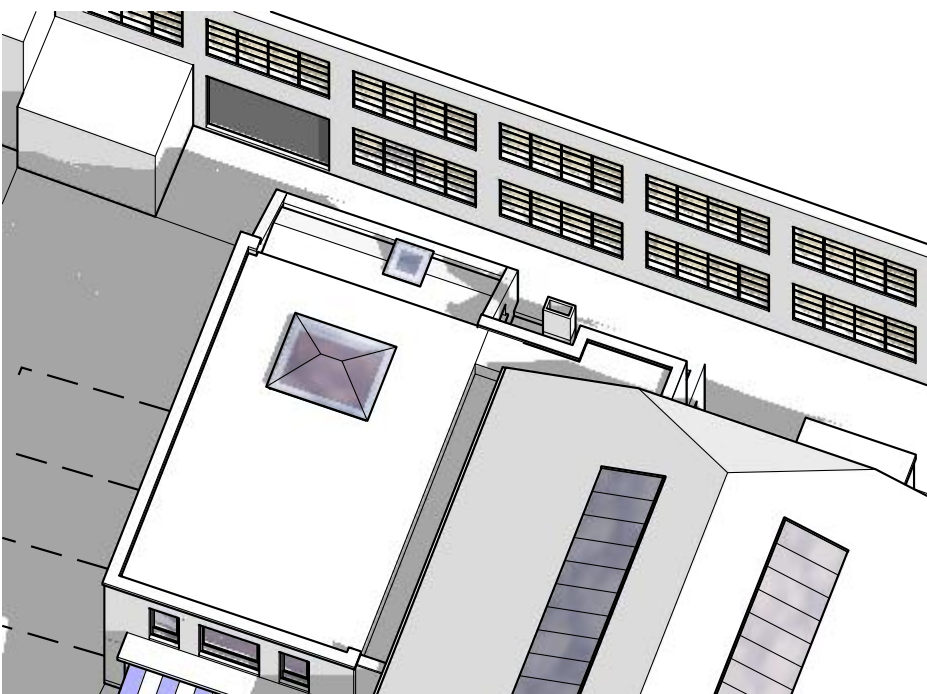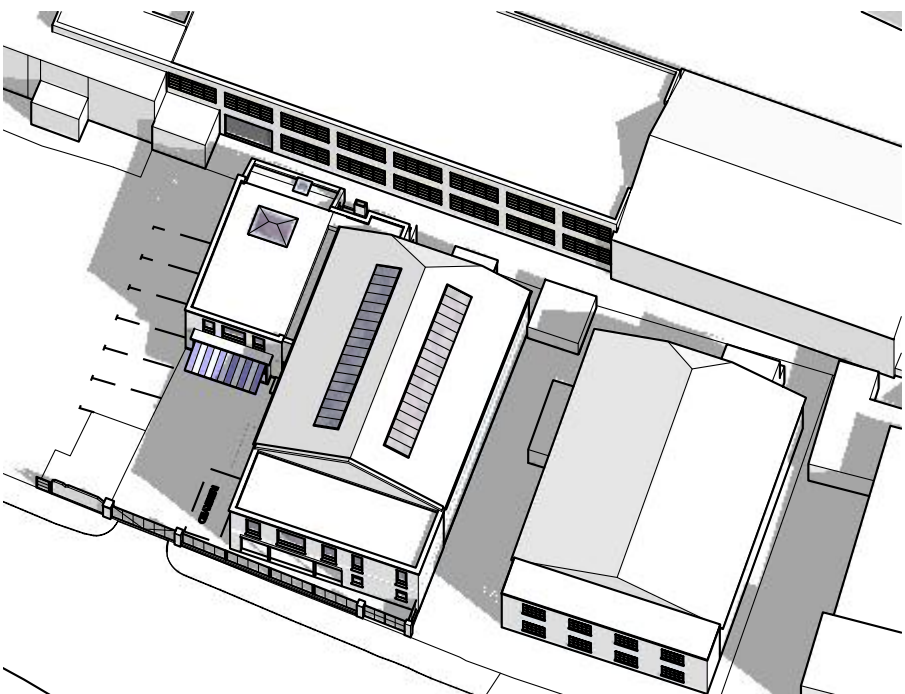


+ 1 hour

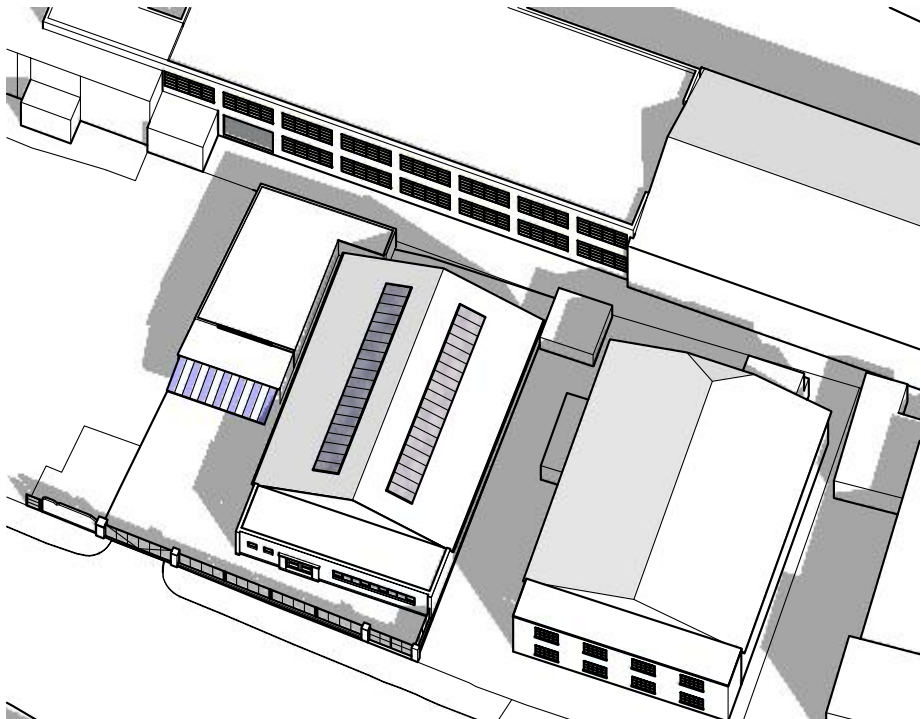

21st March - 13:42 p.m.

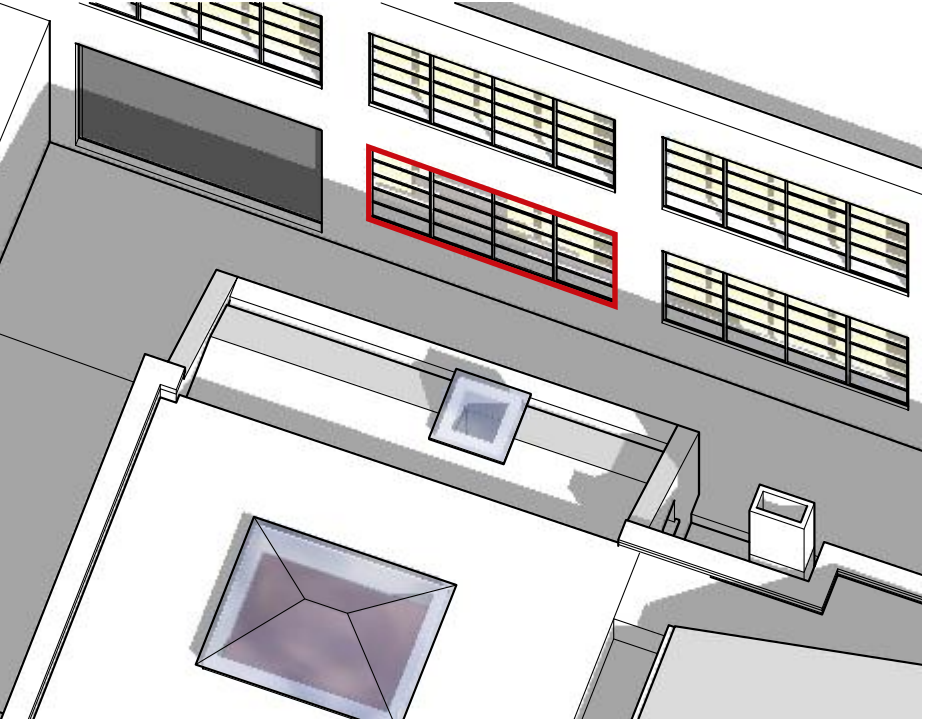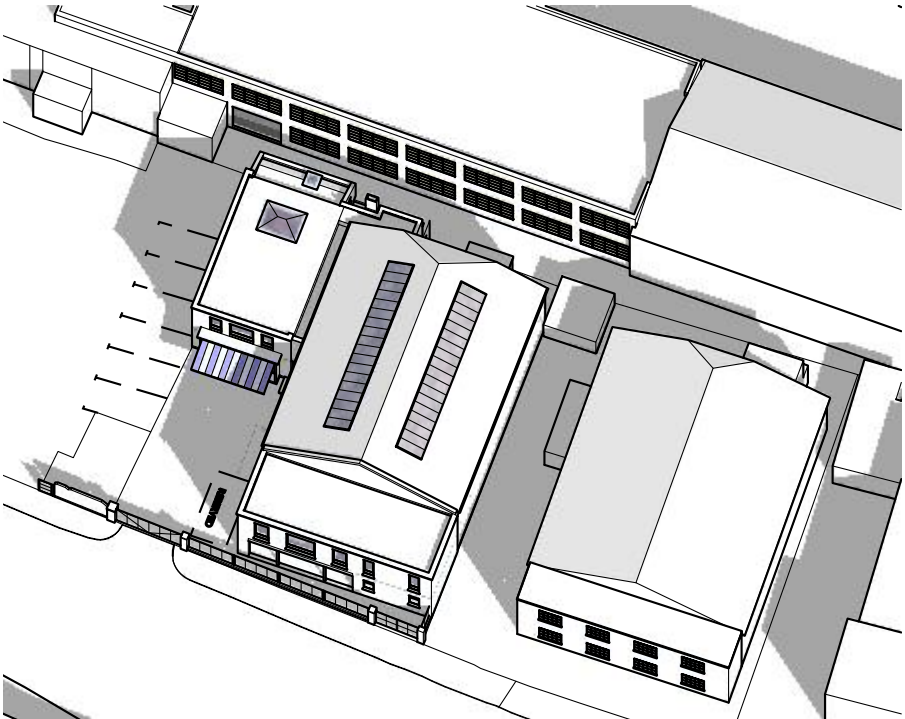


+ 2 hours - Shadows reach ground floor windows, Gaunson House


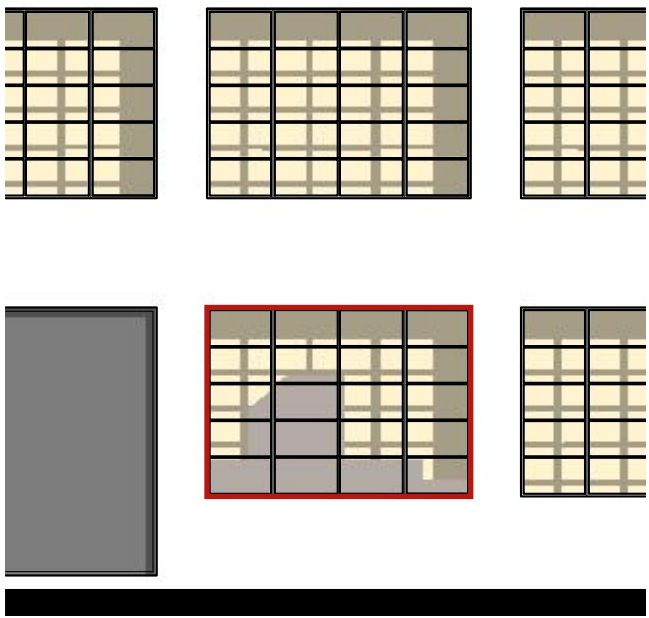


+ 2 hours - Worst Case Window

1No window on Gaunson House frontage (west) elevation where 2 hours sunlight is reduced to below 80% existing for 15 minutes by passage of shadow of kitchen extract duct.
1.5 hours sunlight is maintained to centre of window.

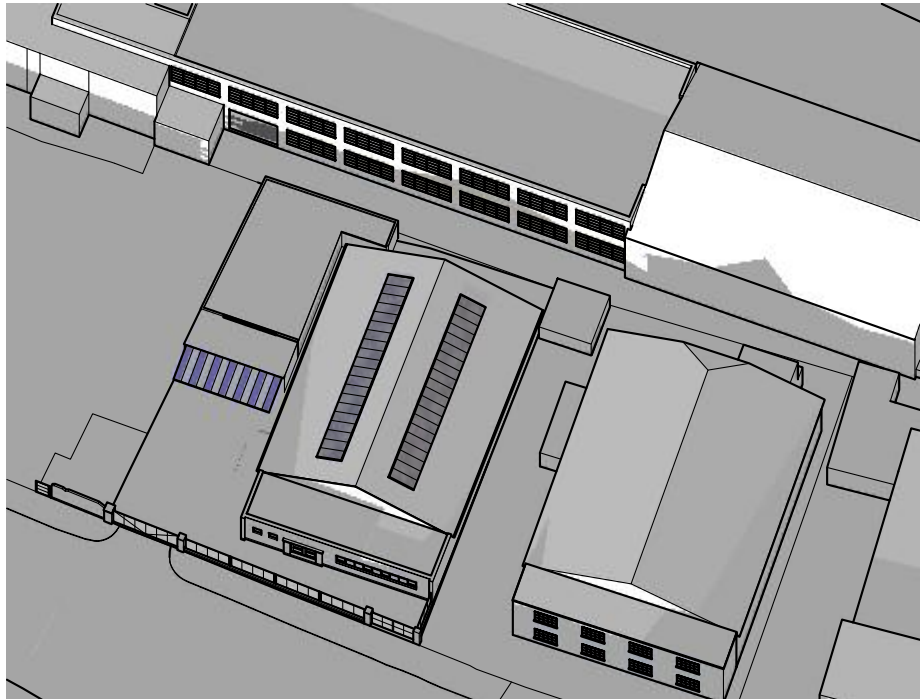

21st March - 17:42 p.m.

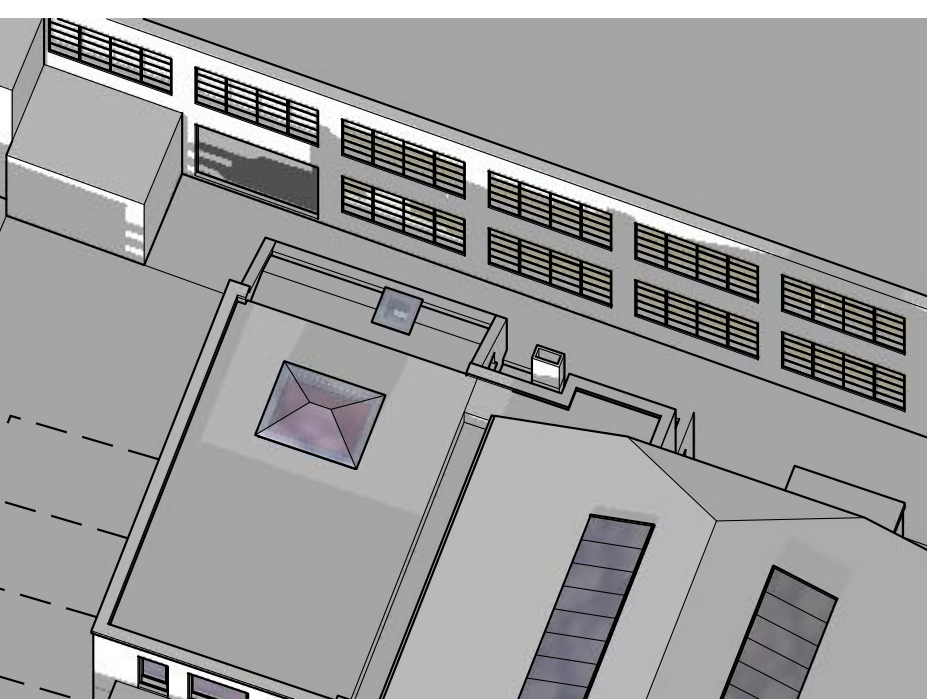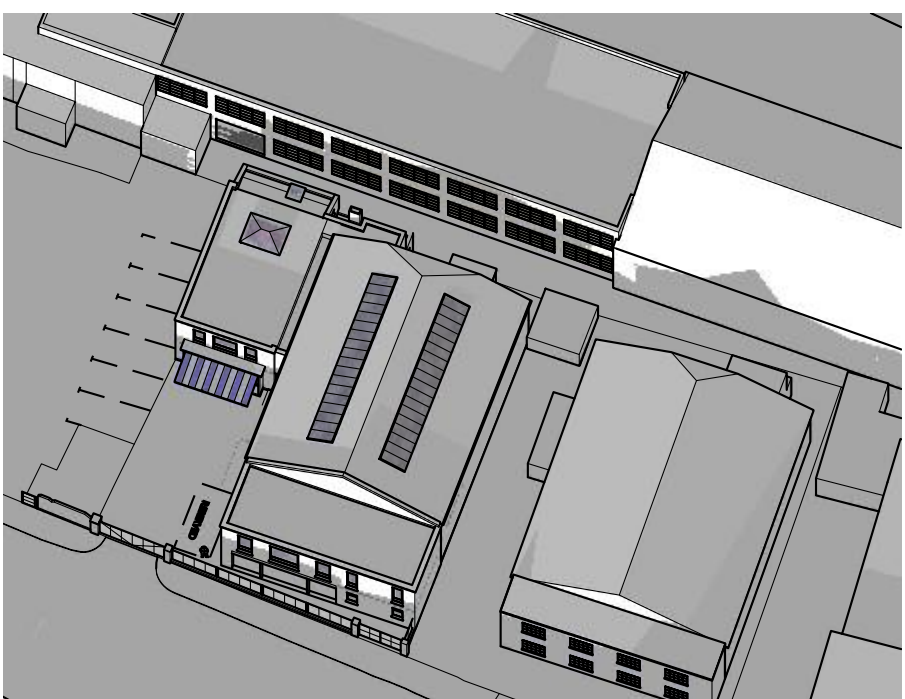

+ 6 hours - Sunlight reappears on Gnd Floor windows of Gaunson House

PROJECT

50-58 Markfield
Road
London
N15 4QF

CLIENT

Bernard Stroh

DWG No.

491A/2231

DWG TITLE

SUNLIGHTING
STUDY -
GAUNSON
HOUSE

SCALE

NTS

ISSUE

2 April 2026


JALA
Sustainable Architecture

Jonathan A Law & Associates


106 The Avenues
Norwich NR4 7DU

e jala@jala.co.uk
t 01603 492 001

SOUTH ELEVATION - 1:100
PROPOSED

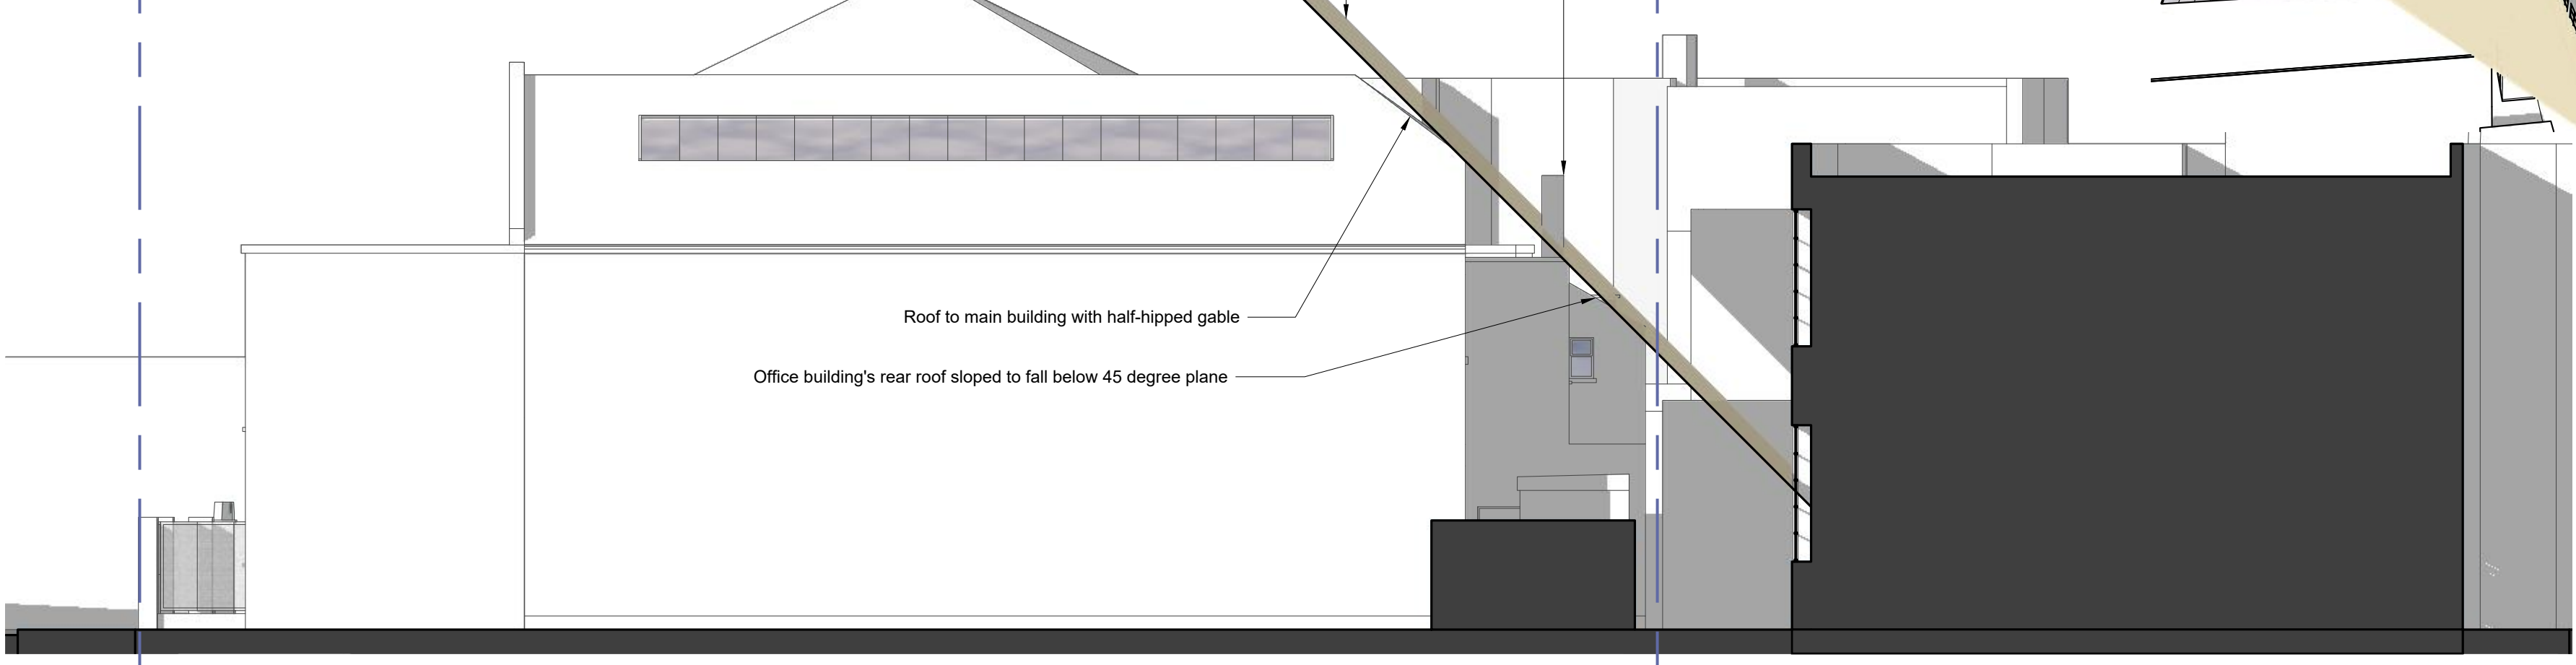

NORTH ELEVATION - 1:100
PROPOSED

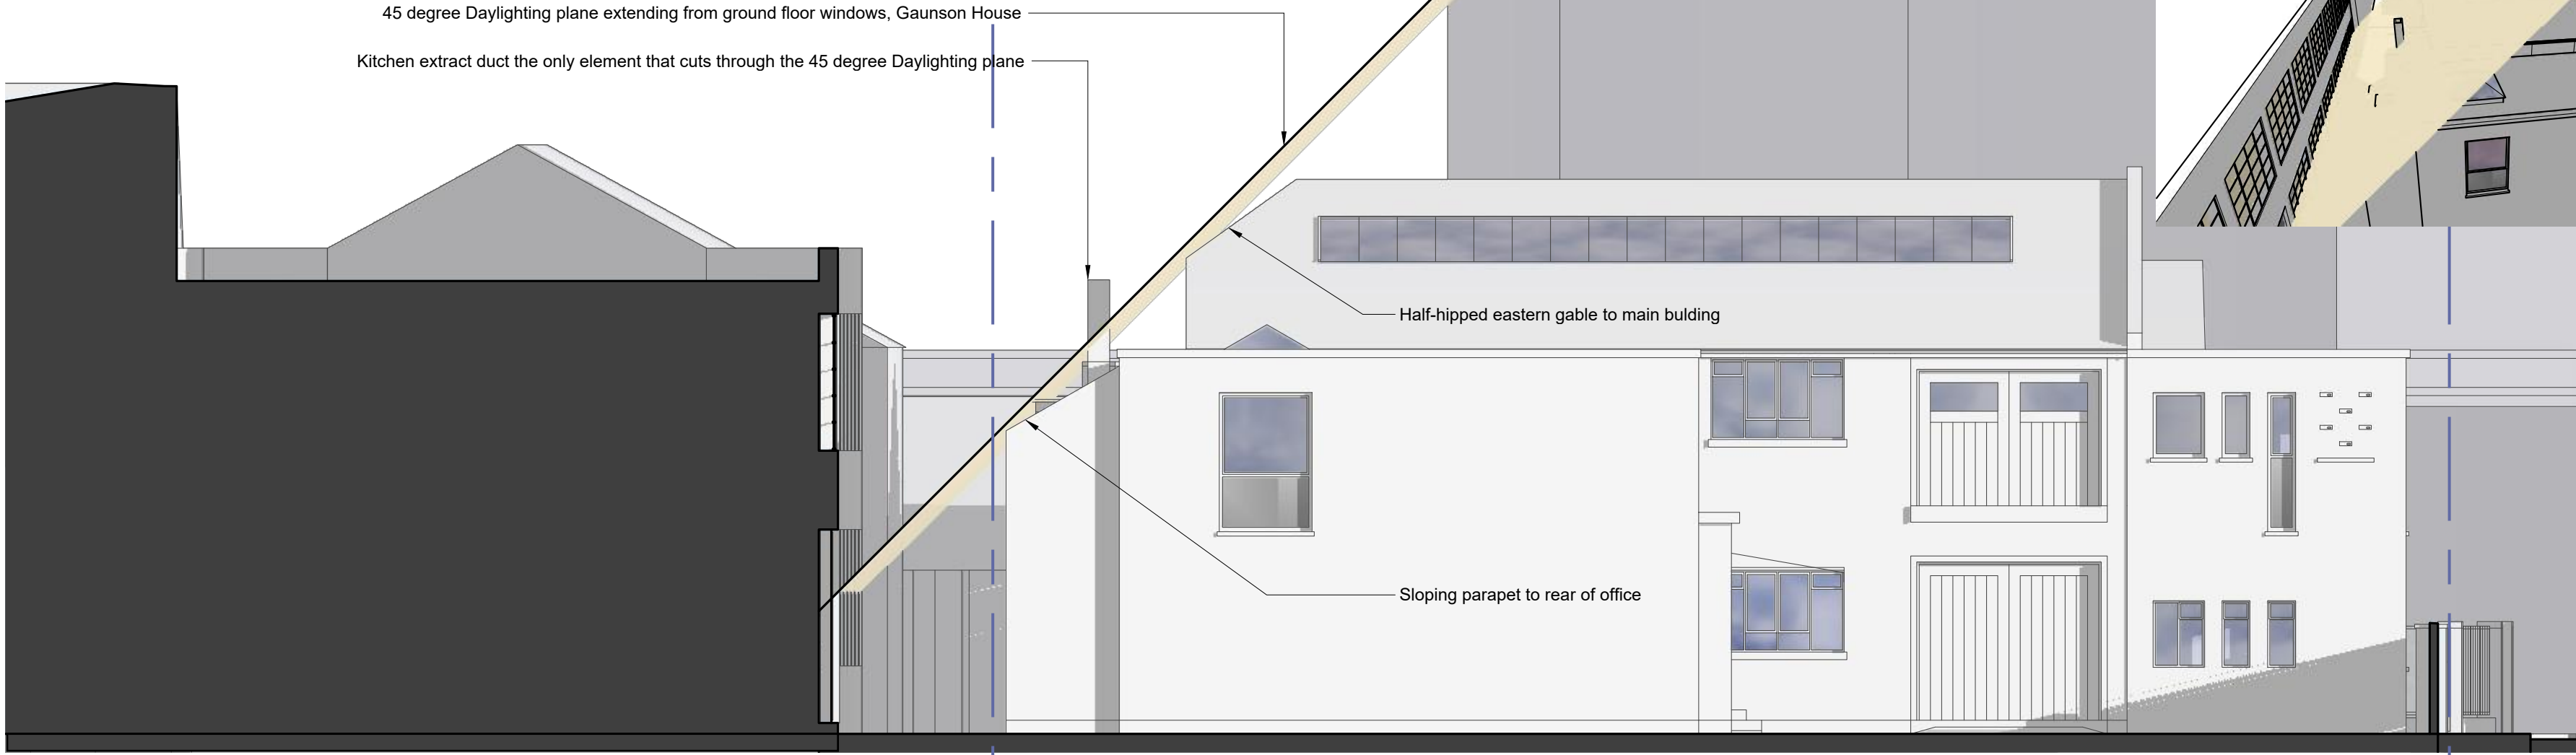

0m 5m
Scale

PROJECT
50-58 Markfield
Road
London
N15 4QF

CLIENT
Bernard Stroh

DWG No.
491A/2232

DWG TITLE
DAYLIGHTING
STUDY -
GAUNSON
HOUSE

SCALE
1:100 & NTS
ISSUE
2 April 2026

JALA
Sustainable Architecture
Jonathan A Law & Associates
106 The Avenues
Norwich NR4 7DU
e jala@jala.co.uk
t 01603 492 001