


- EXTERIOR WORKS:**
- New fascia sign and projecting sign.
 - New Smart Red graphics to shopfront.
 - Retain existing window glazing manifestation.
 - Patch repair timber shopfront and paint.
 - Ensure CCTV camera remains on shopfront.
 - Remove receipt bins under ATM.
 - Clean entrance doors.
 - Clean entrance tiles.
 - Paint entrance soffit panel.
 - No existing digital media screens in shopfront. Planning application for 1no. screen.

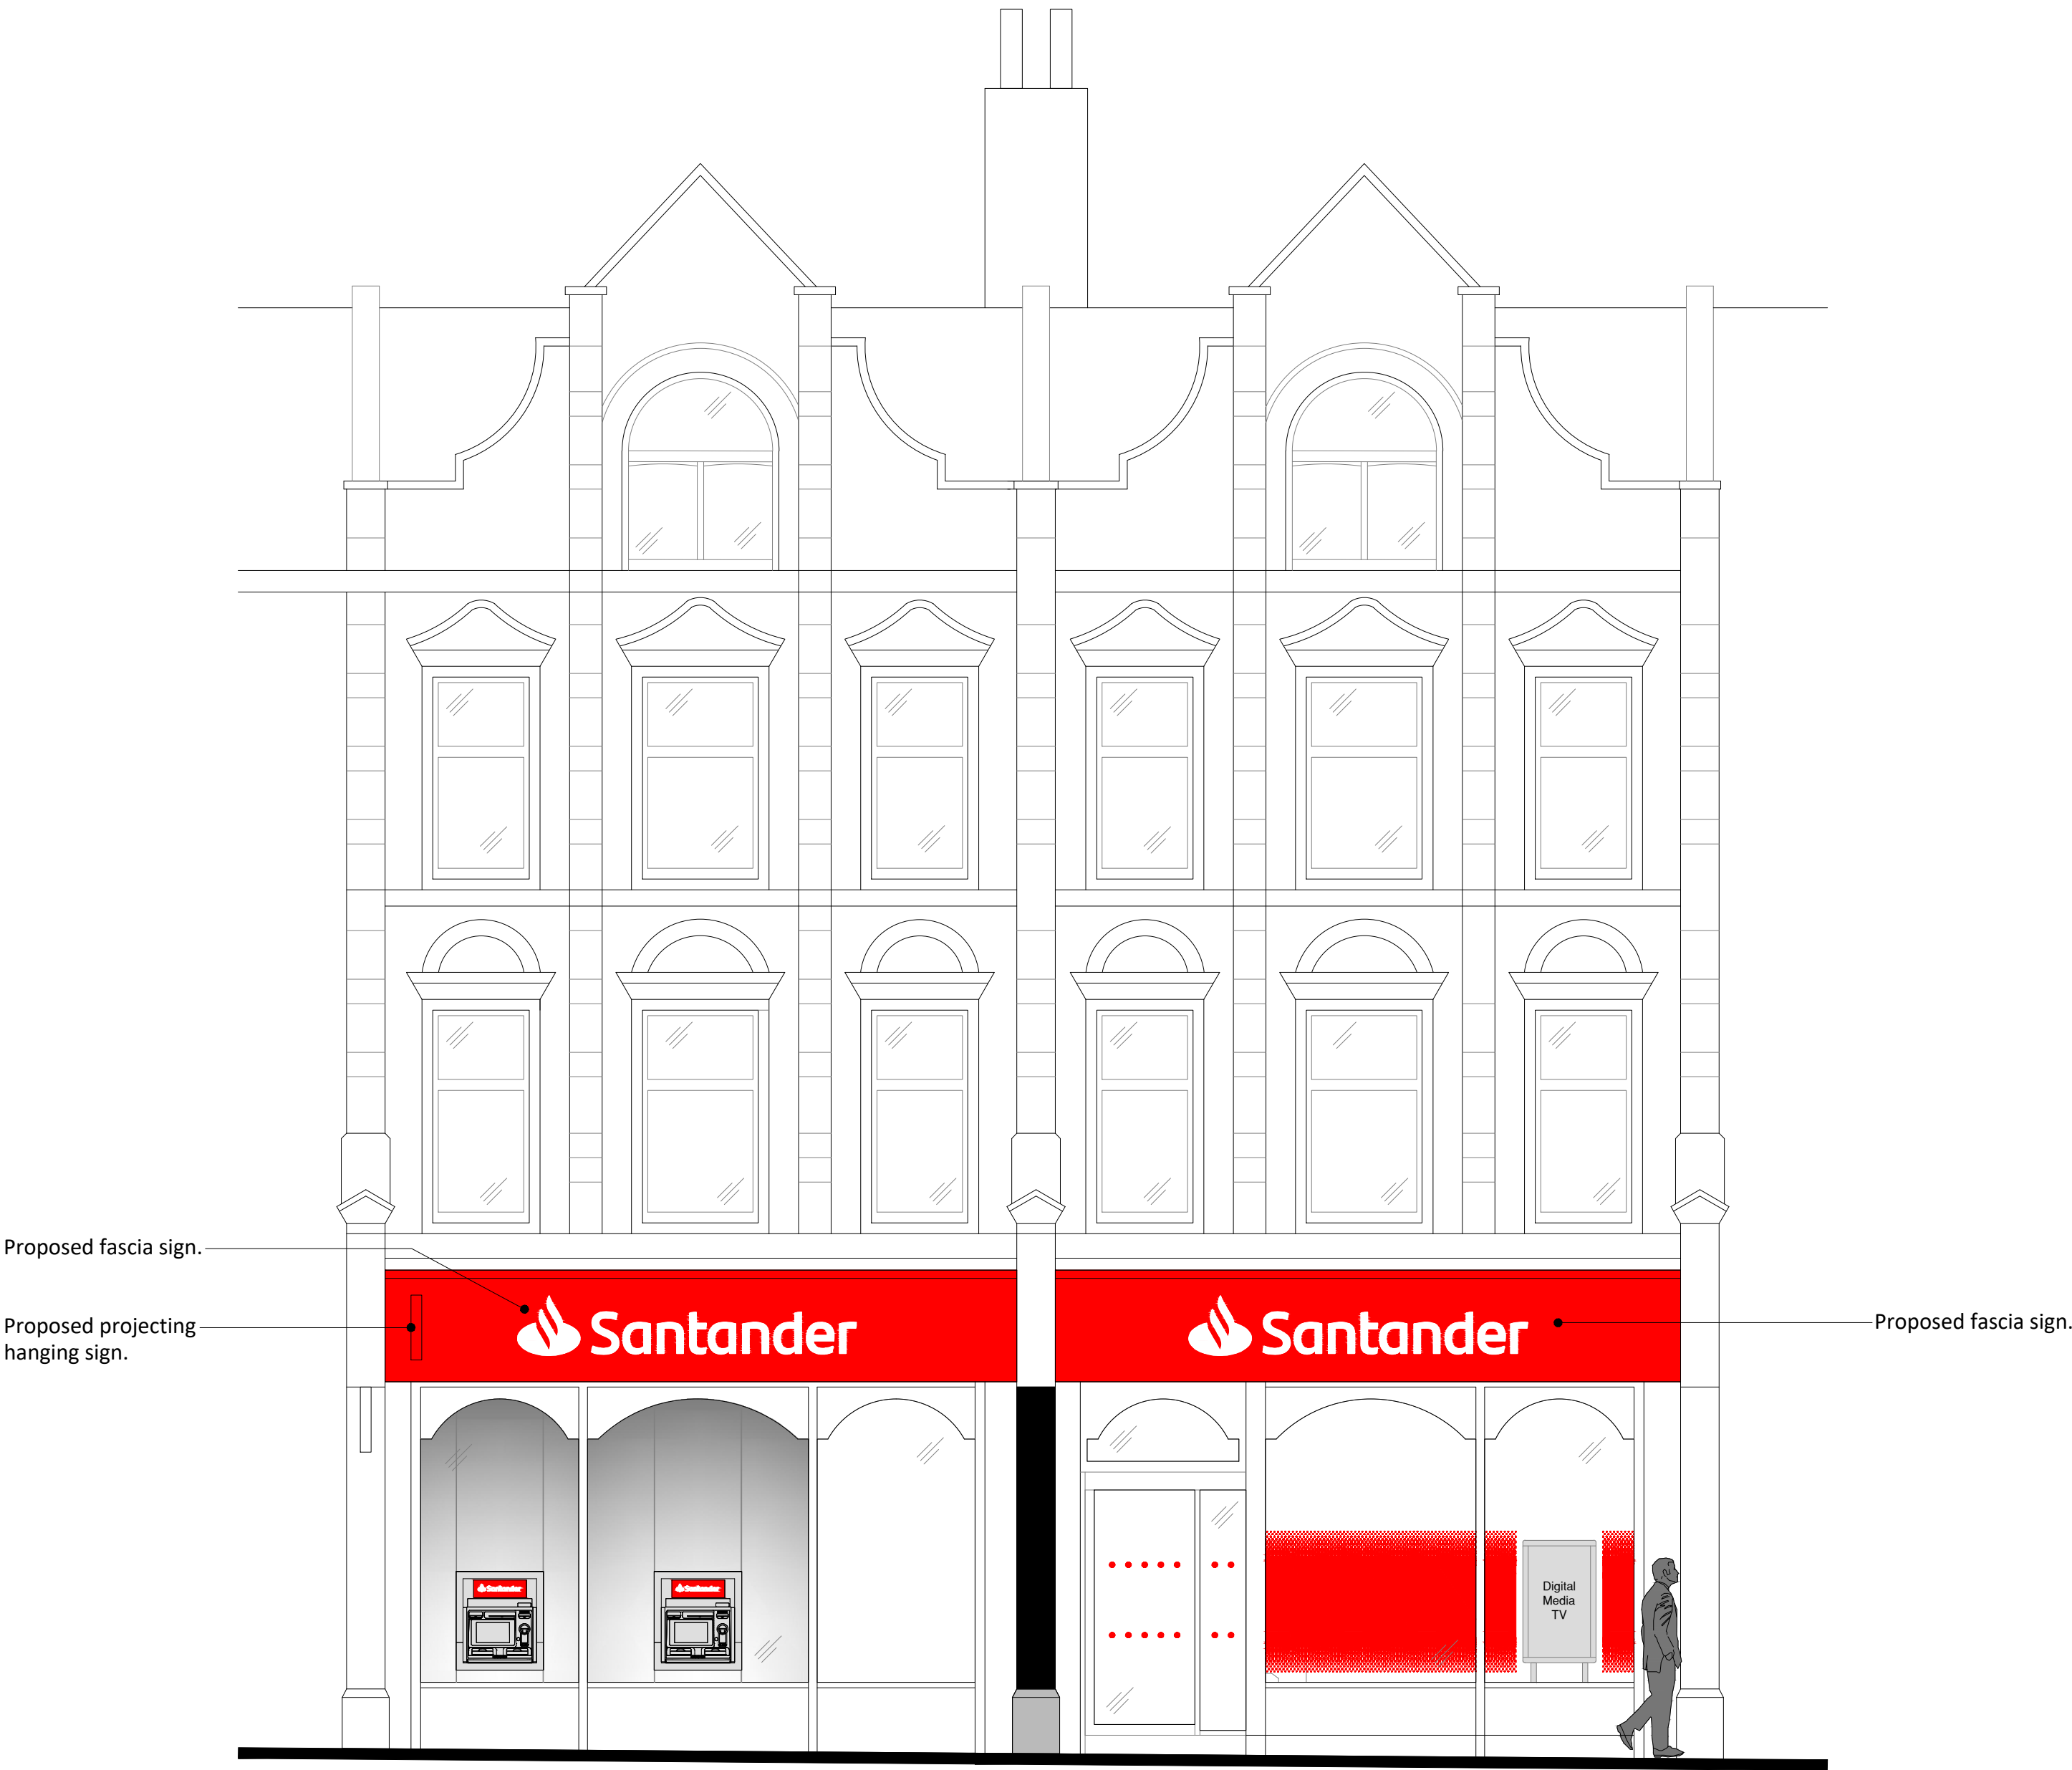

PROPOSED FRONT ELEVATION
1:50 @ A1, 1:100 @ A3



Notes.
This Drawing is the copyright and property of Santander UK PLC. It must not be copied or published without written consent.

Do not scale from this drawing.

Rev/	Description	Date	By
A	AMENDMENT TO DIGITAL MEDIA SCREENS	13/04/26	BG

PLANNING

Client			
Project	Muswell Hill 105-115 Muswell Hill Broadway, London, N10 3RS		
Title	Proposed Front Elevation		
Scale	1:50 @ A1 & 1:100 @ A3		
Drm	BG	App	
Date	23/03/2026	Date	
Client drawing number		rev.	A
MuswellHill-0287-FR-EL-PR-PL			